CONCEPT PLAN REQUIREMENTS:

1. SITE PLAN : SEE SUPPLEMENTAL SHEET A0.0 AND A0.3 FOR ZONING DISTRICTS, SITE FEATURES, ADJACENT PROPERTIES. SEE PROJECT TITLE BLOCKS FOR THE NAME AND ADDRESSES OF THE DEVELOPER/OWNERS.
2. SEE SHEETS TITLE BLOCKS FOR THE NAMES AND ADDRESSES OF THE ARCHITECTS AND LANDSCAPE ARCHITECTS.
3. SEE SHEET A0.0 FOR SITE BOUNDARIES, SITE ACREAGE, AND SQUARE FOOTAGE, AND DISTANCES TO THE NEAREST CROSS STREETS.
4. SEE SHEET A0.3 FOR LOCATION MAP, NORTH ARROW , TITLE BLOCK.
5. SEE SHEET A0.5 FOR A SITE PLAN PLACE OVER AN AERIAL PHOTOGRAPH DEPICTING THE LOCATION OF TREES, AND DRAINAGE CANALS (FLOODPLAINS AND DRAINAGE WAYS) .
6. SEE SHEET A0.3 FOR THE EXISTING LAND USE AND ZONING CLASSIFICATIONS AND EXISTING LAND USES ON ADJACENT PROPERTIES.
7. SEE SHEET A2.1 AND A2.2 FOR ELEVATIONS OF THE BUILDING ENVELOPE WHICH WILL INDICATE MAXIMUM BUILDING INTENSITY AND HEIGHTS. SEE SHEET A0.2 FOR DENSITY AND ANY USE RESTRICTIONS.
8. SEE SHEET A0.3 FOR FOR PUBLIC STREET AND PRIVATE DRIVES, PAVEMENT WIDTHS, BUFFERS, RIGHT-OF- WAYS, MEDIAN OPENINGS, TURN LANES AND DRIVE WAYS.
9. THERE ARE NO DEDICATIONS OR RESERVATIONS OF LAND FOR PUBLIC OR COMMON USE IN THIS PROJECT.
10. THERE WILL BE NO EXISTING OR PROPOSED UTILITIES EASEMENTS IN THIS PROJECT.
11. THIS PROJECT WILL NOT BE DEVELOPED IN PHASES.
12. THERE ARE NO PROPOSED BUFFERS FROM EXISTING USES IN THIS PROJECT. THE PROJECT UTILIZES THE ENTIRE SITE.
13. SEE SHEET A0.0 FOR CHART OF:

(a) ACREAGE OF PROPOSED PHASE:
(b) TOTAL NUMBER OF DWELLING UNITS
(c) DWELLING UNIT SIZES
(d) PROJECT POPULATION
(e) TABULATION OF TOTAL GROSS FLOOR AREA FOR NON RESIDENTIAL USES.

PROJECT SCOPE OF WORK:

1. THE SCOPE OF WORK DESCRIBED IN THESE INSTRUMENTS OF SERVICE IS THE CONSTRUCTION OF A 17 LEVEL HOTEL AND RESIDENTIAL CONDOMINIUM BUILDING WITH 9 FLOORS OF HOTEL, 5 FLOORS OF PARKING, AND 3 FLOORS OF CONDOMINIUMS.

2. THE FOUNDATION WILL BE A PILE SUPPORTED SYSTEM OF AUGER CAST CONCRETE PILES. REFER TO SUBMITTED SOILS REPORT FOR ALLOWABLE PILE CAPACITIES. A SERIES OF CONCRETE PILE CAPS WILL TRANSFER THE VERTICAL LOADS TO THE GROUND. SHEAR WALLS LOCATED INSIDE THE BUILDING, AS WELL AS THE ELEVATOR SHAFTS, WILL TRANSFER LOADS INTRODUCED BY WIND TO THE FOUNDATIONS.

3. THE STRUCTURE OF THE BUILDING WILL BE DESIGNED IN TWO PARTS. THE PODIUM (RETAIL & PARKING) AS TRADITIONAL COLUMNS SYSTEM WITH POST TENSIONED FLAT CONCRETE SLAB. THE LIVING STRUCTURE WILL BE STRUCTURAL STEEL AND WILL BE SEPARATED BY STRUCTURAL STEEL THAT WILL TRANSFER LOADS AND PROVIDE INHERENT FIRE AND SOUND PROTECTION TO THE LIVING AREA WITH GFRC PANELS AS THE EXTERIOR FINISH. OTHER COMPONENTS OF THE EXTERIOR WILL BE GRANITE, ALUMINUM AND GLASS FLOOR TO CEILING CURTAIN WALL SYSTEM (PENTHOUSES), SLIDING AND FIXED ALUMINUM AND GLASS WINDOWS AND ALUMINUM AND GLASS SLIDING DOORS (UNITS). ALL EXTERIOR COMPONENTS WILL BE DESIGNED TO WITHSTAND A WIND LOAD OF 140 MPH.

4. THE ROOFING COMPONENTS WILL BE A FLUID APPLIED MEMBRANE ROOF SYSTEM OVER CAST IN PLACE CONCRETE AND STANDING SEAM METAL PRE-FORMED METAL SYSTEM.

5. THE BUILDING WILL BE FULLY PROTECTED BY AN AUTOMATED FULLY SUPERVISED SPRINKLER SYSTEM AS WELL AS A WET STANDPIPE SYSTEM LOCATED IN TWO SEPARATE LOCATIONS ON EACH FLOOR.

6. THE BUILDING WILL BE PROVIDED WITH AN EMERGENCY ELECTRICAL GENERATOR WITH CAPACITY TO PROVIDE SAFE DOCKING OF THE ELEVATOR, OPERATION OF THE EMERGENCY LIGHTING AND THE ALARM SYSTEM AND THE OPERATION OF EMERGENCY SURGE PUMPS.

7. THE BUIDLING WILL BE PROVIDED WITH PERMANENT SIGNAGE FOR ALL PUBLIC SPACES AND TO LOCATE THE INDIVIDUAL TENANT UNITS. THESE SIGNS WILL BE X'-X" SQUARE SOLID PLASTIC WITH CONTRASTING LETTERS AND BACKGROUND. LETTERING WILL BE PROTECTED BY A CLEAR PLASTIC SHEET LAMINATED TO THE FACE OF THE SIGN. ALL SIGNS WILL BE FURNISHED WITH THE APPROPRIATE BRAILLE COMPONENTS.

GENERAL NOTES:

1. THE CONTRACTOR SHALL VISIT THE SITE AND THOROUGHLY ACQUAINT THEMSELVES SHALL WITH ALL ASPECTS OF THE SITE PRIOR TO SUBMITTING A BID. ANY DISCREPANCIES SHALL BE IMMEDIATELY BROUGHT TO THE ATTENTION OF THE ARCHITECT.
2. THE CONTRACTOR IS REQUESTED TO ATTEND THE PRE-BID MEETING AS SCHEDULED IN THE SPECIFICATIONS.
3. DO NOT SCALE THESE PLANS.
4. THE CONTRACTOR SHALL PROVIDE ALL NECESSARY SAFETY APPARATUS REQUIRED IN ORDER TO ASSURE FOR THE HEALTH AND WELFARE OF THE GENERAL PUBLIC, THE OWNERS, AND ANY WORKERS.
5. THE BIDDER SHALL BE RESPONSIBLE FOR THE QUANTITIES IN HIS BID; IN NO WAY DO THE DIMENSIONS SHOWN ON THESE PLANS INDICATE AN EXACT QUANTITY OF MATERIALS.
6. THE CONTRACTOR SHALL HAVE THE WORK SITE CLEANED ON A DAILY BASIS. THE DISPOSAL OF ANY WASTE SHALL BE OFF SITE AND IN A MANNER PRESCRIBED UNDER THE LAW.
7. THE CONTRACTOR SHALL PROVIDE FOR POSITIVE DRAINAGE AROUND THE BUILDING INCLUDING ANY TEMPORARY MEASURES DURING THE CONSTRUCTION SO AS TO ENSURE NO WATER DAMAGE TO THE BUILDING.
8. ALL REMOVED TOPSOIL AND/OR SAND SHALL BE STORED AND USED FOR FINISH GRADING AS REQUIRED. THE CONTRACTOR SHALL BE RESPONSIBLE FOR REMOVAL OF ALL EXCESS SOILS AND DEBRIS FROM THE SITE TO AN APPROVED DEPOSITORY.
9. CONTRACTOR SHALL COORDINATE & INSTALL WOOD BLOCKING IN THE METAL FRAMING AS NEEDED TO SUPPORT ANY ITEMS MOUNTED TO THE WALLS.
10. ALL PENETRATIONS THROUGH FIRE RATED WALLS ARE TO BE SEALED WITH CODE APPROVED FIRE-STOPPING MATERIAL. SEE SPECIFICATIONS

FAR AND RETAIL CALCULATIONS:

		GROSS FLOOR AREA SF	FAR SF
FLOOR 1	RETAIL FLOOR	40,323.58	40,323.58
FLOOR 2	RETAIL FLOOR	38,692	38,692
2ND FLR MEZZ	RETAIL FLOOR	16,934	16,934
ELEC MEZZ		895	895
FLOOR 3	PARKING	36,225	36,225
FLOOR 4	PARKING	36,225	36,225
FLOOR 5	PARKING	36,225	36,225
FLOOR 6	PARKING	33,144	33,144
FLOOR 7	PARKING / DOG PARK	34,060	29,875
FLOOR 8	HOTEL	35,053	35,053
FLOOR 9	HOTEL	33,360	33,360
FLOOR 10	HOTEL	33,360	33,360
FLOOR 11	HOTEL	33,360	33,360
FLOOR 12	HOTEL	33,360	33,360
FLOOR 13	HOTEL	33,360	33,360
FLOOR 14	HOTEL/RESIDENTIAL	33,360	29,806
FLOOR 15	RESIDENTIAL	29,806	27,885
FLOOR 16	RESIDENTIAL	30,138	25,130
FLOOR 17	RESIDENTIAL	30,138	25,130
ENTRY DRIVES			4,965

HARD ROCK HOTEL

1031 CANAL ST. NEW ORLEANS, LA



VIEW FROM CANAL AT RAMPART LOOKING NORTHEAST TOWARDS MISSISSIPPI RIVER

BUILDING DATA

ZONING	:	CBD-3
BUILDING HEIGHT	:	190 FEET MSL
BUILDING STORIES	:	1 - 2 (RETAIL) 3 - 7 (PARKING) 8 - 14 (HOTEL) 15 - 17 (RESIDENTIAL)

SITE AREA 40,532 SQFT.

TOTAL SQ FOOTAGE (INCLUDING PARKING) 583,307.58


FAR (INCLUDING PARKING) 14.39 %

TOTAL SQ FOOTAGE (EXCLUDING PARKING) 406,648.58

FAR (EXCLUDING PARKING) 10.03 %

REQUIRED OPEN SPACE .07 2,837

OPEN SPACE PROVIDED ON FLOOR 14 (RESIDENTIAL) 2,838

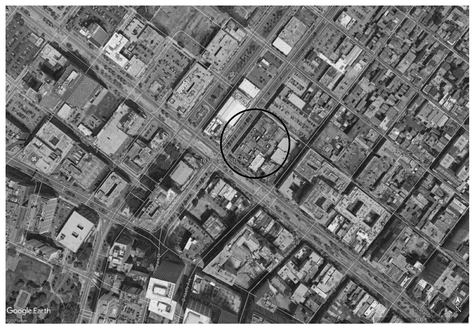

VICINITY MAP

PROJECT TEAM

OWNER

KAILAS COMPANIES, LLC.

3525 N. CAUSEWAY BLVD. #1040
METAIRIE, LOUISIANA 70002
(504) 828-9700
E-MAIL: KAILASINC@GMAIL.COM

MOHAN KAILAS, MANAGING MEMBER

ARCHITECTS

HARRY BAKER SMITH ARCHITECTS II
A PROFESSIONAL LLC.

189 MAPLE RIDGE DRIVE
METAIRIE, LOUISIANA 70001
(504) 885-4477 FAX: (504) 885-4377
E-MAIL: CENTRAL@HBSAII.COM

HARRY BAKER SMITH JR. (HANK), MANAGING MEMBER

LANDSCAPE ARCHITECTS

AL BARCIA - ABLA, LLC.

760 BOSTON RD.
BILLERICA, MA 01821

AL BARCIA, MANAGING MEMBER

CONTRACTORS

CITADEL BUILDERS, LLC.

3516 HESSMER AVENUE
METAIRIE, LOUISIANA 70002
(504) 888-9433
E-MAIL: DENZEL@CIADELBUILDERS.COM

DENZEL CLARK JR., MANAGING MEMBER

MECHANICAL ELECTRICAL ENGINEER

HOWARD MOSES, P.E.
MOSES ENGINEERS, LLC.

909 POYDRAS ST. - SUITE 2150
NEW ORLEANS, LOUISIANA 70112
(504) 586 - 1725
E-MAIL: ADMIN@MOSESENGINEERS.COM

HOWARD MOSES, MANAGING MEMBER

STRUCTURAL ENGINEERS

JAMES HEASLIP

3500 N. CAUSEWAY BLVD. #1100
METAIRIE, LOUISIANA 70002
(504) 648-1743
E-MAIL: INFO@HEASLIPENG.COM

SYMBOLS LEGEND

ROOM TAG

NAME 0-17 — ROOM NAME, FLOOR LEVELS
000 — ROOM NUMBER

SHEET REFERENCE

XX — DOOR TAG, SEE

X — WINDOW TAG, SEE

XX — INTERIOR ELEVATION, SEE

XX — PARTITION TYPE, SEE SHEET

CEILING FURR DOWN/PANELS

3HR. RATED FIRE PARTITION

2HR. RATED FIRE PARTITION

1HR. RATED FIRE PARTITION

FEC — 2-A:20-B:C FIRE EXTINGUISHER IN RECESSED CABINET, MOUNTING HEIGHT 60" (MAX.) AFF TO TOP EXTINGUISHER

FE — 2-A:20-B:C SURFACED MOUNTED, MOUNTING HEIGHT 60" (MAX.) AFF TO TOP EXTINGUISHER

ADA 30"x48" CLEAR FLOOR SPACE

PROJECT DATA & AREA CALCULATIONS:

HOTEL UNITS	TOTAL:	350
CONDO UNITS	TOTAL:	62
HOTEL UNIT SQ FT AVERAGE		465 SQFT
CONDO SQ FT AVERAGE		837 SQFT
NUMBER OF STORIES		17
MAXIMUM BUILDING HEIGHT		190 FEET
DENSITY		UNIT PER 1,612 SQ FT
PARKING PROVIDED (INDOOR)		373 SPACES
ACCESSIBLE PARKING PROVIDED		11 SPACES
TOTAL PARKING PROVIDED		384 SPACES

HB HARRY BAKER SMITH SA II ARCHITECTS II
P L L C
189 Maple Ridge Drive Metairie, LA 70001
(504)-885-4477
central@hbsaii.com hbsaii.com
SINCE 1961

HARD ROCK HOTEL
1031 CANAL STREET
NEW ORLEANS, LOUISIANA

THESE PLANS AND SPECIFICATIONS HAVE BEEN PREPARED BY ME OR UNDER MY CLOSE PERSONAL SUPERVISION AND TO THE BEST OF MY KNOWLEDGE AND BELIEF THEY COMPLY WITH ALL CITY, STATE AND FEDERAL REQUIREMENTS, AND I AM NOT PROVIDING CONTRACT ADMINISTRATION.
CERTIFIED CORRECT

THIS DRAWING IS CONFIDENTIAL AND NOT BE LOANED, REPRODUCED, COPIED, EITHER WHOLLY OR IN PART, OR MADE PUBLIC IN ANY MANNER WITHOUT THE WRITTEN CONSENT OF HB SA II ARCHITECTS, A PROFESSIONAL LLC. ALL RIGHTS OF DESIGN OR INVENTION ARE RESERVED AND WILL REMAIN THE SOLE PROPERTY OF HB SA II ARCHITECTS A PROFESSIONAL LLC.

REVISION HISTORY

	1	2	3	4	5	6	7	8
4/26/2019								
REVISION #12								

TITLE SHEET

PROJECT#: 1709
PHASE: CD
TEAM: Author
CHECKER: Checker
SCALE: AS NOTED
ISSUED: 2/1/2019
SHEET#:

A0.0

HRR - 1031 CANAL ST._PDF ARCH SET_4/26/2019, 12:00 PM

ARCHITECTURAL DRAWING INDEX

SHEET	TITLE
A0.0	TITLE SHEET
A0.1.1	INDEX OF DRAWINGS
A0.1.2	INDEX OF DRAWINGS
A0.2	BUILDING CODE SUMMARY
A0.2.1	FIRE EGRESS PLAN
A0.2.2	FIRE EGRESS PLAN
A0.3	SITE & UTILITIES PLAN
A0.4	SITE LOGISTICS PLAN-CONST. PHASE
A1.1	GROUND FLOOR
A1.1.1	GROUND FLOOR RCP
A1.1.1-B	GROUND FLOOR ARCHITECTURAL RCP
A1.1.2	GROUND FLOOR EMBED LAYOUT
A1.1.3	TUBE STEEL COLUMN LOCATIONS - GROUND FLOOR
A1.1.4	INTERMEDIATE PARKING
A1.1.5	INTERMEDIATE PARKING RCP
A1.2	2ND FLOOR
A1.2.1	2ND FLOOR RETAIL RCP
A1.2.1-B	2ND FLOOR ARCHITECTURAL RCP
A1.2.2	2ND FLOOR MEZZANINE
A1.2.3	2ND FLOOR MEZZ. RCP
A1.3	PARKING LEVEL 3
A1.3.1	PARKING LEVEL 3 RCP
A1.4	PARKING LEVEL 4
A1.4.1	PARKING LEVEL 4 RCP
A1.5	PARKING LEVEL 5
A1.5.1	PARKING LEVEL 5 RCP
A1.6	PARKING LEVEL 6
A1.6.1	PARKING LEVEL 6 RCP
A1.7	PARKING LEVEL 7
A1.7.1	PARKING LEVEL 7 RCP
A1.8	8TH FLOOR UNITS AND COMMON AREAS
A1.8.1	8TH FLOOR RCP
A1.8.3	STRUCTURAL COLUMN GRID DIMENSIONS
A1.9	9TH FLOOR
A1.9.1	9TH FLOOR RCP
A1.10	10TH FLOOR
A1.10.1	10TH FLOOR RCP
A1.11	11TH FLOOR
A1.11.1	11TH FLOOR RCP
A1.12	12TH FLOOR
A1.12.1	12TH FLOOR RCP
A1.13	13TH FLOOR
A1.13.1	13TH FLOOR RCP
A1.14	14TH FLOOR
A1.14.1	14TH FLOOR RCP
A1.15	15TH FLOOR
A1.15.1	15TH FLOOR RCP
A1.15.2	15TH FLOOR P-LINE
A1.16	16TH FLOOR PENTHOUSES
A1.16.1	16TH FLOOR RCP
A1.17	17TH FLOOR PENTHOUSES
A1.17.1	17TH FLOOR RCP
A1.18.2	ROOF DECK EDGE
A1.19	TRAFFIC COATING PLANS
A1.20	TRAFFIC COATING PLANS
A2.1	CANAL STREET ELEVATION
A2.2	RAMPART STREET ELEVATION
A2.3	IBERVILLE STREET ELEVATION
A2.4	RIVERSIDE ELEVATION
A2.5	ELEVATIONS
A3.0.1	TRANSVERSE BUILDING SECTION

ARCHITECTURAL DRAWING INDEX

SHEET	TITLE
A3.0.2	TRANSVERSE BUILDING SECTION
A3.0.3	LONGITUDINAL BUILDING SECTION
A3.0.4	LONGITUDINAL BUILDING SECTION
A3.1.1	EXTERIOR WALL SECTIONS
A3.1.2	EXTERIOR WALL SECTIONS
A3.1.3	EXTERIOR WALL SECTIONS
A3.1.4	EXTERIOR WALL SECTIONS
A3.1.5	EXTERIOR WALL SECTIONS
A3.1.6	EXTERIOR WALL SECTIONS
A3.1.7	EXTERIOR WALL SECTION
A3.2	PT CANOPY & DECK EDGE DETAILS
A3.2.1	CANOPY & EXTERIOR DETAILS
A3.2.2	CANAL ALUMINUM ARCH DETAILS
A3.3.1	BALCONY & DECK EDGE DETAILS
A3.3.2	BALCONY & DECK EDGE DETAILS
A3.3.3	BALCONY & DECK EDGE DETAILS
A3.3.4	BALCONY & DECK EDGE DETAILS
A3.3.5	BALCONY & DECK EDGE DETAILS
A3.3.6	BALCONY & DECK EDGE DETAILS
A3.3.7	BALCONY & DECK EDGE DETAILS
A3.3.8	BALCONY & DECK EDGE DETAILS
A3.3.9	BALCONY & DECK EDGE DETAILS
A3.3.10	BALCONY & DECK EDGE DETAILS
A3.3.11	BALCONY & DECK EDGE DETAILS
A3.3.12	BALCONY & DECK EDGE DETAILS
A3.3.13	BALCONY & DECK EDGE DETAILS
A3.3.14	BALCONY & DECK EDGE DETAILS
A3.3.15	BALCONY & DECK EDGE DETAILS
A3.4.1	EXTERIOR DETAILS
A3.4.2	EXTERIOR DETAILS
A3.4.3	SECTION DETAILS
A3.4.4	SECTION DETAILS
A3.4.5	EXTERIOR DETAILS
A3.7	SECTION DETAILS
A3.8	EXTERIOR SITE DETAILS
A3.8.1	EXTERIOR SITE DETAILS
A3.9	COMMON WALL SECTION DETAILS
A3.10	INTERIOR DETAILS
A3.11	INTERIOR DETAILS - 2ND FLOOR RCP SECTIONS
A3.12	INTERIOR DETAILS - 2ND FLOOR RCP SECTIONS
A3.20.2	INSULATION LOCATIONS
A3.20.3	INSULATION LOCATIONS
A3.20.4	INSULATION LOCATIONS
A3.20.5	INSULATION LOCATIONS
A3.20.6	INSULATION LOCATIONS
A3.20.7	INSULATION LOCATIONS
A3.20.8	INSULATION LOCATIONS
A3.20.9	INSULATION LOCATIONS
A3.20.10	INSULATION LOCATIONS
A3.36	MISC. STRUCTURAL DETAILS
A3.37	MISC. STRUCTURAL DETAILS
A4.1.1	GROUND FLOOR ENLARGED PLAN A
A4.1.2	GROUND FLOOR ENLARGED PLAN B
A4.1.3	GROUND FLOOR ENLARGED PLAN C
A4.1.4	GROUND FLOOR ENLARGED PLAN D
A4.1.5	INTERMEDIATE PARKING ENLARGED PLAN A
A4.1.6	INTERMEDIATE PARKING PLAN B
A4.2.1	2ND FLOOR ENLARGED PLAN A
A4.2.2	2ND FLOOR ENLARGED PLAN B
A4.2.3	2ND FLOOR ENLARGED PLAN C
A4.2.4	2ND FLOOR ENLARGED PLAN D
A4.2.5	2ND FLOOR MEZZ ENLARGED PLAN A
A4.2.6	2ND FLOOR MEZZ ENLARGED PLAN B
A4.2.7	2ND FLOOR MEZZ ENLARGED PLAN C
A4.2.8	4TH FLOOR EMPLOYEE BREAK AREA
A4.8.1	8TH FLOOR ENLARGED PLAN A
A4.8.2	8TH FLOOR ENLARGED PLAN B
A4.8.3	8TH FLOOR ENLARGED PLAN C
A4.8.4	8TH FLOOR ENLARGED PLAN D
A4.9.1	9TH FLOOR ENLARGED PLAN A
A4.9.2	9TH FLOOR ENLARGED PLAN B
A4.9.3	9TH FLOOR ENLARGED PLAN C
A4.9.4	9TH FLOOR ENLARGED PLAN D
A4.9.5	9TH FLOOR ENLARGED PLAN E
A4.10.1	10TH FLOOR ENLARGED PLAN A
A4.10.2	10TH FLOOR ENLARGED PLAN B
A4.10.3	10TH FLOOR ENLARGED PLAN C
A4.10.4	10TH FLOOR ENLARGED PLAN D
A4.11.1	11TH FLOOR ENLARGED PLAN A
A4.11.2	11TH FLOOR ENLARGED PLAN B
A4.11.3	11TH FLOOR ENLARGED PLAN C
A4.11.4	11TH FLOOR ENLARGED PLAN D
A4.12.1	12TH FLOOR ENLARGED PLAN A
A4.12.2	12TH FLOOR ENLARGED PLAN B
A4.12.3	12TH FLOOR ENLARGED PLAN C
A4.12.4	12TH FLOOR ENLARGED PLAN D
A4.13.1	13TH FLOOR ENLARGED PLAN A
A4.13.2	13TH FLOOR ENLARGED PLAN B
A4.13.3	13TH FLOOR ENLARGED PLAN C
A4.13.4	13TH FLOOR ENLARGED PLAN D
A4.14.1	14TH FLOOR ENLARGED PLAN A
A4.14.2	14TH FLOOR ENLARGED PLAN B
A4.14.3	14TH FLOOR ENLARGED PLAN C
A4.14.4	14TH FLOOR ENLARGED PLAN D
A5.0	TUNNEL SECTION AND ISOMETRIC
A5.0.1	ENLARGED GAS METER LOCATION
A5.1	ENLARGED STAIR PLANS
A5.2	ENLARGED STAIR PLANS
A5.2.1	ENLARGED STAIR PLANS
A5.3	ENLARGED STAIR PLANS
A5.3.1	ENLARGED STAIR PLANS
A5.4	ENLARGED STAIR PLANS
A5.5	ENLARGED STAIR PLANS
A5.5.1	ENLARGED STAIR PLANS
A5.5.2	ENLARGED STAIR PLANS
A5.6	ENLARGED STAIR 1 SECTIONS
A5.7	ENLARGED STAIR SECTIONS
A5.8	ENLARGED STAIR SECTIONS
A5.11	RAILING DETAILS
A6.1	SCHEDULES
A6.2	SCHEDULES
A6.3	SCHEDULES
A6.4	SCHEDULES
A6.5	SCHEDULES
A6.6	SCHEDULES
A6.7	SCHEDULES
A6.8	SCHEDULES
A6.9	SCHEDULES
A6.10	SCHEDULES
A6.11	SCHEDULES

ARCHITECTURAL DRAWING INDEX

SHEET	TITLE
A6.12	SCHEDULES
A6.13	WOOD BLOCKING LOCATIONS
A6.15	STOREFRONT SCHEDULES
A6.16	STOREFRONT SCHEDULES
A6.17	STOREFRONT SCHEDULES
A6.18	JAMB HEAD, SILL TYPICAL DETAILS
A6.19	JAMB HEAD, SILL TYPICAL DETAILS
A6.22	STOREFRONT GLASS ELEVATIONS
A6.23	STOREFRONT WINDOW ELEVATIONS
A6.24	INTERIOR GLAZING SCHEDULE
A6.26	SCHEDULES
A6.27	SCHEDULES
A6.28	SCHEDULES
A6.29	SCHEDULES
A7.0.1	PARTITION TYPES
A7.0.2	PARTITION TYPES
A7.1	PARTITION TYPES
A7.2	PARTITION TYPES
A8.0	8TH FLOOR DRAINAGE PLAN
A8.1	ROOF DETAILS
A8.5	TRAFFIC COATING GENERAL DETAILS
A8.6	TYPICAL WALL DETAILS & SECTIONS
A8.7	TYPICAL WALL DETAILS & SECTIONS
A8.8	TYPICAL WALL DETAILS & SECTIONS
A9.0	ENLARGED SERVICE CORE PLAN, ELEVS 1 & 2
A9.1	ENLARGED SERVICE CORE PLAN, ELEVS 1 & 2
A9.2	ENLARGED SERVICE CORE PLAN, ELEVS 3 - 6
A9.2.1	ENLARGED SERVICE CORE PLAN, ELEVS 3 - 6
A9.3	ENLARGED SERVICE CORE PLAN, ELEVS 7 & 8
A9.4	ENLARGED SERVICE CORE PLAN, ELEV 9
A9.5	ENLARGED SERVICE CORE PLAN, ELEVS 10 & 11
A9.6	ENLARGED SERVICE CORE PLAN, ELEVS 10 & 11
A9.7	SHAFT SECTIONS AND DETAILS
A9.8	SHAFT SECTIONS AND DETAILS
AI-0.00	HOTEL 901
AI-1.00	CONDO 1500
AI-1.01	CONDO 1501
AI-1.02	CONDO 1502
AI-1.03	CONDO 1503
AI-1.04	CONDO 1504
AI-1.05	CONDO 1505
AI-1.06	CONDO 1506
AI-1.07	CONDO 1507
AI-1.08	CONDO 1508
AI-1.09	CONDO 1509
AI-1.10	CONDO 1510
AI-1.11	CONDO 1511
AI-1.12	CONDO 1512
AI-1.13	CONDO 1513
AI-1.14	CONDO 1514
AI-1.15	CONDO 1515
AI-1.16	CONDO 1516
AI-1.17	CONDO 1517
AI-1.18	CONDO 1518
AI-1.19	CONDO 1519
AI-1.20	CONDO 1520
AI-1.21	CONDO 1521
AI-1.23	CONDO 1600
AI-1.24	CONDO 1601
AI-1.25	CONDO 1602
AI-1.26	CONDO 1603
AI-1.27	CONDO 1604
AI-1.28	CONDO 1605
AI-1.29	CONDO 1606
AI-1.30	CONDO 1607
AI-1.31	CONDO 1608
AI-1.32	CONDO 1609
AI-1.33	CONDO 1610
AI-1.34	CONDO 1611
AI-1.35	CONDO 1612
AI-1.36	CONDO 1613
AI-1.37	CONDO 1614
AI-1.38	CONDO 1615
AI-1.39	CONDO 1616
AI-1.40	CONDO 1617
AI-1.41	CONDO 1618
AI-1.42	CONDO 1619
AI-1.44	CONDO 1700
AI-1.45	CONDO 1701
AI-1.46	CONDO 1702
AI-1.47	CONDO 1703
AI-1.48	CONDO 1704
AI-1.49	CONDO 1705
AI-1.50	CONDO 1706
AI-1.51	CONDO 1707
AI-1.52	CONDO 1708
AI-1.53	CONDO 1709
AI-1.54	CONDO 1710
AI-1.55	CONDO 1711
AI-1.56	CONDO 1712
AI-1.57	CONDO 1713
AI-1.58	CONDO 1714
AI-1.59	CONDO 1715
AI-1.60	CONDO 1716
AI-1.61	CONDO 1717
AI-1.62	CONDO 1718
AI-1.63	CONDO 1719

KITCHEN DRAWING INDEX

SHEET	TITLE
FS-1	GROUND FLOOR FOOD SERVICE
FS-2	2ND FLOOR
FS-3	EMPLOYEE CAFETERIA BOH
FS-4	ROOFTOP BAR

LANDSCAPE DRAWING INDEX

SHEET	TITLE
LS-1.1	LANDSCAPE PLAN

STRUCTURAL DRAWING INDEX

SHEET	TITLE
S1.0A	GENERAL NOTES
S1.0B	GENERAL NOTES
S1.1	PILE CAP PLAN
S1.2	SLAB PLAN
S1.3	FOUNDATION PLAN
S1.4	CRANE PILE CAP DETAILS
S1.5	PILE CAP DETAILS
S1.6	PILE CAP DETAILS
S1.7	PILE CAP DETAILS
S1.8	PILE CAP DETAILS
S1.9	PILE CAP DETAILS
S1.10	PILE CAP DETAILS
S1.11	PILE CAP DETAILS
S1.12	FOUNDATION SECTIONS
S1.13	FOUNDATION SECTIONS
S1.14	FOUNDATION SECTIONS
S1.15	FOUNDATION SECTIONS
S1.16	FOUNDATION SECTIONS
S1.17	STAIR TUNNEL PLAN, SECTION & DETAILS
S1.18	FOUNDATION SECTIONS
S1.19	FOUNDATION SECTIONS
S1.20	FOUNDATION SECTION & DETAILS
S1.21	FOUNDATION DETAILS
S1.22	FOUNDATION DETAILS
S2.0	COLUMN TYPES - GROUND FLOOR
S2.1	COLUMN TYPES - 1ST FL STOREFRONT FRAMING
S2.2	COLUMN TYPES - 1ST FLOOR MEZZANINE
S2.3	COLUMN TYPES - 2ND FLOOR
S2.4	COLUMN TYPES - 2ND FLOOR MEZZANINE
S2.5	COLUMN TYPES - PARKING LEVEL 3 PLAN
S2.6	COLUMN TYPES - PARKING LEVEL 4 PLAN
S2.7	COLUMN TYPES - PARKING LEVEL 5 PLAN
S2.8	COLUMN TYPES - PARKING LEVEL 6 PLAN
S2.9	COLUMN TYPES - PARKING LEVEL 7 PLAN
S2.10	8TH FLOOR PLAN - HOTEL
S2.11	COLUMN SCHEDULE & DETAILS
S2.12A	SHEAR WALL 1 PLANS
S2.12B	SHEAR WALL 1 PLANS
S2.13	SHEAR WALL 2 PLANS
S2.14	SHEAR WALL 3 PLANS
S2.15	SHEAR WALL 3, 4, & 6 PLANS
S2.16	DETAILS
S2.17	DETAILS
S2.18	DETAILS
S2.19	DETAILS
S2.20	DETAILS
S2.21	SHEAR WALL FRAMING PLANS
S2.22	SHEAR WALL FRAMING PLANS
S2.23	SHEAR WALL FRAMING PLANS
S2.24	FRAMING DETAILS
S3.0	9TH & 14TH FLOOR COLUMN PLAN
S3.1	9TH & 13TH FLOOR FRAMING PLAN
S3.2	14TH FRAMING FLOOR PLAN
S3.3	15TH FRAMING FLOOR PLAN
S3.4	16TH FLOOR ROOF COLUMN PLAN
S3.5A	16TH & 17TH FLOOR FRAMING PLAN-OPTION A
S3.5B	16TH & 17TH FLOOR FRAMING PLAN-OPTION B
S3.6	ROOF FRAMING PLAN
S3.7	ENLARGED PLANS - ELEVATOR TOWER #1
S3.8	ENLARGED PLANS - ELEVATOR TOWER #2
S3.9	ENLARGED PLANS - ELEVATOR TOWER #3
S3.10	ELEVATIONS
S3.11	ELEVATIONS
S3.12	ELEVATIONS
S3.13	DETAILS
S3.14	DETAILS

TECHNICAL DRAWINGS INDEX

SHEET	TITLE
T1.0	GENERAL NOTES
T2.1	TECHNICAL GROUND FLOOR
T2.1-1	TECHNICAL INTERMEDIATE FLOOR
T2.02-1	TECHNICAL MEZZANINE FLOOR
T2.3	TECHNICAL 3RD FLOOR
T2.4	TECHNICAL 4TH FLOOR
T2.5	TECHNICAL 5TH FLOOR
T2.6	TECHNICAL 6TH FLOOR
T2.7	TECHNICAL 7TH FLOOR
T2.8	TECHNICAL 8TH FLOOR
T2.9	TECHNICAL 9TH FLOOR
T2.10	TECHNICAL 10TH FLOOR
T2.11	TECHNICAL 11TH FLOOR
T2.12	TECHNICAL 12TH FLOOR
T2.13	TECHNICAL 13TH FLOOR
T2.14	TECHNICAL 14TH FLOOR
T2.15	TECHNICAL 15TH FLOOR
T2.16	TECHNICAL 16TH FLOOR
T2.17	TECHNICAL 17TH FLOOR
T2.18	TECHNICAL 18TH FLOOR

HB HARRY BAKER SMITH SA II ARCHITECTS II
P L I C
189 Maple Ridge Drive Metairie, LA 70001
(504)-885-4477
central@hbsaii.com hbsaii.com
SINCE 1961

HARD ROCK HOTEL

1031 CANAL STREET
NEW ORLEANS, LOUISIANA

THESE PLANS AND SPECIFICATIONS HAVE BEEN PREPARED BY ME OR UNDER MY CLOSE PERSONAL SUPERVISION AND TO THE BEST OF MY KNOWLEDGE AND BELIEF THEY COMPLY WITH ALL CITY, STATE AND FEDERAL REQUIREMENTS, AND I AM NOT PROVIDING A CONTRACT ADMINISTRATION.

CERTIFIED CORRECT

THIS DRAWING IS CONFIDENTIAL AND NOT BE LOANED, REPRODUCED, COPIED, EITHER WHOLLY OR IN PART, OR MADE PUBLIC IN ANY MANNER WITHOUT THE WRITTEN CONSENT OF HB SA II ARCHITECTS, A PROFESSIONAL L.L.C., ALL RIGHTS OF DESIGN OR INVENTION ARE RESERVED AND WILL REMAIN THE SOLE PROPERTY OF HB SA II ARCHITECTS A PROFESSIONAL L.L.C.

REVISION HISTORY

	1	2	3	4	5	6	7	8
4/26/2019								
REVISION #12								

INDEX OF DRAWINGS

PROJECT#: 1709
PHASE: CD
TEAM: Author
CHECKER: Checker
SCALE: AS NOTED
ISSUED: 2/1/2019
SHEET#:

A0.1.1

HRH_1031 CANAL ST._PDF ARCH SET_4/26/2019, 12:00 PM

Sheet List-HVAC		
Sheet Discipline	Sheet #	Sheet Name
1 - MECHANICAL	M1.1	1ST FLOOR GROUND LEVEL - HVAC
1 - MECHANICAL	M1.2	INTERMEDIATE PARKING - HVAC
1 - MECHANICAL	M1.2.1	2ND FLOOR - HVAC
1 - MECHANICAL	M1.2.3	2ND FLOOR MEZZANINE - HVAC
1 - MECHANICAL	M1.3	3RD FLOOR ACCESSIBLE PARKING - HVAC
1 - MECHANICAL	M1.3.1	4TH FLOOR PARKING - HVAC
1 - MECHANICAL	M1.3.2	5TH FLOOR PARKING - HVAC
1 - MECHANICAL	M1.3.3	6TH FLOOR PARKING - HVAC
1 - MECHANICAL	M1.3.4	7TH FLOOR PARKING - HVAC
1 - MECHANICAL	M1.4	8TH FLOOR - HVAC
1 - MECHANICAL	M1.4.1	9TH FLOOR - HVAC
1 - MECHANICAL	M1.4.2	10TH - 12TH FLOORS - HVAC
1 - MECHANICAL	M1.4.3	13TH FLOOR - HVAC
1 - MECHANICAL	M1.4.4	14TH FLOOR- HVAC
1 - MECHANICAL	M1.4.5	15TH FLOOR - HVAC
1 - MECHANICAL	M1.4.6	16TH FLOOR - HVAC
1 - MECHANICAL	M1.4.7	17TH FLOOR HVAC
1 - MECHANICAL	M1.4.8	18TH LEVEL - HVAC
1 - MECHANICAL	M1.5	ROOF DECK - HVAC
1 - MECHANICAL	M2.1	1ST FLOOR GROUND LEVEL - PIPING
1 - MECHANICAL	M2.2.1	2ND FLOOR - PIPING
1 - MECHANICAL	M2.4.3	13TH FLOOR - PIPING
1 - MECHANICAL	M3.1	MECHANICAL SECTIONS
1 - MECHANICAL	M3.2	MECHANICAL SECTIONS
1 - MECHANICAL	M5.1	MECHANICAL DETAILS
1 - MECHANICAL	M5.2	MECHANICAL DETAILS
1 - MECHANICAL	M5.3	MECHANICAL DETAILS
1 - MECHANICAL	M6.1	MECHANICAL SCHEDULES
1 - MECHANICAL	M6.2	MECHANICAL SCHEDULES
1 - MECHANICAL	M6.3	MECHANICAL SCHEDULES
1 - MECHANICAL	M7.1	MECHANICAL CONTROLS 1
1 - MECHANICAL	M7.2	MECHANICAL CONTROLS 2
1 - MECHANICAL	M7.3	MECHANICAL CONTROLS 3
1 - MECHANICAL	M7.4	MECHANICAL CONTROLS 4
1 - MECHANICAL	M7.5	MECHANICAL CONTROLS 5
1 - MECHANICAL	M8.1	STAIR PRESSURIZATION RISER DIAGRAM
1 - MECHANICAL	M8.2	MECHANICAL WATER RISER DIAGRAMS
1 - MECHANICAL	M8.3	MECHANICAL WATER RISER DIAGRAMS
1 - MECHANICAL	M8.4	MECHANICAL WATER RISER DIAGRAMS
1 - MECHANICAL	M8.5	MECHANICALWATER RISER DIAGRAMS

Sheet List-PLUMBING		
Sheet Discipline	Sheet #	Sheet Name
2 - PLUMBING	P0.1	GENERAL NOTES, ABBREVIATIONS, & SYMBOLS
2 - PLUMBING	P1.0	UNDER 1ST FLOOR GROUND LEVEL - PLUMBING
2 - PLUMBING	P1.1	1ST FLOOR GROUND FLOOR - PLUMBING
2 - PLUMBING	P1.2	INTERMEDIATE PARKING - PLUMBING
2 - PLUMBING	P1.2.1	2ND FLOOR - PLUMBING
2 - PLUMBING	P1.2.3	2ND FLOOR MEZZANINE - PLUMBING
2 - PLUMBING	P1.3	3RD FLOOR ACCESSIBLE PARKING - PLUMBING
2 - PLUMBING	P1.3.1	4TH FLOOR PARKING - PLUMBING
2 - PLUMBING	P1.3.2	5TH FLOOR PARKING - PLUMBING
2 - PLUMBING	P1.3.3	6TH FLOOR PARKING - PLUMBING
2 - PLUMBING	P1.3.4	7TH FLOOR PARKING - PLUMBING
2 - PLUMBING	P1.4	8TH FLOOR - PLUMBING
2 - PLUMBING	P1.4.1	9TH FLOOR - PLUMBING
2 - PLUMBING	P1.4.2	10TH - 12TH FLOORS - PLUMBING
2 - PLUMBING	P1.4.3	13TH FLOOR - PLUMBING
2 - PLUMBING	P1.4.4	14TH FLOOR - PLUMBING
2 - PLUMBING	P1.4.5	15TH FLOOR - PLUMBING
2 - PLUMBING	P1.4.6	16TH FLOOR - PLUMBING
2 - PLUMBING	P1.4.7	17TH FLOOR - PLUMBING
2 - PLUMBING	P1.5	ROOF DECK - PLUMBING
2 - PLUMBING	P4.1	PLUMBING ENLARGED PLANS
2 - PLUMBING	P4.2	PLUMBING ENLARGED PLANS
2 - PLUMBING	P4.3	PLUMBING ENLARGED PLANS
2 - PLUMBING	P4.4	PLUMBING ENLARGED PLANS
2 - PLUMBING	P4.5	PLUMBING ENLARGED PLANS
2 - PLUMBING	P4.6	PLUMBING ENLARGED PLANS
2 - PLUMBING	P4.7	PLUMBING ENLARGED PLANS
2 - PLUMBING	P4.8	PLUMBING ENLARGED PLANS
2 - PLUMBING	P4.9	PLUMBING ENLARGED PLANS
2 - PLUMBING	P5.0	PLUMBING ENLARGED PLANS
2 - PLUMBING	P5.1	PLUMBING ENLARGED PLANS
2 - PLUMBING	P6.1	PLUMBING DETAILS
2 - PLUMBING	P6.2	PLUMBING DETAILS
2 - PLUMBING	P6.3	PLUMBING DETAILS
2 - PLUMBING	P6.4	PLUMBING DETAILS
2 - PLUMBING	P8.1	PLUMBING RISER DIAGRAMS
2 - PLUMBING	P8.2	PLUMBING RISER DIAGRAMS
2 - PLUMBING	P8.3	PLUMBING RISER DIAGRAMS
2 - PLUMBING	P8.4	PLUMBING RISER DIAGRAMS
2 - PLUMBING	P8.5	PLUMBING GAS DIAGRAM
2 - PLUMBING	P8.6	PLUMBING WATER DIAGRAM 1
2 - PLUMBING	P8.6.1	PLUMBING WATER DIAGRAM 2
2 - PLUMBING	P8.6.2	PLUMBING WATER DIAGRAM 3
2 - PLUMBING	P8.7	PLUMBING WATER DIAGRAMS
2 - PLUMBING	P8.8	PLUMBING WATER DIAGRAMS
2 - PLUMBING	P8.9	PLUMBING WATER DIAGRAMS
2 - PLUMBING	P8.10	PLUMBING WATER DIAGRAMS

Sheet List-ELECTRICAL		
Sheet Discipline	Sheet #	Sheet Name
3 - ELECTRICAL	E0.1	INDEX, ABBREVIATIONS, & SYMBOLS
3 - ELECTRICAL	E0.2	ABBREVIATIONS , SCHEDULES AND NOTES
3 - ELECTRICAL	E0.3	ELECTRICAL NOTES
3 - ELECTRICAL	E0.4	LIGHTING NOTES AND SCHEDULES
3 - ELECTRICAL	E0.5	LIGHTING FIXTURE SCHEDULE AND NOTES
3 - ELECTRICAL	E1.1	1ST FLOOR GROUND LEVEL - LIGHTING
3 - ELECTRICAL	E1.2	INTERMEDIATE PARKING - LIGHTING
3 - ELECTRICAL	E1.2.1	2ND FLOOR - LIGHTING
3 - ELECTRICAL	E1.2.3	2ND FLOOR MEZZANINE - LIGHTING
3 - ELECTRICAL	E1.3	3RD FLOOR ACCESSIBLE PARKING - LIGHTING
3 - ELECTRICAL	E1.3.1	4TH FLOOR PARKING - LIGHTING
3 - ELECTRICAL	E1.3.2	5TH FLOOR PARKING - LIGHTING
3 - ELECTRICAL	E1.3.3	6TH FLOOR PARKING - LIGHTING
3 - ELECTRICAL	E1.3.4	7TH FLOOR PARKING - LIGHTING
3 - ELECTRICAL	E1.4	8TH FLOOR - LIGHTING
3 - ELECTRICAL	E1.4.1	9TH FLOORS - LIGHTING
3 - ELECTRICAL	E1.4.2	10TH-12TH FLOORS - LIGHTING
3 - ELECTRICAL	E1.4.3	13TH FLOOR - LIGHTING
3 - ELECTRICAL	E1.4.4	14TH FLOOR - LIGHTING
3 - ELECTRICAL	E1.4.5	15TH FLOOR - LIGHTING
3 - ELECTRICAL	E1.4.6	16TH & 17TH FLOOR - LIGHTING
3 - ELECTRICAL	E1.5	18TH FLOOR PENTHOUSE - LIGHTING
3 - ELECTRICAL	E2.1	1ST FLOOR GROUND LEVEL - POWER & IT
3 - ELECTRICAL	E2.2	INTERMEDIATE PARKING - POWER & IT
3 - ELECTRICAL	E2.2.1	2ND FLOOR - POWER & IT
3 - ELECTRICAL	E2.2.3	2ND FLOOR MEZZANINE - POWER & IT
3 - ELECTRICAL	E2.3	3RD FLOOR ACCESSIBLE PARKING - POWER & IT
3 - ELECTRICAL	E2.3.1	4TH FLOOR PARKING - POWER & IT
3 - ELECTRICAL	E2.3.2	5TH FLOOR PARKING - POWER & IT
3 - ELECTRICAL	E2.3.3	6TH FLOOR PARKING - POWER & IT
3 - ELECTRICAL	E2.3.4	7TH FLOOR PARKING - POWER & IT
3 - ELECTRICAL	E2.4	8TH FLOOR - POWER & IT
3 - ELECTRICAL	E2.4.1	9TH FLOORS - POWER & IT
3 - ELECTRICAL	E2.4.2	10TH-12TH FLOORS - POWER & IT
3 - ELECTRICAL	E2.4.3	13TH FLOOR - POWER & IT
3 - ELECTRICAL	E2.4.4	14TH FLOOR - POWER & IT
3 - ELECTRICAL	E2.4.5	15TH FLOOR - POWER & IT
3 - ELECTRICAL	E2.4.6	16TH & 17TH FLOOR - POWER & IT
3 - ELECTRICAL	E2.5.1	ROOF PLAN - POWER & IT

Sheet List-ELECTRICAL		
Sheet Discipline	Sheet #	Sheet Name
3 - ELECTRICAL	E3.1	1ST FLOOR GROUND LEVEL - SPECIAL SYSTEMS
3 - ELECTRICAL	E3.2	INTERMEDIATE PARKING - SPECIAL SYSTEMS
3 - ELECTRICAL	E3.2.1	2ND FLOOR - SPECIAL SYSTEMS
3 - ELECTRICAL	E3.2.3	2ND FLOOR MEZZANINE - SPECIAL SYSTEMS
3 - ELECTRICAL	E3.3	3RD FLOOR ACCESSIBLE PARKING - SPECIAL SYSTEMS
3 - ELECTRICAL	E3.3.1	4TH FLOOR PARKING - SPECIAL SYSTEMS
3 - ELECTRICAL	E3.3.2	5TH FLOOR PARKING - SPECIAL SYSTEMS
3 - ELECTRICAL	E3.3.3	6TH FLOOR PARKING - SPECIAL SYSTEMS
3 - ELECTRICAL	E3.3.4	7TH FLOOR PARKING - SPECIAL SYSTEMS
3 - ELECTRICAL	E3.4.1	8TH FLOOR - SPECIAL SYSTEMS
3 - ELECTRICAL	E3.4.2	9TH-13TH FLOORS - SPECIAL SYSTEMS
3 - ELECTRICAL	E3.4.4	14TH FLOOR- SPECIAL SYSTEMS
3 - ELECTRICAL	E3.4.5	15TH FLOOR - SPECIAL SYSTEMS
3 - ELECTRICAL	E3.4.6	16TH & 17TH FLOOR PENTHOUSES - SPECIAL SYSTEMS
3 - ELECTRICAL	E3.5	ROOF DECK - SPECIAL SYSTEMS
3 - ELECTRICAL	E4.1	ENLARGED ELECTRICAL PLANS
3 - ELECTRICAL	E4.2	ENLARGED ELECTRICAL PLANS
3 - ELECTRICAL	E4.3	ENLARGED ELECTRICAL PLANS
3 - ELECTRICAL	E4.4	ENLARGED ELECTRICAL PLANS
3 - ELECTRICAL	E4.15	ENLARGED ELECTRICAL PLANS
3 - ELECTRICAL	E5.1	POWER RISER DIAGRAMS SCHEDULES AND NOTES
3 - ELECTRICAL	E5.2	POWER RISER DIAGRAM PART 1
3 - ELECTRICAL	E5.3	POWER RISER DIAGRAM PART 2
3 - ELECTRICAL	E5.4	POWER RISER DIAGRAM PART 3
3 - ELECTRICAL	E5.5	GROUNDING AND RACEWAY RISER DIAGRAM - TELECOMMUNICATIONS
3 - ELECTRICAL	E6.1	PANEL SCHEDULES
3 - ELECTRICAL	E6.2	PANEL SCHEDULES
3 - ELECTRICAL	E6.3	PANEL SCHEDULES
3 - ELECTRICAL	E6.4	PANEL SCHEDULES
3 - ELECTRICAL	E6.5	PANEL SCHEDULES
3 - ELECTRICAL	E6.6	PANEL SCHEDULES
3 - ELECTRICAL	E6.7	PANEL SCHEDULES
3 - ELECTRICAL	E6.8	PANEL SCHEDULES
3 - ELECTRICAL	E6.9	PANEL SCHEDULES
3 - ELECTRICAL	E6.10	PANEL SCHEDULES
3 - ELECTRICAL	E6.11	PANEL SCHEDULES
3 - ELECTRICAL	E6.12	PANEL SCHEDULES
3 - ELECTRICAL	E6.13	PANEL SCHEDULES
3 - ELECTRICAL	E6.14	PANEL SCHEDULES
3 - ELECTRICAL	E6.15	PANEL SCHEDULES
3 - ELECTRICAL	E6.16	PANEL SCHEDULES
3 - ELECTRICAL	E6.17	PANEL SCHEDULES
3 - ELECTRICAL	E6.18	PANEL SCHEDULES
3 - ELECTRICAL	E6.19	PANEL SCHEDULES
3 - ELECTRICAL	E6.20	PANEL SCHEDULES
3 - ELECTRICAL	E6.21	PANEL SCHEDULES
3 - ELECTRICAL	E7.1	ELECTRICAL DETAILS
3 - ELECTRICAL	E7.2	ELECTRICAL DETAILS
3 - ELECTRICAL	E7.3	ELECTRICAL DETAILS
3 - ELECTRICAL	E7.4	ELECTRICAL DETAILS
3 - ELECTRICAL	E7.5	ELECTRICAL DETAILS

HB HARRY BAKER SMITH
SA II ARCHITECTS II
P L L C
189 Maple Ridge Drive Metairie, LA 70001
(504)-885-4477
central@hbsaii.com hbsaii.com
SINCE 1961

HARD ROCK HOTEL

1031 CANAL STREET
NEW ORLEANS, LOUISIANA

THESE PLANS AND SPECIFICATIONS HAVE BEEN PREPARED BY ME OR UNDER MY CLOSE PERSONAL SUPERVISION AND TO THE BEST OF MY KNOWLEDGE AND BELIEF THEY COMPLY WITH ALL CITY, STATE AND FEDERAL REQUIREMENTS, AND I AM NOT PROVIDING A CONTRACT ADMINISTRATION.

CERTIFIED CORRECT

THIS DRAWING IS CONFIDENTIAL AND NOT BE LOANED, REPRODUCED, COPIED, EITHER WHOLLY OR IN PART, OR MADE PUBLIC IN ANY MANNER WITHOUT THE WRITTEN CONSENT OF HBSA II ARCHITECTS, A PROFESSIONAL L.L.C. ALL RIGHTS OF DESIGN OR INVENTION ARE RESERVED AND WILL REMAIN THE SOLE PROPERTY OF HBSA II ARCHITECTS A PROFESSIONAL L.L.C.

REVISION HISTORY

	1	2	3	4	5	6	7	8
4/26/2019								
REVISION #12								

INDEX OF DRAWINGS

PROJECT#: 1709
PHASE: CD
TEAM: Author
CHECKER: Checker
SCALE: AS NOTED
ISSUED: 2/1/2019
SHEET#:

A0.1.2

HRH_1031 CANAL ST._PDF ARCH SET_4/26/2019, 12:00 PM

BUILDING CODE SUMMARY

PROJECT NAME: HARD ROCK HOTEL

ADDRESS: 1031 CANAL ST. NEW ORLEANS,LA

PROPOSED USE: MULTI-USE "HIGH RISE" BUIDLING HOTEL & CONDO SPACE OVER PARKING, RESTAURANT AND RETAIL SPACE

APPLICABLE CODES:

BUILDING CODE:	2015 INTERNATIONAL BUILDING CODE
STRUCTURAL CODE:	2012 INTERNATIONAL BUILDING CODE
PLUMBING CODE:	2012 INTERNATIONAL PLUMBING CODE
MECHANICAL CODE:	2015 INTERNATIONAL MECHANICAL CODE
NEC CODE:	NFPA 70 2011 EDITION
ENERGY CODE:	ASHRAE 90.1 2007. IECC DOES NOT APPLY TO HIGH-RISE PER LA DEPT OF NATURAL RESOURCES
ACCESSIBILITY CODE:	AMERICANS WITH DISABILITIES ACT (ADA) AND ARCHITECTURAL BARRIERS ACT ACCESSIBILITY GUIDELINES JULY 23, 2004, FAIR HOUSING AIR
LIFE SAFETY CODE:	NFPA 101, 2015 EDITION
MUNICIPAL CODE OF ORDINANCE:	THE CITY OF NEW ORLEANS LAND DEVELOPMENT ORDINANCE
SWIMMING POOL:	ICC 2015 INT`L S,P & SPA CODE AND 2011 APSP-14
INT`L FIRE CODE:	IFC 2015

OTHER RELATED CODES: ANSI 117.1 SECTION 702)

OCCUPANCY: A-2 - ASSEMBLY
M - MERCANTILE
S-2 LOW-HAZARD STORAGE
R-1 RESIDENTIAL (HOTEL)
R-2 RESIDENTIAL (CONDOS)

REQUIRED OCCUPANCY SEPARATION:

IBC 2015 TABLE 508.4
NFPA TABLE 6.1.14.4.1
BUILDING IS MULTIPLE OCCUPANT WITH SEPARATED OCCUPANCIES SPRINKLERED THROUGHOUT.

CONSTRUCTION TYPE: TYPE I-A

SPECIFIC APPLICABLE CODES:

LIFE SAFETY SYSTEMS:

SPRINKLER SYSTEM:	NFPA 13, 14, 20 & 27
FIRE ALARM & COMMUNICATION SYSTEM:	NFPA 72
SMOKE CONTROL:	NFPA 92A, 92B & 101
STAND BY POWER:	EMERGENCY POWER & LIGHTING NFPA 110

DESIGN LOADS:

WIND	130 P.S.F.
FLOOR DESIGN LOADS	
RENTAL UNIT	40 P.S.F.
CORRIDORS	100 P.S.F.
STAIRS	100 P.S.F.
ROOF	20 P.S.F.

HANDRAILS:
CONCENTRATED LOAD OF 200 LB. APPLIED AT ANY POINT AND IN ANY DIRECTION.

GUARDRAILS:
CONCENTRATED LOAD OF 200 LB. APPLIED AT ANY POINT AND IN ANY DIRECTION AT THE TOP OF THE GUARDRAIL.

GENERAL CODE DATA:

1. ALL WALL COVERINGS, FINISHES, FABRICS, WOODS, ACOUISTICAL TILES WILL HAVE A CLASS "A" FLAME SPREAD AND A SMOKE CONTRIBUTION OF 450 OR GREATER
2. ALL FLOOR PENETRATIONS WILL BE SEALED WITH A FIRE BARRIER AND A FIRE SHAFTING THAT WILL MEET OR EXCEED THE RATING OF THE FLOOR SYSTEM BEING PENETRATED.
3. ALL HARDWARE IN REQUIRED EGRESS DOORS WITH LOCKS WILL PROVIDED WITH A THUMB LATCH LOCK RELEASE FROM THE INSIDE AS TO PROVIDE AN UNIMPEDED EGRESS. (PANIC BARS IN REQUIRED AREAS)
4. ALL EXIT SIGNS WILL BE OF THE EMERGENCY TYPE, 4912 MCS.

PARKING

TOTAL PARKING COUNT = 384 SPACES (11 OF WHICH ARE ADA EQUALING 2.7%)

GENERAL BUILDING LIMITATONS:

ASSEMBLY: GROUP **A-2**

TYPE OF CONSTRUCTION : **TYPE 1-A**
AREA ALLOWED: UNLIMITED
AREA PROVIDED: VAIRES, SEE PLANS
HEIGHT ALLOWED: UNLIMITED
HEIGHT PROVIDED: N/A
STORIES ALLOWED: UNLIMITED
STORIES PROVIDED: 4

RESIDENTIAL GROUP **R-2**

TYPE OF CONSTRUCTION : **TYPE 1-A**
AREA ALLOWED: UNLIMITED
AREA PROVIDED: VARIES PER FLOOR - SEE PLANS
HEIGHT ALLOWED: UNLIMITED
HEIGHT PROVIDED: N/A
STORIES ALLOWED: UNLIMITED
STORIES PROVIDED: 10

BUSINESS OCCUPANCY: GROUP **B**

TYPE OF CONSTRUCTION : **TYPE 1-A**
AREA ALLOWED: UNLIMITED
AREA PROVIDED: N/A
HEIGHT ALLOWED: UNLIMITED
HEIGHT PROVIDED: N/A
STORIES ALLOWED: UNLIMITED
STORIES PROVIDED: 1

OPEN PARKING GARAGE GROUP **S-2**

TYPE OF CONSTRUCTION : **TYPE 1-A**
AREA ALLOWED: UNLIMITED
AREA PROVIDED: 38,159 SF PER STORY (RAMPS OMITTED)
HEIGHT ALLOWED: UNLIMITED
HEIGHT PROVIDED: VARIES, SEE PLANS
STORIES ALLOWED: UNLIMITED
STORIES PROVIDED: 5

THERMAL ENVELOPE:

ZONE 4B - 2009 INTERNATIONAL ENERGY CONSERVATION CODE TABLE 5.5.1

WALL COMPOSITION MINIMUM REQUIRED: R-13
5/8" GYP. BOARD (INTERIOR)
6" BATT INSULATION
1" GFRC & PERFORATED METAL

19.45 TOTAL (NOT INCLUDING AIR SPACE, GFRC & METAL PANELS

ROOF COMPOSITION:
TYPE PROVIDED: TPO
TOTAL MINIMAL REQUIRED R-30
TOTAL PROVIDED R-30

SPECIALTY INSPECTIONS:

AS PRE IBC CHAPTER 17 "STRUCTURAL TESTS AND SPECIAL INSPECTION" THE PROJECT OWNERS WILL CONTRACT WITH A LICENSED THIRD PARTY INDEPENDENT TESTING AND INSPECTION PROFESSIONAL TO INSPECT AND CONDUCT TESTS ON PILING, CONCRETE, STEEL, CONNECTIONS, ETC. PROJECT DAILY REPORTS WILL BE COMPILED AND MAINTAINED AT THE PROJECT SITE FOR INSPECTION BY THE AUTHORITY HAVING JURISDICTION.

SPRINKLERS:

THE BUILDING WILL BE COMPLETELY PROTECTED BY A FULLY SUPERVISED AUTOMATIC SPRINKLER SYSTEM IN ACCORDANCE WITH IBC 2015 CHAPTER 9 SECTION 903 "AUTOMATIC SPRINKLER SYSTEMS", AND NFPA 13. INCLUDE STANDPIPE SYSTEM PER IBC 905.3.

FIRE ALARM:

A COMPLETE FIRE ALARM AND DETECTION SYSTEM WILL BE PROVIDED AS PER CHAPTER 9 SECTION 908 "FIRE ALARM AND DETECTION SYSTEMS" AND NFPA CHAPTER 9 SECTION 9.6 "FIRE DETECTION, ALARM, AND COMMUNICATION SYSTEMS. PROVIDE AUDIBLE AND VISUAL SIGNALS IN ACCORDANCE WITH ANSI 117.1 SECTION 702.

FIRE PUMP:

A FIRE PUMP WILL BE PROVIDED TO AUGMENT WATER PRESSURE FOR THE AUTOMATIC SUPERVISED FIRE SPRINKLER SYSTEM. FIRE PUMP WILL BE POWERED BY A NATURAL GAS GENERATOR LOCATED ON PREMISES.

SMOKE PROTECTION:

ELEVATOR LOBBIES TO BE SMOKE COMPARTMENTS WITH AUTOMATIC SELF CLOSING DOORS CAPABLE OF BEING TRIGGERED BY FIRE ALARM / SMOKE DETECTOR PER NFPA. ENCLOSED STAIRWELLS AREA ALSO REQUIRED TO BE BUILT AS SMOKEPROOF ENCLOSURES PER IBC 403.5.4

EMERGENCY GENERATOR:

AN EMERGENCY GENERATOR WILL BE PROVIDED TO PROVIDE POWER FOR 2 ELEVATORS, EMERGENCY LIGHTING, EXIT LIGHTING, STAIR PRESSURIZATION SYSTEMS, FIRE CONTROL ROOM EQUIPMENT, ALARM SYSTEM, FIRE PUMP AND OTHER EMERGENCY DEVICES. GENERATOR WILL BE POWERED BY NATURAL GAS. AN AUTOMATIC TRANSFER SWITCH WILL BE PROVIDED TO REDIRECT POWER.

FIRE CONTROL ROOM:

AS PER IBC 2009 SECTION 911 "FIRE COMMAND CENTER" AND NFPA 101 2009 CHAPTER 11 SECTION 11.8.6. A ROOM IS PROVIDED WITH DIRECT ACCESS TO THE EXTERIOR SEPARATED FROM OTHER SPACES BY A 2 HOUR FIRE RATING. THE ROOM AREA WILL BE 200 SQUARE FEET AND WILL HAVE THE FOLLOWING FEATURES: 1. EMERGENCY VOICE/ALARM COMMUNICATION SYSTEM; 2. FIRE DEPARTMENT COMMUNICATION SYSTEM; 3. FIRE DETECTION AND ALARM ANNUNCIATOR; 4. ANNUNCIATOR UNIT VISUALLY INDICATION THE LOCATION OF THE ELEVATORS AND WHETHER THEY ARE OPERATIONAL; 5. STATUS INDICATORS AND CONTROLS FOR AIR DISTRIBUTION SYSTEMS; 6. FIRE FIGHTER'S CONTROL PANEL; 7. CONTROLS FOR UNLOCKING STAIRWAY DOORS SIMULTANEOUSLY; 8. SPRINKLER VALVE & WATER FLOW DETECTOR DISPLAY PANELS; 9. EMERGENCY & STANDBY POWER STATUS INDICATORS; 10. PUBLIC TELEPHONE FOR FIRE DEPARTMENT; 11. FIRE PUMP STATUS INDICATORS; 12. SCHEMATIC BUILDING PLANS SHOWING EGRESS ROUTS; 13. WORK TABLE; 14. GENERATOR SUPERVISION DEVICES, MANUAL START AND TRANSFER FEATURES; 15. PUBLIC ADDRESS SYSTEM; 16. ELEVATOR FIRE RECALL SWITCH; 17. ELEVATOR EMERGENCY OR STANDBY POWER SELECTOR SWITCHES.

ELEVATOR EGRESS:

ELEVATORS #1 AND #10 ARE ON BACK-UP POWER TO BE USED BY FIRE DEPARTMENT PERSONAL FOR EVACUATION DURING AN EMERGENCY AS FIRE SERVICE ACCESS ELEVATORS. PROVIDE THE REQUIRED SIGNAGE PER

GENERAL NOTES:

*THIS PLAN IS PROVIDED FOR THE CONVENIENCE OF THE BUILDING OFFICIAL AND FIRE MARSHAL. IT DOCUMENTS THE MAJOR LIFE SAFETY FEATURES OF THE PROJECT INCLUDING THE EXIT FLOW AND FIRE SEPARATION. THIS PLAN IS TO BE FOLLOWED IN REGARDS TO LIFE SAFETY ISSUES BY THE GENERAL CONTRATOR.
*SEE MECHANICAL DRAWINGS FOR LOCATIONS OF FIRE DAMPER REQUIREMENTS IN DUCTWORK. IN GENERAL ALL DUCTWORK THRU RATED WALL WILL REQUIRE A DAMPER.
*SEE ELECTRICAL DRAWINGS FOR LOCATION OF FIRE ALARM SYSTEM
*SEE REFLECTED CEILING PLANS AND ELECTRIRCAL DRAWINGS FOR EXIT LIGHT LOCATIONS
*SEE PLUMBING DRAWINGS FOR STANDPIPE SYSTEMS

FIRE RESISTANCE RATINGS FOR TYPE I CONSTRUCTION: T.601

BUILDING ELEMENT			REQUIRED HOURLY	PROVIDED HOURLY	DESIGN # FOR RATED ASSEMBLY
STRUCTURAL FRAME: CONCRETE W/ PT SLAB (1ST THRU 8TH LEVEL)	COLUMNS		3 HOUR	3 HOUR +	IBC TABLE 721.1(1) 5-1.1 = 1.5" MIN. THICKNESS
	GIRDERS		3 HOUR	3 HOUR +	IBC TABLE 721.1(1) 4-1.1 = 4.5" MIN. THICKNESS
	FLOORS		2 HOUR	2 HOUR +	IBC TABLE 721.1(3) 5" MIN. THICK, ...(1) 4-1.1 = 1.5" MIN. COVER
STRUCTURE SUPPORTING FLOORS	COLUMNS	PRIMARY	3 HOUR	3 HOUR	IBC TABLE 721.1(1) 1-1.1 = 2" MIN. THICKNESS, 2" PROVIDED
	GIRDERS	PRIMARY	3 HOUR	2 HOUR ***	IBC TABLE 721.1(1) 1-1.1 = 2" MIN. THICKNESS, 2" PROVIDED
	BEAMS	SECONDARY	3 HOUR	2 HOUR ***	IBC TABLE 721.1(3) 6-4.1 = 2.5" MIN. THICKNESS, 4.5" PROVIDED
	FLOORS	SECONDARY	2 HOUR	2 HOUR	IBC TABLE 721.1(3) 6-4.1 = 2.5" MIN. THICKNESS, 4.5" PROVIDED
STRUCTURE SUPPORTING ROOF	COLUMNS	PRIMARY	2 HOUR	2 HOUR	IBC TABLE 721.1(1) 1-1.1 = 2" MIN. THICKNESS, 2" PROVIDED
	GIRDERS	PRIMARY	2 HOUR	2 HOUR	IBC TABLE 721.1(1) 1-1.1 = 2" MIN. THICKNESS, 2" PROVIDED
	BEAMS	SECONDARY	1 HOUR	1 HOUR	IBC TABLE 721.1(3) 6-4.1 = 2.5" MIN. THICKNESS, 4.5" PROVIDED
	ROOF	SECONDARY	1 HOUR	1 HOUR	IBC TABLE 721.1(3) 6-4.1 = 2.5" MIN. THICKNESS, 4.5" PROVIDED
BEARING WALLS (1ST THRU 17TH LEVEL)	EXTERIOR		3 HOUR	3 HOUR	UL # U904
	INTERIOR		3 HOUR	3 HOUR	VARIES, SEE PARTITION SCHEDULE
BEARING WALLS (18TH LEVEL SUPPORTING ROOF ONLY)	EXTERIOR		2 HOUR	2 HOUR	VARIES, SEE PARTITION SCHEDULE
	INTERIOR		2 HOUR	2 HOUR	VARIES, SEE PARTITION SCHEDULE
NON-BEARING WALLS	EXTERIOR		VARIES	1 HOUR	BASED ON PROXIMITY
	EXTERIOR (GFRC)		1 HOUR	1 HOUR	IBC TABLE 721.1(2) 15-1.11
	INTERIOR		.5 HOUR	.5 HOUR	UL # U419

*** = NOTED "PROVIDED" HOURLY RATINGS ACCOMODATE REDUCTIONS ALLOWED BY IBC 2012 403.2.1 TYPE 1A TO TYPE 1B

AREAS OF REFUGE

AREAS OF REFUGE ARE NOT REQUIRED AT STAIRWAYS IN BUILDINGS EQUIPED THROUGHOUT BY AN AUTOMATIC SPRINKLER SYSTEM (IBC 1007.3 EXCEPTION 2)

IN BUILDINGS PROTECTED THROUGHOUT BY AN APPROVED, SUPERVISED AUTOMATIC SPRINKLER SYSTEM, THE TWO ACCESSIBLE ROOMS OR SPACES SEPARATED FROM EACH OTHER BY SMOKE RESISTIVE PARTITIONS IN ACCORDANCE WITH THE DEFINITION OF AREA OF REFUGE IN 3.3.20 SHALL NOT BE REQUIRED (NFPA 30.2.2.12.2). PROVIDE 2-WAY COMMUNICATION ON ALL ELEVATOR LANDINGS PER NFPA 101-SECTION 7.2.12.1.

ADDITIONAL CODE REQUIRMENTS

1. Per LAC 55:V:307 Periodic observation of construction shall be made by a licensed architect or civil engineer. A Certificate of Completion containing the signature(s) of the responsible design professional(s) shall be presented to the State Fire Marshall Inspector at time of final inspection for occupancy.

2. Per LRS 40:1731 Provide access for persons with disabilities in accordance with the ADA-ABA Accessibility Guidelines, July 23, 2004 (also known as the 2010 Standards). Particular deficiencies and paragraph references are noted as follows:
a) 302 Floor and ground surfaces shall be stable, firm, and slip-resistant.
b) 303 Thresholds shall comply with requirements of this section regarding changes in level. (Not more than 1/2" height and beveled if over 1/4")
c) 404.2.7 Handles, pulls, latches, locks, and other operable parts on doors and gates shall comply with 309.4. Hardware shall not require tight grasping, tight pinching, or twisting of the wrist to operate.
d) 216.2 Where signage identifies permanent rooms or spaces OR EXITS, the signage shall comply with Sections 703.1 - 703.5 (raised characters, Braille, visual characteristics, height).
e) 215.2 and 215.3 Where emergency warning systems are provided, they shall include both audible alarms and visual alarms. (Employee work areas and offices shall be wired such that visible alarms can be installed as needed.)
f) ADA-ABA:407.4 Elevator cars shall comply with 407.4 as follows::
~ 407.4.1 Inside dimensions of elevator cars and clear width of elevator doors shall comply with Table 407.4.1.
~ 407.4.2 Floor surfaces in elevator cars shall comply with 302 and 303.
~ 407.4.3 The clearance between the car platform sill and the edge of any hoistway landing shall be 1 Â¼" maximum.
~ 407.4.4 Each car shall be equipped with a self-leveling feature.
~ 407.4.5 The level of illumination at the car controls, platform, car threshold and car landing shall be 5 foot candles minimum.
~ 407.4.6 Where provided, elevator car controls shall comply with 407.4.6.
~ 407.4.7 Designations and indicators of car controls shall comply with 407.4.7.
~ 407.4.8 Audible and visible car position indicators shall be provided in elevator cars.
~ 407.4.9 Emergency two-way communication systems shall comply with 308. Tactile symbols and characters shal be provided adjacent to the device.
g) ADA-ABA:804.3 In residential dwelling units required to comply with 809, at least one 30 inches (760 mm) wide minimum access

3. Per NFPA101:7.2.1.2.3.2, 101:7.1.5.1, and IBC 1008.1.1 A doorway in a means of egress shall provide at least 32" in clear width (consider installing 36" wide doors) and at least 6'-8" in nominal height. Where a pair of doors is provided, at least one leaf shall comply with clear width requirement.

4. Per NFPA 101:7.2.1.3.1, 101:7.1.6.3, and IBC 1008.1.5 through 1008.1.7 The floor elevation shall not change by more than 1/2" from one side of a door to the other.

5. Per NFPA 101:7.2.1.5.10.2 and IBC 1008.1.9.4 through 1008.1.9.5 Doors shall be openable with ONLY one releasing operation. A two-step release, such as a knob and an independent slide bolt, is NOT acceptable, except under special conditions.

6. Per NFPA 101:7.2.1.5 and IBC 1008.1.9 Locks on doors in means of egress shall not require the use of a key, special device or special knowledge to open in the direction of egress.

7. Per NFPA 101:30.2.2.2 Special locking arrangements shall comply with all the provisions of NFPA 101 Section 7.2.1.6.1 or 7.2.1.6.2. Signage shall comply with ADA-ABA 216.

8. Per NFPA 101:30.2.2.2 Access-controlled egress doors shall comply with all the provisions of NFPA 101:7.2.1.6.2. Signage shall comply with ADA-ABA 216
.

9. Per NFPA 101:24.2.4.4 Every closet door latch shall be such that it can be opened from the inside.

10. Per NFPA 101:24.2.4.5 Bathroom door locks shall permit unlocking from outside in an emergency.

11. Per NFPA 101:24.2.4.6 No door in any means of escape shall be locked against egress when the building is occupied.

12. Per NFPA 101:7.2.2.4.4.5 Provide a minimum clearance of 2-1/4" between the handrails and the walls or guards to which they are attached. See notes marked on drawing sheet A7.1.

13. Per NFPA 101:30.2.9 and IBC 1006 Provide emergency lighting according to 101:7.9 and IBC 1006.3.

14. Per NFPA 101:30.2.8 and IBC 1006 Provide illumination of means of egress in accordance with 101:7.8 and IBC 1006.

15. Per NFPA 101:30.2.10 and IBC 1011 Exit signs complying with 101:7.10 and IBC 1011 shall define exits and access to exits where the exit is not immediately apparent.

16. Per LAC 55:305 Insulation and insulation assemblies shall meet the requirements of Section 720. International Building Code, 2015 Edition.
~ Concealed and exposed insulation shall have a flame spread of 0-25 and a smoke developed of 0-450 in accordance with IBC 720.
~ Cellulose fiber thermal insulation shall meet the applicable requirements of IBC 720.
~ Foam plastic insulation shall meet the applicable requirements of IBC 720 and 2603.
~ Thermal barriers shall protect foam plastic insulation in accordance with IBC 2603.4.
~ Thermal barriers are not required if ignition barriers complying with IBC 2603.4.1.6 protect foam plastic insulation used in attics or crawl spaces, where entry is made only for service of utilities.

17. Per LRS 40:1711 Provide safety glazing in hazardous locations.

18. Per NFPA 101:30.3.3 Interior walls and ceilings shall have a flame spread of 0-200 except in EXITS AND CORRIDORS which shall have a flame spread of 0-75 and a smoke development rating of 0-450.

19. Per NFPA 101:30.3.3 Interior floor finish in corridors and exits shall be Class I or II in accordance with Section 10.2.7.

20. Per NFPA 101:8.2.2.3 Fire compartments shall be formed with fire barriers that comply with Section 8.3 and are continuous in accordance with Section 8.3.1.2 from outside wall to outside wall or from one fire barrier to another, or a combination thereof, including continuity from the floor through all concealed spaces, such as those found above a ceiling, including interstitial spaces. Continuity is permitted to terminate at a ceiling, if the construction assembly of the ceiling has a fire resistance rating not less than that of the fire barrier.

21. Per NFPA 101:8.3.5 Penetrations through rated construction shall be sealed by approved firestop systems or devices tested in accordance with ASTM E-814 or ANSI/UL 1479.

22. Per NFPA 101:30.3.6 and IBC 1018.1 Separate corridors from use areas with minimum 1-hour construction and self-closing 20 minute labeled opening protection. Wall construction shall be in accordance with 101:8.3 for fire barriers.

23. Per NFPA 101:30.3.4.5.1 and IBC 907.2.11.2 Approved single-station smoke alarms powered by the house electrical service shall be installed in accordance with NFPA 101:9.6.2.10 and the IBC outside every sleeping area in the immediate vicinity of the bedrooms at every living unit and on all levels of the dwelling unit, including basements. (101:9.6.3.6 requires audible and visual alarms in accessible units). (See IM 2016-01 for clarification on low frequency signal requirement).

24. Per NFPA 101:30.3.4.6 and IBC 908.7 Provide carbon monoxide alarms or carbon monoxide detectors in accordance with these sections and NFPA 720 at facilities classified as Group I or R

25. Per NFPA 101:7.10.1.3, IBC 1007.9 and IBC 1022.9 Provide tactile signage at each exit stair enclosure door complying with ICC/ANSI A117.1 (2009), mounted adjacent to the latch side of the door 60 inches above the finished floor to the centerline of the sign.

26. Per NFPA 101:9.4.3.1 New elevators shall conform to the Fire Fighter's Service Requirements of ASME A17.1/CSA B44, Safety Code for Elevators and Escalators. Elevator recall shall be activated by smoke detection in each elevator lobby and in associated elevator machine rooms.

27. Per NFPA 101:7.2.12.1.1 and IBC 1007.8 Provide two-way communication between the elevator landing(s) and a central point (located in coordination with the local fire department). The two-way communication system shall:
~ include directions for the use of the two-way communication system
~ instructions for summoning assistance via the two-way communication system
~ written identification of the location shall be posted adjacent to the two-way communication system.
~ be in accordance with ADA-ABA 207 and 216.


ADAAG

ACCESSIBLE CLEARANCE DIAGRAMS


NOTE: PROVIDE ACCESS FOR PERSONS WITH DISABILITIES IN ACCORDANCE WITH THE ADA/ABA ACCESSIBILITY GUIDELINES, JULY 23, 2004 (2010 STANDARDS)

STANDARD MOUNTING HEIGHTS


SCALE: 1/4" = 1'-0"

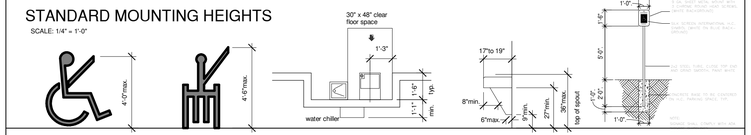


FORWARD REACH | SIDE REACH | DRINKING FOUNTAINS AND WATER COOLERS. NOTE: EQUIPMENT PERMITTED IN SHADED AREA. | 4 ADA POLE MOUNTED PARKING SIGN

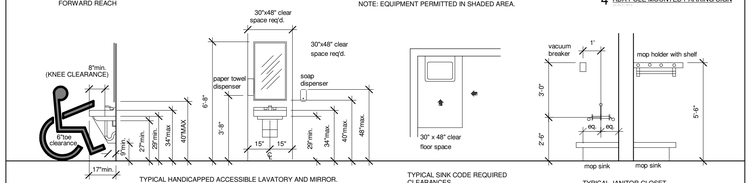


TYPICAL HANDICAPPED ACCESSIBLE LAVATORY AND MIRROR. HOT WATER AND DRAIN PIPES TO BE COVERED OR INSULATED TO PROTECT AGAINST CONTACT. | TYPICAL SINK CODE REQUIRED CLEARANCES. | TYPICAL JANITOR CLOSET.

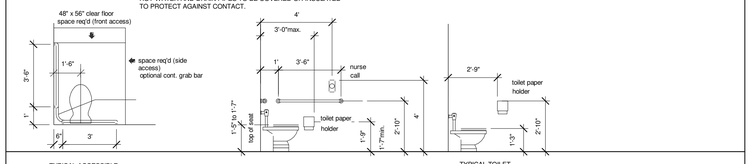


TYPICAL ACCESSIBLE CODE REQUIRED TOILET CLEARANCES. | TYPICAL PATIENT ACCESSIBLE HANDICAPPED TOILET. | TYPICAL TOILET

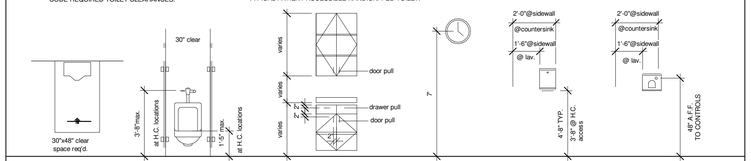

ACCESSIBLE URINAL CODE REQUIRED CLEARANCES | TYPICAL URINAL MOUNTING | CABINET BASE UNIT/WALL UNIT | CLOCK | PAPER TOWEL DISPENSER | ELECTRIC HAND DRYER

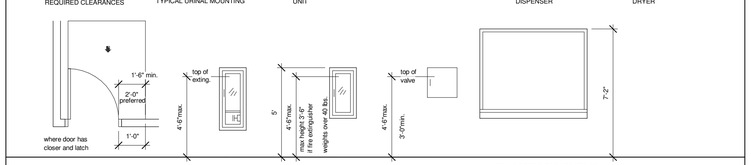

BASIC DOOR APPROACH CODE REQUIRED CLEARANCES. | FIRE EXTINGUISHER AND VALVE CABINET | FIRE EXTINGUISHER CABINET | FIRE VALVE CABINET | CHALK BOARD, TACK BOARD OR DRY ERASE BOARD

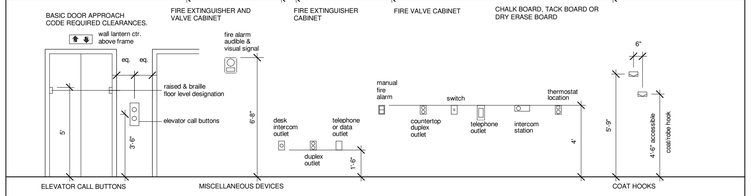

ELEVATOR CALL BUTTONS | MISCELLANEOUS DEVICES | COAT HOOKS

NOTES:

1. PROVIDE LUMINOUS EGRESS PATH MARKINGS PER IBC 1025.1 IN ALL ENCLOSED STAIRWELLS, INTERIOR EXIT RAMPS, AND EXIT PASSAGEWAYS (WITH THE EXCEPTIOON OF THE CONDO ENTRANCE PASSAGEWAY ON THE FIRST FLOOR)

2. SCHEDULE SHOWN IS STANDARD TEMPLATE. ALL ITEMS MAY NOT BE PRESENT ON THIS PROJECT. IF AN ITEM IS PRESENT ON THIS PROJECT AND DOES NOT COMPLY WITH STANDARDS ABOVE, BRING TO THE ATTENTION OF THE ARCHITECT BEFORE INSTALLATION OF ITEM.

GENERAL NOTES:

1. DIMENSIONS ARE TYPICAL UNLESS OTHERWISE NOTED ON PLANS. THE DIMENSIONS DO NOT NECESSARILY SHOW ALL THE DEVICES THAT ARE LOCATED ON THE WALLS.

2. PROVIDE SOLID BLOCKING BEHIND ALL WALL MOUNTED EQUIPMENT.

3. SEE THE PLANS FOR ALL ADDITIONAL TOILET ACCESSORIES AND ACTUAL ROOM DIMENSIONS.

4. STAIRWAY DOORS, IF LOCKED FROM INSIDE, SHALL HAVE THE CAPABILITY TO BE UNLOCKED FROM FIRE COMMAND CENTER PER IBC 403.5.3

HB HARRY BAKER SMITH SA II ARCHITECTS II
P L I C
189 Maple Ridge Drive Metairie, LA 70001
(504)-885-4477
central@hbsai.com hbsai.com
SINCE 1961

HARD ROCK HOTEL

1031 CANAL STREET
NEW ORLEANS, LOUISIANA

THESE PLANS AND SPECIFICATIONS HAVE BEEN PREPARED BY ME OR UNDER MY CLOSE PERSONAL SUPERVISION AND TO THE BEST OF MY KNOWLEDGE AND BELIEF THEY COMPLY WITH ALL CITY, STATE AND FEDERAL REQUIREMENTS, AND I AM NOT PROVIDING CONTRACT ADMINISTRATION.

CERTIFIED CORRECT

THIS DRAWING IS CONFIDENTIAL AND NOT BE LOANED, REPRODUCED, COPIED, EITHER WHOLLY OR IN PART, OR MADE PUBLIC IN ANY MANNER WITHOUT THE WRITTEN CONSENT OF HBSA is ARCHITECTS, A PROFESSIONAL LLC. ALL RIGHTS OF DESIGN OR INVENTION ARE RESERVED AND WILL REMAIN THE SOLE PROPERTY OF HBSA is ARCHITECTS A PROFESSIONAL LLC.

REVISION HISTORY


	1	2	3	4	5	6	7	8
4/26/2019								
REVISION #12								

BUILDING CODE SUMMARY

PROJECT#: 1709
PHASE: CD
TEAM: Author
CHECKER: Checker
SCALE: AS NOTED
ISSUED: 2/1/2019
SHEET#:


A0.2

HRH, 1031 CANAL ST., [CAD ARCH SET - 4/26/2019], 12:00 PM

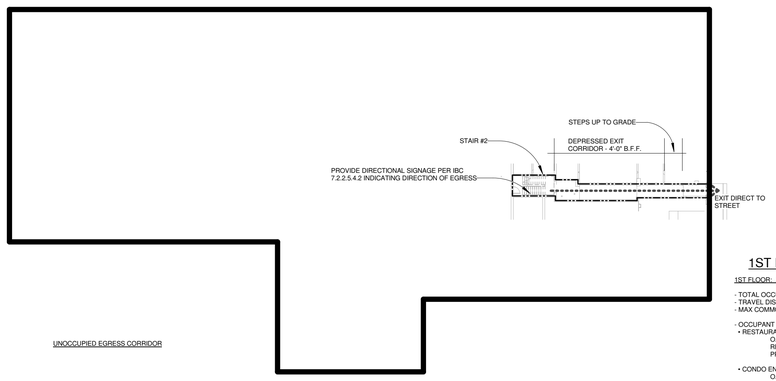

1 STAIR WITH DEPRESSED HALLWAY LOWER LEVEL

SCALE: 1/32" = 1'-0"

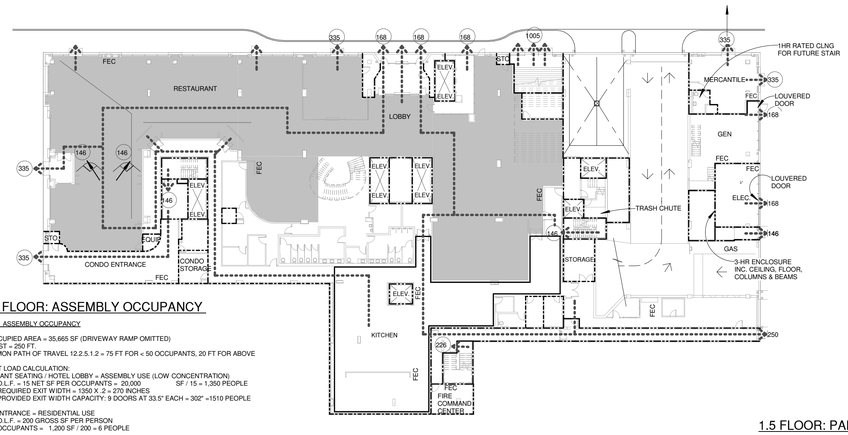

1ST FLOOR: ASSEMBLY OCCUPANCY

1ST FLOOR: ASSEMBLY OCCUPANCY

- TOTAL OCCUPIED AREA = 35,665 SF (DRIVEWAY RAMP OMITTED)
- TRAVEL DIST = 250 FT
- MAX COMMON PATH OF TRAVEL 12.2.5.1.2 = 75 FT FOR < 50 OCCUPANTS, 20 FT FOR ABOVE

- OCCUPANT LOAD CALCULATION:
  - RESTAURANT SEATING / HOTEL LOBBY = ASSEMBLY USE (LOW CONCENTRATION)
    O.L.F. = 15 NET SF PER OCCUPANTS = 20,000 SF / 15 = 1,350 PEOPLE
    REQUIRED EXIT WIDTH = 1350 X .2 = 270 INCHES
    PROVIDED EXIT WIDTH CAPACITY: 9 DOORS AT 33.5" EACH = 302" =1510 PEOPLE
  - CONDO ENTRANCE = RESIDENTIAL USE
    O.L.F. = 200 GROSS SF PER PERSON
    OCCUPANTS = 1,200 SF / 200 = 6 PEOPLE
  - KITCHEN = KITCHEN USE (INCIDENTAL AS MECHANICAL EQUIPMENT TO BE IN ACCORDANCE WITH NFPA 90A)
    O.L.F. = 100 G.S.F. PER PERSON
    REQUIRED EXITING CAPACITY: 2500 / 100 = 25 PEOPLE
    SUPPLIED = MULTIPLE EXITS WELL ABOVE REQUIRED
  - RECEIVING / STORAGE 118 = 1500 SF / 500 = 3 PEOPLE REQUIRED
  - MERCANTILE = 875 SF / 300 G.S.F. = 3 PEOPLE REQUIRED
  - FIRE COMMAND = EQUIPMENT @ 233 SF = 1 PERSON REQUIRED
  - GENERATOR / PUMP / ELEC = EQUIPMENT = 2000 SF = 3 PEOPLE

REQUIRED EXIT WIDTH CAPACITY FROM O.L. CALCULATIONS ABOVE = 1391 PEOPLE /695 INCHES.

2 GROUND FLOOR EGRESS


SCALE: 1/32" = 1'-0"

EGRESS LEGEND

- 3HR. RATED FIRE PARTITION
- 2HR. RATED FIRE PARTITION
- 1HR. RATED FIRE PARTITION
- UNRATED AREA BOUNDARY (NO SEPARATION)
- FEC — 2-A:20-B:C FIRE EXTINGUISHER IN RECESSED CABINET, MOUNTING HEIGHT 60" (MAX.) AFF TO TOP EXTINGUISHER
- FE
- # — OCCUPANT LOAD
- EGRESS PATH
- ASSEMBLY USE NET AREA

NOTE:

- ALL UNIT DEMISING AND CORRIDOR WALLS IN HOTEL AND CONDOS WITH 20 MIN. DOORS PER NFPA 101 SECTION 28.3 (CORRIDOR DOORS TO BE SELF LATCHING)
- ALL FLOORS CONSTRUCTED AS SMOKE BARRIERS IN ACCORDANCE WITH NFPA SECTION 8.5

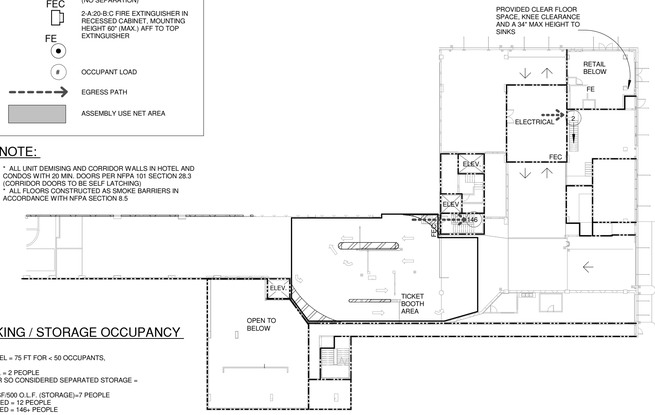


1.5 FLOOR: PARKING / STORAGE OCCUPANCY

- TRAVEL DIST = 250 FT
- MAX COMMON PATH OF TRAVEL = 75 FT FOR < 50 OCCUPANTS, 20 FT FOR ABOVE
- STORAGE = 875 SF / 500 G.S.F. = 2 PEOPLE
- ELEC ROOM = >10% OF FLOOR SO CONSIDERED SEPARATED STORAGE = 950 SF / 500 = 2 PERSONS
- TICKET BOOTH AREA = 3,200 SF/500 O.L.F. (STORAGE)=7 PEOPLE
- TOTAL O.L. CAPACITY REQUIRED = 12 PEOPLE
- TOTAL O.L. CAPACITY PROVIDED = 146+ PEOPLE

3 INTERMEDIATE PARKING EGRESS

SCALE: 1/32" = 1'-0"

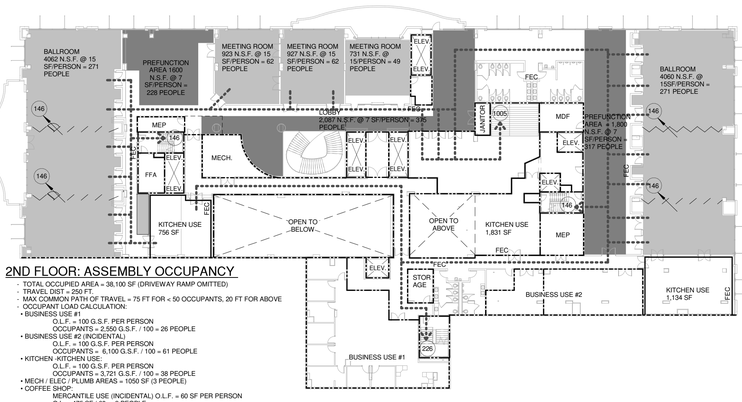


2ND FLOOR: ASSEMBLY OCCUPANCY

- TOTAL OCCUPIED AREA = 38,100 SF (DRIVEWAY RAMP OMITTED)
- TRAVEL DIST = 250 FT.
- MAX COMMON PATH OF TRAVEL = 75 FT FOR < 50 OCCUPANTS, 20 FT FOR ABOVE
- OCCUPANT LOAD CALCULATION:
  - BUSINESS USE #1
    O.L.F. = 100 G.S.F. PER PERSON
    OCCUPANTS = 2,550 G.S.F. / 100 = 26 PEOPLE
  - BUSINESS USE #2 (INCIDENTAL)
    O.L.F. = 100 G.S.F. PER PERSON
    OCCUPANTS = 6,100 G.S.F. / 100 = 61 PEOPLE
  - KITCHEN -KITCHEN USE:
    O.L.F. = 100 G.S.F. PER PERSON
    OCCUPANTS = 3,721 G.S.F. / 100 = 38 PEOPLE
  - MECH. / ELEC / PLUMB AREAS = 1050 SF (3 PEOPLE)
  - COFFEE SHOP
    MERCANTILE USE (INCIDENTAL) O.L.F. = 60 SF PER PERSON
    O.L. = 475 SF / 60 = 8 PEOPLE
  - JANITORIAL / STORAGE
    O.L.F. = 500 SF PER PERSON
    O.L. = 575 SF / 500 = 2 PEOPLE
  - BALLROOMS / MEETING RMS = ASSEMBLY USE (LOW CONCENTRATION)
    O.L.F. = 15 NET SF PER PERSON
    OCCUPANTS = 10,024 N.S.F. / 15 = 669 PEOPLE
  - PREFUNCTION = ASSEMBLY USE (HIGH CONCENTRATION)
    O.L.F. = 7 NET SF PER PERSON
    OCCUPANTS = 5,467 N.S.F. / 7 = 784 PEOPLE
  - RESTROOMS FOR ASSEMBLY USE O.L. (BY FIXTURE COUNT) = 22 PEOPLE
- TOTAL STAIR WIDTH :
  - TOTAL OCCUPANT LOAD = 1613 PEOPLE
  - STAIR CAPACITY PROVIDED:
    CALCULATIONS FOR STAIR #1 = 146 PEOPLE
    CALCULATIONS FOR STAIR #2 = 146 PEOPLE
    CALCULATIONS FOR STAIR #3 = 226 PEOPLE
    ENHANCED CALCULATION FOR STAIR MONUMENTAL STAIR = 146.7+(252 INCHES – 44)/.218) = 1105 PERSON CAPACITY
    TOTAL: 1823 PEOPLE

4 2ND FLOOR RETAIL EGRESS

SCALE: 1/32" = 1'-0"

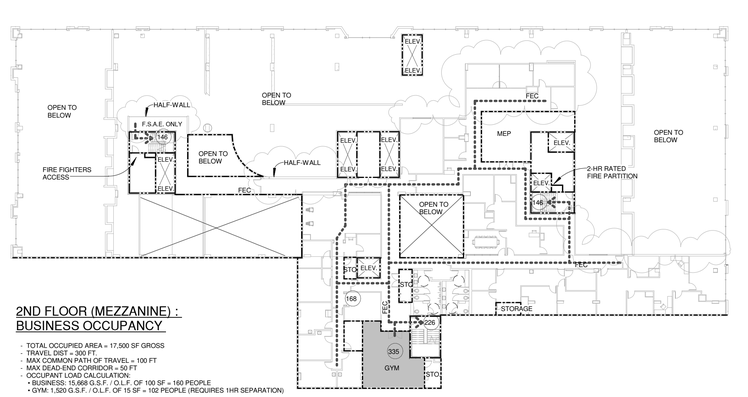


2ND FLOOR (MEZZANINE) : BUSINESS OCCUPANCY

- TOTAL OCCUPIED AREA = 17,500 SF GROSS
- TRAVEL DIST = 300 FT.
- MAX COMMON PATH OF TRAVEL = 100 FT
- MAX DEAD-END CORRIDOR = 50 FT
- OCCUPANT LOAD CALCULATION:
  - BUSINESS: 15,668 G.S.F. / O.L.F. OF 100 SF = 160 PEOPLE
  - GYM: 1,520 G.S.F. / O.L.F. OF 15 SF = 102 PEOPLE (REQUIRES 1HR SEPARATION)
- REQUIRED EXIT STAIR CAPACITY = 302 PEOPLE
- PROVIDED EXIT STAIR CAPACITY = 518 PEOPLE

5 2ND FLOOR MEZZANINE EGRESS

SCALE: 1/32" = 1'-0"

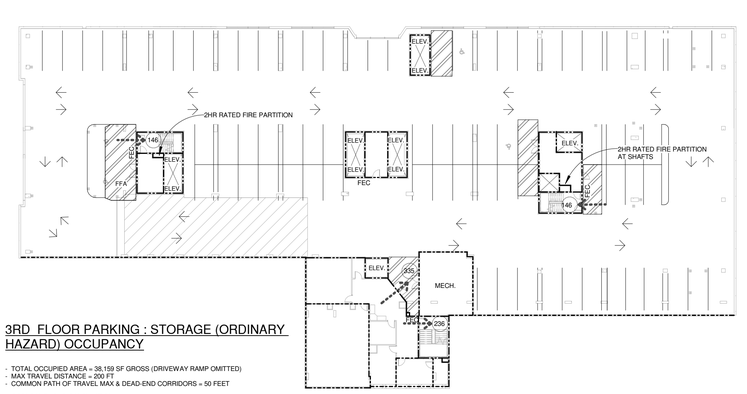

3RD FLOOR PARKING : STORAGE (ORDINARY HAZARD) OCCUPANCY


- TOTAL OCCUPIED AREA = 38,159 SF GROSS (DRIVEWAY RAMP OMITTED)
- MAX TRAVEL DISTANCE = 200 FT
- COMMON PATH OF TRAVEL MAX & DEAD-END CORRIDORS = 50 FEET

- OCCUPANT LOAD CALCULATION:
  - STORAGE (ORDINARY HAZARD) O.L.F. = NO REQUIREMENTS PER NFPA 101: 42.8.1.7, ASSUMED 500 SF / PERSON
    34,259 SF / 500 = 69 PEOPLE
  - BUSINESS USE = 3,900 SF / O.L.F. 100 = 39 PEOPLE

- TOTAL STAIR WIDTH:
  - REQUIRED (COMBINED FROM O.L. CALCS BELOW) = 108 PEOPLE
  - PROVIDED = 518 PEOPLE + DRIVEWAY RAMP

6 3RD FLOOR PARKING EGRESS

SCALE: 1/32" = 1'-0"

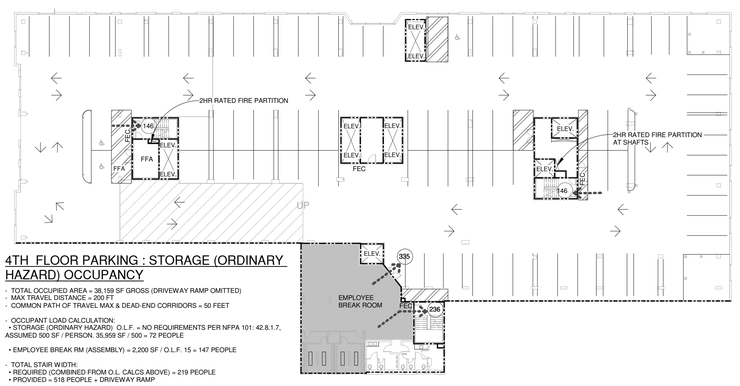

4TH FLOOR PARKING : STORAGE (ORDINARY HAZARD) OCCUPANCY

- TOTAL OCCUPIED AREA = 38,159 SF GROSS (DRIVEWAY RAMP OMITTED)
- MAX TRAVEL DISTANCE = 200 FT
- COMMON PATH OF TRAVEL MAX & DEAD-END CORRIDORS = 50 FEET


- OCCUPANT LOAD CALCULATION:
  - STORAGE (ORDINARY HAZARD) O.L.F. = NO REQUIREMENTS PER NFPA 101: 42.8.1.7, ASSUMED 500 SF / PERSON. 35,959 SF / 500 = 72 PEOPLE

  - EMPLOYEE BREAK RM (ASSEMBLY) = 2,200 SF / O.L.F. 15 = 147 PEOPLE

- TOTAL STAIR WIDTH:
  - REQUIRED (COMBINED FROM O.L. CALCS ABOVE) = 219 PEOPLE
  - PROVIDED = 518 PEOPLE + DRIVEWAY RAMP

7 4TH FLOOR PARKING EGRESS

SCALE: 1/32" = 1'-0"

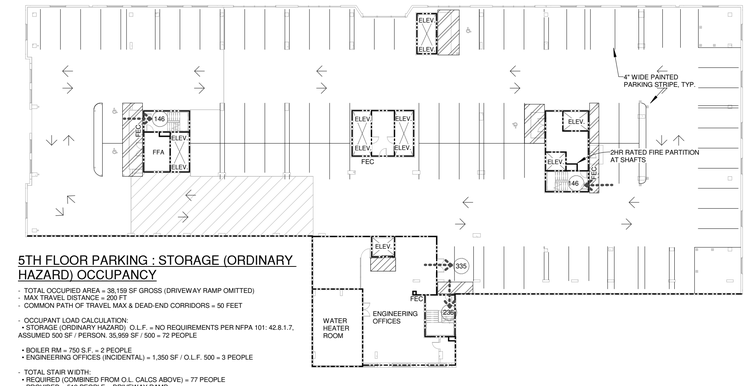

5TH FLOOR PARKING : STORAGE (ORDINARY HAZARD) OCCUPANCY

- TOTAL OCCUPIED AREA = 38,159 SF GROSS (DRIVEWAY RAMP OMITTED)
- MAX TRAVEL DISTANCE = 200 FT
- COMMON PATH OF TRAVEL MAX & DEAD-END CORRIDORS = 50 FEET

- OCCUPANT LOAD CALCULATION:
  - STORAGE (ORDINARY HAZARD) O.L.F. = NO REQUIREMENTS PER NFPA 101: 42.8.1.7, ASSUMED 500 SF / PERSON. 35,959 SF / 500 = 72 PEOPLE


  - BOILER RM = 750 S.F. = 2 PEOPLE
  - ENGINEERING OFFICES (INCIDENTAL) = 1,350 SF / O.L.F. 500 = 3 PEOPLE

- TOTAL STAIR WIDTH:
  - REQUIRED (COMBINED FROM O.L. CALCS ABOVE) = 77 PEOPLE
  - PROVIDED = 518 PEOPLE + DRIVEWAY RAMP

8 5TH FLOOR PARKING EGRESS

SCALE: 1/32" = 1'-0"

RAMPART STREET

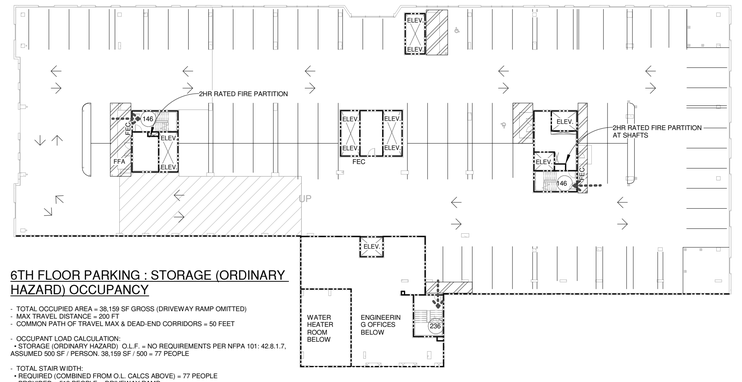

6TH FLOOR PARKING : STORAGE (ORDINARY HAZARD) OCCUPANCY

- TOTAL OCCUPIED AREA = 38,159 SF GROSS (DRIVEWAY RAMP OMITTED)
- MAX TRAVEL DISTANCE = 200 FT
- COMMON PATH OF TRAVEL MAX & DEAD-END CORRIDORS = 50 FEET

- OCCUPANT LOAD CALCULATION:
  - STORAGE (ORDINARY HAZARD) O.L.F. = NO REQUIREMENTS PER NFPA 101: 42.8.1.7, ASSUMED 500 SF / PERSON. 38,159 SF / 500 = 77 PEOPLE

- TOTAL STAIR WIDTH:
  - REQUIRED (COMBINED FROM O.L. CALCS ABOVE) = 77 PEOPLE
  - PROVIDED = 518 PEOPLE + DRIVEWAY RAMP

9 6TH FLOOR PARKING EGRESS

SCALE: 1/32" = 1'-0"

HB HARRY BAKER SMITH SA II ARCHITECTS II
F L I C
189 Maple Ridge Drive Metairie, LA 70001
(504)-885-4477
central@hbsai.com hbsai.com
SINCE 1961

HARD ROCK HOTEL

1031 CANAL STREET
NEW ORLEANS, LOUISIANA

THESE PLANS AND SPECIFICATIONS HAVE BEEN PREPARED BY ME OR UNDER MY CLOSE PERSONAL SUPERVISION AND TO THE BEST OF MY KNOWLEDGE AND BELIEF THEY COMPLY WITH ALL CITY, STATE AND FEDERAL REQUIREMENTS, AND I AM NOT PROVIDING CONTRACT ADMINISTRATION.

CERTIFIED CORRECT

THIS DRAWING IS CONFIDENTIAL AND NOT BE LOANED, REPRODUCED, COPIED, EITHER WHOLLY OR IN PART, OR MADE PUBLIC IN ANY MANNER WITHOUT THE WRITTEN CONSENT OF HBSA II ARCHITECTS, A PROFESSIONAL LLC. ALL RIGHTS OF DESIGN OR INVENTION ARE RESERVED AND WILL REMAIN THE SOLE PROPERTY OF HBSA II ARCHITECTS A PROFESSIONAL L.L.C.

REVISION HISTORY


REVISION #12	4/26/2019
1	
2	
3	
4	
5	
6	
7	
8	

FIRE EGRESS PLAN

PROJECT#: 1709
PHASE: CD
TEAM: Author
CHECKER: Checker
SCALE: AS NOTED
ISSUED: 2/1/2019
SHEET#:

A0.2.1

HHRL-1031 CANAL ST_ PDF ARCH SET_4/26/2019, 12:57 PM

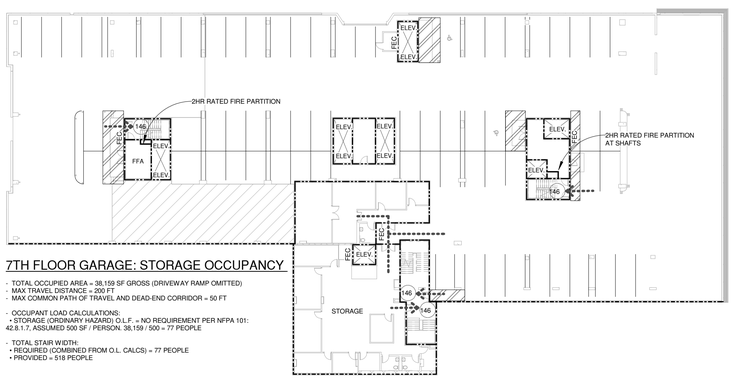

7TH FLOOR GARAGE: STORAGE OCCUPANCY


- TOTAL OCCUPIED AREA = 38,159 SF GROSS (DRIVEWAY RAMP OMITTED)
- MAX TRAVEL DISTANCE = 200 FT
- MAX COMMON PATH OF TRAVEL AND DEAD-END CORRIDOR = 50 FT

- OCCUPANT LOAD CALCULATIONS:
  - STORAGE (ORDINARY HAZARD) O.L.F. = NO REQUIREMENT PER NFPA 101: 42.8.1.7, ASSUMED 500 SF / PERSON. 38,159 / 500 = 77 PEOPLE

- TOTAL STAIR WIDTH:
  - REQUIRED (COMBINED FROM O.L. CALCS) = 77 PEOPLE
  - PROVIDED = 518 PEOPLE

10 7TH FLOOR PARKING EGRESS

SCALE: 1/32" = 1'-0"

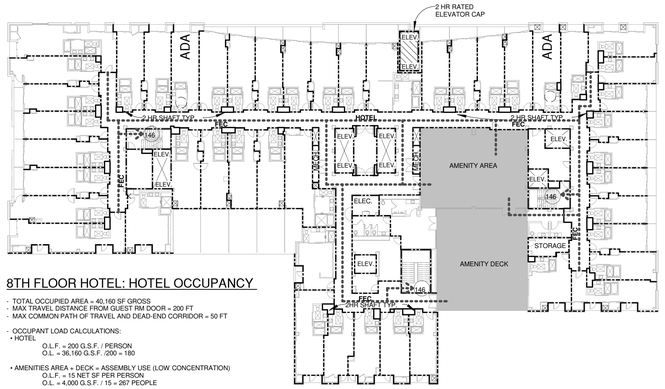

8TH FLOOR HOTEL: HOTEL OCCUPANCY


- TOTAL OCCUPIED AREA = 40,160 SF GROSS
- MAX TRAVEL DISTANCE FROM GUEST RM DOOR = 200 FT
- MAX COMMON PATH OF TRAVEL AND DEAD-END CORRIDOR = 50 FT

- OCCUPANT LOAD CALCULATIONS:
  - HOTEL
    O.L.F. = 200 G.S.F. / PERSON
    O.L. = 36,160 G.S.F. /200 = 180
  - AMENITIES AREA + DECK = ASSEMBLY USE (LOW CONCENTRATION)
    O.L.F. = 15 NET SF PER PERSON
    O.L. = 4,000 G.S.F. / 15 = 267 PEOPLE

- TOTAL STAIR WIDTH:
  - REQUIRED (COMBINED FROM O.L. CALCS) = 447 PEOPLE
  - PROVIDED = 518 PEOPLE

11 8TH FLOOR EGRESS

SCALE: 1/32" = 1'-0"

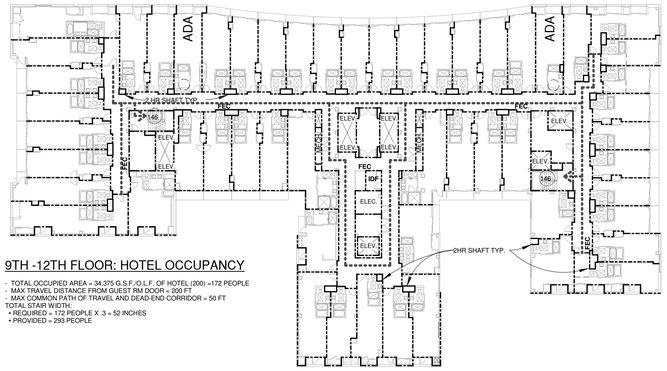


9TH -12TH FLOOR: HOTEL OCCUPANCY

- TOTAL OCCUPIED AREA = 34,375 G.S.F./O.L.F. OF HOTEL (200) =172 PEOPLE
- MAX TRAVEL DISTANCE FROM GUEST RM DOOR = 200 FT
- MAX COMMON PATH OF TRAVEL AND DEAD-END CORRIDOR = 50 FT

TOTAL STAIR WIDTH:
- REQUIRED = 172 PEOPLE X .3 = 52 INCHES
- PROVIDED = 293 PEOPLE

12 9TH-12TH FLOOR EGRESS

SCALE: 1/32" = 1'-0"

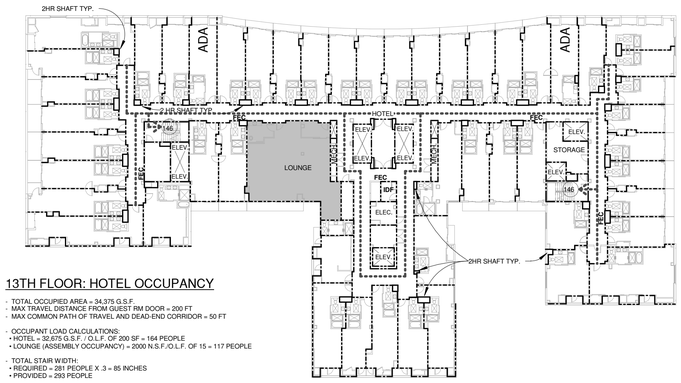

13TH FLOOR: HOTEL OCCUPANCY


- TOTAL OCCUPIED AREA = 34,375 G.S.F.
- MAX TRAVEL DISTANCE FROM GUEST RM DOOR = 200 FT
- MAX COMMON PATH OF TRAVEL AND DEAD-END CORRIDOR = 50 FT

- OCCUPANT LOAD CALCULATIONS:
  - HOTEL = 32,675 G.S.F. / O.L.F. OF 200 SF = 164 PEOPLE
  - LOUNGE (ASSEMBLY OCCUPANCY) = 2000 N.S.F./O.L.F. OF 15 = 117 PEOPLE

- TOTAL STAIR WIDTH:
  - REQUIRED = 281 PEOPLE X .3 = 85 INCHES
  - PROVIDED = 293 PEOPLE

13 13TH FLOOR EGRESS

SCALE: 1/32" = 1'-0"

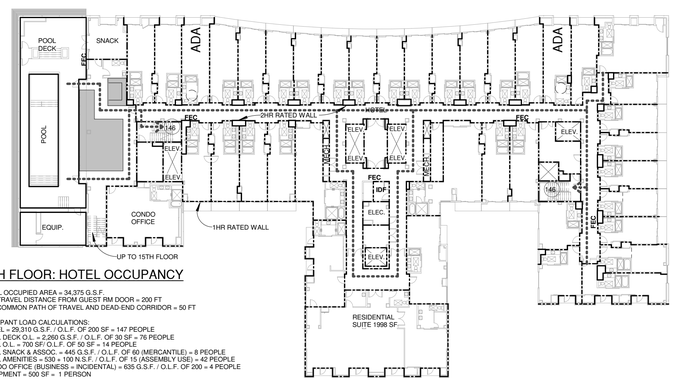

14TH FLOOR: HOTEL OCCUPANCY


- TOTAL OCCUPIED AREA = 34,375 G.S.F.
- MAX TRAVEL DISTANCE FROM GUEST RM DOOR = 200 FT
- MAX COMMON PATH OF TRAVEL AND DEAD-END CORRIDOR = 50 FT

- OCCUPANT LOAD CALCULATIONS:
  - HOTEL = 25,310 G.S.F. / O.L.F. OF 200 SF = 147 PEOPLE
  - POOL DECK O.L. = 2,260 G.S.F. / O.L.F. OF 30 SF = 76 PEOPLE
  - POOL O.L. = 700 SF/ O.L.F. OF 50 SF = 14 PEOPLE
  - POOL SNACK & ASSOC. = 445 G.S.F. / O.L.F. OF 60 (MERCANTILE) = 8 PEOPLE
  - POOL AMENITIES = 530 + 100 N.S.F. / O.L.F. OF 15 (ASSEMBLY USE) = 42 PEOPLE
  - CONDO OFFICE (BUSINESS = INCIDENTAL) = 635 G.S.F. / O.L.F. OF 200 = 4 PEOPLE
  - EQUIPMENT = 500 SF = 1 PERSON

- TOTAL STAIR WIDTH:
  - REQUIRED = 292 PEOPLE
  - PROVIDED = 293 PEOPLE

14 14TH FLOOR EGRESS

SCALE: 1/32" = 1'-0"

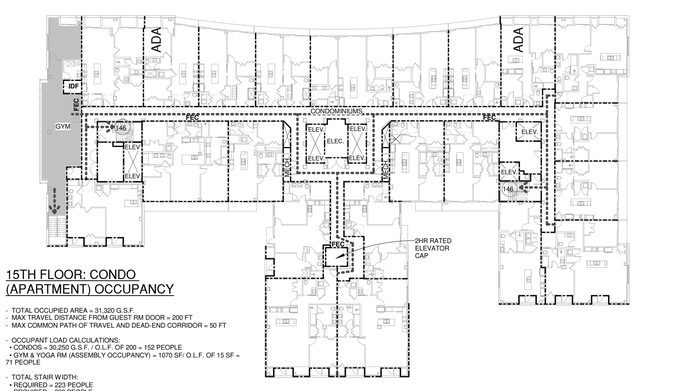

15TH FLOOR: CONDO (APARTMENT) OCCUPANCY


- TOTAL OCCUPIED AREA = 31,320 G.S.F.
- MAX TRAVEL DISTANCE FROM GUEST RM DOOR = 200 FT
- MAX COMMON PATH OF TRAVEL AND DEAD-END CORRIDOR = 50 FT

- OCCUPANT LOAD CALCULATIONS:
  - CONDOS = 30,250 G.S.F. / O.L.F. OF 200 = 152 PEOPLE
  - GYM & YOGA RM (ASSEMBLY OCCUPANCY) = 1070 SF/ O.L.F. OF 15 SF = 71 PEOPLE

- TOTAL STAIR WIDTH:
  - REQUIRED = 223 PEOPLE
  - PROVIDED = 293 PEOPLE

15 15 FIFTEENTH FLOOR CONDOS EGRESS

SCALE: 1/32" = 1'-0"

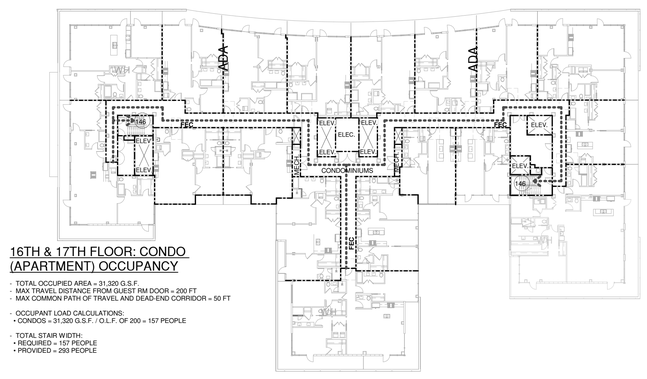

16TH & 17TH FLOOR: CONDO (APARTMENT) OCCUPANCY


- TOTAL OCCUPIED AREA = 31,320 G.S.F.
- MAX TRAVEL DISTANCE FROM GUEST RM DOOR = 200 FT
- MAX COMMON PATH OF TRAVEL AND DEAD-END CORRIDOR = 50 FT

- OCCUPANT LOAD CALCULATIONS:
  - CONDOS = 31,320 G.S.F. / O.L.F. OF 200 = 157 PEOPLE

- TOTAL STAIR WIDTH:
  - REQUIRED = 157 PEOPLE
  - PROVIDED = 293 PEOPLE

16 16TH-17TH FLOOR EGRESS

SCALE: 1/32" = 1'-0"

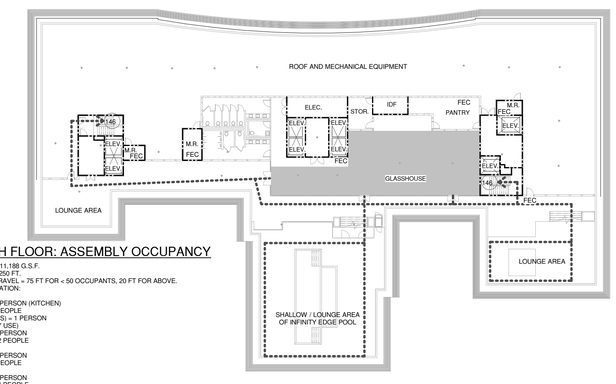


18TH FLOOR: ASSEMBLY OCCUPANCY

- TOTAL OCCUPIED AREA = 11,188 G.S.F.
- MAX TRAVEL DISTANCE = 250 FT.
- MAX COMMON PATH OF TRAVEL = 75 FT FOR < 50 OCCUPANTS, 20 FT FOR ABOVE.
- OCCUPANT LOAD CALCULATION:
- PANTRY
  O.L.F. OF 200 SF/PERSON (KITCHEN)
  373 SF / 200 = 2 PEOPLE
- ELEC & IDF (MECH SPACES) = 1 PERSON
- GLASSHOUSE (ASSEMBLY USE)
  O.L.F. OF 15 SF / PERSON
  1831 SF / 15 = 122 PEOPLE
- POOL
  O.L.F. OF 50 SF / PERSON
  626 SF / 50 = 13 PEOPLE
- POOL DECK
  O.L.F. OF 30 SF / PERSON
  4620 SF / 30 = 154 PEOPLE
- TOTAL EGRESS CAPACITY:
- REQUIRED = 292 PEOPLE
- PROVIDED = EGRESS CAPACITY OF 88 INCHES OF STAIR WIDTH = 293 PEOPLE

17 18TH FLOOR ROOF DECK EGRESS

SCALE: 1/32" = 1'-0"

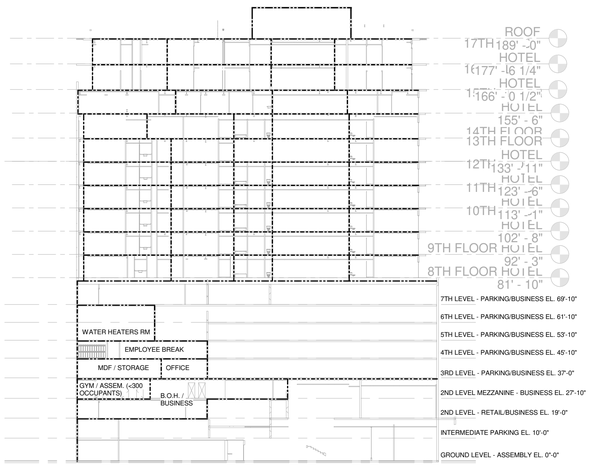

18 TRANSVERSE BUILDING SECTION EGRESS

SCALE: 1/32" = 1'-0" A1.1/ A0.2.2

EGRESS LEGEND

- 3HR. RATED FIRE PARTITION
- 2HR. RATED FIRE PARTITION
- 1HR. RATED FIRE PARTITION
- UNRATED AREA BOUNDARY (NO SEPARATION)
- FEC / FE — 2-A-20-B-C FIRE EXTINGUISHER IN RECESSED CABINET, MOUNTING HEIGHT 60" (MAX.) AFF TO TOP EXTINGUISHER
- # — OCCUPANT LOAD
- EGRESS PATH
- ASSEMBLY USE NET AREA

HB HARRY BAKER SMITH SA II ARCHITECTS II
P L L C
189 Maple Ridge Drive Metairie, LA 70001
(504)-885-4477
central@hbsaii.com hbsaii.com
SINCE 1961

HARD ROCK HOTEL

1031 CANAL STREET
NEW ORLEANS, LOUISIANA

THESE PLANS AND SPECIFICATIONS HAVE BEEN PREPARED BY ME OR UNDER MY CLOSE PERSONAL SUPERVISION AND TO THE BEST OF MY KNOWLEDGE AND BELIEF THEY COMPLY WITH ALL CITY, STATE AND FEDERAL REQUIREMENTS. I AM NOT PROVIDING CONTRACT ADMINISTRATION.

CERTIFIED CORRECT

THIS DRAWING IS CONFIDENTIAL AND NOT BE LOANED, REPRODUCED, COPIED, EITHER WHOLLY OR IN PART, OR MADE PUBLIC IN ANY MANNER WITHOUT THE WRITTEN CONSENT OF HBSA II ARCHITECTS, A PROFESSIONAL LLC. ALL RIGHTS OF DESIGN OR INVENTION ARE RESERVED AND WILL REMAIN THE SOLE PROPERTY OF HBSA II ARCHITECTS A PROFESSIONAL L.L.C.

REVISION HISTORY


	1	2	3	4	5	6	7	8
4/26/2019								
REVISION #12								

FIRE EGRESS PLAN

PROJECT#: 1709
PHASE: CD
TEAM: Author
CHECKER: Checker
SCALE: AS NOTED
ISSUED: 2/1/2019
SHEET#:

A0.2.2

HRH_1031 CANAL ST._PKP ARCH SET_4/26/2019, 12:00 PM

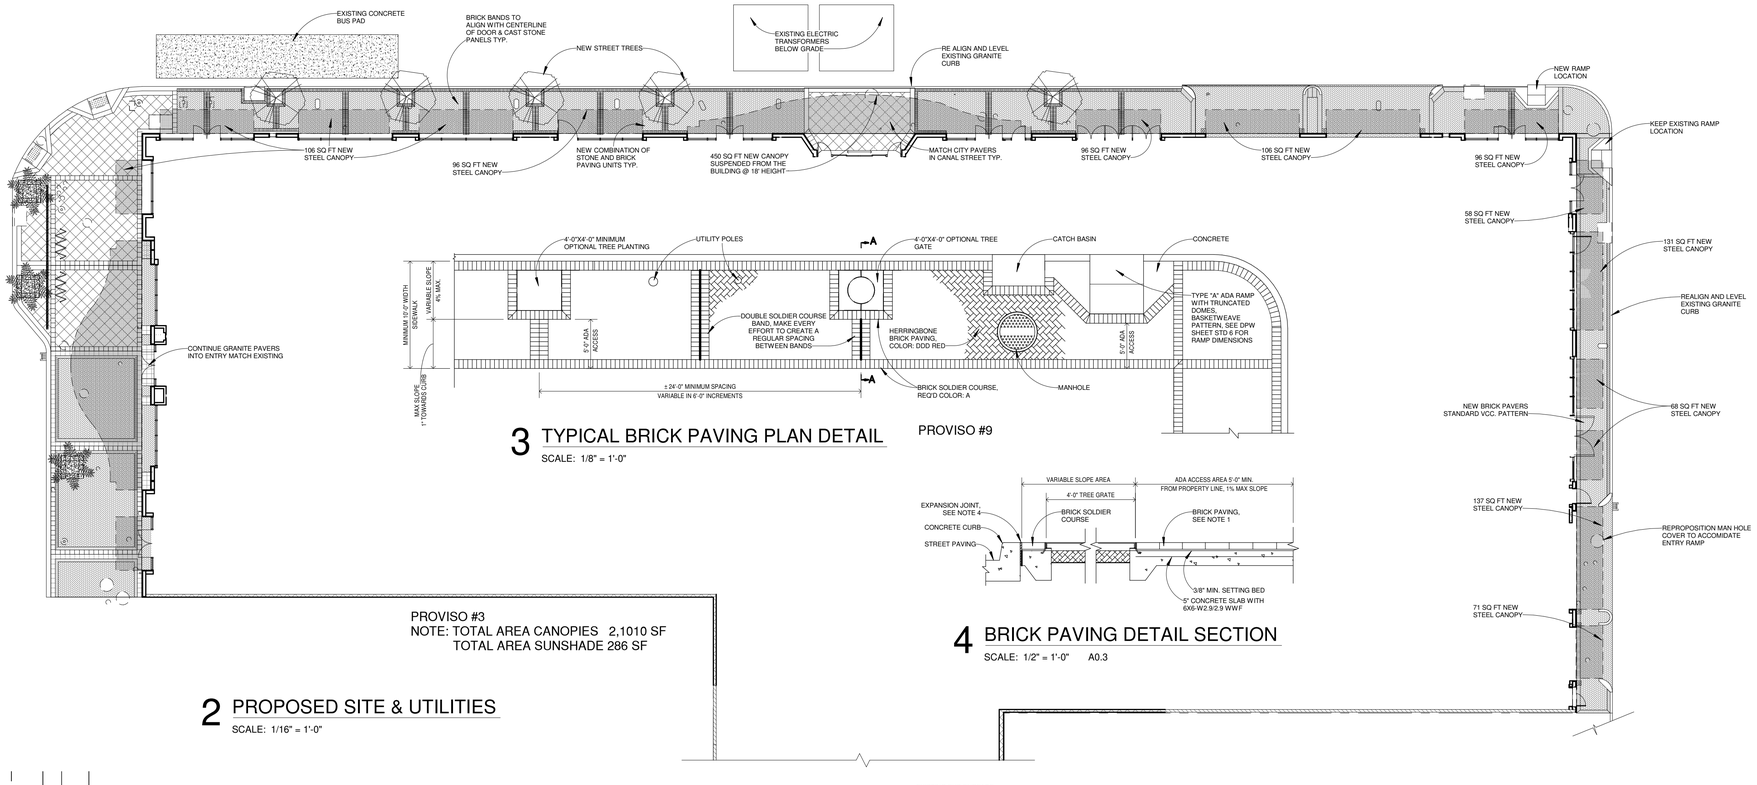

3 TYPICAL BRICK PAVING PLAN DETAIL

SCALE: 1/8" = 1'-0"

PROVISO #9


4 BRICK PAVING DETAIL SECTION

SCALE: 1/2" = 1'-0" A0.3

PROVISO #3
NOTE: TOTAL AREA CANOPIES 2,1010 SF
TOTAL AREA SUNSHADE 286 SF

2 PROPOSED SITE & UTILITIES

SCALE: 1/16" = 1'-0"

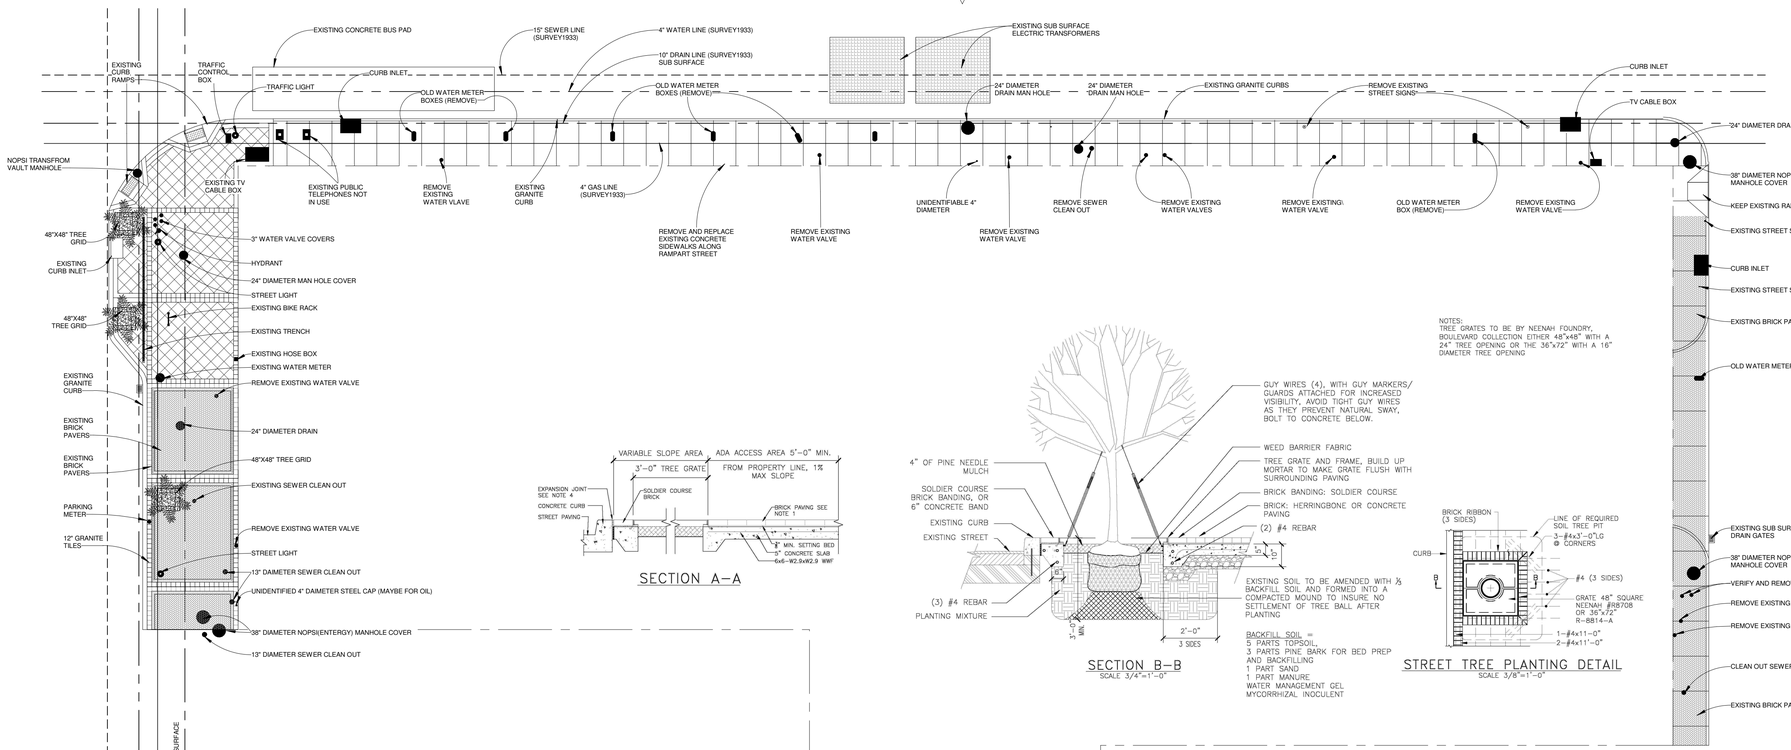

1 EXISTINTG SITE & UTILITIES

SCALE: 1/16" = 1'-0"

SECTION A–A


SECTION B–B

SCALE 3/4"=1'-0"


NOTES:
TREE GRATES TO BE BY NEENAH FOUNDRY, BOULEVARD COLLECTION EITHER 48"x48" WITH A 24" TREE OPENING OR THE 36"x72" WITH A 16" DIAMETER TREE OPENING

STREET TREE PLANTING DETAIL


SCALE 3/8"=1'-0"

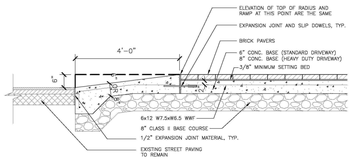


SECTION A–A

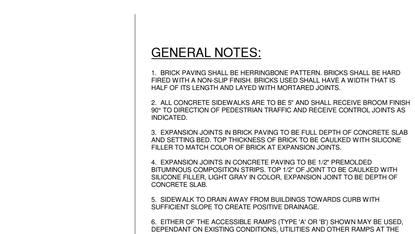

CURB CUT DETAIL PROVISO #5

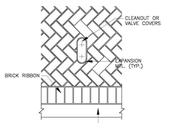

CLEANOUT OR VALVE TYPICAL PLAN

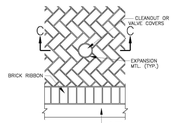


CLEANOUT OR VALVE TYPICAL PLAN



TYPICAL SCORE JOINT

SCALE 3"=1'-0"

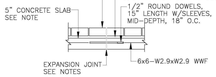

BRICK/STONE SLIP DOWEL DETAIL

SCALE 3/4"=1'-0"

GENERAL NOTES:

1. BRICK PAVING SHALL BE HERRINGBONE PATTERN. BRICKS SHALL BE HARD FIRED WITH A NON-SLIP FINISH. BRICKS USED SHALL HAVE A WIDTH THAT IS HALF OF ITS LENGTH AND LAYED WITH MORTARED JOINTS.

2. ALL CONCRETE SIDEWALKS ARE TO BE 5" AND SHALL RECEIVE BROOM FINISH 90° TO DIRECTION OF PEDESTRIAN TRAFFIC AND RECEIVE CONTROL JOINTS AS INDICATED.

3. EXPANSION JOINTS IN BRICK PAVING TO BE FULL DEPTH OF CONCRETE SLAB AND SETTING BED. TOP THICKNESS OF BRICK TO BE CAULKED WITH SILICONE FILLER TO MATCH COLOR OF BRICK AT EXPANSION JOINTS.

4. EXPANSION JOINTS IN CONCRETE PAVING TO BE 1/2" PREMOLDED BITUMINOUS COMPOSITION STRIPS. TOP 1/2" OF JOINT TO BE CAULKED WITH SILICONE FILLER, LIGHT GRAY IN COLOR. EXPANSION JOINT TO BE DEPTH OF CONCRETE SLAB.

5. SIDEWALK TO DRAIN AWAY FROM BUILDINGS TOWARDS CURB WITH SUFFICIENT SLOPE TO CREATE POSITIVE DRAINAGE.

6. EITHER OF THE ACCESSIBLE RAMPS (TYPE 'A' OR 'B') SHOWN MAY BE USED, DEPENDANT ON EXISTING CONDITIONS, UTILITIES AND OTHER RAMPS AT THE CORNER.

7. ALL HANDICAP RAMPS SHOULD INCLUDE DETECTABLE WARNING AND BE CONSTRUCTED IN ACCORDANCE WITH THE DEPARTMENT OF PUBLIC WORKS STANDARD PLAN AND THE LATEST ADA REQUIREMENTS.

8. DETECTABLE WARNINGS SHALL BE HARD FIRED CLAY BRICKS WITH TRUNCATED DOMES THAT VISUALLY CONTRAST IN COLOR WITH SURROUNDING AREA AS PER DDD STANDARDS.

9. IF REPAIRS MUST BE MADE CONTRACTOR TO REMOVE CONCRETE WITHIN CONTROL JOINT LINES TO MAINTAIN THE PATTERNING ON THE WALK.

10. STONE PAVING (AS SHOWN ON STD18) SHALL BE LAYED IN CONTINENTAL PAVING PATTERN. A MINIMUM OF THREE WIDTHS OF STONE, VARYING BY 4" IN WIDTH REQUIRED. NO STONES OF THE SAME WIDTH ALLOWED SIDE BY SIDE. STONE SHALL BE A MINIMUM OF 1" THICKNESS AND HAVE A NON-SLIP FINISH. MORTAR JOINTS SHALL BE 1/4" TO 1/2" FLUSH WITH SURFACE.

11. PERMITS FROM THE DEPARTMENT OF PUBLIC WORKS ARE REQUIRED BEFORE ANY CONSTRUCTION STARTED ON THE CITY RIGHT OF WAYS. WORK ON SIDEWALKS AND STREETS SHALL BE PERFORMED IN ACCORDANCE WITH THE CITY STANDARD DRAWINGS (STD-1 THRU STD-15) AND GEN. SPECIFICATIONS (LATEST EDITION).

12. CURB CUT PERMIT AND RESTORATION OF EXISTING CURBS: THE CONTRACTOR (OR DEVELOPER) MUST APPLY FOR A CURB CUT PERMIT FOR ANY NEW DRIVEWAY OR CURB CUT ON CITY RIGHT OF WAY. AT THE TIME OF CONSTRUCTION, ANY CURB CUTS IN FRONT OF COMMERCIAL PROPERTIES THAT ARE WIDER THAN 24 FEET MUST BE RESTORED TO 24 FEET OR LESS. EXISTING CURB CUTS THAT ARE NOT USED FOR DRIVEWAYS MUST BE REMOVED AND THE CURB AREA RESTORED ACCORDING TO CITY STANDARD DWGS. & SPECIFICATIONS.

13. SERVICE CUT PERMIT: THE CONTRACTOR (OR DEVELOPER) MUST OBTAIN A SERVICE CUT PERMIT BEFORE ANY EXCAVATION IN THE CITY RIGHT OF WAYS (SEE NOTE A ABOVE) AND NOTIFY THE DEPARTMENT OF PUBLIC WORKS MAINTENANCE DIVISION FOR UTILITY TIE-IN.

14. SIDEWALK AND ADA RAMPS: SIDEWALKS AND ADA RAMPS ARE TO BE IN COMPLIANCE WITH THE ADA FEDERAL REGULATIONS. THE CONTRACTOR (OR DEVELOPER) MUST COMPLETE SIDEWALK NOTIFICATION FORM WITH THE DEPARTMENT OF PUBLIC WORKS BEFORE THE CONSTRUCTION. PERMIT IS REQUIRED FOR TEMPORARY SIDEWALK CLOSURE DURING CONSTRUCTION.

HB HARRY BAKER SMITH SA II ARCHITECTS II
F L I C
189 Maple Ridge Drive Metairie, LA 70001
(504) 885-4477
central@hbsai.com :-: hbsai.com
SINCE 1961

HARD ROCK HOTEL

1031 CANAL STREET
NEW ORLEANS, LOUISIANA

THESE PLANS AND SPECIFICATIONS HAVE BEEN PREPARED BY ME OR UNDER MY CLOSE PERSONAL SUPERVISION AND TO THE BEST OF MY KNOWLEDGE AND BELIEF THEY COMPLY WITH ALL CITY, STATE AND FEDERAL REQUIREMENTS, AND I AM NOT PROVIDING CONTRACT ADMINISTRATION.

CERTIFIED CORRECT

THIS DRAWING IS CONFIDENTIAL AND NOT BE LOANED, REPRODUCED, COPIED, EITHER WHOLLY OR IN PART, OR MADE PUBLIC IN ANY MANNER WITHOUT THE WRITTEN CONSENT OF HB.SA II ARCHITECTS, A PROFESSIONAL L.L.C. ALL RIGHTS OF DESIGN OR INVENTION ARE RESERVED AND WILL REMAIN THE SOLE PROPERTY OF HB.SA II ARCHITECTS A PROFESSIONAL L.L.C.

REVISION HISTORY

	1	2	3	4	5	6	7	8
4/26/2019								
REVISION #12								

SITE & UTILITIES PLAN

PROJECT#: 1709
PHASE: CD
TEAM: Author
CHECKER: Checker
SCALE: AS NOTED
ISSUED: 2/1/2019
SHEET#:

A0.3

HRHL-1031 CANAL ST_PDF ARCH SET_4/26/2019, 12:00 PM

TOWER CRANE 01
- 233.62' HOOK HEIGHT
- 147'-8" RADIUS

TOWER CRANE 01
- 233.62' HOOK HEIGHT
- 147'-8" RADIUS

TRAFFIC FLOW

RAMPART STREET

MOVEABLE BARRICADE, TYPICAL

CLOSED PARKING LANE / CONSTRUCTION ACCESS

TRAFFIC FLOW

SIGNAGE: "CLOSED SIDEWALK, CROSS HERE"

CANAL STREET

COVERED SIDEWALK

BUCKHOIST

FCU

DO

UP

EWC

HD

AC

IBERVILLE STREET

CLOSED SIDEWALK

MOVEABLE BARRICADE, TYPICAL

TRAFFIC FLOW

WP

SIGNAGE: "CLOSED SIDEWALK, CROSS HERE"

BURGUNDY STREET (SIDE)

PILE CAP PLAN

1 SITE LOGISTICS PLAN - CONST. PHASE

SCALE: 1/16" = 1'-0"

HB HARRY BAKER SMITH
SA II ARCHITECTS II
P L I C
189 Maple Ridge Drive Metairie, LA 70001
(504)-885-4477
central@hbsaii.com hbsaii.com
SINCE 1961

HARD ROCK HOTEL

1031 CANAL STREET
NEW ORLEANS, LOUISIANA

THESE PLANS AND SPECIFICATIONS HAVE BEEN PREPARED BY ME OR UNDER MY CLOSE PERSONAL SUPERVISION AND TO THE BEST OF MY KNOWLEDGE AND BELIEF THEY COMPLY WITH ALL CITY, STATE AND FEDERAL REQUIREMENTS, AND I AM NOT PROVIDING CONTRACT ADMINISTRATION.

CERTIFIED CORRECT

THIS DRAWING IS CONFIDENTIAL AND NOT BE LOANED, REPRODUCED, COPIED, EITHER WHOLLY OR IN PART, OR MADE PUBLIC IN ANY MANNER WITHOUT THE WRITTEN CONSENT OF HBSA II ARCHITECTS, A PROFESSIONAL LLC. ALL RIGHTS OF DESIGN OR INVENTION ARE RESERVED AND WILL REMAIN THE SOLE PROPERTY OF HBSA II ARCHITECTS A PROFESSIONAL LLC.

REVISION HISTORY


REVISION #12								4.26.2019
1	2	3	4	5	6	7	8	

SITE LOGISTICS PLAN-CONST. PHASE

PROJECT#: 1709
PHASE: CD
TEAM: Author
CHECKER: Checker
SCALE: AS NOTED
ISSUED: 2/1/2019
SHEET#:

A0.4

HRH_1301 CANAL ST_FOF ARCH SET_4/26/2019, 12:55 PM

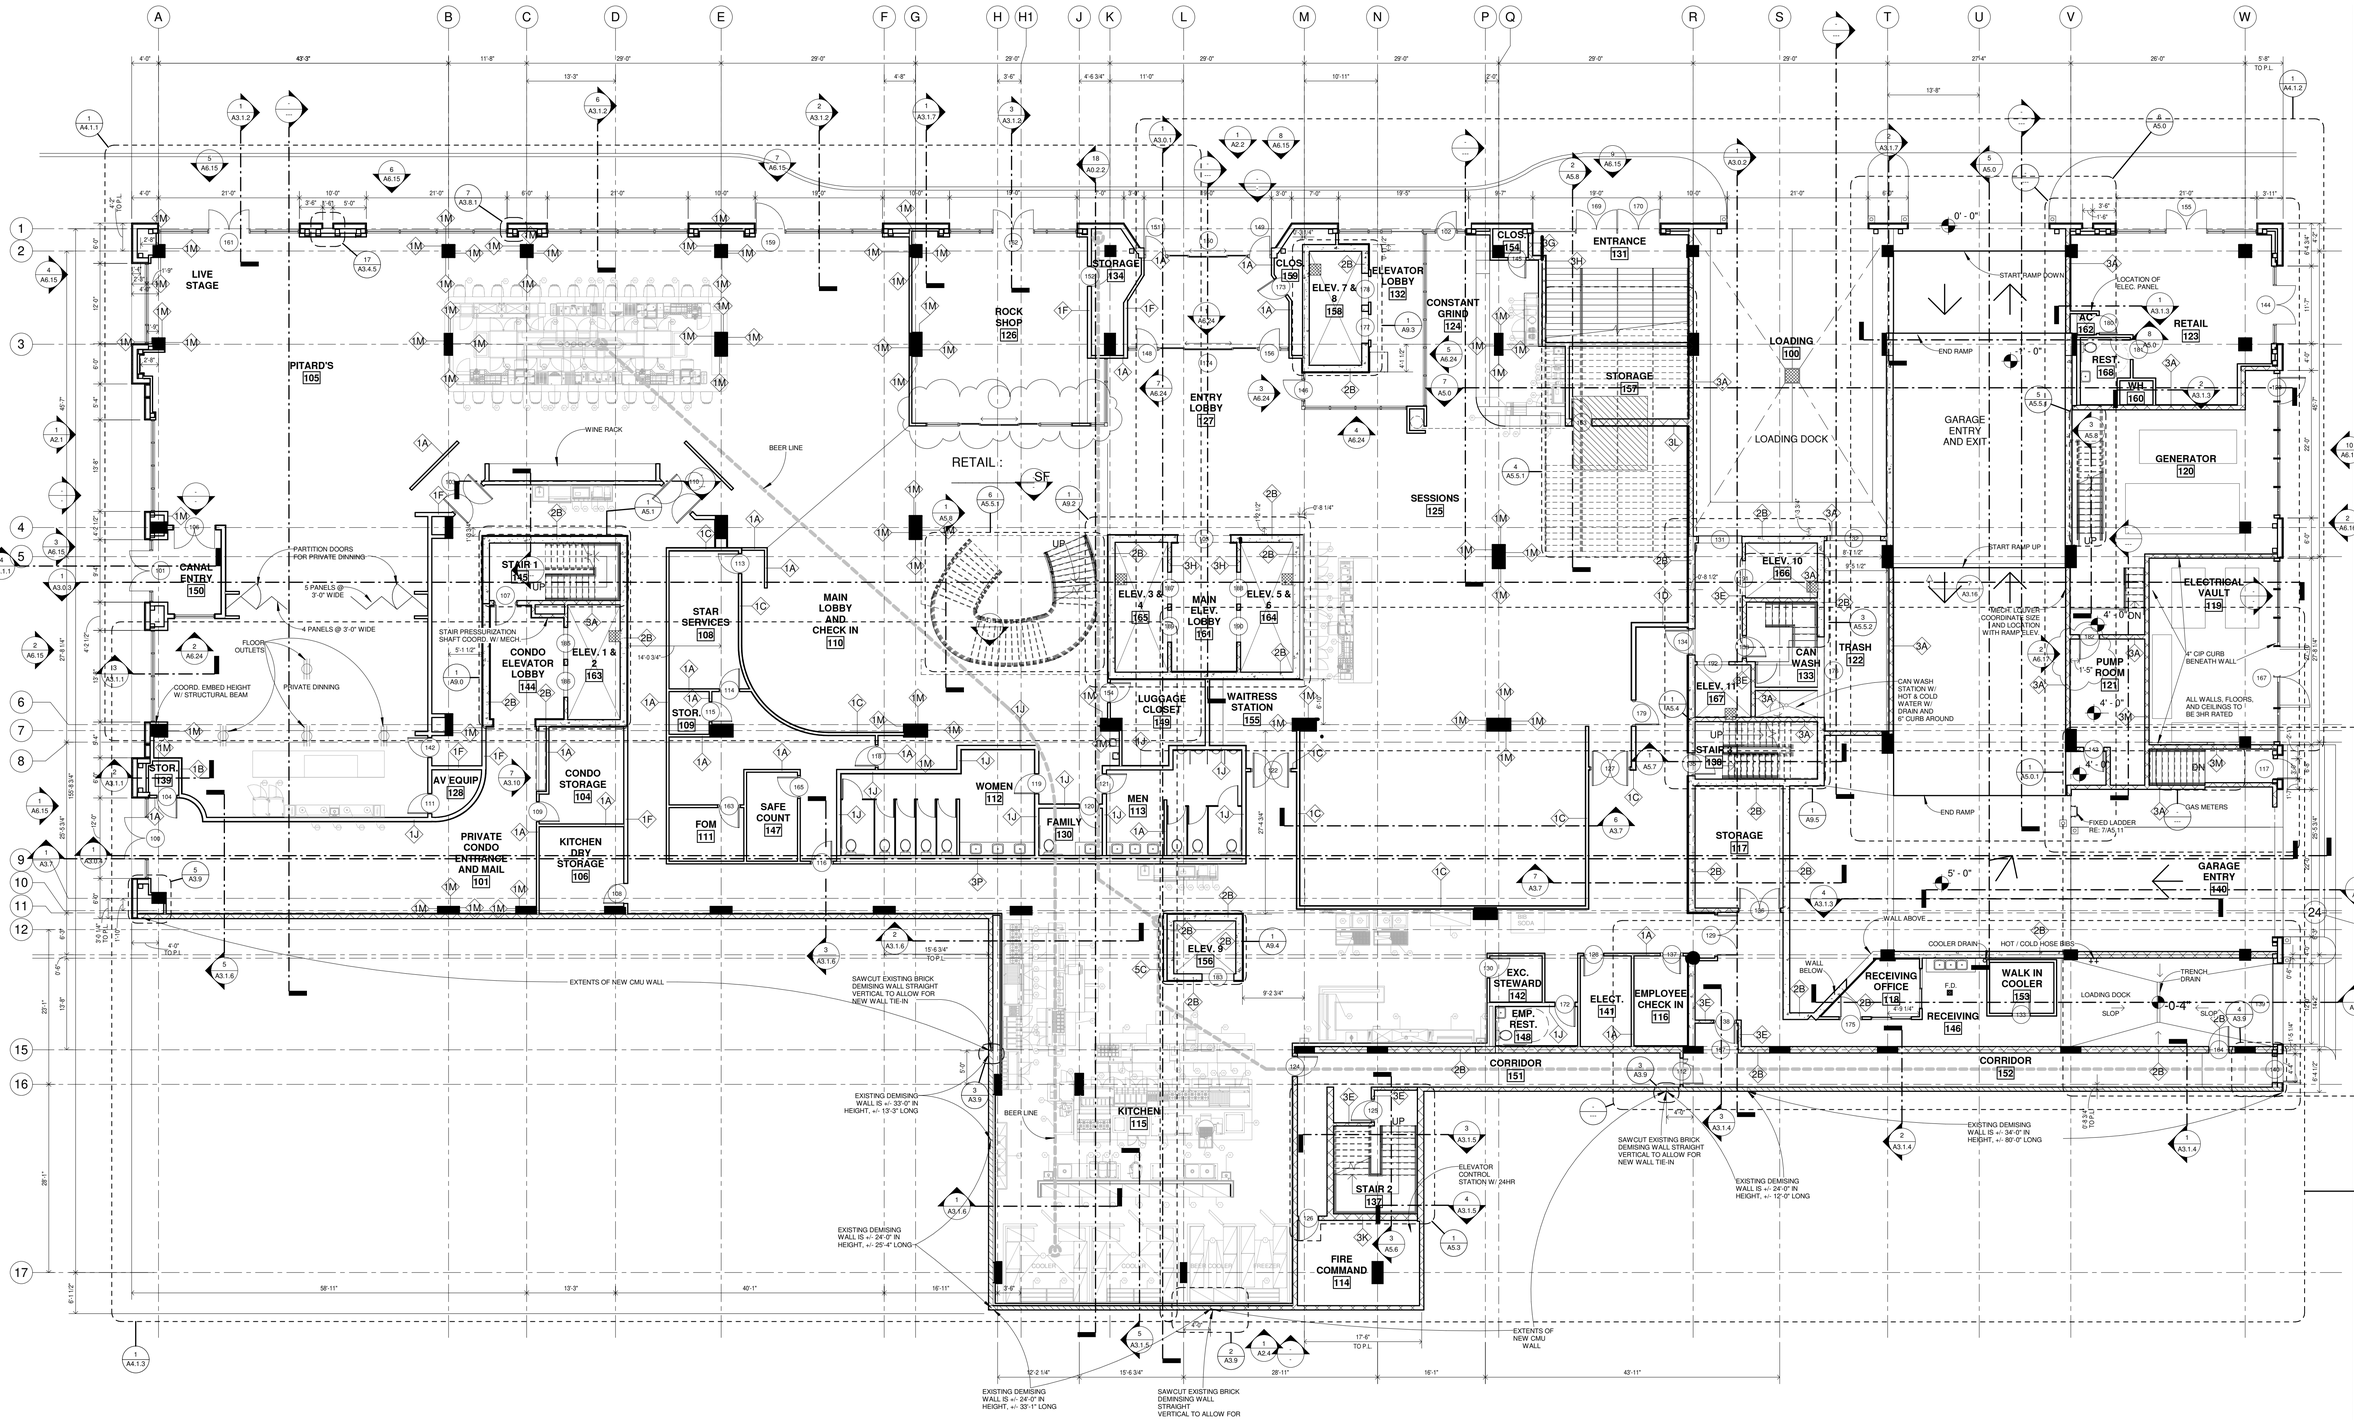

1 GROUND FLOOR

SCALE: 3/32" = 1'-0"

PLAN NOTES:
1 ALONG SOUTH PROPERTY LINES SEE SHEET A3.9 FOR DETAILS (1,2,3)
ADDRESSING GENERAL CONDITIONS THAT NEED TO BE FIELD COORDINATED WITH ADJACENT EXISTING DEMISING WALLS.

HB HARRY BAKER SMITH SA II ARCHITECTS II
P L L C
189 Maple Ridge Drive Metairie, LA 70001
(504)-885-4477
central@hbsai.com hbsai.com
SINCE 1961

HARD ROCK HOTEL

1031 CANAL STREET
NEW ORLEANS, LOUISIANA

THESE PLANS AND SPECIFICATIONS HAVE BEEN PREPARED BY ME, OR UNDER MY CLOSE PERSONAL SUPERVISION AND TO THE BEST OF MY KNOWLEDGE AND BELIEF THEY COMPLY WITH ALL CITY, STATE AND FEDERAL REQUIREMENTS, AND I AM NOT PROVIDING CONTRACT ADMINISTRATION.
CERTIFIED CORRECT

THIS DRAWING IS CONFIDENTIAL AND SHALL NOT BE LOANED, REPRODUCED, COPIED, EITHER WHOLLY OR IN PART, OR MADE PUBLIC IN ANY MANNER WITHOUT THE WRITTEN CONSENT OF HB.SA II ARCHITECTS, A PROFESSIONAL LL.C.; ALL RIGHTS OF DESIGN OR INVENTION ARE RESERVED AND WILL REMAIN THE SOLE PROPERTY OF HB.SA II ARCHITECTS A PROFESSIONAL LL.C.

REVISION HISTORY


#	REVISION #12
1	
2	
3	
4	
5	
6	
7	
8	

GROUND FLOOR

PROJECT#: 1709
PHASE: CD
TEAM: Author
CHECKER: Checker
SCALE: AS NOTED
ISSUED: 2/1/2019
SHEET#:

A1.1

HRH-1031 CANAL ST_PDF ARCH SET_4/26/2019, 12:26 PM

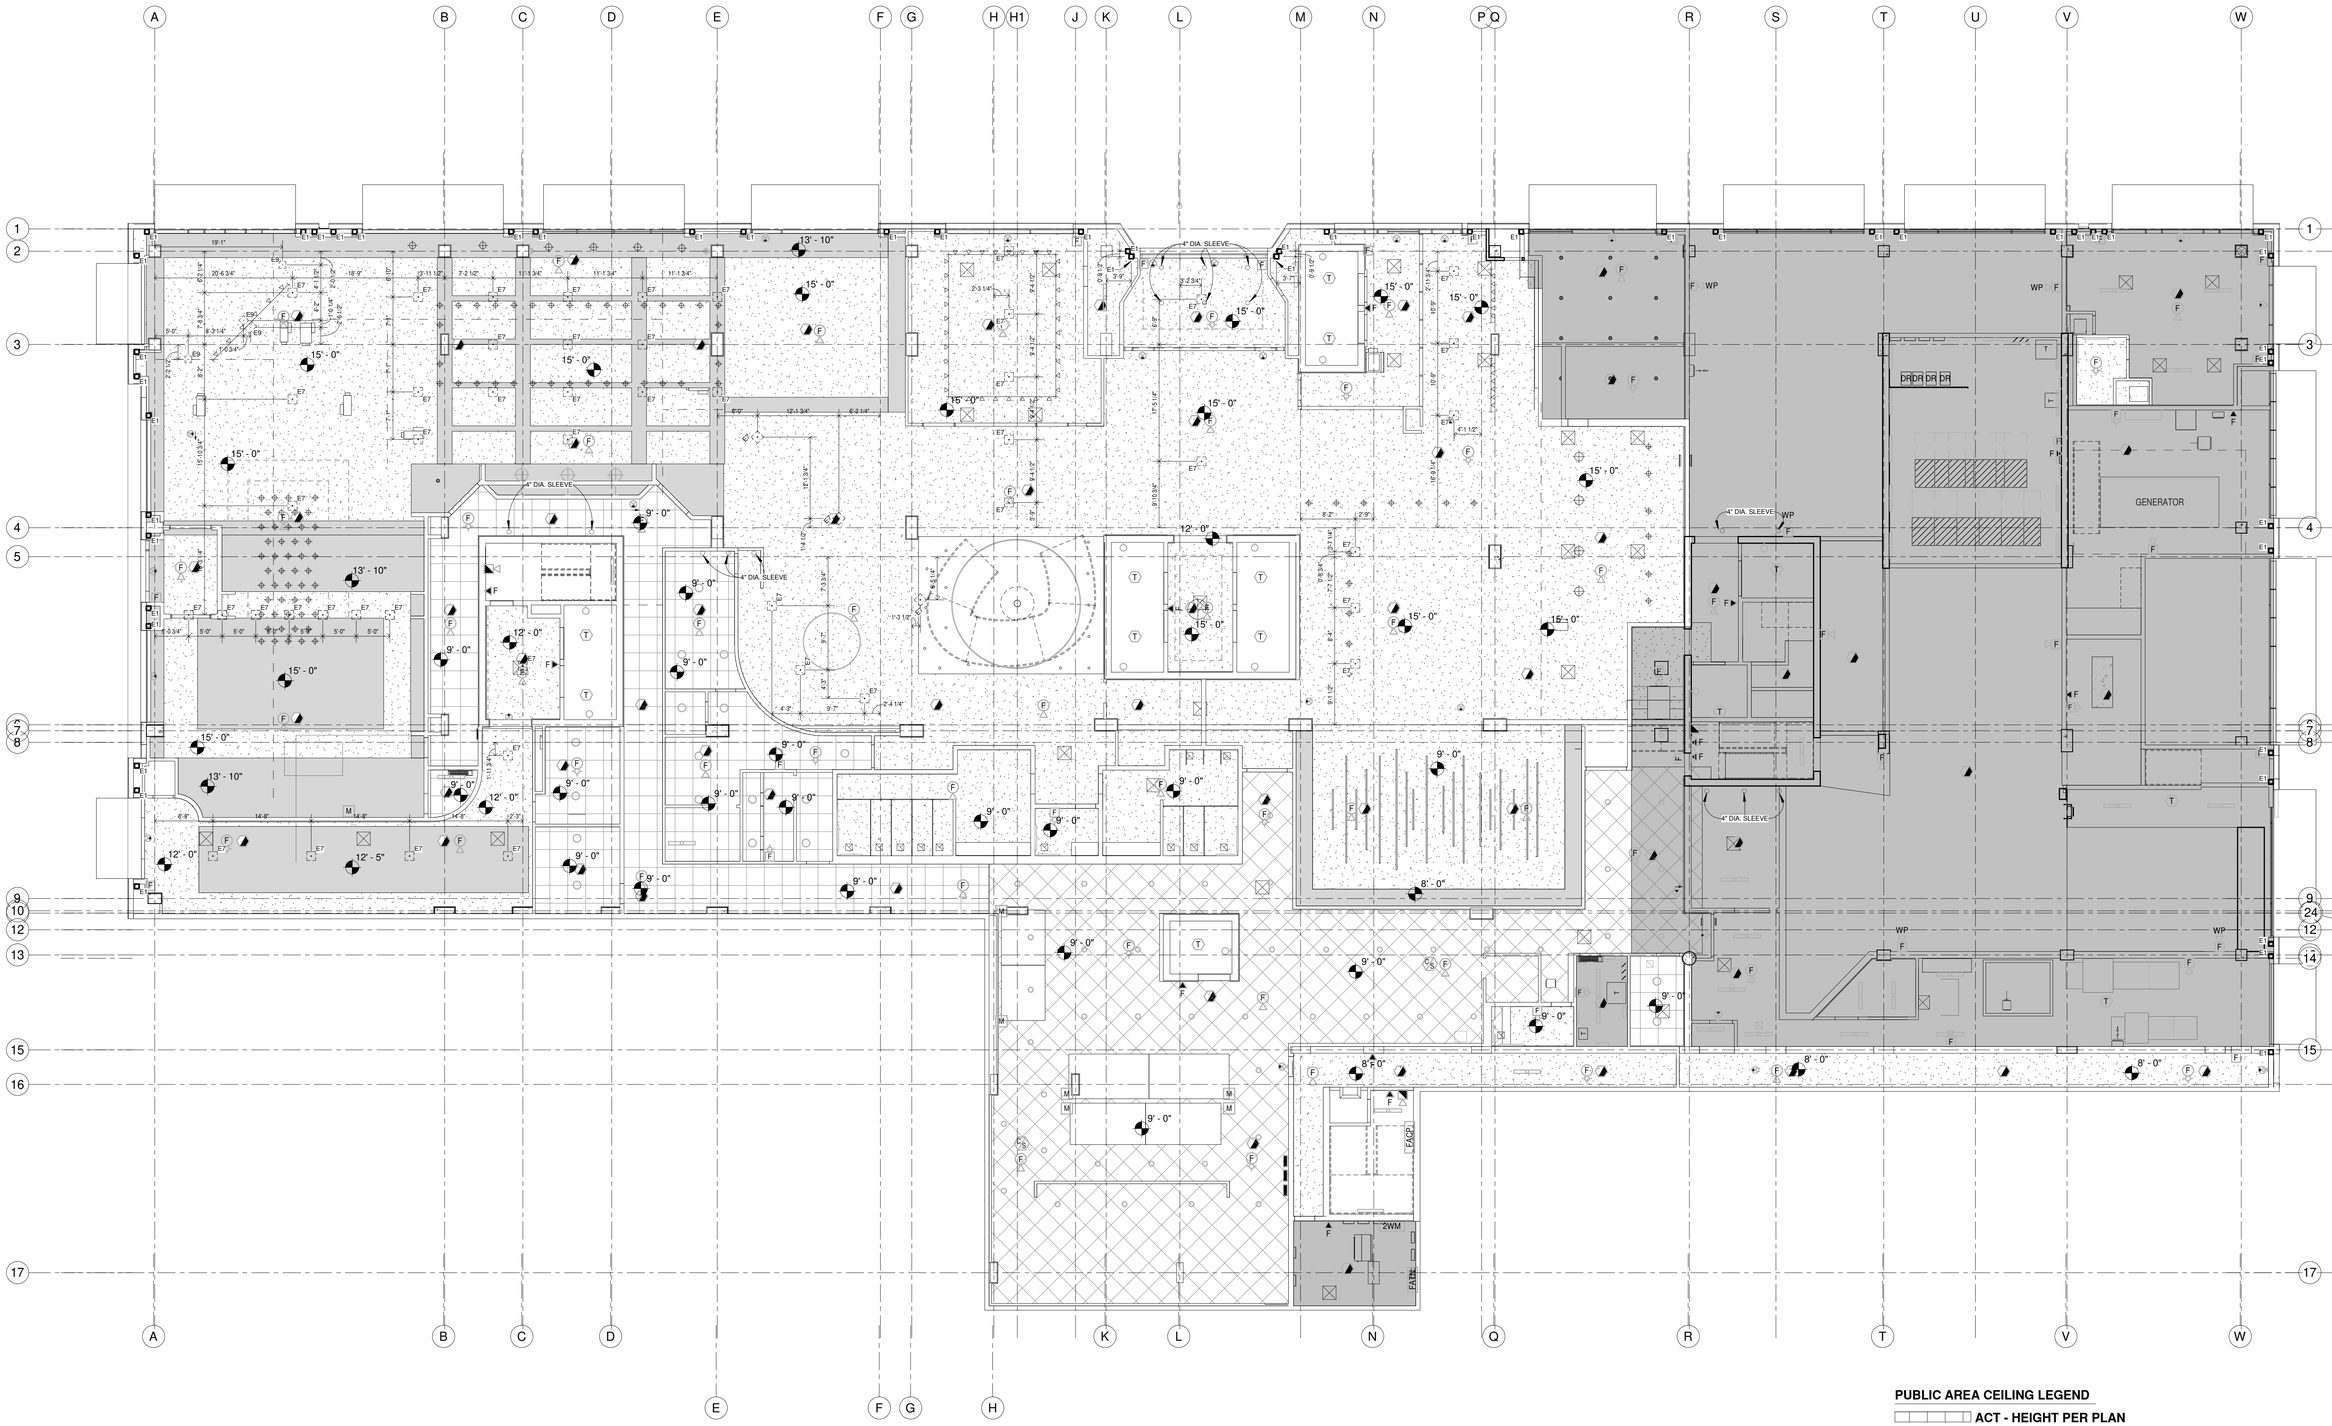

1 1ST FLOOR GROUND LEVEL RCP

SCALE: 3/32" = 1'-0"

PUBLIC AREA CEILING LEGEND

- ACT - HEIGHT PER PLAN
- CLEANABLE ACT - HEIGHT PER PLAN
- EXPOSED - HEIGHT PER PLAN
- GYPSUM HAT CHANNEL - HEIGHT PER PLAN
- GYPSUM - HEIGHT PER PLAN
- HIGH PERFROMANCE EPOXY COATING - HEIGHT PER PLAN
- HIGH PERFROMANCE EPOXY COATING - HEIGHT PER PLAN

NOTE: ALL CEILINGS RELATIVE TO CURRENT LEVEL ELEVATION

HB HARRY BAKER SMITH SA II ARCHITECTS II P L L C
189 Maple Ridge Drive Metairie, LA 70001
(504)-885-4477
central@hbsaii.com hbsaii.com
SINCE 1961

HARD ROCK HOTEL

1031 CANAL STREET
NEW ORLEANS, LOUISIANA

THESE PLANS AND SPECIFICATIONS HAVE BEEN PREPARED BY ME OR UNDER MY CLOSE PERSONAL SUPERVISION AND TO THE BEST OF MY KNOWLEDGE AND BELIEF THEY COMPLY WITH ALL CITY, STATE AND FEDERAL REQUIREMENTS, AND I AM NOT PROVIDING CONTRACT ADMINISTRATION.

CERTIFIED CORRECT

THIS DRAWING IS CONFIDENTIAL AND NOT BE LOANED, REPRODUCED, COPIED, EITHER WHOLLY OR IN PART, OR MADE PUBLIC IN ANY MANNER WITHOUT THE WRITTEN CONSENT OF HBSA II ARCHITECTS, A PROFESSIONAL LLC. ALL RIGHTS OF DESIGN OR INVENTION ARE RESERVED AND WILL REMAIN THE SOLE PROPERTY OF HBSA II ARCHITECTS A PROFESSIONAL LLC.

REVISION HISTORY


	1	2	3	4	5	6	7	8
4/26/2019								
REVISION #12								

GROUND FLOOR RCP

PROJECT#: 1709
PHASE: CD
TEAM: Author
CHECKER: Checker
SCALE: AS NOTED
ISSUED: 2/1/2019
SHEET#:

A1.1.1

HRH_1031 CANAL ST._PDF ARCH SET_4/26/2019, 12:00 PM

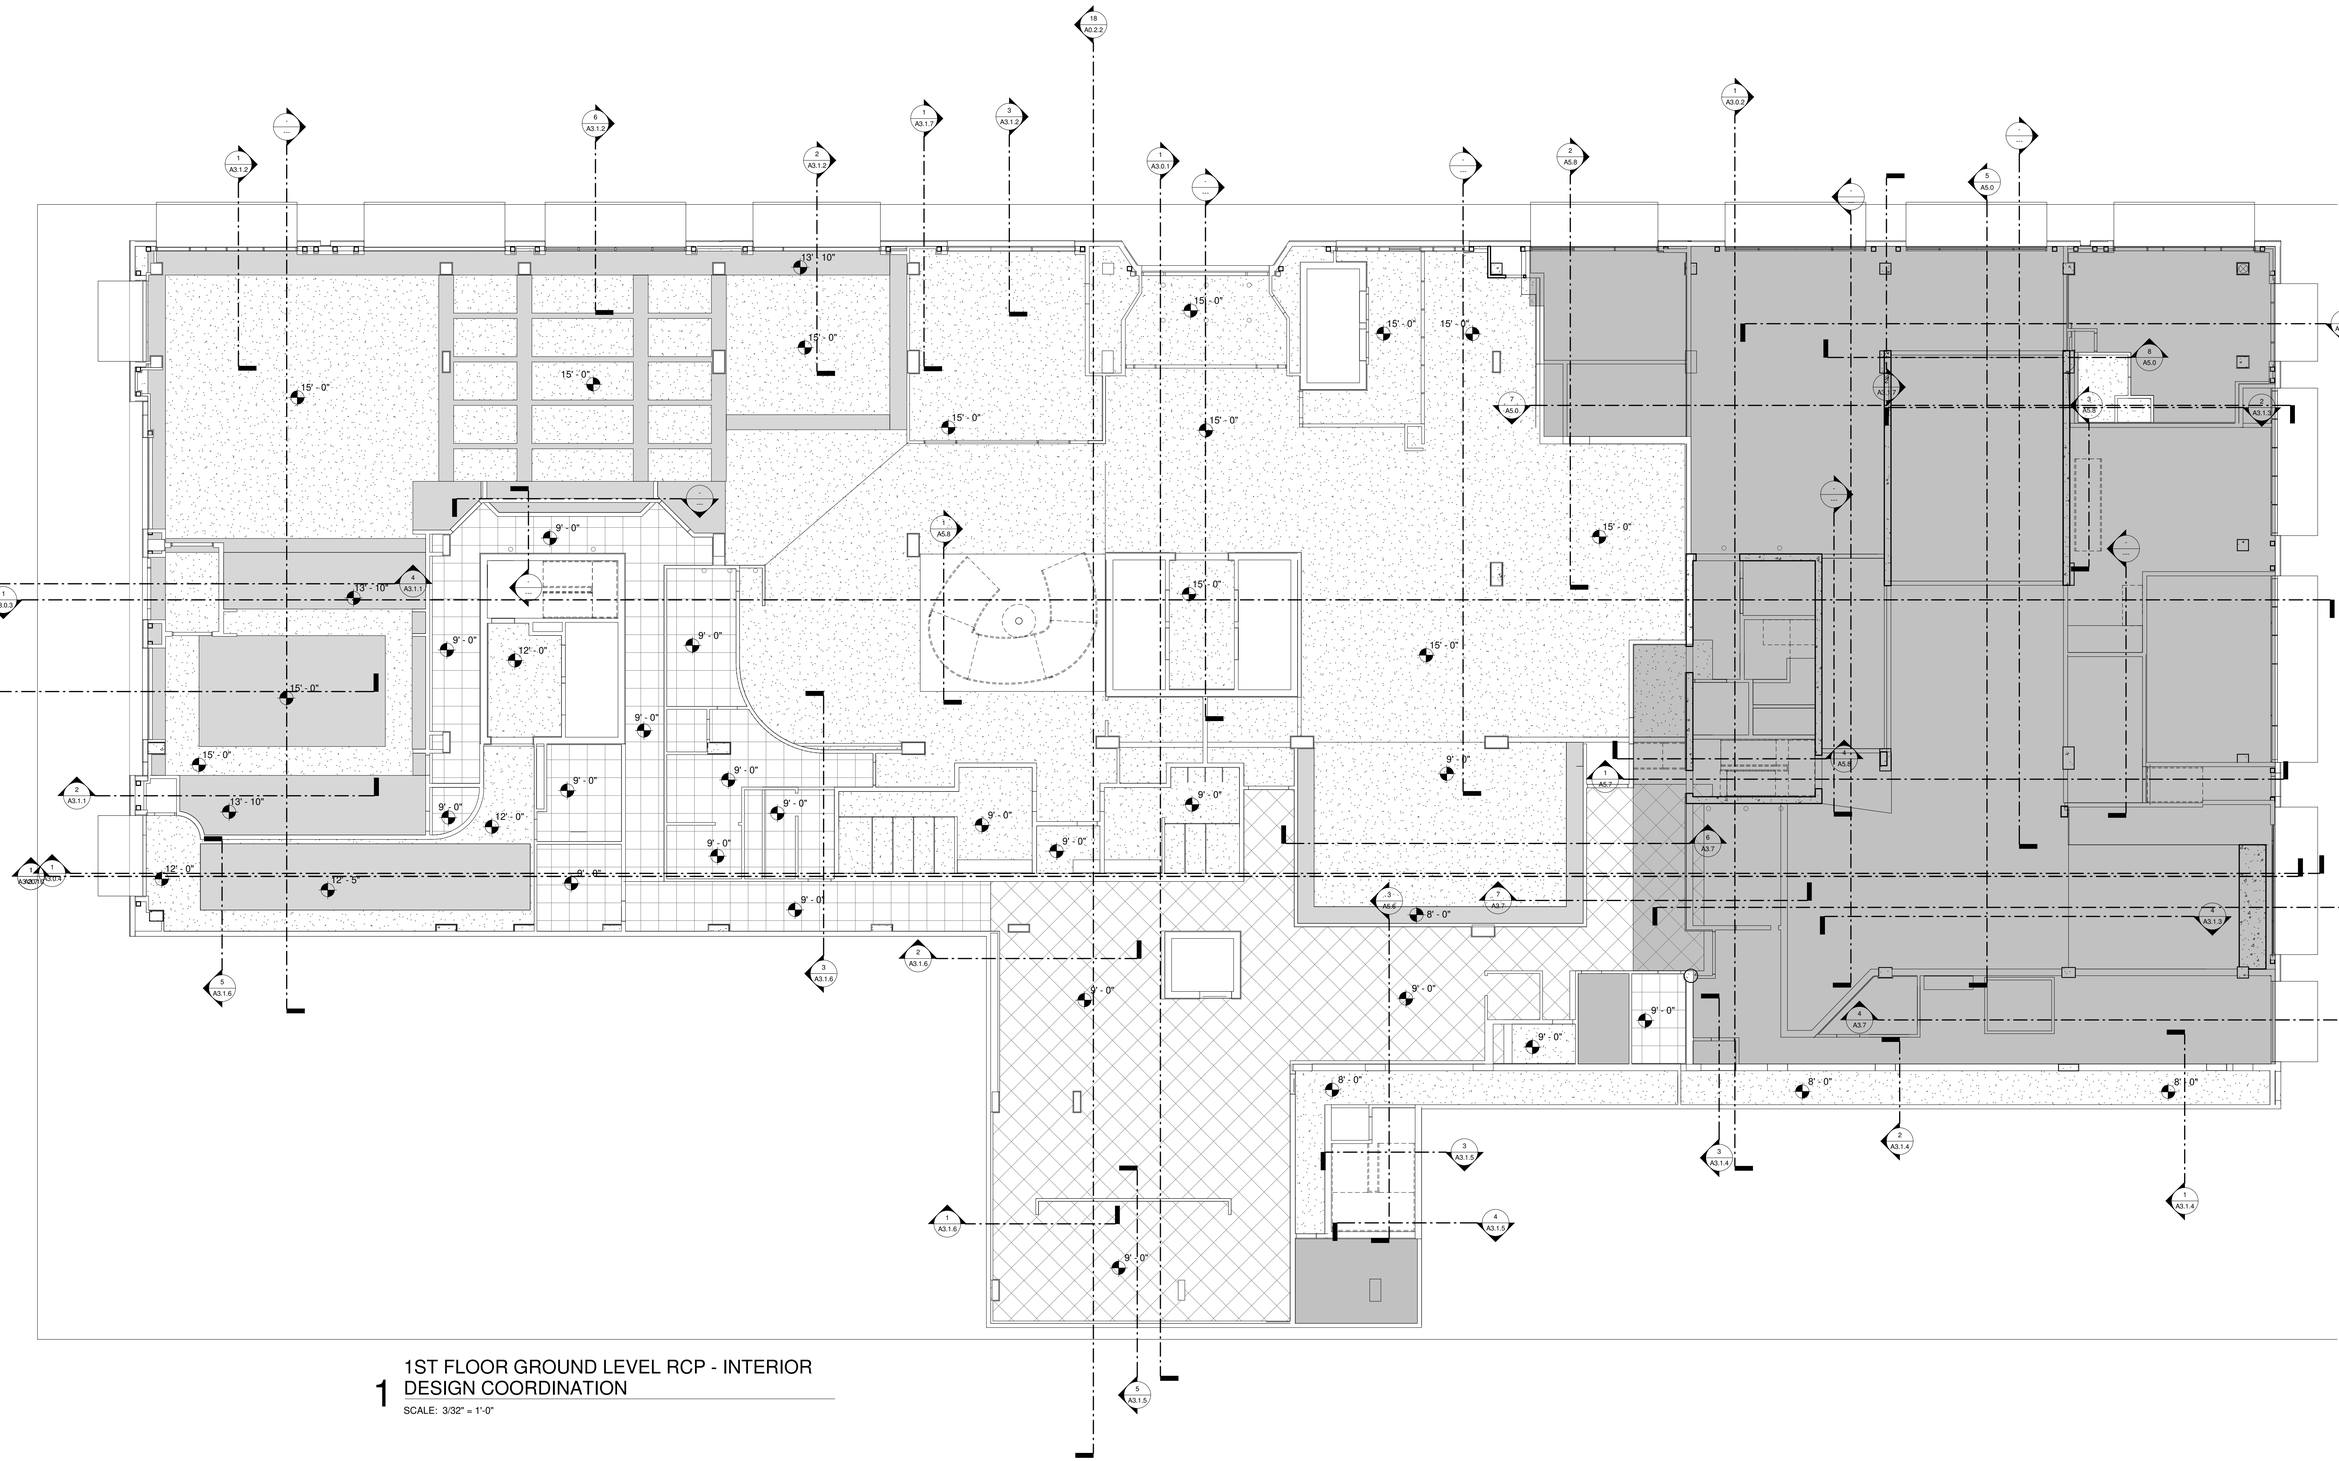

1 1ST FLOOR GROUND LEVEL RCP - INTERIOR DESIGN COORDINATION

SCALE: 3/32" = 1'-0"

HB HARRY BAKER SMITH SA II ARCHITECTS II P L L C
189 Maple Ridge Drive Metairie, LA 70001
(504)-885-4477
central@hbsaii.com hbsaii.com
SINCE 1961

HARD ROCK HOTEL

1031 CANAL STREET
NEW ORLEANS, LOUISIANA

THESE PLANS AND SPECIFICATIONS HAVE BEEN PREPARED BY ME, OR UNDER MY CLOSE PERSONAL SUPERVISION AND TO THE BEST OF MY KNOWLEDGE AND BELIEF THEY COMPLY WITH ALL CITY, STATE AND FEDERAL REQUIREMENTS, AND AM NOT PROVIDING CONTRACT ADMINISTRATION.

CERTIFIED CORRECT

THIS DRAWING IS CONFIDENTIAL AND NOT BE LOANED, REPRODUCED, COPIED, EITHER WHOLLY OR IN PART, OR MADE PUBLIC IN ANY MANNER WITHOUT THE WRITTEN CONSENT OF HB-SA II ARCHITECTS, A PROFESSIONAL L.L.C. ALL RIGHTS OF DESIGN OR INVENTION ARE RESERVED AND WILL REMAIN THE SOLE PROPERTY OF HB-SA II ARCHITECTS, A PROFESSIONAL L.L.C.

REVISION HISTORY


1	REVISION #12	4/26/2019
2		
3		
4		
5		
6		
7		
8		

GROUND FLOOR ARCHITECTURAL RCP

PROJECT#: 1709
PHASE: CD
TEAM: Author
CHECKER: Checker
SCALE: AS NOTED
ISSUED: 2/1/2019
SHEET#:

A1.1.1-B

HRHL-1031 CANAL ST_PDF ARCH SET_4/26/2019, 12:00 PM

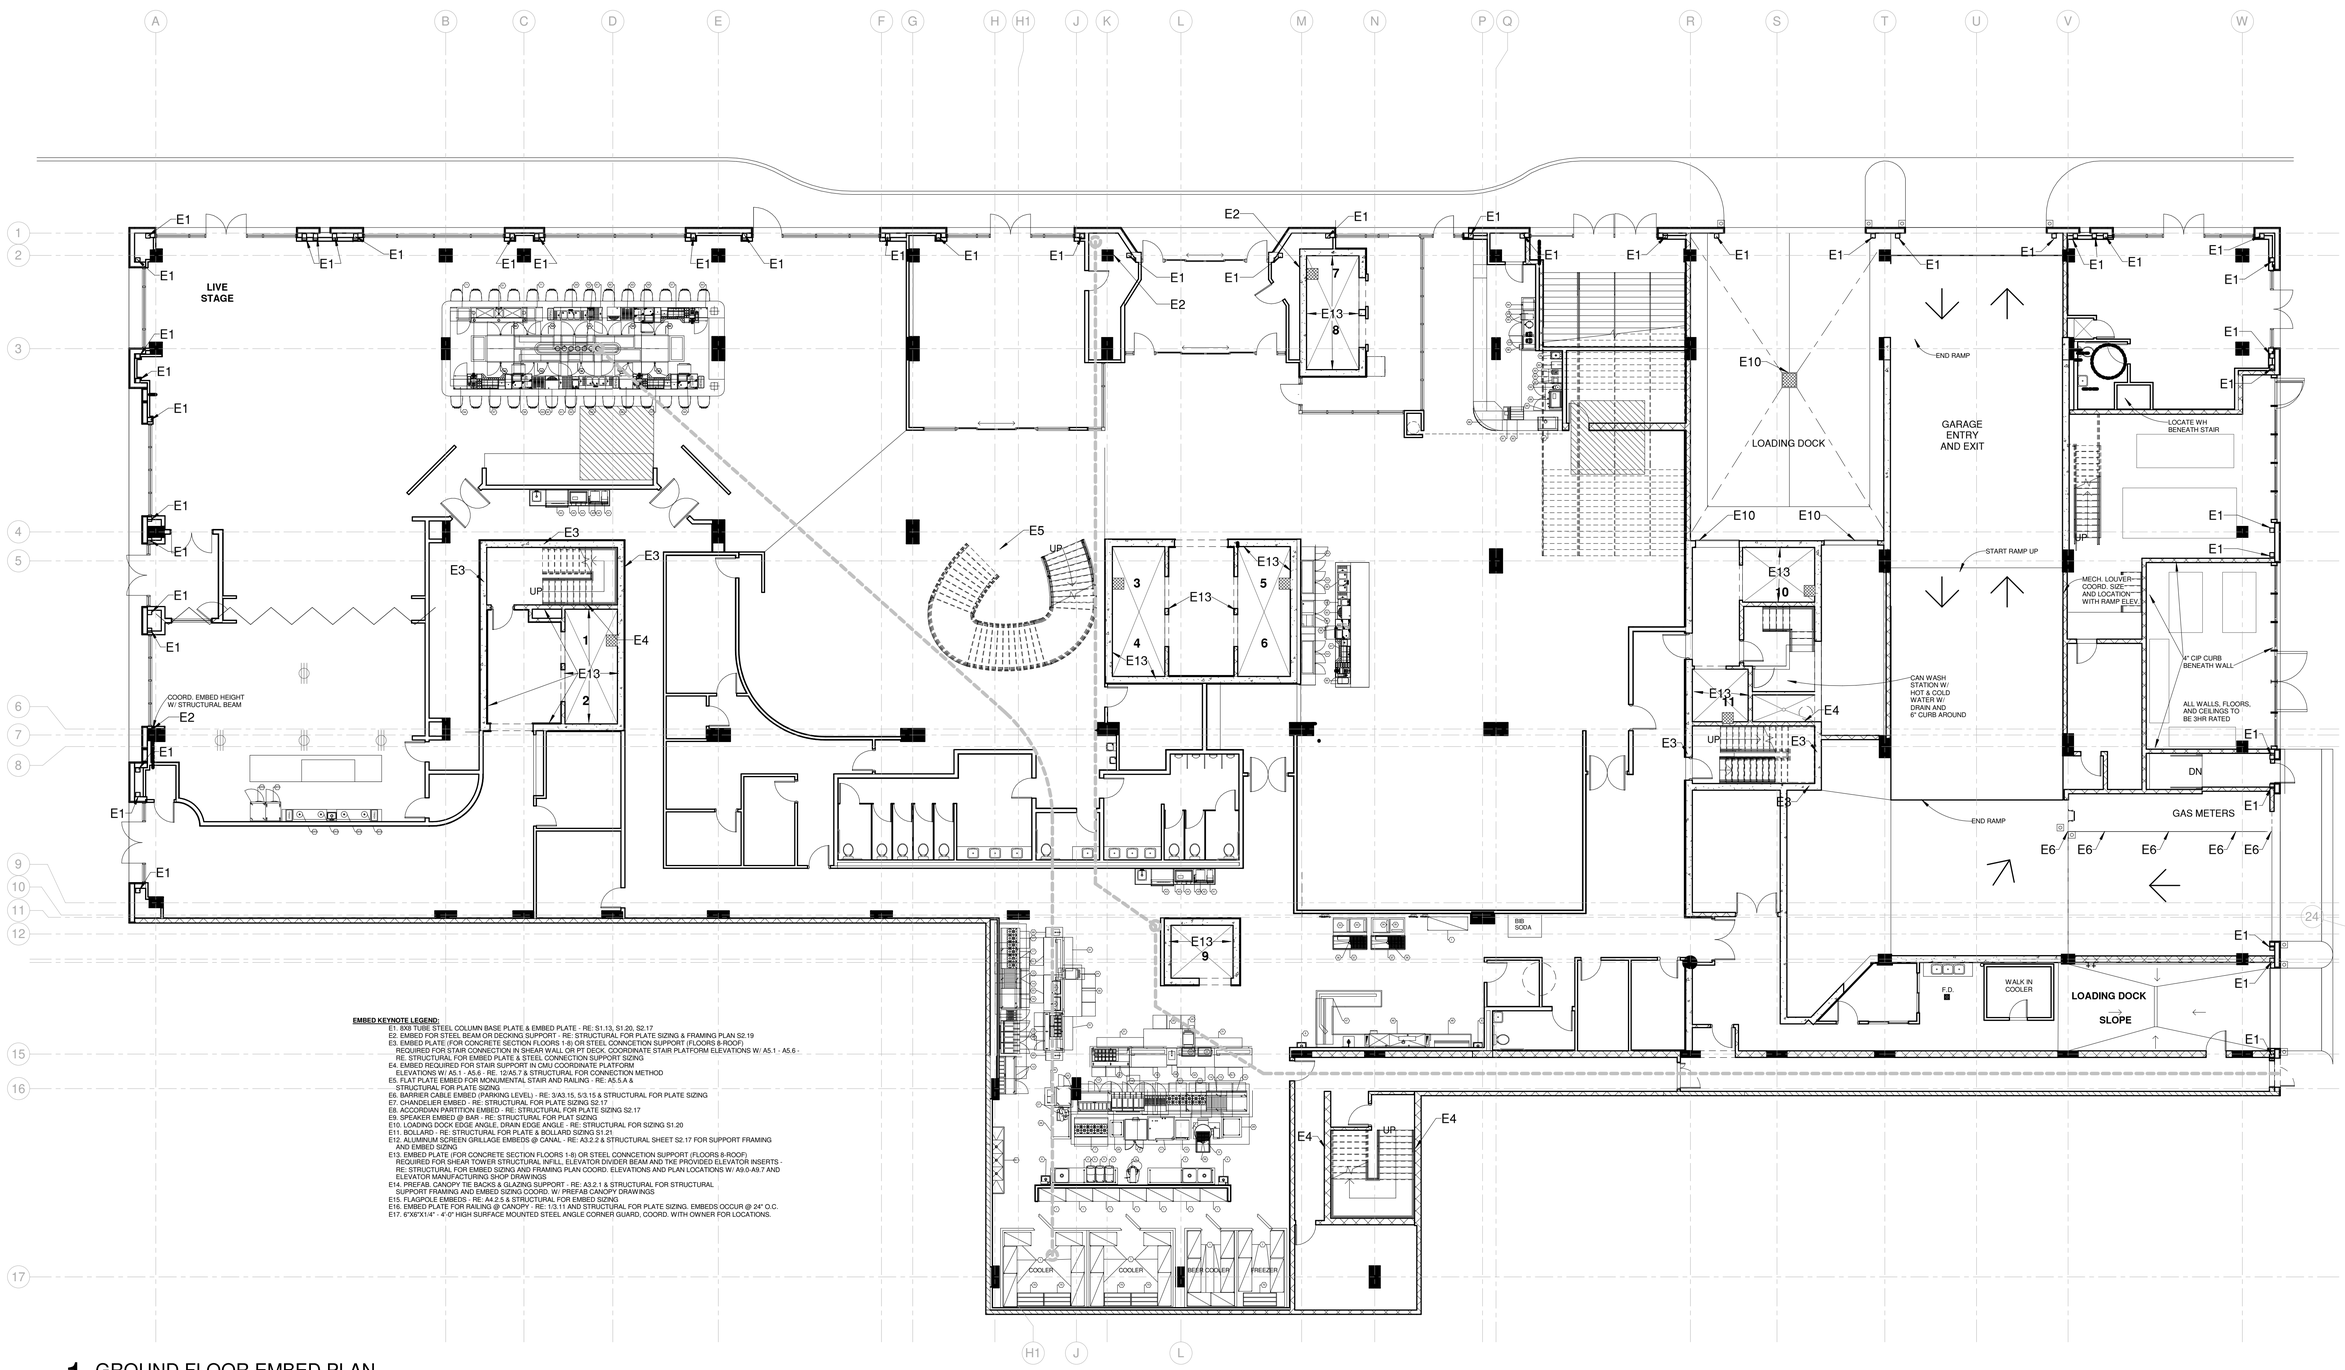

EMBED KEYNOTE LEGEND:

E1. 8X8 TUBE STEEL COLUMN BASE PLATE & EMBED PLATE - RE: S1.13, S1.20, S2.17
E2. EMBED FOR STEEL BEAM OR DECKING SUPPORT - RE: STRUCTURAL FOR PLATE SIZING & FRAMING PLAN S2.19
E3. EMBED PLATE (FOR CONCRETE SECTION FLOORS 1-8) OR STEEL CONNECTION SUPPORT (FLOORS 8-ROOF) - REQUIRED FOR STAIR CONNECTION IN SHEAR WALL OR PT DECK. COORDINATE STAIR PLATFORM ELEVATIONS W/ A5.1 - A5.6 - RE: STRUCTURAL FOR EMBED PLATE & STEEL CONNECTION SUPPORT SIZING
E4. EMBED REQUIRED FOR STAIR SUPPORT IN CMU COORDINATE PLATFORM ELEVATIONS W/ A5.1 - A5.6 - RE: 12/A5.7 & STRUCTURAL FOR CONNECTION METHOD
E5. FLAT PLATE EMBED FOR MONUMENTAL STAIR AND RAILING - RE: A5.5.A & STRUCTURAL FOR PLATE SIZING
E6. BARRIER CABLE EMBED (PARKING LEVEL) - RE: 3/A3.15, 5/3.15 & STRUCTURAL FOR PLATE SIZING
E7. CHANDELIER EMBED - RE: STRUCTURAL FOR PLATE SIZING S2.17
E8. ACCORDIAN PARTITION EMBED - RE: STRUCTURAL FOR PLATE SIZING S2.17
E9. SPEAKER EMBED @ BAR - RE: STRUCTURAL FOR PLAT SIZING
E10. LOADING DOCK EDGE ANGLE, DRAIN EDGE ANGLE - RE: STRUCTURAL FOR SIZING S1.20
E11. BOLLARD - RE: STRUCTURAL FOR PLATE & BOLLARD SIZING S1.21
E12. ALUMINUM SCREEN GRILLAGE EMBEDS @ CANAL - RE: A3.2.2 & STRUCTURAL SHEET S2.17 FOR SUPPORT FRAMING AND EMBED SIZING
E13. EMBED PLATE (FOR CONCRETE SECTION FLOORS 1-8) OR STEEL CONNCETION SUPPORT (FLOORS 8-ROOF) - REQUIRED FOR SHEAR TOWER STRUCTURAL INFILL, ELEVATOR DIVIDER BEAM AND TKE PROVIDED ELEVATOR INSERTS - RE: STRUCTURAL FOR EMBED SIZING AND FRAMING PLAN COORD. ELEVATIONS AND PLAN LOCATIONS W/ A9.0-A9.7 AND ELEVATOR MANUFACTURING SHOP DRAWINGS
E14. PREFAB. CANOPY TIE BACKS & GLAZING SUPPORT - RE: A3.2.1 & STRUCTURAL FOR STRUCTURAL SUPPORT FRAMING AND EMBED SIZING COORD. W/ PREFAB CANOPY DRAWINGS
E15. FLAGPOLE EMBEDS - RE: A4.2.5 & STRUCTURAL FOR EMBED SIZING
E16. EMBED PLATE FOR RAILING @ CANOPY - RE: 1/3.11 AND STRUCTURAL FOR PLATE SIZING. EMBEDS OCCUR @ 24" O.C.
E17. 6"X6"X1/4" - 4'-0" HIGH SURFACE MOUNTED STEEL ANGLE CORNER GUARD, COORD. WITH OWNER FOR LOCATIONS.

1 GROUND FLOOR EMBED PLAN

SCALE: 3/32" = 1'-0"

HB HARRY BAKER SMITH SA II ARCHITECTS II P L L C
189 Maple Ridge Drive Metairie, LA 70001
(504)-885-4477
central@hbsaii.com hbsaii.com
SINCE 1961

HARD ROCK HOTEL

1031 CANAL STREET
NEW ORLEANS, LOUISIANA

THESE PLANS AND SPECIFICATIONS HAVE BEEN PREPARED BY ME OR UNDER MY CLOSE PERSONAL SUPERVISION AND TO THE BEST OF MY KNOWLEDGE AND BELIEF THEY COMPLY WITH ALL CITY, STATE AND FEDERAL REQUIREMENTS, AND I AM NOT PROVIDING CONTRACT ADMINISTRATION.

CERTIFIED CORRECT

THIS DRAWING IS CONFIDENTIAL AND NOT BE LOANED, REPRODUCED, COPIED, EITHER WHOLLY OR IN PART, OR MADE PUBLIC IN ANY MANNER WITHOUT THE WRITTEN CONSENT OF HBSA II ARCHITECTS, A PROFESSIONAL L.L.C. ALL RIGHTS OF DESIGN OR INVENTION ARE RESERVED AND WILL REMAIN THE SOLE PROPERTY OF HBSA II ARCHITECTS A PROFESSIONAL L.L.C.

REVISION HISTORY


	4.26.2019	REVISION #12
1		
2		
3		
4		
5		
6		
7		
8		

GROUND FLOOR EMBED LAYOUT

PROJECT#: 1709
PHASE: CD
TEAM: Author
CHECKER: Checker
SCALE: AS NOTED
ISSUED: 2/1/2019
SHEET#:

A1.1.2

HRH_1031 CANAL ST_PDF ARCH SET_4.26.2019_12:20 PM

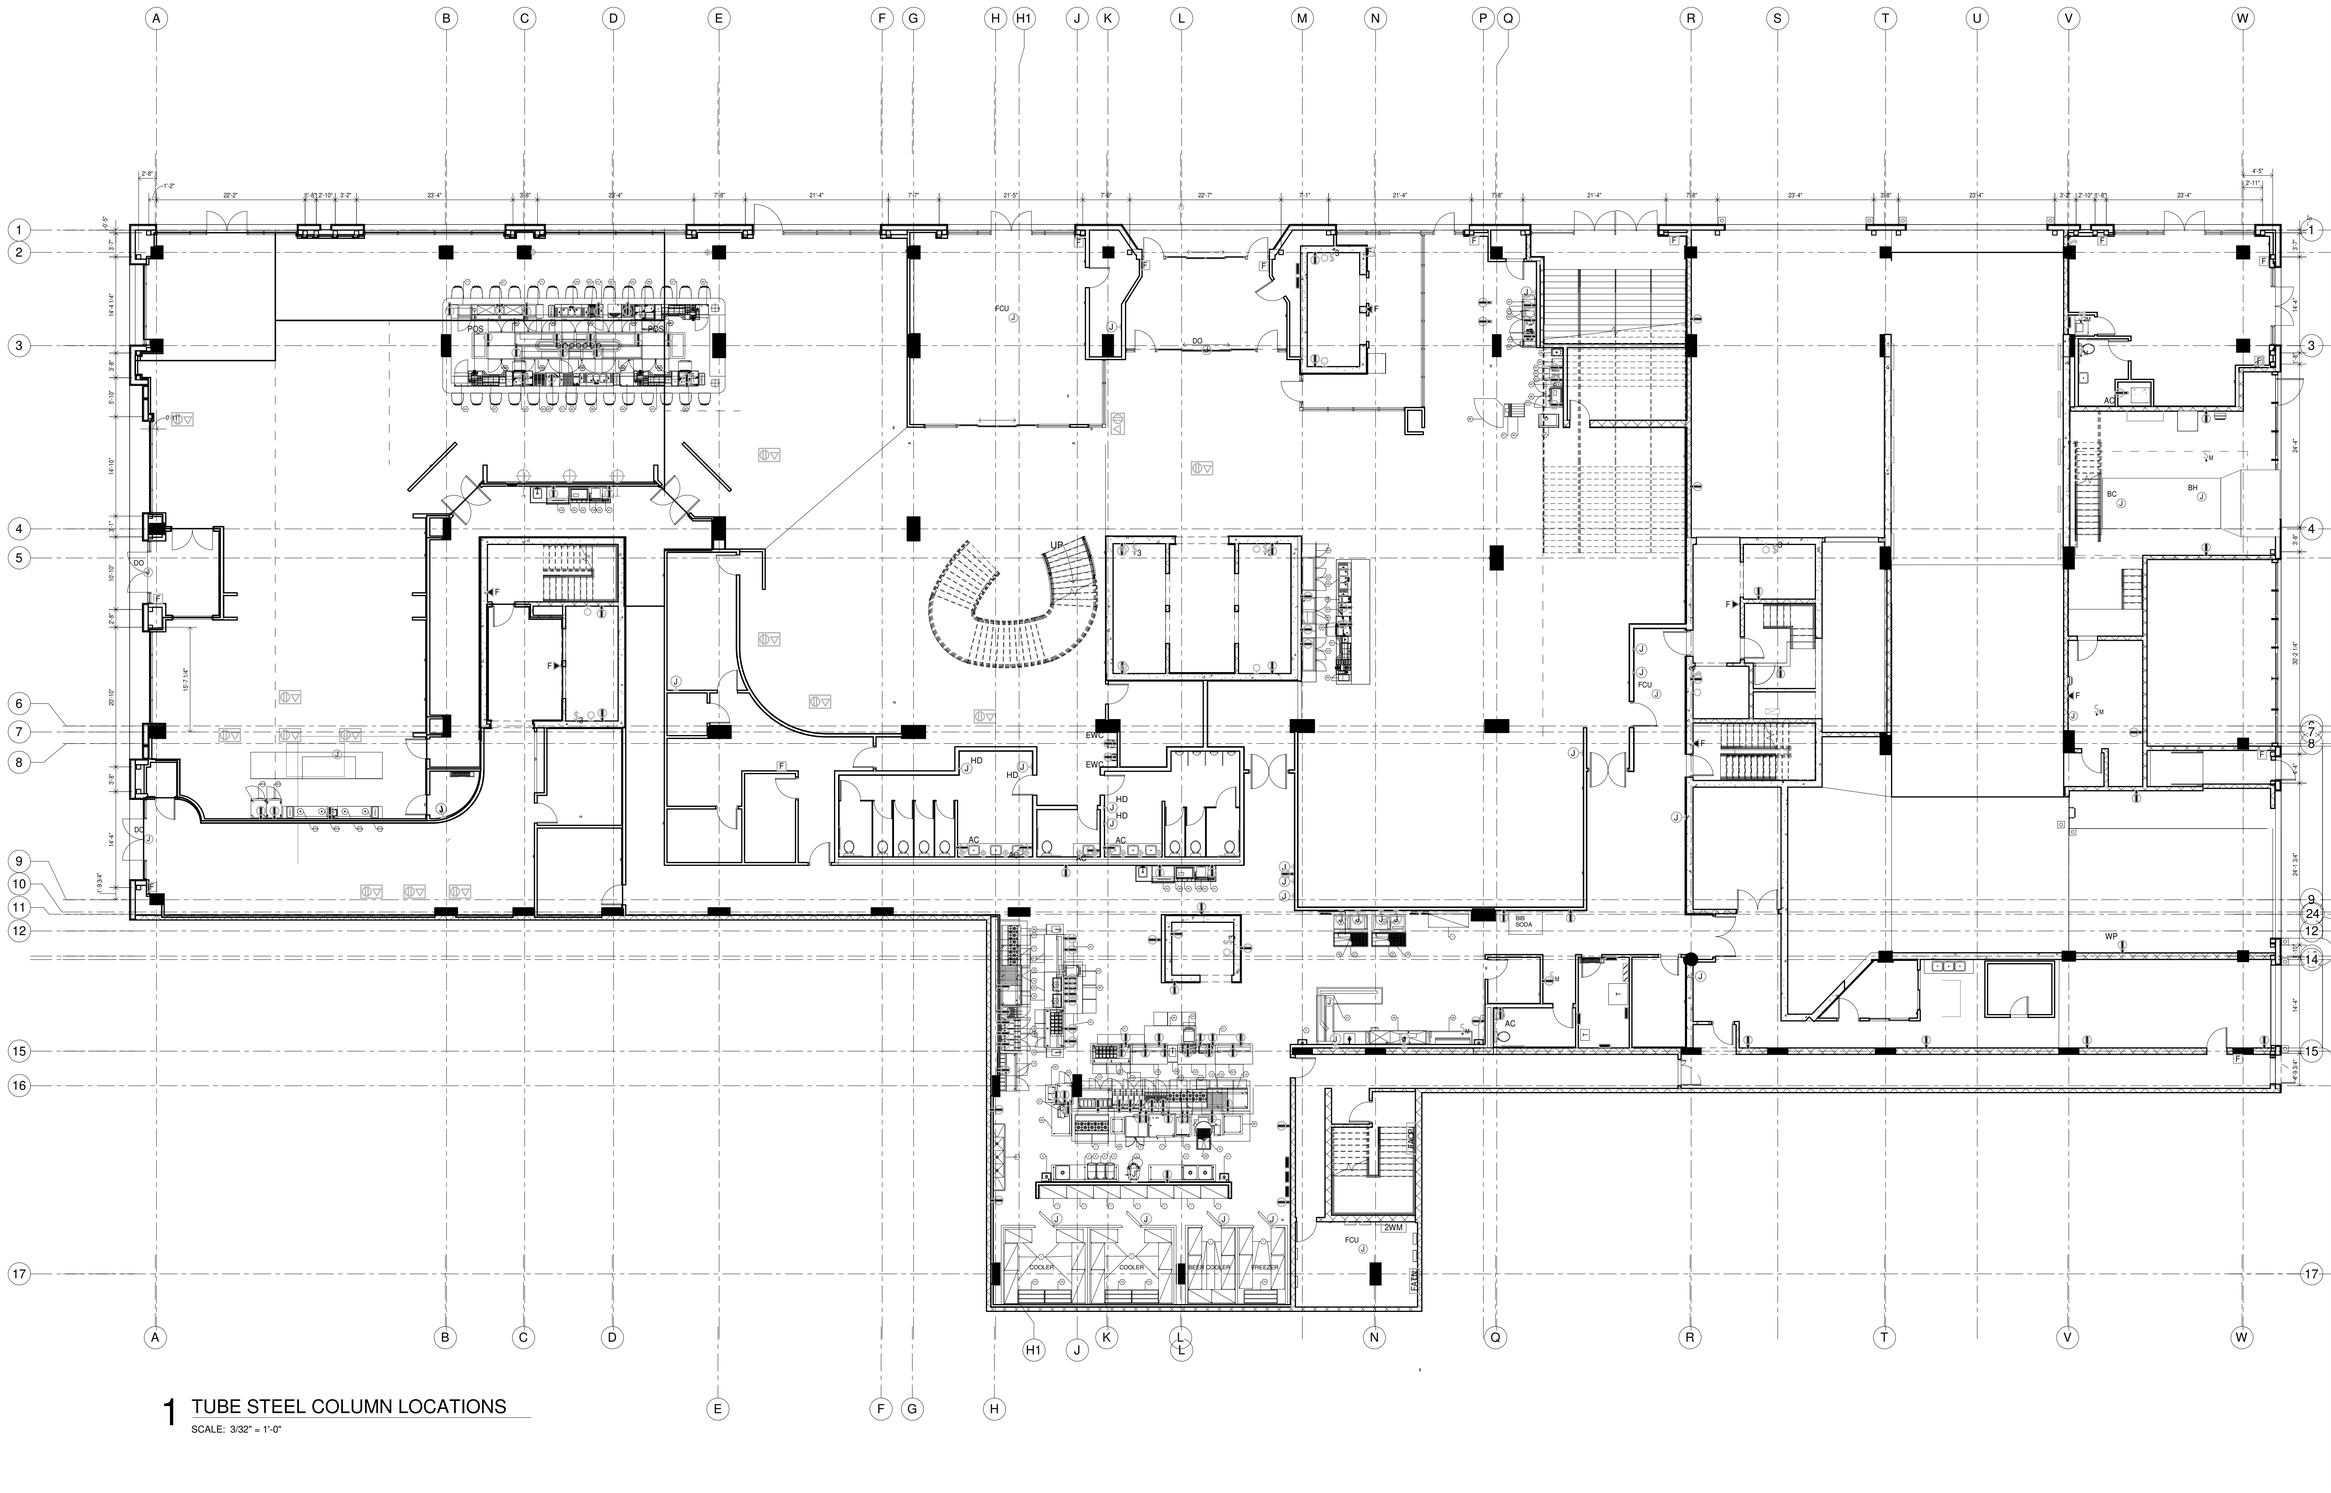

1 TUBE STEEL COLUMN LOCATIONS

SCALE: 3/32" = 1'-0"

HB HARRY BAKER SMITH SA II ARCHITECTS II P L I C

189 Maple Ridge Drive Metairie, LA 70001
(504)-885-4477
central@hbsaii.com hbsaii.com

SINCE 1961

HARD ROCK HOTEL

1031 CANAL STREET
NEW ORLEANS, LOUISIANA

THESE PLANS AND SPECIFICATIONS HAVE BEEN PREPARED BY ME OR UNDER MY CLOSE PERSONAL SUPERVISION AND TO THE BEST OF MY KNOWLEDGE AND BELIEF THEY COMPLY WITH ALL CITY, STATE AND FEDERAL REQUIREMENTS, AND I AM NOT PROVIDING CONTRACT ADMINISTRATION.

CERTIFIED CORRECT

THIS DRAWING IS CONFIDENTIAL AND NOT BE LOANED, REPRODUCED, COPIED, EITHER WHOLLY OR IN PART, OR MADE PUBLIC IN ANY MANNER WITHOUT THE WRITTEN CONSENT OF HBSA II ARCHITECTS, A PROFESSIONAL LLC. ALL RIGHTS OF DESIGN OR INVENTION ARE RESERVED AND WILL REMAIN THE SOLE PROPERTY OF HBSA II ARCHITECTS A PROFESSIONAL L.L.C.

REVISION HISTORY


	1	2	3	4	5	6	7	8
REVISION #12								
4/26/2019								

TUBE STEEL COLUMN LOCATIONS - GROUND FLOOR

PROJECT#: 1709
PHASE: CD
TEAM: Author
CHECKER: Checker
SCALE: AS NOTED
ISSUED: 2/1/2019
SHEET#:

A1.1.3

HRH_1031 CANAL ST_PDF ARCH SET_4/26/2019, 12:20 PM

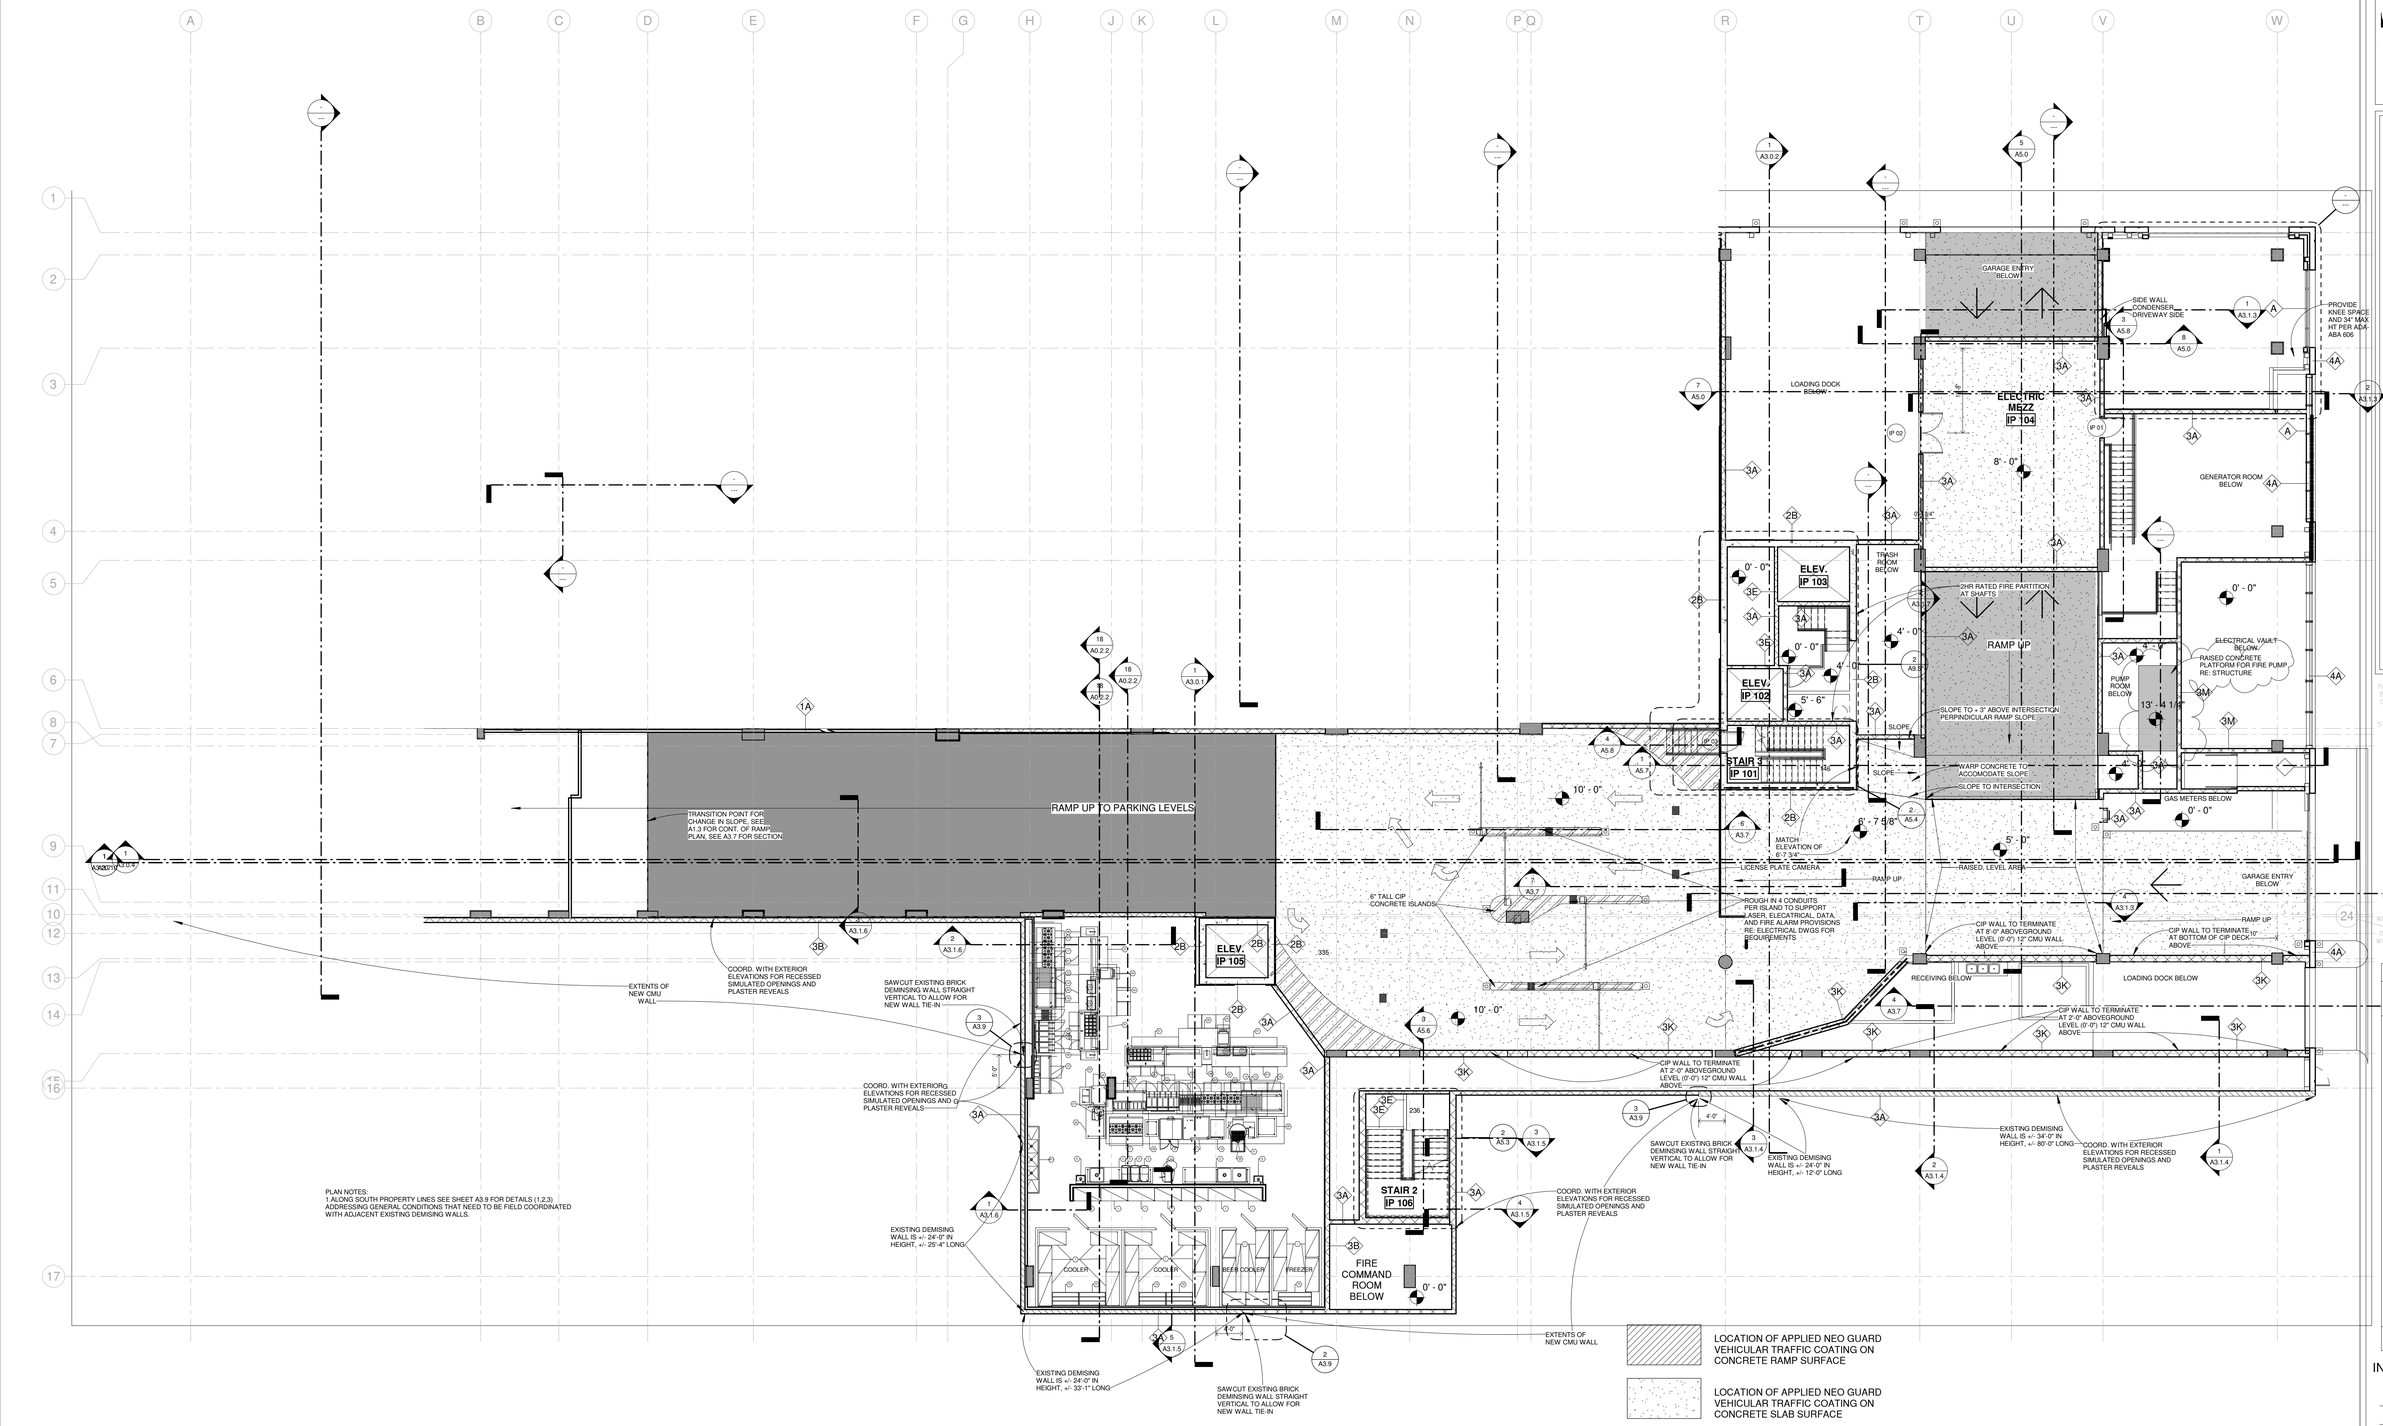

1 1.2 INTERMEDIATE PARKING

SCALE: 3/32" = 1'-0"

HB HARRY BAKER SMITH SA II ARCHITECTS II P L I C
189 Maple Ridge Drive Metairie, LA 70001
(504)-885-4477
central@hbsaii.com hbsaii.com
SINCE 1961

HARD ROCK HOTEL

1031 CANAL STREET
NEW ORLEANS, LOUISIANA

THESE PLANS AND SPECIFICATIONS HAVE BEEN PREPARED BY ME OR UNDER MY CLOSE PERSONAL SUPERVISION AND TO THE BEST OF MY KNOWLEDGE AND BELIEF THEY COMPLY WITH ALL CITY, STATE AND FEDERAL REQUIREMENTS, AND AM NOT PROVIDING CONTRACT ADMINISTRATION.
CERTIFIED CORRECT

THIS DRAWING IS CONFIDENTIAL AND NOT BE LOANED, REPRODUCED, COPIED, EITHER WHOLLY OR IN PART, OR MADE PUBLIC IN ANY MANNER WITHOUT THE WRITTEN CONSENT OF HBSA II ARCHITECTS, A PROFESSIONAL LLC. ALL RIGHTS OF DESIGN OR INVENTION ARE RESERVED AND WILL REMAIN THE SOLE PROPERTY OF HBSA II ARCHITECTS A PROFESSIONAL LLC.

REVISION HISTORY


REVISION #12	1 APR/2019
1	
2	
3	
4	
5	
6	
7	
8	

INTERMEDIATE PARKING

PROJECT#: 1709
PHASE: CD
TEAM: Author
CHECKER: Checker
SCALE: AS NOTED
ISSUED: 2/1/2019
SHEET#:

A1.1.4

HRH:\1031 CANAL ST_FOF ARCH SET_4\26\2019, 12:00 PM

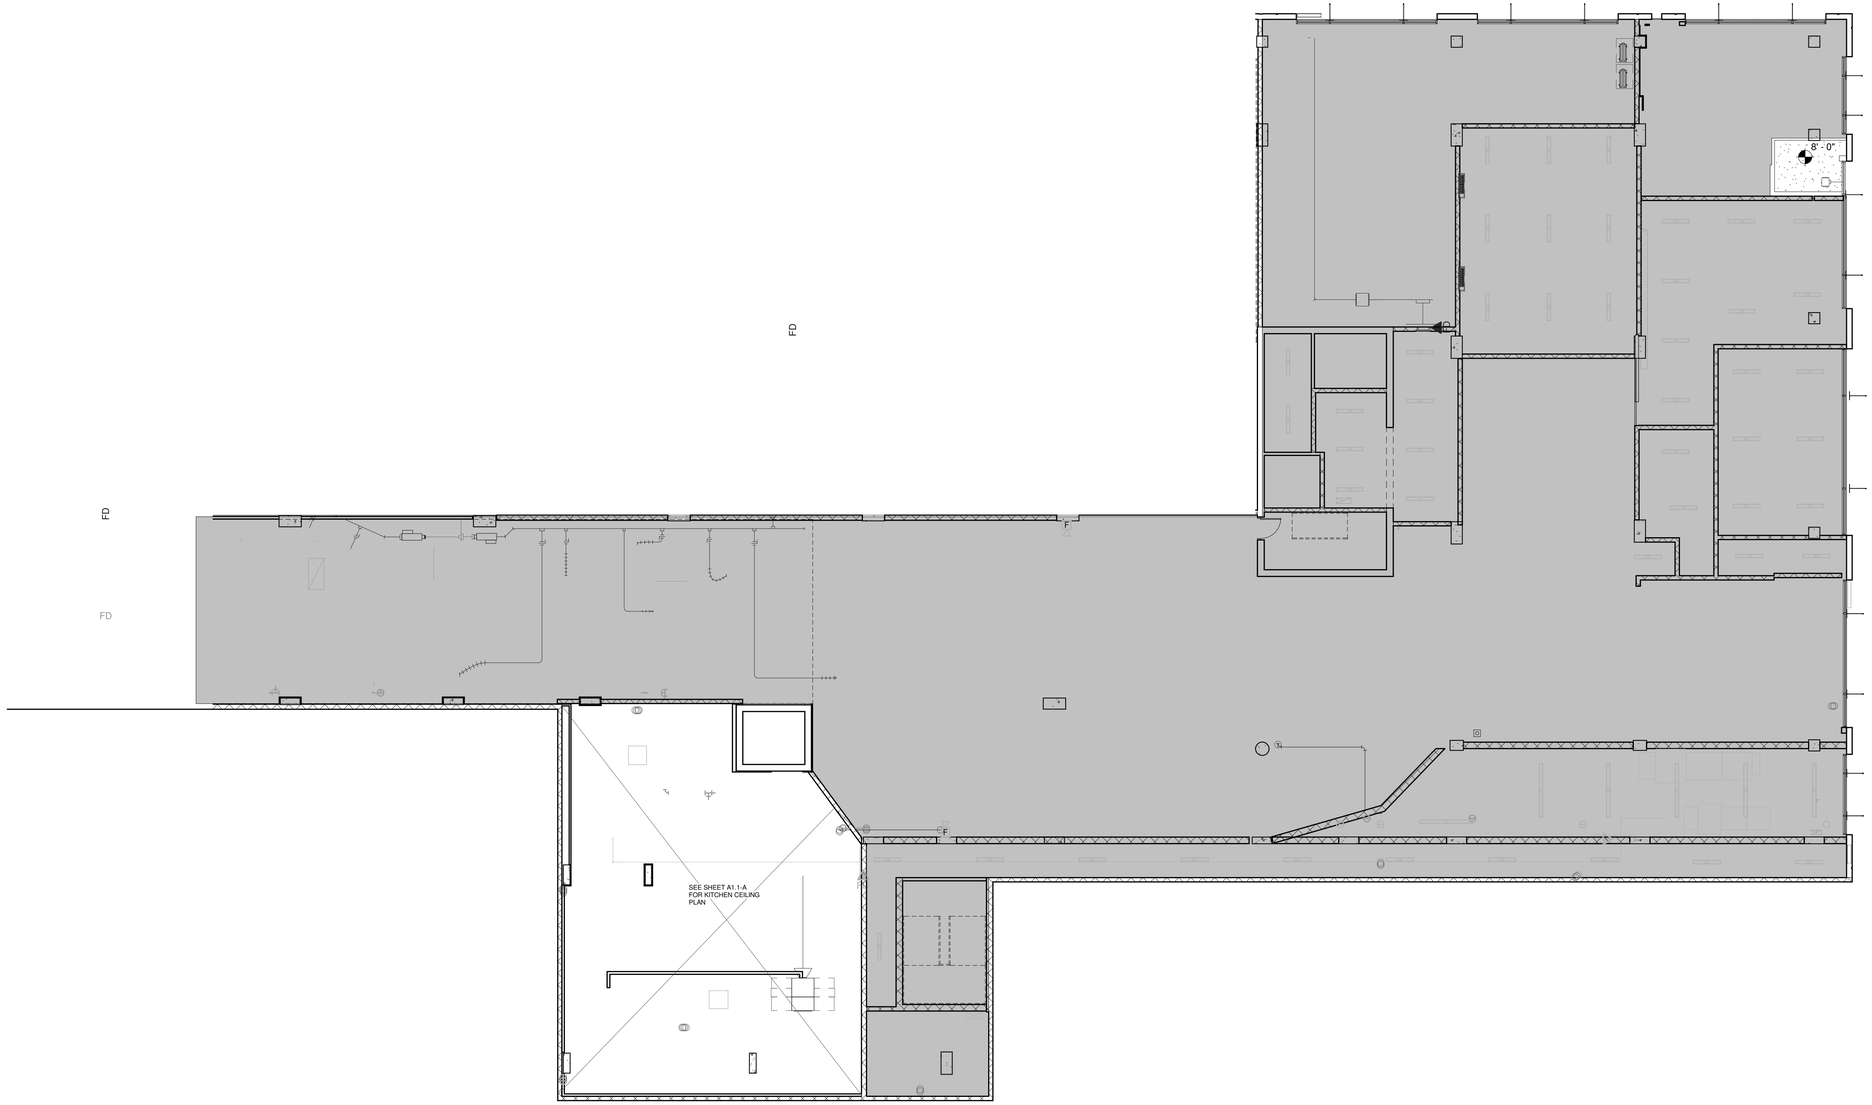

1 INTERMEDIATE PARKING RCP

SCALE: 3/32" = 1'-0"

PUBLIC AREA CEILING LEGEND

- ACT - HEIGHT PER PLAN
- CLEANABLE ACT - HEIGHT PER PLAN
- EXPOSED - HEIGHT PER PLAN
- GYPSUM HAT CHANNEL - HEIGHT PER PLAN
- GYPSUM - HEIGHT PER PLAN
- HIGH PERFROMANCE EPOXY COATING - HEIGHT PER PLAN
- HIGH PERFROMANCE EPOXY COATING - HEIGHT PER PLAN

NOTE: ALL CEILINGS RELATIVE TO CURRENT LEVEL ELEVATION

HB HARRY BAKER SMITH
SA II ARCHITECTS II
P L L C
189 Maple Ridge Drive Metairie, LA 70001
(504)-885-4477
central@hbsaii.com hbsaii.com
SINCE 1961

HARD ROCK HOTEL

1031 CANAL STREET
NEW ORLEANS, LOUISIANA

THESE PLANS AND SPECIFICATIONS HAVE BEEN PREPARED BY ME OR UNDER MY CLOSE PERSONAL SUPERVISION AND TO THE BEST OF MY KNOWLEDGE AND BELIEF, THEY COMPLY WITH ALL CITY, STATE AND FEDERAL REQUIREMENTS, AND I AM NOT PROVIDING CONTRACT ADMINISTRATION.

CERTIFIED CORRECT

THIS DRAWING IS CONFIDENTIAL AND NOT BE LOANED, REPRODUCED, COPIED, EITHER WHOLLY OR IN PART, OR MADE PUBLIC IN ANY MANNER WITHOUT THE WRITTEN CONSENT OF HBSA II ARCHITECTS, A PROFESSIONAL LLC. ALL RIGHTS OF DESIGN OR INVENTION ARE RESERVED AND WILL REMAIN THE SOLE PROPERTY OF HBSA II ARCHITECTS A PROFESSIONAL LLC.

REVISION HISTORY


	4/26/2019
1	
2	
3	
4	
5	
6	
7	
8	REVISION #12

INTERMEDIATE PARKING RCP

PROJECT#: 1709
PHASE: CD
TEAM: Author
CHECKER: Checker
SCALE: AS NOTED
ISSUED: 2/1/2019
SHEET#:

A1.1.5

HRH_1031 CANAL ST._PDF ARCH SET_4/26/2019, 12:00 PM

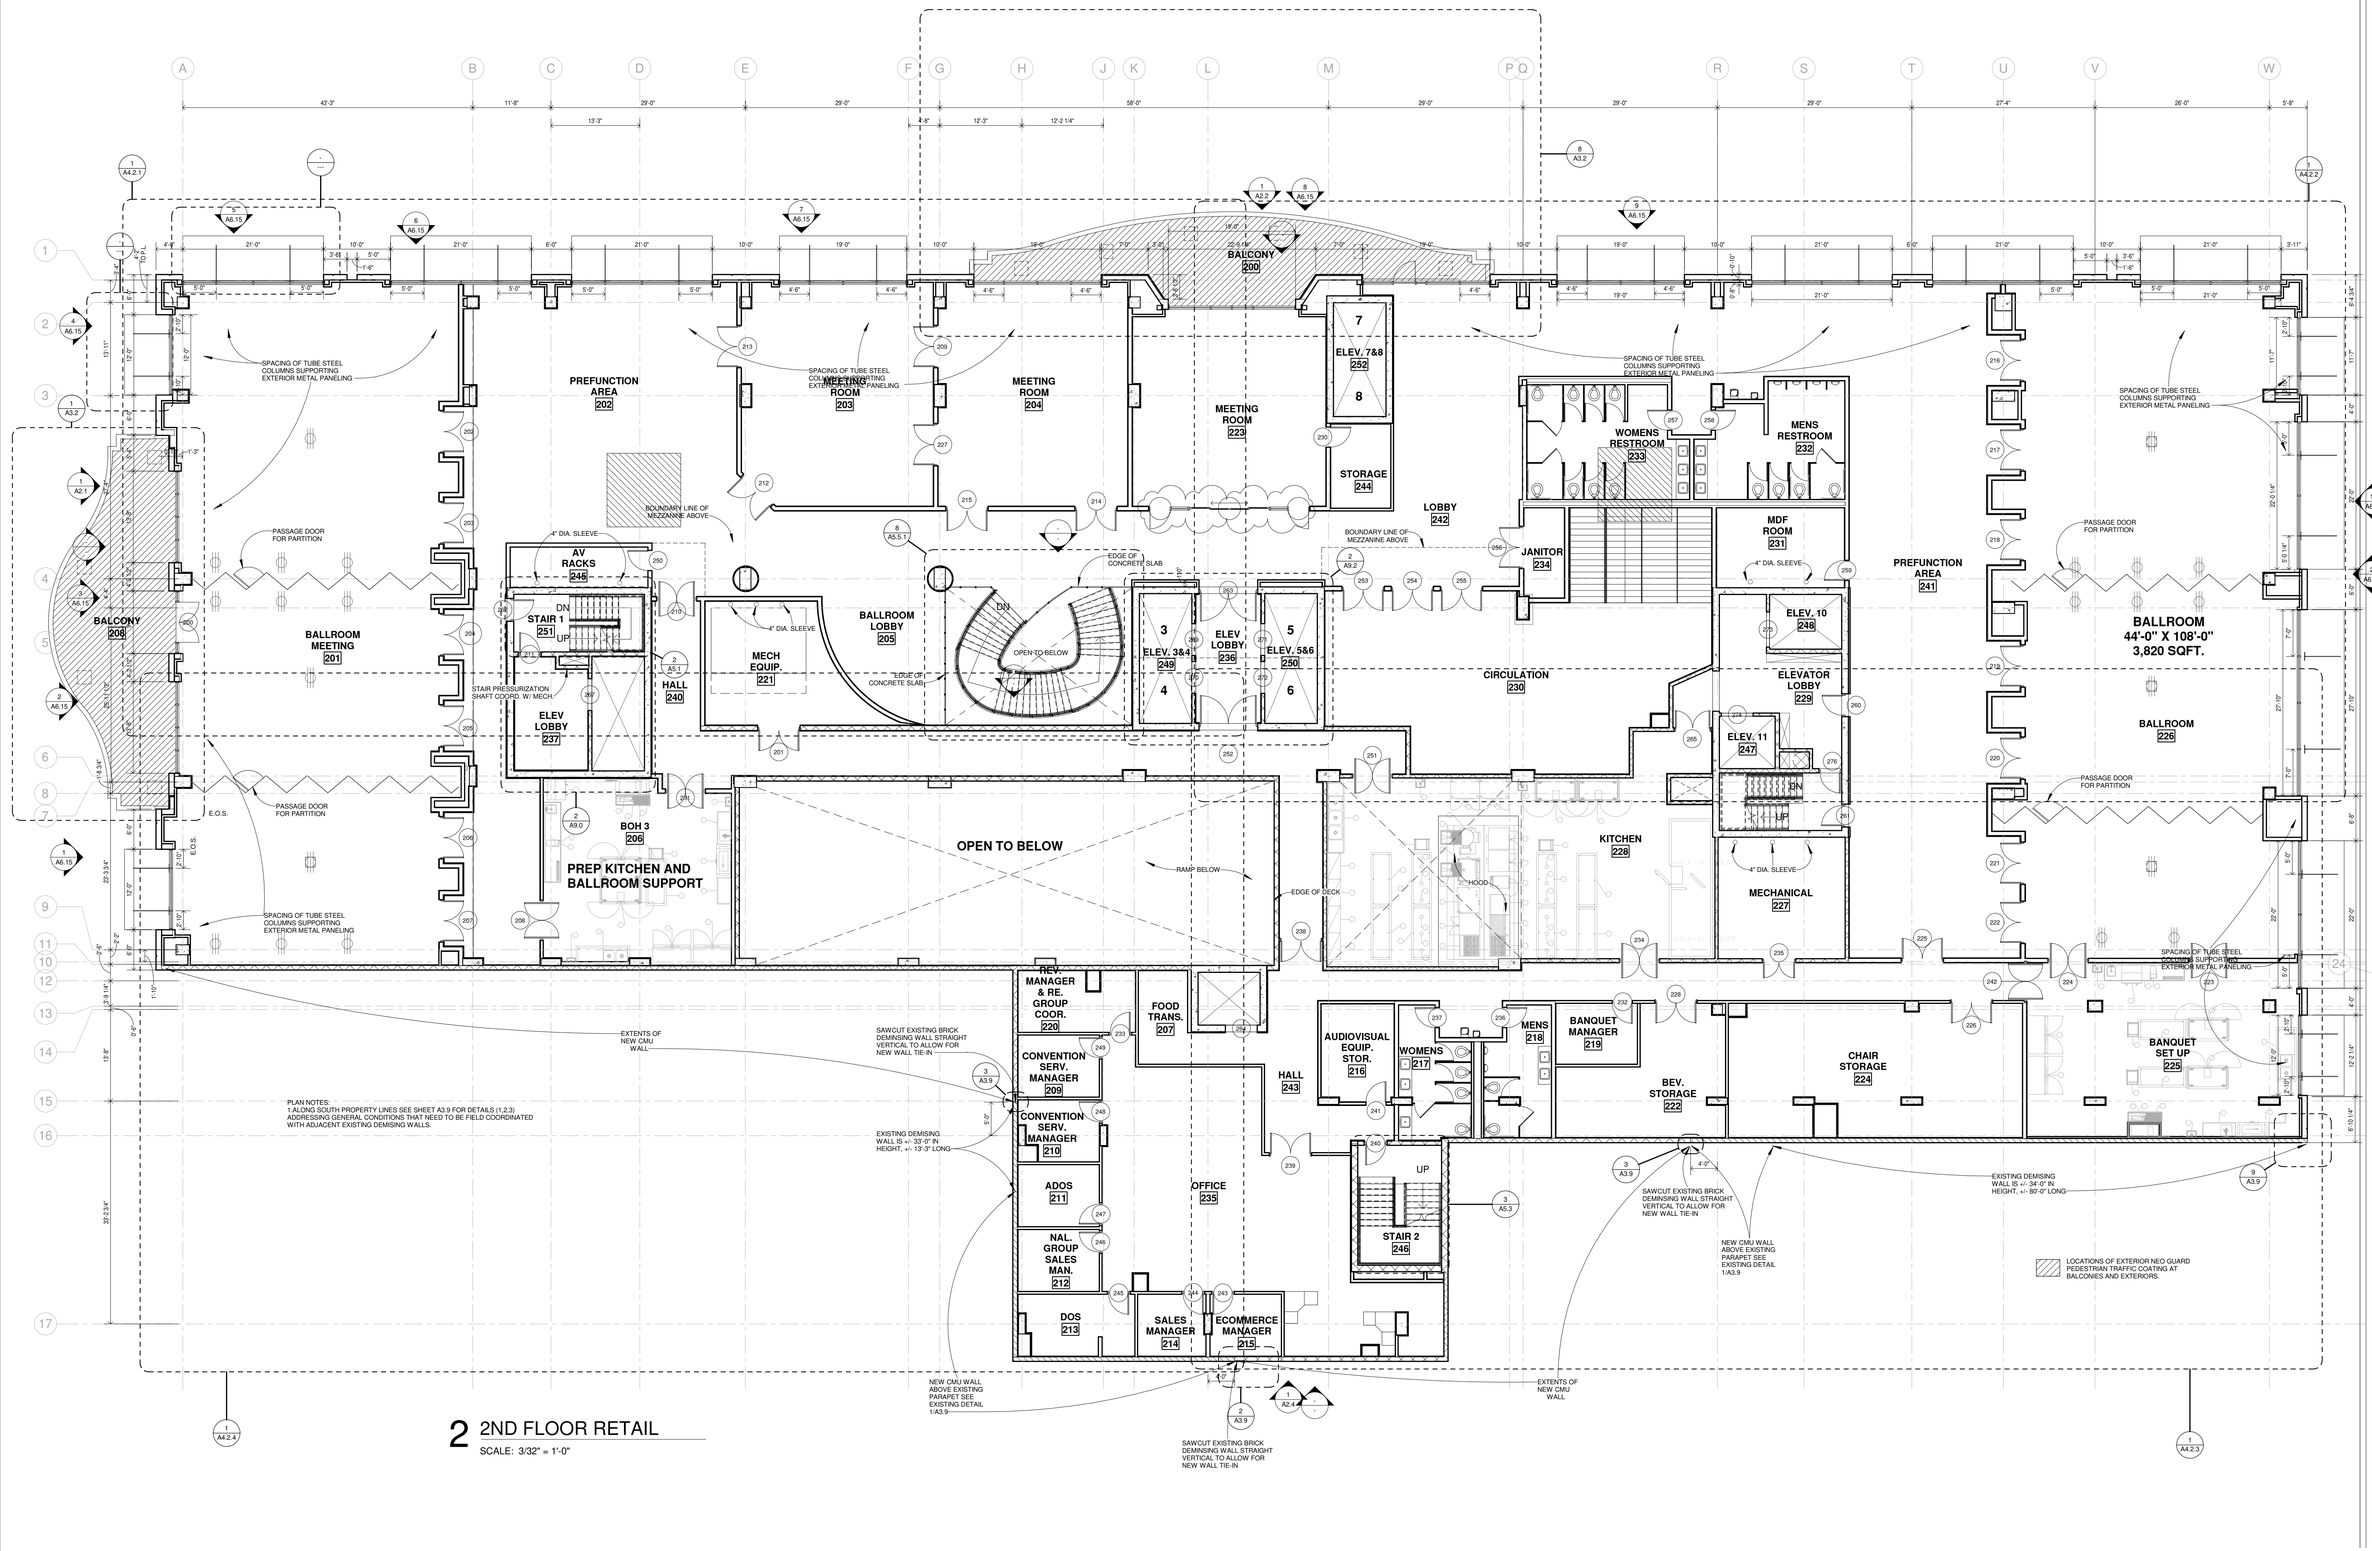

2 2ND FLOOR RETAIL

SCALE: 3/32" = 1'-0"

HB HARRY BAKER SMITH SA II ARCHITECTS II P L L C
189 Maple Ridge Drive Metairie, LA 70001
(504)-885-4477
central@hbsaii.com hbsaii.com
SINCE 1961

HARD ROCK HOTEL

1031 CANAL STREET
NEW ORLEANS, LOUISIANA

THESE PLANS AND SPECIFICATIONS HAVE BEEN PREPARED BY ME OR UNDER MY CLOSE PERSONAL SUPERVISION AND TO THE BEST OF MY KNOWLEDGE AND BELIEF THEY COMPLY WITH ALL CITY, STATE AND FEDERAL REQUIREMENTS. I AM NOT PROVIDING CONTRACT ADMINISTRATION.
CERTIFIED CORRECT

THIS DRAWING IS CONFIDENTIAL AND NOT BE LOANED, REPRODUCED, COPIED, EITHER WHOLLY OR IN PART, OR MADE PUBLIC IN ANY MANNER WITHOUT THE WRITTEN CONSENT OF HBSA II ARCHITECTS, A PROFESSIONAL LLC. ALL RIGHTS OF DESIGN OR INVENTION ARE RESERVED AND WILL REMAIN THE SOLE PROPERTY OF HBSA II ARCHITECTS A PROFESSIONAL LLC.

REVISION HISTORY

3	A6.16	4/26/2019

REVISION #12


1 2 3 4 5 6 7 8

2ND FLOOR

PROJECT#: 1709
PHASE: CD
TEAM: Author
CHECKER: Checker
SCALE: AS NOTED
ISSUED: 2/1/2019
SHEET#:

A1.2

HRH_1031 CANAL ST_PKP_ARCH SET_4/26/2019, 12:00 PM

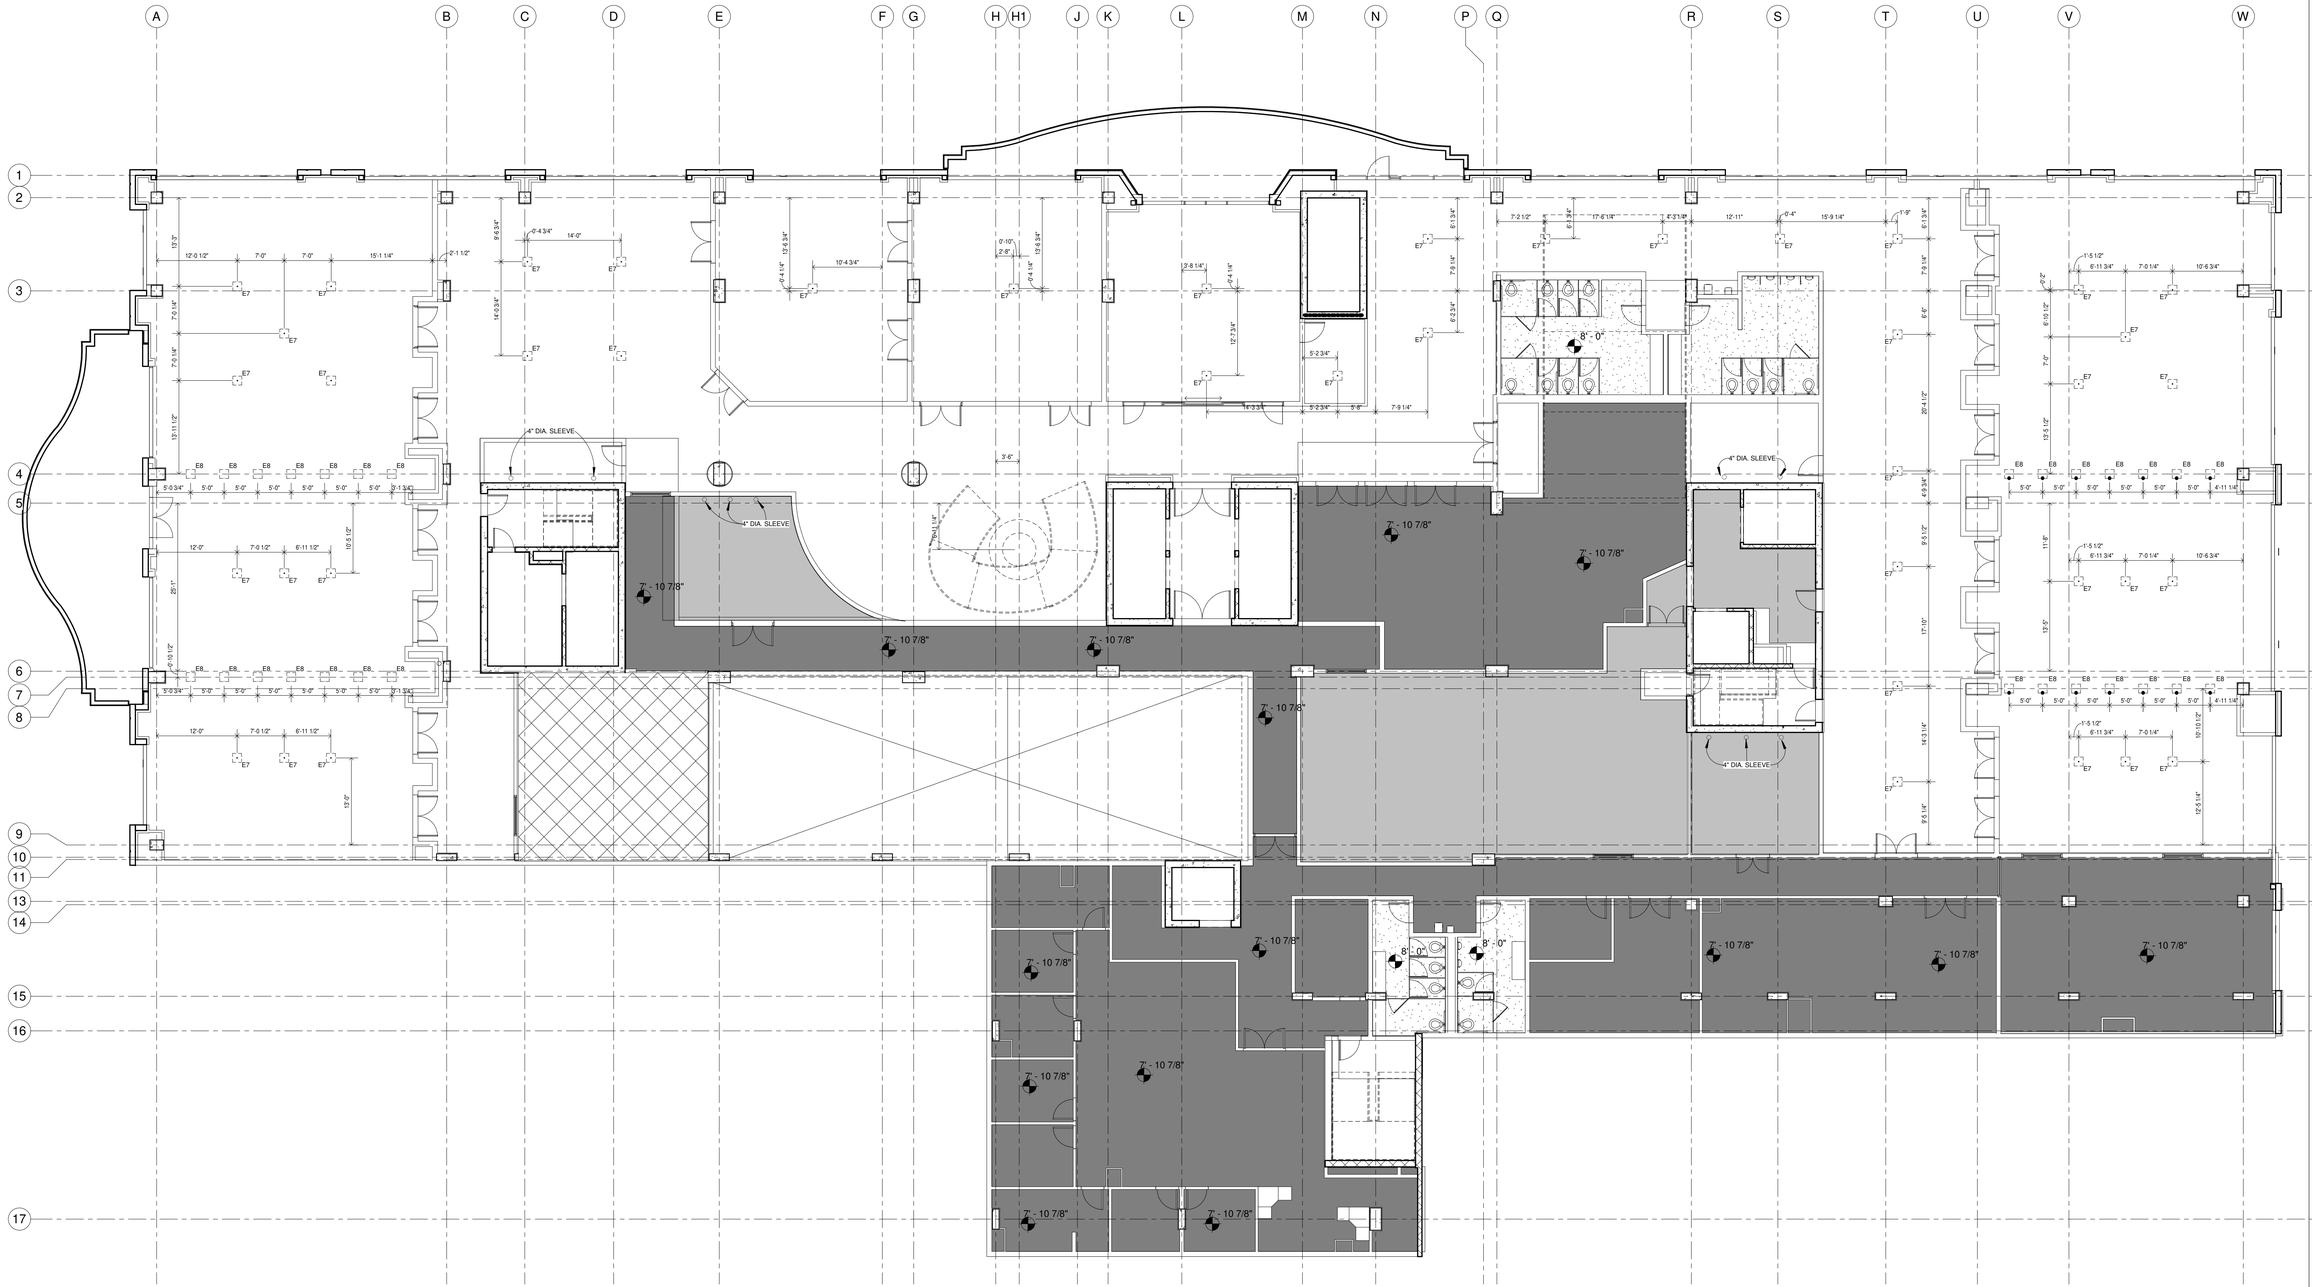

1 2ND FLOOR RETAIL RCP - EMBED PLAN

SCALE: 3/32" = 1'-0"

PUBLIC AREA CEILING LEGEND

- ACT - HEIGHT PER PLAN
- CLEANABLE ACT - HEIGHT PER PLAN
- EXPOSED - HEIGHT PER PLAN
- GYPSUM HAT CHANNEL - HEIGHT PER PLAN
- GYPSUM - HEIGHT PER PLAN
- HIGH PERFROMANCE EPOXY COATING - HEIGHT PER PLAN
- HIGH PERFROMANCE EPOXY COATING - HEIGHT PER PLAN

NOTE: ALL CEILINGS RELATIVE TO CURRENT LEVEL ELEVATION

HB HARRY BAKER SMITH SA II ARCHITECTS II P L L C
189 Maple Ridge Drive Metairie, LA 70001
(504)-885-4477
central@hbsaii.com hbsaii.com
SINCE 1961

HARD ROCK HOTEL

1031 CANAL STREET
NEW ORLEANS, LOUISIANA

THESE PLANS AND SPECIFICATIONS HAVE BEEN PREPARED BY ME OR UNDER MY CLOSE PERSONAL SUPERVISION AND TO THE BEST OF MY KNOWLEDGE AND BELIEF THEY COMPLY WITH ALL CITY, STATE AND FEDERAL REQUIREMENTS, AND I AM NOT PROVIDING CONTRACT ADMINISTRATION.
CERTIFIED CORRECT

THIS DRAWING IS CONFIDENTIAL AND NOT TO BE LOANED, REPRODUCED, COPIED, EITHER WHOLLY OR IN PART, OR MADE PUBLIC IN ANY MANNER WITHOUT THE WRITTEN CONSENT OF HB.SA II ARCHITECTS, A PROFESSIONAL LLC. ALL RIGHTS OF DESIGN OR INVENTION ARE RESERVED AND WILL REMAIN THE SOLE PROPERTY OF HB.SA II ARCHITECTS A PROFESSIONAL LLC.

REVISION HISTORY


	1	2	3	4	5	6	7	8
4/26/2019								
REVISION #12								

2ND FLOOR RETAIL RCP

PROJECT#: 1709
PHASE: CD
TEAM: Author
CHECKER: Checker
SCALE: AS NOTED
ISSUED: 2/1/2019
SHEET#:

A1.2.1

HRH-1031 CANAL ST_PDF ARCH SET_4/26/2019 12:20 PM

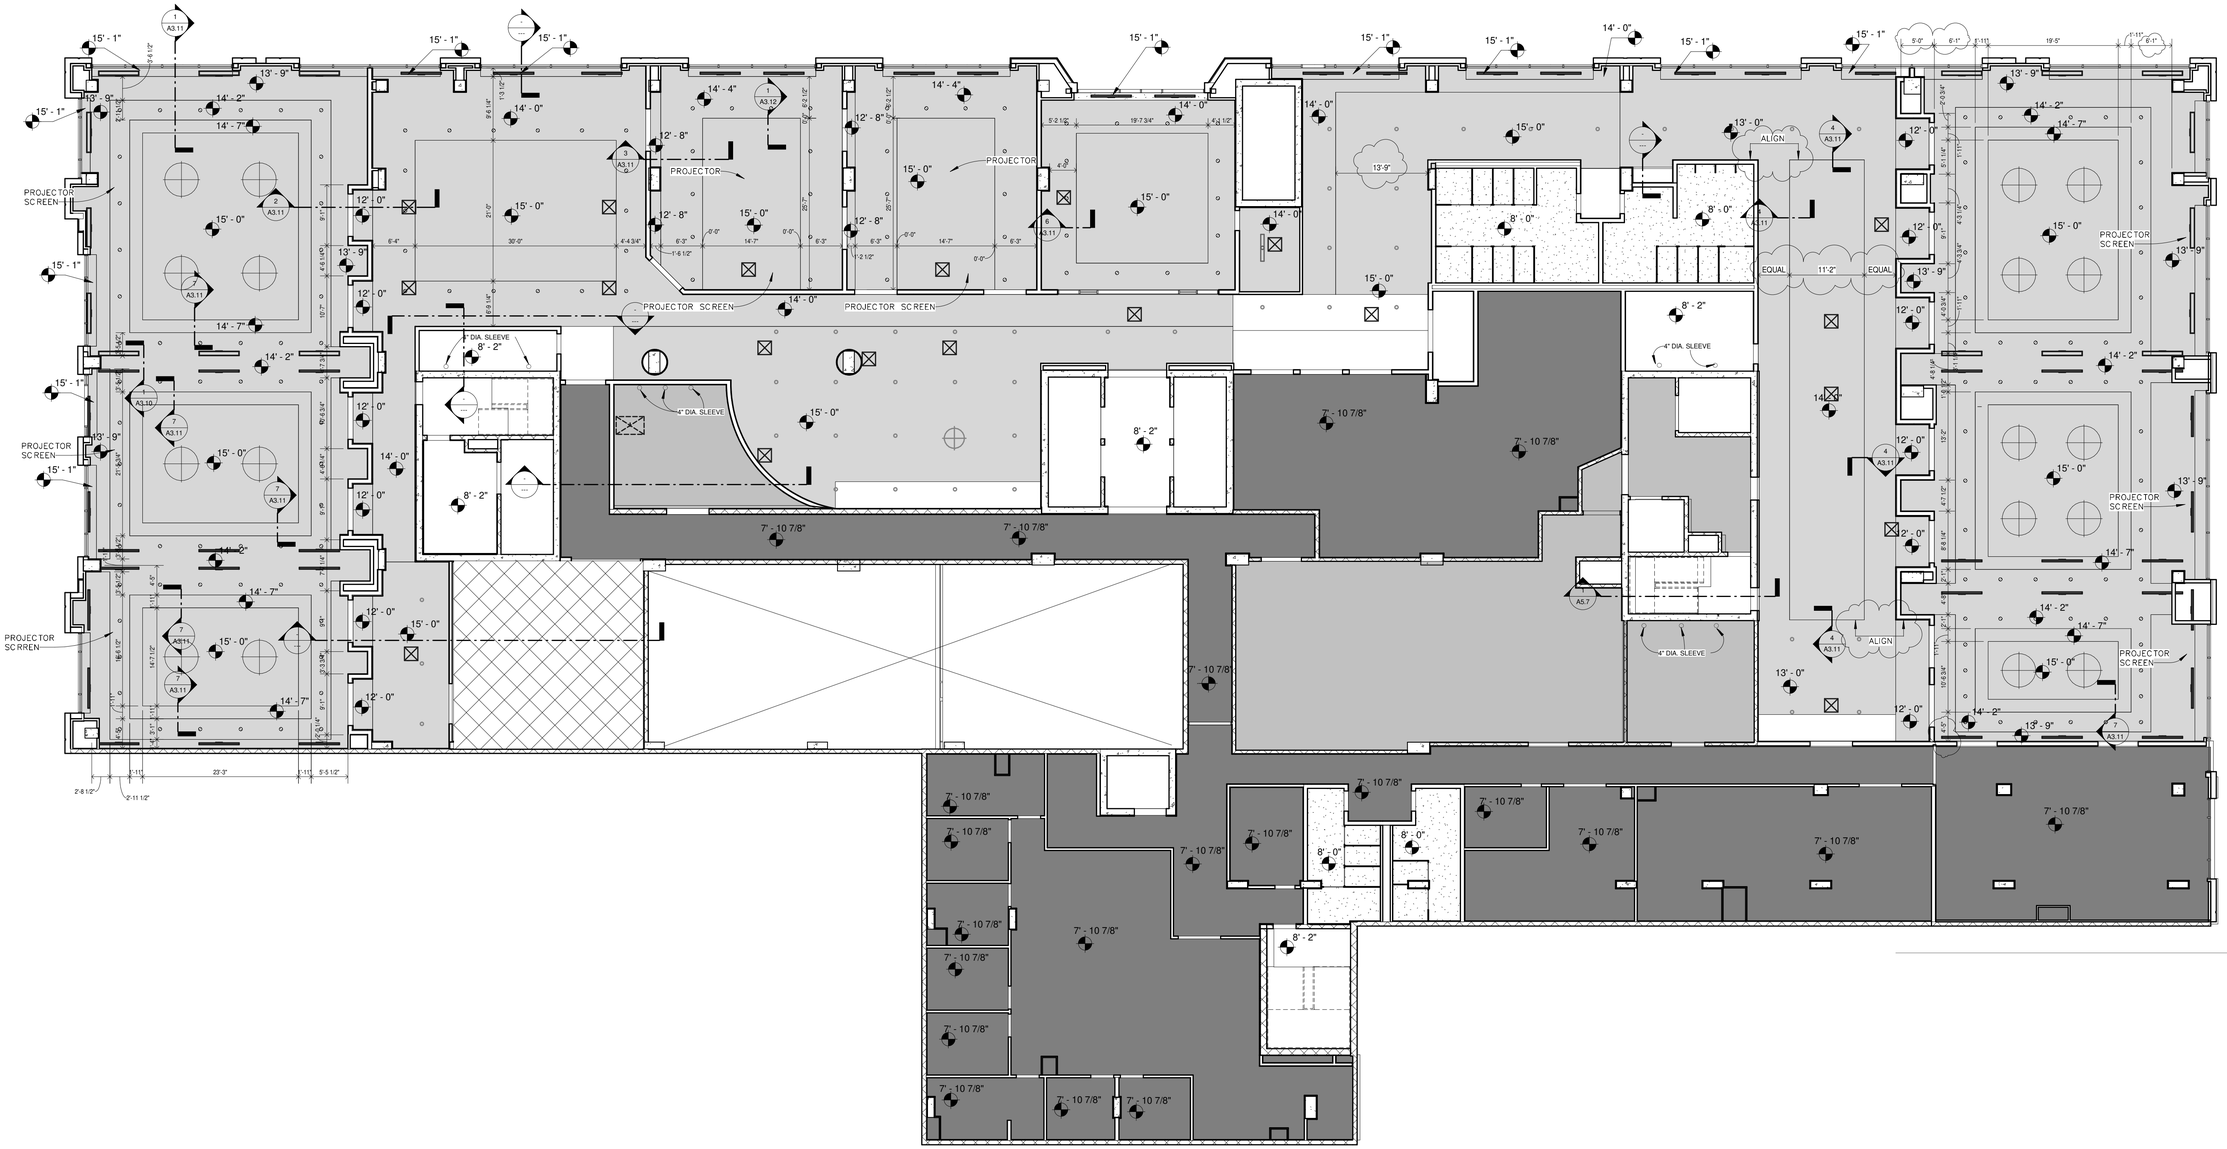

1 2ND FLOOR RETAIL RCP

SCALE: 3/32" = 1'-0"

PUBLIC AREA CEILING LEGEND

- ACT - HEIGHT PER PLAN
- CLEANABLE ACT - HEIGHT PER PLAN
- EXPOSED - HEIGHT PER PLAN
- GYPSUM HAT CHANNEL - HEIGHT PER PLAN
- GYPSUM - HEIGHT PER PLAN
- HIGH PERFROMANCE EPOXY COATING - HEIGHT PER PLAN
- HIGH PERFROMANCE EPOXY COATING - HEIGHT PER PLAN

NOTE: ALL CEILINGS RELATIVE TO CURRENT LEVEL ELEVATION

HB HARRY BAKER SMITH SA II ARCHITECTS II P L I C
189 Maple Ridge Drive Metairie, LA 70001
(504)-885-4477
central@hbsai.com hbsai.com
SINCE 1961

HARD ROCK HOTEL

1031 CANAL STREET
NEW ORLEANS, LOUISIANA

THESE PLANS AND SPECIFICATIONS HAVE BEEN PREPARED BY ME OR UNDER MY CLOSE PERSONAL SUPERVISION AND TO THE BEST OF MY KNOWLEDGE AND BELIEF THEY COMPLY WITH ALL CITY, STATE AND FEDERAL REQUIREMENTS, AND AM NOT PROVIDING CONTRACT ADMINISTRATION.
CERTIFIED CORRECT

THIS DRAWING IS CONFIDENTIAL AND NOT BE LOANED, REPRODUCED, COPIED, EITHER WHOLLY OR IN PART, OR MADE PUBLIC IN ANY MANNER WITHOUT THE WRITTEN CONSENT OF HBSA II ARCHITECTS, A PROFESSIONAL LLC. ALL RIGHTS OF DESIGN OR INVENTION ARE RESERVED AND WILL REMAIN THE SOLE PROPERTY OF HBSA II ARCHITECTS A PROFESSIONAL LLC.

REVISION HISTORY


	REVISION #12	4/26/2019
1		
2		
3		
4		
5		
6		
7		
8		

2ND FLOOR
ARCHITECTURAL RCP

PROJECT#: 1709
PHASE: CD
TEAM: Author
CHECKER: Checker
SCALE: AS NOTED
ISSUED: 2/1/2019
SHEET#:

A1.2.1-B

RPR_1031 CANAL ST_FOF ARCH SET_4-26-2019_12:55 PM

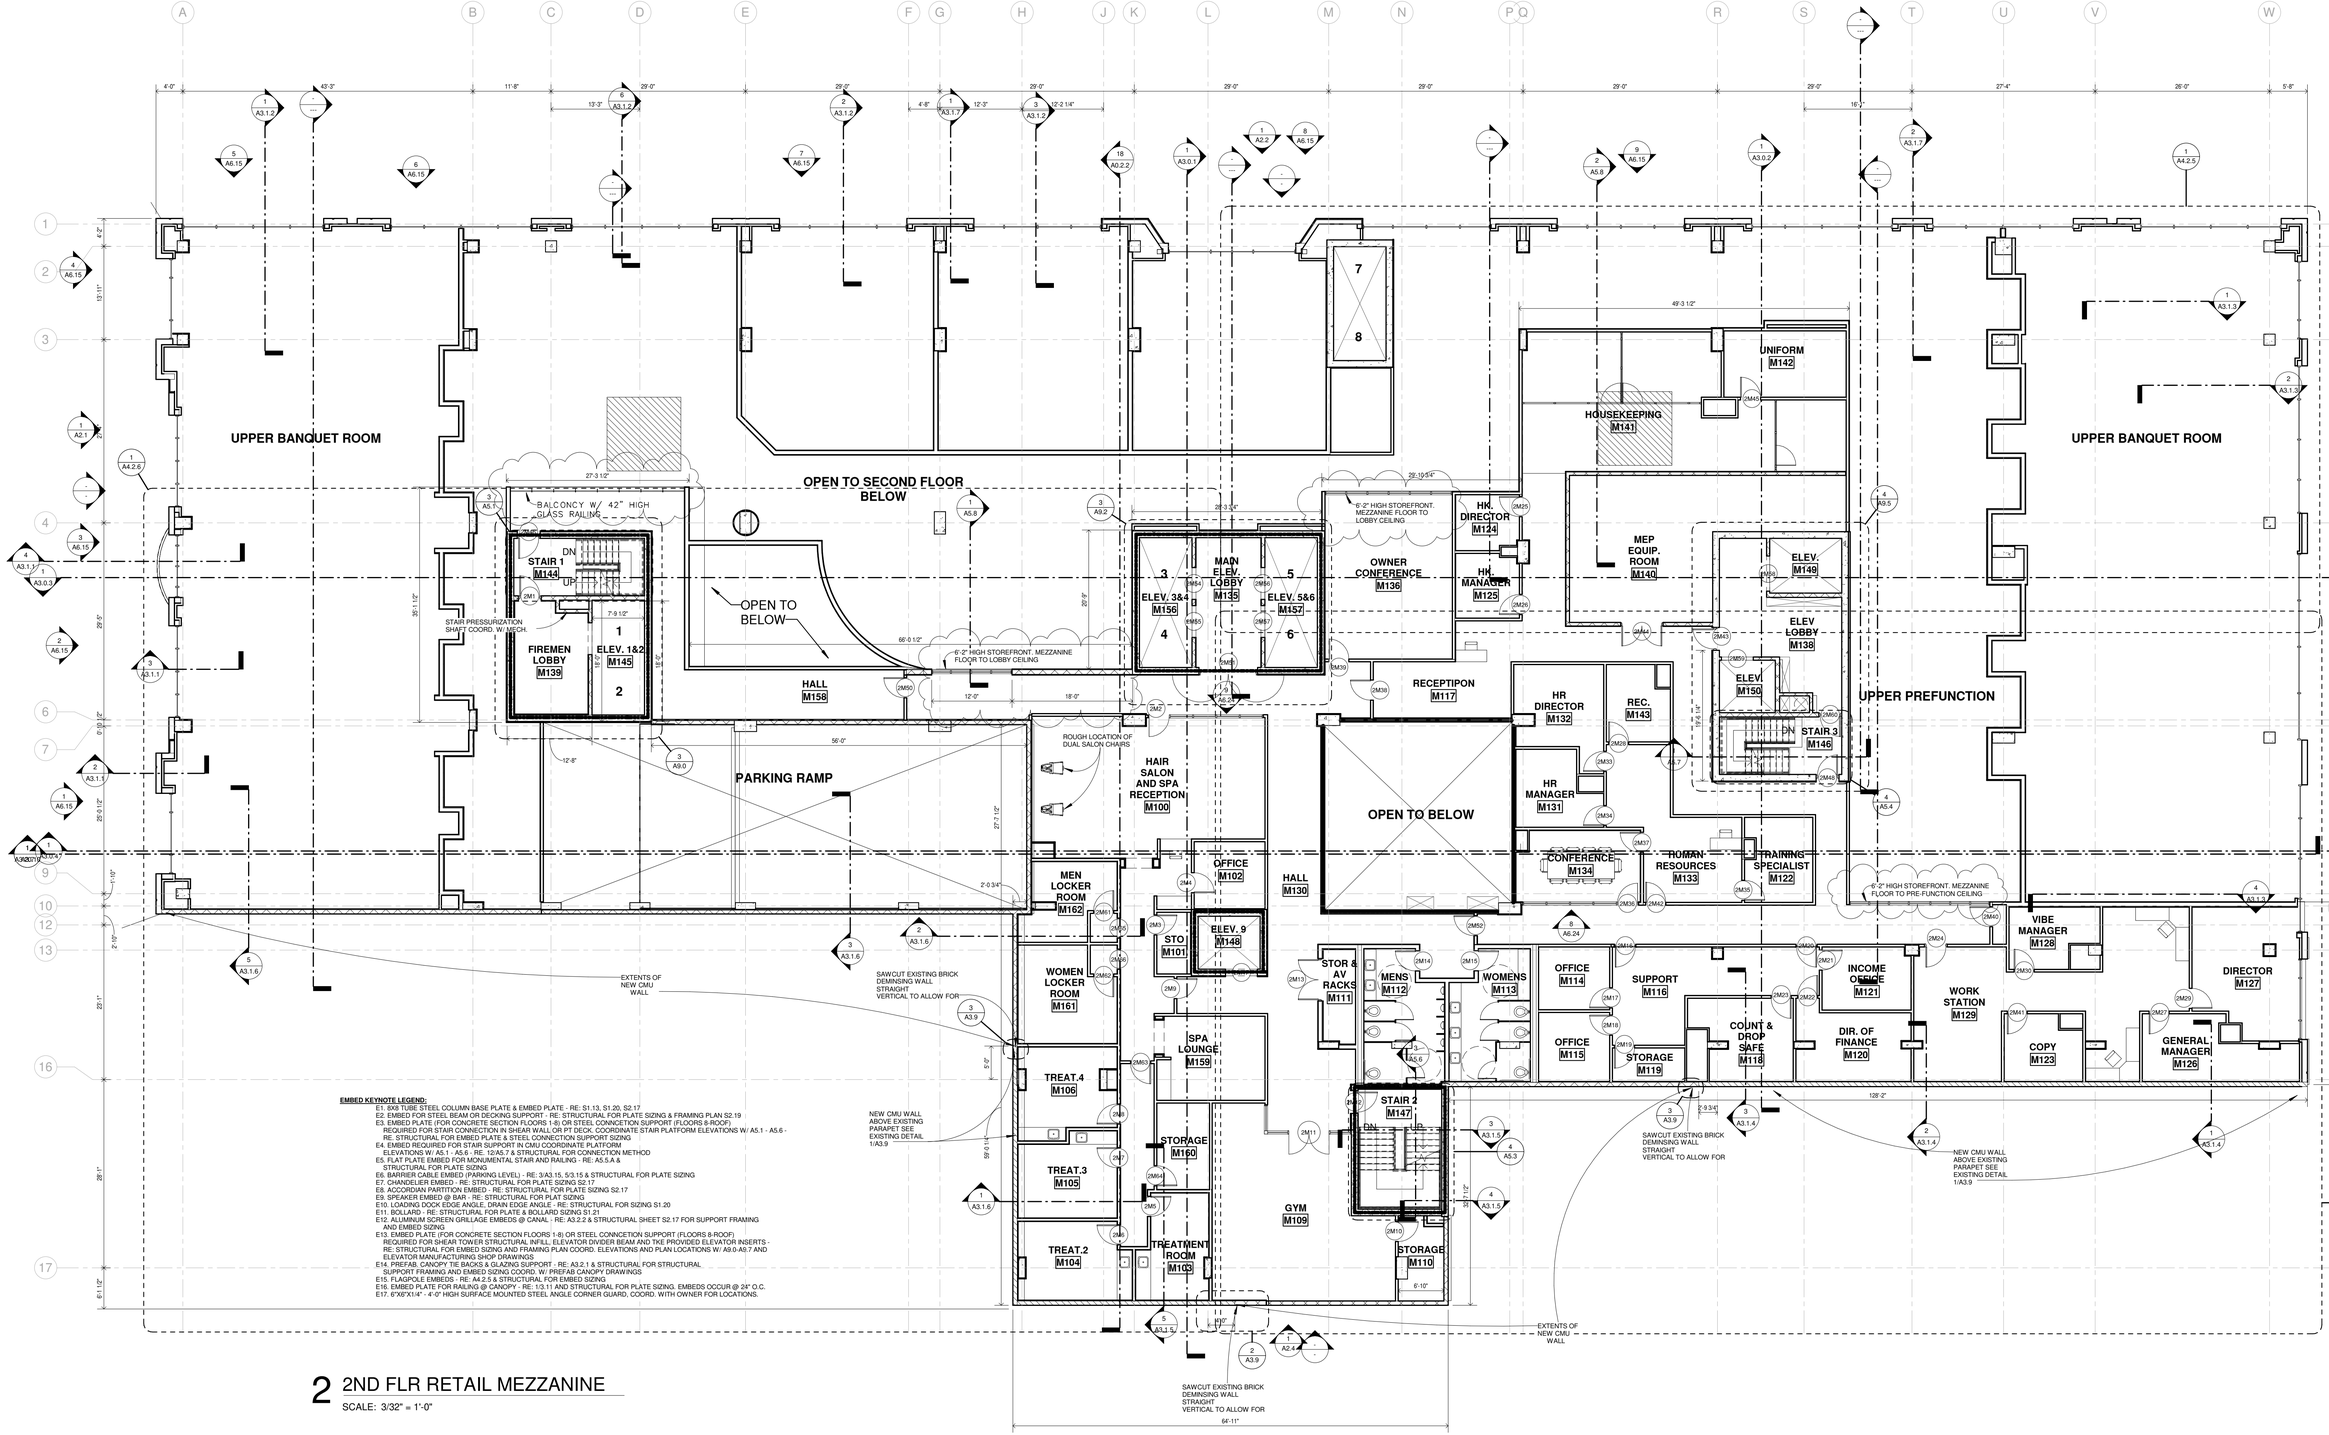

EMBED KEYNOTE LEGEND:

E1. 8X8 TUBE STEEL COLUMN BASE PLATE & EMBED PLATE - RE: S1.13, S1.20, S2.17
E2. EMBED FOR STEEL BEAM OR DECKING SUPPORT - RE: STRUCTURAL FOR PLATE SIZING & FRAMING PLAN S2.19
E3. EMBED PLATE (FOR CONCRETE SECTION FLOORS 1-8) OR STEEL CONNCETION SUPPCRT (FLOORS 8-ROOF) REQUIRED FOR STAIR CONNECTION IN SHEAR WALL OR PT DECK. COORDINATE STAIR PLATFORM ELEVATIONS W/ A5.1 - A5.6 - RE. STRUCTURAL FOR EMBED PLATE & STEEL CONNECTION SUPPORT SIZING
E4. EMBED REQUIRED FOR STAIR SUPPORT IN CMU COORDINATE PLATFORM ELEVATIONS W/ A5.1 - A5.6 - RE. 1/2A5.7 & STRUCTURAL FOR CONNECTION METHOD
E5. FLAT PLATE EMBED FOR MONUMENTAL STAIR AND RAILING - RE: A5.5.A & STRUCTURAL FOR PLATE SIZING
E6. BARRIER CABLE EMBED (PARKING LEVEL) - RE: 3/A3.15, 5/3.15 & STRUCTURAL FOR PLATE SIZING
E7. CHANDELIER EMBED - RE: STRUCTURAL FOR PLATE SIZING S2.17
E8. ACCORDIAN PARTITION EMBED - RE: STRUCTURAL FOR PLATE SIZING S2.17
E9. SPEAKER EMBED @ BAR - RE: STRUCTURAL FOR PLAT SIZING
E10. LOADING DOCK EDGE ANGLE, DRAIN EDGE ANGLE - RE: STRUCTURAL FOR SIZING S1.20
E11. BOLLARD - RE: STRUCTURAL FOR PLATE & BOLLARD SIZING S1.21
E12. ALUMINUM SCREEN GRILLAGE EMBEDS @ CANAL - RE: A3.2.2 & STRUCTURAL SHEET S2.17 FOR SUPPORT FRAMING AND EMBED SIZING
E13. EMBED PLATE (FOR CONCRETE SECTION FLOORS 1-8) OR STEEL CONNCETION SUPPCRT (FLOORS 8-ROOF) REQUIRED FOR SHEAR TOWER STRUCTURAL INFILL ELEVATOR DIVIDER BEAM AND TKE PROVIDED ELEVATOR INSERTS - RE: STRUCTURAL FOR EMBED SIZING AND FRAMING PLAN COORD. ELEVATIONS AND PLAN LOCATIONS W/ A9.0-A9.7 AND ELEVATOR MANUFACTURING SHOP DRAWINGS
E14. PREFAB. CANOPY TIE BACKS & GLAZING SUPPORT - RE: A3.2.1 & STRUCTURAL FOR STRUCTURAL SUPPORT FRAMING AND EMBED SIZING COORD. W/ PREFAB CANOPY DRAWINGS
E15. FLAGPOLE EMBEDS - RE: A4.2.5 & STRUCTURAL FOR EMBED SIZING
E16. EMBED PLATE FOR RAILING @ CANOPY - RE: 1/3.11 AND STRUCTURAL FOR PLATE SIZING. EMBEDS OCCUR @ 24" O.C.
E17. 6"X6"X1/4" - 4'-0" HIGH SURFACE MOUNTED STEEL ANGLE CORNER GUARD, COORD. WITH OWNER FOR LOCATIONS.

2 2ND FLR RETAIL MEZZANINE

SCALE: 3/32" = 1'-0"

HB HARRY BAKER SMITH SA II ARCHITECTS II P L L C
189 Maple Ridge Drive Metairie, LA 70001
(504)-885-4477
central@hbsaii.com hbsaii.com
SINCE 1961

HARD ROCK HOTEL

1031 CANAL STREET
NEW ORLEANS, LOUISIANA

THESE PLANS AND SPECIFICATIONS HAVE BEEN PREPARED BY ME OR UNDER MY CLOSE PERSONAL SUPERVISION AND TO THE BEST OF MY KNOWLEDGE AND BELIEF THEY COMPLY WITH ALL CITY, STATE AND FEDERAL REQUIREMENTS, AND AM NOT PROVIDING CONTRACT ADMINISTRATION.
CERTIFIED CORRECT

THIS DRAWING IS CONFIDENTIAL AND MAY NOT BE LOANED, REPRODUCED, COPIED, OR USED EITHER WHOLLY OR IN PART, OR MADE PUBLIC IN ANY MANNER WITHOUT THE WRITTEN CONSENT OF HBSA II ARCHITECTS, A PROFESSIONAL L.L.C. ALL RIGHTS OF DESIGN OR INVENTION ARE RESERVED AND WILL REMAIN THE SOLE PROPERTY OF HBSA II ARCHITECTS, A PROFESSIONAL L.L.C.

REVISION HISTORY


	1	2	3	4	5	6	7	8
REVISION #2								

2ND FLOOR MEZZANINE

PROJECT#: 1709
PHASE: CD
TEAM: Author
CHECKER: Checker
SCALE: AS NOTED
ISSUED: 2/1/2019
SHEET#:

A1.2.2

HRH_1031 CANAL ST._PDF ARCH SET_4/26/2019, 12:00 PM

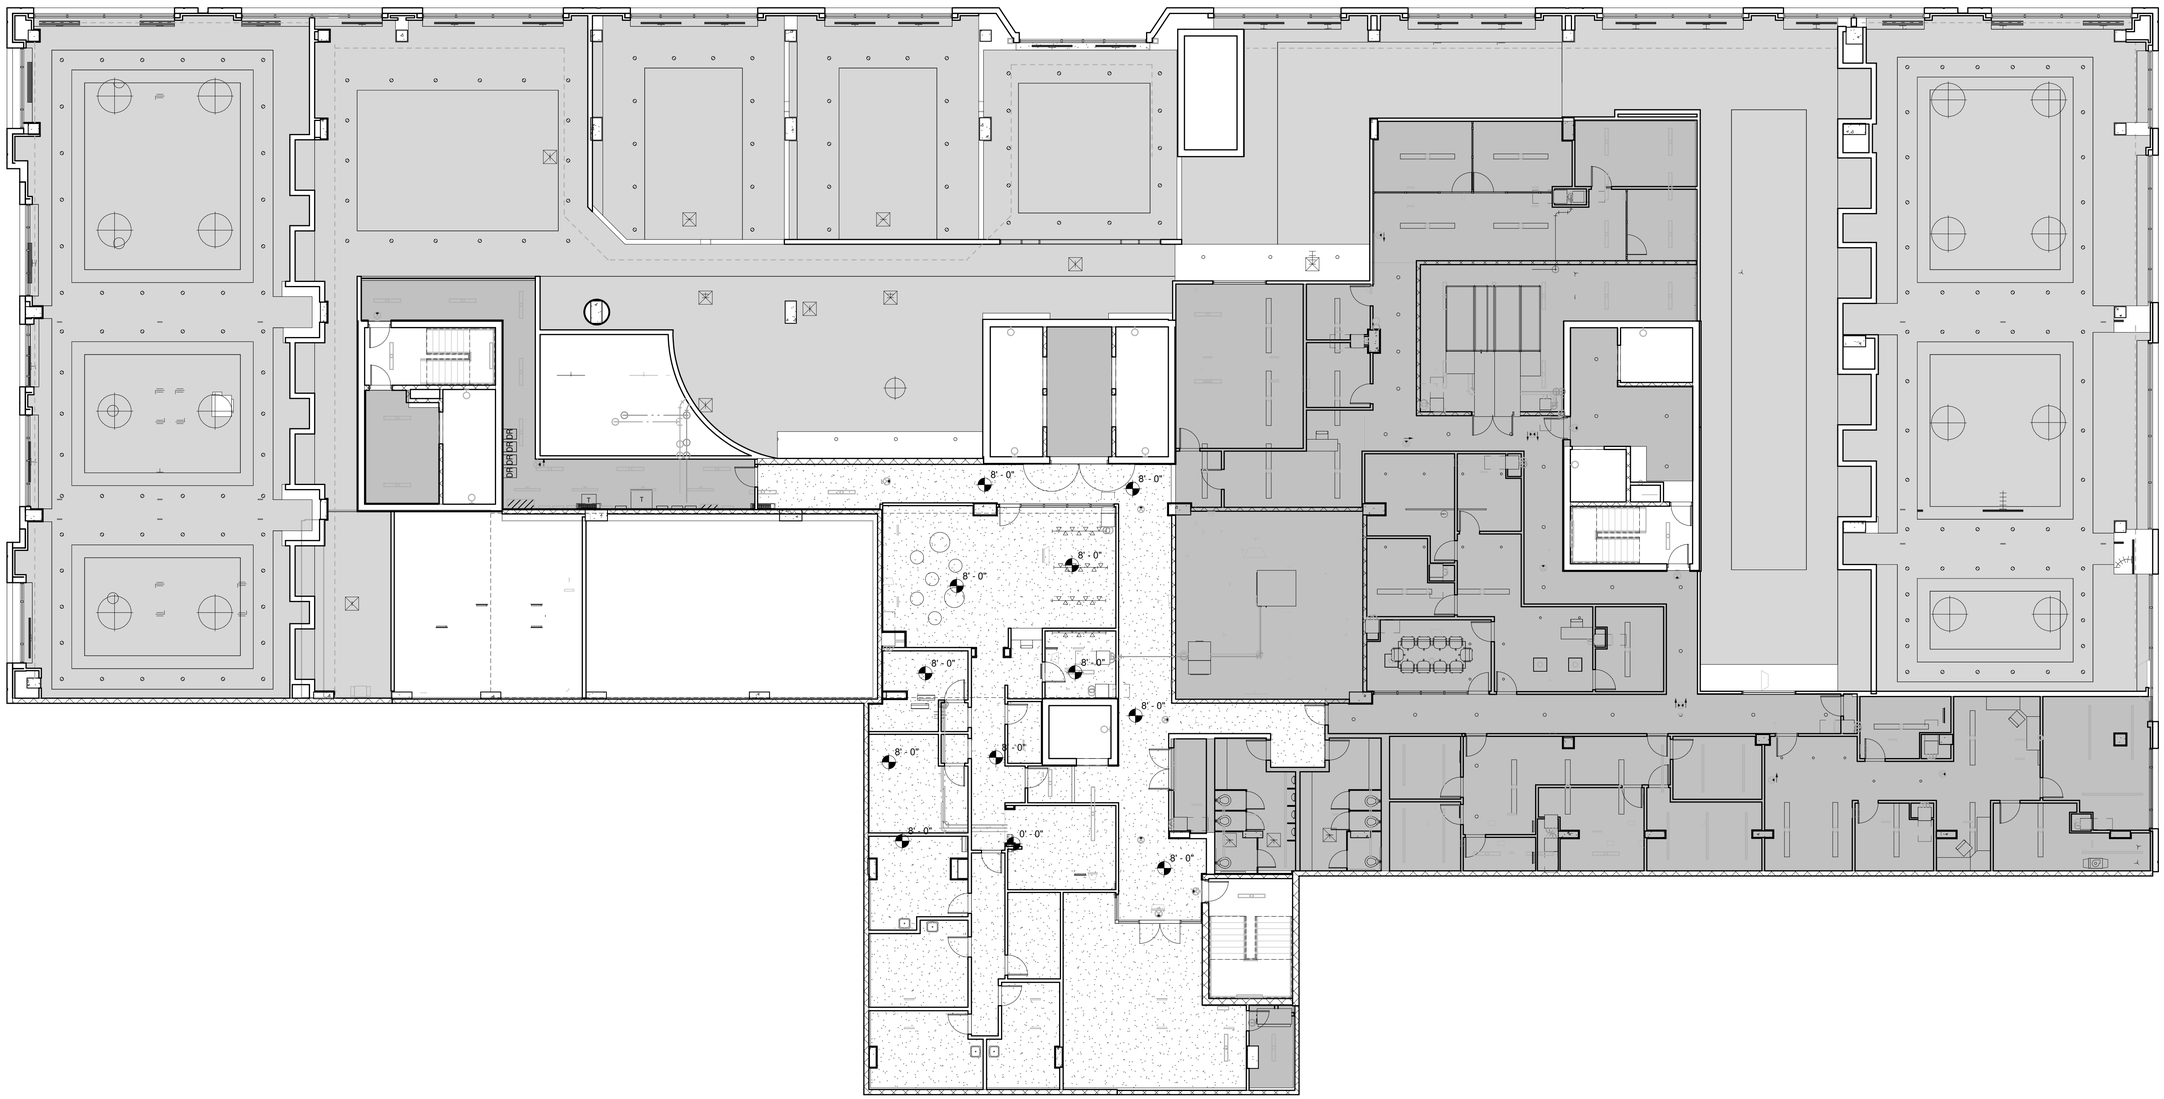

1 2ND FLOOR MEZZANINE RCP

SCALE: 3/32" = 1'-0"

PUBLIC AREA CEILING LEGEND

- ACT - HEIGHT PER PLAN
- CLEANABLE ACT - HEIGHT PER PLAN
- EXPOSED - HEIGHT PER PLAN
- GYPSUM HAT CHANNEL - HEIGHT PER PLAN
- GYPSUM - HEIGHT PER PLAN
- HIGH PERFROMANCE EPOXY COATING - HEIGHT PER PLAN
- HIGH PERFROMANCE EPOXY COATING - HEIGHT PER PLAN

NOTE: ALL CEILINGS RELATIVE TO CURRENT LEVEL ELEVATION

HB HARRY BAKER SMITH SA II ARCHITECTS II P L L C
189 Maple Ridge Drive Metairie, LA 70001
(504)-885-4477
central@hbsaii.com hbsaii.com
SINCE 1961

HARD ROCK HOTEL

1031 CANAL STREET
NEW ORLEANS, LOUISIANA

THESE PLANS AND SPECIFICATIONS HAVE BEEN PREPARED BY ME OR UNDER MY CLOSE PERSONAL SUPERVISION AND TO THE BEST OF MY KNOWLEDGE AND BELIEF THEY COMPLY WITH ALL CITY, STATE AND FEDERAL REQUIREMENTS, AND I AM NOT PROVIDING CONTRACT ADMINISTRATION.

CERTIFIED CORRECT

THIS DRAWING IS CONFIDENTIAL AND NOT BE LOANED, REPRODUCED, COPIED, EITHER WHOLLY OR IN PART, OR MADE PUBLIC IN ANY MANNER WITHOUT THE WRITTEN CONSENT OF HBSA II ARCHITECTS, A PROFESSIONAL LLC. ALL RIGHTS OF DESIGN OR INVENTION ARE RESERVED AND WILL REMAIN THE SOLE PROPERTY OF HBSA II ARCHITECTS A PROFESSIONAL LLC.

REVISION HISTORY


	4/26/2019	REVISION #12
1		
2		
3		
4		
5		
6		
7		
8		

2ND FLOOR MEZZ. RCP

PROJECT#: 1709
PHASE: CD
TEAM: Author
CHECKER: Checker
SCALE: AS NOTED
ISSUED: 2/1/2019
SHEET#:

A1.2.3

HRH_1031 CANAL ST._PDF ARCH SET_4/26/2019_12:00 PM

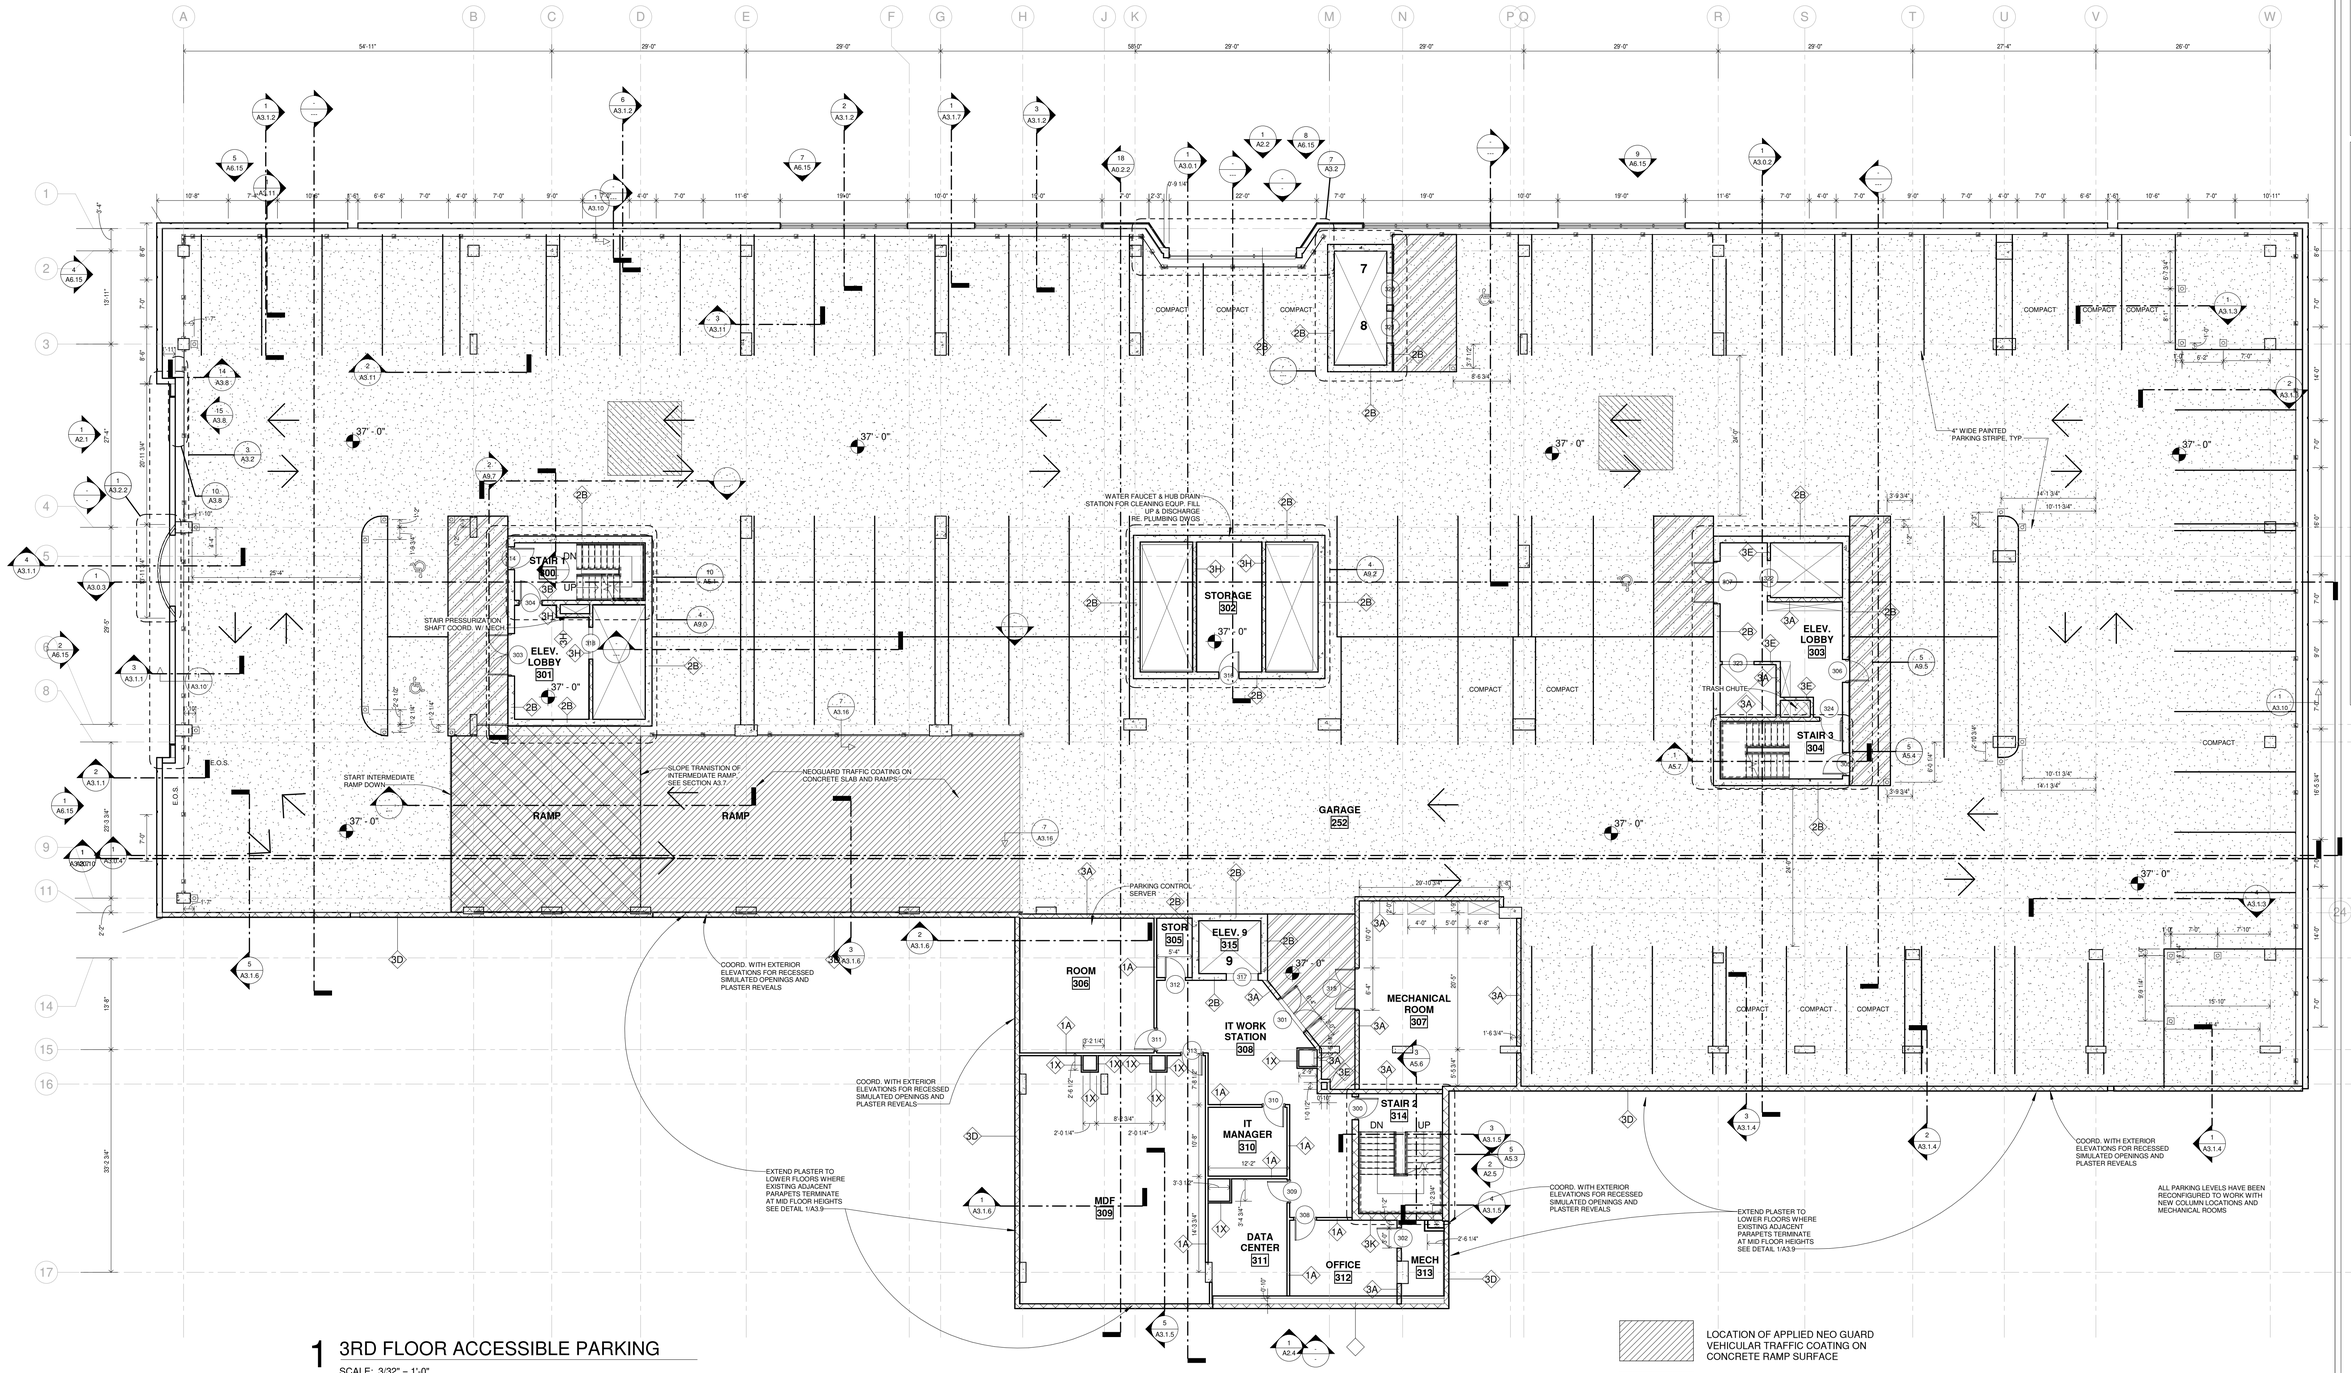

1 3RD FLOOR ACCESSIBLE PARKING

SCALE: 3/32" = 1'-0"

NOTE: 2" TYPICAL REVEALS, EXCEPT AS NOTED.
REVEAL DIMENSIONS NOTED FROM LEFT OF REVEAL.
FLOORS 3 TO 16 ARE REVEAL DIMENSIONS ARE THE SAME.

PLAN NOTES:
1.ALONG SOUTH PROPERTY LINES SEE SHEET A3.9 FOR DETAILS (1,2,3) ADDRESSING GENERAL CONDITIONS THAT NEED TO BE FIELD COORDINATED WITH ADJACENT EXISTING DEMISING WALLS.

LOCATION OF APPLIED NEO GUARD VEHICULAR TRAFFIC COATING ON CONCRETE RAMP SURFACE

LOCATION OF APPLIED NEO GUARD VEHICULAR TRAFFIC COATING ON CONCRETE SLAB SURFACE

HB HARRY BAKER SMITH SA II ARCHITECTS II P L L C
189 Maple Ridge Drive Metairie, LA 70001
(504)-885-4477
central@hbsaii.com hbsaii.com
SINCE 1961

HARD ROCK HOTEL

1031 CANAL STREET
NEW ORLEANS, LOUISIANA

THESE PLANS AND SPECIFICATIONS HAVE BEEN PREPARED BY ME OR UNDER MY CLOSE PERSONAL SUPERVISION AND TO THE BEST OF MY KNOWLEDGE AND BELIEF THEY COMPLY WITH ALL CITY, STATE, AND FEDERAL REQUIREMENTS, AND I AM NOT PERFORMING CONTRACT ADMINISTRATION.
CERTIFIED CORRECT

THIS DRAWING IS CONFIDENTIAL AND NOT BE LOANED, REPRODUCED, COPIED, EITHER WHOLLY OR IN PART, OR MADE PUBLIC IN ANY MANNER WITHOUT THE WRITTEN CONSENT OF HBSA II ARCHITECTS, A PROFESSIONAL LLC. ALL RIGHTS IN THE DESIGN OR INVENTION ARE RESERVED AND WILL REMAIN THE SOLE PROPERTY OF HBSA II ARCHITECTS, A PROFESSIONAL L.L.C.

REVISION HISTORY

	REVISION # 2	4/26/2019
1		
2		
3		
4		
5		
6		
7		
8		

PARKING LEVEL 3

PROJECT#: 1709
PHASE: CD
TEAM: Author
CHECKER: Checker
SCALE: AS NOTED
ISSUED: 2/1/2019
SHEET#:

A1.3



1 3RD FLOOR ACCESSIBLE PARKING RCP

SCALE: 3/32" = 1'-0"

PUBLIC AREA CEILING LEGEND

- ACT - HEIGHT PER PLAN
- CLEANABLE ACT - HEIGHT PER PLAN
- EXPOSED - HEIGHT PER PLAN
- GYPSUM HAT CHANNEL - HEIGHT PER PLAN
- GYPSUM - HEIGHT PER PLAN
- HIGH PERFROMANCE EPOXY COATING - HEIGHT PER PLAN
- HIGH PERFROMANCE EPOXY COATING - HEIGHT PER PLAN

NOTE: ALL CEILINGS RELATIVE TO CURRENT LEVEL ELEVATION

HB HARRY BAKER SMITH
SA II ARCHITECTS II
P L L C
189 Maple Ridge Drive Metairie, LA 70001
(504)-885-4477
central@hbsaii.com hbsaii.com
SINCE 1961

HARD ROCK HOTEL

1031 CANAL STREET
NEW ORLEANS, LOUISIANA

THESE PLANS AND SPECIFICATIONS HAVE BEEN PREPARED BY ME OR UNDER MY CLOSE PERSONAL SUPERVISION AND TO THE BEST OF MY KNOWLEDGE AND BELIEF THEY COMPLY WITH ALL CITY, STATE AND FEDERAL REQUIREMENTS, AND I AM NOT PROVIDING CONTRACT ADMINISTRATION.

CERTIFIED CORRECT

THIS DRAWING IS CONFIDENTIAL AND NOT BE LOANED, REPRODUCED, COPIED, EITHER WHOLLY OR IN PART, OR MADE PUBLIC IN ANY MANNER WITHOUT THE WRITTEN CONSENT OF HBSA II ARCHITECTS, A PROFESSIONAL LLC. ALL RIGHTS OF DESIGN OR INVENTION ARE RESERVED AND WILL REMAIN THE SOLE PROPERTY OF HBSA II ARCHITECTS A PROFESSIONAL L.L.C.

REVISION HISTORY

	1	2	3	4	5	6	7	8
4.26.2019								
REVISION #12								

PARKING LEVEL 3 RCP

PROJECT#: 1709
PHASE: CD
TEAM: Author
CHECKER: Checker
SCALE: AS NOTED
ISSUED: 2/1/2019
SHEET#:


A1.3.1

HRH_1031 CANAL ST_PDF ARCH SET_4.26.2019_12:20 PM

HB HARRY BAKER SMITH
SA II ARCHITECTS II
P L L C
189 Maple Ridge Drive Metairie, LA 70001
(504)-885-4477
central@hbsaii.com hbsaii.com
SINCE 1961

HARD ROCK HOTEL

1031 CANAL STREET
NEW ORLEANS, LOUISIANA

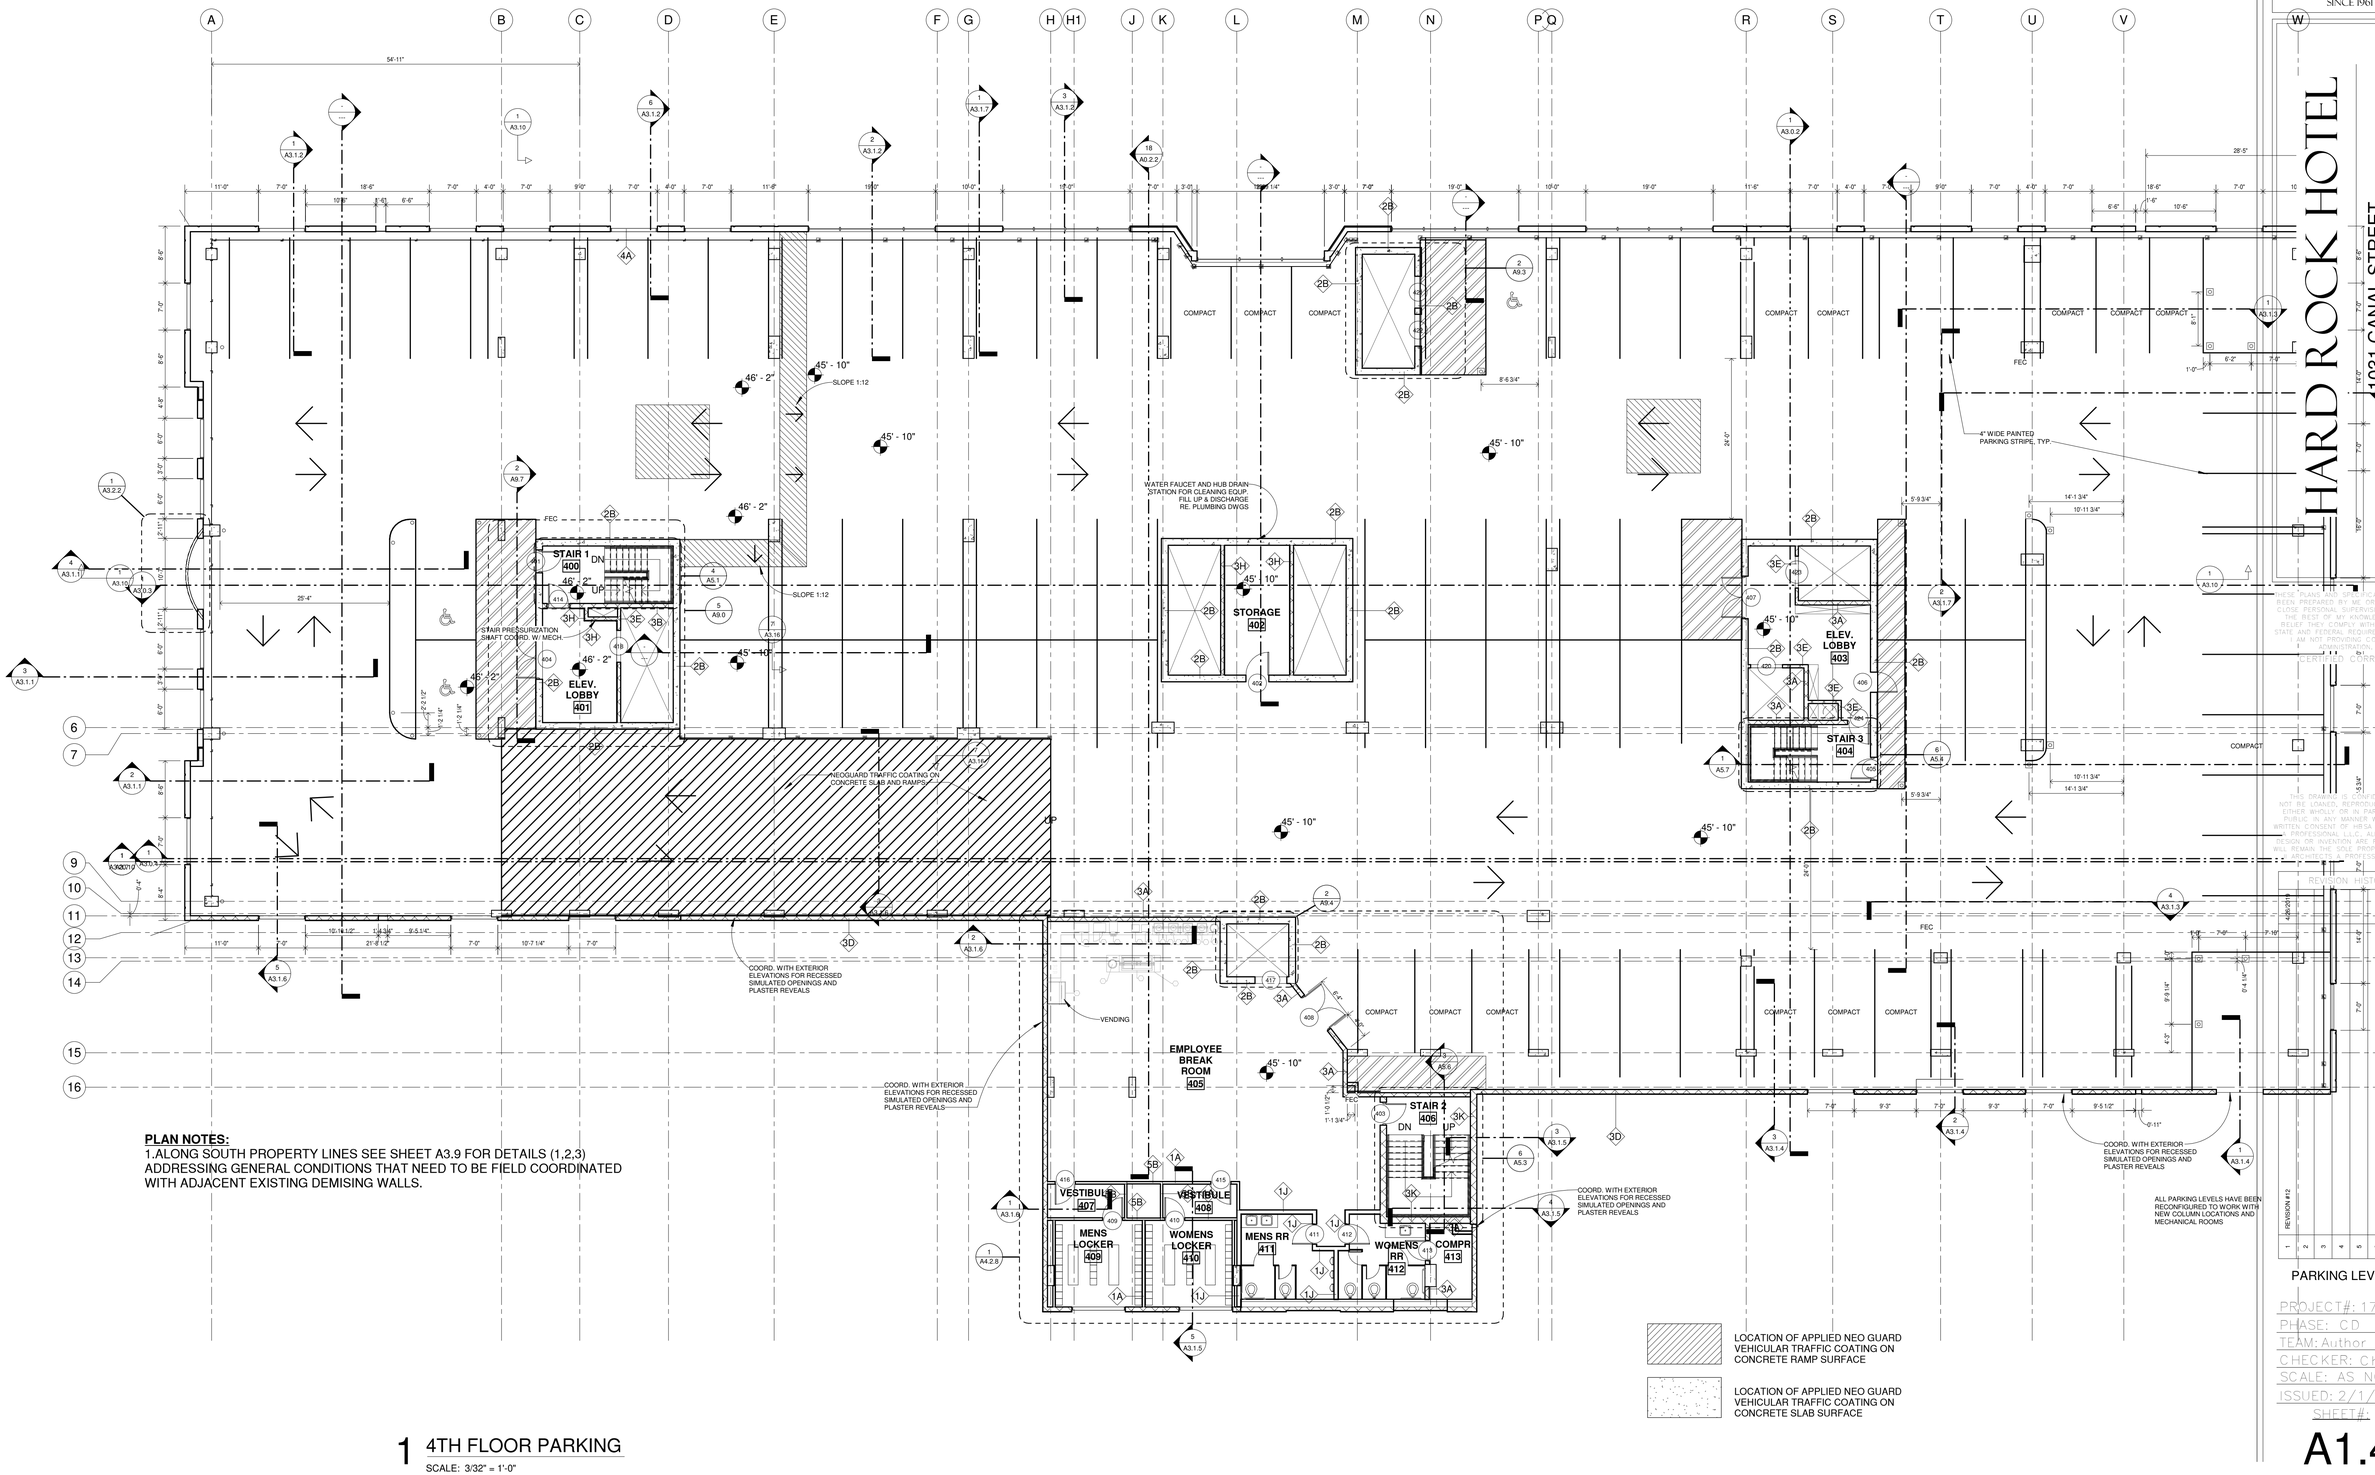

PLAN NOTES:
1.ALONG SOUTH PROPERTY LINES SEE SHEET A3.9 FOR DETAILS (1,2,3) ADDRESSING GENERAL CONDITIONS THAT NEED TO BE FIELD COORDINATED WITH ADJACENT EXISTING DEMISING WALLS.

LOCATION OF APPLIED NEO GUARD VEHICULAR TRAFFIC COATING ON CONCRETE RAMP SURFACE

LOCATION OF APPLIED NEO GUARD VEHICULAR TRAFFIC COATING ON CONCRETE SLAB SURFACE

1 4TH FLOOR PARKING
SCALE: 3/32" = 1'-0"

REVISION HISTORY

#	DESCRIPTION	DATE
12	REVISION #12	4/26/2019

THESE PLANS AND SPECIFICATIONS HAVE BEEN PREPARED BY ME OR UNDER MY CLOSE PERSONAL SUPERVISION AND TO THE BEST OF MY KNOWLEDGE AND BELIEF, THEY COMPLY WITH ALL CITY, STATE, AND FEDERAL REQUIREMENTS. I AM NOT PROVIDING CONTRACT ADMINISTRATION.
I CERTIFY THIS CORRECT

THIS DRAWING IS CONFIDENTIAL AND NOT BE LOANED, REPRODUCED, COPIED, EITHER WHOLLY OR IN PART, OR MADE PUBLIC IN ANY MANNER WITHOUT THE WRITTEN CONSENT OF HB SA II ARCHITECTS, II PROFESSIONAL LLC. ALL RIGHTS OF DESIGN OR INVENTION ARE RESERVED AND WILL REMAIN THE SOLE PROPERTY OF HB SA II ARCHITECTS II A PROFESSIONAL LLC.

PARKING LEVEL 4

PROJECT#: 1709
PHASE: CD
TEAM: Author
CHECKER: Checker
SCALE: AS NOTED
ISSUED: 2/1/2019
SHEET#:

A1.4

HRH_1031 CANAL ST_PDF ARCH SET_4/26/2019, 12:00 PM



1 4TH FLOOR PARKING RCP

SCALE: 3/32" = 1'-0"

PUBLIC AREA CEILING LEGEND

- ACT - HEIGHT PER PLAN
- CLEANABLE ACT - HEIGHT PER PLAN
- EXPOSED - HEIGHT PER PLAN
- GYPSUM HAT CHANNEL - HEIGHT PER PLAN
- GYPSUM - HEIGHT PER PLAN
- HIGH PERFROMANCE EPOXY COATING - HEIGHT PER PLAN
- HIGH PERFROMANCE EPOXY COATING - HEIGHT PER PLAN

NOTE: ALL CEILINGS RELATIVE TO CURRENT LEVEL ELEVATION

HB HARRY BAKER SMITH
SA II ARCHITECTS II
P L L C
189 Maple Ridge Drive Metairie, LA 70001
(504)-885-4477
central@hbsaii.com hbsaii.com
SINCE 1961

HARD ROCK HOTEL

1031 CANAL STREET
NEW ORLEANS, LOUISIANA

1 A2

THESE PLANS AND SPECIFICATIONS HAVE BEEN PREPARED BY ME OR UNDER MY CLOSE PERSONAL SUPERVISION AND TO THE BEST OF MY KNOWLEDGE AND BELIEF THEY COMPLY WITH ALL CITY, STATE AND FEDERAL REQUIREMENTS, AND I AM NOT PROVIDING CONTRACT ADMINISTRATION.

CERTIFIED CORRECT

THIS DRAWING IS CONFIDENTIAL AND NOT BE LOANED, REPRODUCED, COPIED, EITHER WHOLLY OR IN PART, OR MADE PUBLIC IN ANY MANNER WITHOUT THE WRITTEN CONSENT OF HB.SA II ARCHITECTS, A PROFESSIONAL LLC. ALL RIGHTS OF DESIGN OR INVENTION ARE RESERVED AND WILL REMAIN THE SOLE PROPERTY OF HB.SA II ARCHITECTS A PROFESSIONAL LLC.

REVISION HISTORY


	1	2	3	4	5	6	7	8
4/26/2019								
REVISION #12								

PARKING LEVEL 4 RCP

PROJECT#: 1709
PHASE: CD
TEAM: Author
CHECKER: Checker
SCALE: AS NOTED
ISSUED: 2/1/2019
SHEET#:

A1.4.1

HRH_1031 CANAL ST_PDF ARCH SET_4/26/2019_12:20 PM

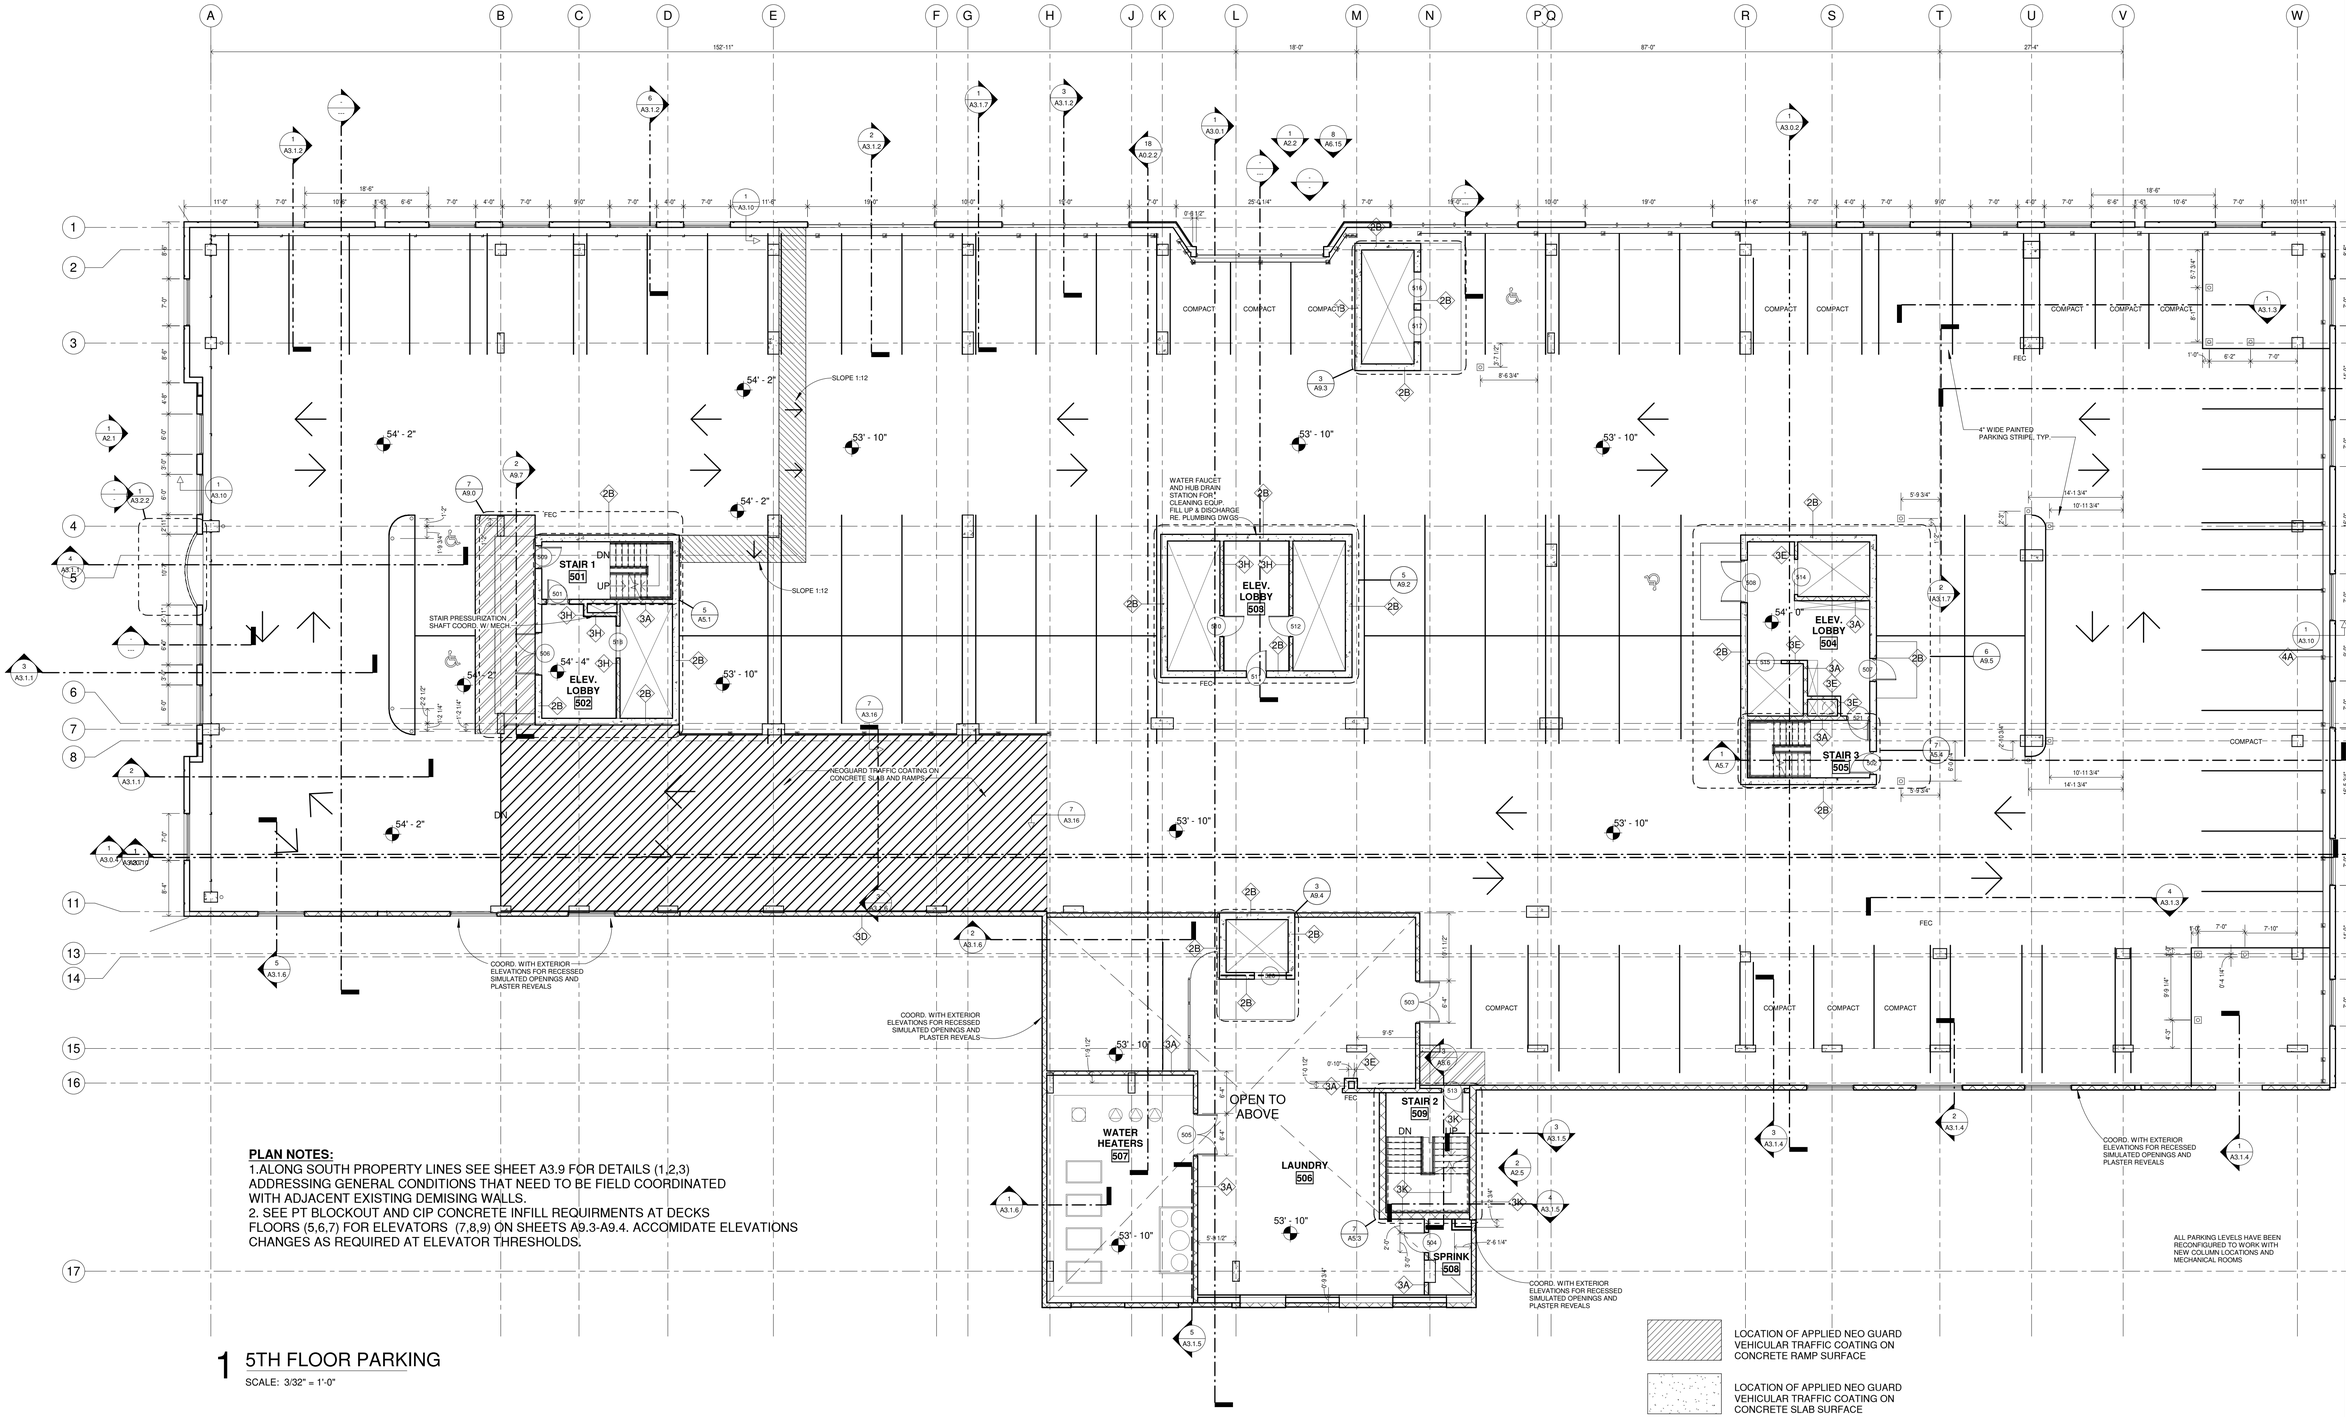

PLAN NOTES:
1.ALONG SOUTH PROPERTY LINES SEE SHEET A3.9 FOR DETAILS (1,2,3) ADDRESSING GENERAL CONDITIONS THAT NEED TO BE FIELD COORDINATED WITH ADJACENT EXISTING DEMISING WALLS.
2. SEE PT BLOCKOUT AND CIP CONCRETE INFILL REQUIRMENTS AT DECKS FLOORS (5,6,7) FOR ELEVATORS (7,8,9) ON SHEETS A9.3-A9.4. ACCOMIDATE ELEVATIONS CHANGES AS REQUIRED AT ELEVATOR THRESHOLDS.

LOCATION OF APPLIED NEO GUARD VEHICULAR TRAFFIC COATING ON CONCRETE RAMP SURFACE

LOCATION OF APPLIED NEO GUARD VEHICULAR TRAFFIC COATING ON CONCRETE SLAB SURFACE

1 5TH FLOOR PARKING

SCALE: 3/32" = 1'-0"

HB HARRY BAKER SMITH SA II ARCHITECTS II P L L C
189 Maple Ridge Drive Metairie, LA 70001
(504)-885-4477
central@hbsaii.com hbsaii.com
SINCE 1961

HARD ROCK HOTEL

1031 CANAL STREET
NEW ORLEANS, LOUISIANA

THESE PLANS AND SPECIFICATIONS HAVE BEEN PREPARED BY ME OR UNDER MY CLOSE PERSONAL SUPERVISION AND TO THE BEST OF MY KNOWLEDGE AND BELIEF THEY COMPLY WITH ALL CITY, STATE AND FEDERAL REQUIREMENTS, AND I AM NOT PROVIDING CONTRACT ADMINISTRATION.
CERTIFIED CORRECT

THIS DRAWING IS CONFIDENTIAL AND NOT BE LOANED, REPRODUCED, COPIED, EITHER WHOLLY OR IN PART, OR MADE PUBLIC IN ANY MANNER WITHOUT THE WRITTEN CONSENT OF HB.SA II ARCHITECTS, A PROFESSIONAL LLC. ALL RIGHTS OF DESIGN OR INVENTION ARE RESERVED AND WILL REMAIN THE SOLE PROPERTY OF HB.SA II ARCHITECTS A PROFESSIONAL L.L.C.

REVISION HISTORY


REVISION #	4/26/2019
1	
2	
3	
4	
5	
6	
7	
8	

PARKING LEVEL 5

PROJECT#: 1709
PHASE: CD
TEAM: Author
CHECKER: Checker
SCALE: AS NOTED
ISSUED: 2/1/2019
SHEET#:

A1.5

HHR-1031 CANAL ST_PDF ARCH SET_4/26/2019,12:00 PM

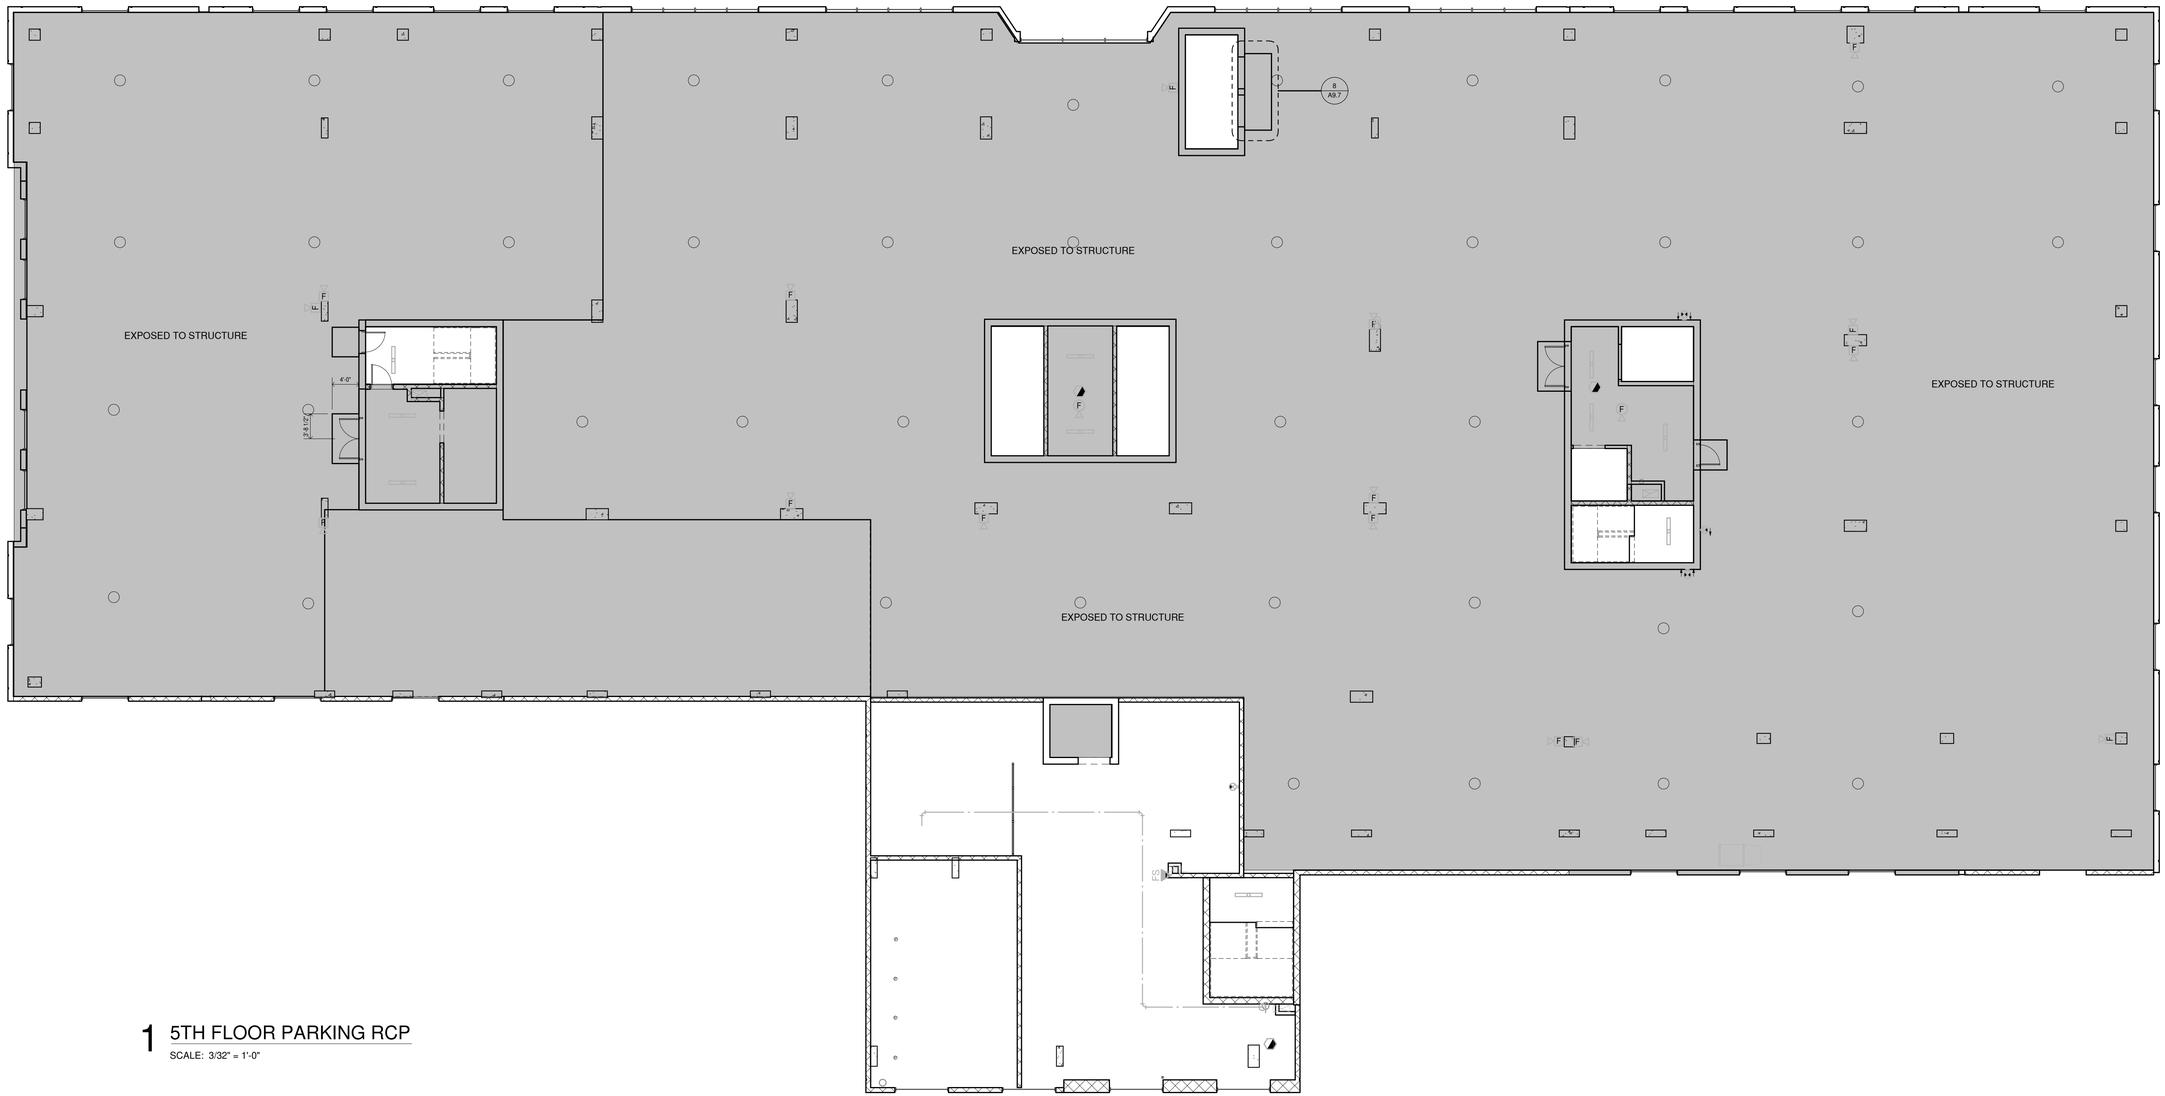

1 5TH FLOOR PARKING RCP

SCALE: 3/32" = 1'-0"

PUBLIC AREA CEILING LEGEND

- ACT - HEIGHT PER PLAN
- CLEANABLE ACT - HEIGHT PER PLAN
- EXPOSED - HEIGHT PER PLAN
- GYPSUM HAT CHANNEL - HEIGHT PER PLAN
- GYPSUM - HEIGHT PER PLAN
- HIGH PERFROMANCE EPOXY COATING - HEIGHT PER PLAN
- HIGH PERFROMANCE EPOXY COATING - HEIGHT PER PLAN

NOTE: ALL CEILINGS RELATIVE TO CURRENT LEVEL ELEVATION

HB HARRY BAKER SMITH
SA II ARCHITECTS II
P L L C
189 Maple Ridge Drive Metairie, LA 70001
(504)-885-4477
central@hbsaii.com hbsaii.com
SINCE 1961

HARD ROCK HOTEL

1031 CANAL STREET
NEW ORLEANS, LOUISIANA

THESE PLANS AND SPECIFICATIONS HAVE BEEN PREPARED BY ME OR UNDER MY CLOSE PERSONAL SUPERVISION AND TO THE BEST OF MY KNOWLEDGE AND BELIEF THEY COMPLY WITH ALL CITY, STATE AND FEDERAL REQUIREMENTS, AND I AM NOT PROVIDING CONTRACT ADMINISTRATION.

CERTIFIED CORRECT

THIS DRAWING IS CONFIDENTIAL AND, NOT BE LOANED, REPRODUCED, COPIED, EITHER WHOLLY OR IN PART, OR MADE PUBLIC IN ANY MANNER WITHOUT THE WRITTEN CONSENT OF HBSA II ARCHITECTS, A PROFESSIONAL L.L.C. ALL RIGHTS OF DESIGN OR INVENTION ARE RESERVED AND WILL REMAIN THE SOLE PROPERTY OF HBSA II ARCHITECTS A PROFESSIONAL L.L.C.

REVISION HISTORY


	1	2	3	4	5	6	7	8
4/26/2019								
REVISION #12								

PARKING LEVEL 5 RCP

PROJECT#: 1709
PHASE: CD
TEAM: Author
CHECKER: Checker
SCALE: AS NOTED
ISSUED: 2/1/2019
SHEET#:

A1.5.1

HRH_1031 CANAL ST_FOF ARCH SET_4/26/2019, 12:55 PM

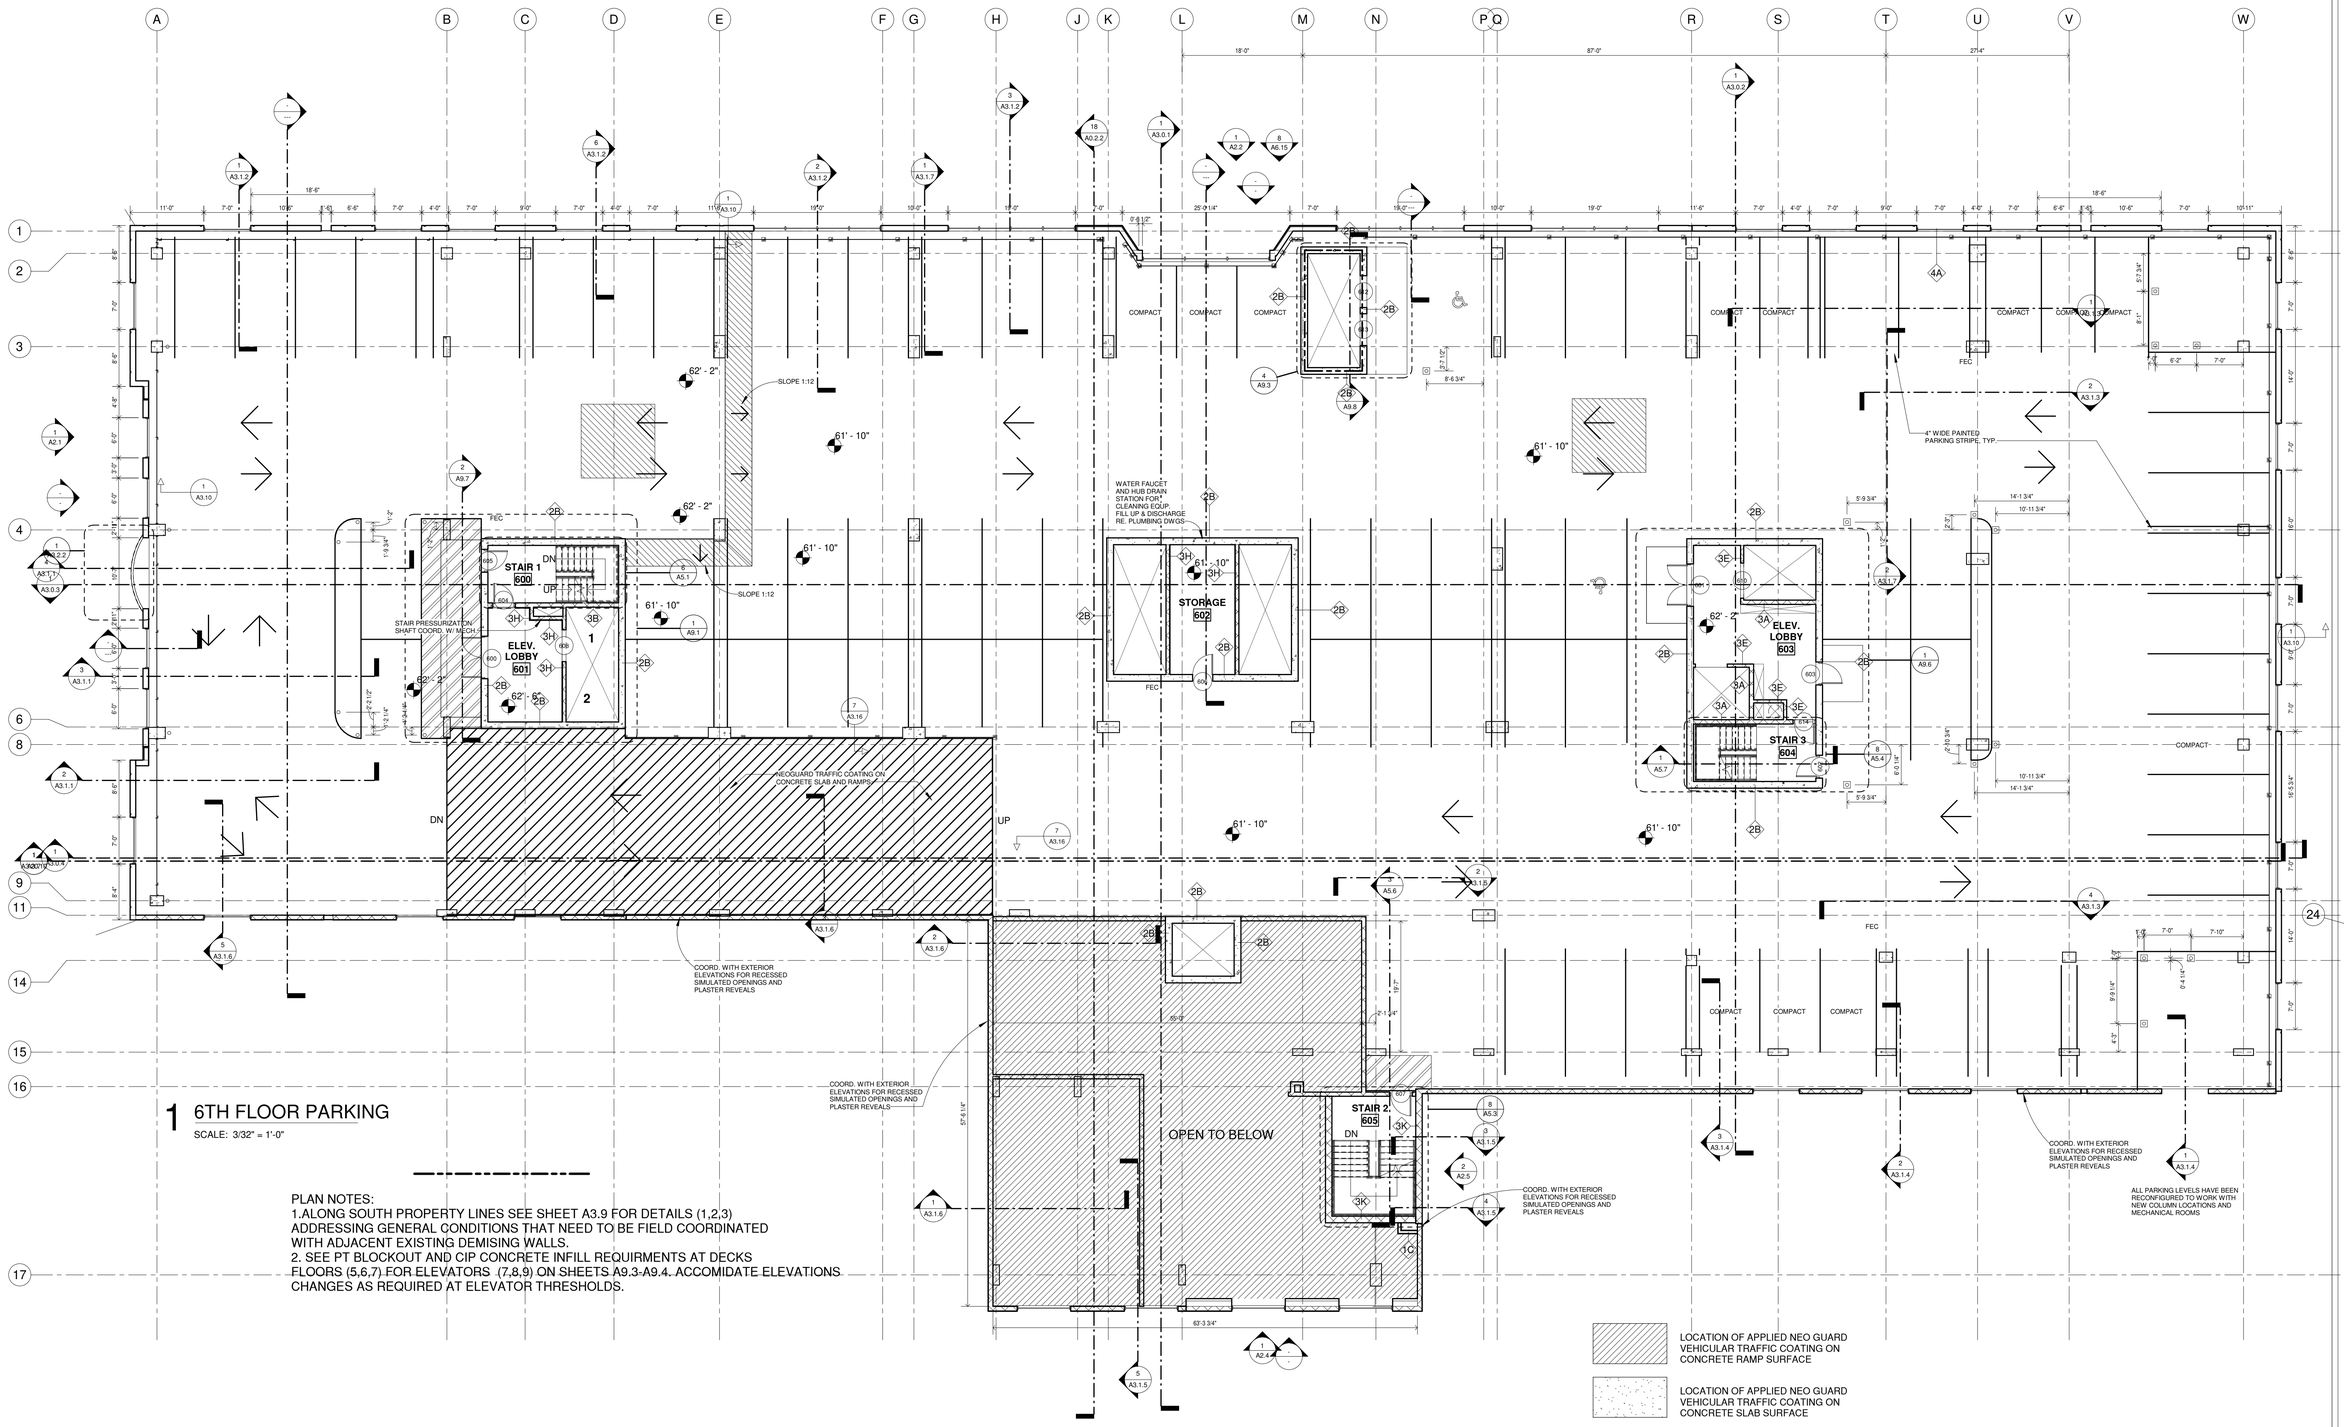

1 6TH FLOOR PARKING

SCALE: 3/32" = 1'-0"

PLAN NOTES:
1.ALONG SOUTH PROPERTY LINES SEE SHEET A3.9 FOR DETAILS (1,2,3) ADDRESSING GENERAL CONDITIONS THAT NEED TO BE FIELD COORDINATED WITH ADJACENT EXISTING DEMISING WALLS.
2. SEE PT BLOCKOUT AND CIP CONCRETE INFILL REQUIRMENTS AT DECKS FLOORS (5,6,7) FOR ELEVATORS (7,8,9) ON SHEETS A9.3-A9.4. ACCOMIDATE ELEVATIONS CHANGES AS REQUIRED AT ELEVATOR THRESHOLDS.

LOCATION OF APPLIED NEO GUARD VEHICULAR TRAFFIC COATING ON CONCRETE RAMP SURFACE

LOCATION OF APPLIED NEO GUARD VEHICULAR TRAFFIC COATING ON CONCRETE SLAB SURFACE

HB HARRY BAKER SMITH SA II ARCHITECTS II P L L C
189 Maple Ridge Drive Metairie, LA 70001
(504)-885-4477
central@hbsaii.com hbsaii.com
SINCE 1961

HARD ROCK HOTEL

1031 CANAL STREET
NEW ORLEANS, LOUISIANA

THESE PLANS AND SPECIFICATIONS HAVE BEEN PREPARED BY ME OR UNDER MY CLOSE PERSONAL SUPERVISION AND TO THE BEST OF MY KNOWLEDGE AND BELIEF THEY COMPLY WITH ALL CITY, STATE AND FEDERAL REQUIREMENTS, AND I AM NOT PROVIDING CONTRACT ADMINISTRATION.
CERTIFIED CORRECT

THIS DRAWING IS CONFIDENTIAL AND NOT BE LOANED, REPRODUCED, COPIED, EITHER WHOLLY OR IN PART, OR MADE PUBLIC IN ANY MANNER WITHOUT THE WRITTEN CONSENT OF HBSA II ARCHITECTS, A PROFESSIONAL LLC. ALL RIGHTS OF DESIGN OR INVENTION ARE RESERVED AND WILL REMAIN THE SOLE PROPERTY OF HBSA II ARCHITECTS A PROFESSIONAL LLC.

REVISION HISTORY


	4/26/2019	REVISION #12
1		
2		
3		
4		
5		
6		
7		
8		

PARKING LEVEL 6

PROJECT#: 1709
PHASE: CD
TEAM: Author
CHECKER: Checker
SCALE: AS NOTED
ISSUED: 2/1/2019
SHEET#:

A1.6

HRH_1031 CANAL ST_PDF ARCH SET_4/26/2019, 12:00 PM

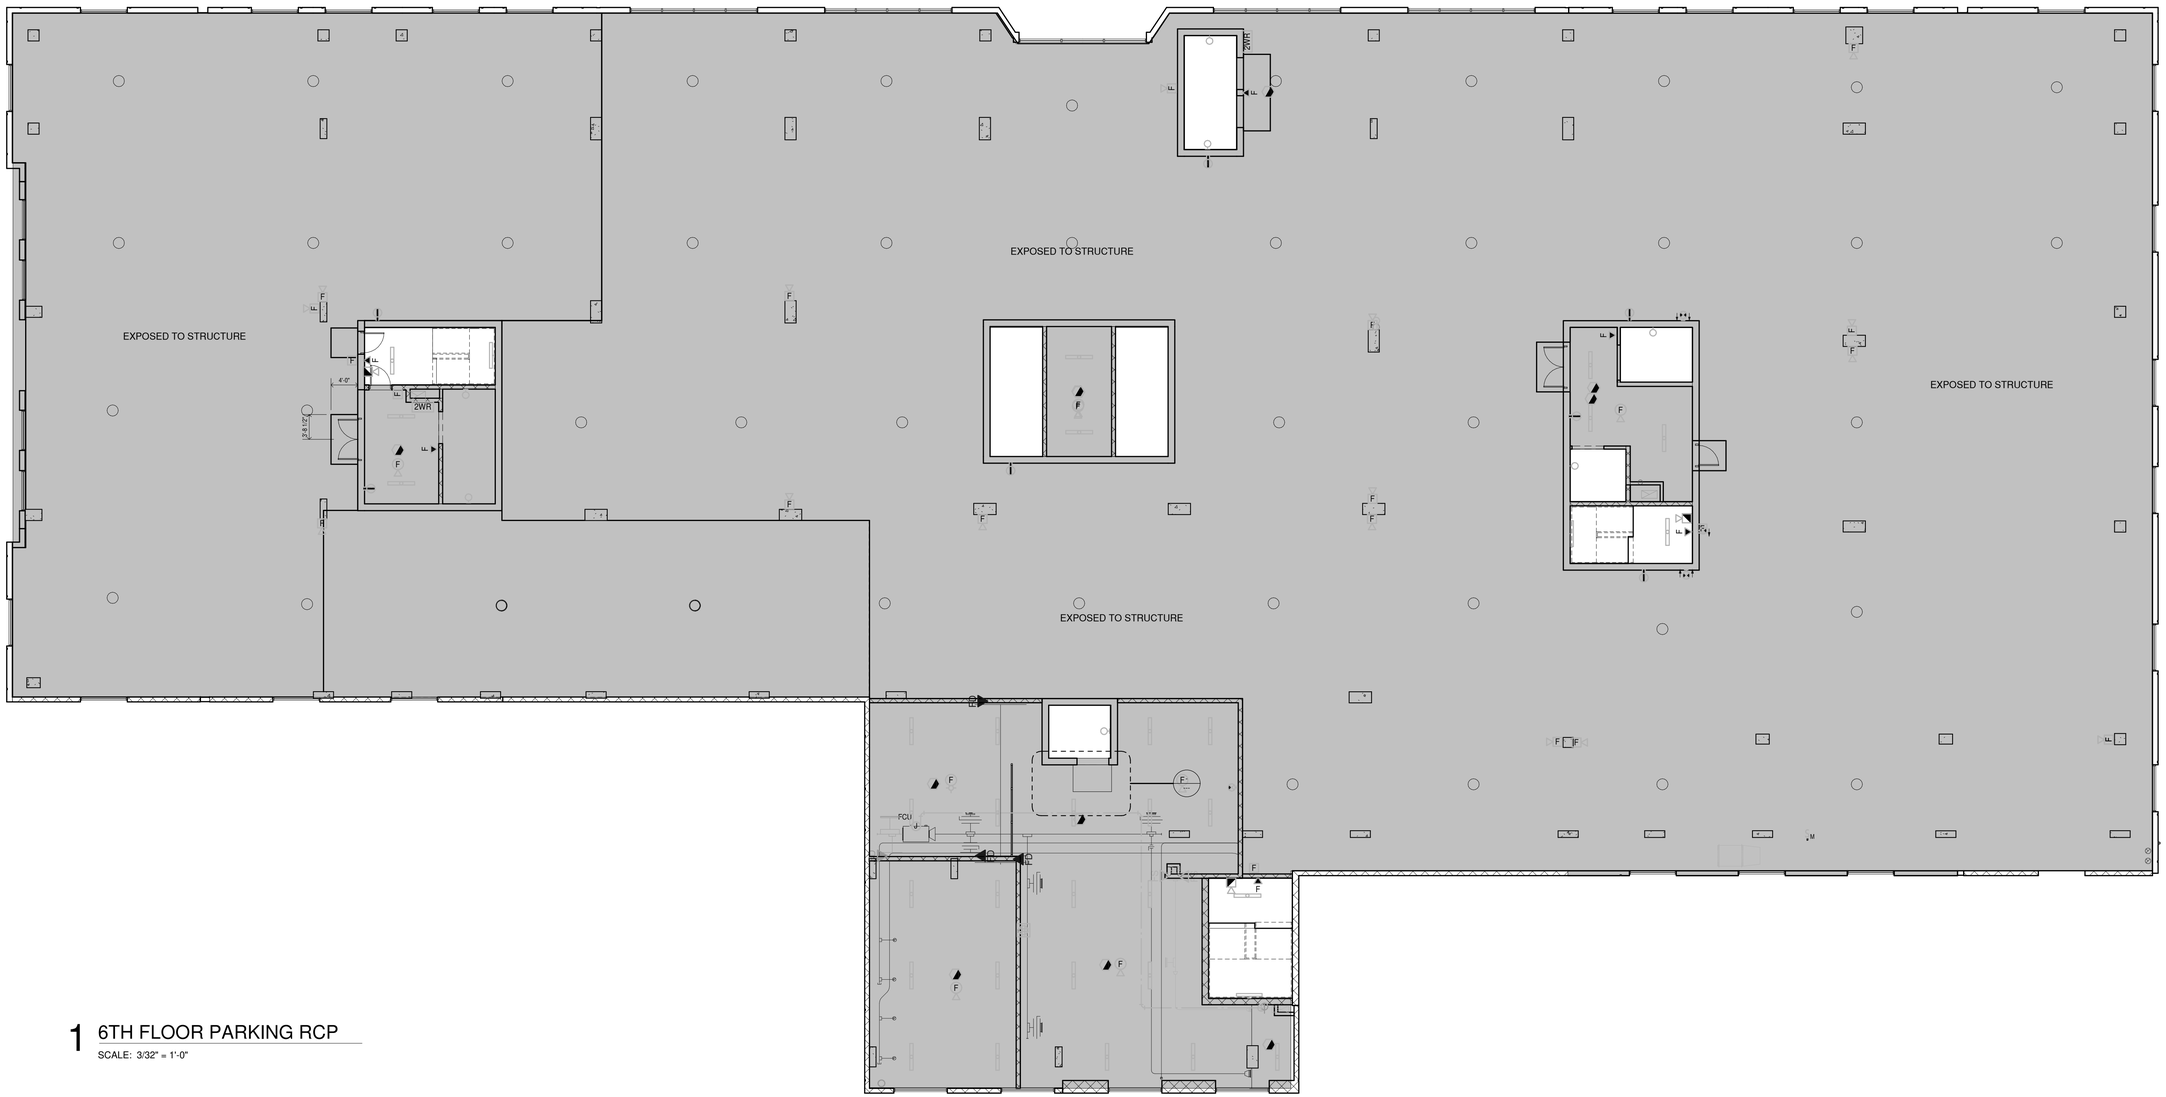

1 6TH FLOOR PARKING RCP

SCALE: 3/32" = 1'-0"

PUBLIC AREA CEILING LEGEND

- ACT - HEIGHT PER PLAN
- CLEANABLE ACT - HEIGHT PER PLAN
- EXPOSED - HEIGHT PER PLAN
- GYPSUM HAT CHANNEL - HEIGHT PER PLAN
- GYPSUM - HEIGHT PER PLAN
- HIGH PERFROMANCE EPOXY COATING - HEIGHT PER PLAN
- HIGH PERFROMANCE EPOXY COATING - HEIGHT PER PLAN

NOTE: ALL CEILINGS RELATIVE TO CURRENT LEVEL ELEVATION

HB HARRY BAKER SMITH
SA II ARCHITECTS II
P L L C
189 Maple Ridge Drive Metairie, LA 70001
(504)-885-4477
central@hbsaii.com hbsaii.com
SINCE 1961

HARD ROCK HOTEL

1031 CANAL STREET
NEW ORLEANS, LOUISIANA

THESE PLANS AND SPECIFICATIONS HAVE BEEN PREPARED BY ME OR UNDER MY CLOSE PERSONAL SUPERVISION AND TO THE BEST OF MY KNOWLEDGE AND BELIEF THEY COMPLY WITH ALL CITY, STATE AND FEDERAL REQUIREMENTS, AND I AM NOT PROVIDING A CONTRACT ADMINISTRATION.

CERTIFIED CORRECT

THIS DRAWING IS CONFIDENTIAL AND NOT BE LOANED, REPRODUCED, COPIED, EITHER WHOLLY OR IN PART, OR MADE PUBLIC IN ANY MANNER WITHOUT THE WRITTEN CONSENT OF HBSA II ARCHITECTS, A PROFESSIONAL LLC. ALL RIGHTS OF DESIGN OR INVENTION ARE RESERVED AND WILL REMAIN THE SOLE PROPERTY OF HBSA II ARCHITECTS A PROFESSIONAL L.L.C.

REVISION HISTORY


	4/26/2019	REVISION #12
1		
2		
3		
4		
5		
6		
7		
8		

PARKING LEVEL 6 RCP

PROJECT#: 1709
PHASE: CD
TEAM: Author
CHECKER: Checker
SCALE: AS NOTED
ISSUED: 2/1/2019
SHEET#:

A1.6.1

HRH_1031 CANAL ST_PDP ARCH SHET_4/26/2019, 12:00 PM

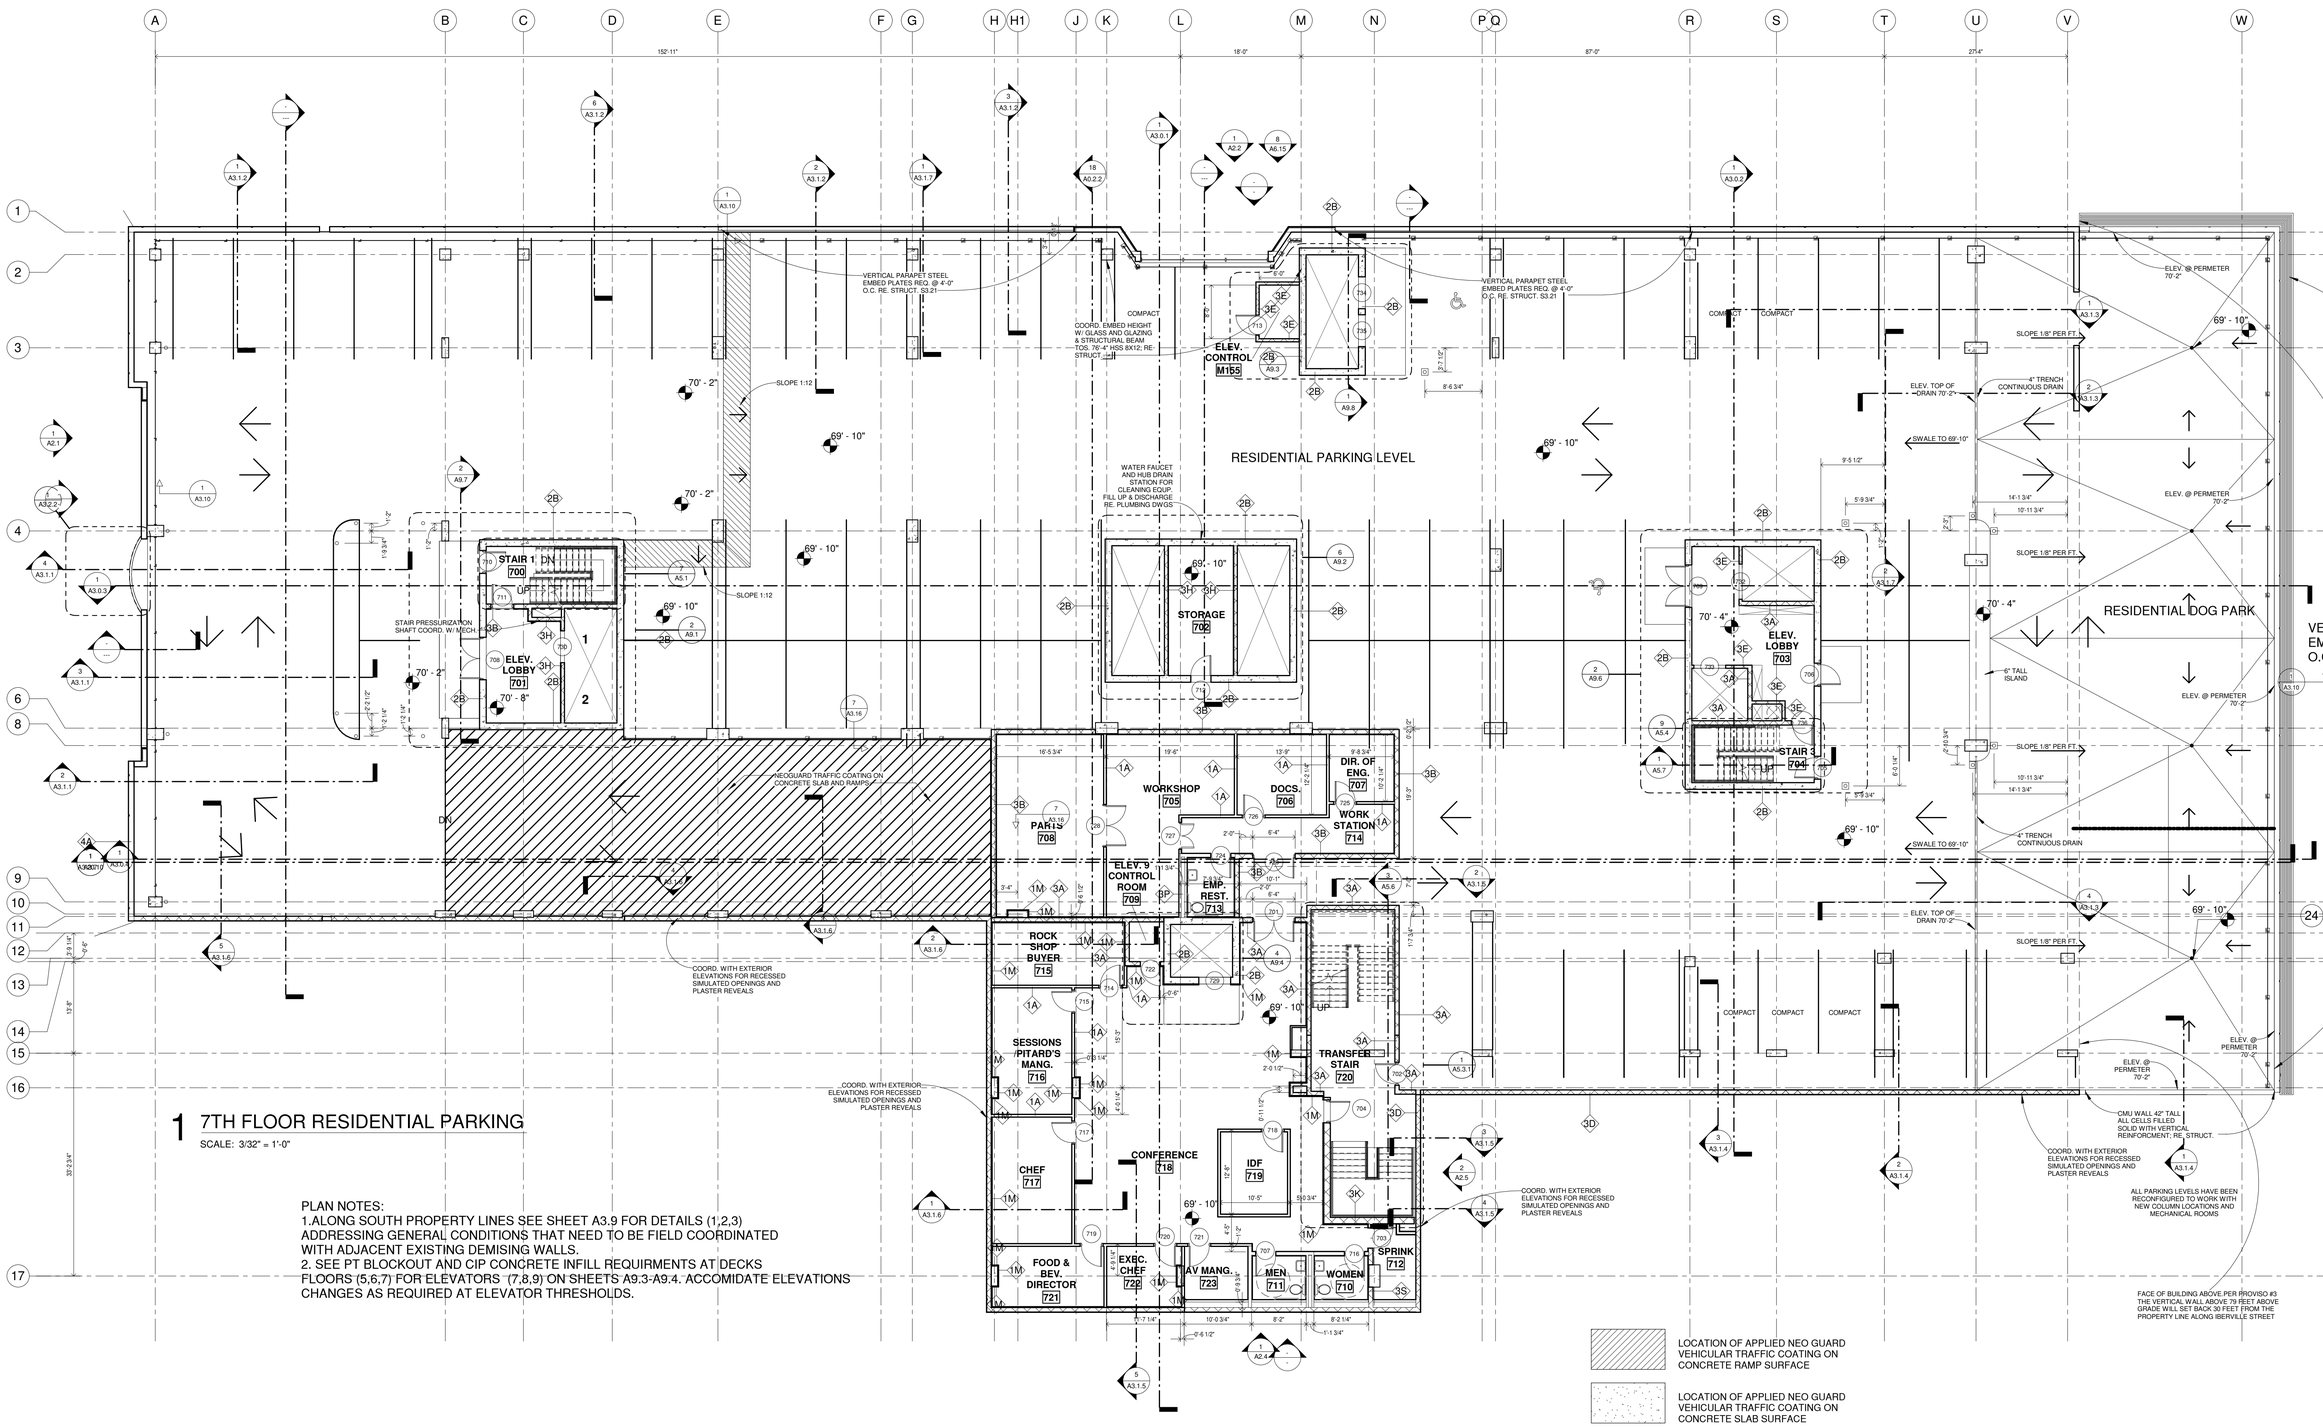

1 7TH FLOOR RESIDENTIAL PARKING

SCALE: 3/32" = 1'-0"

PLAN NOTES:
1.ALONG SOUTH PROPERTY LINES SEE SHEET A3.9 FOR DETAILS (1,2,3) ADDRESSING GENERAL CONDITIONS THAT NEED TO BE FIELD COORDINATED WITH ADJACENT EXISTING DEMISING WALLS.
2. SEE PT BLOCKOUT AND CIP CONCRETE INFILL REQUIRMENTS AT DECKS FLOORS (5,6,7) FOR ELEVATORS (7,8,9) ON SHEETS A9.3-A9.4. ACCOMIDATE ELEVATIONS CHANGES AS REQUIRED AT ELEVATOR THRESHOLDS.

LOCATION OF APPLIED NEO GUARD VEHICULAR TRAFFIC COATING ON CONCRETE RAMP SURFACE

LOCATION OF APPLIED NEO GUARD VEHICULAR TRAFFIC COATING ON CONCRETE SLAB SURFACE

HB HARRY BAKER SMITH SA II ARCHITECTS II P L L C
189 Maple Ridge Drive Metairie, LA 70001
(504)-885-4477
central@hbsaii.com hbsaii.com
SINCE 1961

HARD ROCK HOTEL
1031 CANAL STREET
NEW ORLEANS, LOUISIANA

THESE PLANS AND SPECIFICATIONS HAVE BEEN PREPARED BY ME OR UNDER MY CLOSE PERSONAL SUPERVISION AND TO THE BEST OF MY KNOWLEDGE AND BELIEF THEY COMPLY WITH ALL CITY, STATE AND FEDERAL REQUIREMENTS, AND I AM NOT PROVIDING CONTRACT ADMINISTRATION.
CERTIFIED CORRECT

THIS DRAWING IS CONFIDENTIAL AND NOT BE LOANED, REPRODUCED, COPIED, EITHER WHOLLY OR IN PART, OR MADE PUBLIC IN ANY MANNER WITHOUT THE WRITTEN CONSENT OF HBSA II ARCHITECTS, A PROFESSIONAL LLC. ALL RIGHTS OF DESIGN OR INVENTION ARE RESERVED AND WILL REMAIN THE SOLE PROPERTY OF HBSA II ARCHITECTS A PROFESSIONAL L.L.C.

REVISION HISTORY

#	REVISION #12	4/26/2019
1		
2		
3		
4		
5		
6		
7		
8		

PARKING LEVEL 7

PROJECT#: 1709
PHASE: CD
TEAM: Author
CHECKER: Checker
SCALE: AS NOTED
ISSUED: 2/1/2019
SHEET#:

A1.7

HRH_1031 CANAL ST_ FOF ARCH SET_4/26/2019, 12:05 PM



1 7TH FLOOR PARKING RCP

SCALE: 3/32" = 1'-0"

PUBLIC AREA CEILING LEGEND

- ACT - HEIGHT PER PLAN
- CLEANABLE ACT - HEIGHT PER PLAN
- EXPOSED - HEIGHT PER PLAN
- GYPSUM HAT CHANNEL - HEIGHT PER PLAN
- GYPSUM - HEIGHT PER PLAN
- HIGH PERFROMANCE EPOXY COATING - HEIGHT PER PLAN
- HIGH PERFROMANCE EPOXY COATING - HEIGHT PER PLAN

NOTE: ALL CEILINGS RELATIVE TO CURRENT LEVEL ELEVATION

HB HARRY BAKER SMITH
SA II ARCHITECTS II
P L L C
189 Maple Ridge Drive Metairie, LA 70001
(504)-885-4477
central@hbsaii.com hbsaii.com
SINCE 1961

HARD ROCK HOTEL

1031 CANAL STREET
NEW ORLEANS, LOUISIANA

THESE PLANS AND SPECIFICATIONS HAVE BEEN PREPARED BY ME OR UNDER MY CLOSE PERSONAL SUPERVISION AND TO THE BEST OF MY KNOWLEDGE AND BELIEF THEY COMPLY WITH ALL CITY, STATE AND FEDERAL REQUIREMENTS, AND I AM NOT PROVIDING CONTRACT ADMINISTRATION.

CERTIFIED CORRECT

THIS DRAWING IS CONFIDENTIAL AND NOT BE LOANED, REPRODUCED, COPIED, EITHER WHOLLY OR IN PART, OR MADE PUBLIC IN ANY MANNER WITHOUT THE WRITTEN CONSENT OF HBSA II ARCHITECTS, A PROFESSIONAL L.L.C. ALL RIGHTS OF DESIGN OR INVENTION ARE RESERVED AND WILL REMAIN THE SOLE PROPERTY OF HBSA II ARCHITECTS A PROFESSIONAL L.L.C.

REVISION HISTORY

	1	2	3	4	5	6	7	8
4/26/2019								
REVISION #12								

PARKING LEVEL 7 RCP

PROJECT#: 1709
PHASE: CD
TEAM: Author
CHECKER: Checker
SCALE: AS NOTED
ISSUED: 2/1/2019
SHEET#:

A1.7.1

HRH_1031 CANAL ST_PKP ARCH SHT_4/26/2019, 12:00 PM

PLAN NOTES:
1.ALONG SOUTH PROPERTY LINES SEE SHEET A3.9 FOR DETAILS (1,2,3) ADDRESSING GENERAL CONDITIONS THAT NEED TO BE FIELD COORDINATED WITH ADJACENT EXISTING DEMISING WALLS.

LOCATIONS OF EXTERIOR NEO GUARD PEDESTRIAN TRAFFIC COATING AT BALCONIES AND EXTERIORS.

HB HARRY BAKER SMITH SA II ARCHITECTS II P L L C
189 Maple Ridge Drive Metairie, LA 70001
(504)-885-4477
central@hbsai.com hbsai.com
SINCE 1961

HARD ROCK HOTEL

1031 CANAL STREET
NEW ORLEANS, LOUISIANA

THESE PLANS AND SPECIFICATIONS HAVE BEEN PREPARED BY ME OR UNDER MY CLOSE PERSONAL SUPERVISION AND TO THE BEST OF MY KNOWLEDGE AND BELIEF THEY COMPLY WITH ALL CITY, STATE AND FEDERAL REQUIREMENTS, AND AM NOT PROVIDING CONTRACT ADMINISTRATION.
CERTIFIED CORRECT

THIS DRAWING IS CONFIDENTIAL AND NOT BE LOANED, REPRODUCED, COPIED, EITHER WHOLLY OR IN PART, OR MADE PUBLIC IN ANY MANNER WITHOUT THE WRITTEN CONSENT OF HBSA II ARCHITECTS, A PROFESSIONAL LLC. ALL RIGHTS OF DESIGN OR INVENTION ARE RESERVED AND WILL REMAIN THE SOLE PROPERTY OF HBSA II ARCHITECTS A PROFESSIONAL LLC.

REVISION HISTORY

	1	2	3	4	5	6	7	8
4/26/2019								
REVISION #2								

8TH FLOOR UNITS AND COMMON AREAS

PROJECT#: 1709
PHASE: CD
TEAM: Author
CHECKER: Checker
SCALE: AS NOTED
ISSUED: 2/1/2019
SHEET#:

A1.8

HRH_1031 CANAL ST._FOF ARCH SET_4/26/2019, 12:53 PM



1 8TH FLOOR HOTEL RCP

SCALE: 3/32" = 1'-0"

PUBLIC AREA CEILING LEGEND

- ACT - HEIGHT PER PLAN
- CLEANABLE ACT - HEIGHT PER PLAN
- EXPOSED - HEIGHT PER PLAN
- GYPSUM HAT CHANNEL - HEIGHT PER PLAN
- GYPSUM - HEIGHT PER PLAN
- HIGH PERFROMANCE EPOXY COATING - HEIGHT PER PLAN
- HIGH PERFROMANCE EPOXY COATING - HEIGHT PER PLAN

NOTE: ALL CEILINGS RELATIVE TO CURRENT LEVEL ELEVATION

HB HARRY BAKER SMITH SA II ARCHITECTS II P L I C
189 Maple Ridge Drive Metairie, LA 70001
(504)-885-4477
central@hbsaii.com hbsaii.com
SINCE 1961

HARD ROCK HOTEL

1031 CANAL STREET
NEW ORLEANS, LOUISIANA

THESE PLANS AND SPECIFICATIONS HAVE BEEN PREPARED BY ME OR UNDER MY CLOSE PERSONAL SUPERVISION AND TO THE BEST OF MY KNOWLEDGE AND BELIEF THEY COMPLY WITH ALL CITY, STATE AND FEDERAL REQUIREMENTS, AND AM NOT PROVIDING CONTRACT ADMINISTRATION.
CERTIFIED CORRECT

THIS DRAWING IS CONFIDENTIAL AND NOT BE LOANED, REPRODUCED, COPIED, EITHER WHOLLY OR IN PART, OR MADE PUBLIC IN ANY MANNER WITHOUT THE WRITTEN CONSENT OF HBSA II ARCHITECTS, A PROFESSIONAL L.L.C. ALL RIGHTS OF DESIGN OR INVENTION ARE RESERVED AND WILL REMAIN THE SOLE PROPERTY OF HBSA II ARCHITECTS A PROFESSIONAL L.L.C.

REVISION HISTORY


	1	2	3	4	5	6	7	8
REVISION #								
4/26/2019								

8TH FLOOR RCP

PROJECT#: 1709
PHASE: CD
TEAM: Author
CHECKER: Checker
SCALE: AS NOTED
ISSUED: 2/1/2019
SHEET#:

A1.8.1

HRH_1031 CANAL ST_PDF ARCH SET_4/26/2019, 12:05 PM

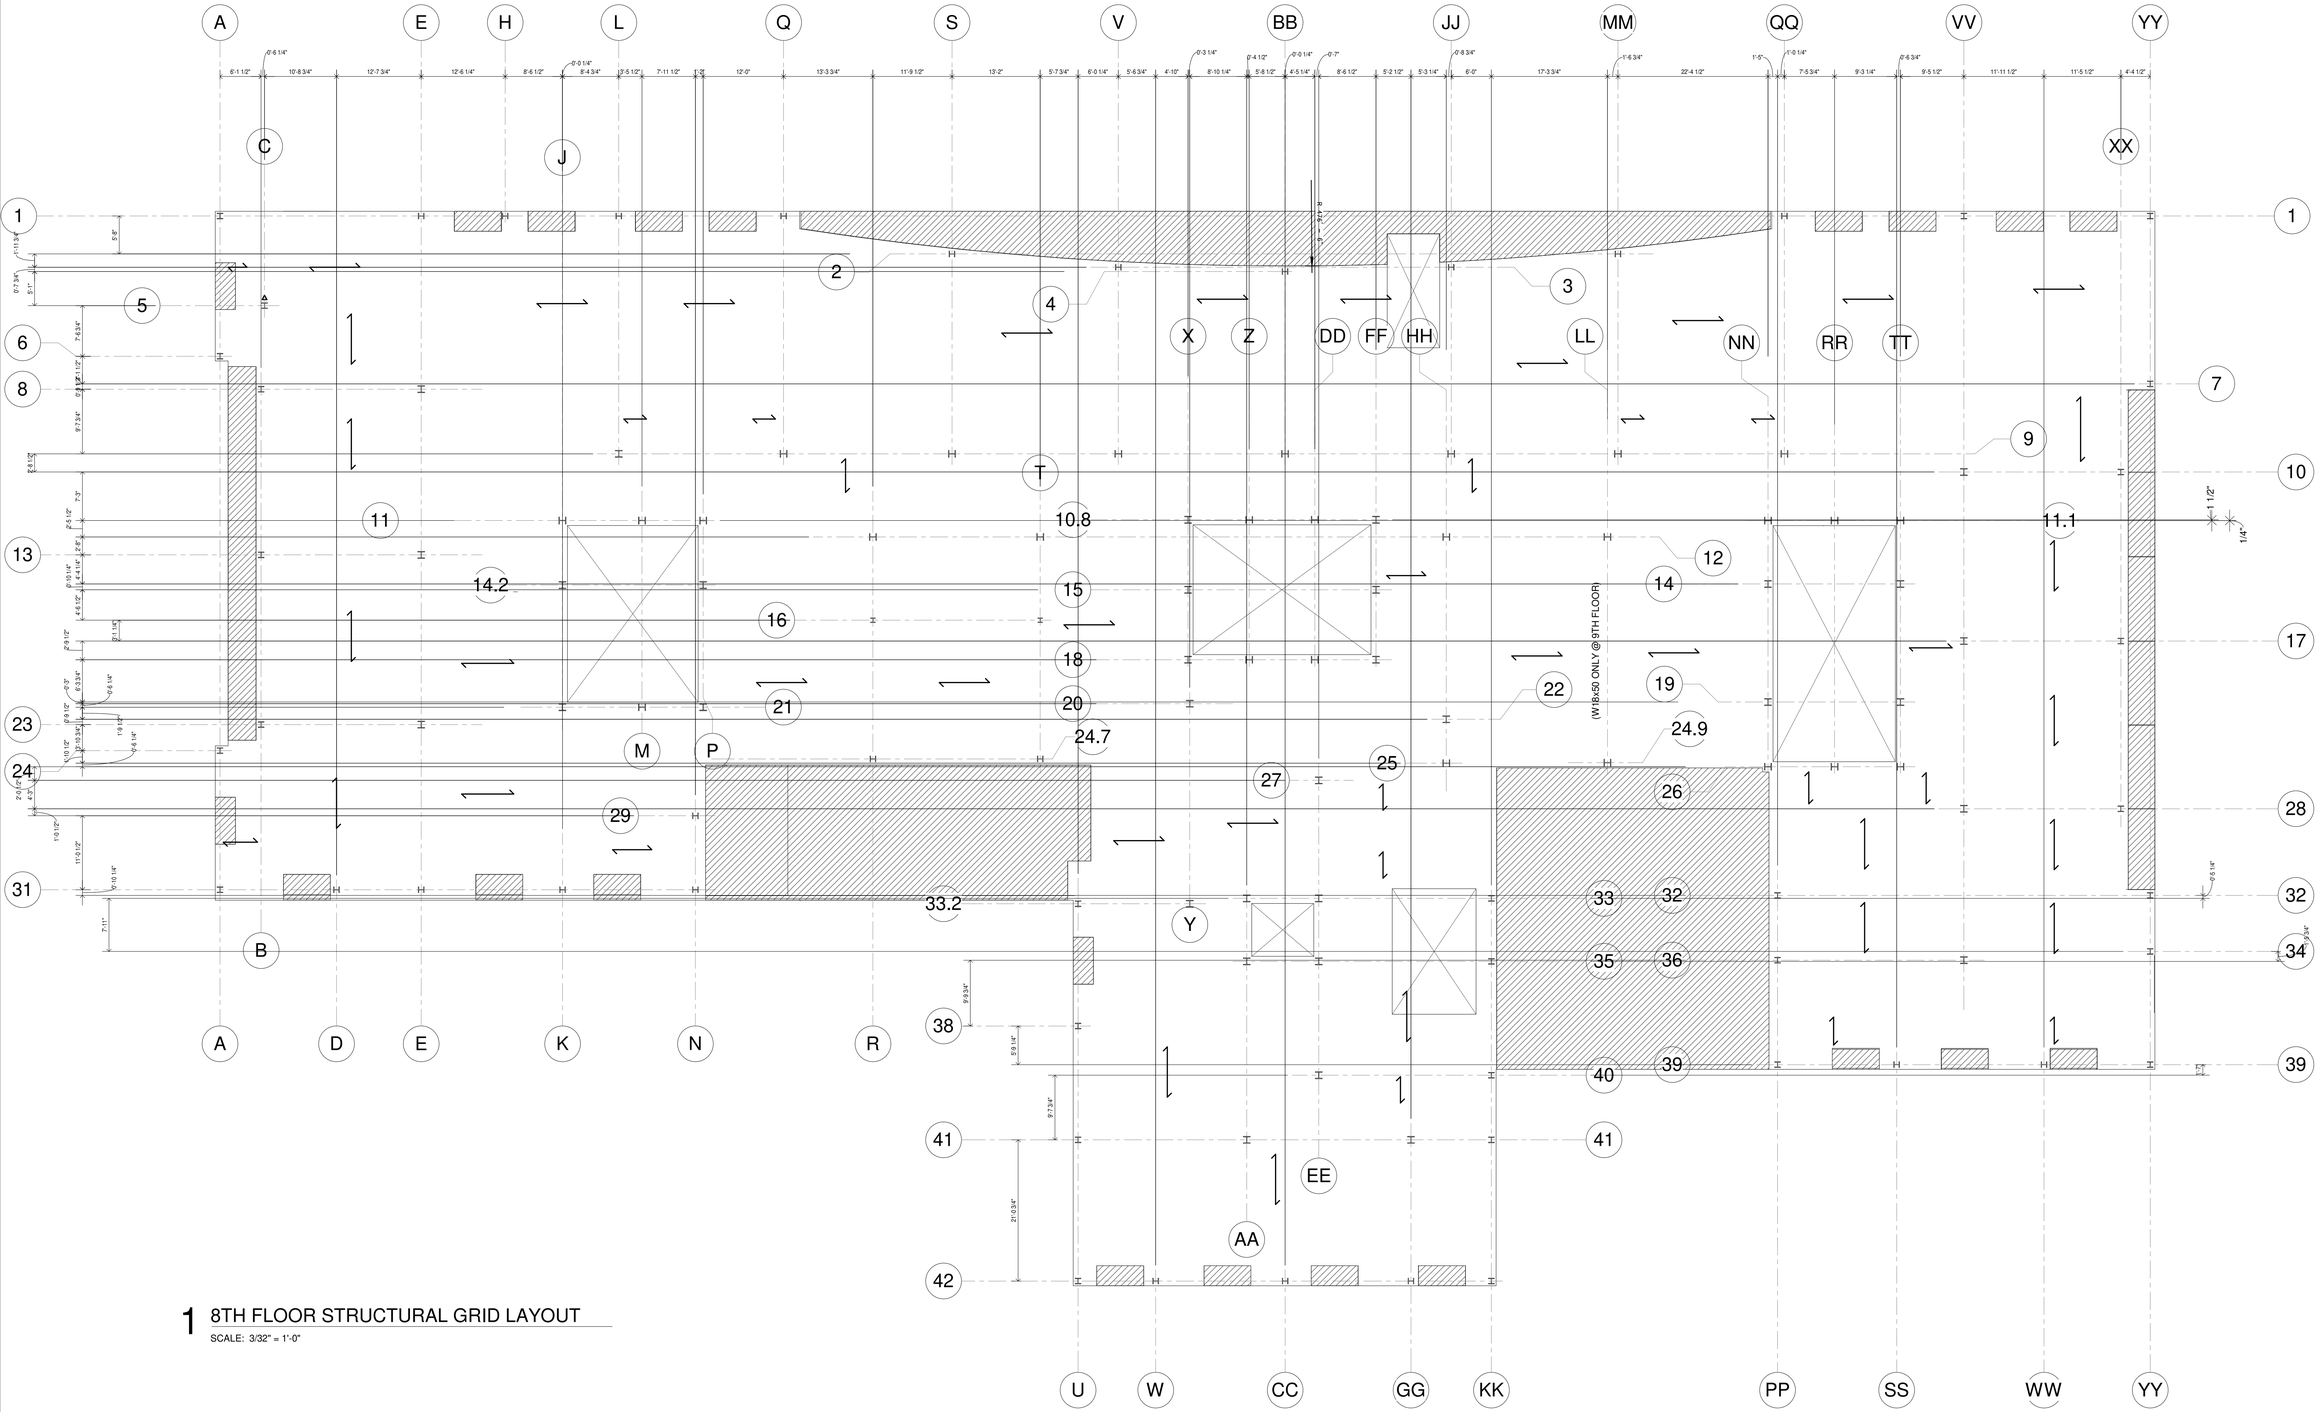

1 8TH FLOOR STRUCTURAL GRID LAYOUT

SCALE: 3/32" = 1'-0"

HB HARRY BAKER SMITH SA II ARCHITECTS II
P L L C
189 Maple Ridge Drive Metairie, LA 70001
(504)-885-4477
central@hbsaii.com hbsaii.com
SINCE 1961

HARD ROCK HOTEL

1031 CANAL STREET
NEW ORLEANS, LOUISIANA

THESE PLANS AND SPECIFICATIONS HAVE BEEN PREPARED BY ME OR UNDER MY CLOSE PERSONAL SUPERVISION AND TO THE BEST OF MY KNOWLEDGE AND BELIEF THEY COMPLY WITH ALL CITY, STATE AND FEDERAL REQUIREMENTS, AND AM NOT PROVIDING CONTRACT ADMINISTRATION.

CERTIFIED CORRECT

THIS DRAWING IS CONFIDENTIAL AND NOT BE LOANED, REPRODUCED, COPIED, EITHER WHOLLY OR IN PART, OR MADE PUBLIC IN ANY MANNER WITHOUT THE WRITTEN CONSENT OF HBSA II ARCHITECTS, A PROFESSIONAL LLC. ALL RIGHTS OF DESIGN OR INVENTION ARE RESERVED AND WILL REMAIN THE SOLE PROPERTY OF HBSA II ARCHITECTS A PROFESSIONAL L.L.C.

REVISION HISTORY


	REVISION #2	4/26/2019
1		
2		
3		
4		
5		
6		
7		
8		

STRUCTURAL COLUMN GRID DIMENSIONS

PROJECT#: 1709
PHASE: CD
TEAM: Author
CHECKER: Checker
SCALE: AS NOTED
ISSUED: 2/1/2019
SHEET#:

A1.8.3

H:\PR_1031 CANAL ST_PDF ARCH SET_4.26.2019_12:20 PM

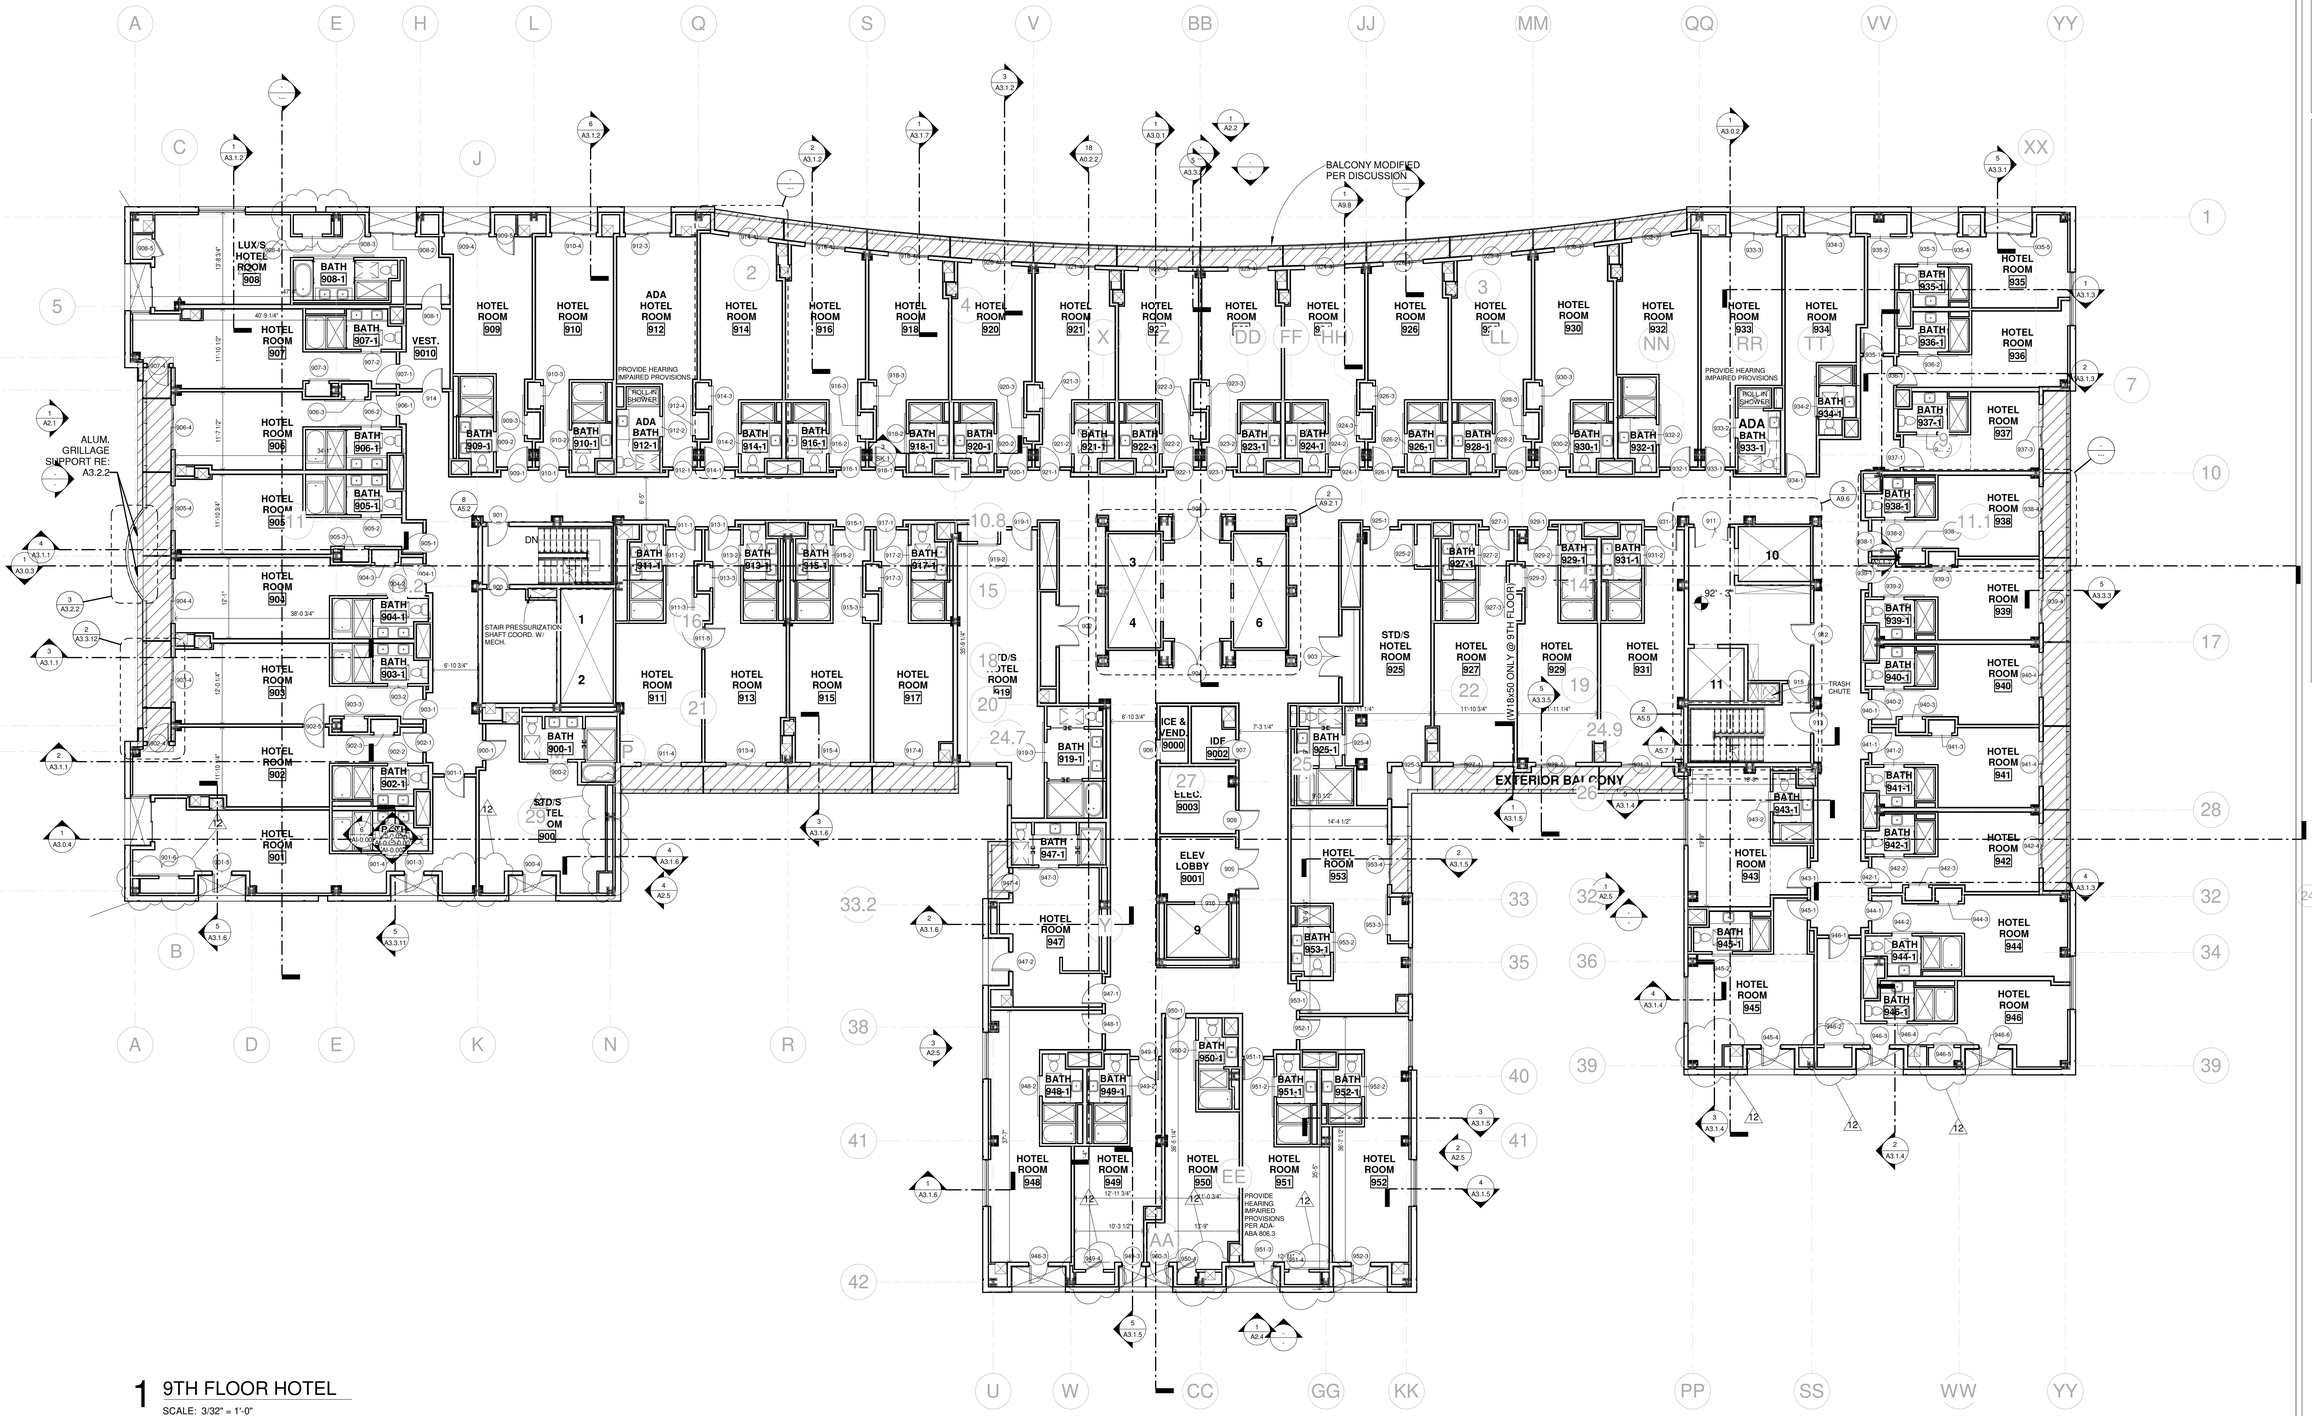

1 9TH FLOOR HOTEL

SCALE: 3/32" = 1'-0"

HB HARRY BAKER SMITH SA II ARCHITECTS II P L L C
189 Maple Ridge Drive Metairie, LA 70001
(504)-885-4477
central@hbsai.com hbsai.com
SINCE 1961

HARD ROCK HOTEL

1031 CANAL STREET
NEW ORLEANS, LOUISIANA

THESE PLANS AND SPECIFICATIONS HAVE BEEN PREPARED BY ME OR UNDER MY CLOSE PERSONAL SUPERVISION AND TO THE BEST OF MY KNOWLEDGE AND BELIEF THEY COMPLY WITH ALL CITY, STATE AND FEDERAL REQUIREMENTS, AND AM NOT PROVIDING CONTRACT ADMINISTRATION.
CERTIFIED CORRECT

THIS DRAWING IS CONFIDENTIAL AND NOT BE LOANED, REPRODUCED, COPIED, EITHER WHOLLY OR IN PART, OR MADE PUBLIC, IN ANY MANNER WITHOUT THE WRITTEN CONSENT OF HBSA II ARCHITECTS, A PROFESSIONAL LLC. ALL RIGHTS OF DESIGN OR INVENTION ARE RESERVED AND WILL REMAIN THE SOLE PROPERTY OF HBSA II ARCHITECTS A PROFESSIONAL LLC.

REVISION HISTORY


	1	2	3	4	5	6	7	8
4/26/2019								
REVISION #12								

9TH FLOOR

PROJECT#: 1709
PHASE: CD
TEAM: Author
CHECKER: Checker
SCALE: AS NOTED
ISSUED: 2/1/2019
SHEET#:

A1.9

HRH_1031 CANAL ST._PDF ARCH SET_4/26/2019, 12:00 PM

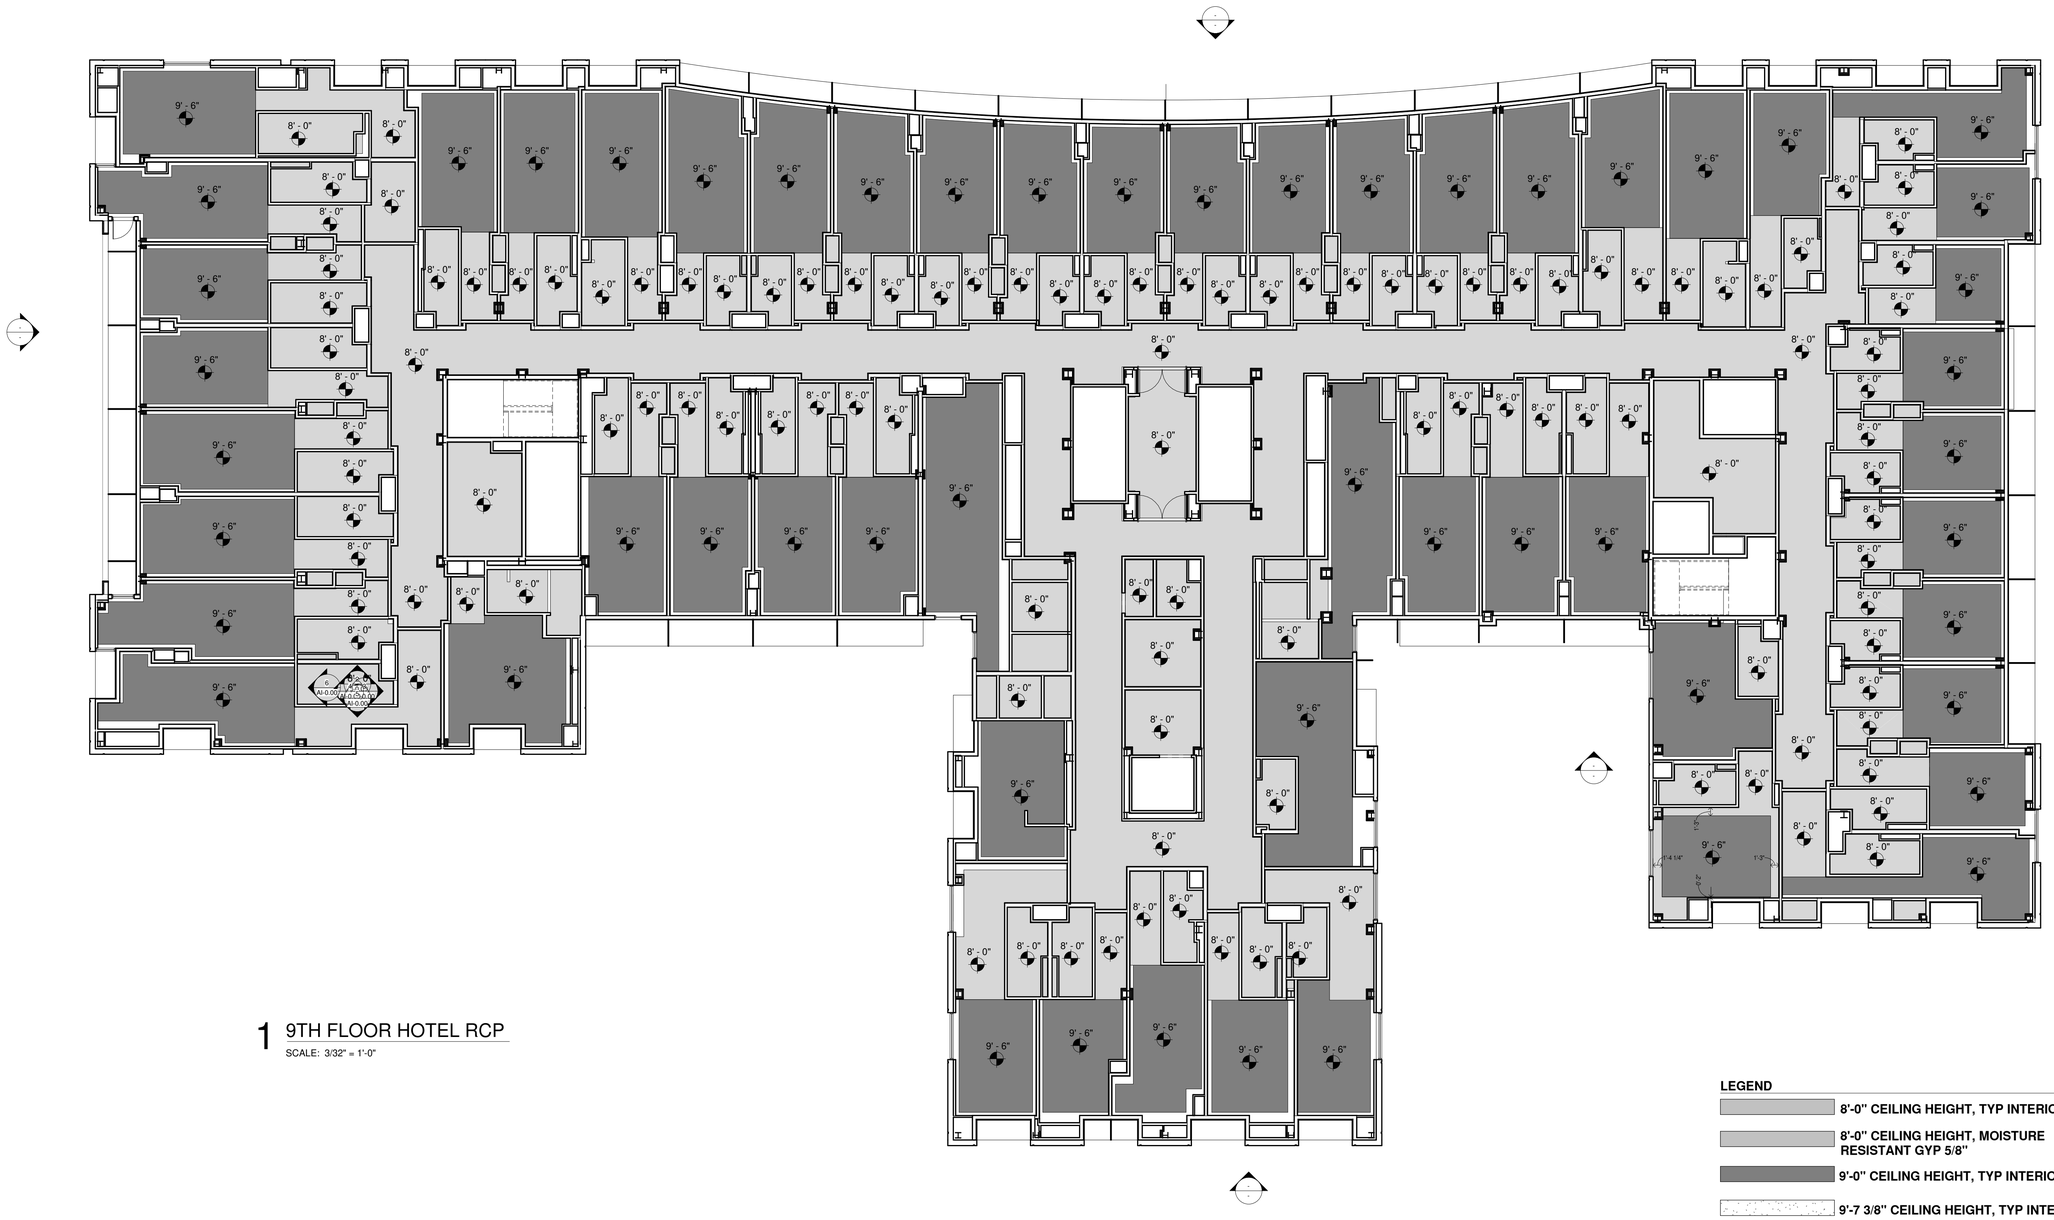

1 9TH FLOOR HOTEL RCP
SCALE: 3/32" = 1'-0"

LEGEND

- 8'-0" CEILING HEIGHT, TYP INTERIOR GYP 5/8"
- 8'-0" CEILING HEIGHT, MOISTURE RESISTANT GYP 5/8"
- 9'-0" CEILING HEIGHT, TYP INTERIOR GYP 5/8"
- 9'-7 3/8" CEILING HEIGHT, TYP INTERIOR GYP 5/8"
- DECORATIVE "IMPACT" LIGHT FIXTURE, LARGER FIXTURE TO DESIGNATE GUEST ROOM ENTRANCE AREAS (ID TO SELECT)
- 8" RECESSED CAN TYPE FIXTURE (ID TO SELECT)
- FEATURE FIXTURE AT ELEVATOR ENTRY (ID TO SELECT)

HB HARRY BAKER SMITH SA II ARCHITECTS II P L L C
189 Maple Ridge Drive Metairie, LA 70001
(504)-885-4477
central@hbsaii.com hbsaii.com
SINCE 1961

HARD ROCK HOTEL

1031 CANAL STREET
NEW ORLEANS, LOUISIANA

THESE PLANS AND SPECIFICATIONS HAVE BEEN PREPARED BY ME OR UNDER MY CLOSE PERSONAL SUPERVISION AND TO THE BEST OF MY KNOWLEDGE AND BELIEF THEY COMPLY WITH ALL CITY, STATE AND FEDERAL REQUIREMENTS, AND I AM NOT PROVIDING CONTRACT ADMINISTRATION.

CERTIFIED CORRECT

THIS DRAWING IS CONFIDENTIAL AND NOT BE LOANED, REPRODUCED, COPIED, EITHER WHOLLY OR IN PART, OR MADE PUBLIC IN ANY MANNER WITHOUT THE WRITTEN CONSENT OF HBSA II ARCHITECTS, A PROFESSIONAL L.L.C., ALL RIGHTS OF DESIGN OR INVENTION ARE RESERVED AND WILL REMAIN THE SOLE PROPERTY OF HBSA II ARCHITECTS A PROFESSIONAL L.L.C.

REVISION HISTORY

	4/26/2019	REVISION #12
1		
2		
3		
4		
5		
6		
7		
8		

9TH FLOOR RCP

PROJECT#: 1709
PHASE: CD
TEAM: Author
CHECKER: Checker
SCALE: AS NOTED
ISSUED: 2/1/2019
SHEET#:

A1.9.1

HRH_1031 CANAL ST_PDF ARCH SET_4/26/2019, 12:00 PM



1 10TH FLOOR HOTEL
SCALE: 3/32" = 1'-0"

HB HARRY BAKER SMITH SA II ARCHITECTS II P L L C
189 Maple Ridge Drive Metairie, LA 70001
(504)-885-4477
central@hbsaii.com hbsaii.com
SINCE 1961

HARD ROCK HOTEL

1031 CANAL STREET
NEW ORLEANS, LOUISIANA

THESE PLANS AND SPECIFICATIONS HAVE BEEN PREPARED BY ME OR UNDER MY CLOSE PERSONAL SUPERVISION AND TO THE BEST OF MY KNOWLEDGE AND BELIEF THEY COMPLY WITH ALL CITY, STATE AND FEDERAL REQUIREMENTS, AND I AM NOT PROVIDING CONTRACT ADMINISTRATION.
CERTIFIED CORRECT

THIS DRAWING IS CONFIDENTIAL AND NOT BE LOANED, REPRODUCED, COPIED, EITHER WHOLLY OR IN PART, OR MADE PUBLIC IN ANY MANNER WITHOUT THE WRITTEN CONSENT OF HBSA II ARCHITECTS, A PROFESSIONAL L.L.C. ALL RIGHTS OF DESIGN OR INVENTION ARE RESERVED AND SHALL REMAIN THE SOLE PROPERTY OF HBSA II ARCHITECTS A PROFESSIONAL L.L.C.

REVISION HISTORY


	REVISION # 12	4/26/2019
1		
2		
3		
4		
5		
6		
7		
8		

10TH FLOOR

PROJECT#: 1709
PHASE: CD
TEAM: Author
CHECKER: Checker
SCALE: AS NOTED
ISSUED: 2/1/2019
SHEET#:

A1.10

HHN-1031 CANAL ST_ P2F ARCH SET_4-26-2019_12:05 PM

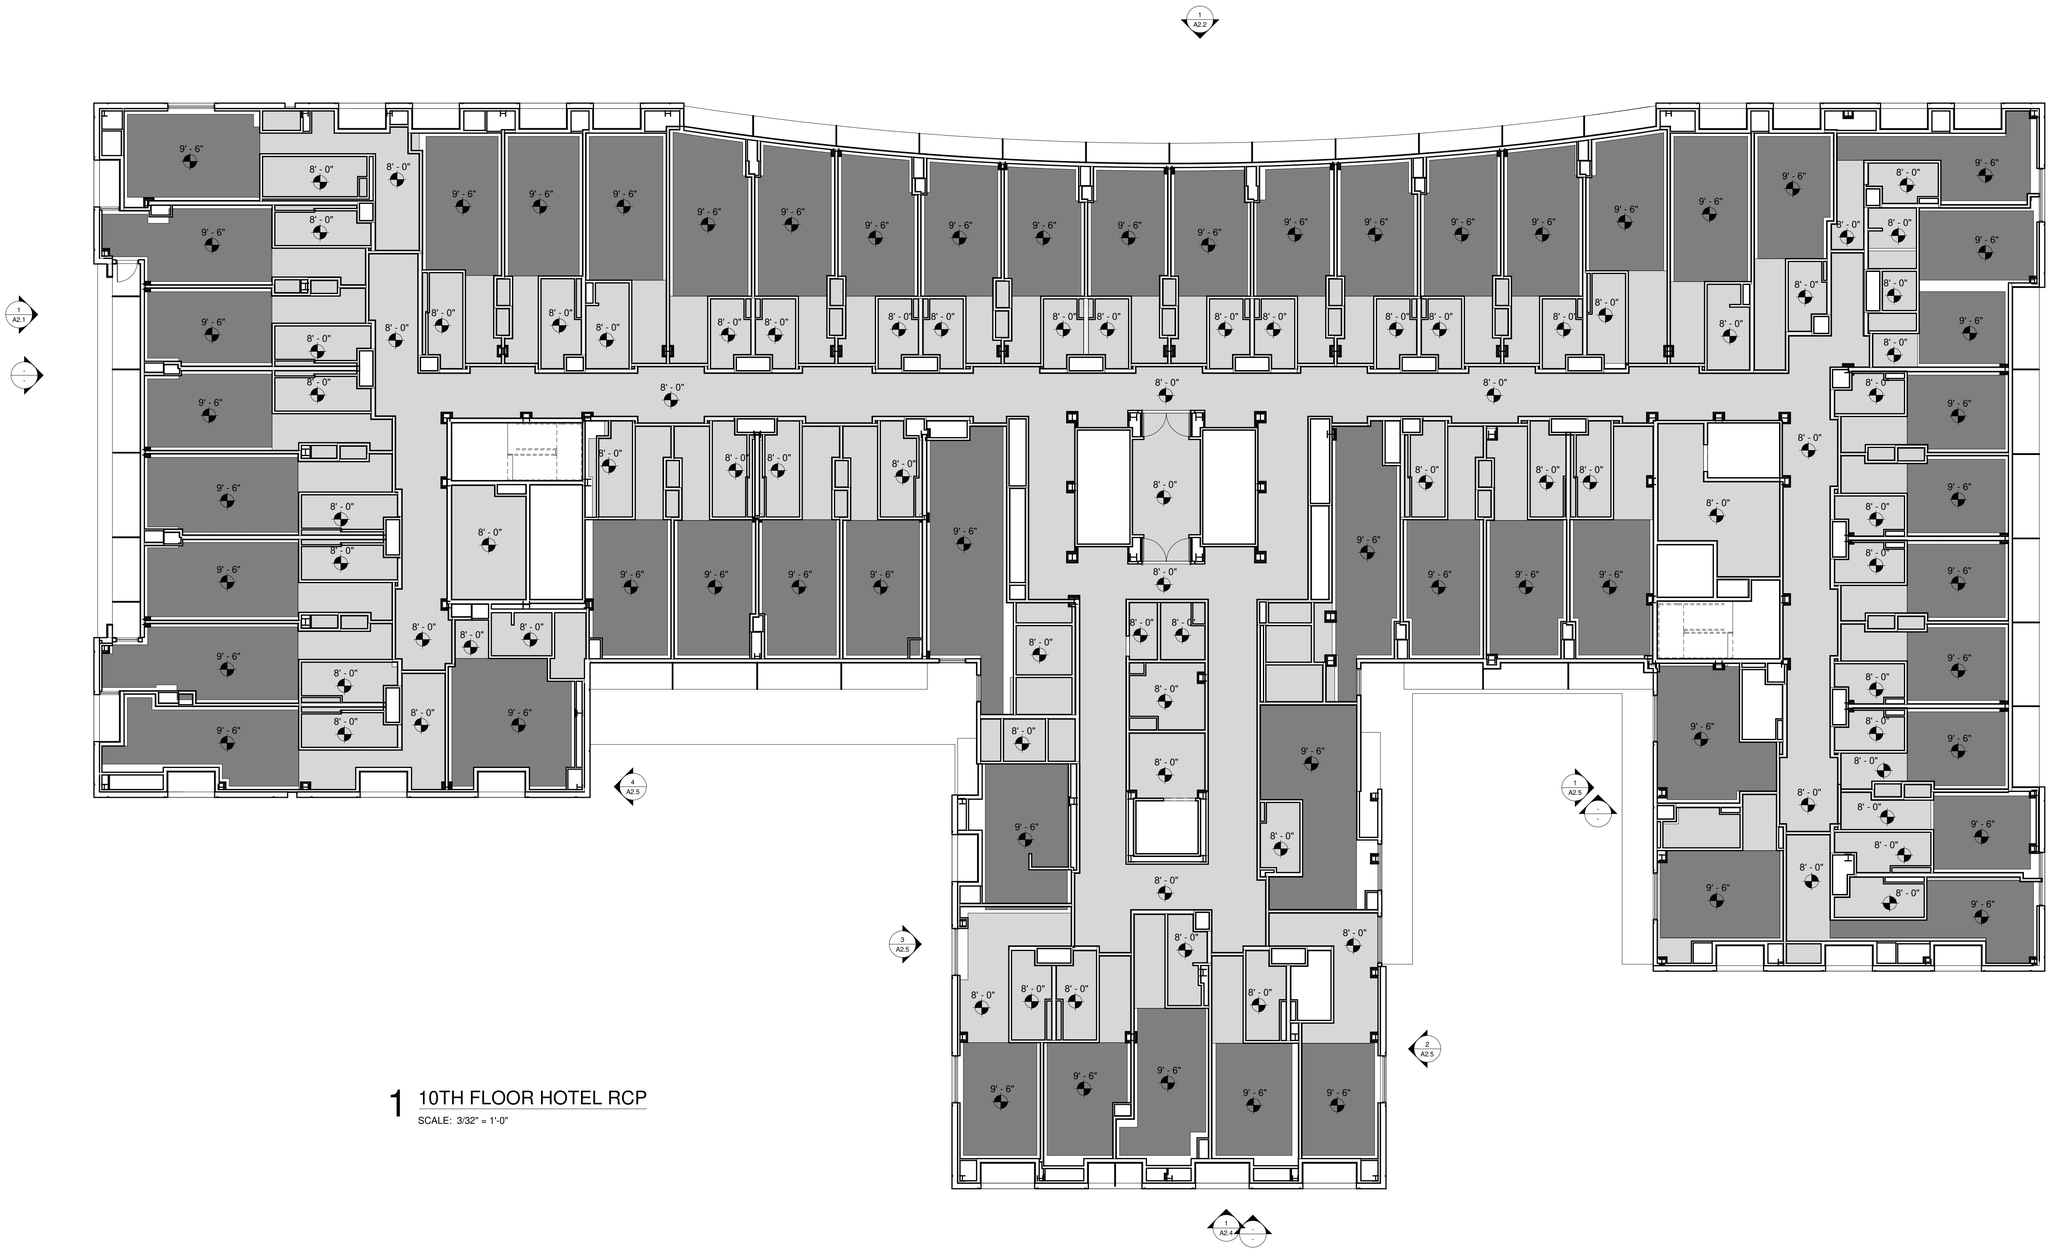

1 10TH FLOOR HOTEL RCP

SCALE: 3/32" = 1'-0"

HB HARRY BAKER SMITH
SA II ARCHITECTS II
P L L C
189 Maple Ridge Drive Metairie, LA 70001
(504)-885-4477
central@hbsaii.com hbsaii.com
SINCE 1961

HARD ROCK HOTEL

1031 CANAL STREET
NEW ORLEANS, LOUISIANA

THESE PLANS AND SPECIFICATIONS HAVE BEEN PREPARED BY ME OR UNDER MY CLOSE PERSONAL SUPERVISION AND TO THE BEST OF MY KNOWLEDGE AND BELIEF THEY COMPLY WITH ALL CITY, STATE AND FEDERAL REQUIREMENTS, AND I AM NOT PROVIDING CONTRACT ADMINISTRATION.

CERTIFIED CORRECT

THIS DRAWING IS CONFIDENTIAL AND NOT BE LOANED, REPRODUCED, COPIED, EITHER WHOLLY OR IN PART, OR MADE PUBLIC IN ANY MANNER WITHOUT THE WRITTEN CONSENT OF HBSA II ARCHITECTS, A PROFESSIONAL L.L.C. ALL RIGHTS OF DESIGN OR INVENTION ARE RESERVED AND WILL REMAIN THE SOLE PROPERTY OF HBSA II ARCHITECTS A PROFESSIONAL L.L.C.

REVISION HISTORY


	REVISION #12	4/26/2019
1		
2		
3		
4		
5		
6		
7		
8		

10TH FLOOR RCP

PROJECT#: 1709
PHASE: CD
TEAM: Author
CHECKER: Checker
SCALE: AS NOTED
ISSUED: 2/1/2019
SHEET#:

A1.10.1

HRL-1031 CANAL ST_PDF ARCH SET_4/26/2019, 12:00 PM

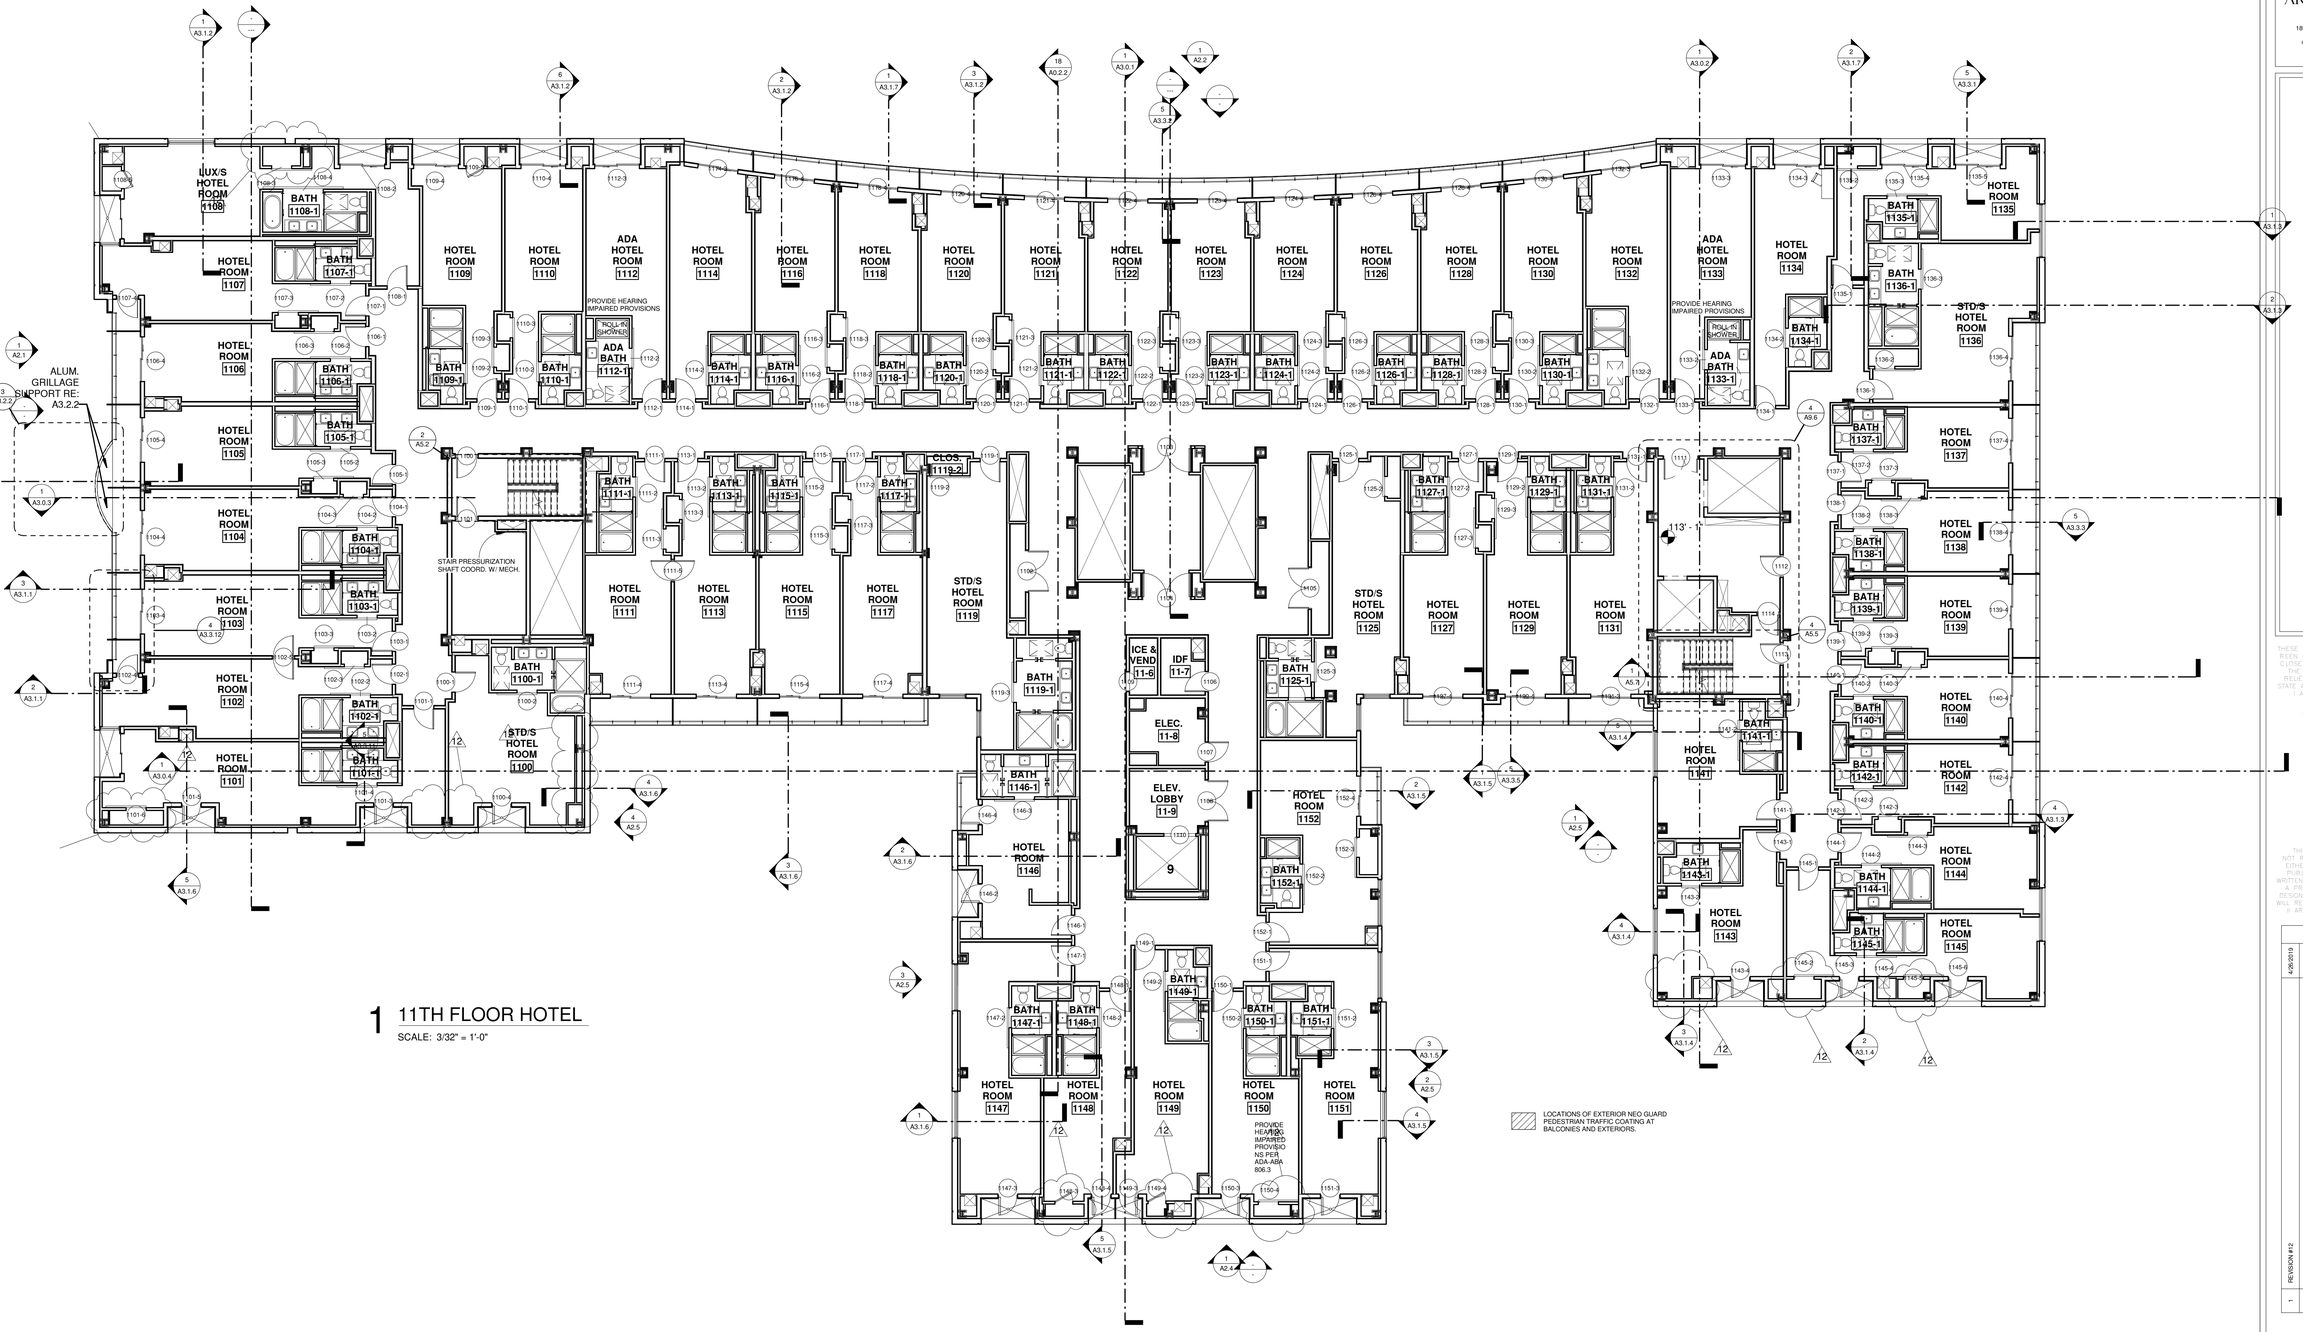

1 11TH FLOOR HOTEL

SCALE: 3/32" = 1'-0"

HB HARRY BAKER SMITH SA II ARCHITECTS II P L L C
189 Maple Ridge Drive Metairie, LA 70001
(504)-885-4477
central@hbsaii.com hbsaii.com
SINCE 1961

HARD ROCK HOTEL

1031 CANAL STREET
NEW ORLEANS, LOUISIANA

THESE PLANS AND SPECIFICATIONS HAVE BEEN PREPARED BY ME OR UNDER MY CLOSE PERSONAL SUPERVISION AND TO THE BEST OF MY KNOWLEDGE AND BELIEF THEY COMPLY WITH ALL CITY, STATE AND FEDERAL REQUIREMENTS. AND I AM NOT PROVIDING CONTRACT ADMINISTRATION.
CERTIFIED CORRECT

THIS DRAWING IS CONFIDENTIAL AND NOT BE LOANED, REPRODUCED, COPIED, EITHER WHOLLY OR IN PART, OR MADE PUBLIC IN ANY MANNER WITHOUT THE WRITTEN CONSENT OF HBSA II ARCHITECTS, A PROFESSIONAL LLC. ALL RIGHTS OF DESIGN OR INVENTION ARE RESERVED AND WILL REMAIN THE SOLE PROPERTY OF HBSA II ARCHITECTS A PROFESSIONAL LLC.

REVISION HISTORY


	1	2	3	4	5	6	7	8
4/26/2019								
REVISION #12								

11TH FLOOR

PROJECT#: 1709
PHASE: CD
TEAM: Author
CHECKER: Checker
SCALE: AS NOTED
ISSUED: 2/1/2019
SHEET#:

A1.11

HBR-1031 CANAL ST_PKP_ARCH SET_4/26/2019, 12:00 PM

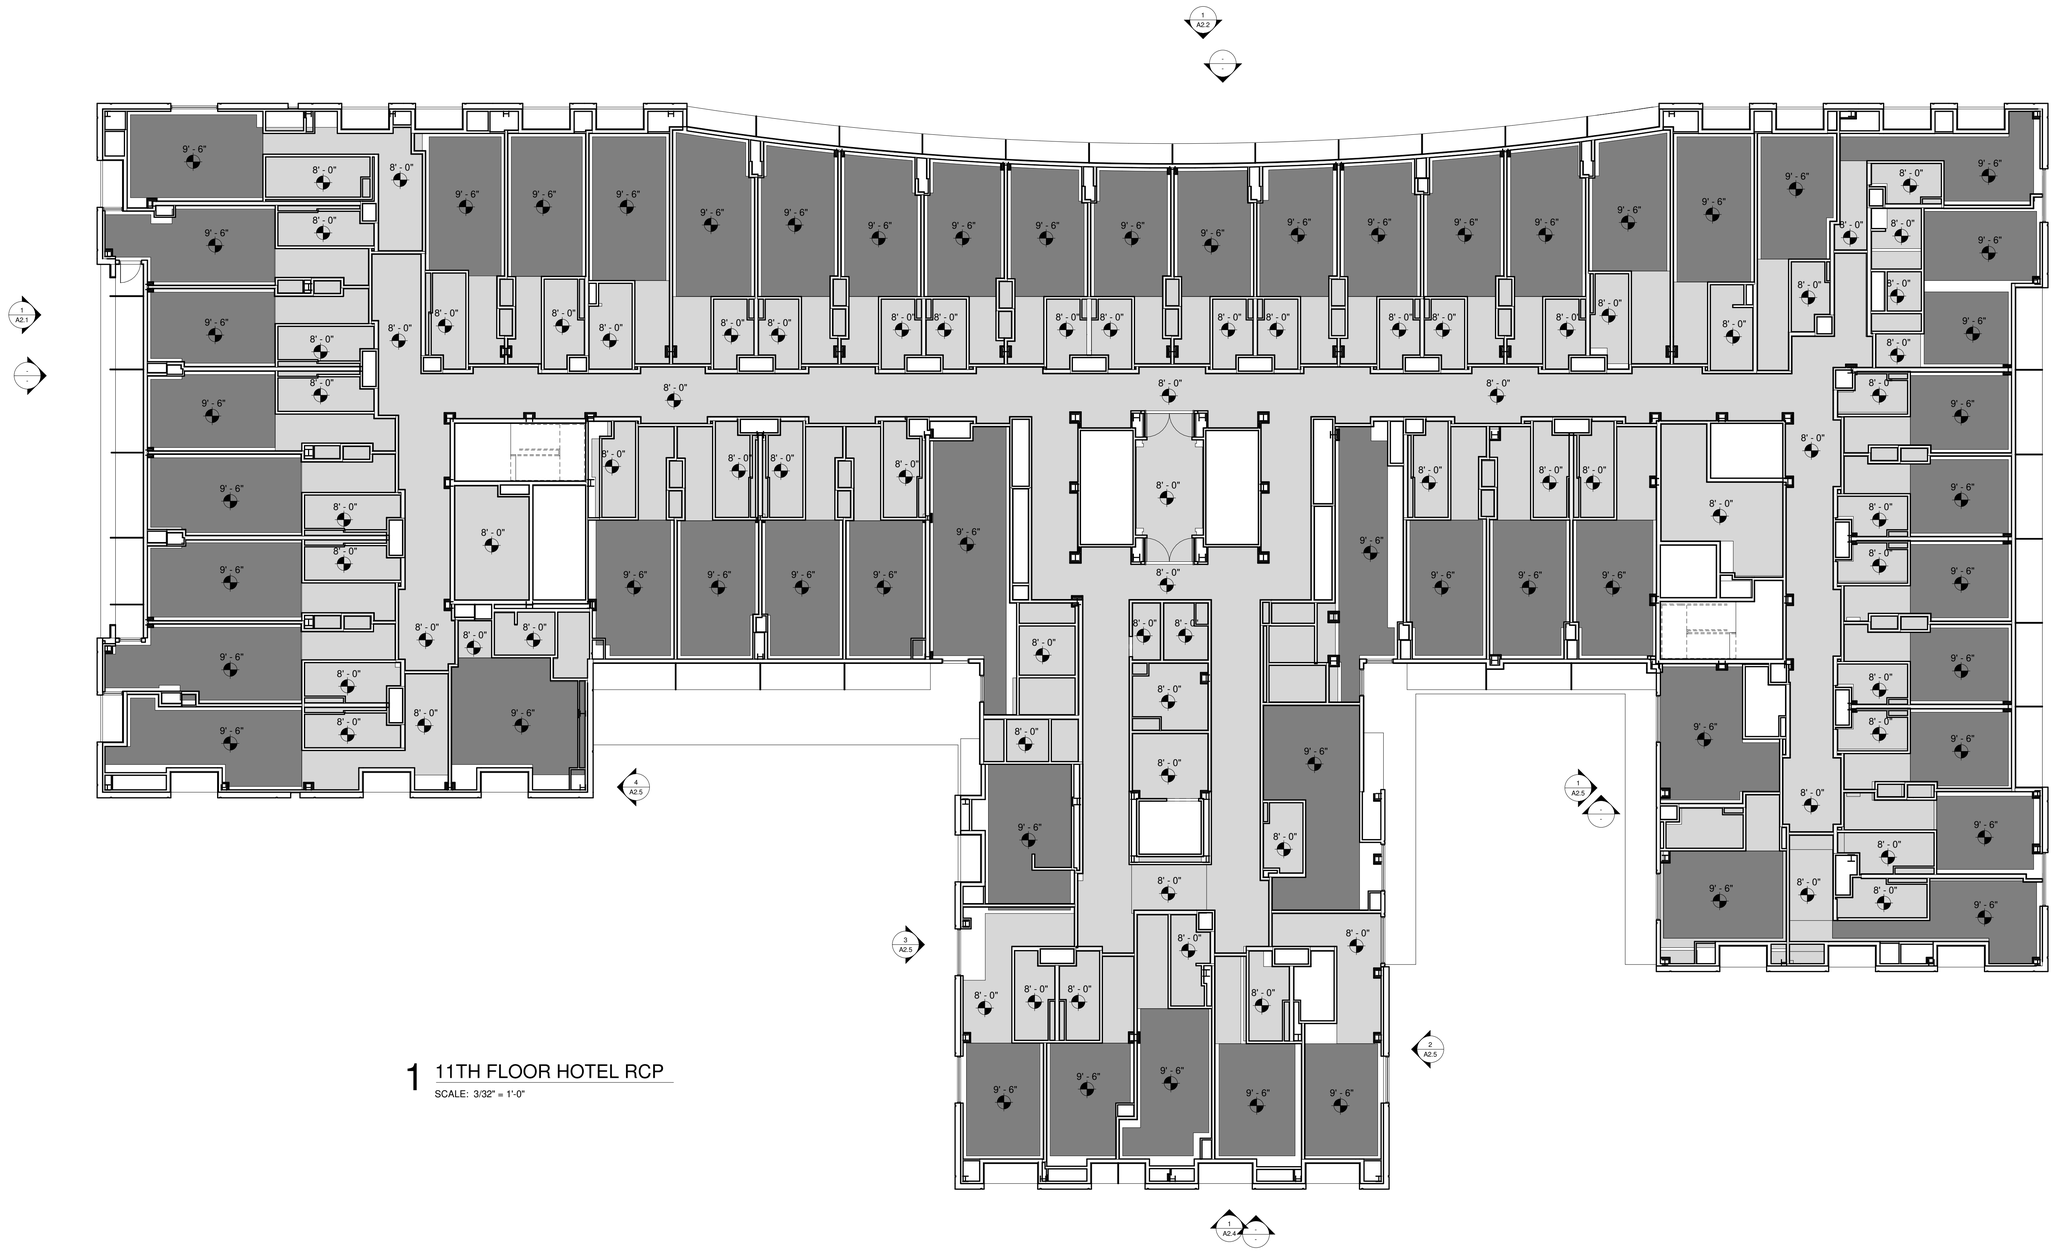

1 11TH FLOOR HOTEL RCP

SCALE: 3/32" = 1'-0"

HB HARRY BAKER SMITH
SA II ARCHITECTS II
P L L C
189 Maple Ridge Drive Metairie, LA 70001
(504)-885-4477
central@hbsaii.com hbsaii.com
SINCE 1961

HARD ROCK HOTEL

1031 CANAL STREET
NEW ORLEANS, LOUISIANA

THESE PLANS AND SPECIFICATIONS HAVE BEEN PREPARED BY ME OR UNDER MY CLOSE PERSONAL SUPERVISION AND TO THE BEST OF MY KNOWLEDGE AND BELIEF THEY COMPLY WITH ALL CITY, STATE AND FEDERAL REQUIREMENTS, AND I AM NOT PROVIDING CONTRACT ADMINISTRATION.

CERTIFIED CORRECT

THIS DRAWING IS CONFIDENTIAL AND NOT BE LOANED, REPRODUCED, COPIED, EITHER WHOLLY OR IN PART, OR MADE PUBLIC IN ANY MANNER WITHOUT THE WRITTEN CONSENT OF HBSA II ARCHITECTS, A PROFESSIONAL LLC. ALL RIGHTS OF DESIGN OR INVENTION ARE RESERVED AND WILL REMAIN THE SOLE PROPERTY OF HBSA II ARCHITECTS A PROFESSIONAL LLC.

REVISION HISTORY


1	REVISION #12	4/26/2019
2		
3		
4		
5		
6		
7		
8		

11TH FLOOR RCP

PROJECT#: 1709
PHASE: CD
TEAM: Author
CHECKER: Checker
SCALE: AS NOTED
ISSUED: 2/1/2019
SHEET#:

A1.11.1

HRH_1031 CANAL ST_PDF ARCH SET_4/26/2019, 12:00 PM

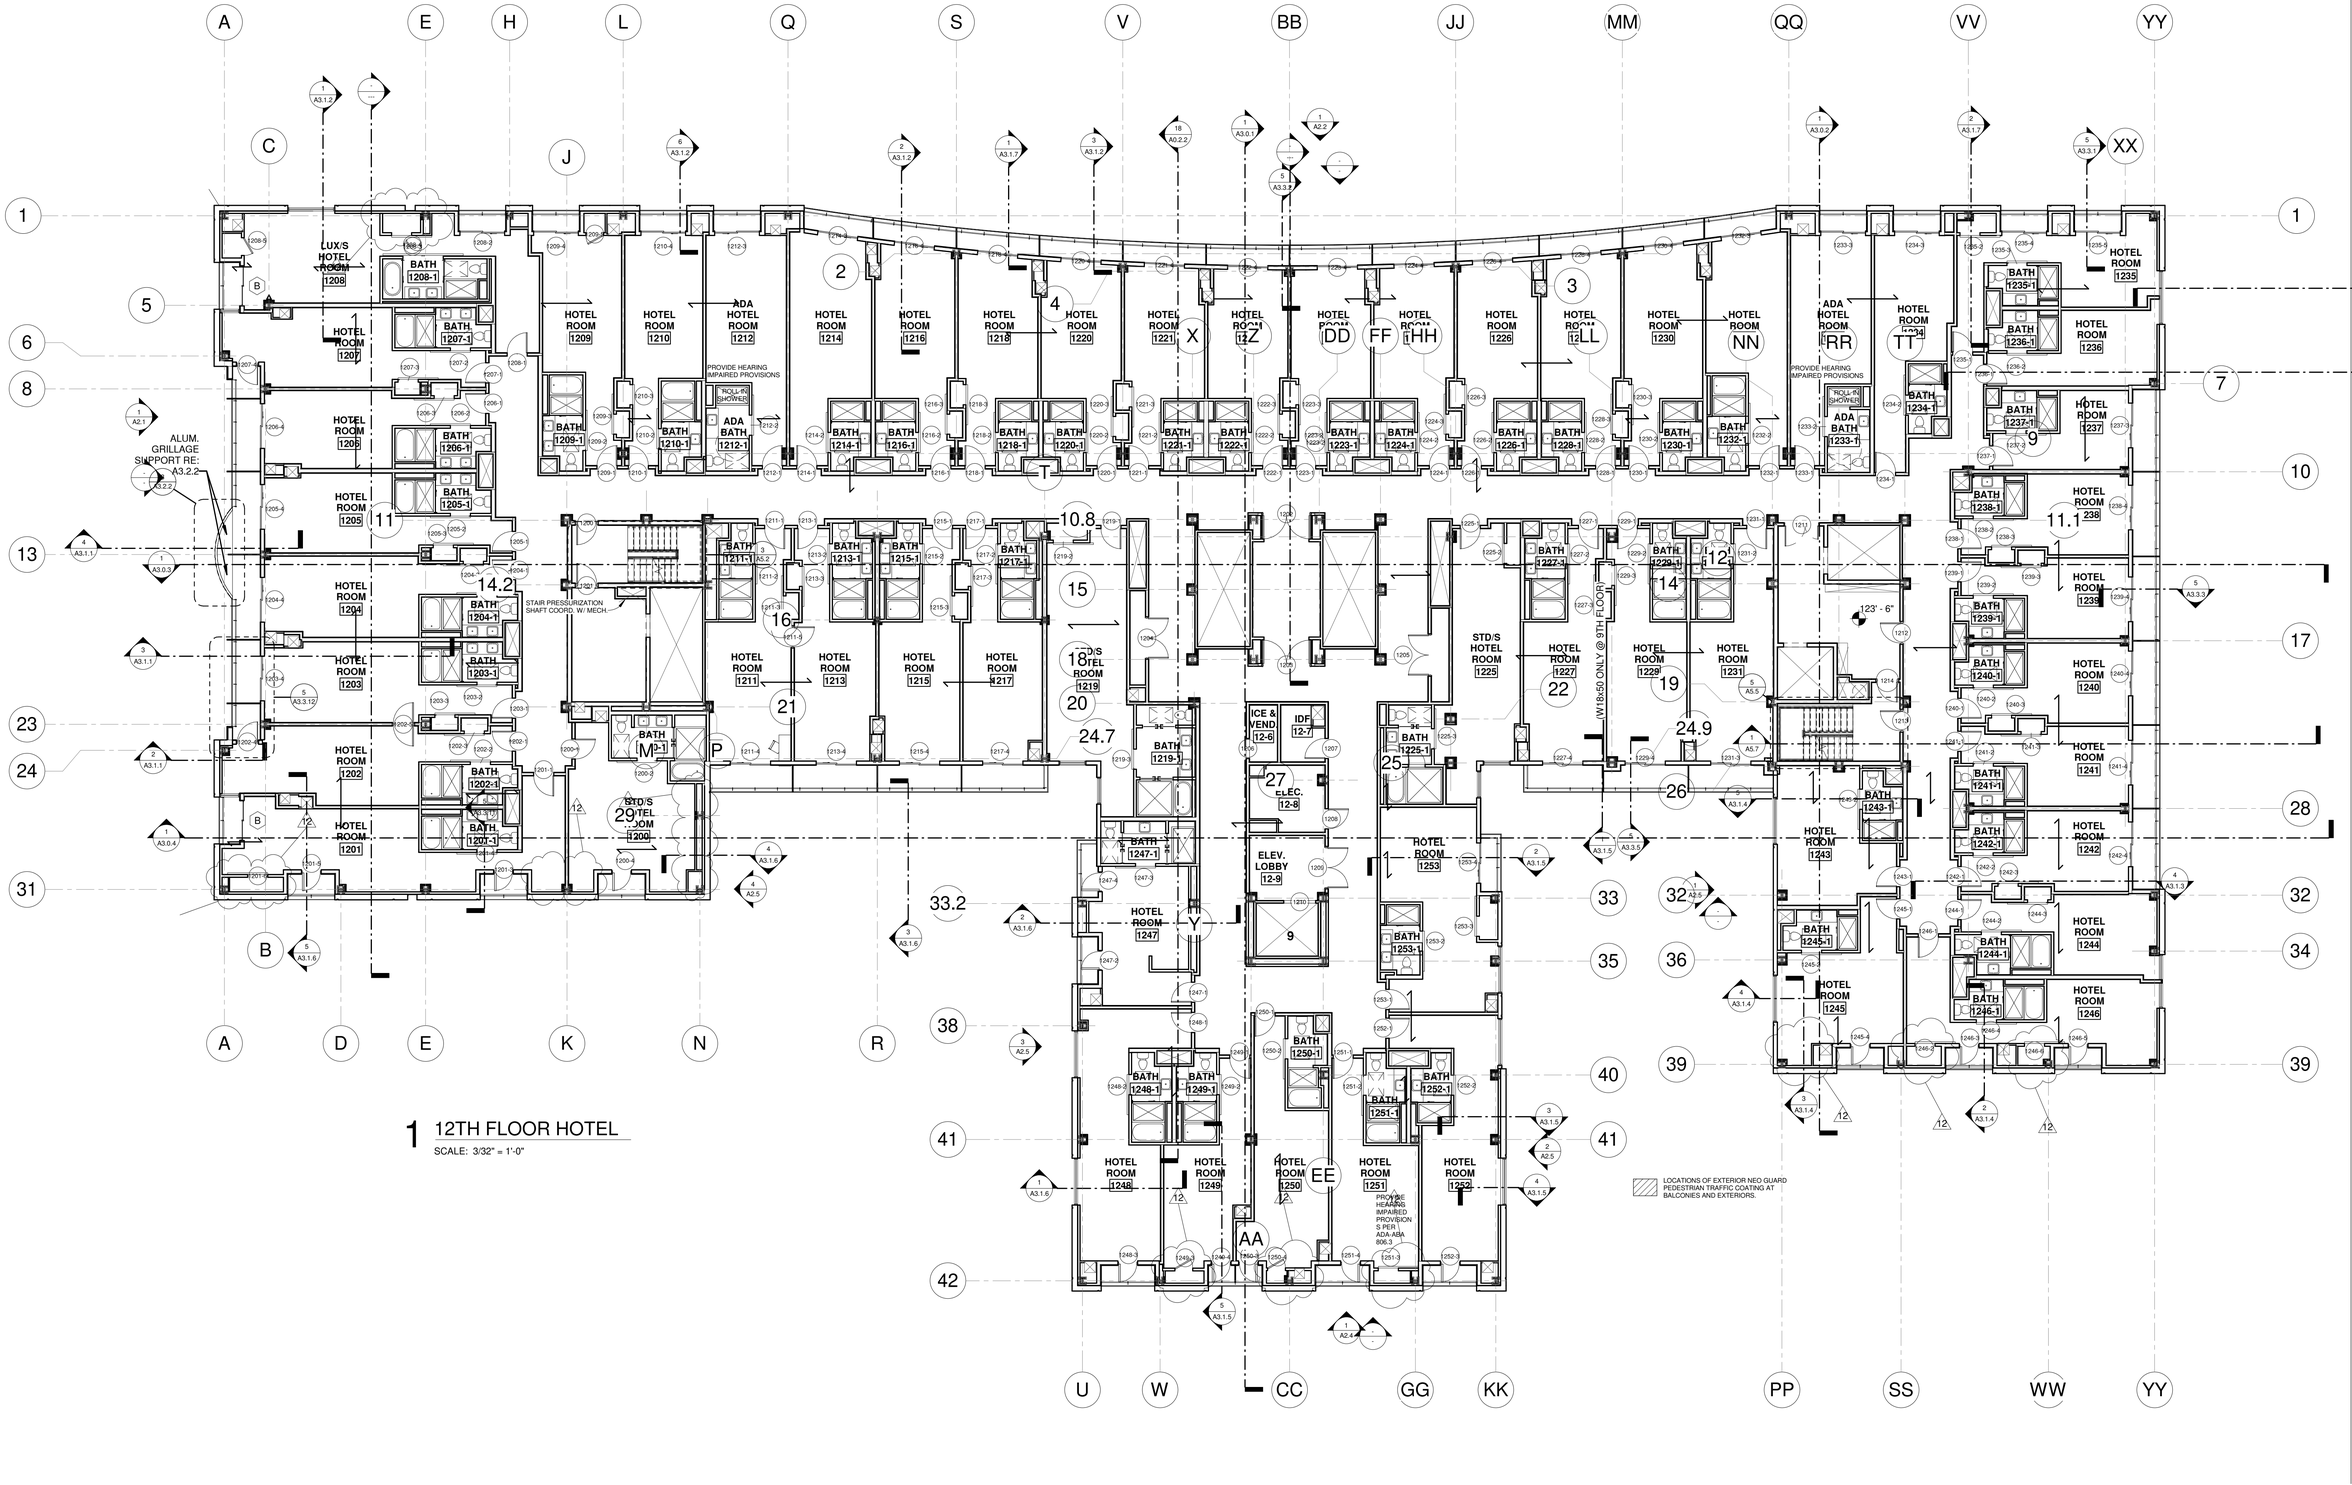

1 12TH FLOOR HOTEL
SCALE: 3/32" = 1'-0"

HB HARRY BAKER SMITH
SA II ARCHITECTS II P L L C
189 Maple Ridge Drive Metairie, LA 70001
(504)-885-4477
central@hbsaii.com hbsaii.com
SINCE 1961

HARD ROCK HOTEL

1031 CANAL STREET
NEW ORLEANS, LOUISIANA

THESE PLANS AND SPECIFICATIONS HAVE BEEN PREPARED BY ME OR UNDER MY CLOSE PERSONAL SUPERVISION AND TO THE BEST OF MY KNOWLEDGE AND BELIEF THEY COMPLY WITH ALL CITY, STATE AND FEDERAL REQUIREMENTS, AND AM NOT PROVIDING CONTRACT ADMINISTRATION.
CERTIFIED CORRECT

THIS DRAWING IS CONFIDENTIAL AND NOT BE LOANED, REPRODUCED, COPIED, EITHER WHOLLY OR IN PART, OR MADE PUBLIC IN ANY MANNER WITHOUT THE WRITTEN CONSENT OF HB.SA II ARCHITECTS, A PROFESSIONAL LLC. ALL RIGHTS OF DESIGN OR INVENTION ARE RESERVED AND WILL REMAIN THE SOLE PROPERTY OF HB.SA II ARCHITECTS A PROFESSIONAL LLC.

REVISION HISTORY


	1	2	3	4	5	6	7	8
4/26/2019								
REVISION #12								

12TH FLOOR

PROJECT#: 1709
PHASE: CD
TEAM: Author
CHECKER: Checker
SCALE: AS NOTED
ISSUED: 2/1/2019
SHEET#:

A1.12

RPR-1031 CANAL ST_PDF ARCH SET_4/26/2019, 12:26 PM

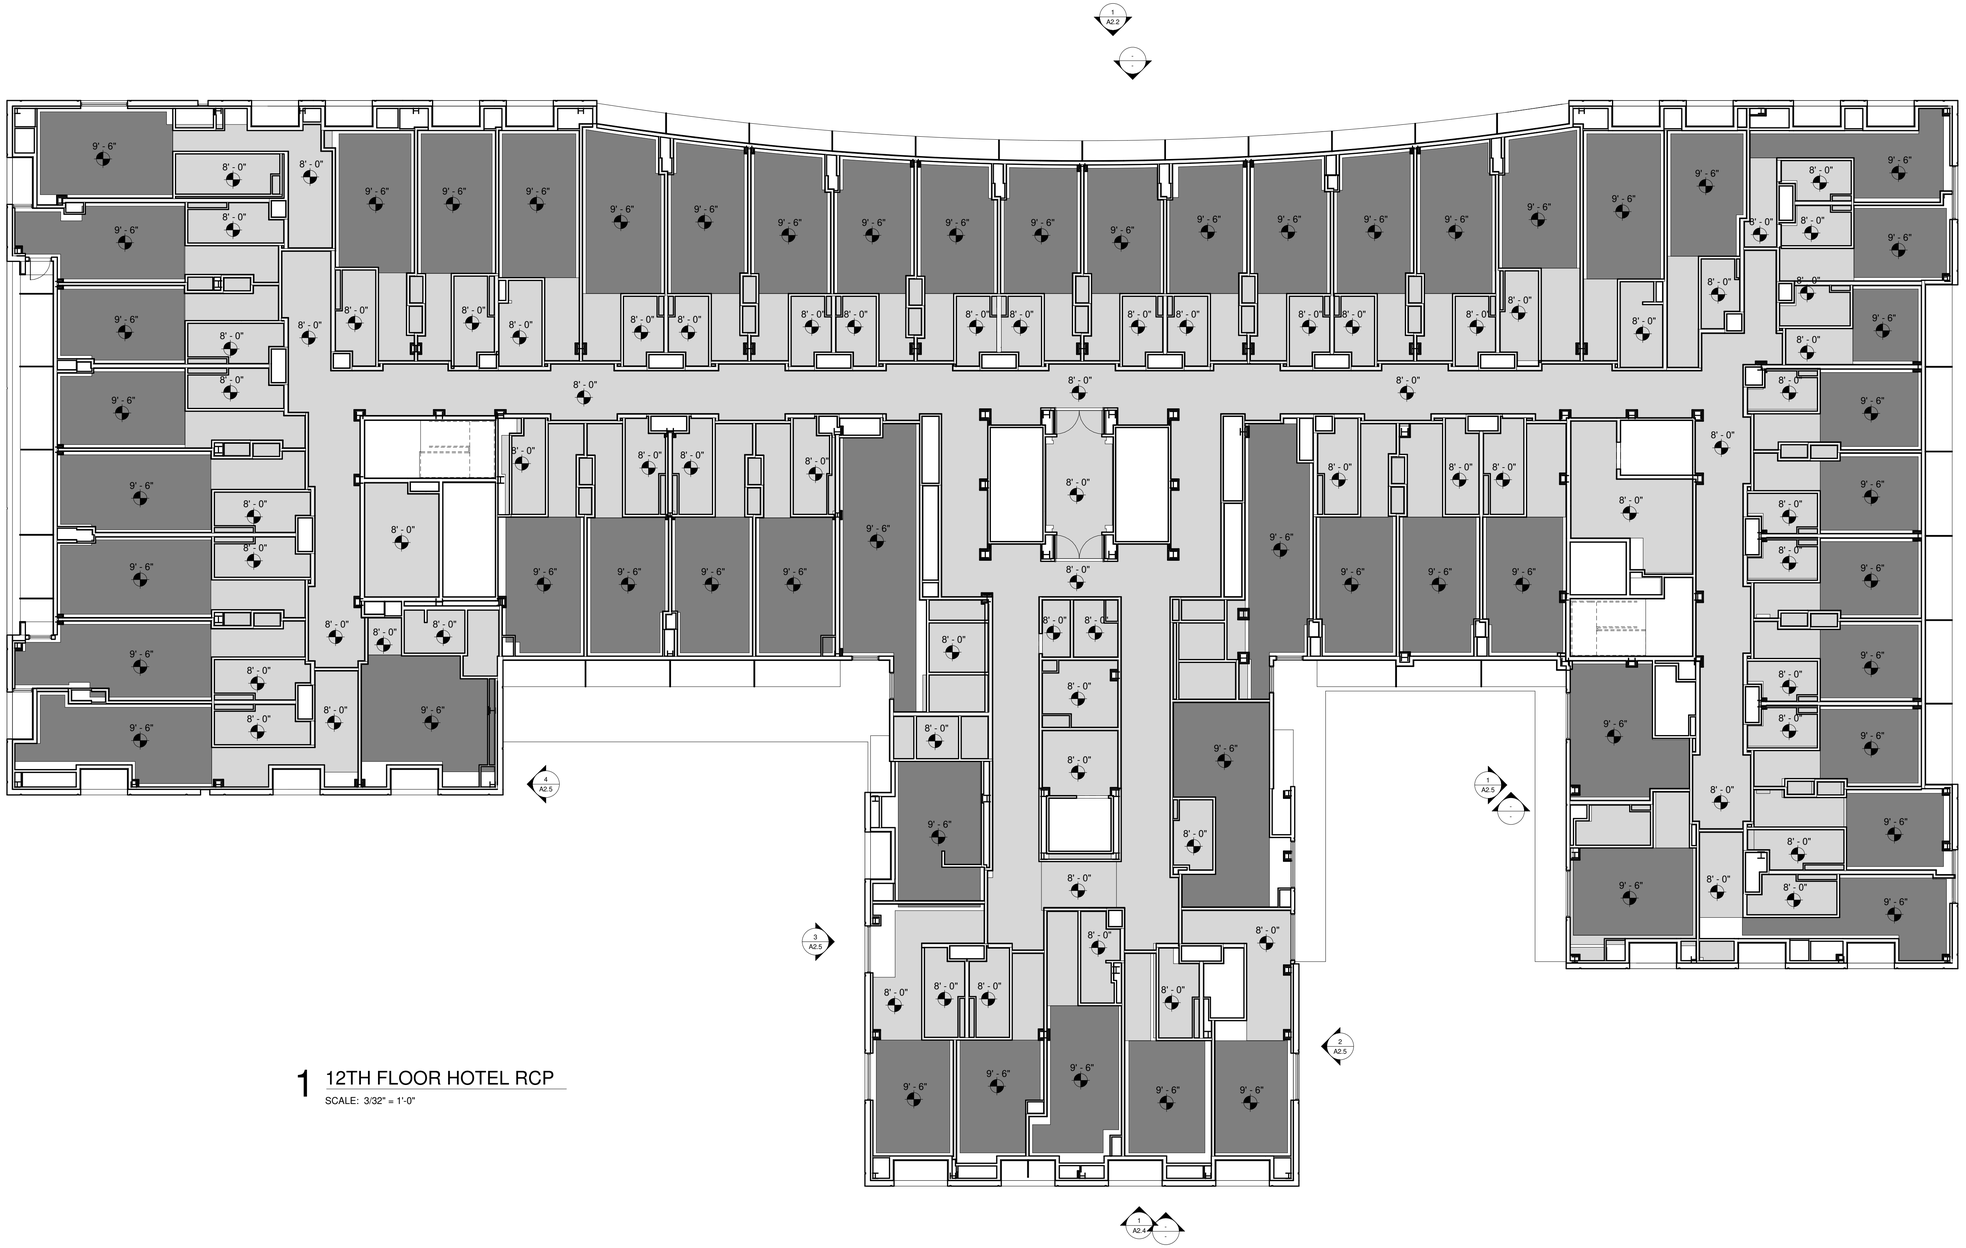

1 12TH FLOOR HOTEL RCP

SCALE: 3/32" = 1'-0"

HB HARRY BAKER SMITH SA II ARCHITECTS II P L L C
189 Maple Ridge Drive Metairie, LA 70001
(504)-885-4477
central@hbsaii.com hbsaii.com
SINCE 1961

HARD ROCK HOTEL

1031 CANAL STREET
NEW ORLEANS, LOUISIANA

THESE PLANS AND SPECIFICATIONS HAVE BEEN PREPARED BY ME OR UNDER MY CLOSE PERSONAL SUPERVISION AND TO THE BEST OF MY KNOWLEDGE AND BELIEF THEY COMPLY WITH ALL CITY, STATE AND FEDERAL REQUIREMENTS. I AM NOT PROVIDING CONTRACT ADMINISTRATION.

CERTIFIED CORRECT

THIS DRAWING IS CONFIDENTIAL AND NOT BE LOANED, REPRODUCED, COPIED, EITHER WHOLLY OR IN PART, OR MADE PUBLIC IN ANY MANNER WITHOUT THE WRITTEN CONSENT OF HBSA II ARCHITECTS, A PROFESSIONAL L.L.C. ALL RIGHTS OF DESIGN OR INVENTION ARE RESERVED AND WILL REMAIN THE SOLE PROPERTY OF HBSA II ARCHITECTS A PROFESSIONAL L.L.C.

REVISION HISTORY


	1	2	3	4	5	6	7	8
4/26/2019								
REVISION #12								

12TH FLOOR RCP

PROJECT#: 1709
PHASE: CD
TEAM: Author
CHECKER: Checker
SCALE: AS NOTED
ISSUED: 2/1/2019
SHEET#:

A1.12.1

HRHL-1031 CANAL ST_PDF ARCH SET_4/26/2019, 12:00 PM

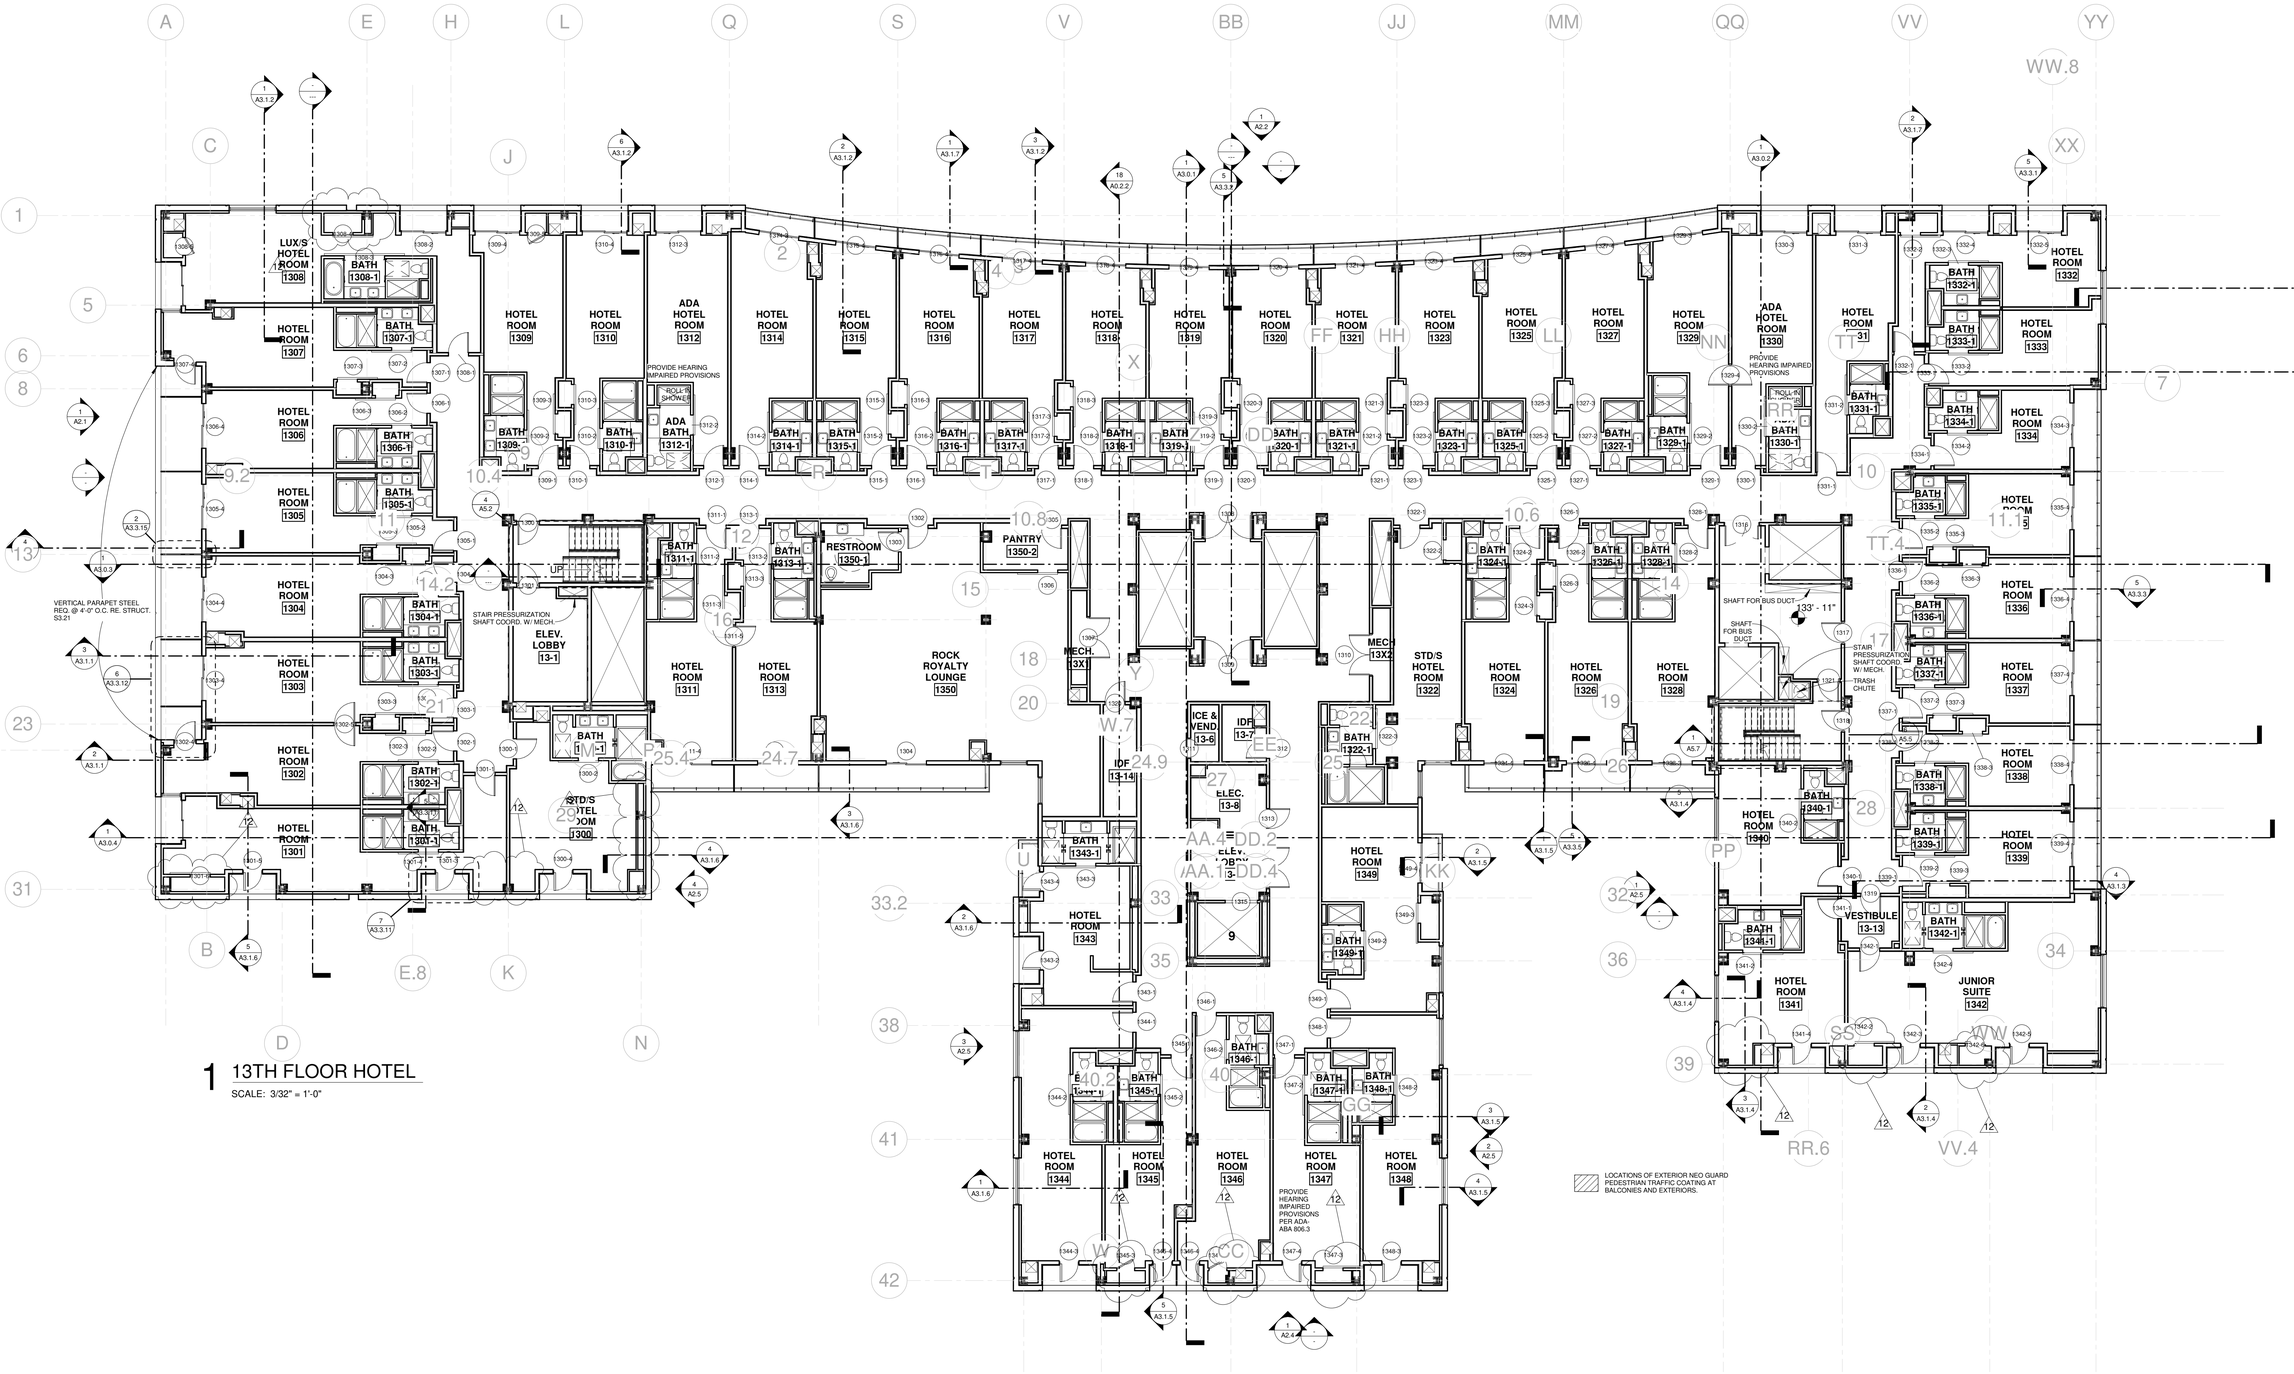

1 13TH FLOOR HOTEL

SCALE: 3/32" = 1'-0"

HB HARRY BAKER SMITH SA II ARCHITECTS II P L I C
189 Maple Ridge Drive Metairie, LA 70001
(504)-885-4477
central@hbsaii.com hbsaii.com
SINCE 1961

HARD ROCK HOTEL

1031 CANAL STREET
NEW ORLEANS, LOUISIANA

THESE PLANS AND SPECIFICATIONS HAVE BEEN PREPARED BY ME OR UNDER MY CLOSE PERSONAL SUPERVISION AND TO THE BEST OF MY KNOWLEDGE AND BELIEF THEY COMPLY WITH ALL CITY, STATE AND FEDERAL REQUIREMENTS, AND AM NOT PROVIDING CONTRACT ADMINISTRATION.

CERTIFIED CORRECT

THIS DRAWING IS CONFIDENTIAL AND NOT BE LOANED, REPRODUCED, COPIED, EITHER WHOLLY OR IN PART, OR MADE PUBLIC IN ANY MANNER WITHOUT THE WRITTEN CONSENT OF HB-SA II ARCHITECTS, A PROFESSIONAL LLC. ALL RIGHTS OF DESIGN OR INVENTION ARE RESERVED AND WILL REMAIN THE SOLE PROPERTY OF HB-SA II ARCHITECTS A PROFESSIONAL LLC.

REVISION HISTORY


	REVISION #12	4/26/2019
1		
2		
3		
4		
5		
6		
7		
8		

13TH FLOOR

PROJECT#: 1709
PHASE: CD
TEAM: Author
CHECKER: Checker
SCALE: AS NOTED
ISSUED: 2/1/2019
SHEET#:

A1.13

HRL-101 CANAL ST_RDF ARCH SET_4/26/2019, 12:00 PM

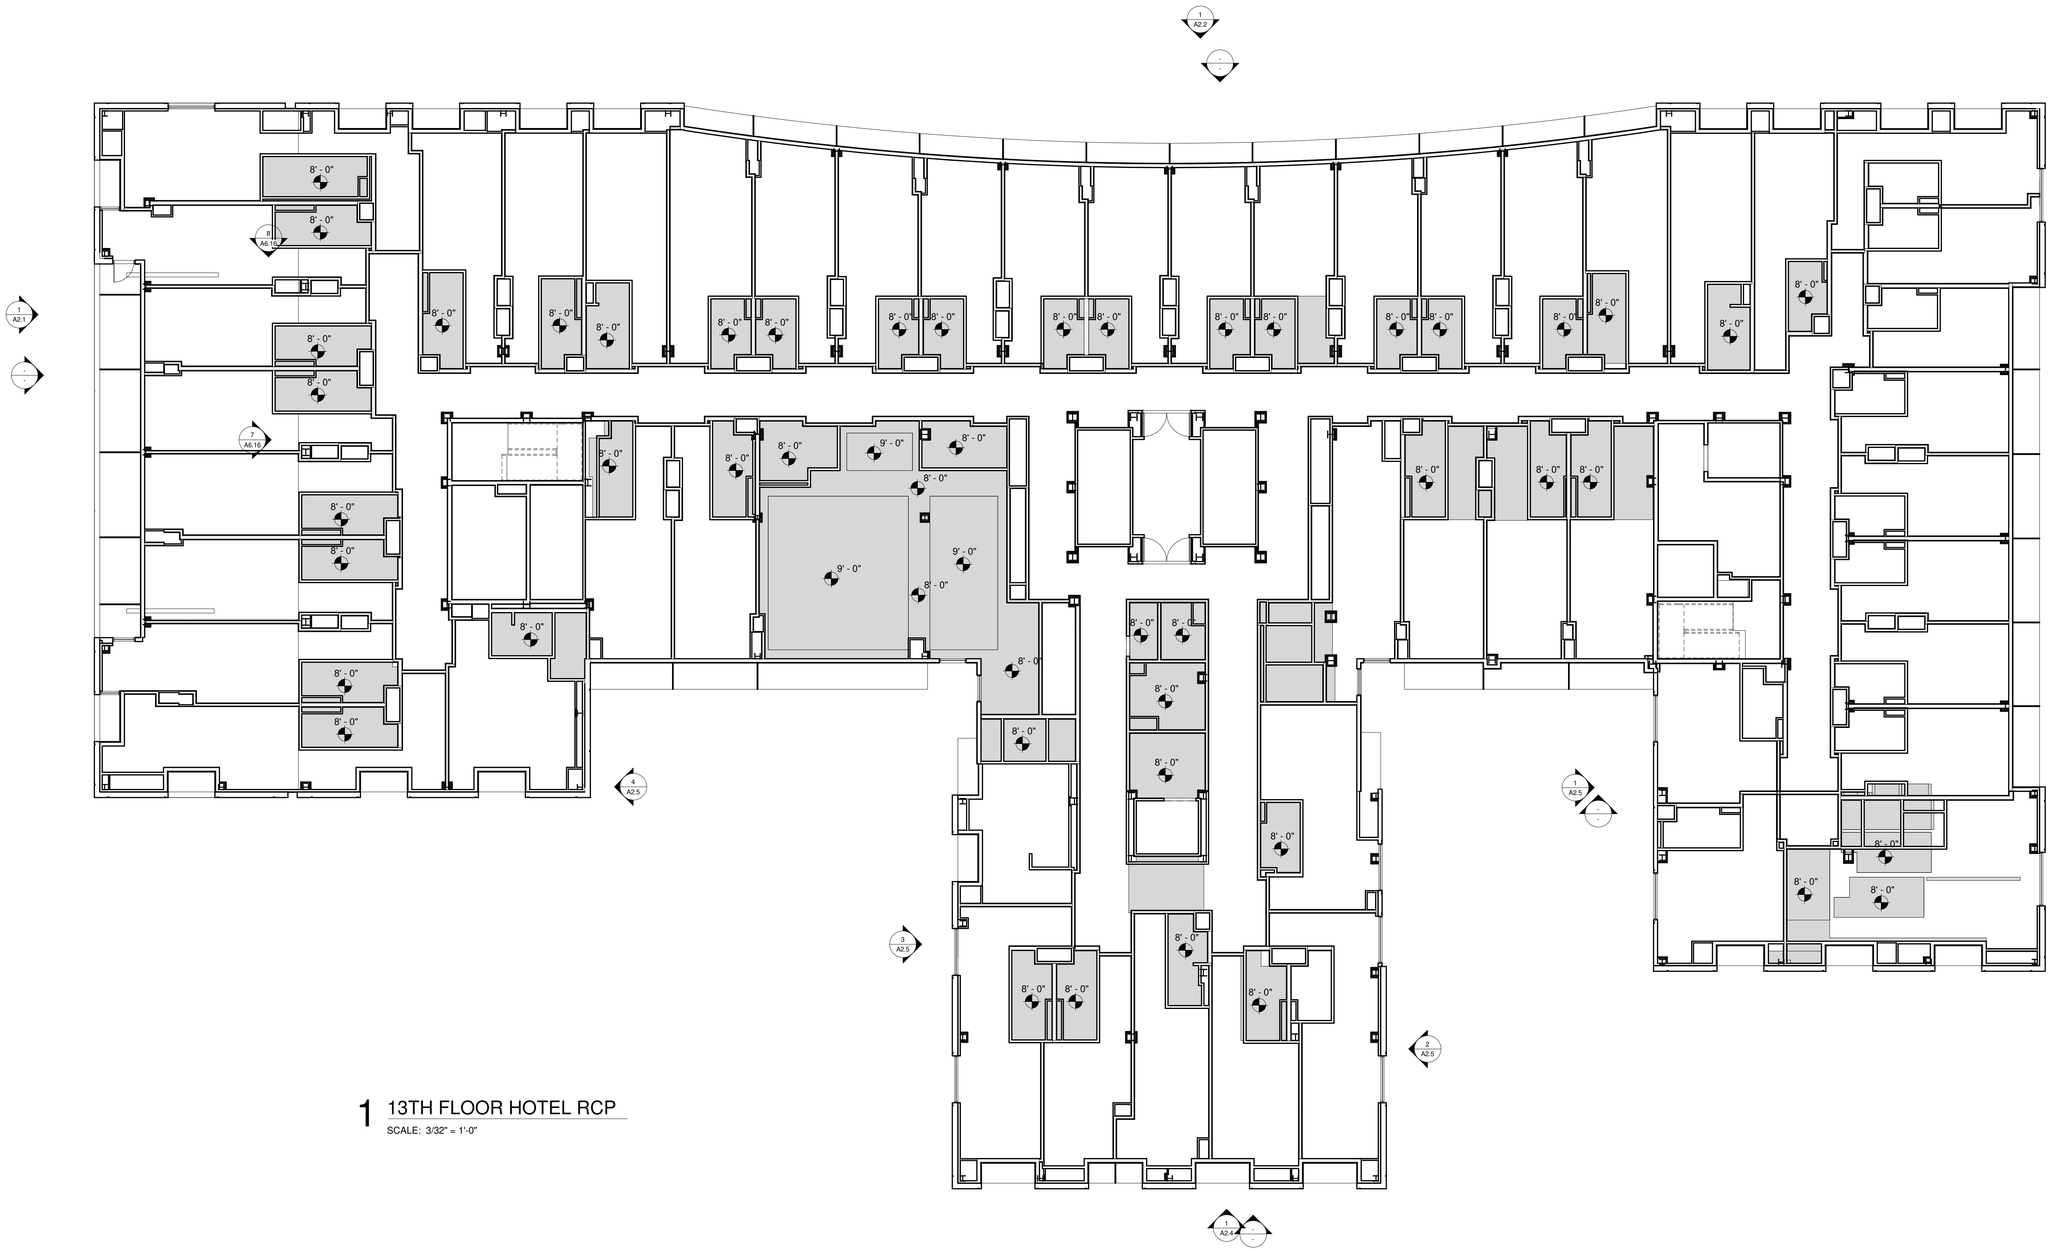

1 13TH FLOOR HOTEL RCP

SCALE: 3/32" = 1'-0"

HB HARRY BAKER SMITH
SA II ARCHITECTS II
P L L C
189 Maple Ridge Drive Metairie, LA 70001
(504)-885-4477
central@hbsaii.com hbsaii.com
SINCE 1961

HARD ROCK HOTEL

1031 CANAL STREET
NEW ORLEANS, LOUISIANA

THESE PLANS AND SPECIFICATIONS HAVE BEEN PREPARED BY ME OR UNDER MY CLOSE PERSONAL SUPERVISION AND TO THE BEST OF MY KNOWLEDGE AND BELIEF THEY COMPLY WITH ALL CITY, STATE AND FEDERAL REQUIREMENTS, AND I AM NOT PROVIDING CONTRACT ADMINISTRATION.

CERTIFIED CORRECT

THIS DRAWING IS CONFIDENTIAL AND NOT BE LOANED, REPRODUCED, COPIED, EITHER WHOLLY OR IN PART, OR MADE PUBLIC IN ANY MANNER WITHOUT THE WRITTEN CONSENT OF HBSA II ARCHITECTS, A PROFESSIONAL L.L.C. ALL RIGHTS OF DESIGN OR INVENTION ARE RESERVED AND WILL REMAIN THE SOLE PROPERTY OF HBSA II ARCHITECTS A PROFESSIONAL L.L.C.

REVISION HISTORY


	4/26/2019	REVISION # 2
1		
2		
3		
4		
5		
6		
7		
8		

13TH FLOOR RCP

PROJECT#: 1709
PHASE: CD
TEAM: Author
CHECKER: Checker
SCALE: AS NOTED
ISSUED: 2/1/2019
SHEET#:

A1.13.1

HRH_1031 CANAL ST_FOF ARCH SET_4/26/2019, 12:00 PM

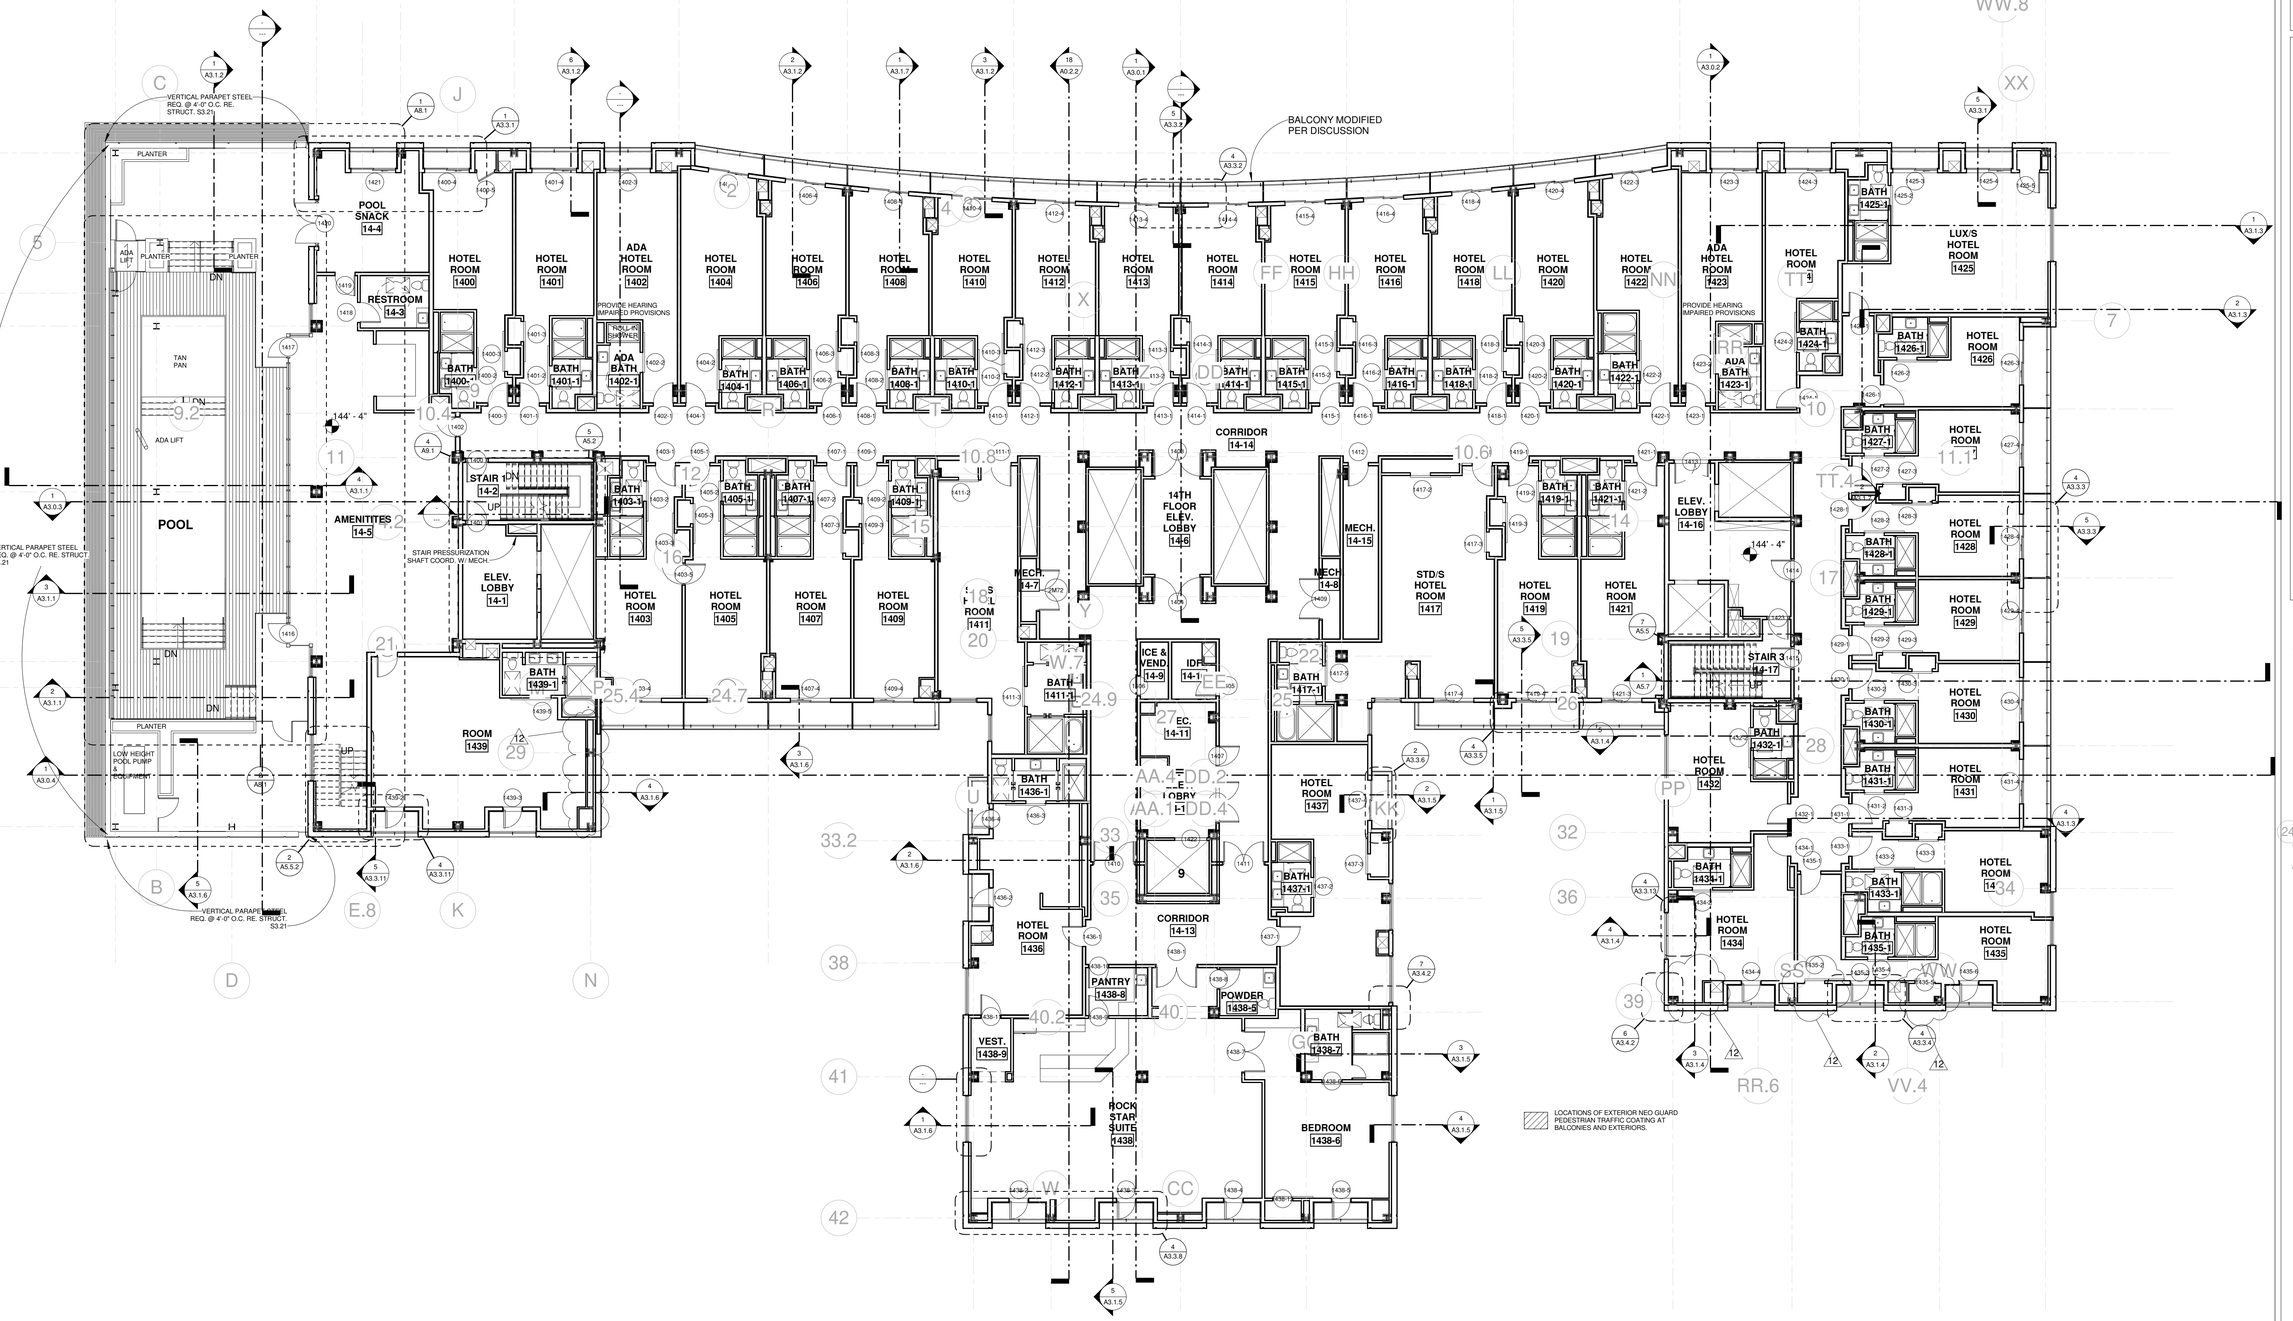

1 14TH FLOOR HOTEL & RESIDENTIAL

SCALE: 3/32" = 1'-0"

HB HARRY BAKER SMITH SA II ARCHITECTS II P L I C
189 Maple Ridge Drive Metairie, LA 70001
(504)-885-4477
central@hbsaii.com hbsaii.com
SINCE 1961

HARD ROCK HOTEL

1031 CANAL STREET
NEW ORLEANS, LOUISIANA

THESE PLANS AND SPECIFICATIONS HAVE BEEN PREPARED BY ME OR UNDER MY CLOSE PERSONAL SUPERVISION AND TO THE BEST OF MY KNOWLEDGE AND BELIEF THEY COMPLY WITH ALL CITY, STATE AND FEDERAL REQUIREMENTS, AND I AM NOT PROVIDING CONTRACT ADMINISTRATION.
CERTIFIED CORRECT

THIS DRAWING IS CONFIDENTIAL AND MAY NOT BE LOANED, REPRODUCED, COPIED, EITHER WHOLLY OR IN PART, OR MADE PUBLIC IN ANY MANNER WITHOUT THE WRITTEN CONSENT OF HBSA II ARCHITECTS, A PROFESSIONAL LLC'S. ALL RIGHTS OF DESIGN OR INVENTION ARE RESERVED AND WILL REMAIN THE SOLE PROPERTY OF HBSA II ARCHITECTS A PROFESSIONAL L.L.C.

REVISION HISTORY


	1	2	3	4	5	6	7	8
4/26/2019								
REVISION #12								

14TH FLOOR

PROJECT#: 1709
PHASE: CD
TEAM: Author
CHECKER: Checker
SCALE: AS NOTED
ISSUED: 2/1/2019
SHEET#:

A1.14

HRH_1031 CANAL ST._PDP_ARCH SHET_4/26/2019, 12:00 PM

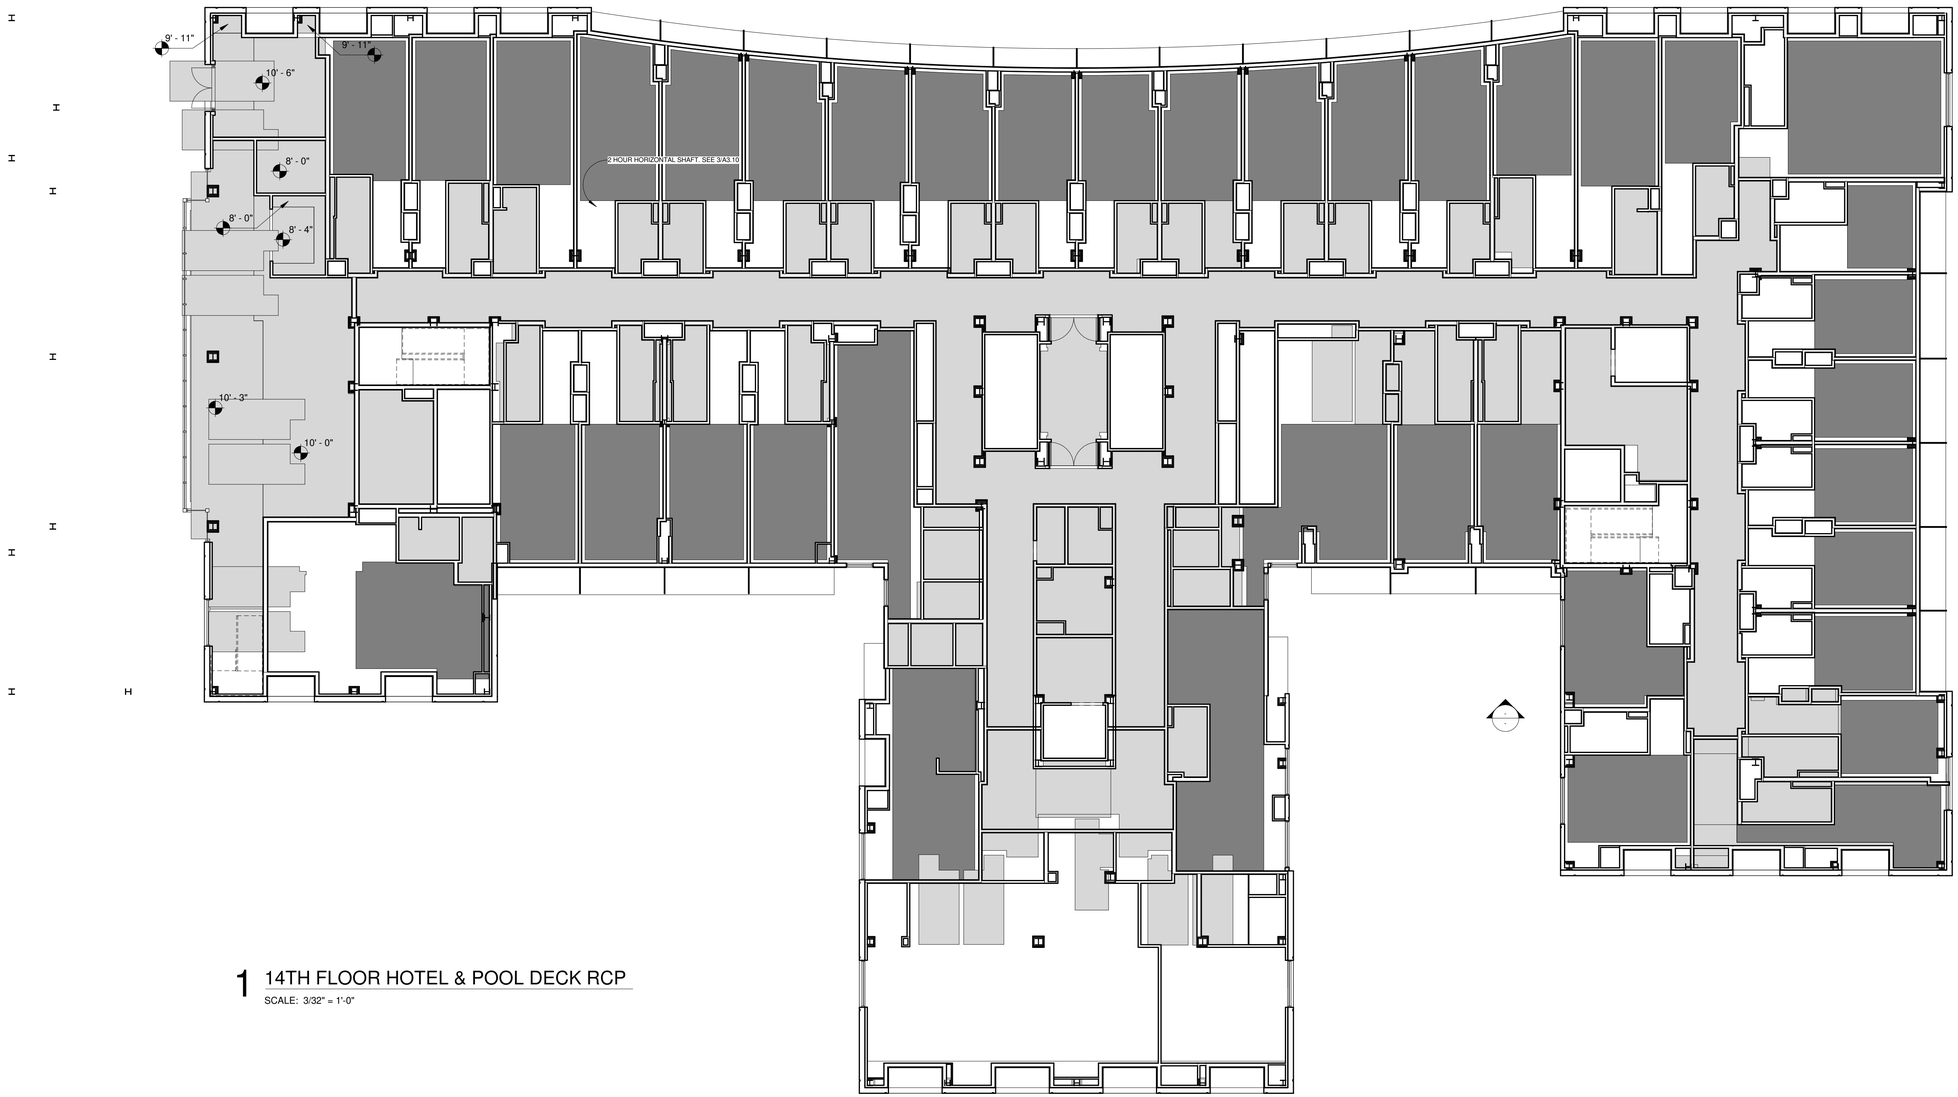

1 14TH FLOOR HOTEL & POOL DECK RCP

SCALE: 3/32" = 1'-0"

HB HARRY BAKER SMITH
SA II ARCHITECTS II
P L L C
189 Maple Ridge Drive Metairie, LA 70001
(504)-885-4477
central@hbsaii.com hbsaii.com
SINCE 1961

HARD ROCK HOTEL

1031 CANAL STREET
NEW ORLEANS, LOUISIANA

THESE PLANS AND SPECIFICATIONS HAVE BEEN PREPARED BY ME OR UNDER MY CLOSE PERSONAL SUPERVISION AND TO THE BEST OF MY KNOWLEDGE AND BELIEF THEY COMPLY WITH ALL CITY, STATE AND FEDERAL REQUIREMENTS, AND I AM NOT PROVIDING CONTRACT ADMINISTRATION.

CERTIFIED CORRECT

THIS DRAWING IS CONFIDENTIAL AND NOT BE LOANED, REPRODUCED, COPIED, EITHER WHOLLY OR IN PART, OR MADE PUBLIC IN ANY MANNER WITHOUT THE WRITTEN CONSENT OF HB SA II ARCHITECTS, A PROFESSIONAL LLC. ALL RIGHTS OF DESIGN OR INVENTION ARE RESERVED AND WILL REMAIN THE SOLE PROPERTY OF HB SA II ARCHITECTS A PROFESSIONAL LLC.

REVISION HISTORY


4/26/2019							
REVISION #12							
1	2	3	4	5	6	7	8

14TH FLOOR RCP

PROJECT#: 1709
PHASE: CD
TEAM: Author
CHECKER: Checker
SCALE: AS NOTED
ISSUED: 2/1/2019
SHEET#:

A1.14.1

H:\R_1031 CANAL ST_PDF ARCH SET_4.26.2019_12:30 PM

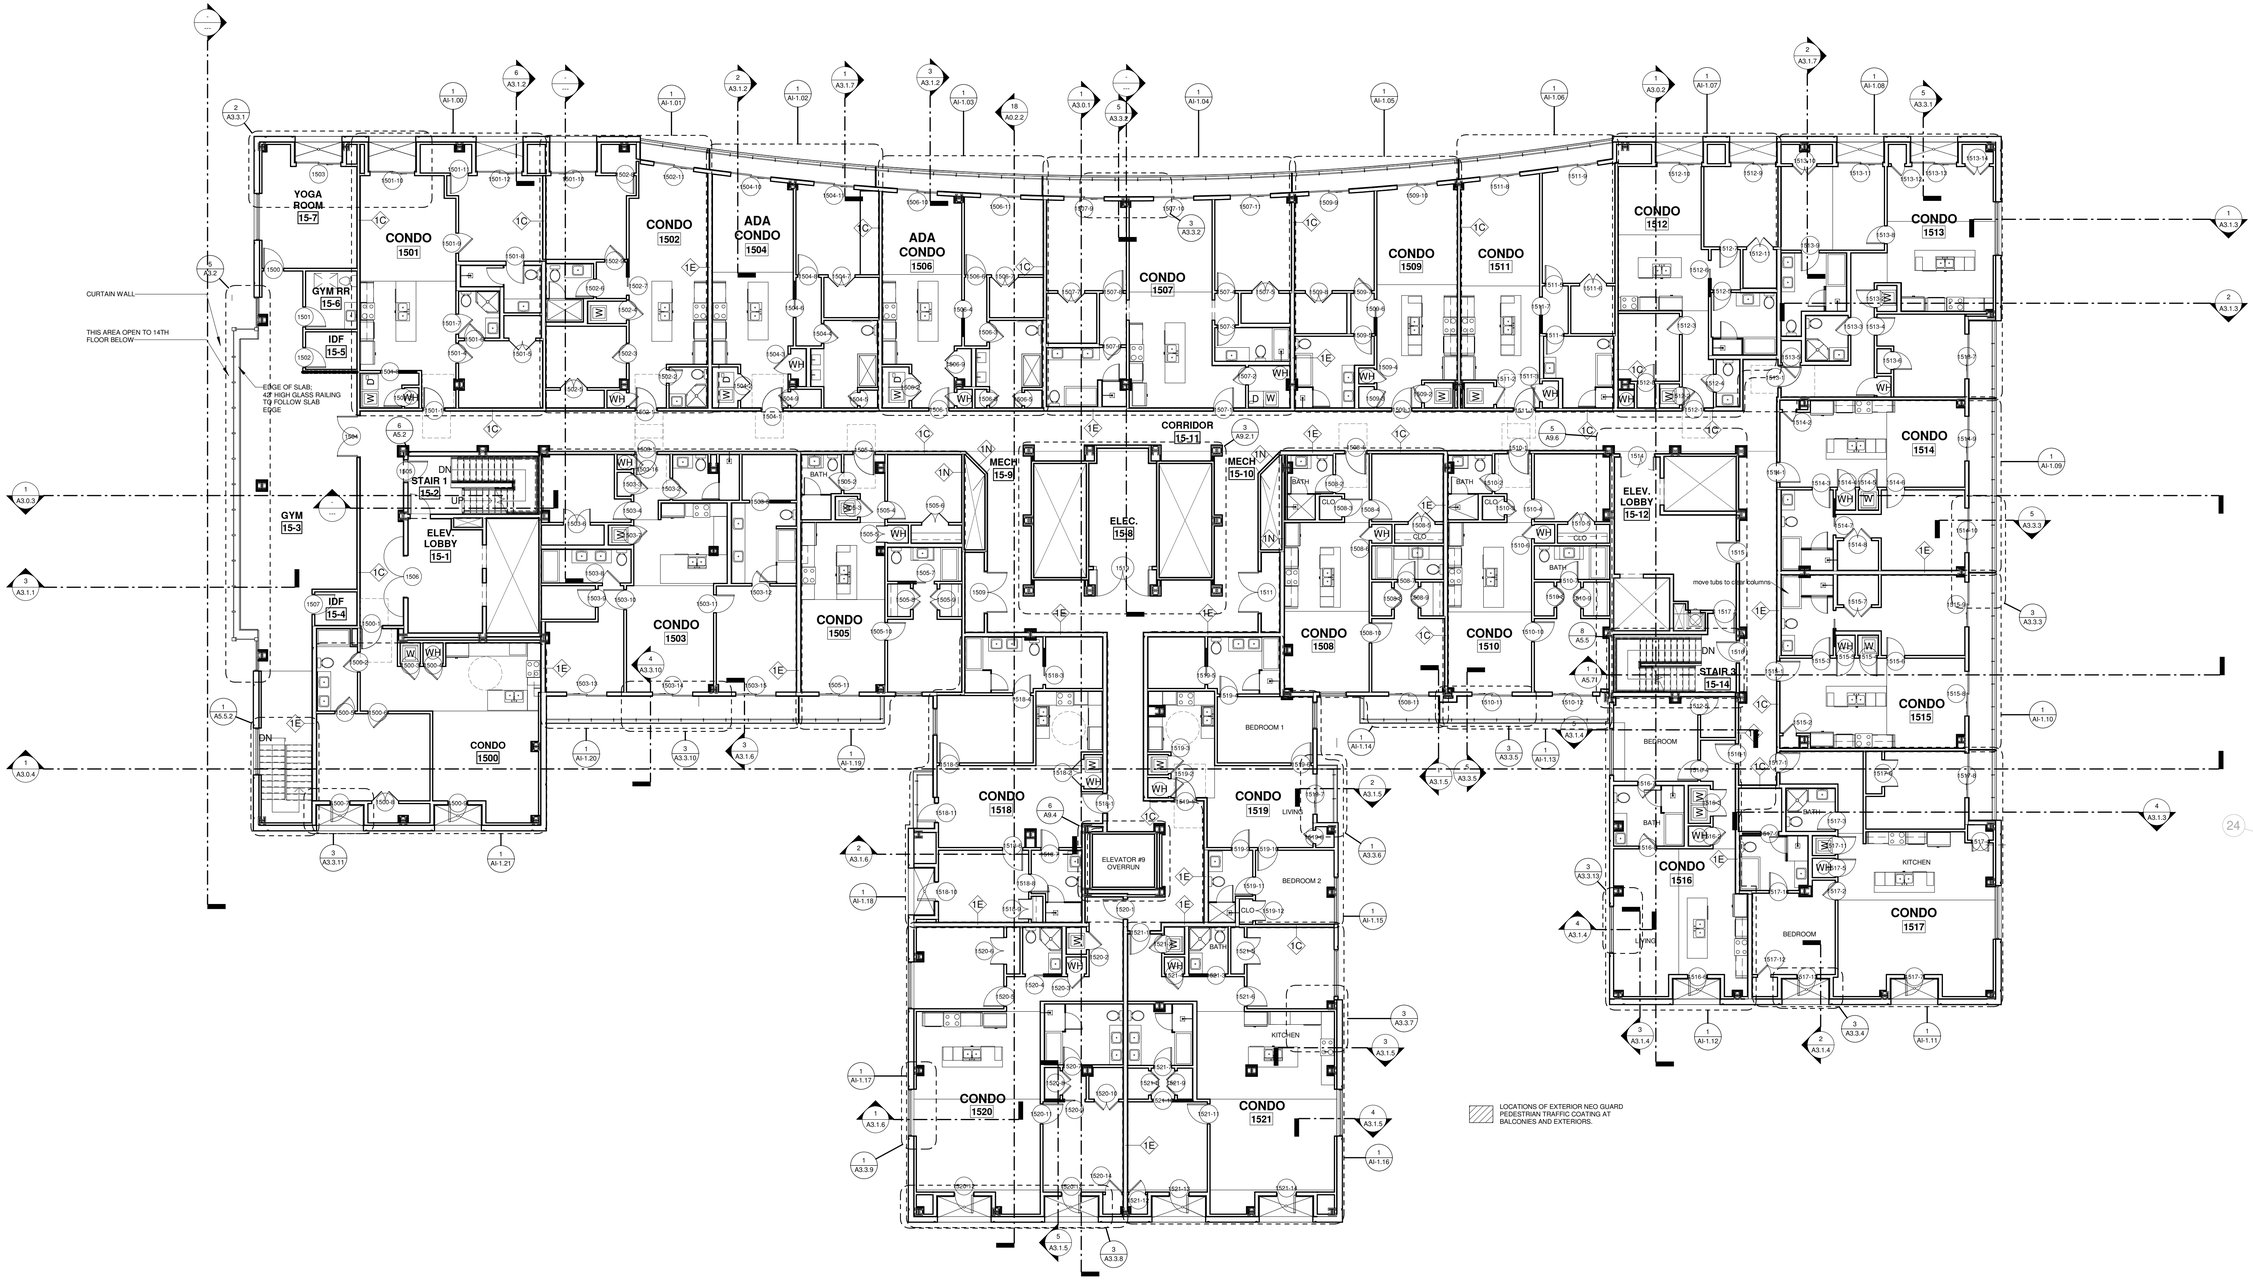

1 15TH FLOOR CONDOS

SCALE: 3/32" = 1'-0"

HB HARRY BAKER SMITH SA II ARCHITECTS II P L I C
189 Maple Ridge Drive Metairie, LA 70001
(504)-885-4477
central@hbsaii.com hbsaii.com
SINCE 1961

HARD ROCK HOTEL

1031 CANAL STREET
NEW ORLEANS, LOUISIANA

THESE PLANS AND SPECIFICATIONS HAVE BEEN PREPARED BY ME OR UNDER MY CLOSE PERSONAL SUPERVISION AND TO THE BEST OF MY KNOWLEDGE AND BELIEF THEY COMPLY WITH ALL CITY, STATE AND FEDERAL REQUIREMENTS. I AM NOT PROVIDING CONTRACT ADMINISTRATION.
CERTIFIED CORRECT

THIS DRAWING IS CONFIDENTIAL AND NOT BE LOANED, REPRODUCED, COPIED, EITHER WHOLLY OR IN PART, OR MADE PUBLIC IN ANY MANNER WITHOUT THE WRITTEN CONSENT OF HBSA II ARCHITECTS, A PROFESSIONAL LLC. ALL RIGHTS OF DESIGN OR INVENTION ARE RESERVED AND WILL REMAIN THE SOLE PROPERTY OF HBSA II ARCHITECTS A PROFESSIONAL LLC.

REVISION HISTORY								
4/26/2019								
REVISION #12								
1	2	3	4	5	6	7	8	

15TH FLOOR

PROJECT#: 1709
PHASE: CD
TEAM: Author
CHECKER: Checker
SCALE: AS NOTED
ISSUED: 2/1/2019
SHEET#:

A1.15

HRH_1031 CANAL ST_PDF ARCH SET_4/26/2019, 12:00 PM



1 15TH FLOOR CONDOS RCP

SCALE: 3/32" = 1'-0"

GYPSUM CEILING ASSEMBLY GENERAL NOTES:

1. MOISTURE RESISTANT GYPSUM TO BE USED IN ALL BATHROOMS
2.
3.
4.
5.
6.

HB HARRY BAKER SMITH SA II ARCHITECTS II P L L C

189 Maple Ridge Drive Metairie, LA 70001
(504)-885-4477
central@hbsaii.com hbsaii.com

SINCE 1961

HARD ROCK HOTEL

1031 CANAL STREET
NEW ORLEANS, LOUISIANA

THESE PLANS AND SPECIFICATIONS HAVE BEEN PREPARED BY ME OR UNDER MY CLOSE PERSONAL SUPERVISION AND TO THE BEST OF MY KNOWLEDGE AND BELIEF THEY COMPLY WITH ALL CITY, STATE AND FEDERAL REQUIREMENTS, AND I AM NOT PROVIDING A CONTRACT ADMINISTRATION.

CERTIFIED CORRECT

THIS DRAWING IS CONFIDENTIAL AND NOT BE LOANED, REPRODUCED, COPIED, EITHER WHOLLY OR IN PART, OR MADE PUBLIC IN ANY MANNER WITHOUT THE WRITEN CONSENT OF HBSA II ARCHITECTS, A PROFESSIONAL L.L.C. ALL RIGHTS OF DESIGN OR INVENTION ARE RESERVED AND WILL REMAIN THE SOLE PROPERTY OF HBSA II ARCHITECTS A PROFESSIONAL L.L.C.

REVISION HISTORY


	4/26/2019	REVISION # 2
1		
2		
3		
4		
5		
6		
7		
8		

15TH FLOOR RCP

PROJECT#: 1709
PHASE: CD
TEAM: Author
CHECKER: Checker
SCALE: AS NOTED
ISSUED: 2/1/2019
SHEET#:

A1.15.1

HRH_1031 CANAL ST_FOF ARCH SET_4/26/2019, 12:55 PM

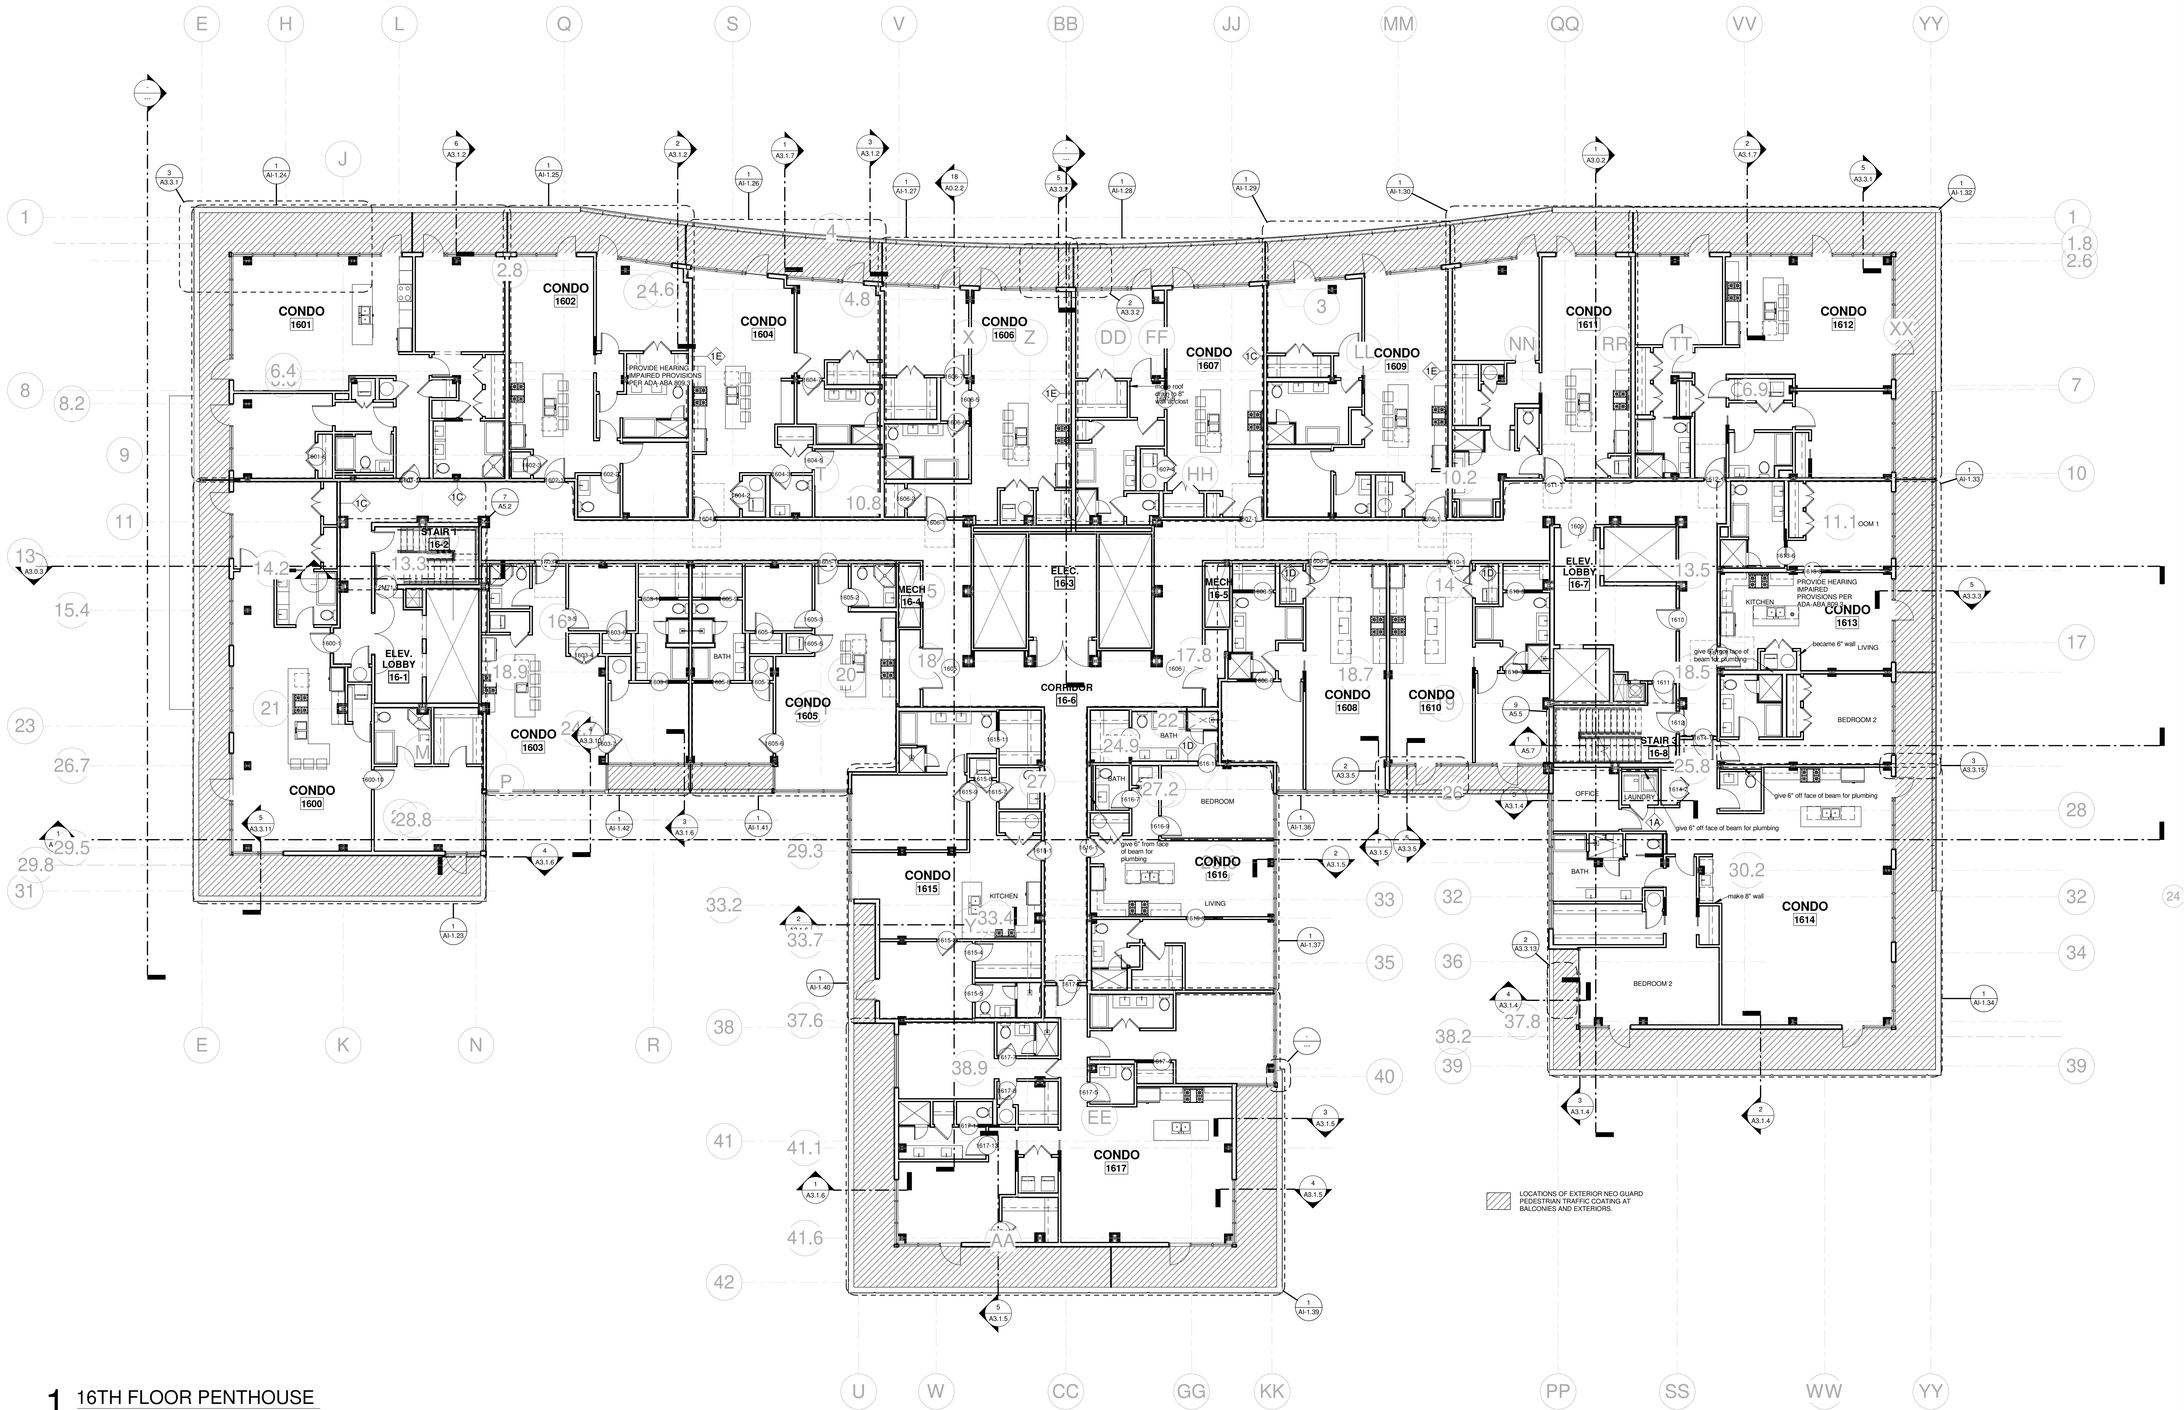

1 16TH FLOOR PENTHOUSE

SCALE: 3/32" = 1'-0"

HB HARRY BAKER SMITH SA II ARCHITECTS II P L L C
189 Maple Ridge Drive Metairie, LA 70001
(504)-885-4477
central@hbsaii.com hbsaii.com
SINCE 1961

HARD ROCK HOTEL

1031 CANAL STREET
NEW ORLEANS, LOUISIANA

THESE PLANS AND SPECIFICATIONS HAVE BEEN PREPARED BY ME OR UNDER MY CLOSE PERSONAL SUPERVISION AND TO THE BEST OF MY KNOWLEDGE AND BELIEF THEY COMPLY WITH ALL CITY, STATE AND FEDERAL REQUIREMENTS. I AM NOT PROVIDING CONTRACT ADMINISTRATION.

CERTIFIED CORRECT

THIS DRAWING IS CONFIDENTIAL AND NOT BE LOANED, REPRODUCED, COPIED, EITHER WHOLLY OR IN PART, OR MADE PUBLIC IN ANY MANNER WITHOUT THE WRITTEN CONSENT OF HBSA II ARCHITECTS, A PROFESSIONAL LLC. ALL RIGHTS OF DESIGN OR INVENTION ARE RESERVED AND WILL REMAIN THE SOLE PROPERTY OF HBSA II ARCHITECTS A PROFESSIONAL LLC.

REVISION HISTORY

	1	2	3	4	5	6	7	8
4/26/2019								
REVISION #12								

16TH FLOOR PENTHOUSES

PROJECT#: 1709
PHASE: CD
TEAM: Author
CHECKER: Checker
SCALE: AS NOTED
ISSUED: 2/1/2019
SHEET#:

A1.16

HRH_1031 CANAL ST._PDF ARCH SET_4/26/2019, 12:00 PM



1 16TH FLOOR PENTHOUSE RCP

SCALE: 3/32" = 1'-0"

GYPSUM CEILING ASSEMBLY GENERAL NOTES:

1. MOISTURE RESISTANT GYPSUM TO BE USED IN ALL BATHROOMS
2.
3.
4.
5.
6.

PUBLIC AREA CEILING LEGEND

- **ACT - HEIGHT PER PLAN**
- **CLEANABLE ACT - HEIGHT PER PLAN**
- **EXPOSED - HEIGHT PER PLAN**
- **GYPSUM HAT CHANNEL - HEIGHT PER PLAN**
- **GYPSUM - HEIGHT PER PLAN**
- **HIGH PERFROMANCE EPOXY COATING - HEIGHT PER PLAN**
- **HIGH PERFROMANCE EPOXY COATING - HEIGHT PER PLAN**

NOTE: ALL CEILINGS RELATIVE TO CURRENT LEVEL ELEVATION

HB HARRY BAKER SMITH SA II ARCHITECTS II P L L C
189 Maple Ridge Drive Metairie, LA 70001
(504)-885-4477
central@hbsaii.com hbsaii.com
SINCE 1961

HARD ROCK HOTEL

1031 CANAL STREET
NEW ORLEANS, LOUISIANA

THESE PLANS AND SPECIFICATIONS HAVE BEEN PREPARED BY ME OR UNDER MY CLOSE PERSONAL SUPERVISION AND TO THE BEST OF MY KNOWLEDGE AND BELIEF THEY COMPLY WITH ALL CITY, STATE AND FEDERAL REQUIREMENTS, AND I AM NOT PROVIDING CONTRACT ADMINISTRATION.

CERTIFIED CORRECT

THIS DRAWING IS CONFIDENTIAL AND NOT BE LOANED, REPRODUCED, COPIED, EITHER WHOLLY OR IN PART, OR MADE PUBLIC IN ANY MANNER WITHOUT THE WRITTEN CONSENT OF HBSA II ARCHITECTS, A PROFESSIONAL LLC. ALL RIGHTS OF DESIGN OR INVENTION ARE RESERVED AND WILL REMAIN THE SOLE PROPERTY OF HBSA II ARCHITECTS A PROFESSIONAL LLC.

REVISION HISTORY


	1	2	3	4	5	6	7	8
4/26/2019								
REVISION #12								

16TH FLOOR RCP

PROJECT#: 1709
PHASE: CD
TEAM: Author
CHECKER: Checker
SCALE: AS NOTED
ISSUED: 2/1/2019
SHEET#:

A1.16.1

HRH_1031 CANAL ST._PDF ARCH SET_4/26/2019, 12:00 PM

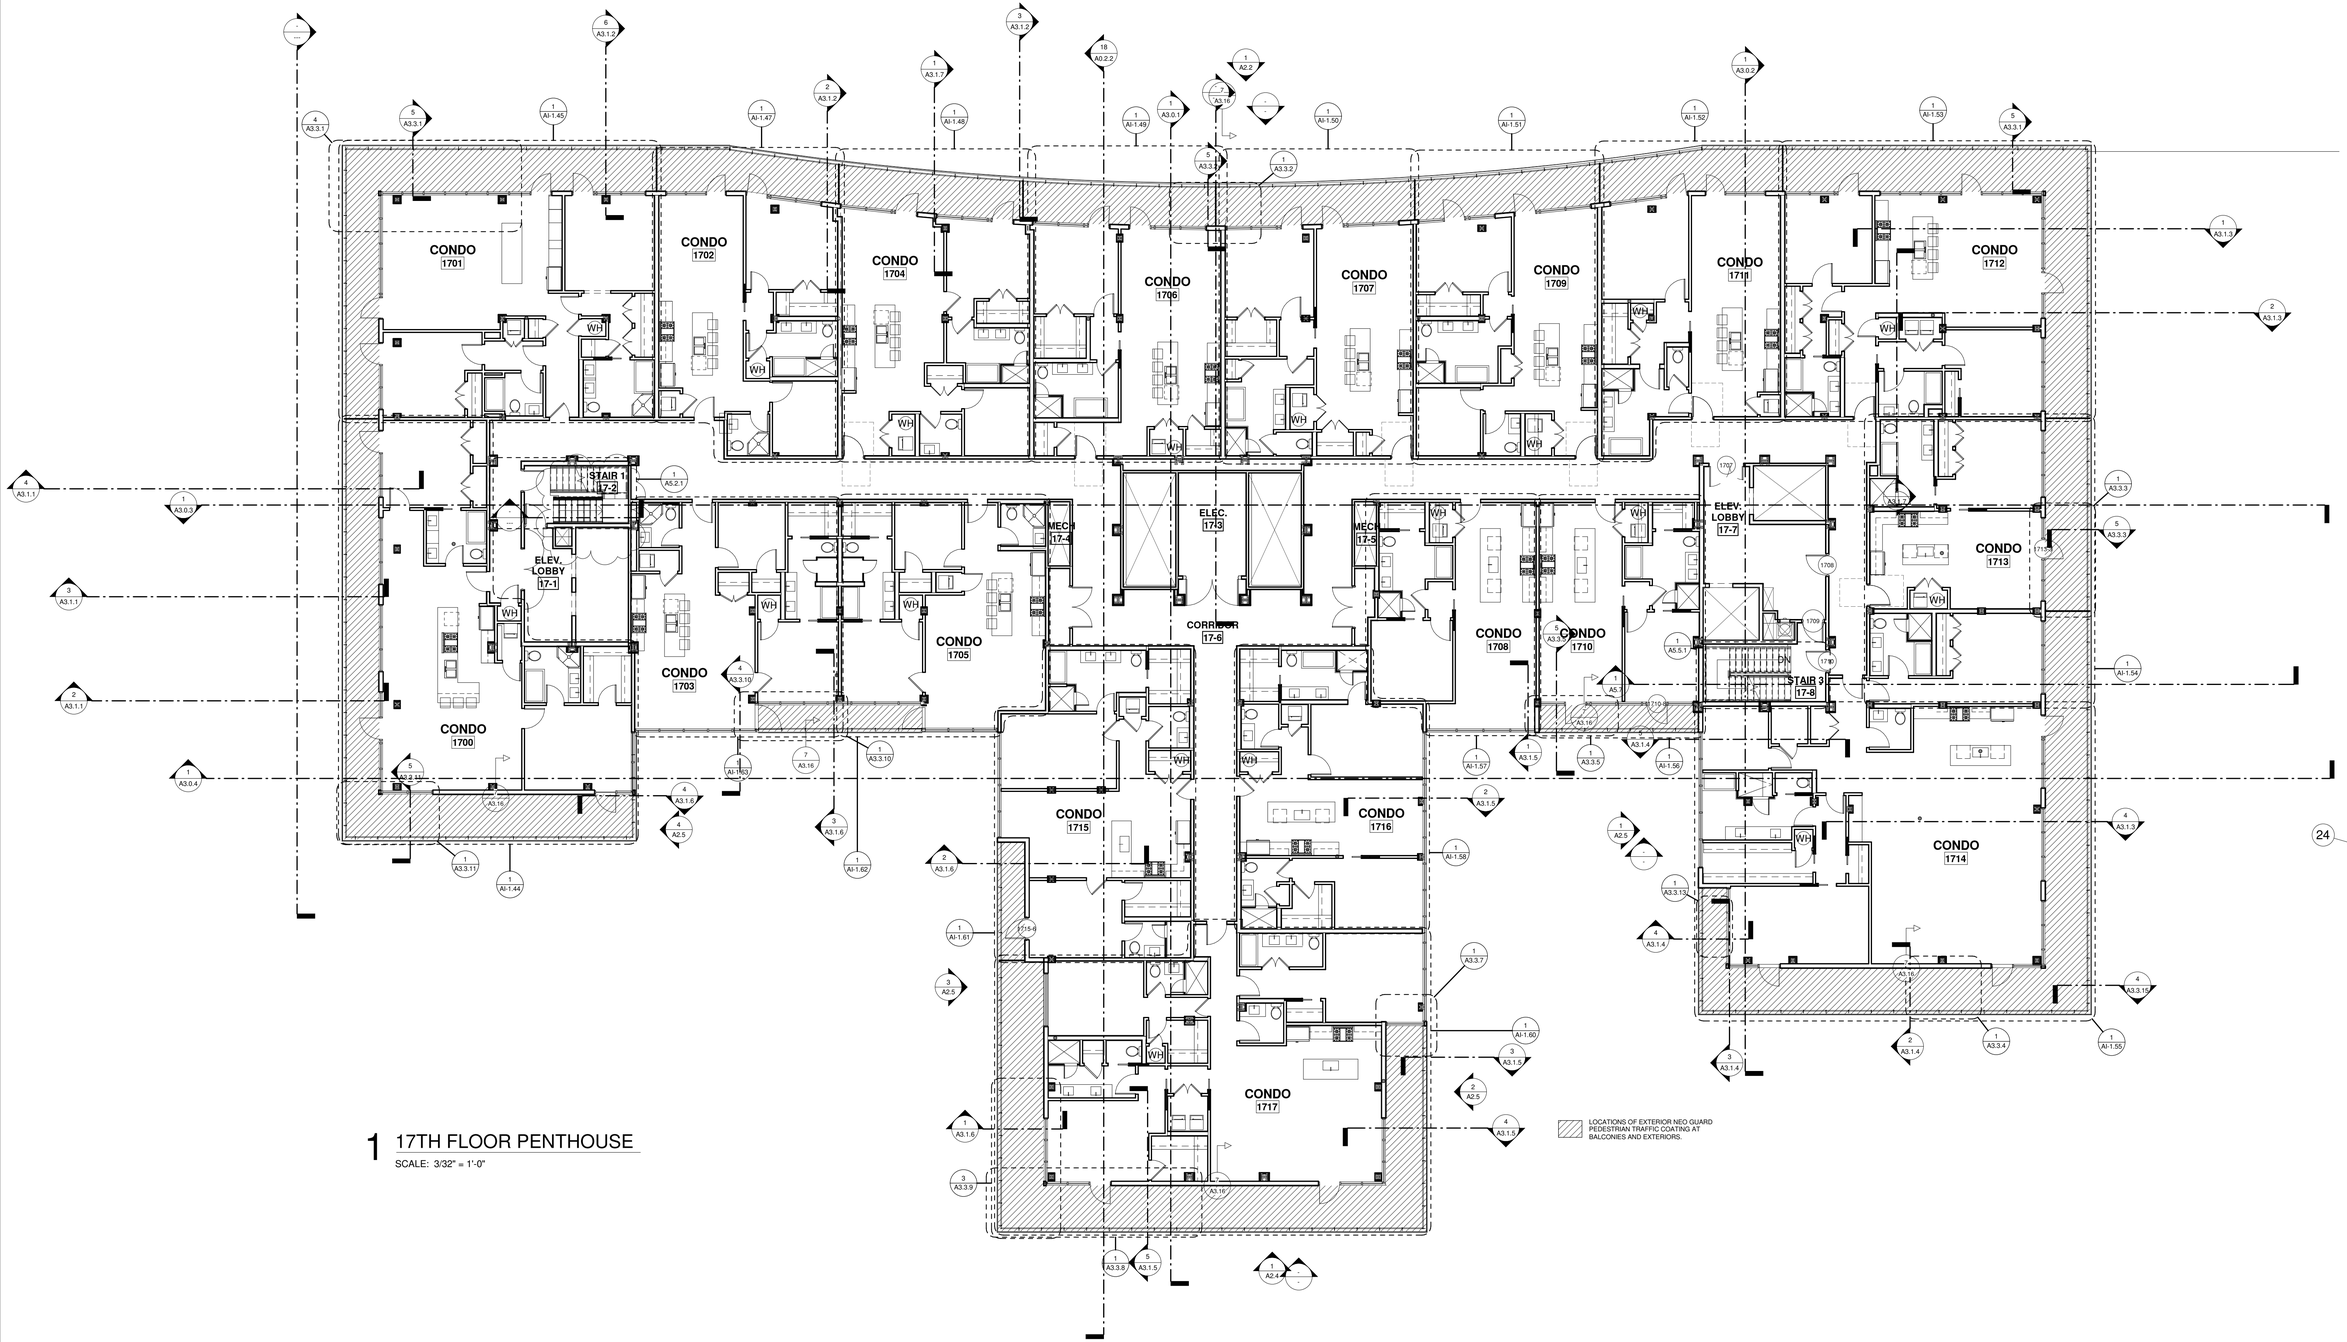

1 17TH FLOOR PENTHOUSE

SCALE: 3/32" = 1'-0"

HB HARRY BAKER SMITH SA II ARCHITECTS II P L L C
189 Maple Ridge Drive Metairie, LA 70001
(504)-885-4477
central@hbsaii.com hbsaii.com
SINCE 1961

HARD ROCK HOTEL

1031 CANAL STREET
NEW ORLEANS, LOUISIANA

THESE PLANS AND SPECIFICATIONS HAVE BEEN PREPARED BY ME, OR UNDER MY CLOSE PERSONAL SUPERVISION AND TO THE BEST OF MY KNOWLEDGE AND BELIEF THEY COMPLY WITH ALL CITY, STATE AND FEDERAL REQUIREMENTS. I AM NOT PROVIDING CONTRACT ADMINISTRATION.

CERTIFIED CORRECT

THIS DRAWING IS CONFIDENTIAL AND NOT BE LOANED, REPRODUCED, COPIED, EITHER WHOLLY OR IN PART, OR MADE PUBLIC IN ANY MANNER WITHOUT THE WRITTEN CONSENT OF HBSA II ARCHITECTS, A PROFESSIONAL LLC. ALL RIGHTS OF DESIGN OR INVENTION ARE RESERVED AND WILL REMAIN THE SOLE PROPERTY OF HBSA II ARCHITECTS A PROFESSIONAL LLC.

REVISION HISTORY

	1	2	3	4	5	6	7	8
4/26/2019								
REVISION #12								

17TH FLOOR PENTHOUSES

PROJECT#: 1709
PHASE: CD
TEAM: Author
CHECKER: Checker
SCALE: AS NOTED
ISSUED: 2/1/2019
SHEET#:

A1.17

H:\PR\-1031 CANAL ST_ PDF ARCH SET_4-26-2019_12:26 PM



1 17TH FLOOR PENTHOUSE RCP

SCALE: 3/32" = 1'-0"

GYPSUM CEILING ASSEMBLY GENERAL NOTES:

1. MOISTURE RESISTANT GYPSUM TO BE USED IN ALL BATHROOMS
2.
3.
4.
5.
6.

HB HARRY BAKER SMITH SA II ARCHITECTS II P L L C
189 Maple Ridge Drive Metairie, LA 70001
(504)-885-4477
central@hbsaii.com hbsaii.com
SINCE 1961

HARD ROCK HOTEL

1031 CANAL STREET
NEW ORLEANS, LOUISIANA

THESE PLANS AND SPECIFICATIONS HAVE BEEN PREPARED BY ME OR UNDER MY CLOSE PERSONAL SUPERVISION AND TO THE BEST OF MY KNOWLEDGE AND BELIEF THEY COMPLY WITH ALL CITY, STATE AND FEDERAL REQUIREMENTS, AND I AM NOT PROVIDING CONTRACT ADMINISTRATION.

CERTIFIED CORRECT

THIS DRAWING IS CONFIDENTIAL AND NOT BE LOANED, REPRODUCED, COPIED, EITHER WHOLLY OR IN PART, OR MADE PUBLIC IN ANY MANNER WITHOUT THE WRITTEN CONSENT OF HBSA II ARCHITECTS, A PROFESSIONAL LLC. ALL RIGHTS OF DESIGN OR INVENTION ARE RESERVED AND WILL REMAIN THE SOLE PROPERTY OF HBSA II ARCHITECTS A PROFESSIONAL LLC.


REVISION HISTORY								
4/26/2019								
REVISION #12								
1	2	3	4	5	6	7	8	

17TH FLOOR RCP

PROJECT#: 1709
PHASE: CD
TEAM: Author
CHECKER: Checker
SCALE: AS NOTED
ISSUED: 2/1/2019
SHEET#:

A1.17.1

HRH_1031 CANAL ST_PDF ARCH SET_4/26/2019, 12:00 PM

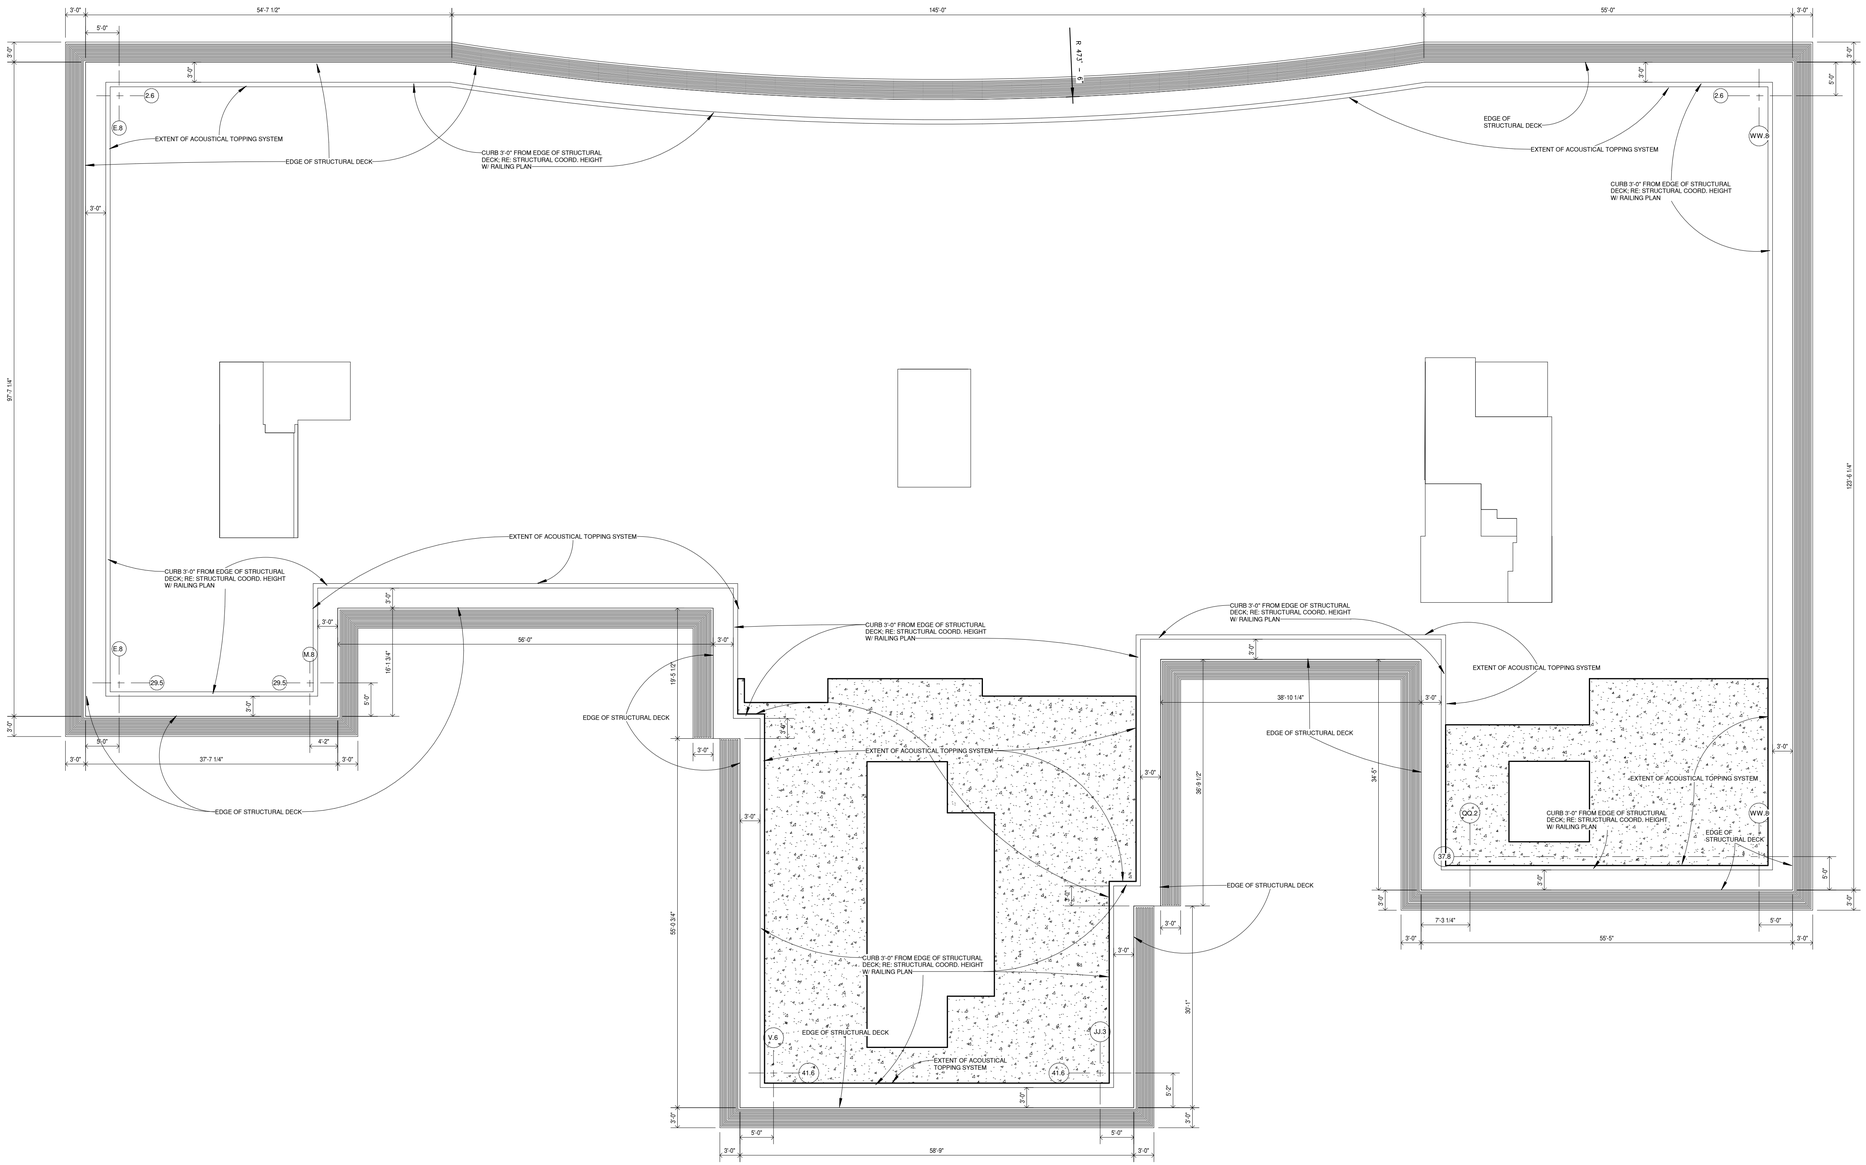

1 ROOF DECK EDGE

SCALE: 3/32" = 1'-0"

HB HARRY BAKER SMITH SA II ARCHITECTS II P L L C
189 Maple Ridge Drive Metairie, LA 70001
(504)-885-4477
central@hbsaii.com hbsaii.com
SINCE 1961

HARD ROCK HOTEL

1031 CANAL STREET
NEW ORLEANS, LOUISIANA

THESE PLANS AND SPECIFICATIONS HAVE BEEN PREPARED BY ME OR UNDER MY CLOSE PERSONAL SUPERVISION AND TO THE BEST OF MY KNOWLEDGE AND BELIEF THEY COMPLY WITH ALL CITY, STATE AND FEDERAL REQUIREMENTS, AND I AM NOT PROVIDING CONTRACT ADMINISTRATION.

CERTIFIED CORRECT

24

THIS DRAWING IS CONFIDENTIAL AND NOT BE LOANED, REPRODUCED, COPIED, EITHER WHOLLY OR IN PART, OR MADE PUBLIC IN ANY MANNER WITHOUT THE WRITTEN CONSENT OF HBSA II ARCHITECTS, A PROFESSIONAL L.L.C. ALL RIGHTS OF DESIGN OR INVENTION ARE RESERVED AND WILL REMAIN THE SOLE PROPERTY OF HBSA II ARCHITECTS A PROFESSIONAL L.L.C.

REVISION HISTORY


#	REVISION # #2	4/26/2019
1		
2		
3		
4		
5		
6		
7		
8		

ROOF DECK EDGE

PROJECT#: 1709
PHASE: CD
TEAM: Author
CHECKER: Checker
SCALE: AS NOTED
ISSUED: 2/1/2019
SHEET#:


A1.18.2

HHH_1031 CANAL ST_FCP ARCH SET_4/26/2019, 12:05 PM

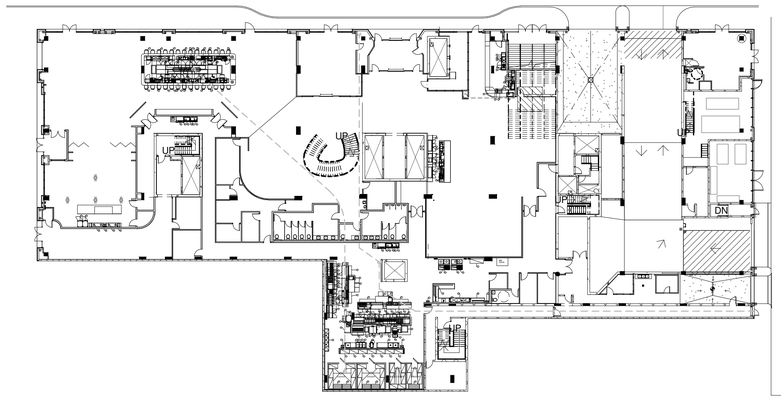


1 GROUND FLOOR - TRAFFIC COATING PLAN

SCALE: 1/32" = 1'-0"

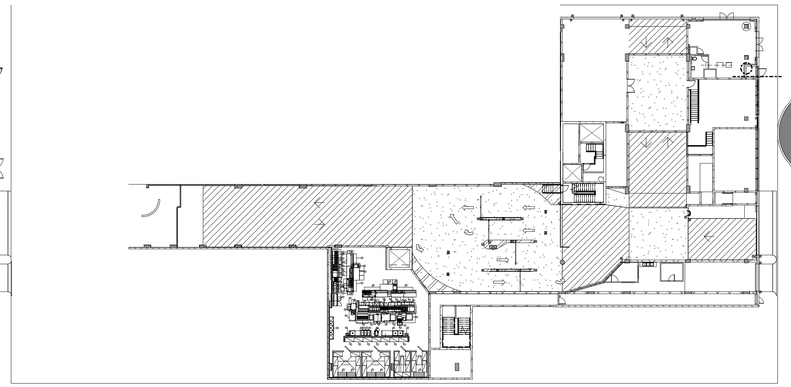


2 1.2 INTERMEDIATE PARKING - TRAFFIC COATING PLAN

SCALE: 1/32" = 1'-0"

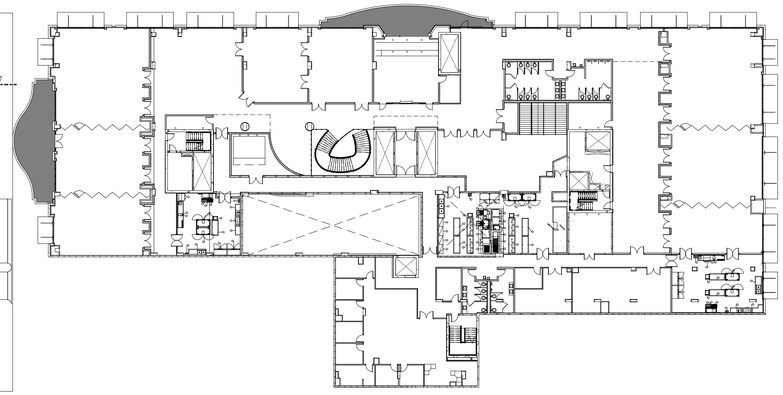


3 2ND FLOOR RETAIL - TRAFFIC COATING PLAN

SCALE: 1/32" = 1'-0"

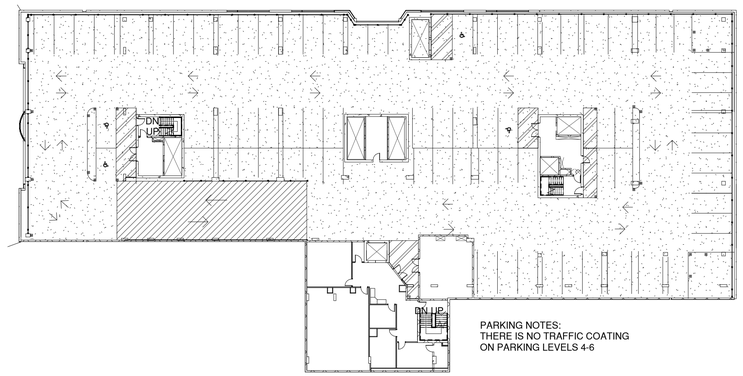


4 3RD FLOOR ACCESSIBLE PARKING - TRAFFIC COATING PLAN

SCALE: 1/32" = 1'-0"

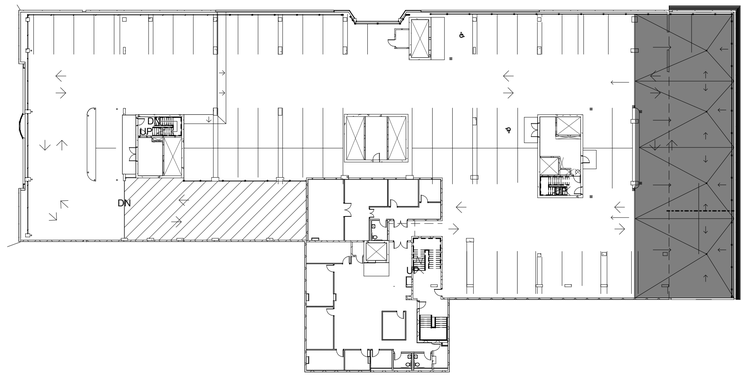


5 7TH FLOOR RESIDENTIAL PARKING - TRAFFIC COATING PLAN

SCALE: 1/32" = 1'-0"

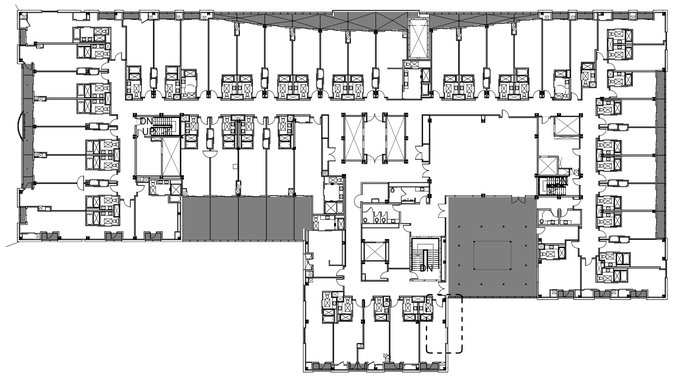


6 8TH FLOOR HOTEL - TRAFFIC COATING PLAN

SCALE: 1/32" = 1'-0"

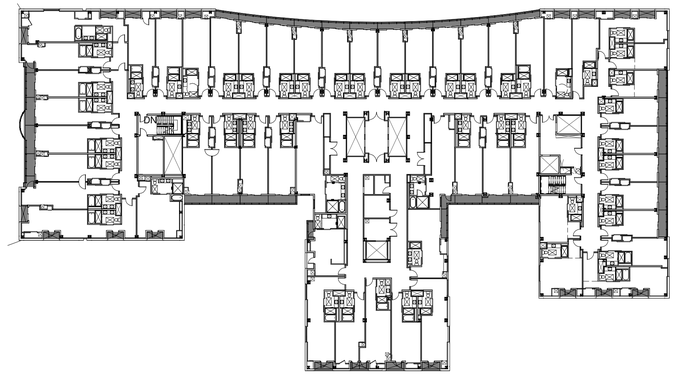


7 9TH FLOOR HOTEL - TRAFFIC COATING PLAN

SCALE: 1/32" = 1'-0"

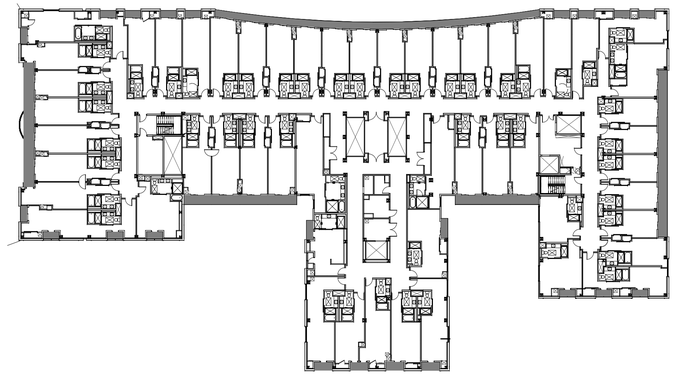

8 10TH FLOOR HOTEL - TRAFFIC COATING PLAN

SCALE: 1/32" = 1'-0"

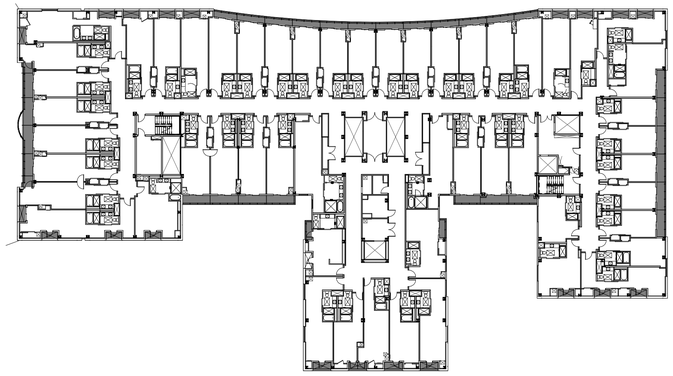

9 11TH FLOOR HOTEL - TRAFFIC COATING PLAN

SCALE: 1/32" = 1'-0"

TRAFFIC COATING LEGEND - (ALL MATERIAL CALLOUTS ARE NEOGUARD PRODUCTS)

- LOCATION OF FLUID APPLIED VEHICULAR TRAFFIC COATING SPECIFIED FOR FLAT SURFACES (AUTO-GARD - E)
- LOCATION OF FLUID APPLIED VEHICULAR TRAFFIC COATING SPECIFIED FOR RAMP SURFACES (AUTO-GARD - F)
- LOCATION OF FLUID APPLIED PEDESTRIAN TRAFFIC COATING SPECIFIED FOR ROOF SURFACES (ELASTA-GARD - C ALIPHATIC)
- LOCATION OF FLUID APPLIED PEDESTRIAN TRAFFIC COATING SPECIFIED FOR UNDER TILE SURFACES (PEDA-GARD-TS (FC-TS) FAST CURING WHERE REQUIRED)
- LOCATION OF FLUID APPLIED PEDESTRIAN TRAFFIC COATING SPECIFIED FOR EXTERIOR BALCONY SURFACES (DECORATIVE PEDA-GARD (QUARTZ)

HB HARRY BAKER SMITH SA II ARCHITECTS II
P L L C
189 Maple Ridge Drive Metairie, LA 70001
(504)-885-4477
central@hbsaii.com hbsaii.com
SINCE 1961

HARD ROCK HOTEL

1031 CANAL STREET
NEW ORLEANS, LOUISIANA

THESE PLANS AND SPECIFICATIONS HAVE BEEN PREPARED BY ME OR UNDER MY CLOSE PERSONAL SUPERVISION AND TO THE BEST OF MY KNOWLEDGE AND BELIEF THEY COMPLY WITH ALL CITY, STATE AND FEDERAL REQUIREMENTS. I AM NOT PROVIDING CONTRACT ADMINISTRATION.
CERTIFIED CORRECT

THIS DRAWING IS CONFIDENTIAL AND NOT BE LOANED, REPRODUCED, COPIED, EITHER WHOLLY OR IN PART, OR MADE PUBLIC IN ANY MANNER WITHOUT THE WRITTEN CONSENT OF HBSA II ARCHITECTS, A PROFESSIONAL LLC. ALL RIGHTS OF DESIGN OR INVENTION ARE RESERVED AND WILL REMAIN THE SOLE PROPERTY OF HBSA II ARCHITECTS A PROFESSIONAL LLC.

REVISION HISTORY


	REVISION #12	4/26/2019
1		
2		
3		
4		
5		
6		
7		
8		

TRAFFIC COATING PLANS

PROJECT#: 1709
PHASE: CD
TEAM: Author
CHECKER: Checker
SCALE: AS NOTED
ISSUED: 2/1/2019
SHEET#:


A1.19

HRH-1031 CANAL ST_PDF ARCH SET_4/26/2019, 12:26 PM

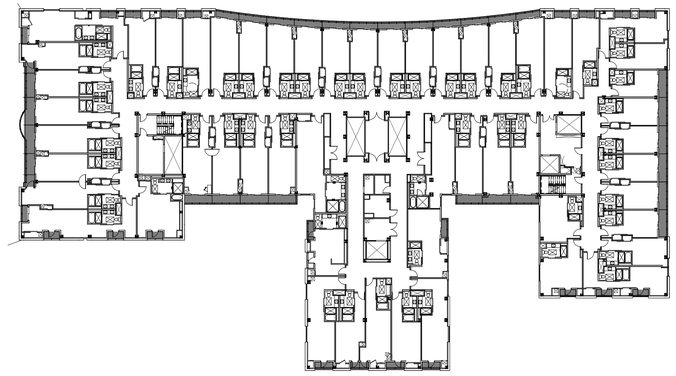


1 12TH FLOOR HOTEL - TRAFFIC COATING PLAN

SCALE: 1/32" = 1'-0"

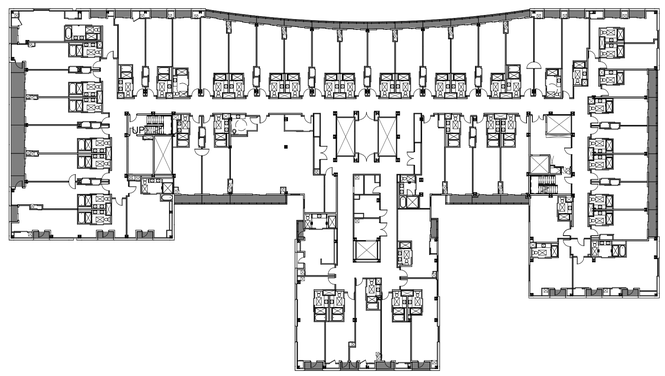


2 13TH FLOOR HOTEL - TRAFFIC COATING PLAN

SCALE: 1/32" = 1'-0"

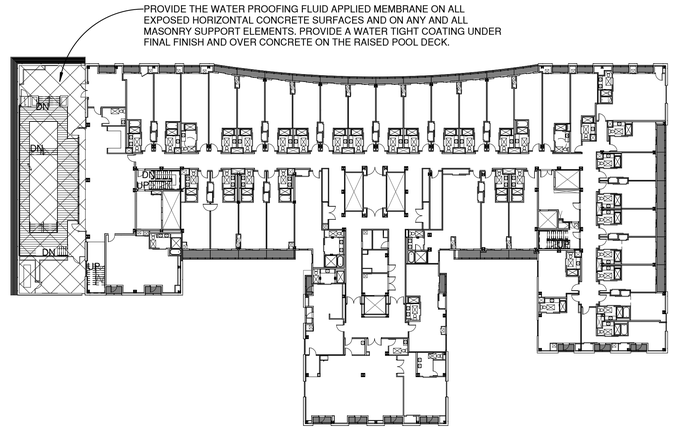


3 14TH FLOOR HOTEL & RESIDENTIAL - TRAFFIC COATING PLAN

SCALE: 1/32" = 1'-0"

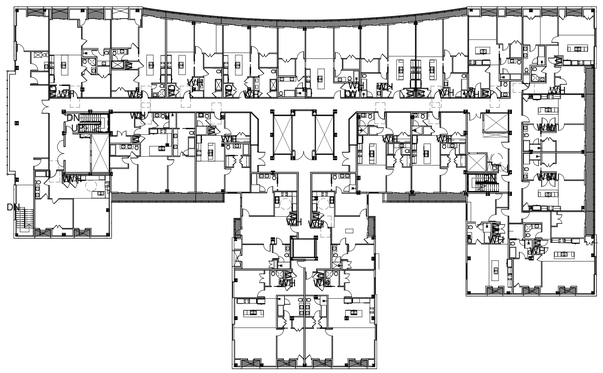


4 15 FIFTEENTH FLOOR CONDOS - TRAFFIC COATING PLAN

SCALE: 1/32" = 1'-0"

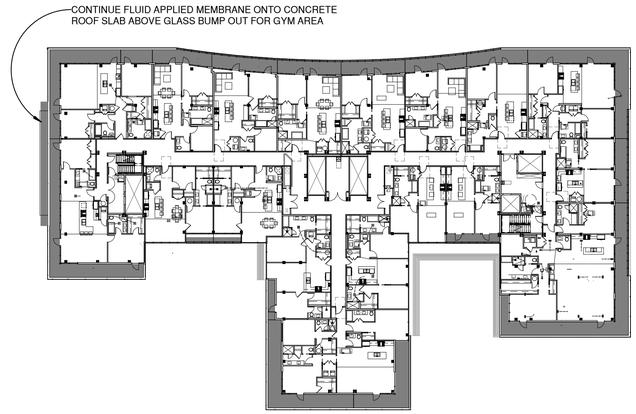

5 16TH FLOOR PENTHOUSE - TRAFFIC COATING PLAN

SCALE: 1/32" = 1'-0"

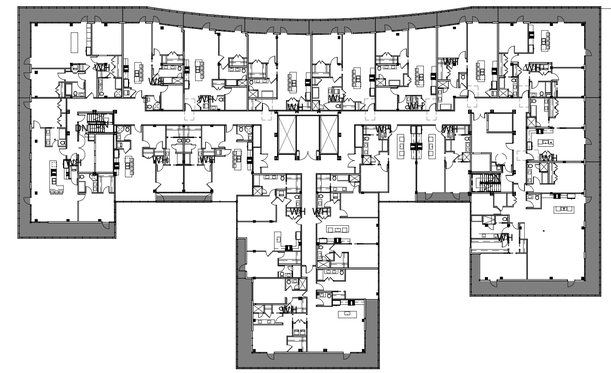

6 17TH FLOOR PENTHOUSE - TRAFFIC COATING PLAN


SCALE: 1/32" = 1'-0"

ROOFNOTES:

PROVIDE WATER PROOFING FLUID APPLIED MEMBRANE ON AREAS BELOW THE POOL DECK AND ON ANY VERTICAL SUPPORTS TO PROVIDE A WATER TIGHT ENVIRONMENT. ALSO PROVIDE WATER PROOF MEMBRANE ON THE CONCRETE SURFACE OF THE POOL DECK BELOW THE STONE / CERAMIC FINISH.

PEDESTRIAN TRAFFIC COATING MEMBRANE TO BE APPLIED DIRECTLY ONTO THE ROOF LEVEL STRUCTURAL SLAB, AS WELL AS ONTO THE SLOPED CONCRETE TOPPING ABOVE THE GENIE MAT.

PROVIDE PEDESTRIAN TRAFFIC COATING MEMBRANE TO BE APPLIED TO THE CONCRETE ROOFS ABOVE THESE ROOFTOP SPACES.

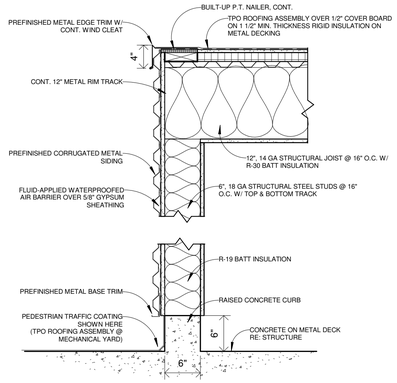

8 PENTHOUSE WALL SECTION - ROOF TRAFFIC COATING

SCALE: 1" = 1'-0"

TRAFFIC COATING LEGEND - (ALL MATERIAL CALLOUTS ARE NEOGUARD PRODUCTS)

- LOCATION OF FLUID APPLIED VEHICULAR TRAFFIC COATING SPECIFIED FOR FLAT SURFACES (AUTO-GARD - E)
- LOCATION OF FLUID APPLIED VEHICULAR TRAFFIC COATING SPECIFIED FOR RAMP SURFACES (AUTO-GARD - F)
- LOCATION OF FLUID APPLIED PEDESTRIAN TRAFFIC COATING SPECIFIED FOR ROOF SURFACES (ELASTA-GARD - C ALIPHATIC)
- LOCATION OF FLUID APPLIED PEDESTRIAN TRAFFIC COATING SPECIFIED FOR UNDER TILE SURFACES (PEDA-GARD-TS (FC-TS) FAST CURING WHERE REQUIRED)
- LOCATION OF FLUID APPLIED PEDESTRIAN TRAFFIC COATING SPECIFIED FOR EXTERIOR BALCONY SURFACES (DECORATIVE PEDA-GARD (QUARTZ)

HB HARRY BAKER SMITH SA II ARCHITECTS II P L L C
189 Maple Ridge Drive Metairie, LA 70001
(504)-885-4477
central@hbsaii.com hbsaii.com
SINCE 1961

HARD ROCK HOTEL

1031 CANAL STREET
NEW ORLEANS, LOUISIANA

THESE PLANS AND SPECIFICATIONS HAVE BEEN PREPARED BY ME OR UNDER MY CLOSE PERSONAL SUPERVISION AND TO THE BEST OF MY KNOWLEDGE AND BELIEF THEY COMPLY WITH ALL CITY, STATE AND FEDERAL REQUIREMENTS, AND I AM NOT PROVIDING A CONTRACT ADMINISTRATION.

CERTIFIED CORRECT

THIS DRAWING IS CONFIDENTIAL AND NOT BE LOANED, REPRODUCED, COPIED, EITHER WHOLLY OR IN PART, OR MADE PUBLIC IN ANY MANNER WITHOUT THE WRITEN CONSENT OF HB.SA II ARCHITECTS, A PROFESSIONAL L.L.C. ALL RIGHTS OF DESIGN OR INVENTION ARE RESERVED AND WILL REMAIN THE SOLE PROPERTY OF HB.SA II ARCHITECTS A PROFESSIONAL L.L.C.

REVISION HISTORY


	1	2	3	4	5	6	7	8
4/26/2019								
REVISION #12								

TRAFFIC COATING PLANS

PROJECT#: 1709
PHASE: CD
TEAM: Author
CHECKER: Checker
SCALE: AS NOTED
ISSUED: 2/1/2019
SHEET#:

A1.20

HHR-1031 CANAL ST_PDF ARCH SET_4/26/2019, 12:00 PM

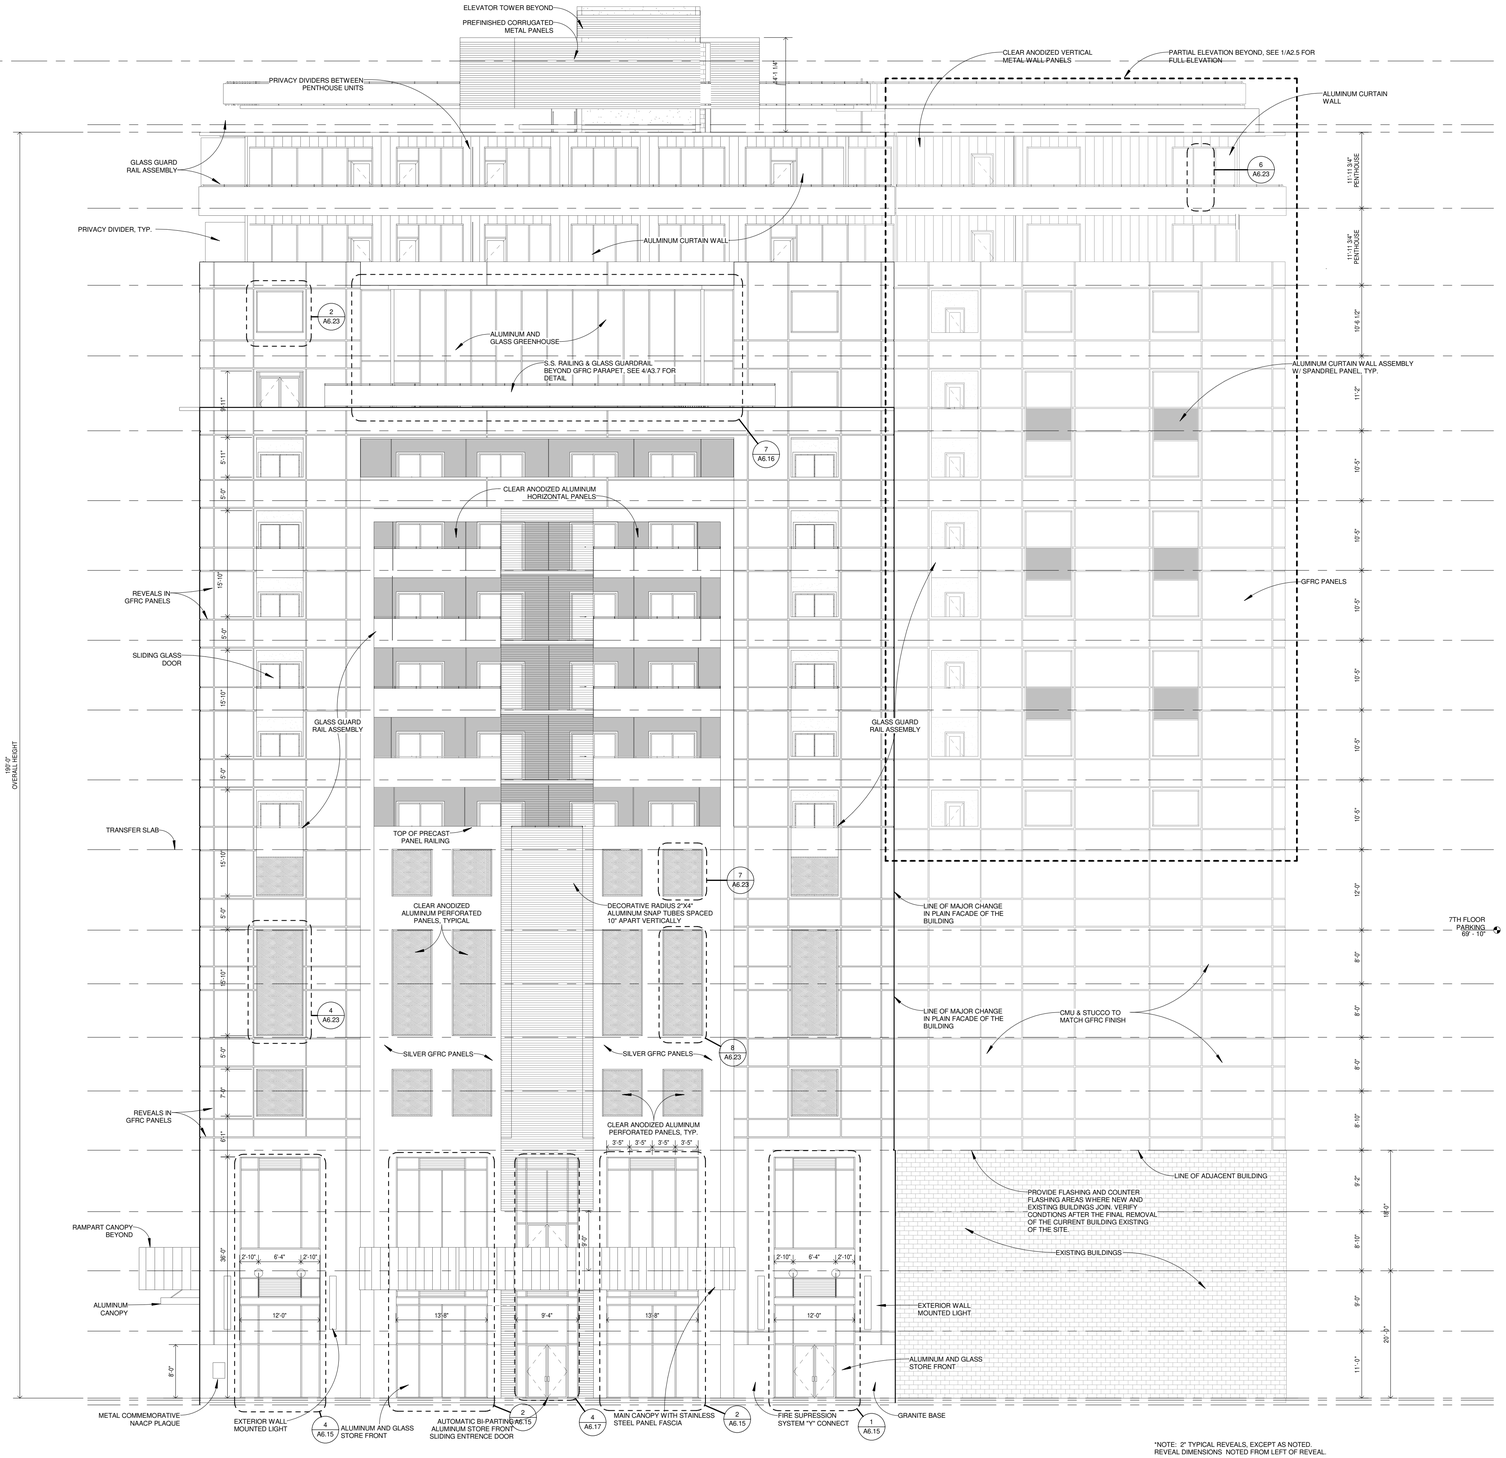

*NOTE: 2" TYPICAL REVEALS, EXCEPT AS NOTED. REVEAL DIMENSIONS NOTED FROM LEFT OF REVEAL.

1 CANAL ELEVATION

SCALE: 3/32" = 1'-0"

HB HARRY BAKER SMITH SA II ARCHITECTS II P L L C

189 Maple Ridge Drive Metairie, LA 70001
(504)-885-4477
central@hbsaii.com hbsaii.com

SINCE 1961

HARD ROCK HOTEL

1031 CANAL STREET
NEW ORLEANS, LOUISIANA

THESE PLANS AND SPECIFICATIONS HAVE BEEN PREPARED BY ME OR UNDER MY CLOSE PERSONAL SUPERVISION AND TO THE BEST OF MY KNOWLEDGE AND BELIEF THEY COMPLY WITH ALL CITY, STATE AND FEDERAL REQUIREMENTS, AND I AM NOT PROVIDING CONTRACT ADMINISTRATION.

CERTIFIED CORRECT

THIS DRAWING IS CONFIDENTIAL AND NOT BE LOANED, REPRODUCED, COPIED, EITHER WHOLLY OR IN PART, OR MADE PUBLIC IN ANY MANNER WITHOUT THE WRITTEN CONSENT OF HBSA II ARCHITECTS, A PROFESSIONAL LLC. ALL RIGHTS OF DESIGN OR INVENTION ARE RESERVED AND WILL REMAIN THE SOLE PROPERTY OF HBSA II ARCHITECTS A PROFESSIONAL LLC.

REVISION HISTORY


	REVISION #12	4.26.2019
1		
2		
3		
4		
5		
6		
7		
8		


CANAL STREET ELEVATION

PROJECT#: 1709
PHASE: CD
TEAM: Author
CHECKER: Checker
SCALE: AS NOTED
ISSUED: 2/1/2019
SHEET#:

A2.1

HRH_1031 CANAL ST_FOF ARCH SET_4-26-2019, 12:55 PM

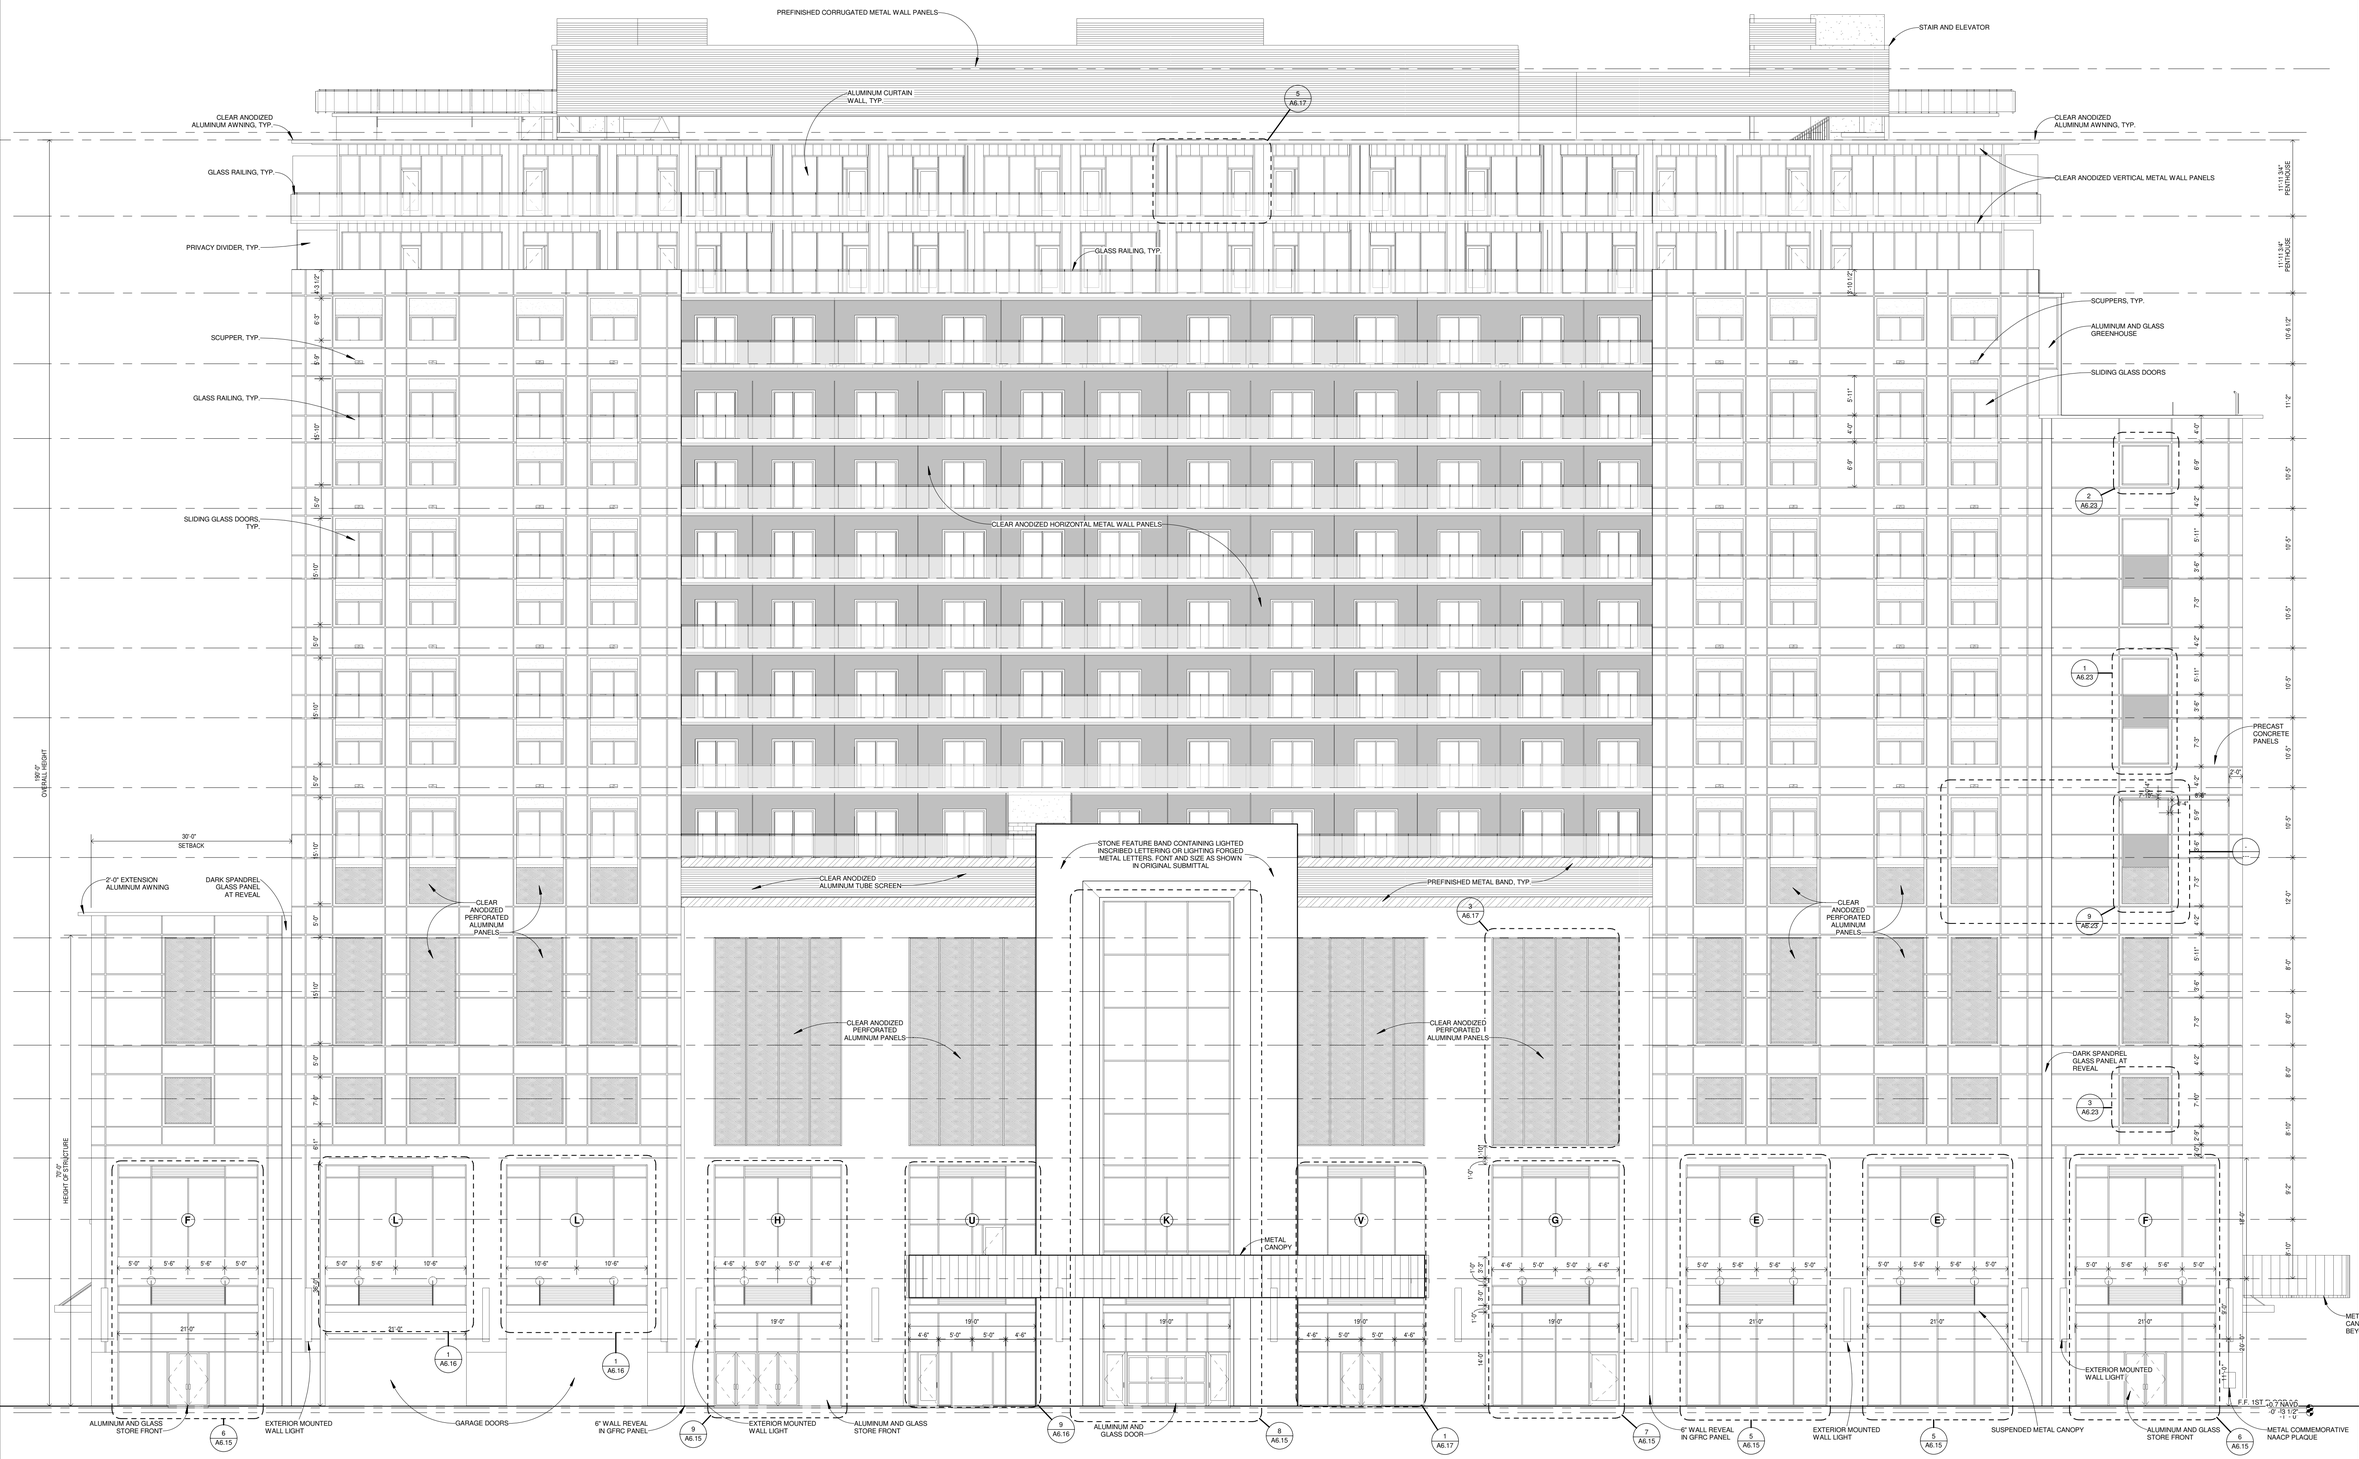
PREFINISHED CORRUGATED METAL WALL PANELS
STAIR AND ELEVATOR
ALUMINUM CURTAIN WALL, TYP.
5 A6.17
CLEAR ANODIZED ALUMINUM AWNING, TYP.
GLASS RAILING, TYP.
CLEAR ANODIZED VERTICAL METAL WALL PANELS
PRIVACY DIVIDER, TYP.
SCUPPER, TYP.
SCUPPERS, TYP.
ALUMINUM AND GLASS GREENHOUSE
SLIDING GLASS DOORS
SLIDING GLASS DOORS, TYP.
CLEAR ANODIZED HORIZONTAL METAL WALL PANELS
PRECAST CONCRETE PANELS
2 A6.23
1 A6.23
9 A6.23
3 A6.23
190'-0" OVERALL HEIGHT
74'-0" HEIGHT OF STRUCTURE
30'-0" SETBACK
2'-0" EXTENSION ALUMINUM AWNING
DARK SPANDREL GLASS PANEL AT REVEAL
CLEAR ANODIZED PERFORATED ALUMINUM PANELS
STONE FEATURE BAND CONTAINING LIGHTED INSCRIBED LETTERING OR LIGHTING FORGED METAL LETTERS. FONT AND SIZE AS SHOWN IN ORIGINAL SUBMITTAL
CLEAR ANODIZED ALUMINUM TUBE SCREEN
PREFINISHED METAL BAND, TYP.
3 A6.17
CLEAR ANODIZED PERFORATED ALUMINUM PANELS
CLEAR ANODIZED PERFORATED ALUMINUM PANELS
DARK SPANDREL GLASS PANEL AT REVEAL
METAL CANOPY
METAL CANOPY BEYOND
EXTERIOR MOUNTED WALL LIGHT
F.F. 1ST FLOOR 0'-0"
ALUMINUM AND GLASS STORE FRONT
6 A6.15
EXTERIOR MOUNTED WALL LIGHT
GARAGE DOORS
1 A6.16
6" WALL REVEAL IN GFRC PANEL
9 A6.16
EXTERIOR MOUNTED WALL LIGHT
ALUMINUM AND GLASS STORE FRONT
ALUMINUM AND GLASS DOOR
9 A6.16
8 A6.15
1 A6.17
7 A6.15
6" WALL REVEAL IN GFRC PANEL
5 A6.15
EXTERIOR MOUNTED WALL LIGHT
5 A6.15
SUSPENDED METAL CANOPY
EXTERIOR MOUNTED WALL LIGHT
ALUMINUM AND GLASS STORE FRONT
8 A6.15
METAL COMMEMORATIVE NAACP PLAQUE
11'-11 3/4" PENTHOUSE
11'-11 3/4" PENTHOUSE
10'-8 1/2"
11'-2"
10'-5"
10'-5"
10'-5

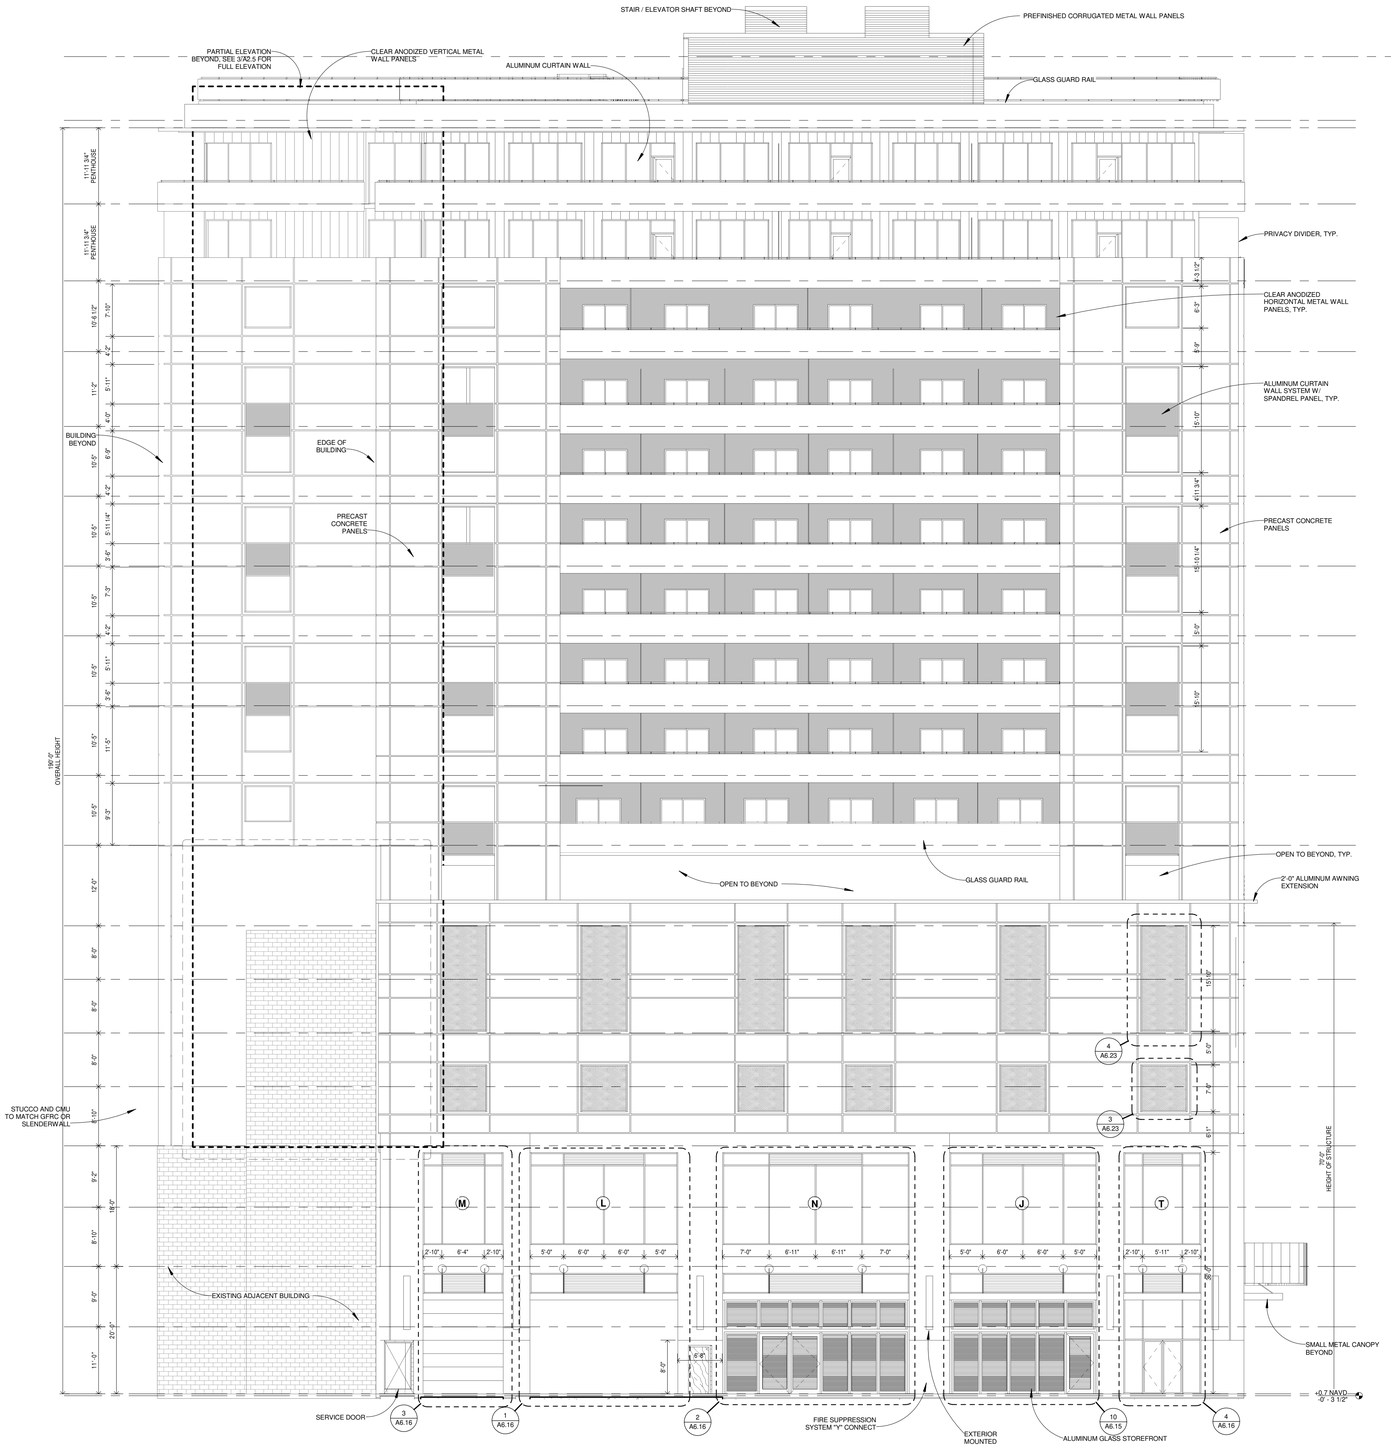

1 IBERVILLE ELEVATION

SCALE: 3/32" = 1'-0"

HB HARRY BAKER SMITH SA II ARCHITECTS II P L L C
189 Maple Ridge Drive Metairie, LA 70001
(504)-885-4477
central@hbsail.com hbsail.com
SINCE 1961

HARD ROCK HOTEL

1031 CANAL STREET
NEW ORLEANS, LOUISIANA

THESE PLANS AND SPECIFICATIONS HAVE BEEN PREPARED BY ME OR UNDER MY CLOSE PERSONAL SUPERVISION AND TO THE BEST OF MY KNOWLEDGE AND BELIEF THEY COMPLY WITH ALL CITY, STATE AND FEDERAL REQUIREMENTS. I AM NOT PROVIDING CONTRACT ADMINISTRATION.
CERTIFIED CORRECT

THIS DRAWING IS CONFIDENTIAL AND NOT BE LOANED, REPRODUCED, COPIED, EITHER WHOLLY OR IN PART, OR MADE PUBLIC IN ANY MANNER WITHOUT THE WRITTEN CONSENT OF HBSA II ARCHITECTS, A PROFESSIONAL LLC. ALL RIGHTS OF DESIGN OR INVENTION ARE RESERVED AND WILL REMAIN THE SOLE PROPERTY OF HBSA II ARCHITECTS A PROFESSIONAL LLC.


REVISION HISTORY								
4/26/2019								
REVISION #12								
1	2	3	4	5	6	7	8	

IBERVILLE STREET ELEVATION

PROJECT#: 1709
PHASE: CD
TEAM: Author
CHECKER: Checker
SCALE: AS NOTED
ISSUED: 2/1/2019
SHEET#:

A2.3

HRH_1031 CANAL ST_PDF ARCH SET_4/26/2019, 12:00 PM

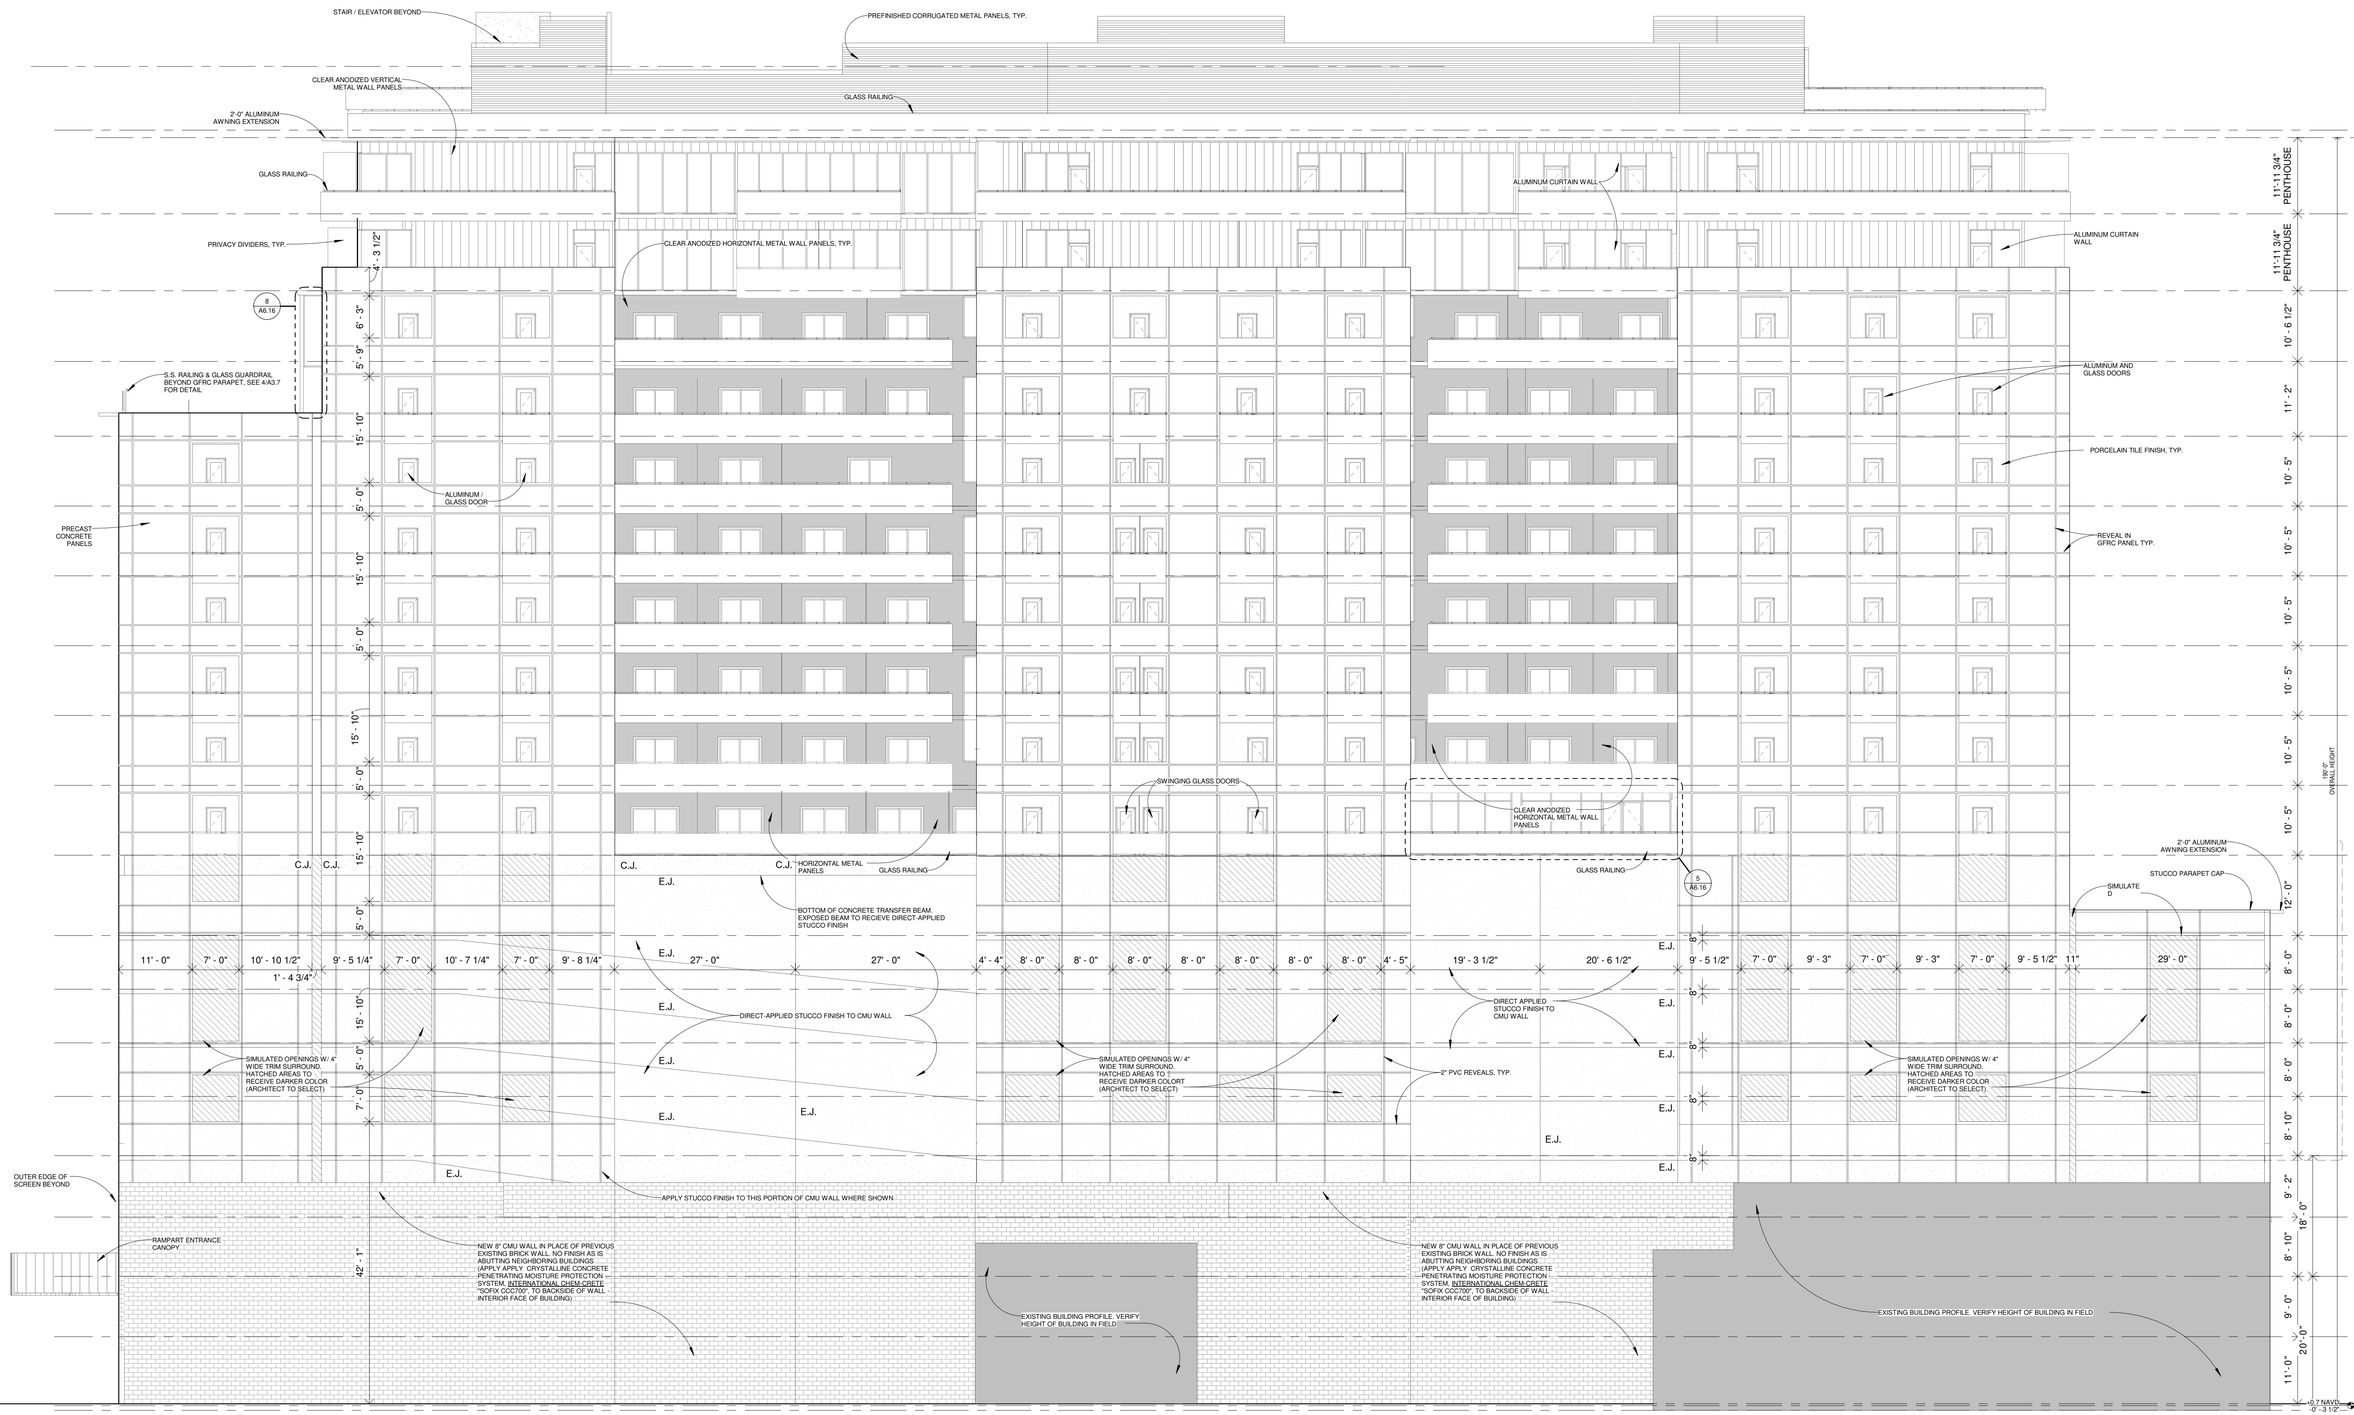

VERIFY LOCATIONS OF ALL MASONRY CONSTRUCTION/EXPANSION JOINTS IN FIELD

1 RIVERSIDE ELEVATION

SCALE: 3/32" = 1'-0"

HB HARRY BAKER SMITH SA II ARCHITECTS II
P L L C
189 Maple Ridge Drive Metairie, LA 70001
(504)-885-4477
central@hbsaii.com hbsaii.com
SINCE 1961

HARD ROCK HOTEL

1031 CANAL STREET
NEW ORLEANS, LOUISIANA

THESE PLANS AND SPECIFICATIONS HAVE BEEN PREPARED BY ME OR UNDER MY CLOSE PERSONAL SUPERVISION AND TO THE BEST OF MY KNOWLEDGE AND BELIEF THEY COMPLY WITH ALL CITY, STATE AND FEDERAL REQUIREMENTS, AND AM NOT PROVIDING CONTRACT ADMINISTRATION.

CERTIFIED CORRECT

THIS DRAWING IS CONFIDENTIAL AND NOT BE LOANED, REPRODUCED, COPIED, EITHER WHOLLY OR IN PART, OR MADE PUBLIC IN ANY MANNER WITHOUT THE WRITTEN CONSENT OF HBSA II ARCHITECTS, A PROFESSIONAL LLC. ALL RIGHTS OF DESIGN OR INVENTION ARE RESERVED AND WILL REMAIN THE SOLE PROPERTY OF HBSA II ARCHITECTS A PROFESSIONAL L.L.C.

REVISION HISTORY


								4/26/2019
								REVISION #12
1	2	3	4	5	6	7	8	

RIVERSIDE ELEVATION

PROJECT#: 1709
PHASE: CD
TEAM: Author
CHECKER: Checker
SCALE: AS NOTED
ISSUED: 2/1/2019
SHEET#:


A2.4

HRH_1031 CANAL ST_FOF ARCH SET_4/26/2019_12:05 PM

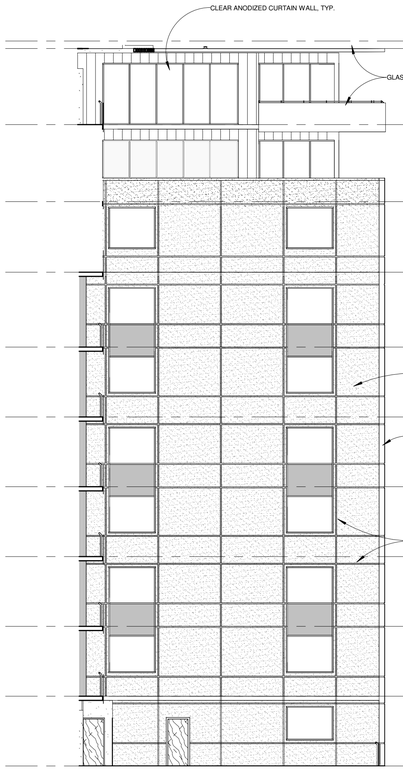


1 Elevation 1 - a

SCALE: 3/32" = 1'-0"

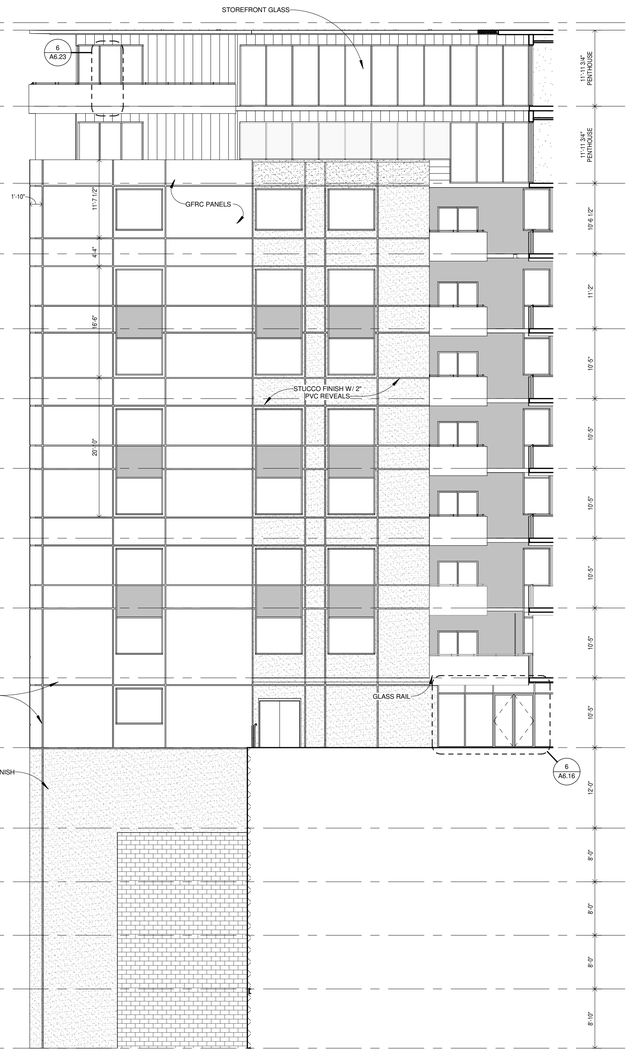


2 Elevation 2 - a

SCALE: 3/32" = 1'-0"

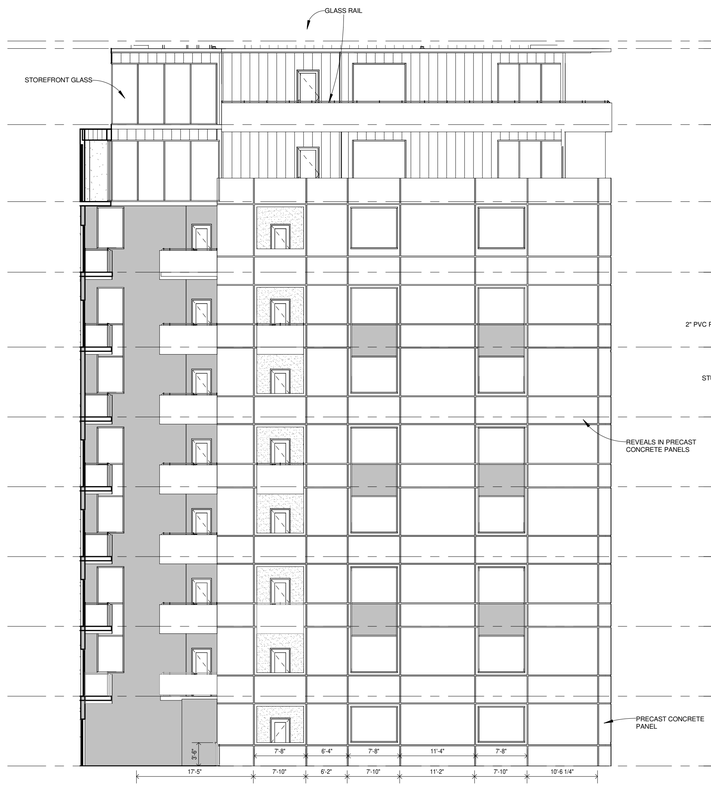

3 Elevation 3 - a

SCALE: 3/32" = 1'-0"

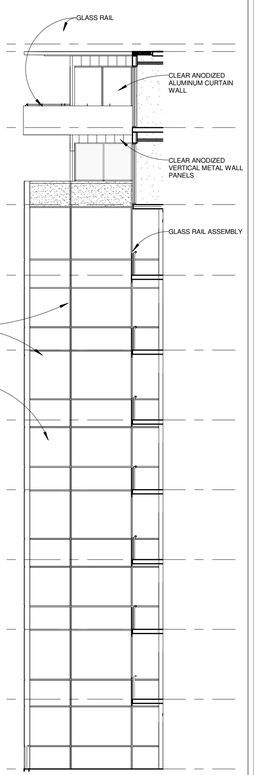

4 Elevation 4 - a

SCALE: 3/32" = 1'-0"

HB HARRY BAKER SMITH
SA II ARCHITECTS II
P L I C
189 Maple Ridge Drive Metairie, LA 70001
(504)-885-4477
central@hbsaii.com hbsaii.com
SINCE 1961

HARD ROCK HOTEL

1031 CANAL STREET
NEW ORLEANS, LOUISIANA

THESE PLANS AND SPECIFICATIONS HAVE BEEN PREPARED BY ME OR UNDER MY CLOSE PERSONAL SUPERVISION AND TO THE BEST OF MY KNOWLEDGE AND BELIEF THEY COMPLY WITH ALL CITY, STATE AND FEDERAL REQUIREMENTS, AND AM NOT PROVIDING CONTRACT ADMINISTRATION.
CERTIFIED CORRECT

THIS DRAWING IS CONFIDENTIAL AND NOT BE LOANED, REPRODUCED, COPIED, EITHER WHOLLY OR IN PART, OR MADE PUBLIC IN ANY MANNER WITHOUT THE WRITTEN CONSENT OF HBSA II ARCHITECTS, A PROFESSIONAL LLC. ALL RIGHTS OF DESIGN OR INVENTION ARE RESERVED AND WILL REMAIN THE SOLE PROPERTY OF HBSA II ARCHITECTS A PROFESSIONAL LLC.

REVISION HISTORY


1	REVISION #12	4/26/2019
2		
3		
4		
5		
6		
7		
8		

ELEVATIONS

PROJECT#: 1709
PHASE: CD
TEAM: Author
CHECKER: Checker
SCALE: AS NOTED
ISSUED: 2/1/2019
SHEET#:

A2.5

HRH_1031 CANAL ST_CNP_ARCH SET_4/26/2019, 12:00 PM

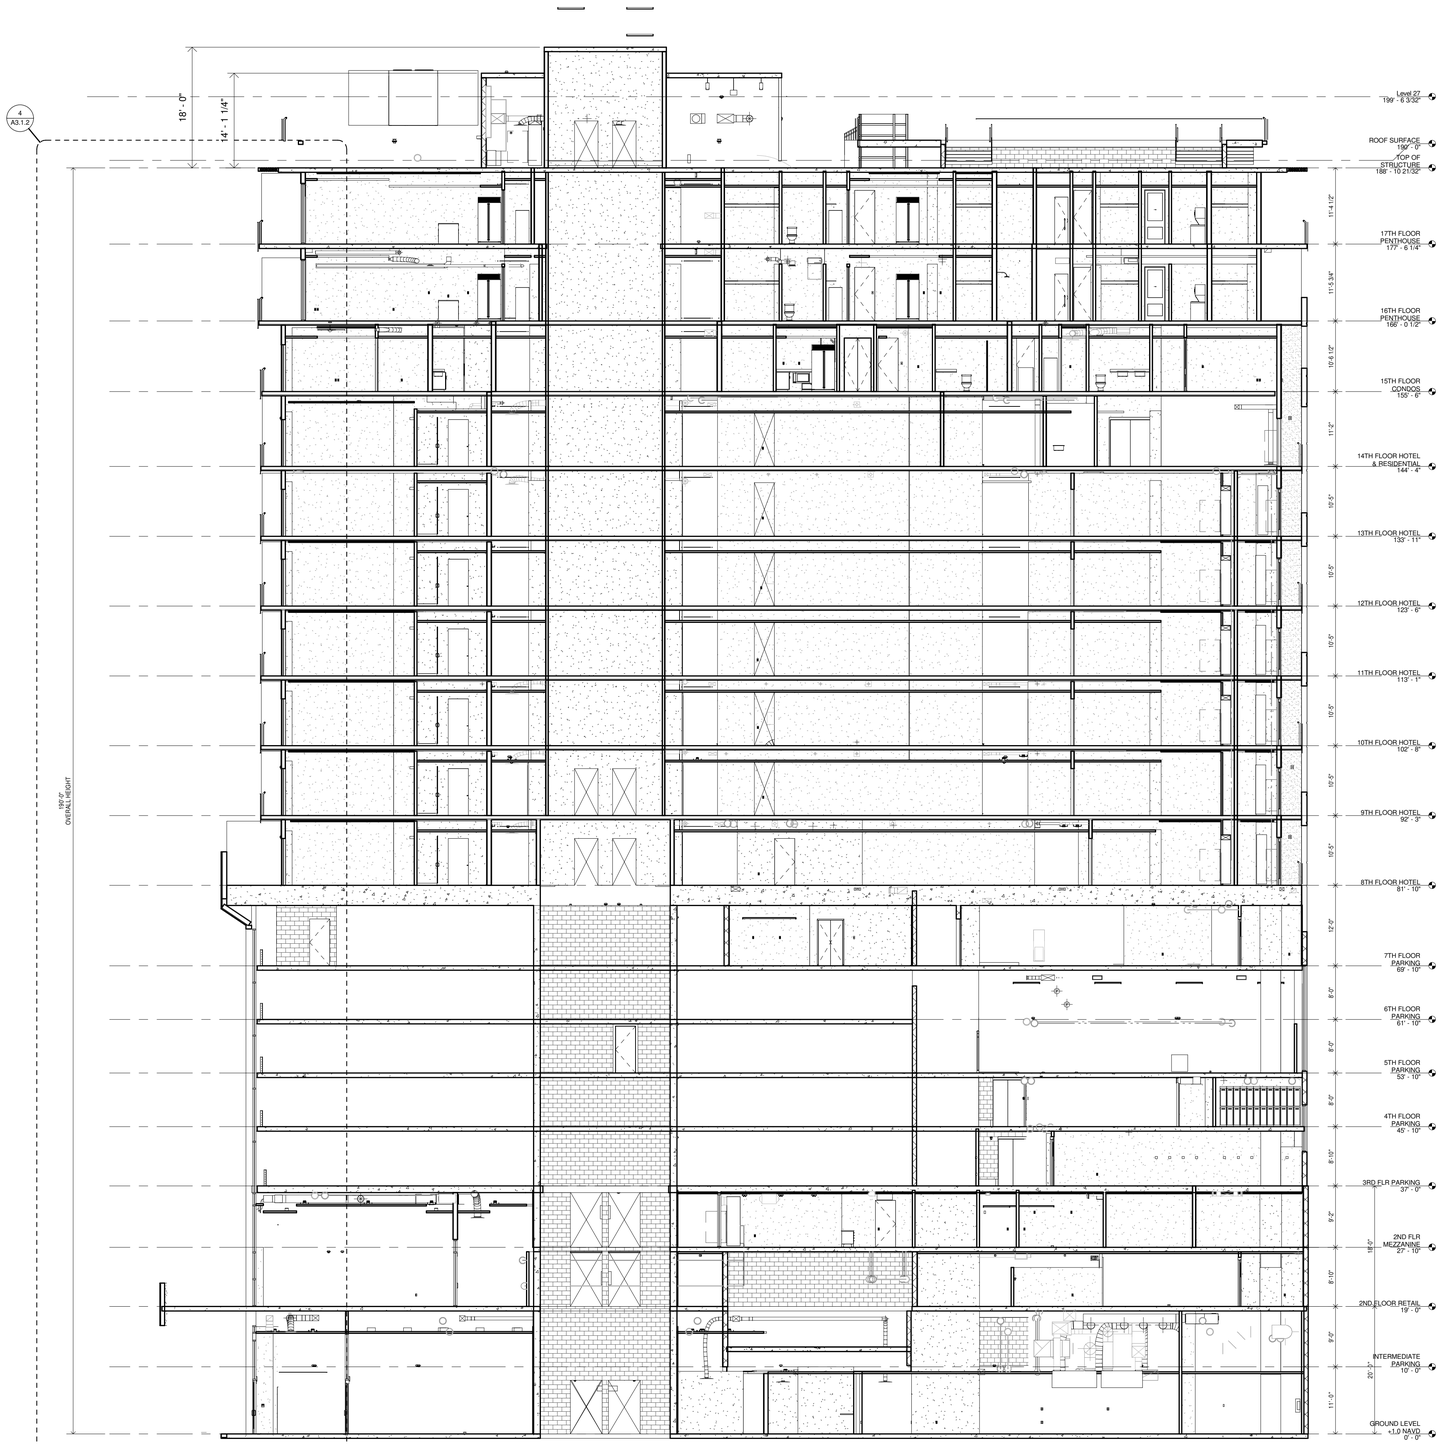

1 TRANSVERSE BUILDING SECTION (MIDDLE)

SCALE: 3/32" = 1'-0" A1.1/ A3.0.1

HB HARRY BAKER SMITH
SA II ARCHITECTS II
P L L C
189 Maple Ridge Drive Metairie, LA 70001
(504)-885-4477
central@hbsaii.com hbsaii.com
SINCE 1961

HARD ROCK HOTEL

1031 CANAL STREET
NEW ORLEANS, LOUISIANA

THESE PLANS AND SPECIFICATIONS HAVE BEEN PREPARED BY ME OR UNDER MY CLOSE PERSONAL SUPERVISION AND TO THE BEST OF MY KNOWLEDGE AND BELIEF THEY COMPLY WITH ALL CITY, STATE AND FEDERAL REQUIREMENTS, AND I AM NOT PROVIDING CONTRACT ADMINISTRATION.

CERTIFIED CORRECT

THIS DRAWING IS CONFIDENTIAL AND NOT BE LOANED, REPRODUCED, COPIED, EITHER WHOLLY OR IN PART, OR MADE PUBLIC IN ANY MANNER WITHOUT THE WRITTEN CONSENT OF HBSA II ARCHITECTS, A PROFESSIONAL L.L.C. ALL RIGHTS OF DESIGN OR INVENTION ARE RESERVED AND WILL REMAIN THE SOLE PROPERTY OF HBSA II ARCHITECTS A PROFESSIONAL L.L.C.

REVISION HISTORY


	REVISION #12	4/26/2019
1		
2		
3		
4		
5		
6		
7		
8		

TRANSVERSE BUILDING SECTION

PROJECT#: 1709
PHASE: CD
TEAM: Author
CHECKER: Checker
SCALE: AS NOTED
ISSUED: 2/1/2019
SHEET#:

A3.0.1

HPA_1031 CANAL ST_PDF ARCH SET_4/26/2019, 12:20:0 PM

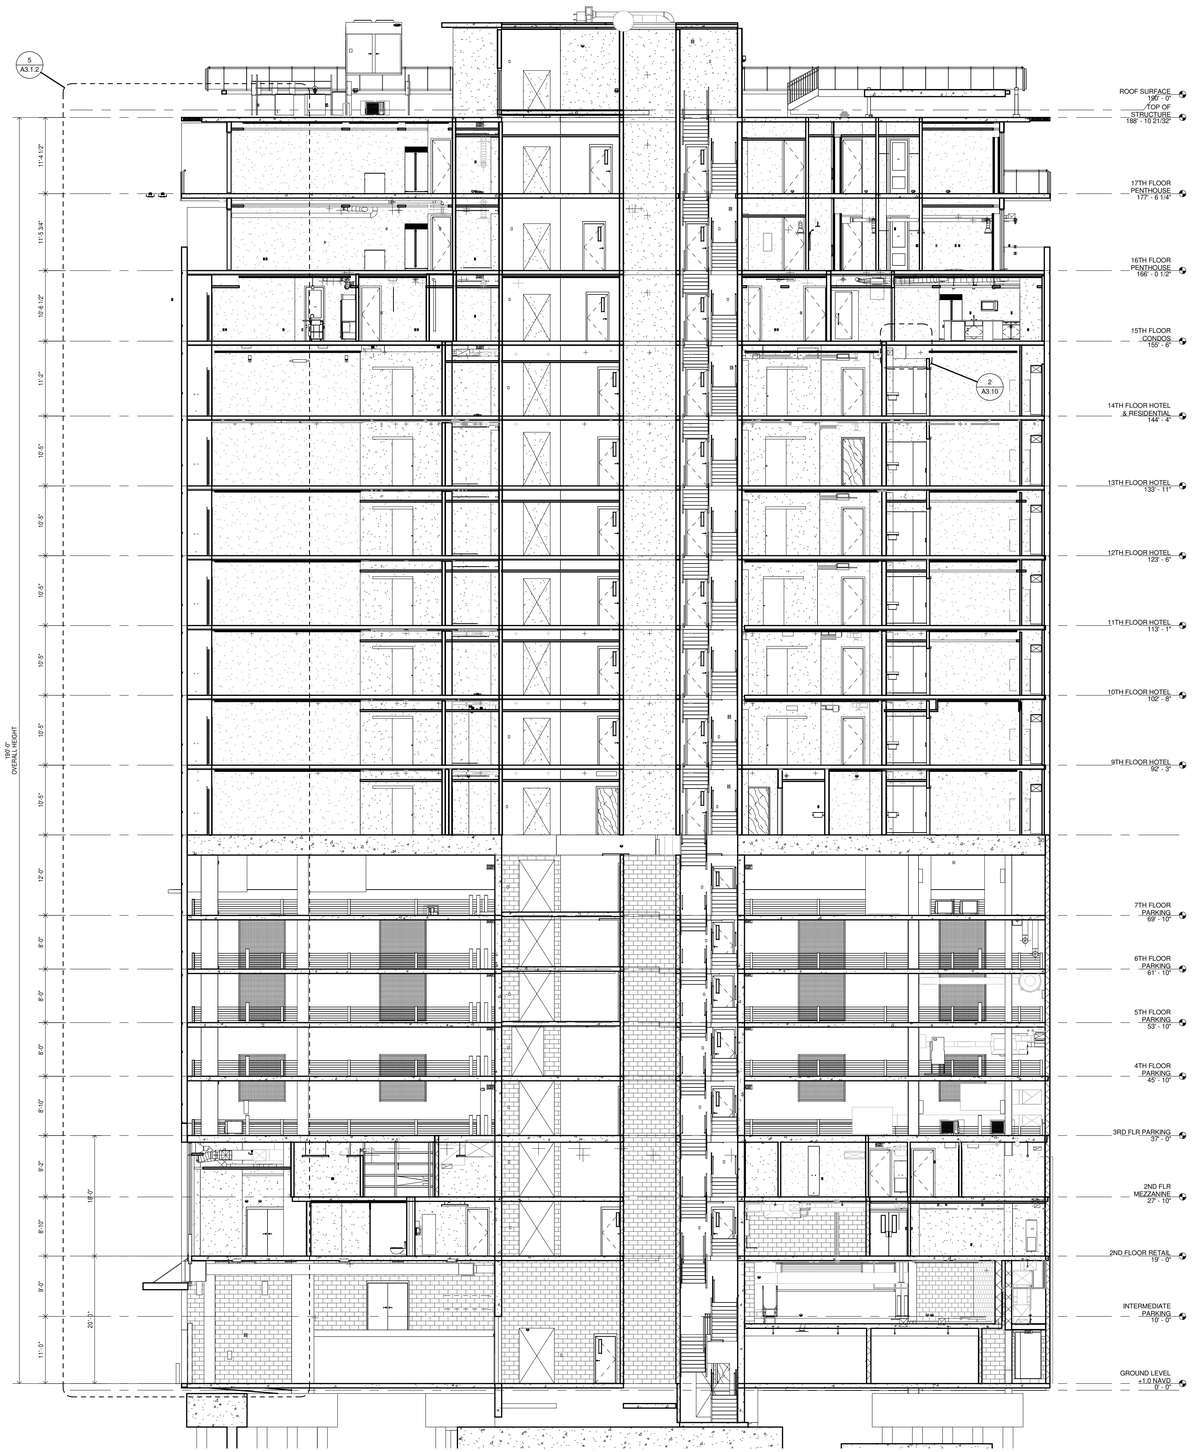

1 TRANSVERSE BUILDING SECTION

SCALE: 3/32" = 1'-0" A1.1/ A3.0.2

HB HARRY BAKER SMITH
SA II ARCHITECTS II
P L L C
189 Maple Ridge Drive Metairie, LA 70001
(504)-885-4477
central@hbsaii.com hbsaii.com
SINCE 1961

HARD ROCK HOTEL

1031 CANAL STREET
NEW ORLEANS, LOUISIANA

THESE PLANS AND SPECIFICATIONS HAVE BEEN PREPARED BY ME OR UNDER MY CLOSE PERSONAL SUPERVISION AND TO THE BEST OF MY KNOWLEDGE AND BELIEF THEY COMPLY WITH ALL CITY, STATE AND FEDERAL REQUIREMENTS, AND I AM NOT PROVIDING CONTRACT ADMINISTRATION.

CERTIFIED CORRECT

THIS DRAWING IS CONFIDENTIAL AND NOT BE LOANED, REPRODUCED, COPIED, EITHER WHOLLY OR IN PART, OR MADE PUBLIC IN ANY MANNER WITHOUT THE WRITTEN CONSENT OF HBSA II ARCHITECTS, A PROFESSIONAL LLC. ALL RIGHTS OF DESIGN OR INVENTION ARE RESERVED AND WILL REMAIN THE SOLE PROPERTY OF HBSA II ARCHITECTS A PROFESSIONAL LLC.

REVISION HISTORY

	REVISION #12	4/26/2019
1		
2		
3		
4		
5		
6		
7		
8		

TRANSVERSE BUILDING SECTION

PROJECT#: 1709
PHASE: CD
TEAM: Author
CHECKER: Checker
SCALE: AS NOTED
ISSUED: 2/1/2019
SHEET#:

A3.0.2

HRH_1031 CANAL ST_FOF ARCH SET_4/26/2019, 12:05 PM



1 LONGITUDINAL BUILDING SECTION 2

SCALE: 3/32" = 1'-0"

HB HARRY BAKER SMITH SA II ARCHITECTS II P L L C
189 Maple Ridge Drive Metairie, LA 70001
(504)-885-4477
central@hbsaii.com hbsaii.com
SINCE 1961

HARD ROCK HOTEL

1031 CANAL STREET
NEW ORLEANS, LOUISIANA

THESE PLANS AND SPECIFICATIONS HAVE BEEN PREPARED BY ME, OR UNDER MY CLOSE PERSONAL SUPERVISION AND TO THE BEST OF MY KNOWLEDGE AND BELIEF, THEY COMPLY WITH ALL CITY, STATE, AND FEDERAL REQUIREMENTS, AND I AM NOT PROVIDING CONTRACT ADMINISTRATION.

CERTIFIED CORRECT

THIS DRAWING IS CONFIDENTIAL AND NOT BE LOANED, REPRODUCED, COPIED, EITHER WHOLLY OR IN PART, OR MADE PUBLIC IN ANY MANNER WITHOUT THE WRITTEN CONSENT OF HBSA II ARCHITECTS, A PROFESSIONAL L.L.C. ALL RIGHTS OF DESIGN OR INVENTION ARE RESERVED AND WILL REMAIN THE SOLE PROPERTY OF HBSA II ARCHITECTS A PROFESSIONAL L.L.C.

REVISION HISTORY


REVISION	4/26/2019
1	
2	
3	
4	
5	
6	
7	
8	

LONGITUDINAL BUILDING SECTION

PROJECT#: 1709
PHASE: CD
TEAM: Author
CHECKER: Checker
SCALE: AS NOTED
ISSUED: 2/1/2019
SHEET#:

A3.0.3

HHRA-1031 CANAL ST_PDF ARCH SET_4/26/2019, 12:05 PM

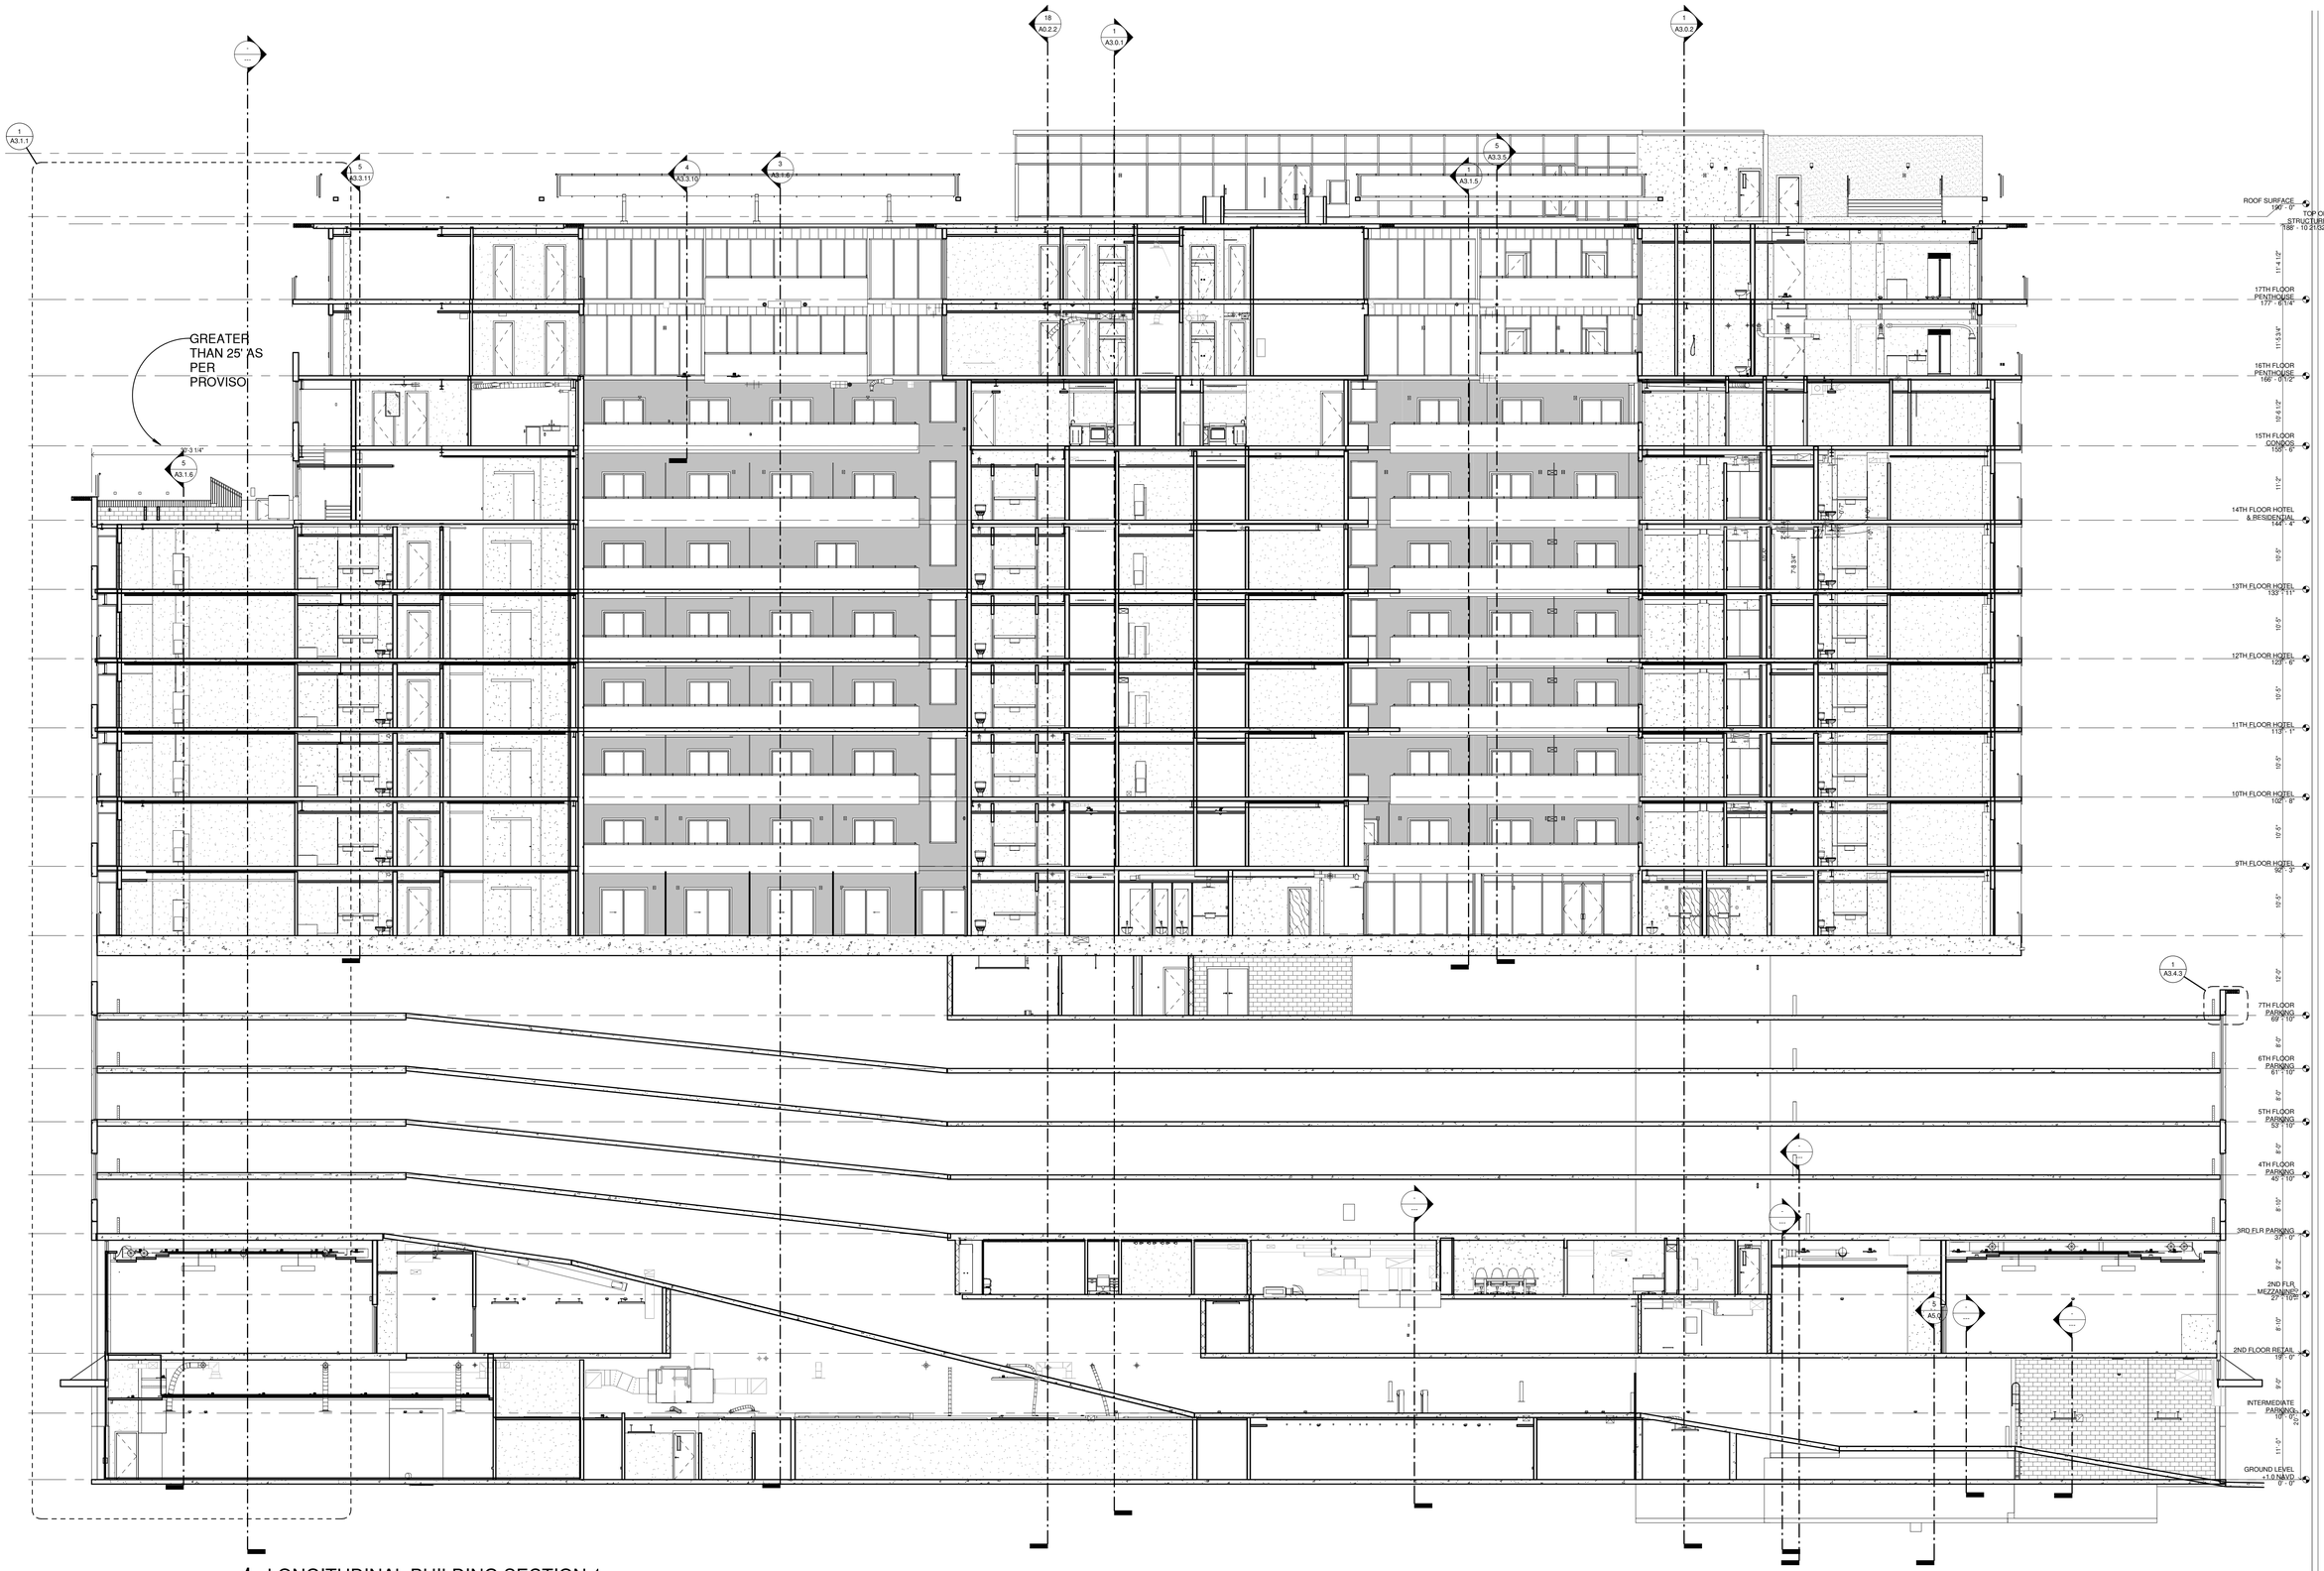

1 LONGITUDINAL BUILDING SECTION 1

SCALE: 3/32" = 1'-0"

HB HARRY BAKER SMITH SA II ARCHITECTS II
P L L C
189 Maple Ridge Drive Metairie, LA 70001
(504)-885-4477
central@hbsaii.com hbsaii.com
SINCE 1961

HARD ROCK HOTEL

1031 CANAL STREET
NEW ORLEANS, LOUISIANA

THESE PLANS AND SPECIFICATIONS HAVE BEEN PREPARED BY ME OR UNDER MY CLOSE PERSONAL SUPERVISION AND TO THE BEST OF MY KNOWLEDGE AND BELIEF THEY COMPLY WITH ALL CITY, STATE AND FEDERAL REQUIREMENTS. I AM NOT PROVIDING CONTRACT ADMINISTRATION.

CERTIFIED CORRECT

THIS DRAWING IS CONFIDENTIAL AND NOT BE LOANED, REPRODUCED, COPIED, EITHER WHOLLY OR IN PART, OR MADE PUBLIC IN ANY MANNER WITHOUT THE WRITTEN CONSENT OF HBSA II ARCHITECTS, A PROFESSIONAL L.L.C. ALL RIGHTS OF DESIGN OR INVENTION ARE RESERVED AND WILL REMAIN THE SOLE PROPERTY OF HBSA II ARCHITECTS A PROFESSIONAL L.L.C.

REVISION HISTORY


4/26/2019								
REVISION #12								
1	2	3	4	5	6	7	8	


LONGITUDINAL BUILDING SECTION


PROJECT#: 1709
PHASE: CD
TEAM: Author
CHECKER: Checker
SCALE: AS NOTED
ISSUED: 2/1/2019
SHEET#:


A3.0.4

HRH_1031 CANAL ST_PDF ARCH SET_4/26/2019, 12:20:00 PM

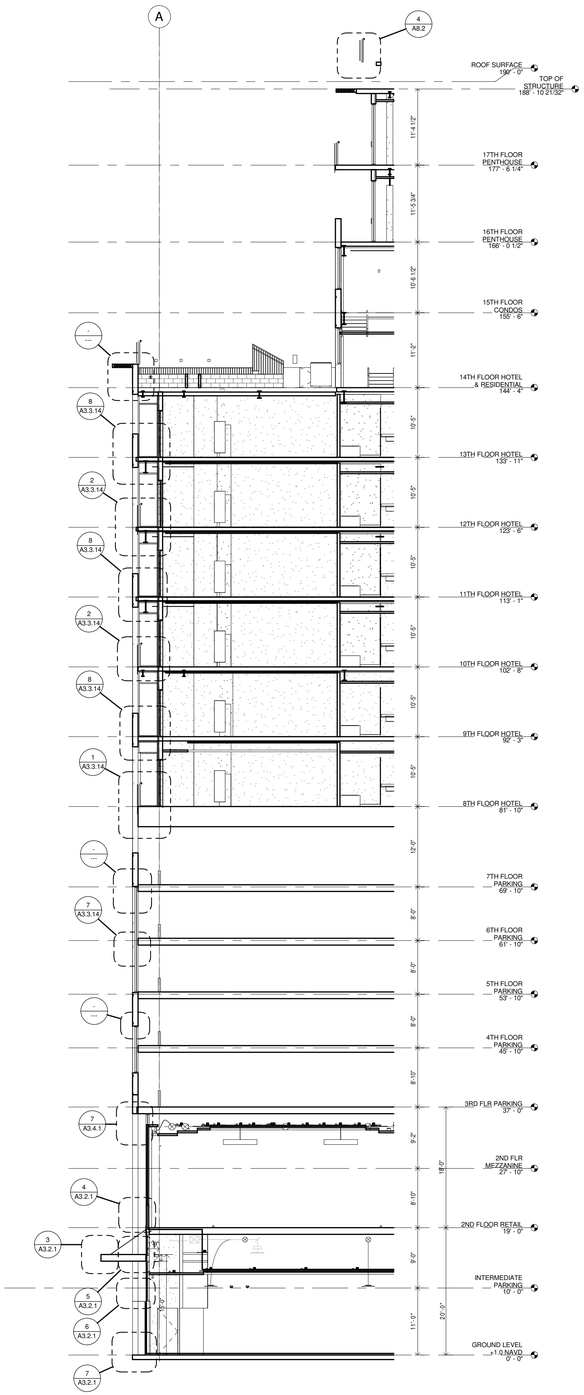

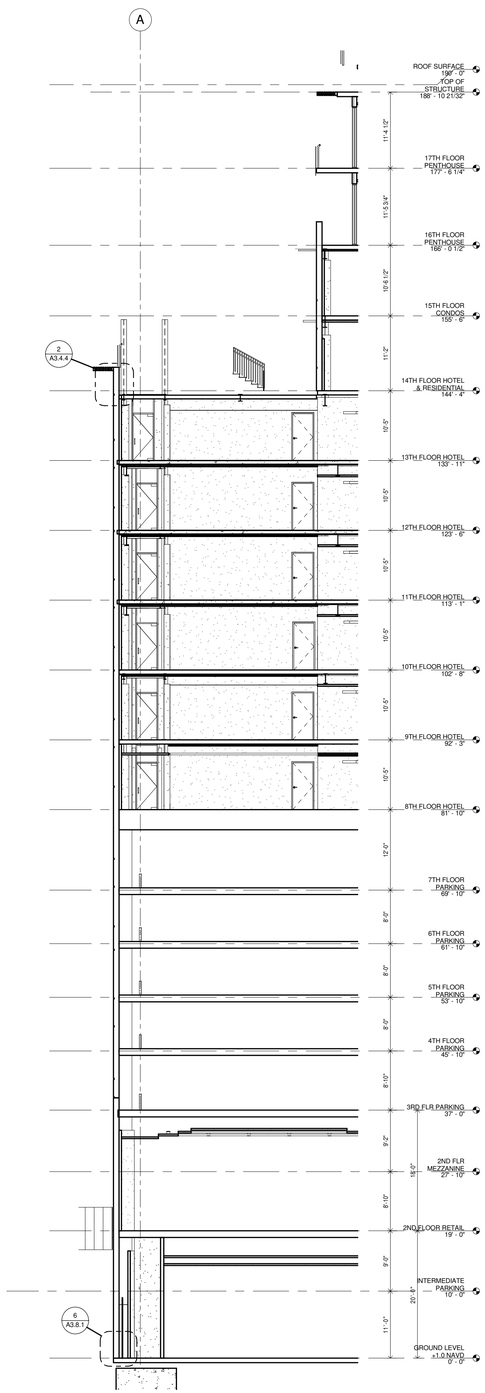


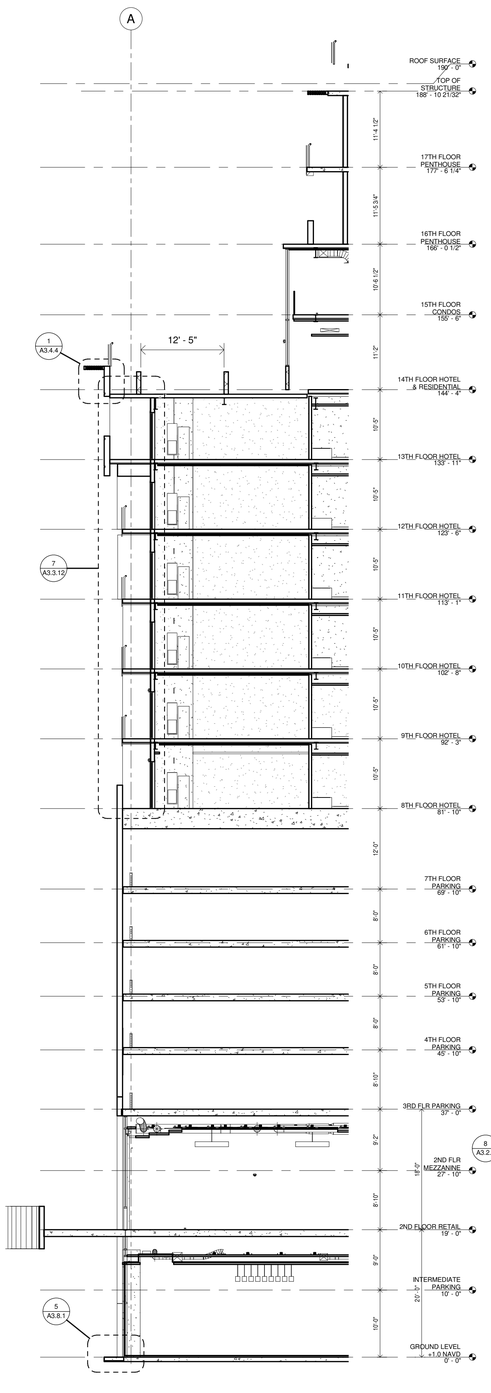

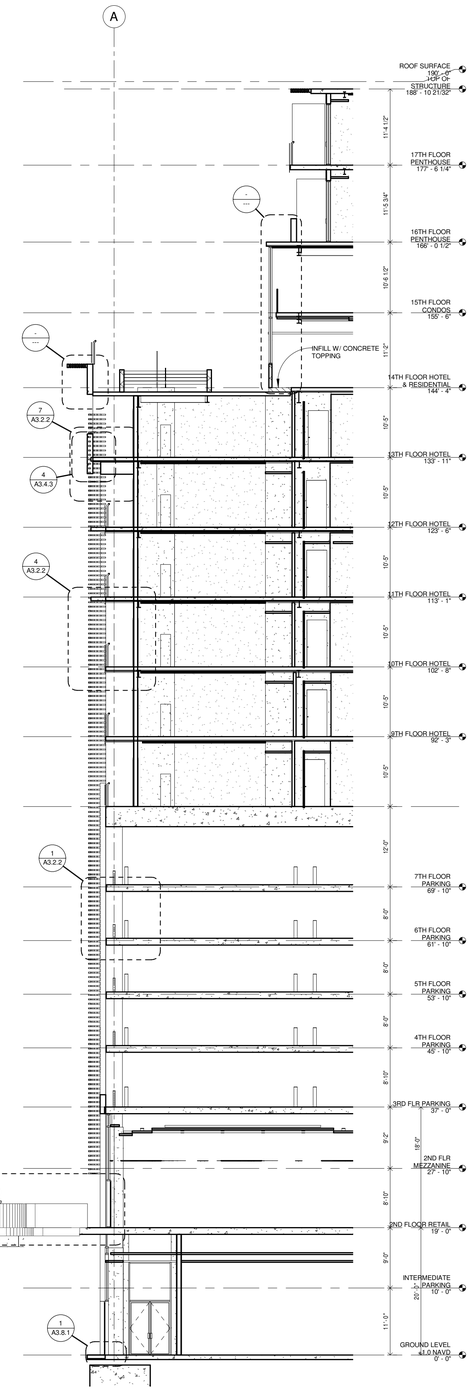


1 WEST SECTION 1

SCALE: 3/32" = 1'-0" A3.0.4/ A3.1.1

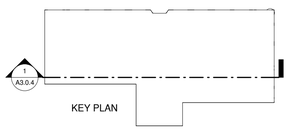


2 WEST SECTION 2

SCALE: 3/32" = 1'-0" A1.1/ A3.1.1

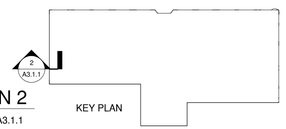


3 WEST SECTION 3

SCALE: 3/32" = 1'-0" A1.1/ A3.1.1

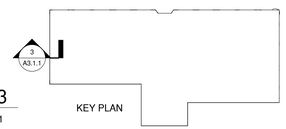

4 WEST SECTION 4

SCALE: 3/32" = 1'-0" A1.1/ A3.1.1

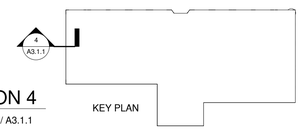

HB HARRY BAKER SMITH SA II ARCHITECTS II
P L L C
189 Maple Ridge Drive Metairie, LA 70001
(504)-885-4477
central@hbsaii.com hbsaii.com
SINCE 1961

HARD ROCK HOTEL

1031 CANAL STREET
NEW ORLEANS, LOUISIANA

THESE PLANS AND SPECIFICATIONS HAVE BEEN PREPARED BY ME, OR UNDER MY CLOSE PERSONAL SUPERVISION AND TO THE BEST OF MY KNOWLEDGE AND BELIEF THEY COMPLY WITH ALL CITY, STATE AND FEDERAL REQUIREMENTS, AND I AM NOT PROVIDING CONTRACT ADMINISTRATION.

CERTIFIED CORRECT

THIS DRAWING IS CONFIDENTIAL AND NOT BE LOANED, REPRODUCED, COPIED, EITHER WHOLLY OR IN PART, OR MADE PUBLIC IN ANY MANNER WITHOUT THE WRITTEN CONSENT OF HBSA II ARCHITECTS, A PROFESSIONAL LLC. ALL RIGHTS OF DESIGN OR INVENTION ARE RESERVED AND WILL REMAIN THE SOLE PROPERTY OF HBSA II ARCHITECTS A PROFESSIONAL L.L.C.

REVISION HISTORY

	1	2	3	4	5	6	7	8
4/26/2019								
REVISION #12								


EXTERIOR WALL SECTIONS

PROJECT#: 1709
PHASE: CD
TEAM: Author
CHECKER: Checker
SCALE: AS NOTED
ISSUED: 2/1/2019

SHEET#:

A3.1.1

HHPA-1031 CANAL ST_ PDF ARCH SET_4-26-2019_12:05 PM

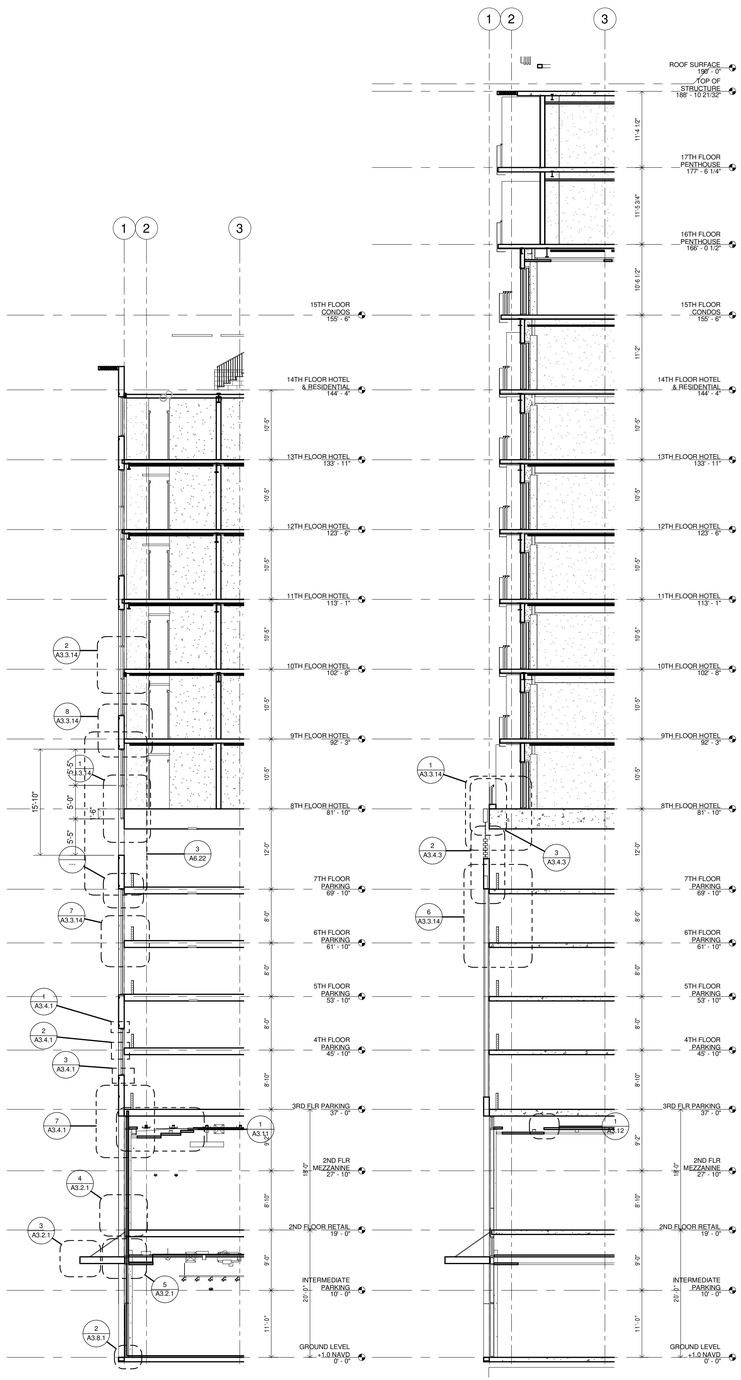


1 NORTH SECTION 5

SCALE: 3/32" = 1'-0" A1.1/ A3.1.2


2 NORTH SECTION 6

SCALE: 3/32" = 1'-0" A1.1/ A3.1.2

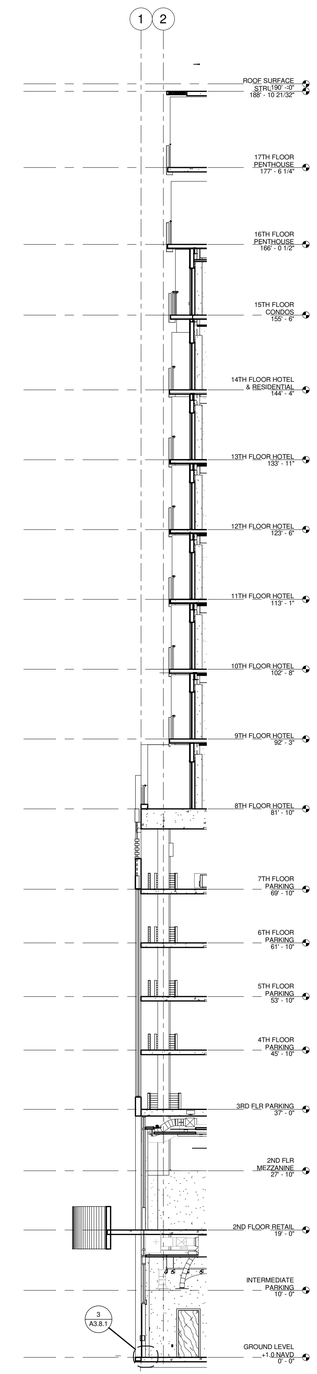


3 NORTH SECTION 3

SCALE: 3/32" = 1'-0" A1.1/ A3.1.2

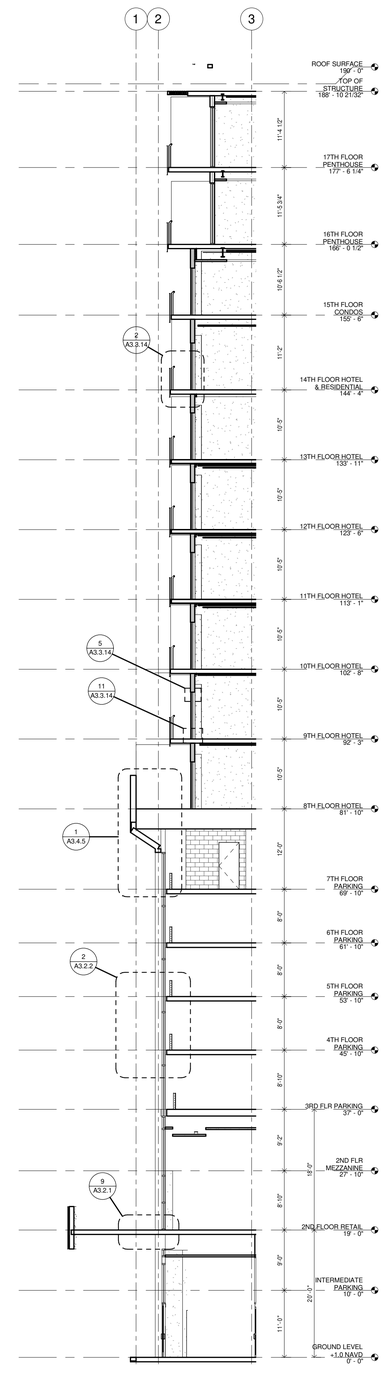


4 NORTH SECTION 8

SCALE: 3/32" = 1'-0" A3.0.1/ A3.1.2

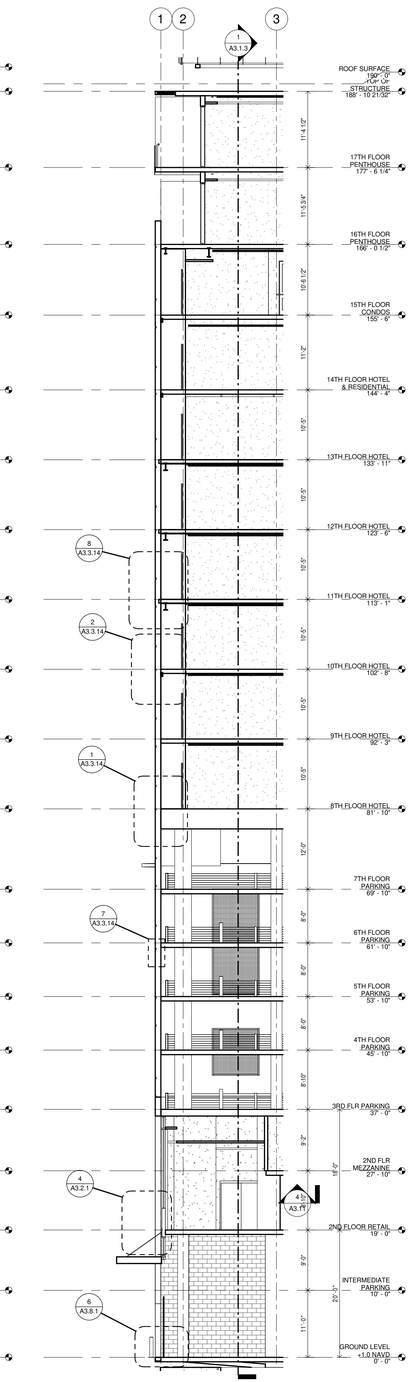

5 NORTH SECTION 9

SCALE: 3/32" = 1'-0" A3.0.2/ A3.1.2

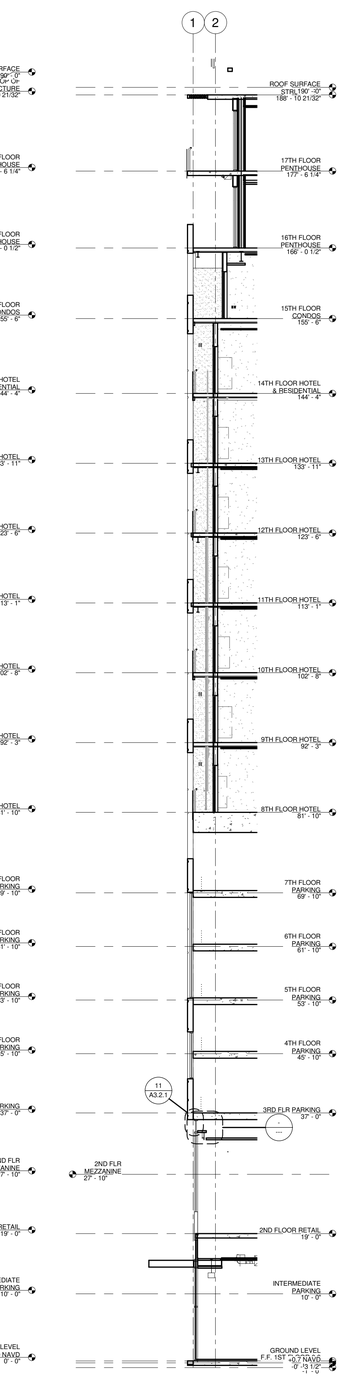

6 NORTH SECTION 4

SCALE: 3/32" = 1'-0" A1.1/ A3.1.2

HB HARRY BAKER SMITH
SA II ARCHITECTS II
P L L C
189 Maple Ridge Drive Metairie, LA 70001
(504)-885-4477
central@hbsaii.com :: hbsaii.com
SINCE 1961

HARD ROCK HOTEL

1031 CANAL STREET
NEW ORLEANS, LOUISIANA

THESE PLANS AND SPECIFICATIONS HAVE BEEN PREPARED BY ME OR UNDER MY CLOSE PERSONAL SUPERVISION AND TO THE BEST OF MY KNOWLEDGE AND BELIEF THEY COMPLY WITH ALL CITY, STATE AND FEDERAL REQUIREMENTS, AND AM NOT PROVIDING CONTRACT ADMINISTRATION.

CERTIFIED CORRECT

THIS DRAWING IS CONFIDENTIAL AND NOT BE LOANED, REPRODUCED, COPIED, EITHER WHOLLY OR IN PART, OR MADE PUBLIC IN ANY MANNER WITHOUT THE WRITTEN CONSENT OF HBSA II ARCHITECTS, A PROFESSIONAL LLC. ALL RIGHTS OF DESIGN OR INVENTION ARE RESERVED AND WILL REMAIN THE SOLE PROPERTY OF HBSA II ARCHITECTS A PROFESSIONAL LLC.

REVISION HISTORY


	1	2	3	4	5	6	7	8
4.26.2019								
REVISION #12								

EXTERIOR WALL SECTIONS

PROJECT#: 1709
PHASE: CD
TEAM: Author
CHECKER: Checker
SCALE: AS NOTED
ISSUED: 2/1/2019
SHEET#:


A3.1.2

HRH_1031 CANAL ST_FOF ARCH SET_4-26-2019_12:53 PM

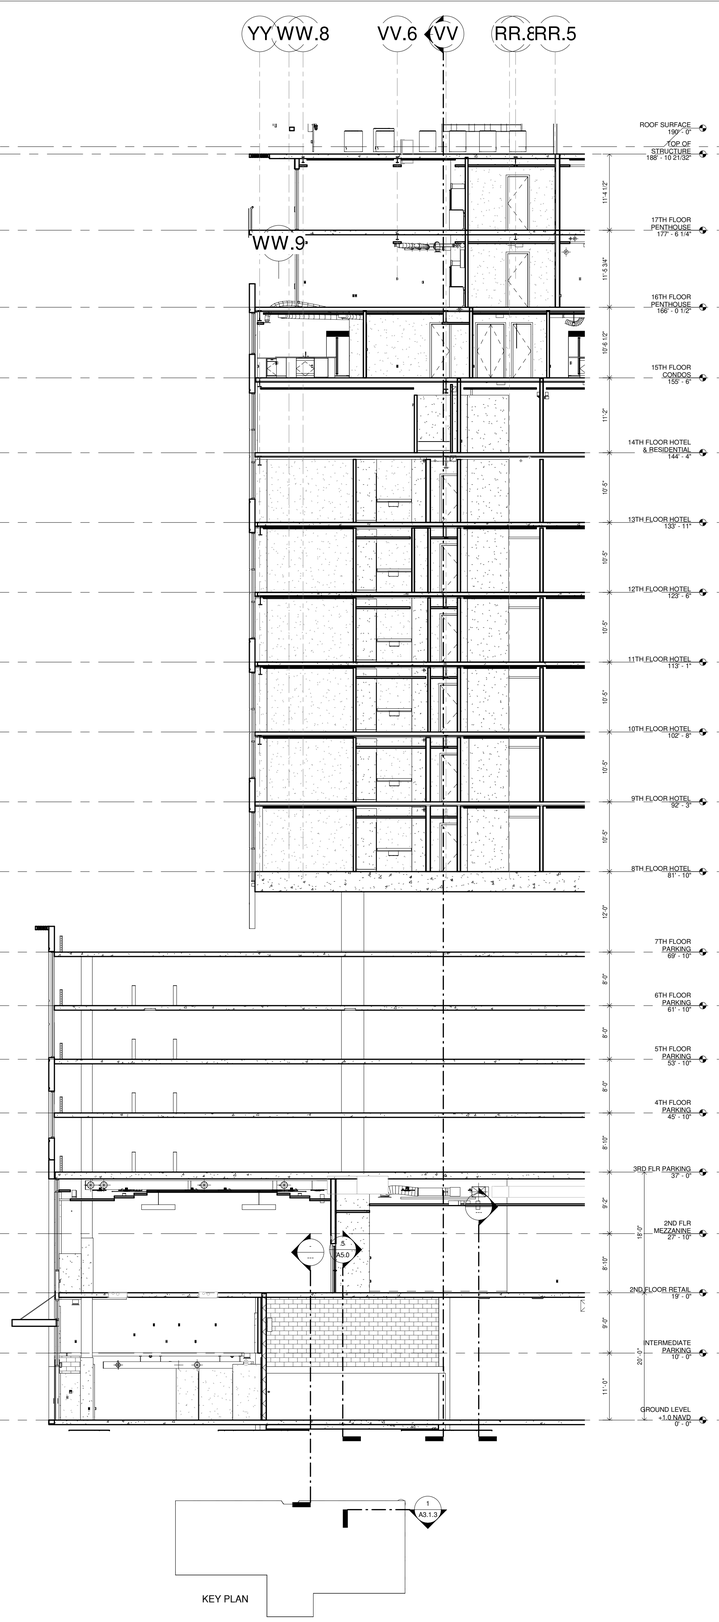


1 EAST SECTION 11

SCALE: 3/32" = 1'-0" A1.1/ A3.1.3

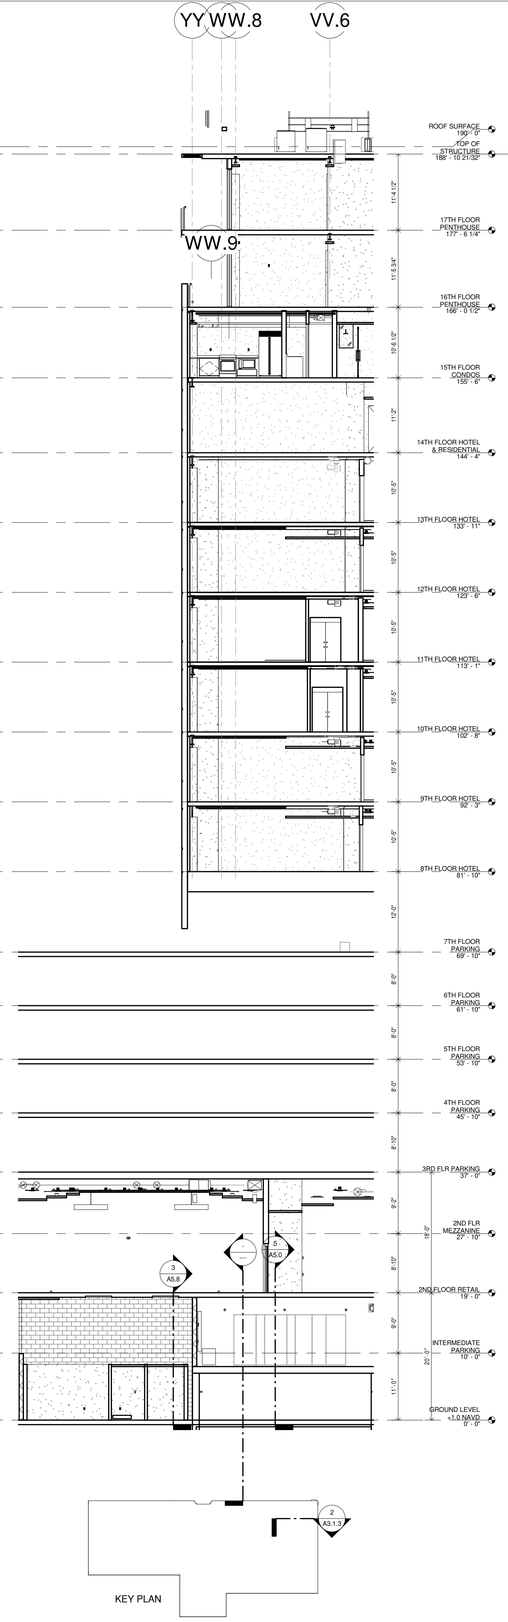


2 EAST SECTION 12

SCALE: 3/32" = 1'-0" A1.1/ A3.1.3

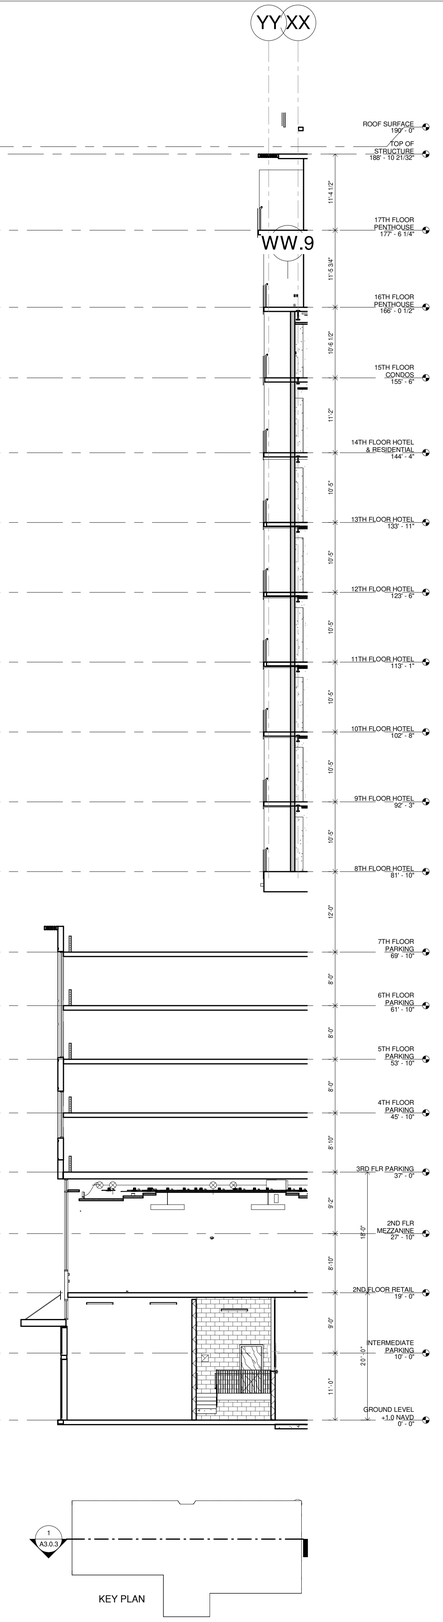

3 EAST SECTION 13

SCALE: 3/32" = 1'-0" A3.0.3/ A3.1.3

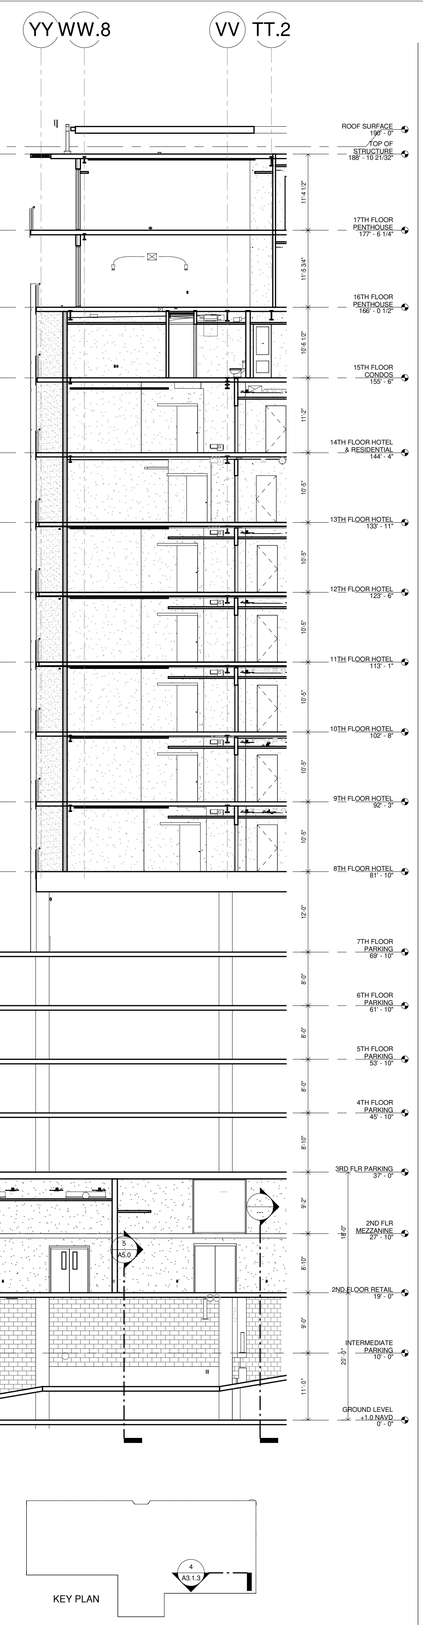

4 EAST SECTION 14

SCALE: 3/32" = 1'-0" A1.1/ A3.1.3

HB HARRY BAKER SMITH
SA II ARCHITECTS II
P L L C
189 Maple Ridge Drive Metairie, LA 70001
(504)-885-4477
central@hbsaii.com hbsaii.com
SINCE 1961

HARD ROCK HOTEL

1031 CANAL STREET
NEW ORLEANS, LOUISIANA

THESE PLANS AND SPECIFICATIONS HAVE BEEN PREPARED BY ME OR UNDER MY CLOSE PERSONAL SUPERVISION AND TO THE BEST OF MY KNOWLEDGE AND BELIEF THEY COMPLY WITH ALL CITY, STATE AND FEDERAL REQUIREMENTS, AND I AM NOT PROVIDING CONTRACT ADMINISTRATION.
CERTIFIED CORRECT

THIS DRAWING IS CONFIDENTIAL AND NOT BE LOANED, REPRODUCED, COPIED, EITHER WHOLLY OR IN PART, OR MADE PUBLIC IN ANY MANNER WITHOUT THE WRITTEN CONSENT OF HBSA II ARCHITECTS, A PROFESSIONAL LLC. ALL RIGHTS OF DESIGN OR INVENTION ARE RESERVED AND WILL REMAIN THE SOLE PROPERTY OF HBSA II ARCHITECTS A PROFESSIONAL L.L.C.

REVISION HISTORY

	REVISION #1	REVISION #2
1		
2		
3		
4		
5		
6		
7		
8		


4.26.2019


EXTERIOR WALL SECTIONS


PROJECT#: 1709
PHASE: CD
TEAM: Author
CHECKER: Checker
SCALE: AS NOTED
ISSUED: 2/1/2019
SHEET#:


A3.1.3


HRH_1031 CANAL ST_PDF ARCH SET_4.26.2019_12:20 PM

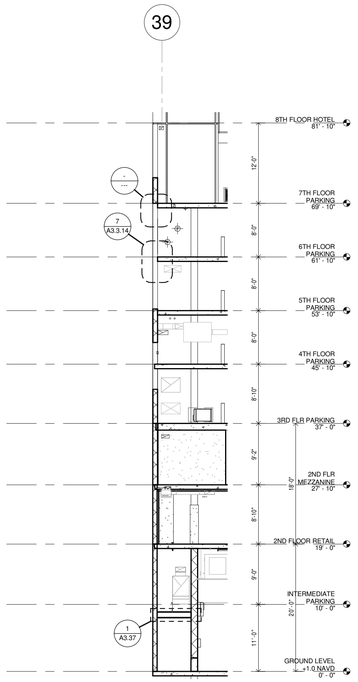


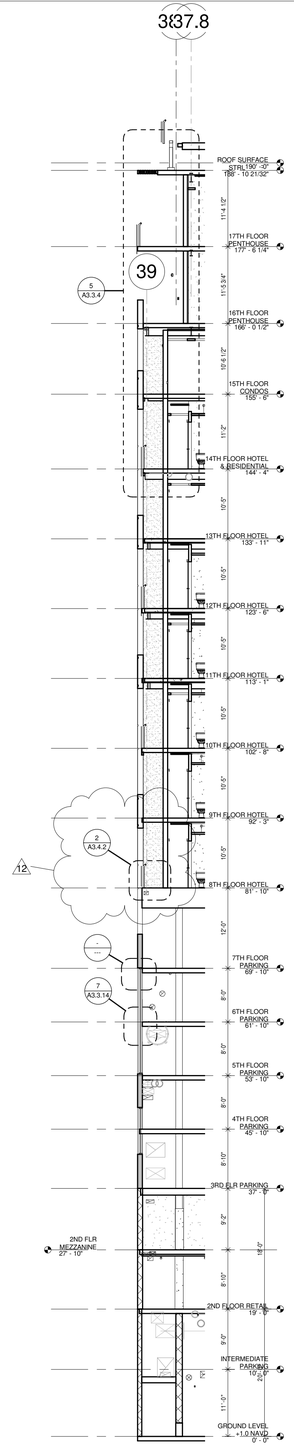

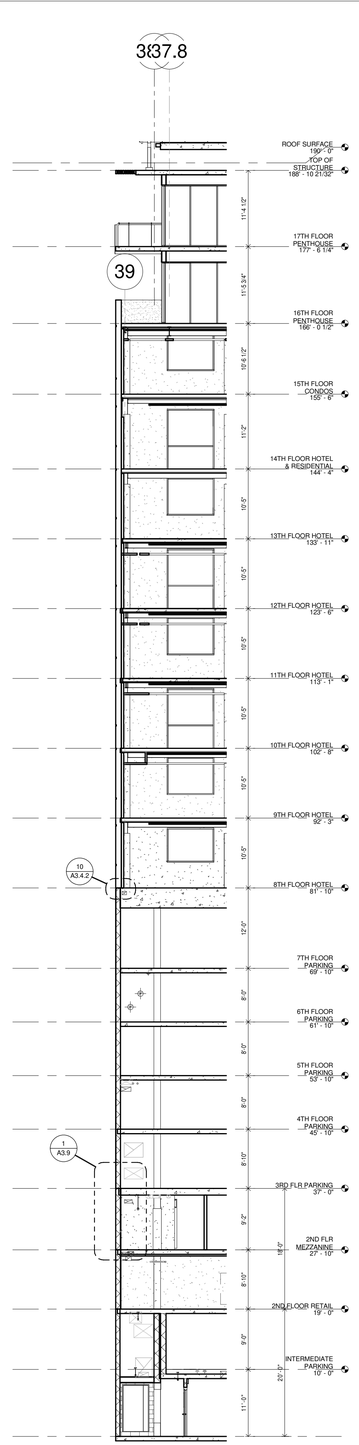

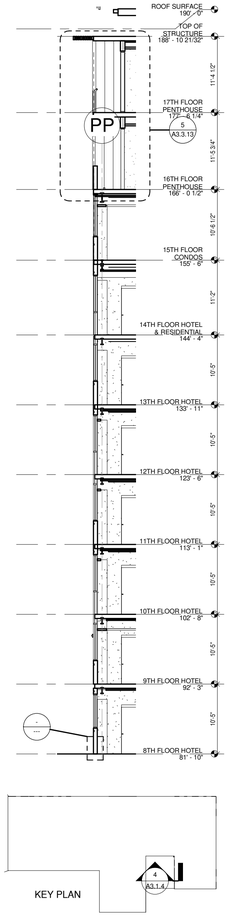


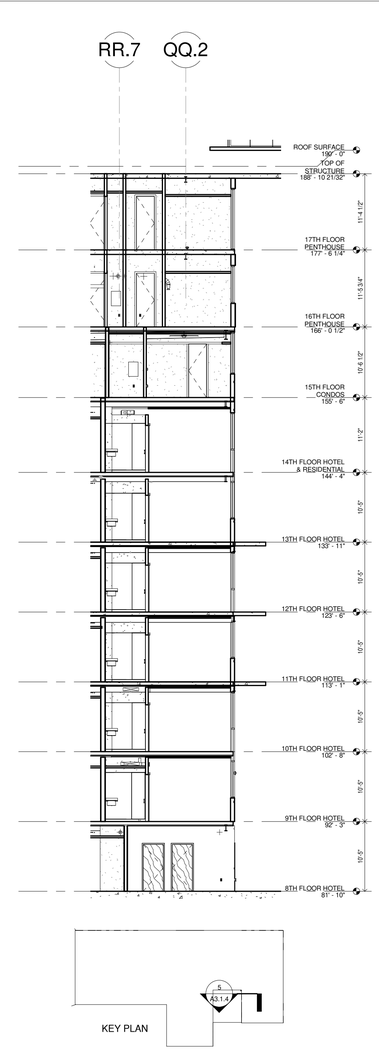

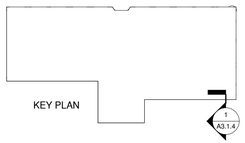


1 SOUTH SECTION 15

SCALE: 3/32" = 1'-0" A1.1/ A3.1.4

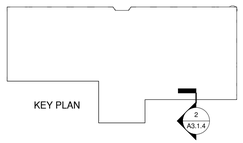

2 SOUTH SECTION 16

SCALE: 3/32" = 1'-0" A1.1/ A3.1.4

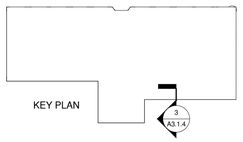

3 SOUTH SECTION 17

SCALE: 3/32" = 1'-0" A1.1/ A3.1.4

4 SOUTH-EAST SECTION 18

SCALE: 3/32" = 1'-0" A1.8/ A3.1.4

5 SOUTH-EAST SECTION 19

SCALE: 3/32" = 1'-0" A1.8/ A3.1.4

HB HARRY BAKER SMITH
SA II ARCHITECTS II P L L C
189 Maple Ridge Drive Metairie, LA 70001
(504)-885-4477
central@hbsaii.com hbsaii.com
SINCE 1961

HARD ROCK HOTEL

1031 CANAL STREET
NEW ORLEANS, LOUISIANA

THESE PLANS AND SPECIFICATIONS HAVE BEEN PREPARED BY ME OR UNDER MY CLOSE PERSONAL SUPERVISION AND TO THE BEST OF MY KNOWLEDGE AND BELIEF THEY COMPLY WITH ALL CITY, STATE AND FEDERAL REQUIREMENTS, AND AM NOT PROVIDING CONTRACT ADMINISTRATION.

CERTIFIED CORRECT

THIS DRAWING IS CONFIDENTIAL AND NOT BE LOANED, REPRODUCED, COPIED, EITHER WHOLLY OR IN PART, OR MADE PUBLIC IN ANY MANNER WITHOUT THE WRITTEN CONSENT OF HBSA II ARCHITECTS, A PROFESSIONAL LLC. ALL RIGHTS OF DESIGN OR INVENTION ARE RESERVED AND WILL REMAIN THE SOLE PROPERTY OF HBSA II ARCHITECTS A PROFESSIONAL LLC.

REVISION HISTORY


	REVISION #12	4/26/2019
1		
2		
3		
4		
5		
6		
7		
8		

EXTERIOR WALL SECTIONS

PROJECT#: 1709
PHASE: CD
TEAM: Author
CHECKER: Checker
SCALE: AS NOTED
ISSUED: 2/1/2019
SHEET#:


A3.1.4


HRH_1031 CANAL ST_RVT ARCH SET_4/26/2019, 12:00 PM

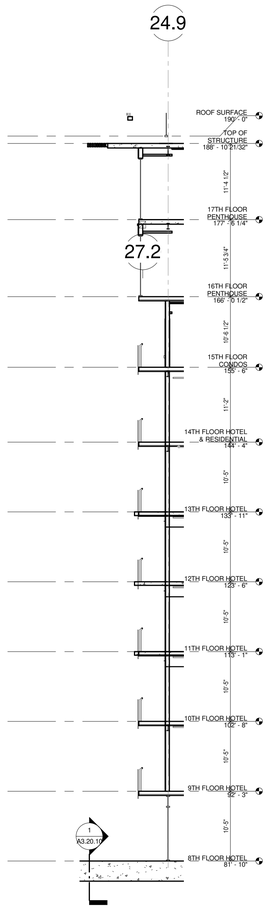

1 SOUTH SECTION 20


SCALE: 3/32" = 1'-0" A1.8/ A3.1.5

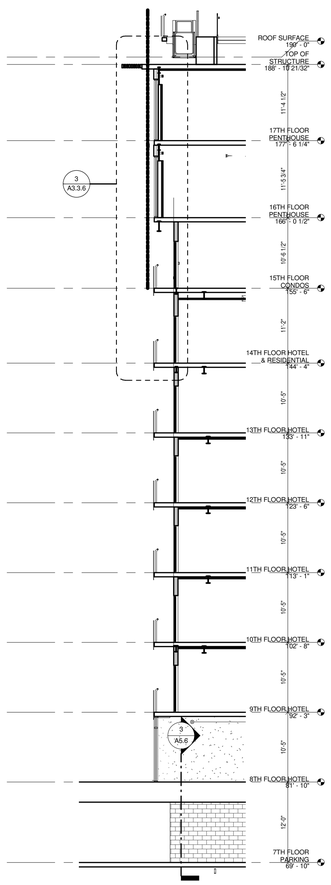


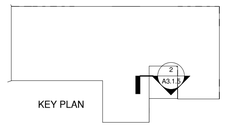

2 SOUTH-WEST SECTION 21


SCALE: 3/32" = 1'-0" A1.6/ A3.1.5

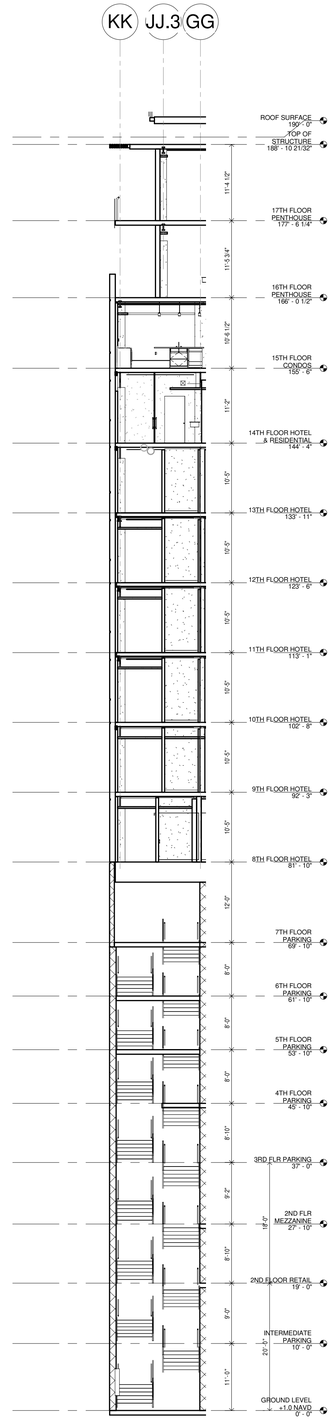


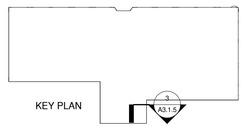

3 SOUTH-WEST SECTION 22


SCALE: 3/32" = 1'-0" A1.1/ A3.1.5

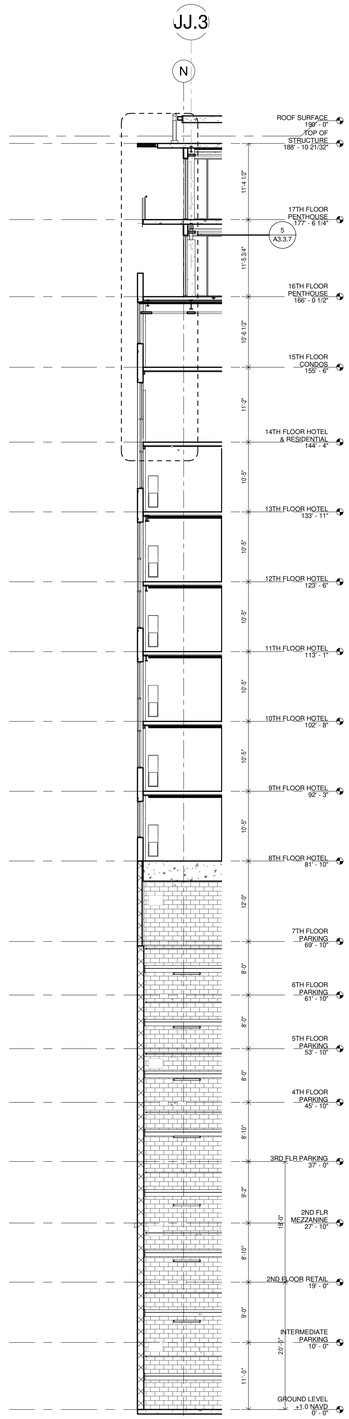


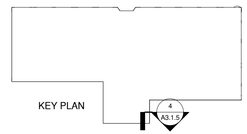

4 SOUTH-WEST SECTION 23

SCALE: 3/32" = 1'-0" A1.1/ A3.1.5

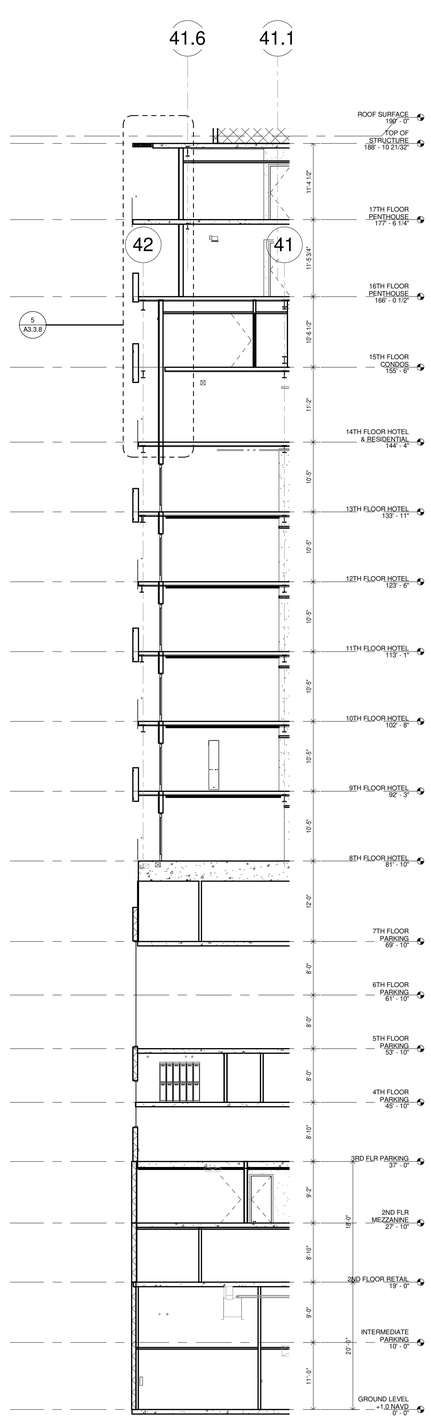

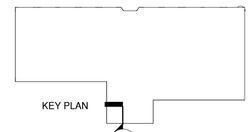

5 SOUTH SECTION 24

SCALE: 3/32" = 1'-0" A1.1/ A3.1.5

HB HARRY BAKER SMITH SA II ARCHITECTS II
P L L C
189 Maple Ridge Drive Metairie, LA 70001
(504)-885-4477
central@hbsaii.com hbsaii.com
SINCE 1961

HARD ROCK HOTEL

1031 CANAL STREET
NEW ORLEANS, LOUISIANA

THESE PLANS AND SPECIFICATIONS HAVE BEEN PREPARED BY ME OR UNDER MY CLOSE PERSONAL SUPERVISION AND TO THE BEST OF MY KNOWLEDGE AND BELIEF THEY COMPLY WITH ALL CITY, STATE AND FEDERAL REQUIREMENTS, AND AM NOT PROVIDING CONTRACT ADMINISTRATION.

CERTIFIED CORRECT

THIS DRAWING IS CONFIDENTIAL AND NOT BE LOANED, REPRODUCED, COPIED, EITHER WHOLLY OR IN PART, OR MADE PUBLIC IN ANY MANNER WITHOUT THE WRITTEN CONSENT OF HBSA II ARCHITECTS, A PROFESSIONAL LLC. ALL RIGHTS OF DESIGN OR INVENTION ARE RESERVED AND WILL REMAIN THE SOLE PROPERTY OF HBSA II ARCHITECTS A PROFESSIONAL L.L.C.

REVISION HISTORY


	REVISION # 12	4/26/2019
1		
2		
3		
4		
5		
6		
7		
8		


EXTERIOR WALL SECTIONS

PROJECT#: 1709
PHASE: CD
TEAM: Author
CHECKER: Checker
SCALE: AS NOTED
ISSUED: 2/1/2019
SHEET#:

A3.1.5

HRH_1031 CANAL ST_FCP ARCH SET_4/26/2019, 12:05 PM

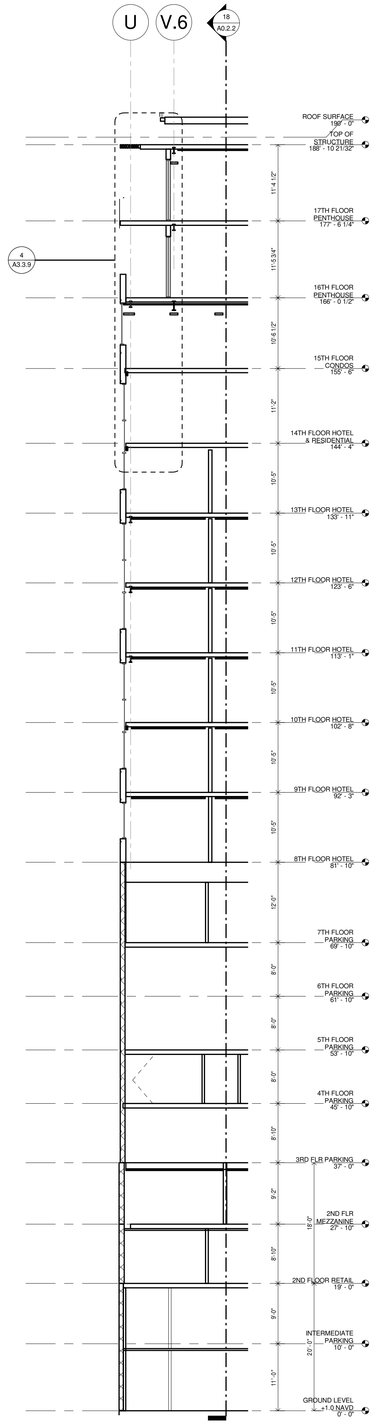
U
V.6
18
A0.2.2
4
A3.3.9
ROOF SURFACE 199' - 0"
TOP OF STRUCTURE 188' - 10 21/32"
17TH FLOOR PENTHOUSE 177' - 6 1/4"
16TH FLOOR PENTHOUSE 166' - 0 1/2"
15TH FLOOR CONDOS 155' - 6"
14TH FLOOR HOTEL & RESIDENTIAL 144' - 4"
13TH FLOOR HOTEL 133' - 11"
12TH FLOOR HOTEL 123' - 6"
11TH FLOOR HOTEL 113' - 1"
10TH FLOOR HOTEL 102' - 8"
9TH FLOOR HOTEL 92' - 3"
8TH FLOOR HOTEL 81' - 10"
7TH FLOOR PARKING 69' - 10"
6TH FLOOR PARKING 61' - 10"
5TH FLOOR PARKING 53' - 10"
4TH FLOOR PARKING 45' - 10"
3RD FLR PARKING 37' - 0"
2ND FLR MEZZANINE 27' - 10"
2ND FLOOR RETAIL 19' - 0"
INTERMEDIATE PARKING 10' - 0"
GROUND LEVEL ±1.0 NAVD 0' - 0"
11'-4 1/2"
11'-5 3/4"
10'-6 1/2"
11'-2"
10'-0"
10'-0"
10'-0

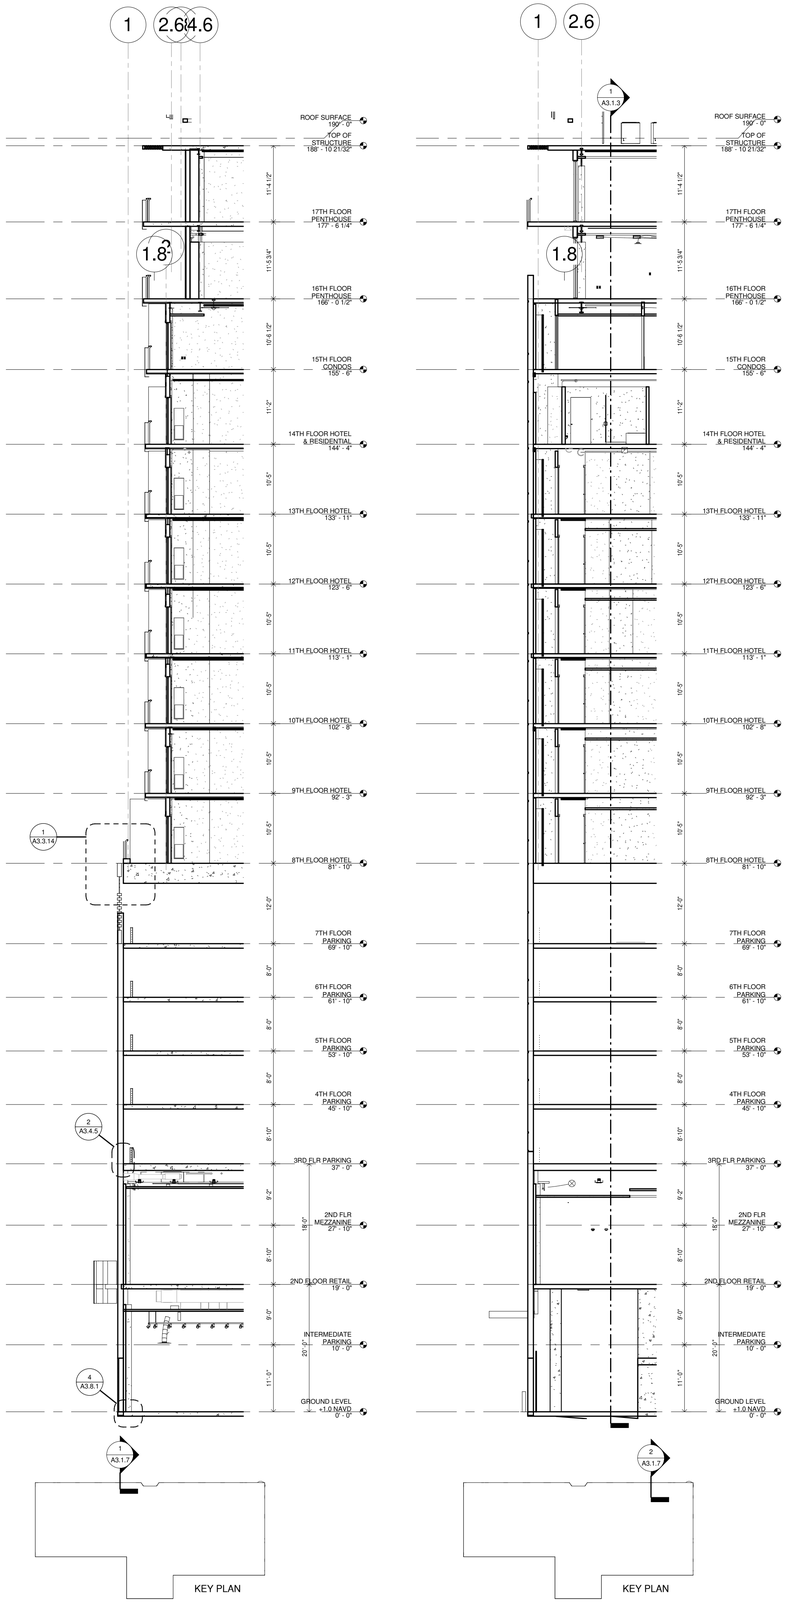

1 NORTH SECTION 7

SCALE: 3/32" = 1'-0" A1.1/ A3.1.7

2 NORTH SECTION 10

SCALE: 3/32" = 1'-0" A1.1/ A3.1.7

HB HARRY BAKER SMITH SA II ARCHITECTS II P L L C
189 Maple Ridge Drive Metairie, LA 70001
(504)-885-4477
central@hbsaii.com hbsaii.com
SINCE 1961

HARD ROCK HOTEL

1031 CANAL STREET
NEW ORLEANS, LOUISIANA

THESE PLANS AND SPECIFICATIONS HAVE BEEN PREPARED BY ME OR UNDER MY CLOSE PERSONAL SUPERVISION AND TO THE BEST OF MY KNOWLEDGE AND BELIEF THEY COMPLY WITH ALL CITY, STATE AND FEDERAL REQUIREMENTS, AND I AM NOT PROVIDING A CONTRACT ADMINISTRATION.
CERTIFIED CORRECT

THIS DRAWING IS CONFIDENTIAL AND NOT BE LOANED, REPRODUCED, COPIED, EITHER WHOLLY OR IN PART, OR MADE PUBLIC IN ANY MANNER WITHOUT THE WRITTEN CONSENT OF HB SA II ARCHITECTS, A PROFESSIONAL LLC. ALL RIGHTS OF DESIGN OR INVENTION ARE RESERVED AND WILL REMAIN THE SOLE PROPERTY OF HB SA II ARCHITECTS A PROFESSIONAL L.L.C.

REVISION HISTORY


	4/26/2019	REVISION # 12
1		
2		
3		
4		
5		
6		
7		
8		

EXTERIOR WALL SECTION

PROJECT#: 1709
PHASE: CD
TEAM: Author
CHECKER: Checker
SCALE: AS NOTED
ISSUED: 2/1/2019
SHEET#:


A3.1.7

HHR-1031 CANAL ST_PDF ARCH SET_4/26/2019, 12:00 PM

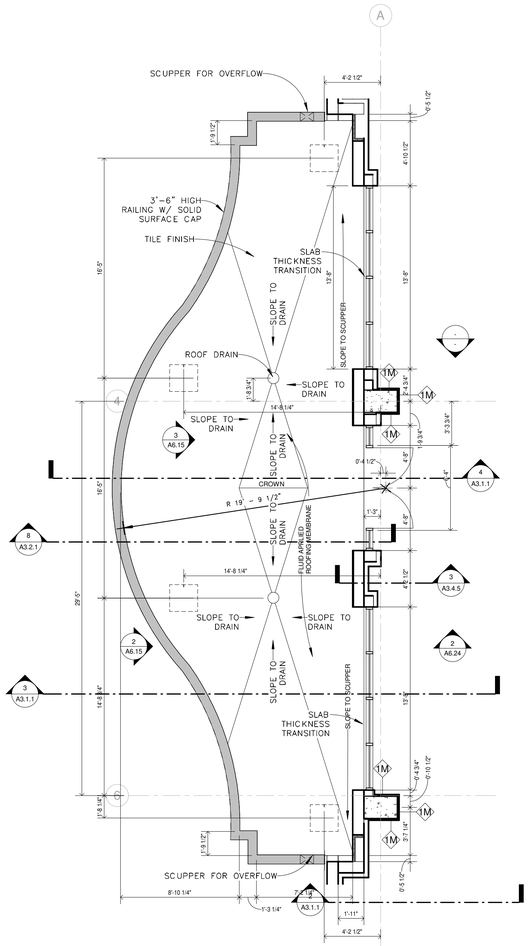


1 2ND FLOOR RETAIL - ENTRANCE CANOPY AT CANAL ST.

SCALE: 3/16" = 1'-0" A1.2/ A3.2

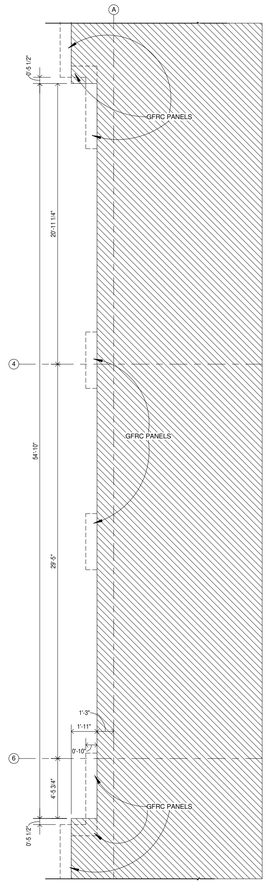


2 EDGE OF DECK - CANAL CANOPY

SCALE: 3/16" = 1'-0"

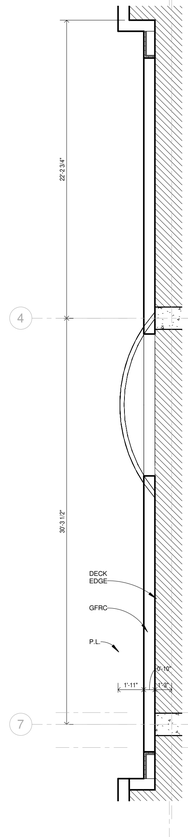


3 DECK EDGE @ CANAL FLOORS (3 - 7)

SCALE: 3/16" = 1'-0"

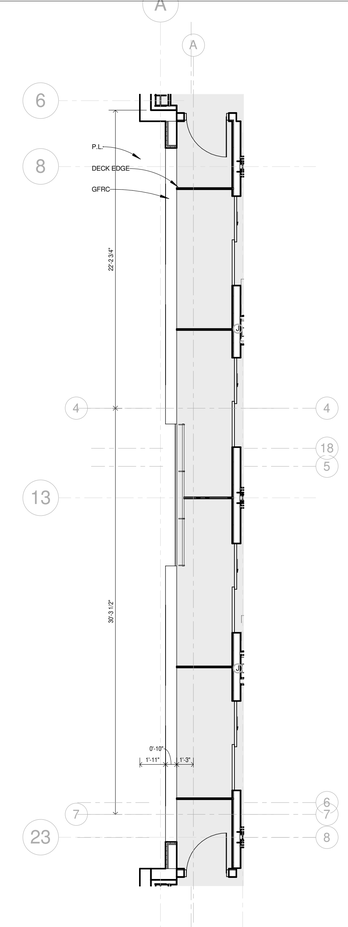

4 DECK EDGE @ CANAL FLOORS (8 - 13)

SCALE: 3/16" = 1'-0"

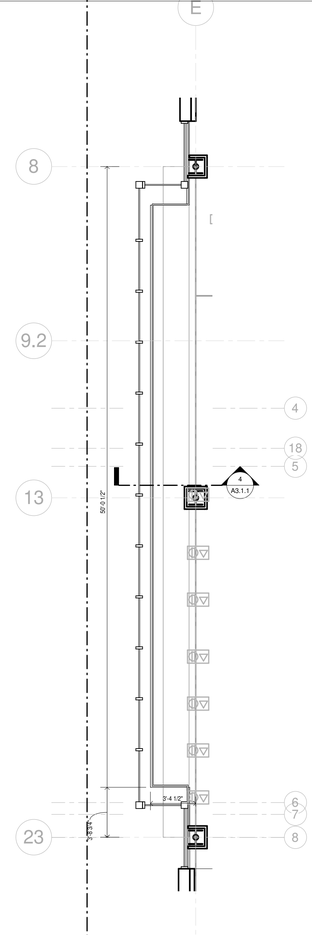

5 DECK EDGE @ 15TH FLOOR GYM

SCALE: 3/16" = 1'-0"

SYMBOLS LEGEND

ROOM TAG

NAME 0-17 — ROOM NAME, FLOOR LEVELS

000 — ROOM NUMBER

SHEET REFERENCE

XX — DOOR TAG, SEE

X — WINDOW TAG, SEE

XX — INTERIOR ELEVATION, SEE

XX — PARTITION TYPE, SEE SHEET

CEILING FURR DOWN/PANELS

3HR. RATED FIRE PARTITION


2HR. RATED FIRE PARTITION

1HR. RATED FIRE PARTITION

FEC — 2-A:20-B:C FIRE EXTINGUISHER IN RECESSED CABINET, MOUNTING HEIGHT 60" (MAX.) AFF TO TOP EXTINGUISHER


FE — 2-A:20-B:C SURFACED MOUNTED, MOUNTING HEIGHT 60" (MAX.) AFF TO TOP EXTINGUISHER

ADA 30"x48" CLEAR FLOOR SPACE

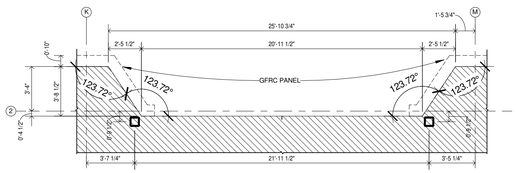


6 EDGE OF DECK - RAMPART CANOPY

SCALE: 3/16" = 1'-0"

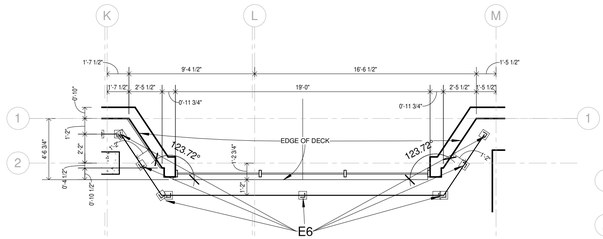

7 CABLE RAILING @ RAMPART FACADE FLOORS (3 - 7)

SCALE: 3/16" = 1'-0"

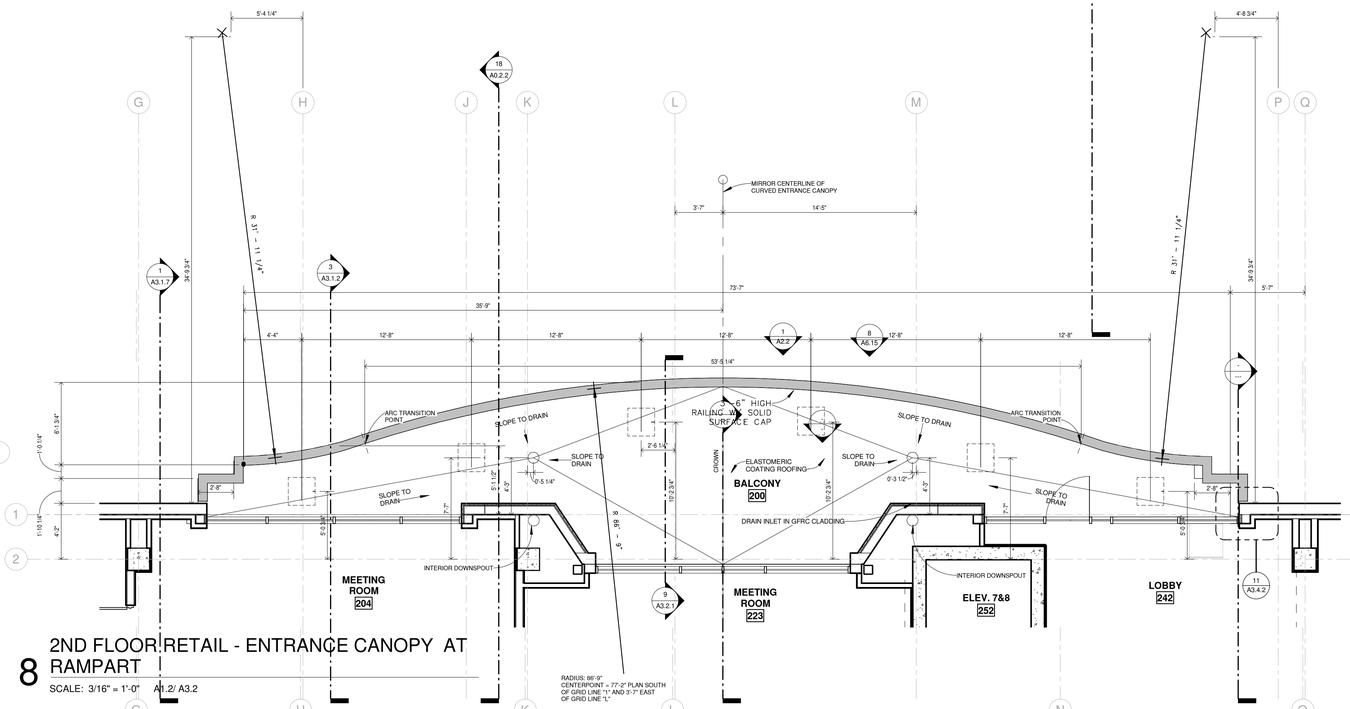

8 2ND FLOOR RETAIL - ENTRANCE CANOPY AT RAMPART

SCALE: 3/16" = 1'-0" A1.2/ A3.2

HB HARRY BAKER SMITH SA II ARCHITECTS II P L L C
189 Maple Ridge Drive Metairie, LA 70001
(504)-885-4477
central@hbsaii.com hbsaii.com
SINCE 1961

HARD ROCK HOTEL

1031 CANAL STREET
NEW ORLEANS, LOUISIANA

THESE PLANS AND SPECIFICATIONS HAVE BEEN PREPARED BY ME OR UNDER MY CLOSE PERSONAL SUPERVISION AND TO THE BEST OF MY KNOWLEDGE AND BELIEF THEY COMPLY WITH ALL CITY, STATE AND FEDERAL REQUIREMENTS, AND AM NOT PROVIDING CONTRACT ADMINISTRATION.
CERTIFIED CORRECT

THIS DRAWING IS CONFIDENTIAL AND NOT BE LOANED, REPRODUCED, COPIED, EITHER WHOLLY OR IN PART, OR MADE PUBLIC IN ANY MANNER WITHOUT THE WRITTEN CONSENT OF HBSA II ARCHITECTS, A PROFESSIONAL LLC. ALL RIGHTS OF DESIGN OR INVENTION ARE RESERVED AND WILL REMAIN THE SOLE PROPERTY OF HBSA II ARCHITECTS A PROFESSIONAL LLC.

REVISION HISTORY


	1	2	3	4	5	6	7	8
4/26/2019								
REVISION #12								

PT CANOPY & DECK EDGE DETAILS

PROJECT#: 1709
PHASE: CD
TEAM: Author
CHECKER: Checker
SCALE: AS NOTED
ISSUED: 2/1/2019
SHEET#:


A3.2

HRH_1031 CANAL ST._PDF ARCH SET_4/26/2019, 12:00 PM

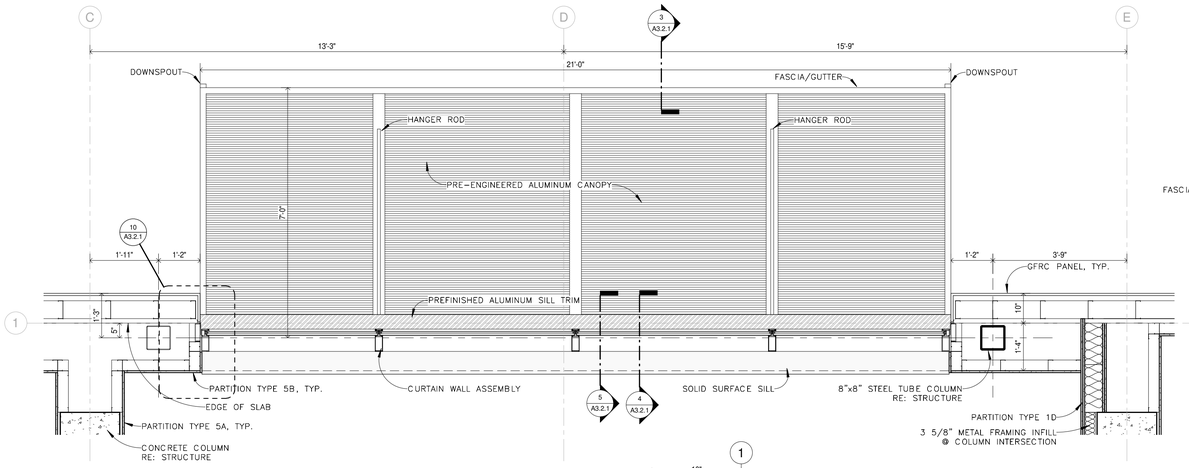


1 LARGE AWNING PLAN

SCALE: 1/2" = 1'-0" A4.2.1/ A3.2.1

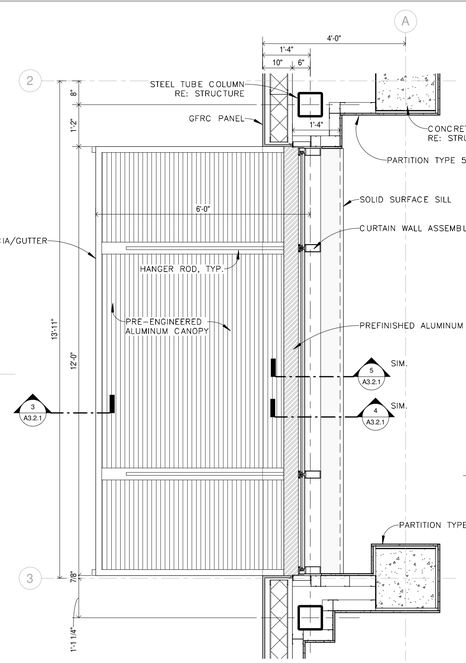


2 SMALL AWNING PLAN

SCALE: 1/2" = 1'-0" A4.2.1/ A3.2.1

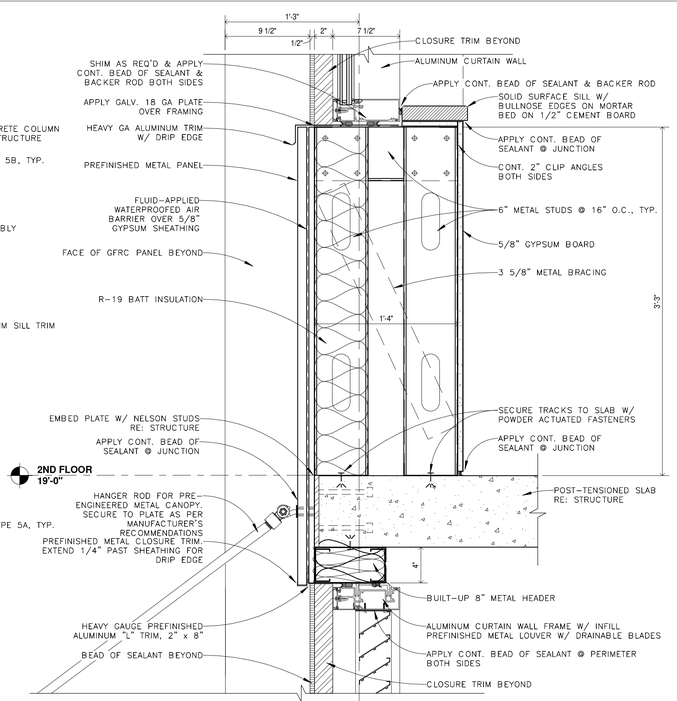


4 CURTAIN WALL AT 2ND FLOOR

SCALE: 1 1/2" = 1'-0" A3.1.1/ A3.2.1

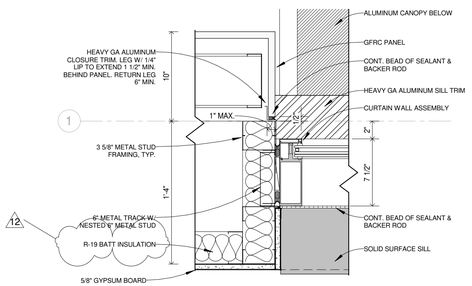


10 CURTAIN WALL JAMB DETAIL @ AWNING

SCALE: 1 1/2" = 1'-0" A3.2.1/ A3.2.1

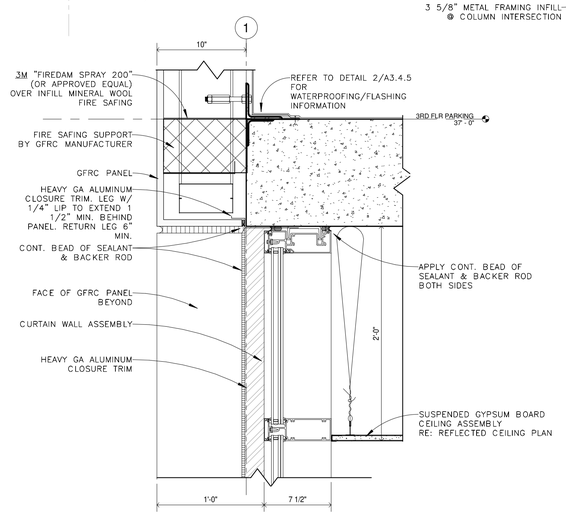


11 CURTAIN WALL HEAD @ AWNINGS

SCALE: 1 1/2" = 1'-0" A3.1.2/ A3.2.1

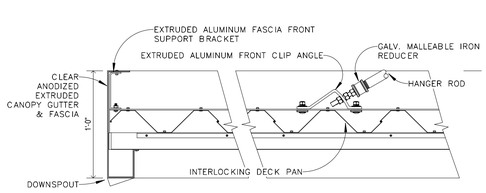


3 TYP ALUMINUM CANOPY SECTION

SCALE: 1 1/2" = 1'-0" A3.1.1/ A3.2.1

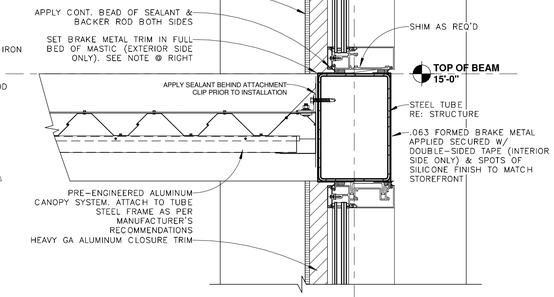


5 CURTAIN WALL AT TRANSOM/HEAD

SCALE: 1 1/2" = 1'-0" A3.1.1/ A3.2.1

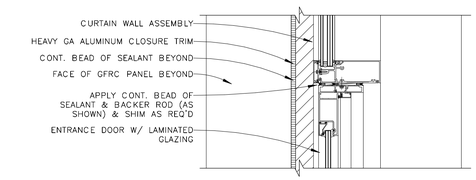


6 ENTRANCE DOOR AT HEAD

SCALE: 1 1/2" = 1'-0" A3.1.1/ A3.2.1

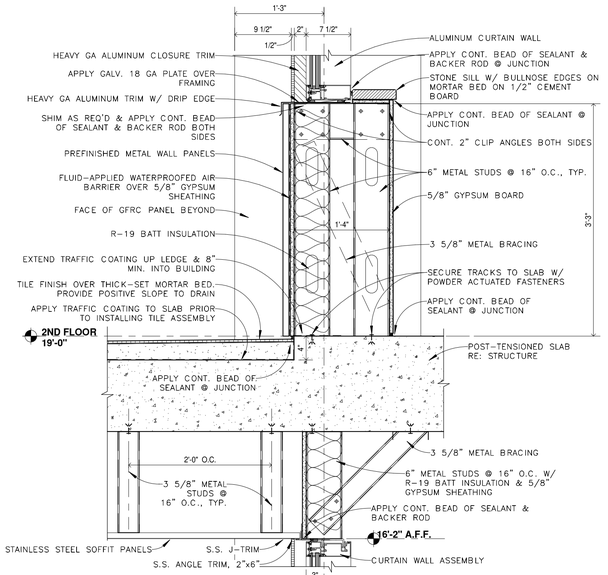


9 CONCRETE CANOPY SECTION AT RAMPART

SCALE: 1" = 1'-0" A3.1.2/ A3.2.1

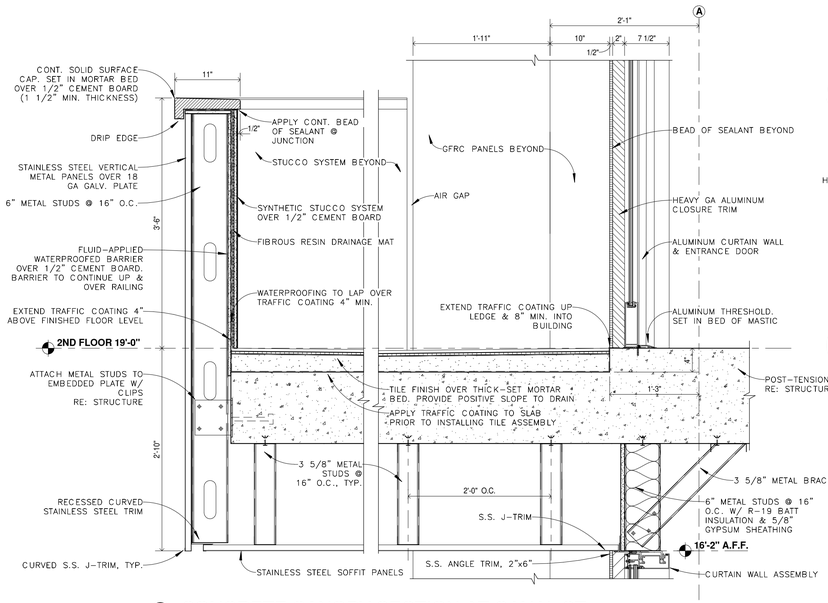

8 CONCRETE CANOPY SECTION AT CANAL ST.

SCALE: 1" = 1'-0" A3.1.1/ A3.2.1

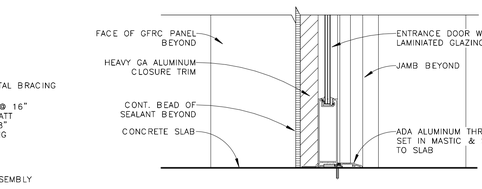

7 ENTRANCE DOOR AT SILL

SCALE: 1 1/2" = 1'-0" A3.1.1/ A3.2.1

HB HARRY BAKER SMITH
SA II ARCHITECTS II
P L L C
189 Maple Ridge Drive Metairie, LA 70001
(504)-885-4477
central@hbsaii.com hbsaii.com
SINCE 1961

HARD ROCK HOTEL

1031 CANAL STREET
NEW ORLEANS, LOUISIANA

THESE PLANS AND SPECIFICATIONS HAVE BEEN PREPARED BY ME OR UNDER MY CLOSE PERSONAL SUPERVISION AND TO THE BEST OF MY KNOWLEDGE AND BELIEF THEY COMPLY WITH ALL CITY, STATE AND FEDERAL REQUIREMENTS, AND I AM NOT PROVIDING CONTRACT ADMINISTRATION.
CERTIFIED CORRECT

THIS DRAWING IS CONFIDENTIAL AND NOT BE LOANED, REPRODUCED, COPIED, EITHER WHOLLY OR IN PART, OR MADE PUBLIC IN ANY MANNER WITHOUT THE WRITTEN CONSENT OF HB SA II ARCHITECTS, A PROFESSIONAL LLC. ALL RIGHTS OF DESIGN OR INVENTION ARE RESERVED AND WILL REMAIN THE SOLE PROPERTY OF HB SA II ARCHITECTS A PROFESSIONAL L.L.C.

REVISION HISTORY


REVISION #12	1	2	3	4	5	6	7	8
4/26/2019								

CANOPY & EXTERIOR DETAILS

PROJECT#: 1709
PHASE: CD
TEAM: Author
CHECKER: Checker
SCALE: AS NOTED
ISSUED: 2/1/2019
SHEET#:


A3.2.1

HHR-1031 CANAL ST._PDF ARCH SET_4/26/2019, 12:06 PM

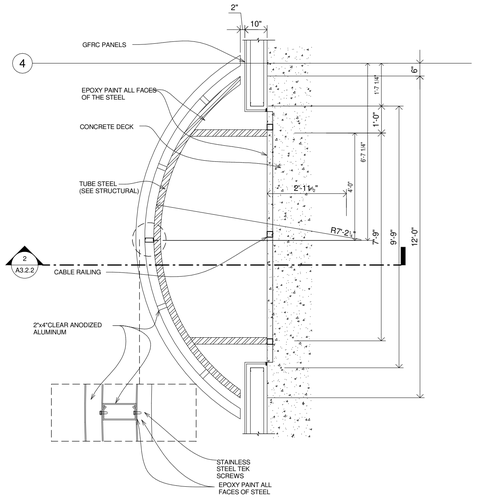


1 ALUM SCREEN PLAN DTL THRU CONC DK

SCALE: 3/8" = 1'-0" A1.3/ A3.2.2

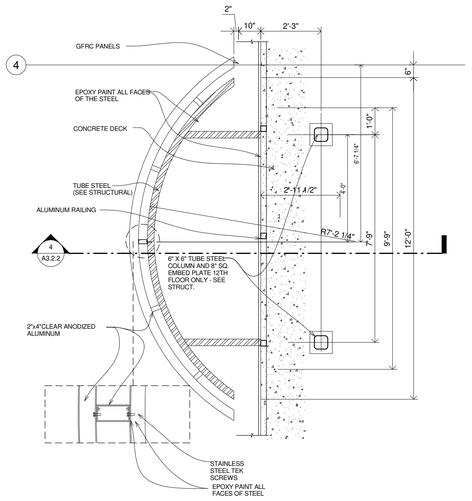


3 ALUM SCREEN PLAN DTL AT MTL DECK

SCALE: 3/8" = 1'-0" A1.9/ A3.2.2

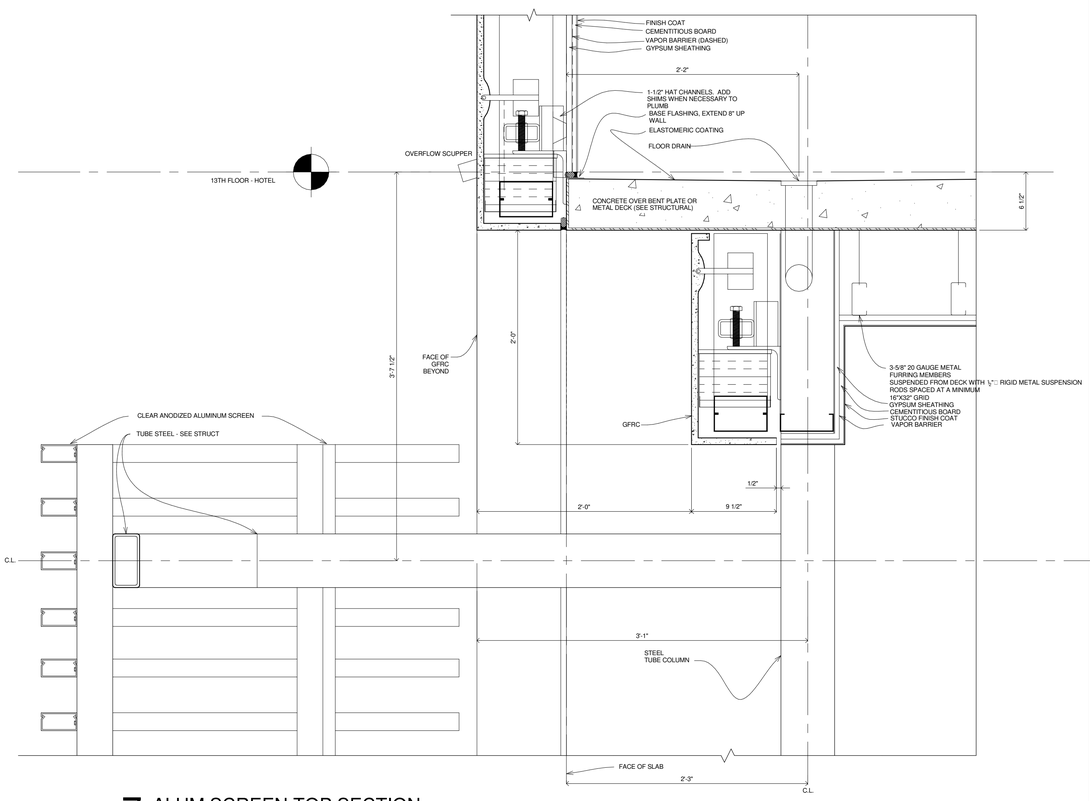


7 ALUM SCREEN TOP SECTION

SCALE: 1 1/2" = 1'-0" A3.1.1/ A3.2.2

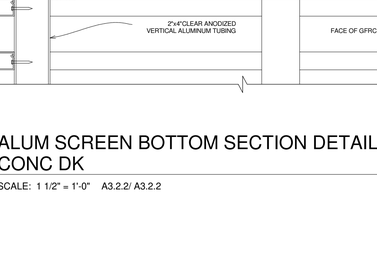


2 ALUM SCREEN DTL FLR-TO-FLR THRU P.T. SLAB

SCALE: 3/8" = 1'-0" A3.1.2/ A3.2.2

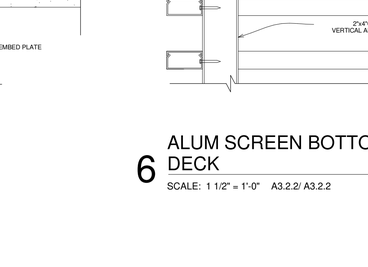


4 ALUM SCREEN DTL FLR-TO-FLR METAL DECK

SCALE: 3/8" = 1'-0" A3.1.1/ A3.2.2

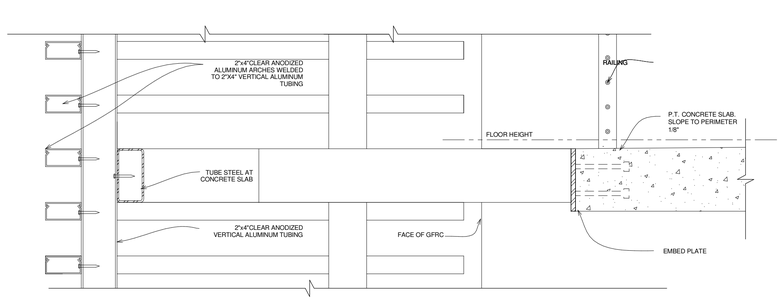

5 ALUM SCREEN BOTTOM SECTION DETAIL AT CONC DK

SCALE: 1 1/2" = 1'-0" A3.2.2/ A3.2.2

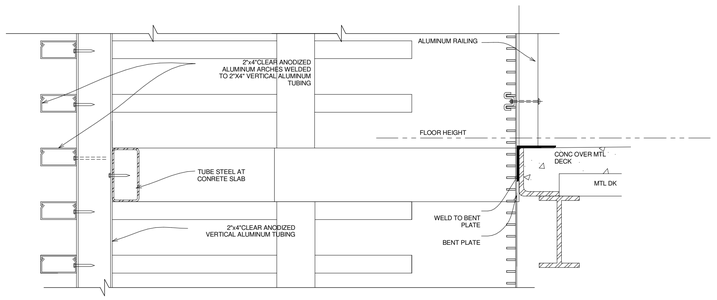

6 ALUM SCREEN BOTTOM SECTION DTL AT MTL DECK

SCALE: 1 1/2" = 1'-0" A3.2.2/ A3.2.2

HB HARRY BAKER SMITH SA II ARCHITECTS II P L L C
189 Maple Ridge Drive Metairie, LA 70001
(504)-885-4477 hbsail.com
central@hbsail.com
SINCE 1961

HARD ROCK HOTEL

1031 CANAL STREET
NEW ORLEANS, LOUISIANA

THESE PLANS AND SPECIFICATIONS HAVE BEEN PREPARED BY ME OR UNDER MY CLOSE PERSONAL SUPERVISION AND TO THE BEST OF MY KNOWLEDGE AND BELIEF THEY COMPLY WITH ALL CITY, STATE AND FEDERAL REQUIREMENTS, AND I AM NOT PROVIDING CONTRACT ADMINISTRATION.
CERTIFIED CORRECT

THIS DRAWING IS CONFIDENTIAL AND NOT BE LOANED, REPRODUCED, COPIED, EITHER WHOLLY OR IN PART, OR MADE PUBLIC IN ANY MANNER WITHOUT THE WRITTEN CONSENT OF HBSA II ARCHITECTS, A PROFESSIONAL L.L.C. ALL RIGHTS OF DESIGN OR INVENTION ARE RESERVED AND WILL REMAIN THE SOLE PROPERTY OF HBSA II ARCHITECTS A PROFESSIONAL L.L.C.

REVISION HISTORY


1	REVISION #12	4/26/2019
2		
3		
4		
5		
6		
7		
8		

CANAL ALUMINUM ARCH DETAILS

PROJECT#: 1709
PHASE: CD
TEAM: Author
CHECKER: Checker
SCALE: AS NOTED
ISSUED: 2/1/2019
SHEET#:


A3.2.2

HSPL-1031 CANAL ST_PDF ARCH SHT_4/26/2019, 12:20:7 PM

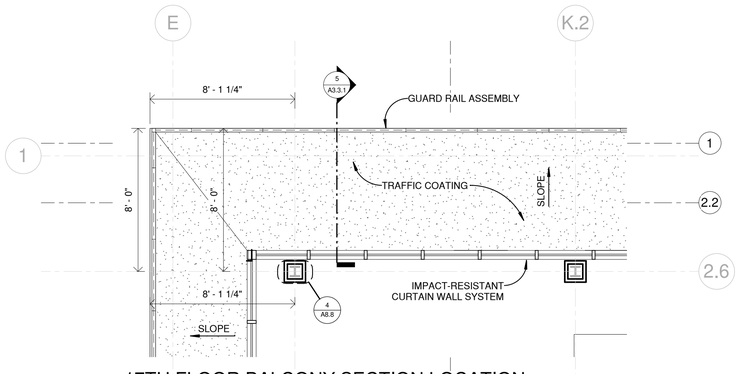


4 17TH FLOOR BALCONY SECTION LOCATION - RAMPART

SCALE: 1/4" = 1'-0" A1.17/ A3.3.1

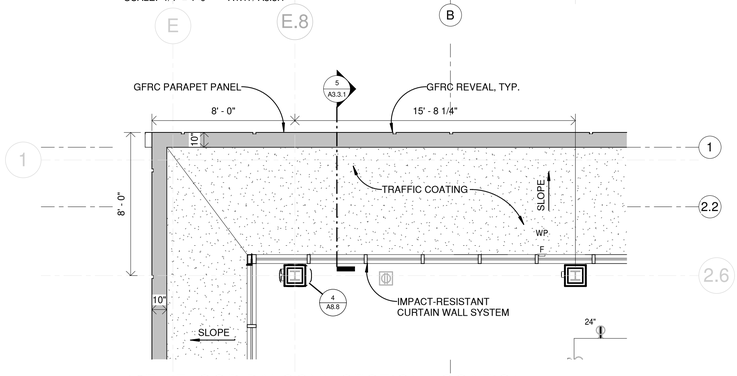


3 16TH FLOOR BALCONY SECTION LOCATION - RAMPART

SCALE: 1/4" = 1'-0" A1.16/ A3.3.1

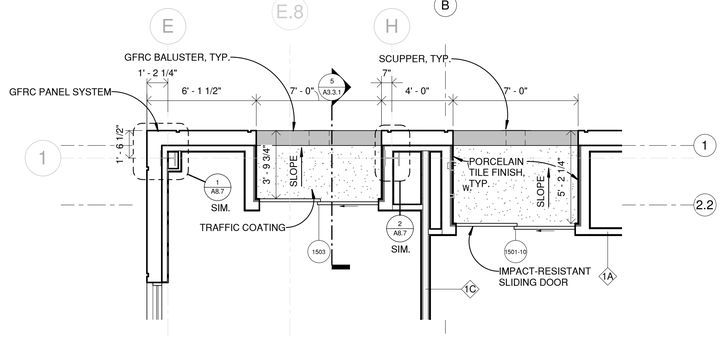


2 15TH FLOOR BALCONY SECTION LOCATION - RAMPART

SCALE: 1/4" = 1'-0" A1.15/ A3.3.1

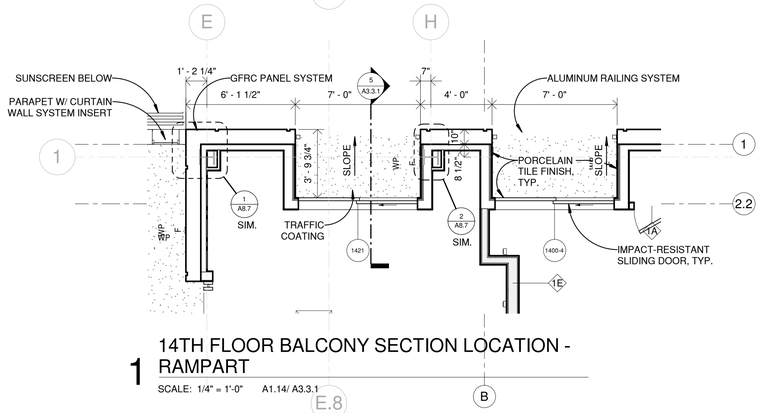


1 14TH FLOOR BALCONY SECTION LOCATION - RAMPART

SCALE: 1/4" = 1'-0" A1.14/ A3.3.1

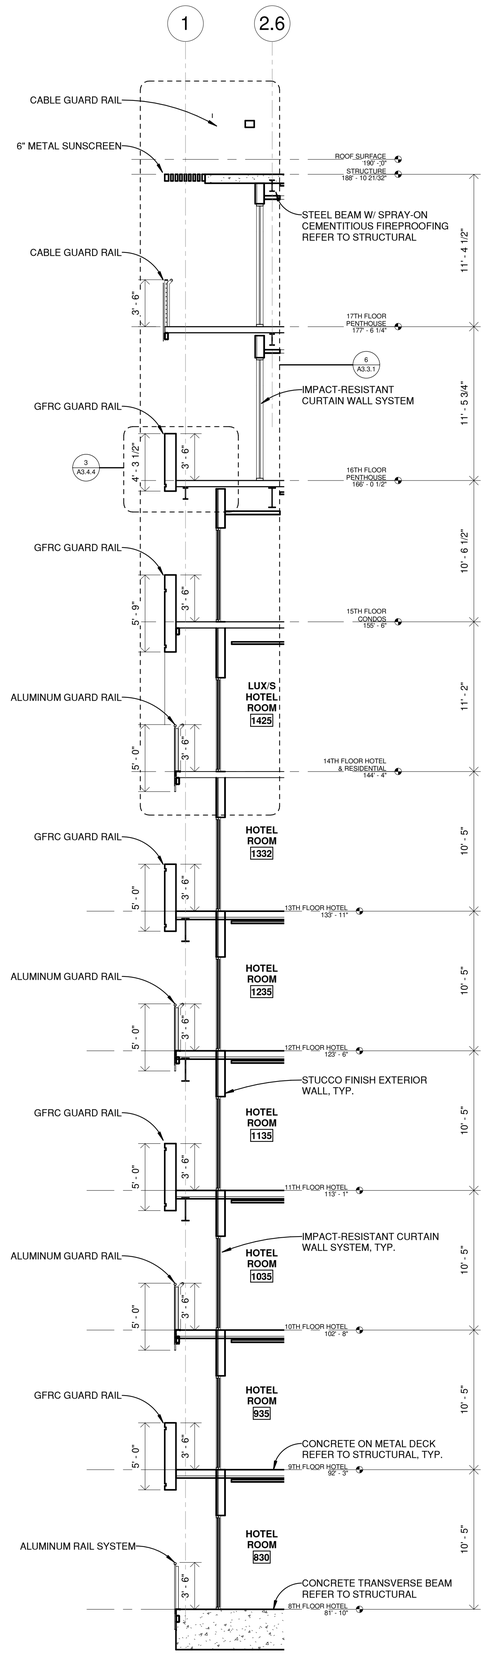

5 RAMPART BALCONY 1

SCALE: 3/16" = 1'-0"

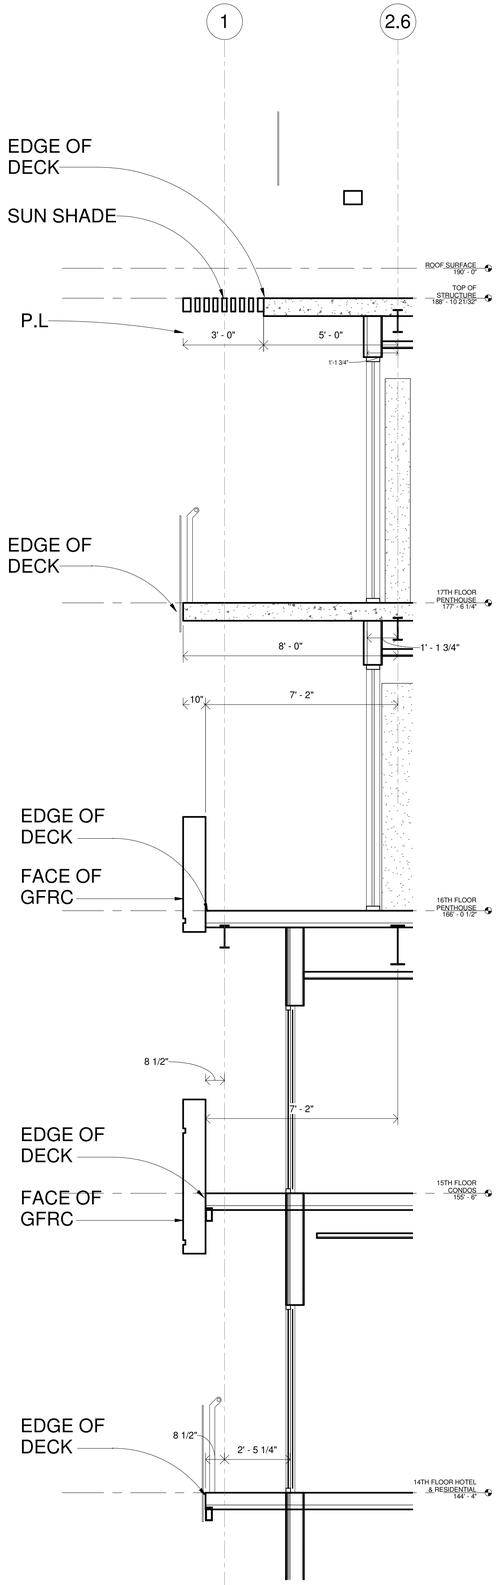

6 RAMPART BALCONY 1 - CALLOUT 1

SCALE: 3/8" = 1'-0"

HB HARRY BAKER SMITH
SA II ARCHITECTS II
P L L C
189 Maple Ridge Drive Metairie, LA 70001
(504)-885-4477
central@hbsaii.com hbsaii.com
SINCE 1961

HARD ROCK HOTEL

1031 CANAL STREET
NEW ORLEANS, LOUISIANA

THESE PLANS AND SPECIFICATIONS HAVE BEEN PREPARED BY ME OR UNDER MY CLOSE PERSONAL SUPERVISION AND TO THE BEST OF MY KNOWLEDGE AND BELIEF THEY COMPLY WITH ALL CITY, STATE AND FEDERAL REQUIREMENTS, AND I AM NOT PROVIDING CONTRACT ADMINISTRATION.
CERTIFIED CORRECT

THIS DRAWING IS CONFIDENTIAL AND NOT BE LOANED, REPRODUCED, COPIED, EITHER WHOLLY OR IN PART, OR MADE PUBLIC IN ANY MANNER WITHOUT THE WRITTEN CONSENT OF HBSA II ARCHITECTS, A PROFESSIONAL LLC. ALL RIGHTS OF DESIGN OR INVENTION ARE RESERVED AND WILL REMAIN THE SOLE PROPERTY OF HBSA II ARCHITECTS A PROFESSIONAL LLC.

REVISION HISTORY


4/26/2019								
REVISION #12								
1	2	3	4	5	6	7	8	

BALCONY & DECK EDGE DETAILS

PROJECT#: 1709
PHASE: CD
TEAM: Author
CHECKER: Checker
SCALE: AS NOTED
ISSUED: 2/1/2019
SHEET#:


A3.3.1

HRH_1031 CANAL ST_PDF ARCH SET_4/26/2019, 12:00 PM

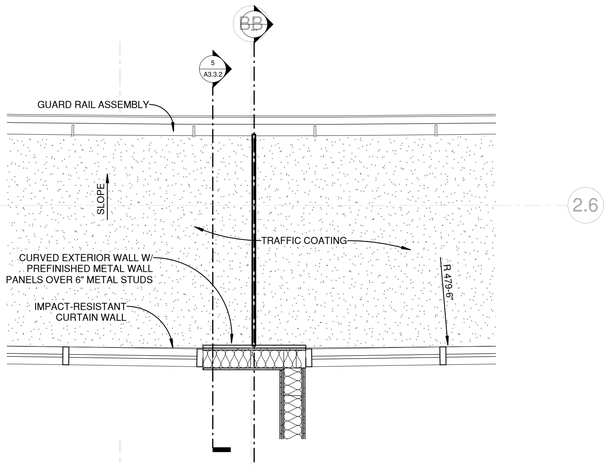


1 17TH FLOOR CURVED BALCONY SECTION LOCATION - RAMPART

SCALE: 1/2" = 1'-0" A1.17/ A3.3.2

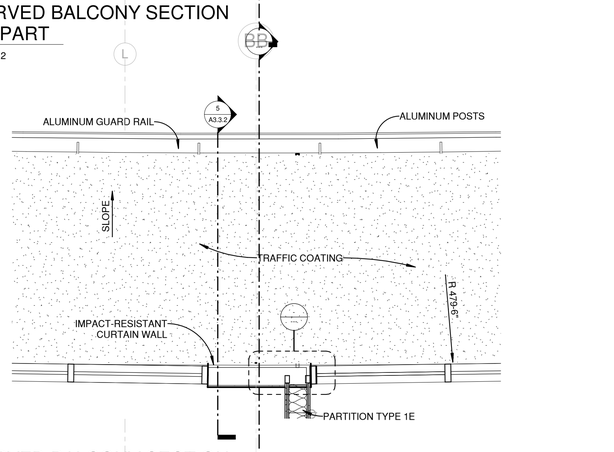


2 16TH FLOOR CURVED BALCONY SECTION LOCATION - RAMPART

SCALE: 1/2" = 1'-0" A1.16/ A3.3.2

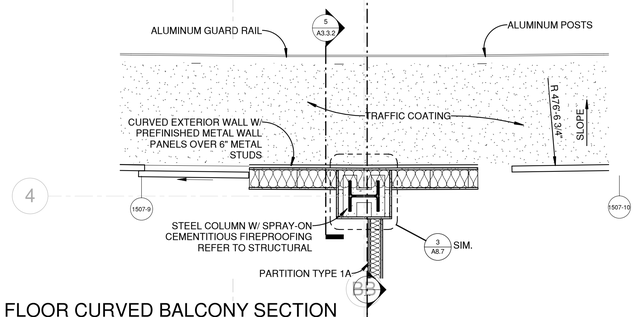


3 15TH FLOOR CURVED BALCONY SECTION LOCATION - RAMPART

SCALE: 1/2" = 1'-0" A1.15/ A3.3.2

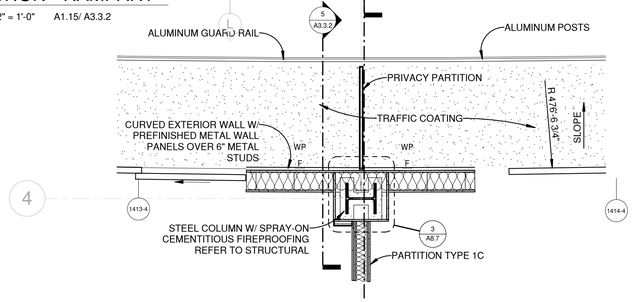


4 14TH FLOOR CURVED BALCONY SECTION LOCATION - RAMPART

SCALE: 1/2" = 1'-0" A1.14/ A3.3.2

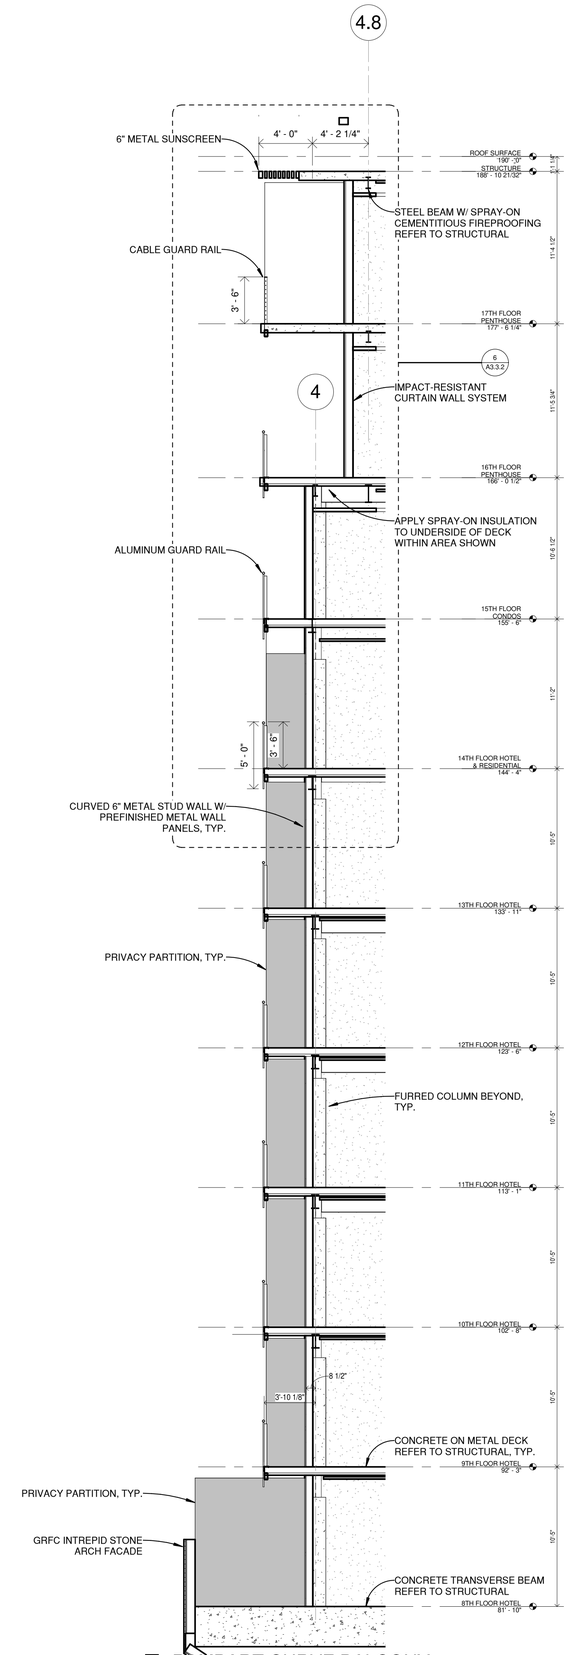

5 RAMPART CURVE BALCONY

SCALE: 3/16" = 1'-0"

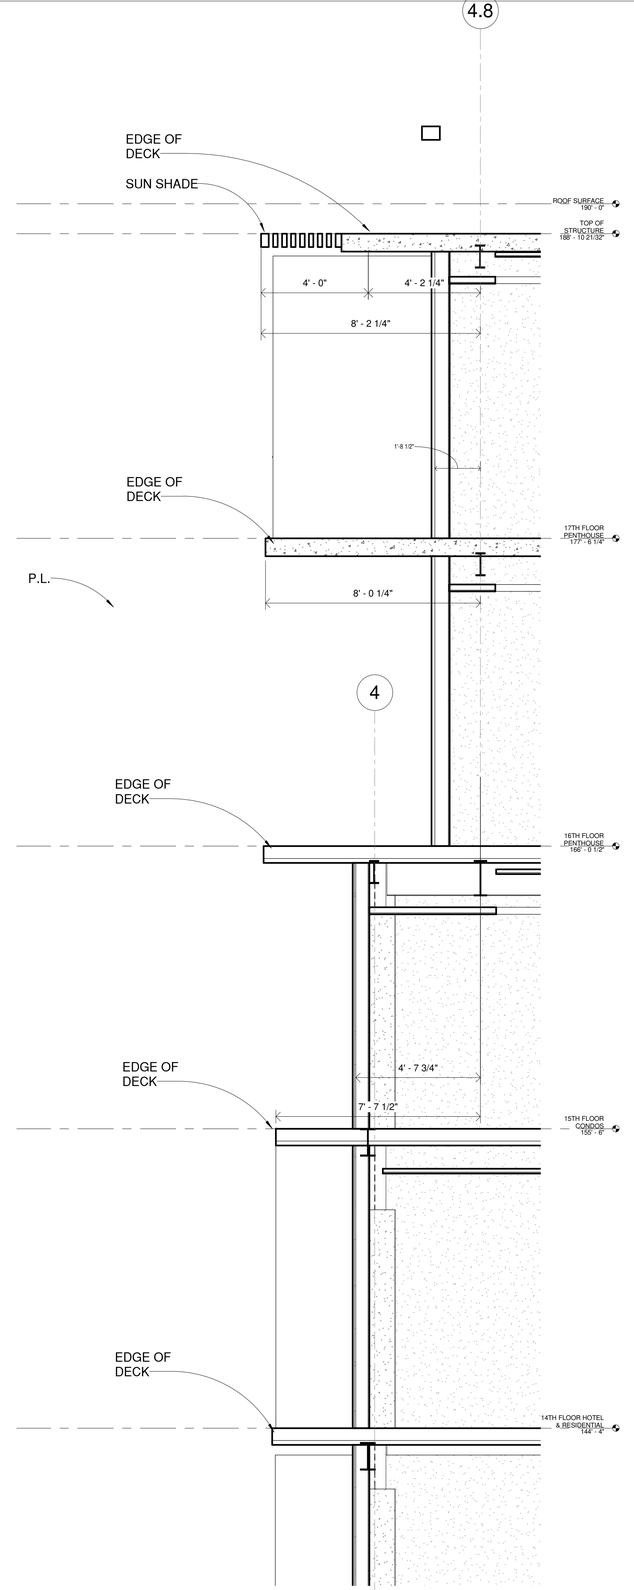

6 RAMPART CURVE BALCONY - CALLOUT 1

SCALE: 3/8" = 1'-0"

HB HARRY BAKER SMITH SA II ARCHITECTS II P L L C
189 Maple Ridge Drive Metairie, LA 70001
(504)-885-4477
central@hbsaii.com hbsaii.com
SINCE 1961

HARD ROCK HOTEL

1031 CANAL STREET
NEW ORLEANS, LOUISIANA

THESE PLANS AND SPECIFICATIONS HAVE BEEN PREPARED BY ME OR UNDER MY CLOSE PERSONAL SUPERVISION AND TO THE BEST OF MY KNOWLEDGE AND BELIEF THEY COMPLY WITH ALL CITY, STATE AND FEDERAL REQUIREMENTS, AND I AM NOT PROVIDING CONTRACT ADMINISTRATION.
CERTIFIED CORRECT

THIS DRAWING IS CONFIDENTIAL AND NOT BE LOANED, REPRODUCED, COPIED, EITHER WHOLLY OR IN PART, OR MADE PUBLIC IN ANY MANNER WITHOUT THE WRITTEN CONSENT OF HBSA II ARCHITECTS, A PROFESSIONAL LLC. ALL RIGHTS OF DESIGN OR INVENTION ARE RESERVED AND WILL REMAIN THE SOLE PROPERTY OF HBSA II ARCHITECTS A PROFESSIONAL LLC.

REVISION HISTORY


	1	2	3	4	5	6	7	8
4/26/2019								
REVISION #12								

BALCONY & DECK EDGE DETAILS

PROJECT#: 1709
PHASE: CD
TEAM: Author
CHECKER: Checker
SCALE: AS NOTED
ISSUED: 2/1/2019
SHEET#:


A3.3.2

HBR-1031 CANAL ST_PKP_ARCH SET_4-26-2019, 12:30 PM

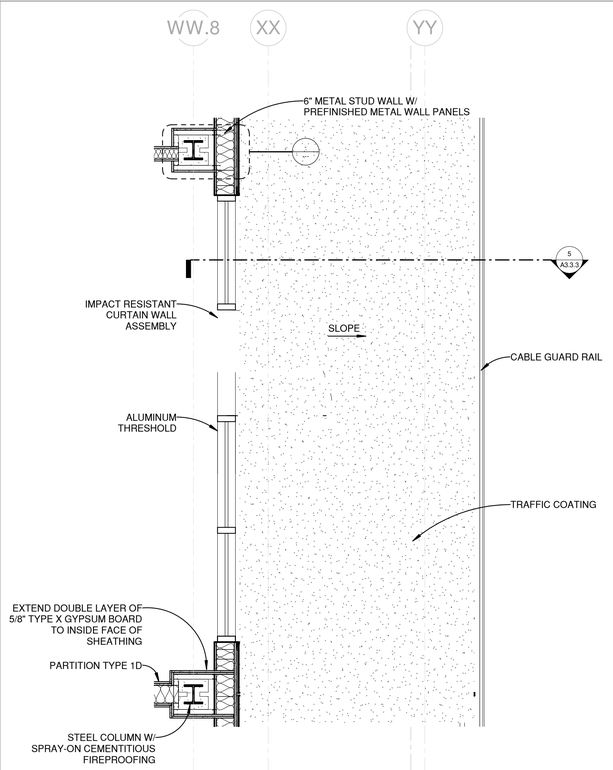


1 17TH FLOOR BALCONY SECTION LOCATION - IBERVILLE

SCALE: 1/2" = 1'-0" A1.17/ A3.3.3

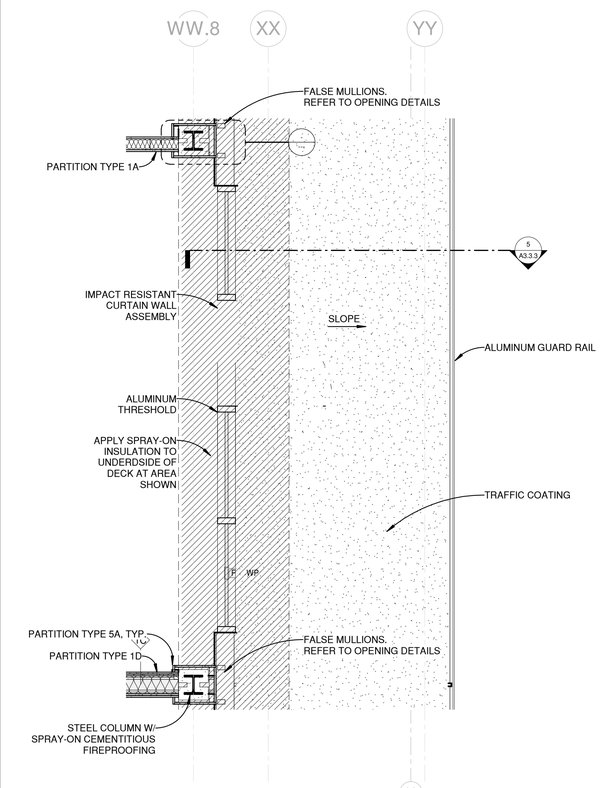


2 16TH FLOOR BALCONY SECTION LOCATION - IBERVILLE

SCALE: 1/2" = 1'-0" A3.3.3

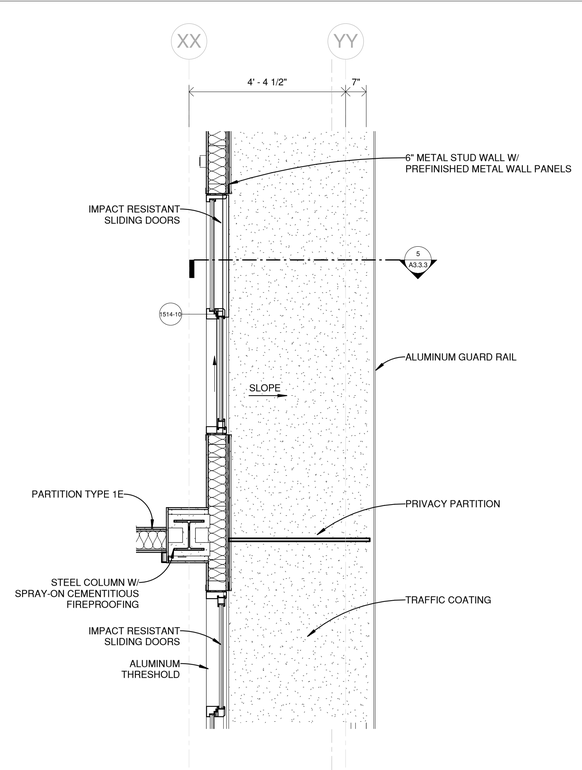


3 15TH FLOOR BALCONY SECTION LOCATION - IBERVILLE

SCALE: 1/2" = 1'-0" A1.15/ A3.3.3

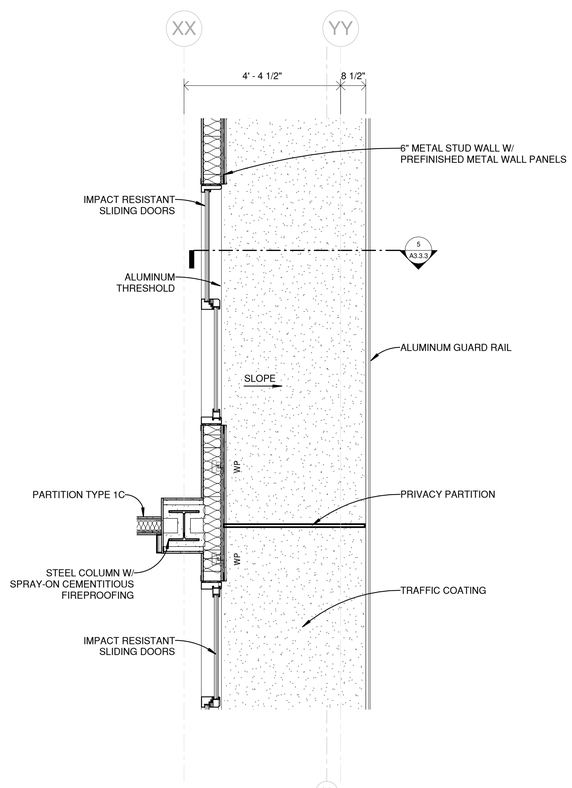


4 14TH FLOOR BALCONY SECTION LOCATION - IBERVILLE

SCALE: 1/2" = 1'-0" A1.14/ A3.3.3

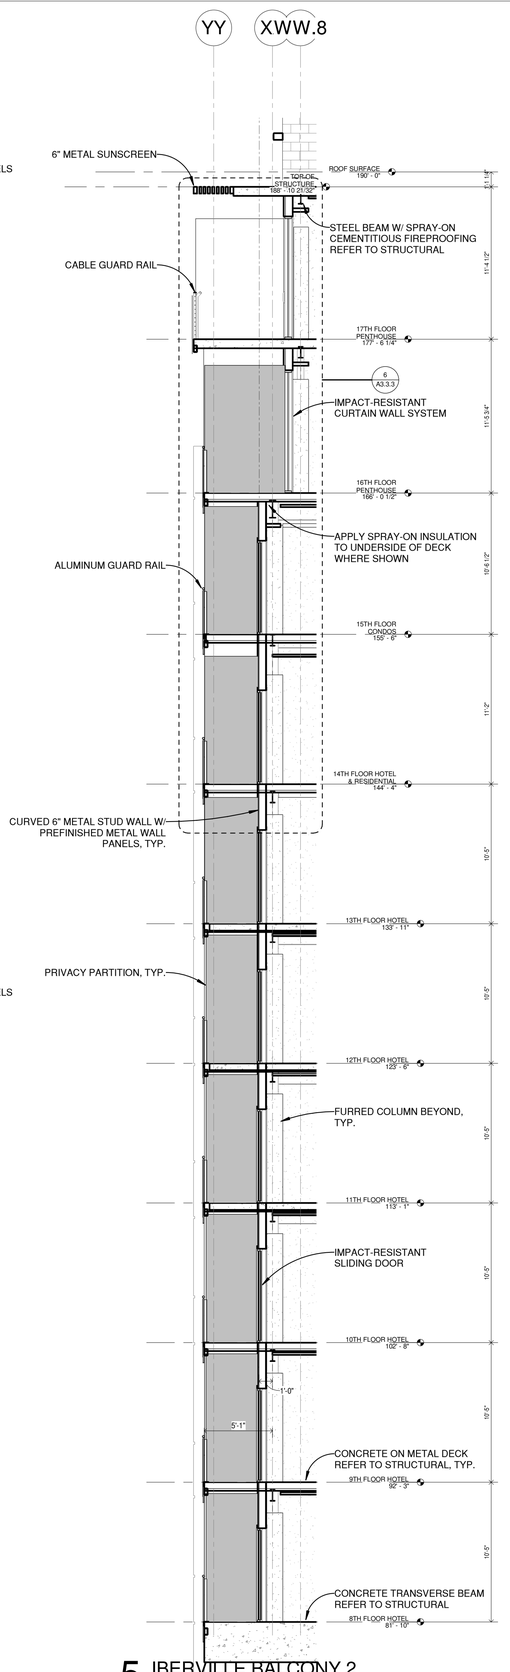

5 IBERVILLE BALCONY 2

SCALE: 3/16" = 1'-0"

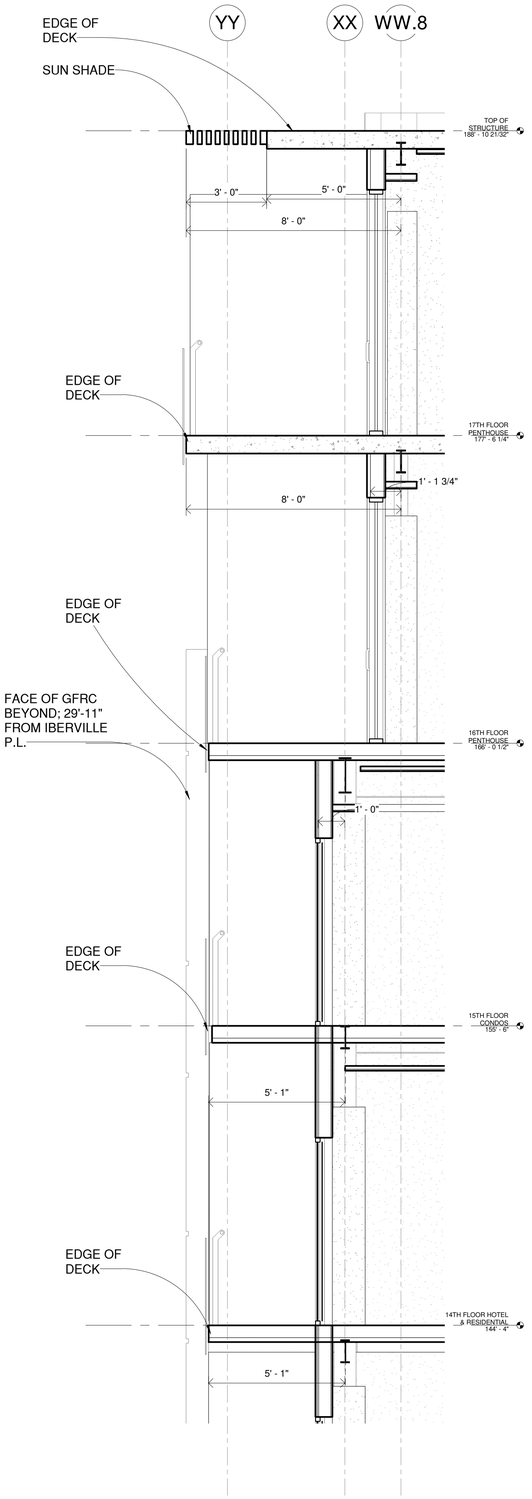

6 IBERVILLE BALCONY 2 - CALLOUT 1

SCALE: 3/8" = 1'-0"

HB HARRY BAKER SMITH
SA II ARCHITECTS II
P L L C
189 Maple Ridge Drive Metairie, LA 70001
(504)-885-4477
central@hbsaii.com hbsaii.com
SINCE 1961

HARD ROCK HOTEL

1031 CANAL STREET
NEW ORLEANS, LOUISIANA

THESE PLANS AND SPECIFICATIONS HAVE BEEN PREPARED BY ME OR UNDER MY CLOSE PERSONAL SUPERVISION AND TO THE BEST OF MY KNOWLEDGE AND BELIEF THEY COMPLY WITH ALL CITY, STATE AND FEDERAL REQUIREMENTS, and I AM NOT PROVIDING CONTRACT ADMINISTRATION.
CERTIFIED CORRECT

THIS DRAWING IS CONFIDENTIAL AND NOT BE LOANED, REPRODUCED, COPIED, EITHER WHOLLY OR IN PART, OR MADE PUBLIC IN ANY MANNER WITHOUT THE WRITTEN CONSENT OF HBSA II ARCHITECTS, A PROFESSIONAL L.L.C. ALL RIGHTS OF DESIGN OR INVENTION ARE RESERVED AND WILL REMAIN THE SOLE PROPERTY OF HBSA II ARCHITECTS A PROFESSIONAL L.L.C.

REVISION HISTORY


	1	2	3	4	5	6	7	8
4/26/2019								
REVISION #12								

BALCONY & DECK EDGE DETAILS

PROJECT#: 1709
PHASE: CD
TEAM: Author
CHECKER: Checker
SCALE: AS NOTED
ISSUED: 2/1/2019
SHEET#:


A3.3.3

HRH_1031 CANAL ST_PDF ARCH SET_4/26/2019, 12:00 PM

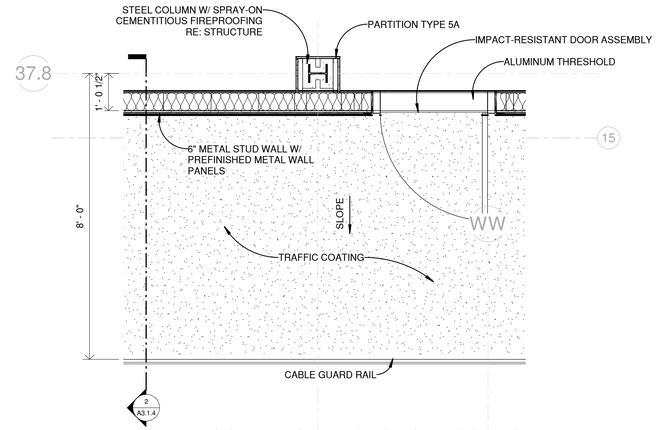


1 17TH FLOOR BALCONY SECTION LOCATION 1 - RIVERSIDE

SCALE: 1/2" = 1'-0" A1.17/ A3.3.4

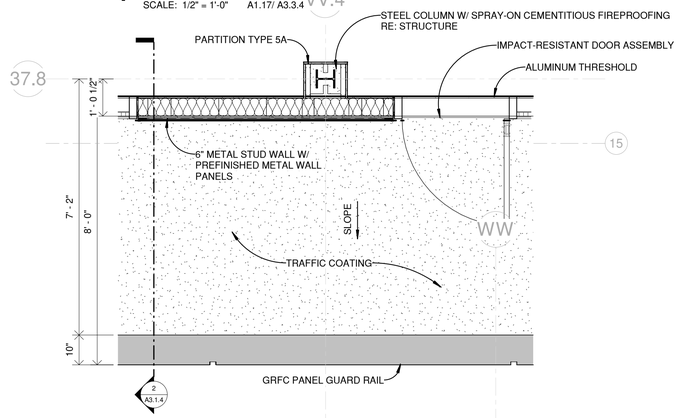


2 16TH FLOOR BALCONY SECTION LOCATION 1 - RIVERSIDE

SCALE: 1/2" = 1'-0" A3.3.4

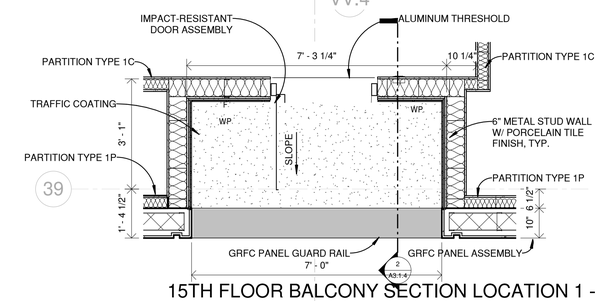


3 15TH FLOOR BALCONY SECTION LOCATION 1 - RIVERSIDE

SCALE: 1/2" = 1'-0" A1.15/ A3.3.4

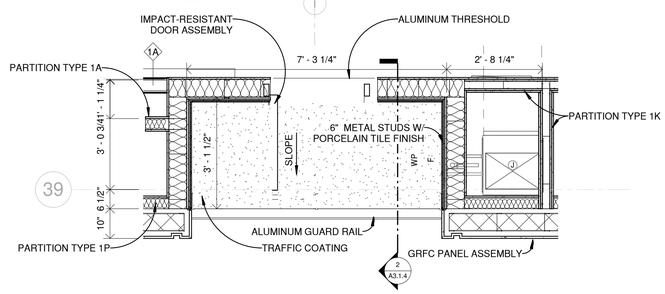

4 14TH FLOOR BALCONY SECTION LOCATION 1 - RIVERSIDE

SCALE: 1/2" = 1'-0" A1.14/ A3.3.4

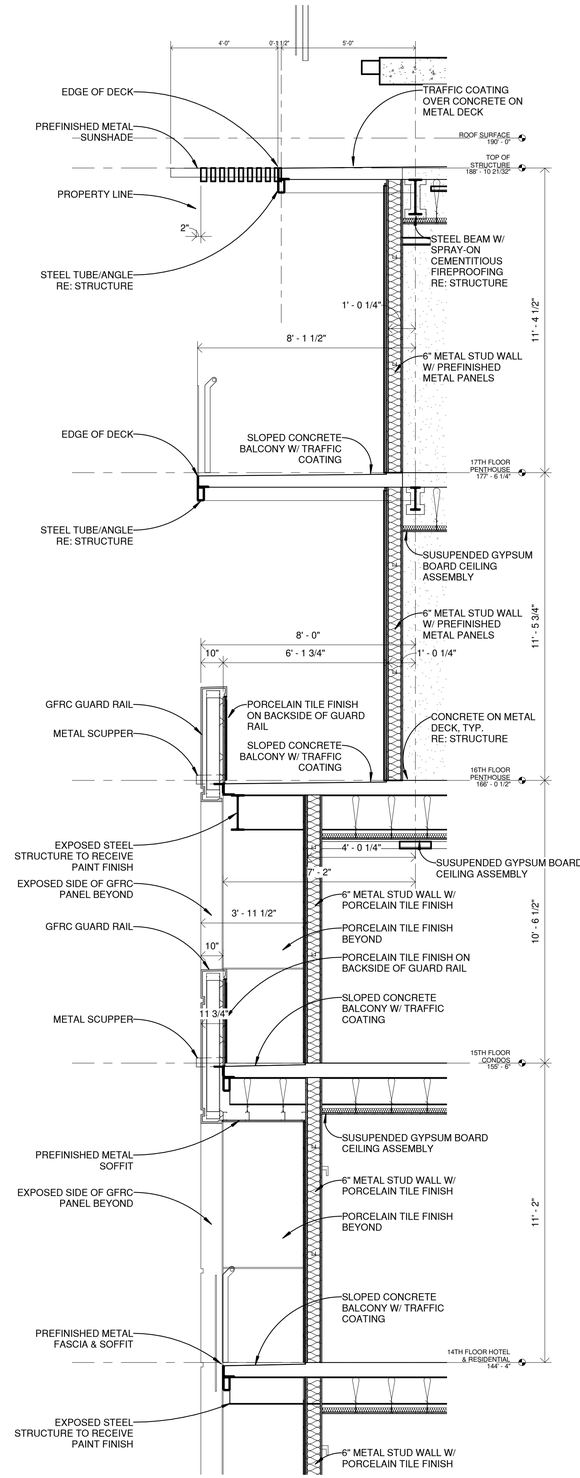

5 RIVERSIDE SECTION - CALLOUT 1

SCALE: 3/8" = 1'-0"

HB HARRY BAKER SMITH SA II ARCHITECTS II
P L I C
189 Maple Ridge Drive Metairie, LA 70001
(504)-885-4477
central@hbsai.com hbsai.com
SINCE 1961

HARD ROCK HOTEL

1031 CANAL STREET
NEW ORLEANS, LOUISIANA

THESE PLANS AND SPECIFICATIONS HAVE BEEN PREPARED BY ME OR UNDER MY CLOSE PERSONAL SUPERVISION AND TO THE BEST OF MY KNOWLEDGE AND BELIEF THEY COMPLY WITH ALL CITY, STATE AND FEDERAL REQUIREMENTS, AND I AM NOT PROVIDING CONTRACT ADMINISTRATION.
CERTIFIED CORRECT

THIS DRAWING IS CONFIDENTIAL AND NOT BE LOANED, REPRODUCED, COPIED, EITHER WHOLLY OR IN PART, OR MADE PUBLIC IN ANY MANNER WITHOUT THE WRITTEN CONSENT OF HB.SA II ARCHITECTS, A PROFESSIONAL LLC. ALL RIGHTS OF DESIGN OR INVENTION ARE RESERVED AND WILL REMAIN THE SOLE PROPERTY OF HB.SA II ARCHITECTS A PROFESSIONAL L.L.C.

REVISION HISTORY


	1	2	3	4	5	6	7	8
4/26/2019								
REVISION # 2								

BALCONY & DECK EDGE DETAILS

PROJECT#: 1709
PHASE: CD
TEAM: Author
CHECKER: Checker
SCALE: AS NOTED
ISSUED: 2/1/2019
SHEET#:


A3.3.4

HHR-1031 CANAL ST_PDF ARCH SET_4/26/2019, 12:05 PM

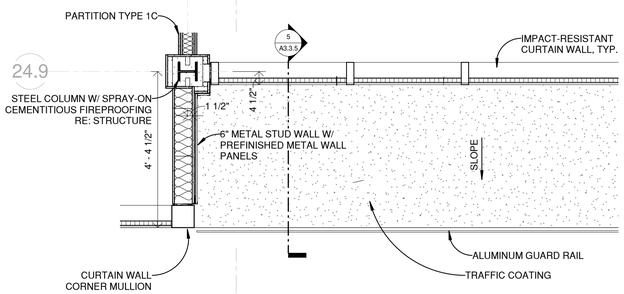


1 17TH FLOOR BALCONY SECTION LOCATION 2 - RIVERSIDE (N2)

SCALE: 1/2" = 1'-0" A1.17/ A3.3.5

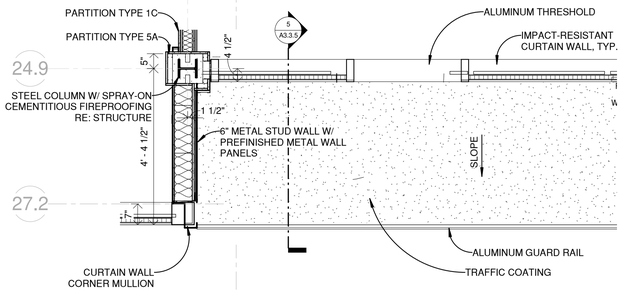


2 16TH FLOOR BALCONY SECTION LOCATION 2 - RIVERSIDE (N2)

SCALE: 1/2" = 1'-0" A1.16/ A3.3.5

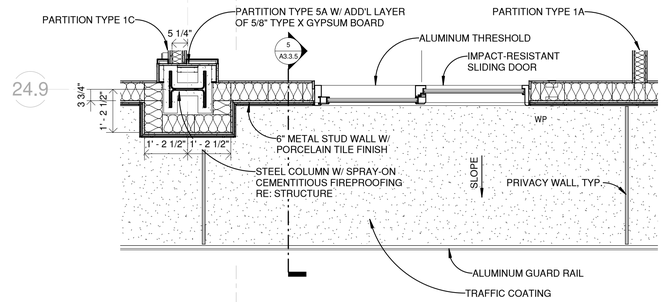


3 15TH FLOOR BALCONY SECTION LOCATION 2 - RIVERSIDE (N2)

SCALE: 1/2" = 1'-0" A1.15/ A3.3.5

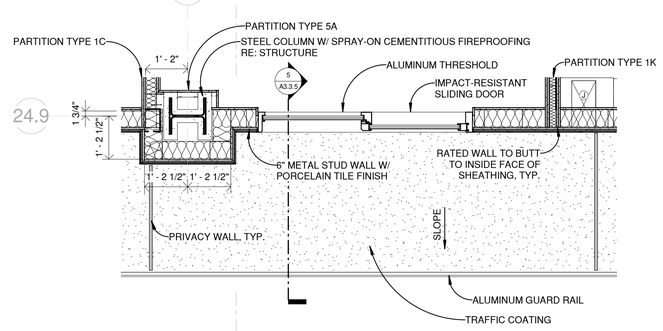


4 14TH FLOOR BALCONY SECTION LOCATION 2 - RIVERSIDE (N2)

SCALE: 1/2" = 1'-0" A1.14/ A3.3.5

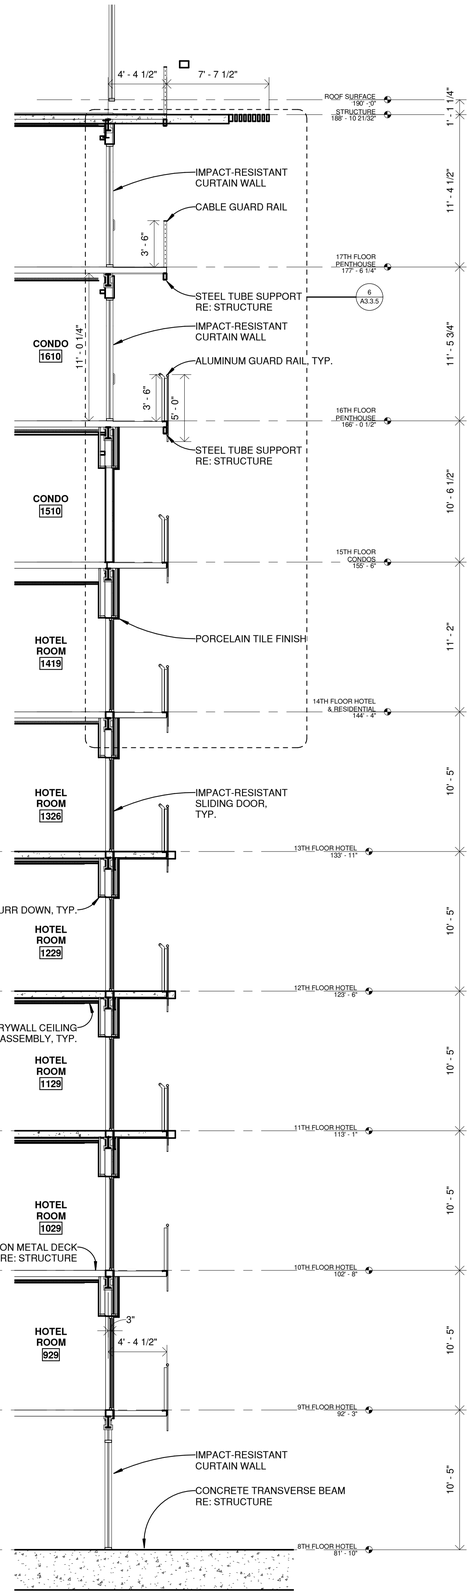

5 RIVERSIDE BALCONY 5

SCALE: 3/16" = 1'-0"

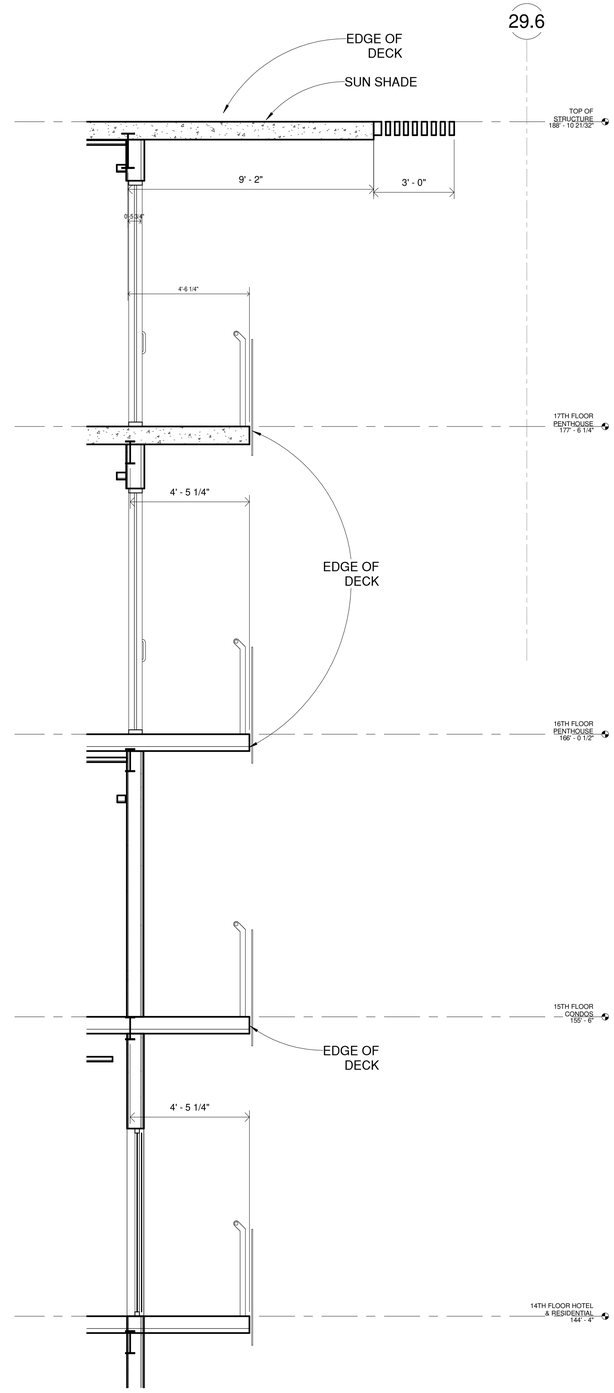

6 RIVERSIDE BALCONY 5 - CALLOUT 1

SCALE: 3/8" = 1'-0"

HB HARRY BAKER SMITH
SA II ARCHITECTS II
P L I C
189 Maple Ridge Drive Metairie, LA 70001
(504)-885-4477
central@hbsaii.com hbsaii.com
SINCE 1961

HARD ROCK HOTEL

1031 CANAL STREET
NEW ORLEANS, LOUISIANA

THESE PLANS AND SPECIFICATIONS HAVE BEEN PREPARED BY ME OR UNDER MY CLOSE PERSONAL SUPERVISION AND TO THE BEST OF MY KNOWLEDGE AND BELIEF THEY COMPLY WITH ALL CITY, STATE AND FEDERAL REQUIREMENTS, AND I AM NOT PROVIDING CONTRACT ADMINISTRATION.

CERTIFIED CORRECT

THIS DRAWING IS CONFIDENTIAL AND NOT BE LOANED, REPRODUCED, COPIED, EITHER WHOLLY OR IN PART, OR MADE PUBLIC IN ANY MANNER WITHOUT THE WRITTEN CONSENT OF HBSA II ARCHITECTS, A PROFESSIONAL L.L.C. ALL RIGHTS OF DESIGN OR INVENTION ARE RESERVED AND WILL REMAIN THE SOLE PROPERTY OF HBSA II ARCHITECTS A PROFESSIONAL L.L.C.

REVISION HISTORY


	1	2	3	4	5	6	7	8
4.26.2019								
REVISION #12								

BALCONY & DECK EDGE DETAILS

PROJECT#: 1709
PHASE: CD
TEAM: Author
CHECKER: Checker
SCALE: AS NOTED
ISSUED: 2/1/2019
SHEET#:


A3.3.5

HRH_1031 CANAL ST_PDF ARCH SET_4.26.2019_12:20:7 PM

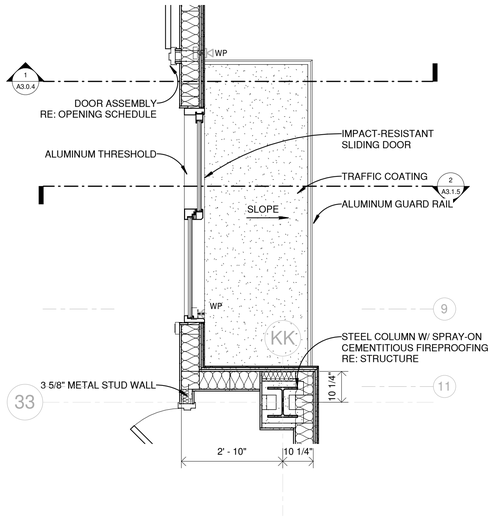


1 15TH FLOOR BALCONY SECTION LOCATION 3 - RIVERSIDE

SCALE: 1/2" = 1'-0" A1.15/ A3.3.6

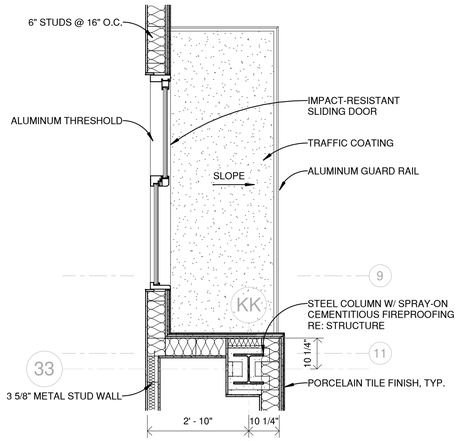

2 14TH FLOOR BALCONY SECTION LOCATION 3 - RIVERSIDE

SCALE: 1/2" = 1'-0" A1.14/ A3.3.6

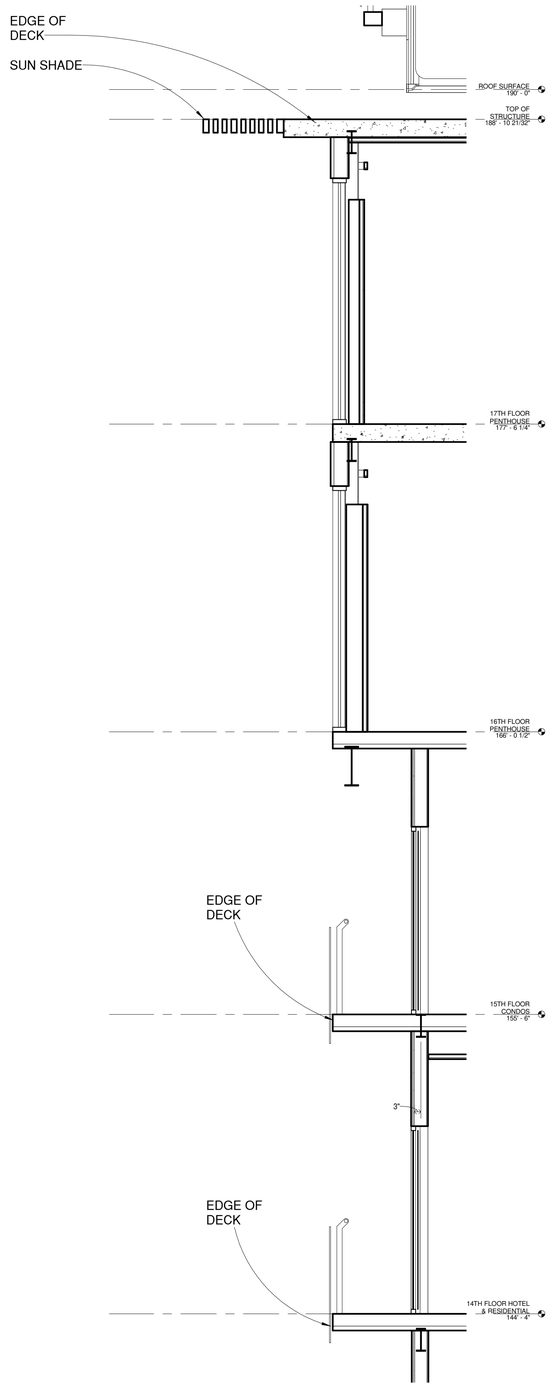

3 SOUTH-WEST SECTION 21 - CALLOUT 1

SCALE: 3/8" = 1'-0"

HB HARRY BAKER SMITH
SA II ARCHITECTS II
P L L C
189 Maple Ridge Drive Metairie, LA 70001
(504)-885-4477
central@hbsaii.com hbsaii.com
SINCE 1961

HARD ROCK HOTEL

1031 CANAL STREET
NEW ORLEANS, LOUISIANA

THESE PLANS AND SPECIFICATIONS HAVE BEEN PREPARED BY ME, OR UNDER MY CLOSE PERSONAL SUPERVISION AND TO THE BEST OF MY KNOWLEDGE AND BELIEF THEY COMPLY WITH ALL CITY, STATE AND FEDERAL REQUIREMENTS, AND I AM NOT PROVIDING A CONTRACT ADMINISTRATION.

CERTIFIED CORRECT

THIS DRAWING IS CONFIDENTIAL AND NOT BE LOANED, REPRODUCED, COPIED, EITHER WHOLLY OR IN PART, OR MADE PUBLIC IN ANY MANNER WITHOUT THE WRITTEN CONSENT OF HB SA II ARCHITECTS, A PROFESSIONAL LLC. ALL RIGHTS OF DESIGN OR INVENTION ARE RESERVED AND WILL REMAIN THE SOLE PROPERTY OF HB SA II ARCHITECTS A PROFESSIONAL LLC.


REVISION HISTORY								
4/26/2019								
REVISION #12								
1	2	3	4	5	6	7	8	

BALCONY & DECK EDGE DETAILS

PROJECT#: 1709
PHASE: CD
TEAM: Author
CHECKER: Checker
SCALE: AS NOTED
ISSUED: 2/1/2019
SHEET#:


A3.3.6

HRR_1031 CANAL ST_PDF ARCH SET_4/26/2019, 12:00 PM

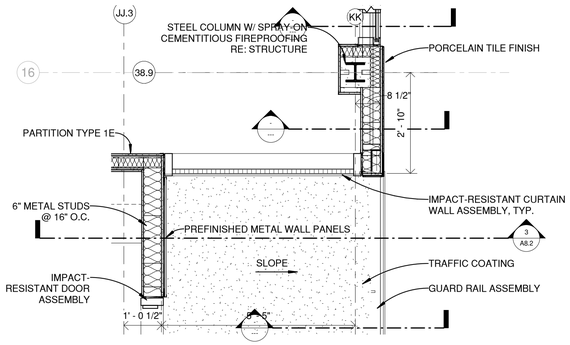


1 17TH FLOOR BALCONY SECTION LOCATION 4 - RIVERSIDE

SCALE: 1/2" = 1'-0" A1.17/ A3.7.7

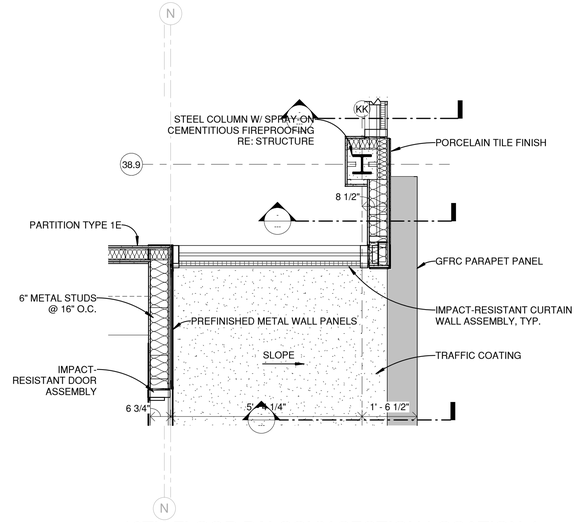


2 16TH FLOOR BALCONY SECTION LOCATION 4 - RIVERSIDE

SCALE: 1/2" = 1'-0" A3.3.7

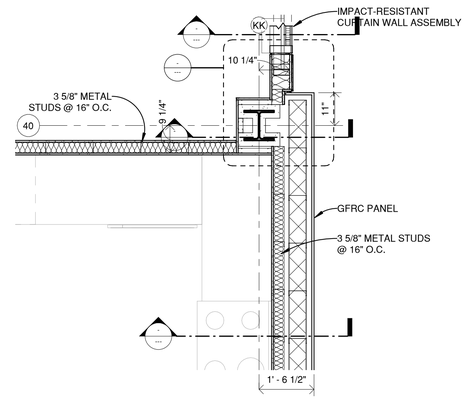

3 15 FIFTEENTH FLOOR BALCONY SECTION LOCATION 4 - RIVERSIDE

SCALE: 1/2" = 1'-0" A1.15/ A3.3.7

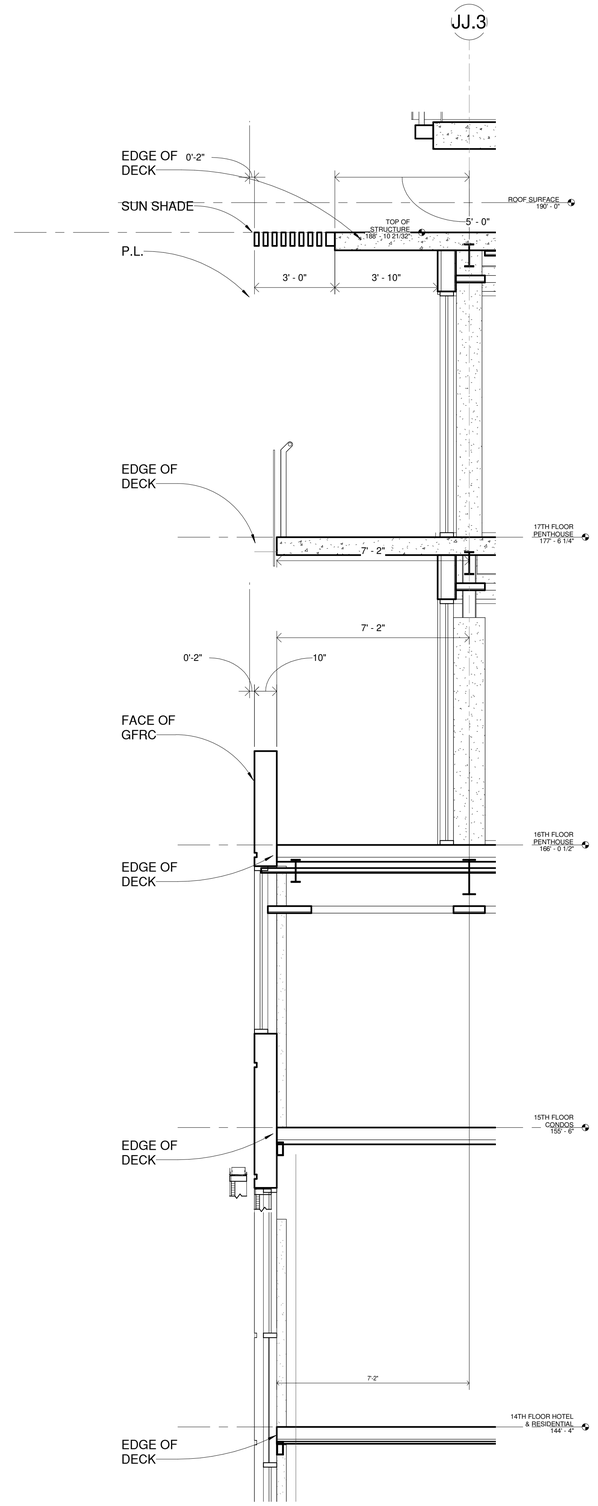

5 SOUTH-WEST SECTION 23 - CALLOUT 1

SCALE: 3/8" = 1'-0"

HB HARRY BAKER SMITH
SA II ARCHITECTS II
P L L C
189 Maple Ridge Drive Metairie, LA 70001
(504)-885-4477
central@hbsaii.com hbsaii.com
SINCE 1961

HARD ROCK HOTEL

1031 CANAL STREET
NEW ORLEANS, LOUISIANA

THESE PLANS AND SPECIFICATIONS HAVE BEEN PREPARED BY ME OR UNDER MY CLOSE PERSONAL SUPERVISION AND TO THE BEST OF MY KNOWLEDGE AND BELIEF THEY COMPLY WITH ALL CITY, STATE AND FEDERAL REQUIREMENTS, AND I AM NOT PROVIDING A CONTRACT ADMINISTRATION.

CERTIFIED CORRECT

THIS DRAWING IS CONFIDENTIAL AND NOT BE LOANED, REPRODUCED, COPIED, EITHER WHOLLY OR IN PART, OR MADE PUBLIC IN ANY MANNER WITHOUT THE WRITTEN CONSENT OF HBSA II ARCHITECTS, A PROFESSIONAL L.L.C. ALL RIGHTS OF DESIGN OR INVENTION ARE RESERVED AND WILL REMAIN THE SOLE PROPERTY OF HBSA II ARCHITECTS A PROFESSIONAL L.L.C.

REVISION HISTORY


	REVISION # 2	4/26/2019
1		
2		
3		
4		
5		
6		
7		
8		

BALCONY & DECK EDGE DETAILS

PROJECT#: 1709
PHASE: CD
TEAM: Author
CHECKER: Checker
SCALE: AS NOTED
ISSUED: 2/1/2019
SHEET#:


A3.3.7

HRH_1031 CANAL ST_ FOF ARCH SET_4/26/2019, 12:05 PM

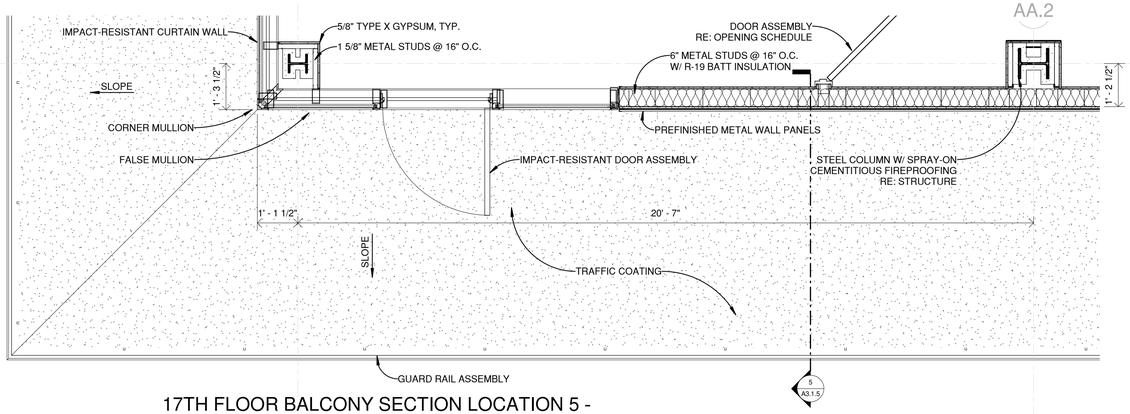


1 17TH FLOOR BALCONY SECTION LOCATION 5 - RIVERSIDE

SCALE: 1/2" = 1'-0" A1.17/ A3.3.8

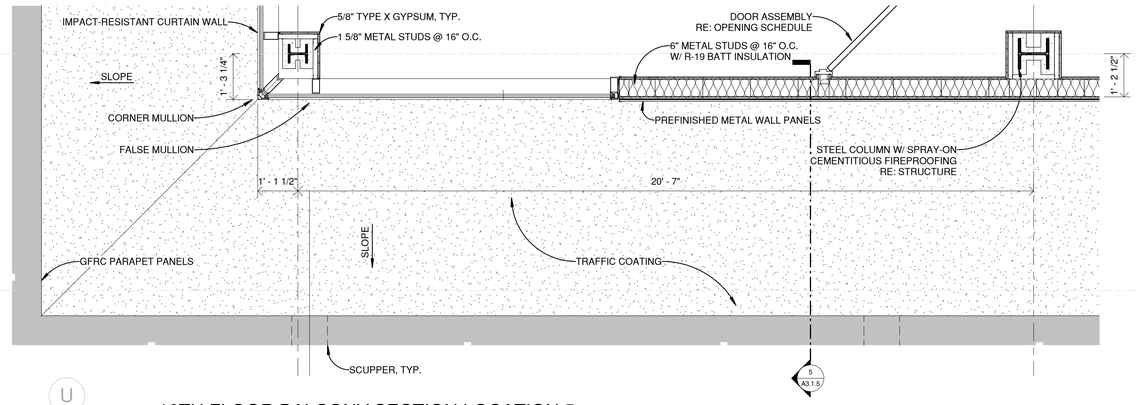


2 16TH FLOOR BALCONY SECTION LOCATION 5 - RIVERSIDE

SCALE: 1/2" = 1'-0" A3.3.8

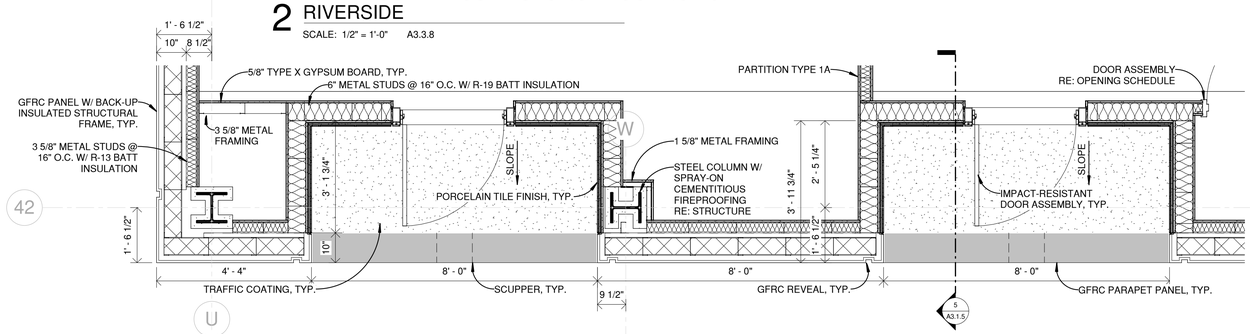


3 15TH FLOOR BALCONY SECTION LOCATION 5 - RIVERSIDE

SCALE: 1/2" = 1'-0" A1.15/ A3.3.8

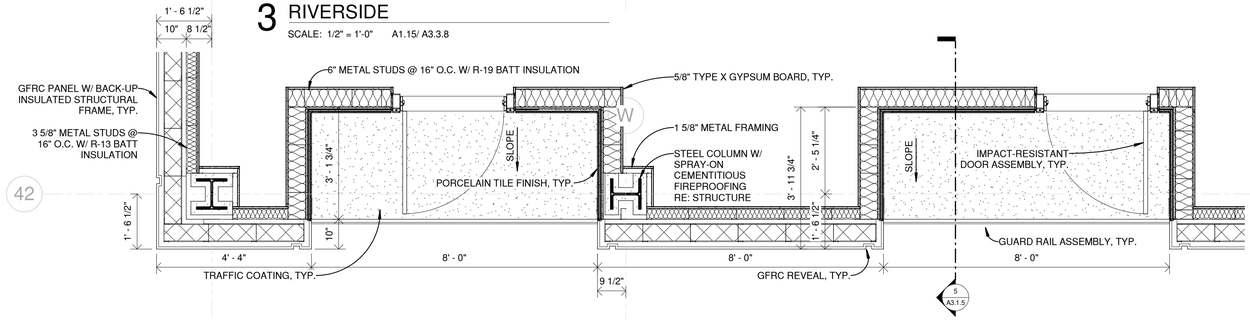

4 14TH FLOOR BALCONY SECTION LOCATION 5 - RIVERSIDE

SCALE: 1/2" = 1'-0" A1.14/ A3.3.8

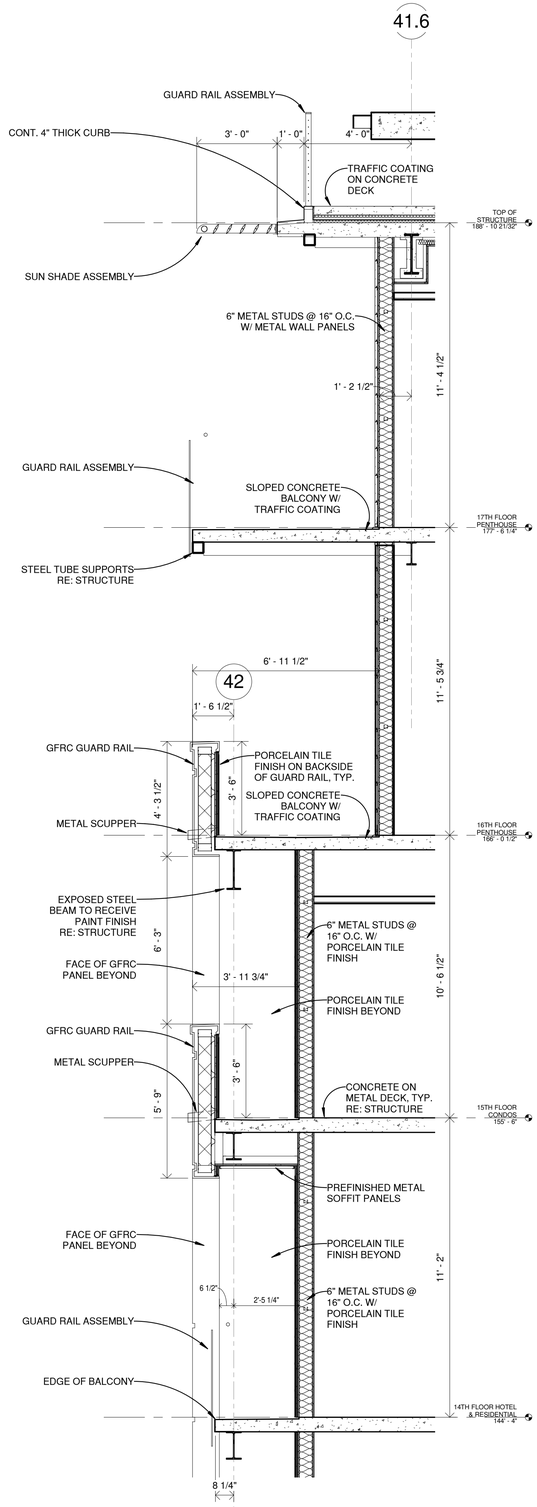

5 SOUTH SECTION 24 - CALLOUT 1

SCALE: 3/8" = 1'-0"

HB HARRY BAKER SMITH SA II ARCHITECTS II
F L I C
189 Maple Ridge Drive Metairie, LA 70001
(504)-885-4477
central@hbsaii.com hbsaii.com
SINCE 1961

HARD ROCK HOTEL

1031 CANAL STREET
NEW ORLEANS, LOUISIANA

THESE PLANS AND SPECIFICATIONS HAVE BEEN PREPARED BY ME OR UNDER MY CLOSE PERSONAL SUPERVISION AND TO THE BEST OF MY KNOWLEDGE AND BELIEF THEY COMPLY WITH ALL CITY, STATE AND FEDERAL REQUIREMENTS, AND AM NOT PROVIDING CONTRACT ADMINISTRATION.
CERTIFIED CORRECT

THIS DRAWING IS CONFIDENTIAL AND NOT BE LOANED, REPRODUCED, COPIED, EITHER WHOLLY OR IN PART, OR MADE PUBLIC IN ANY MANNER WITHOUT THE WRITTEN CONSENT OF HBSA II ARCHITECTS, A PROFESSIONAL LLC. ALL RIGHTS OF DESIGN OR INVENTION ARE RESERVED AND WILL REMAIN THE SOLE PROPERTY OF HBSA II ARCHITECTS A PROFESSIONAL LLC.

REVISION HISTORY


	1	2	3	4	5	6	7	8
4-26-2019								
REVISION #12								

BALCONY & DECK EDGE DETAILS

PROJECT#: 1709
PHASE: CD
TEAM: Author
CHECKER: Checker
SCALE: AS NOTED
ISSUED: 2/1/2019
SHEET#:


A3.3.8

HRH_1301 CANAL ST_FOF ARCH SET_4-26-2019, 12:53 PM

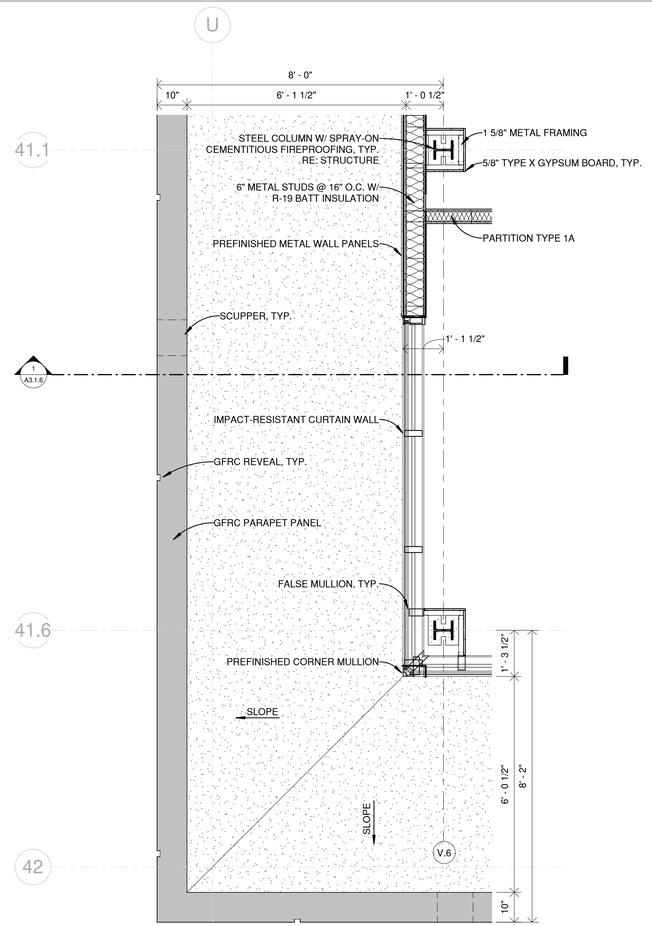


2 16TH FLOOR BALCONY SECTION LOCATION 6 - RIVERSIDE

SCALE: 1/2" = 1'-0" A3.3.9

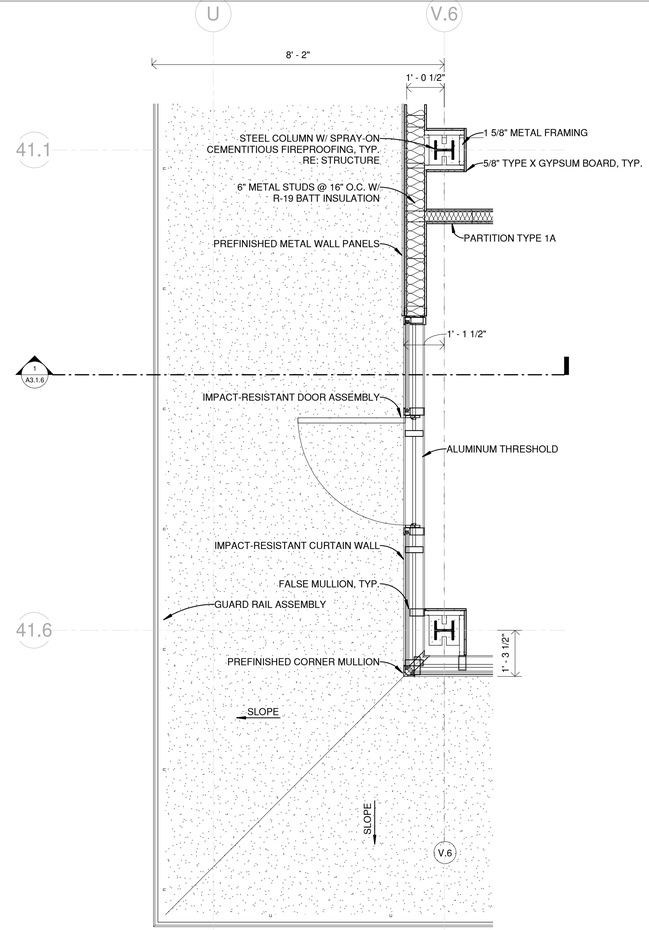


3 17TH FLOOR BALCONY SECTION LOCATION 7 - RIVERSIDE

SCALE: 1/2" = 1'-0" A1.17/ A3.3.9

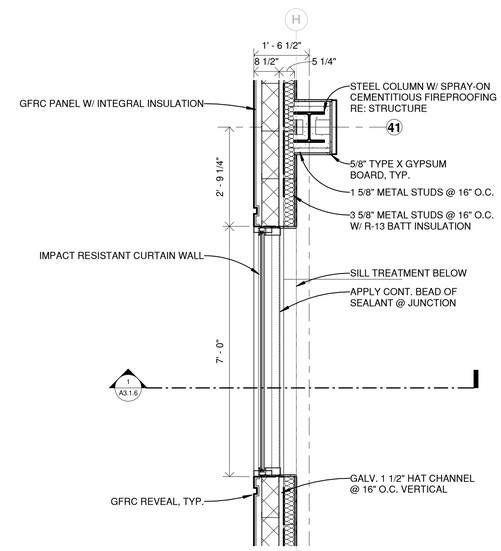

1 8th - 15th FLOOR - WINDOW

SCALE: 1/2" = 1'-0" A1.15/ A3.3.9

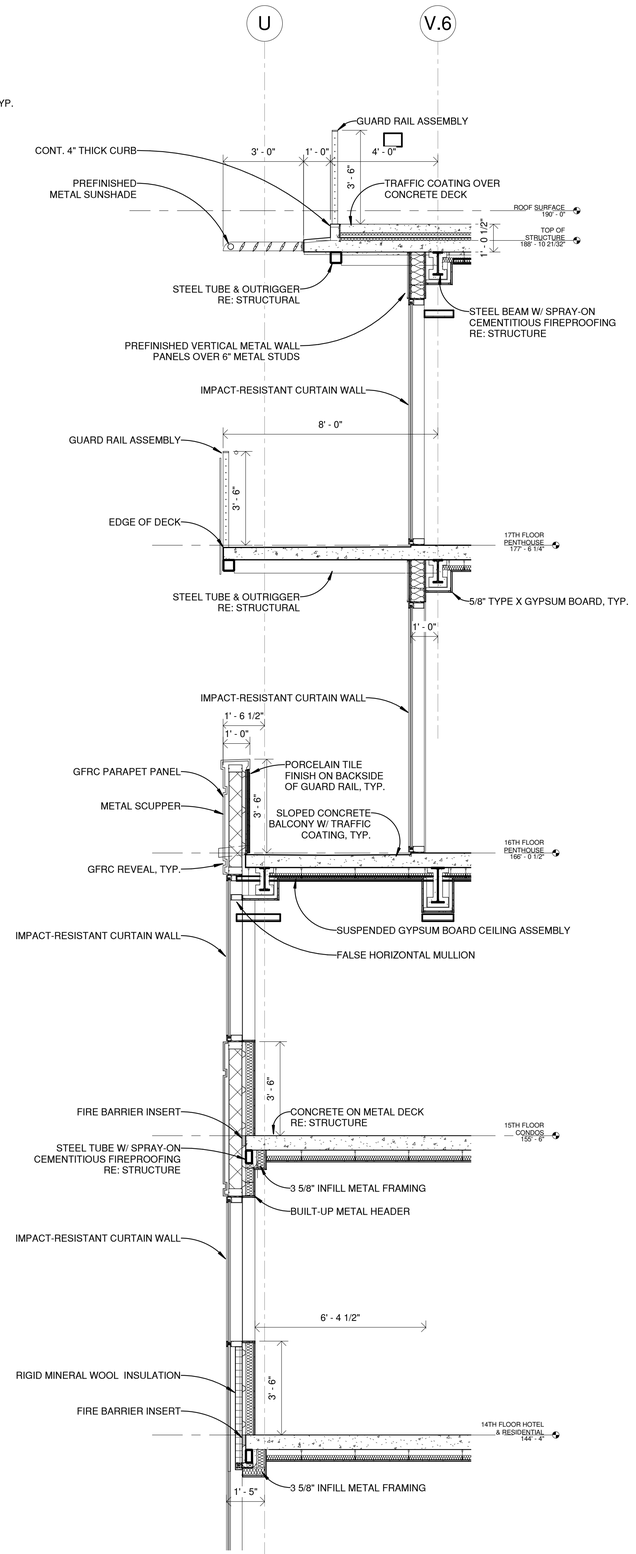

4 SOUTH-EAST SECTION 25 - CALLOUT 1

SCALE: 3/8" = 1'-0"

HB HARRY BAKER SMITH SA II ARCHITECTS II
P L L C
189 Maple Ridge Drive Metairie, LA 70001
(504)-885-4477
central@hbsaii.com hbsaii.com
SINCE 1961

HARD ROCK HOTEL

1031 CANAL STREET
NEW ORLEANS, LOUISIANA

THESE PLANS AND SPECIFICATIONS HAVE BEEN PREPARED BY ME OR UNDER MY CLOSE PERSONAL SUPERVISION AND TO THE BEST OF MY KNOWLEDGE AND BELIEF THEY COMPLY WITH ALL CITY, STATE AND FEDERAL REQUIREMENTS, AND AM NOT PROVIDING CONTRACT ADMINISTRATION.

CERTIFIED CORRECT

THIS DRAWING IS CONFIDENTIAL AND NOT BE LOANED, REPRODUCED, COPIED, EITHER WHOLLY OR IN PART, OR MADE PUBLIC IN ANY MANNER WITHOUT THE WRITTEN CONSENT OF HBSA II ARCHITECTS, A PROFESSIONAL L.L.C. ALL RIGHTS OF DESIGN OR INVENTION ARE RESERVED AND WILL REMAIN THE SOLE PROPERTY OF HBSA II ARCHITECTS A PROFESSIONAL L.L.C.

REVISION HISTORY


	1	2	3	4	5	6	7	8
4/26/2019								
REVISION # 12								

BALCONY & DECK EDGE DETAILS

PROJECT#: 1709
PHASE: CD
TEAM: Author
CHECKER: Checker
SCALE: AS NOTED
ISSUED: 2/1/2019
SHEET#:


A3.3.9

HHR-1031 CANAL ST_PDF ARCH SET_4/26/2019, 12:00 PM

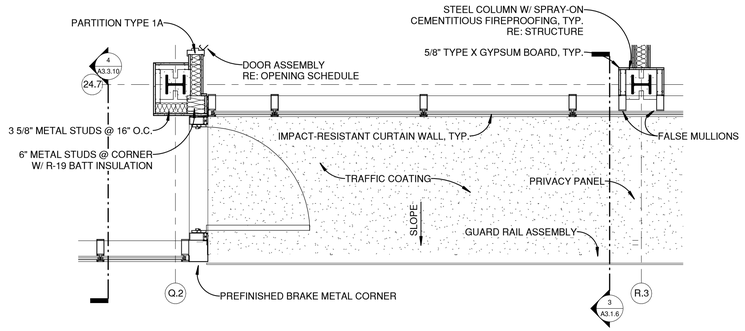


1 17TH FLOOR BALCONY SECTION LOCATION 6 - RIVERSIDE

SCALE: 1/2" = 1'-0" A1.17/ A3.3.10

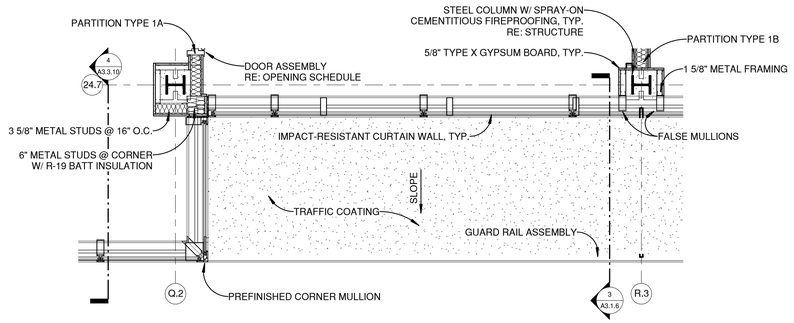


2 16TH FLOOR BALCONY SECTION LOCATION 7 - RIVERSIDE

SCALE: 1/2" = 1'-0" A3.3.10

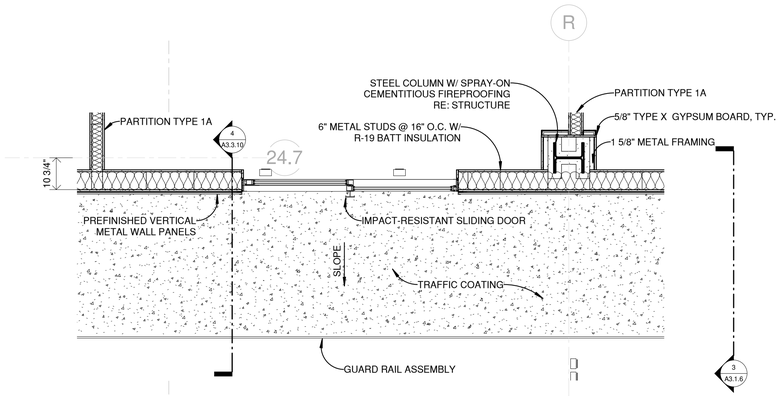


3 9TH - 15TH FLOOR BALCONY SECTION LOCATION 7 - RIVERSIDE (8TH FLOOR SIMILAR)

SCALE: 1/2" = 1'-0" A1.15/ A3.3.10

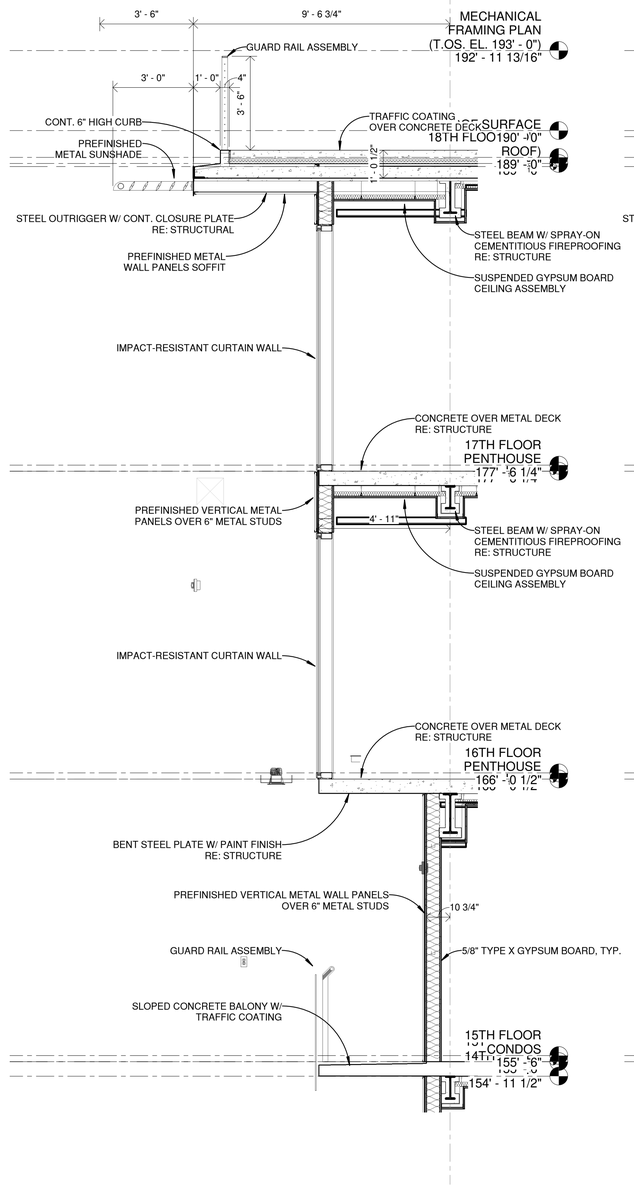

4 Section 6

SCALE: 3/8" = 1'-0"

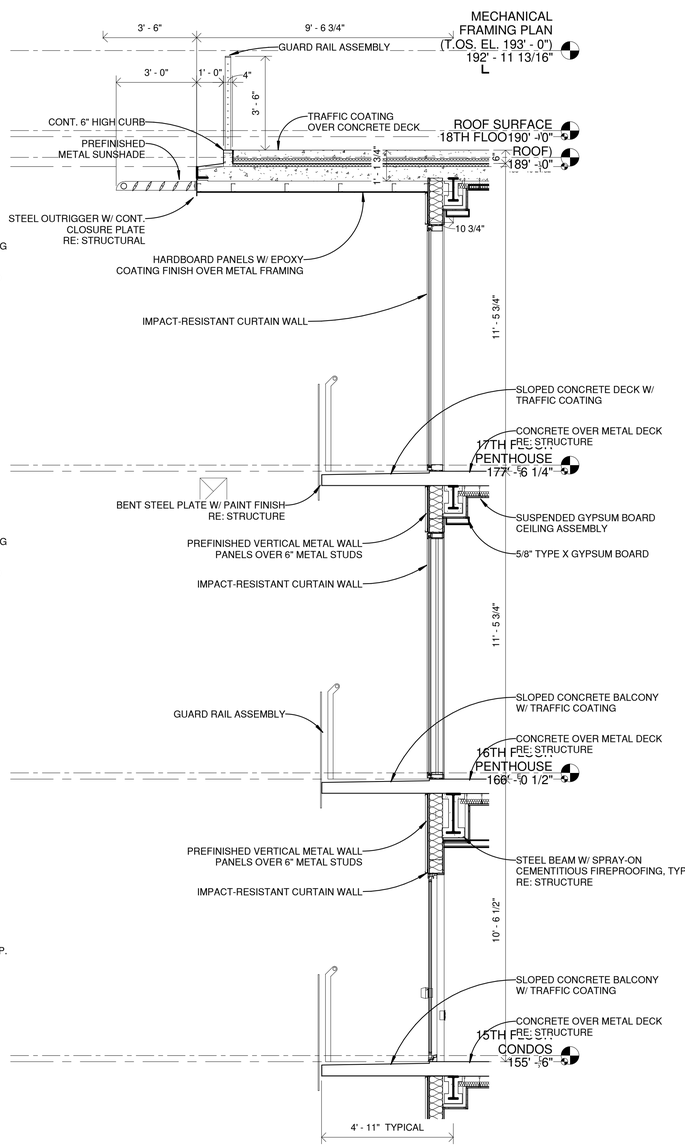

5 SOUTH SECTION 27 - CALLOUT 1

SCALE: 3/8" = 1'-0"

HB HARRY BAKER SMITH SA II ARCHITECTS II
F L I C
189 Maple Ridge Drive Metairie, LA 70001
(504)-885-4477
central@hbsai.com hbsai.com
SINCE 1961

HARD ROCK HOTEL

1031 CANAL STREET
NEW ORLEANS, LOUISIANA

THESE PLANS AND SPECIFICATIONS HAVE BEEN PREPARED BY ME OR UNDER MY CLOSE PERSONAL SUPERVISION AND TO THE BEST OF MY KNOWLEDGE AND BELIEF THEY COMPLY WITH ALL CITY, STATE AND FEDERAL REQUIREMENTS, AND I AM NOT PROVIDING CONTRACT ADMINISTRATION.

CERTIFIED CORRECT

THIS DRAWING IS CONFIDENTIAL AND NOT BE LOANED, REPRODUCED, COPIED, EITHER WHOLLY OR IN PART, OR MADE PUBLIC IN ANY MANNER WITHOUT THE WRITTEN CONSENT OF HBSA II ARCHITECTS, A PROFESSIONAL LLC. ALL RIGHTS OF DESIGN OR INVENTION ARE RESERVED AND WILL REMAIN THE SOLE PROPERTY OF HBSA II ARCHITECTS A PROFESSIONAL LLC.

REVISION HISTORY


	1	2	3	4	5	6	7	8
REVISION #12								
4-26-2019								

BALCONY & DECK EDGE DETAILS

PROJECT#: 1709
PHASE: CD
TEAM: Author
CHECKER: Checker
SCALE: AS NOTED
ISSUED: 2/1/2019
SHEET#:


A3.3.10

HRH_1031 CANAL ST._FOF ARCH SET_4-26-2019, 12:55 PM

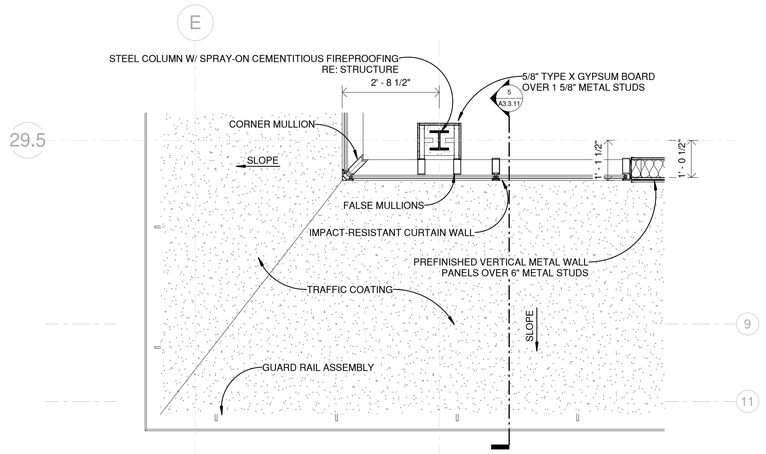


1 17TH FLOOR BALCONY SECTION LOCATION 8 - RIVERSIDE

SCALE: 1/2" = 1'-0" A1.17/ A3.3.11

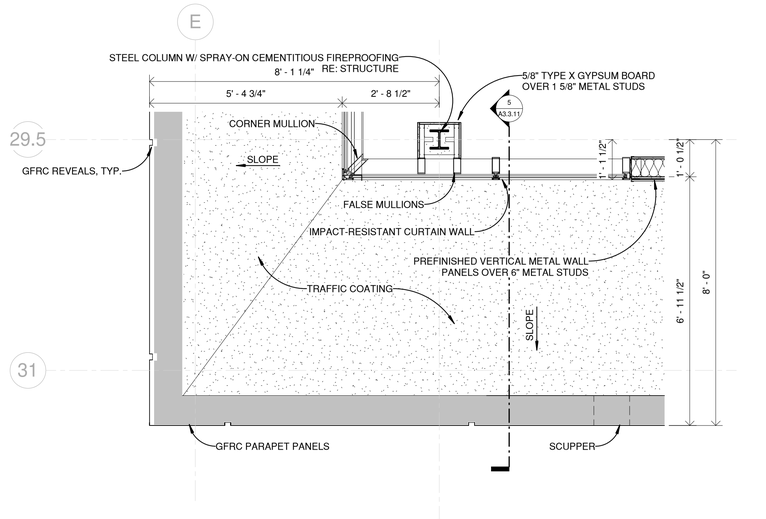


2 16TH FLOOR BALCONY SECTION LOCATION 8 - RIVERSIDE

SCALE: 1/2" = 1'-0" A3.3.11

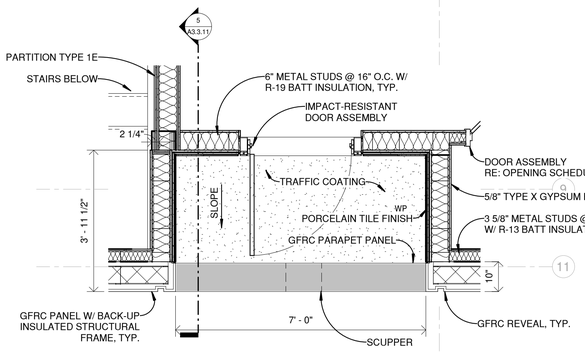

3 15TH FLOOR BALCONY SECTION LOCATION 8 - RIVERSIDE

SCALE: 1/2" = 1'-0" A1.15/ A3.3.11

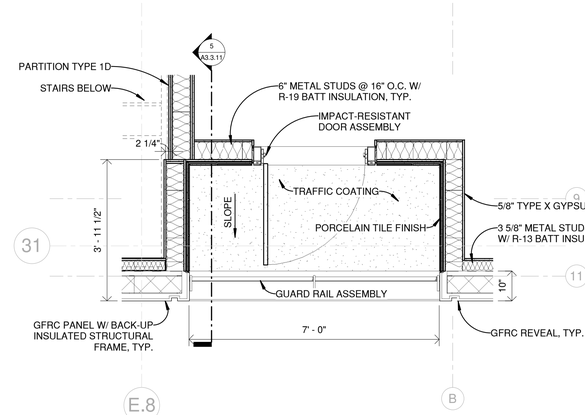


4 14TH FLOOR BALCONY SECTION LOCATION 8 - RIVERSIDE (8TH, 10TH & 12TH SIM.)

SCALE: 1/2" = 1'-0" A1.14/ A3.3.11

7 13TH FLOOR BALCONY SECTION LOCATION 8 - RIVERSIDE (9TH & 11TH SIM.)

SCALE: 1/2" = 1'-0" A1.13/ A3.3.11

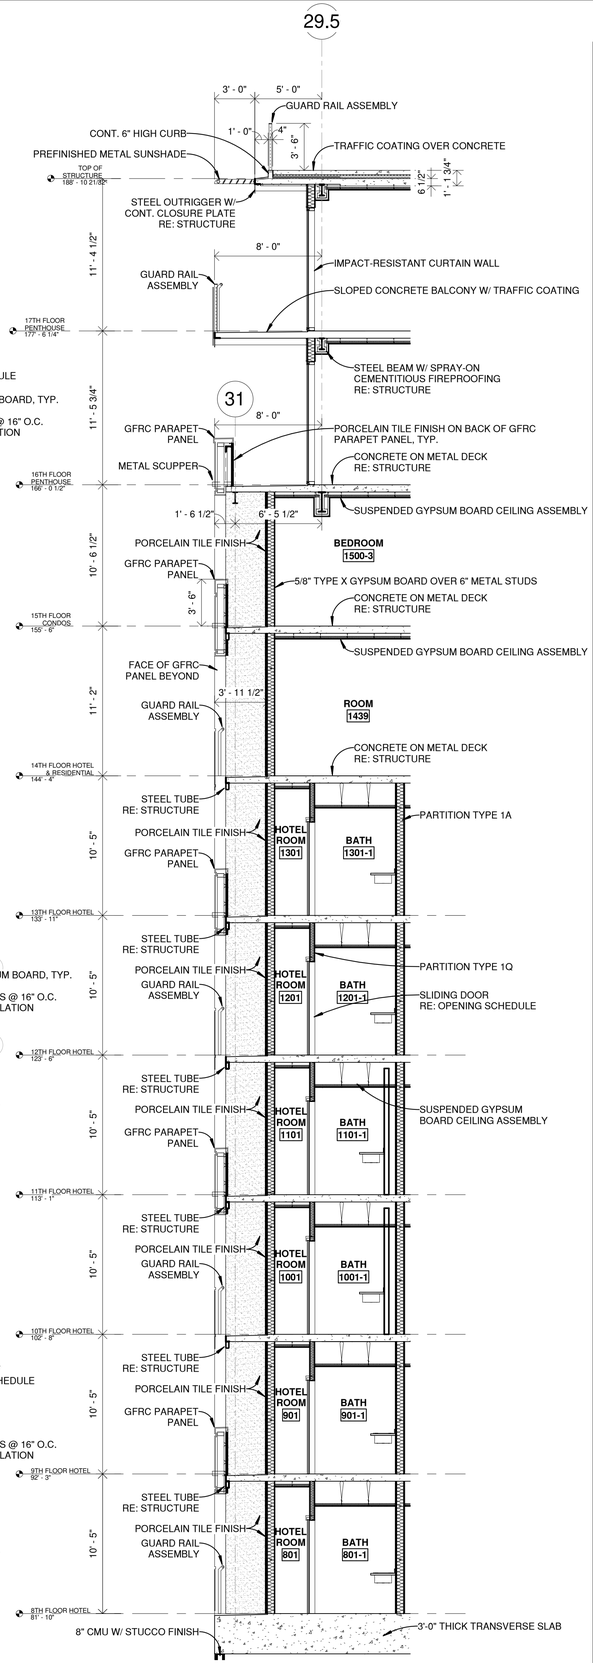

5 RIVERSIDE BALCONY 11

SCALE: 3/16" = 1'-0"

HB HARRY BAKER SMITH SA II ARCHITECTS II P L L C
189 Maple Ridge Drive Metairie, LA 70001
(504)-885-4477
central@hbsaii.com hbsaii.com
SINCE 1961

HARD ROCK HOTEL

1031 CANAL STREET
NEW ORLEANS, LOUISIANA

THESE PLANS AND SPECIFICATIONS HAVE BEEN PREPARED BY ME OR UNDER MY CLOSE PERSONAL SUPERVISION AND TO THE BEST OF MY KNOWLEDGE AND BELIEF THEY COMPLY WITH ALL CITY, STATE AND FEDERAL REQUIREMENTS. I AM NOT PROVIDING CONTRACT ADMINISTRATION.
CERTIFIED CORRECT

THIS DRAWING IS CONFIDENTIAL AND NOT BE LOANED, REPRODUCED, COPIED, EITHER WHOLLY OR IN PART, OR MADE PUBLIC IN ANY MANNER WITHOUT THE WRITTEN CONSENT OF HB:SA II ARCHITECTS, A PROFESSIONAL LLC. ALL RIGHTS OF DESIGN OR INVENTION ARE RESERVED AND WILL REMAIN THE SOLE PROPERTY OF HB:SA II ARCHITECTS A PROFESSIONAL LLC.

REVISION HISTORY


	1	2	3	4	5	6	7	8
4/26/2019								
REVISION # 2								

BALCONY & DECK EDGE DETAILS

PROJECT#: 1709
PHASE: CD
TEAM: Author
CHECKER: Checker
SCALE: AS NOTED
ISSUED: 2/1/2019
SHEET#:


A3.3.11

HRH-1031 CANAL ST_PDF ARCH SET_4/26/2019, 12:26 PM

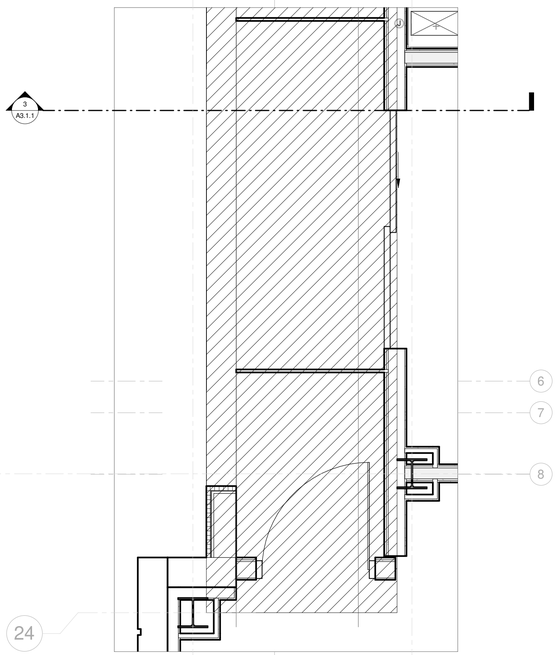


1 8TH FLOOR BALCONY SECTION LOCATION - CANAL

SCALE: 1/2" = 1'-0" A1.8/ A3.3.12

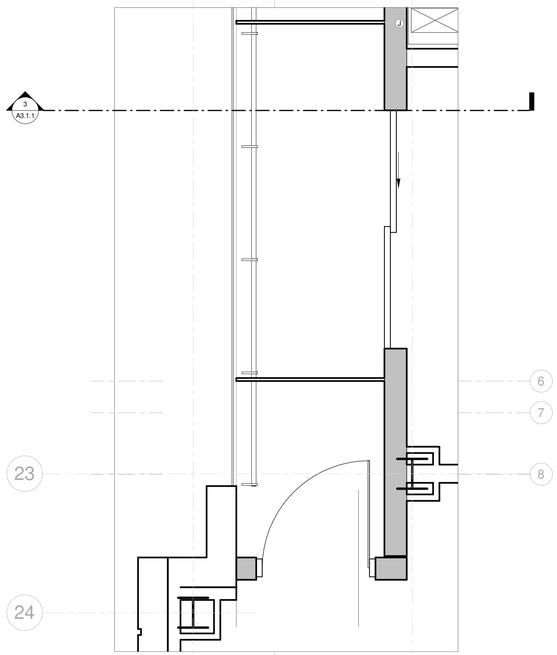


2 9TH FLOOR BALCONY SECTION LOCATION - CANAL

SCALE: 1/2" = 1'-0" A1.9/ A3.3.12

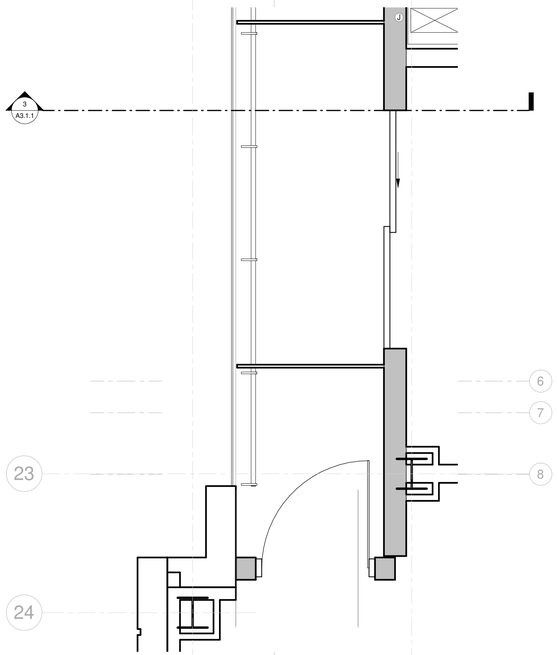


3 10TH FLOOR BALCONY SECTION LOCATION - CANAL

SCALE: 1/2" = 1'-0" A1.10/ A3.3.12

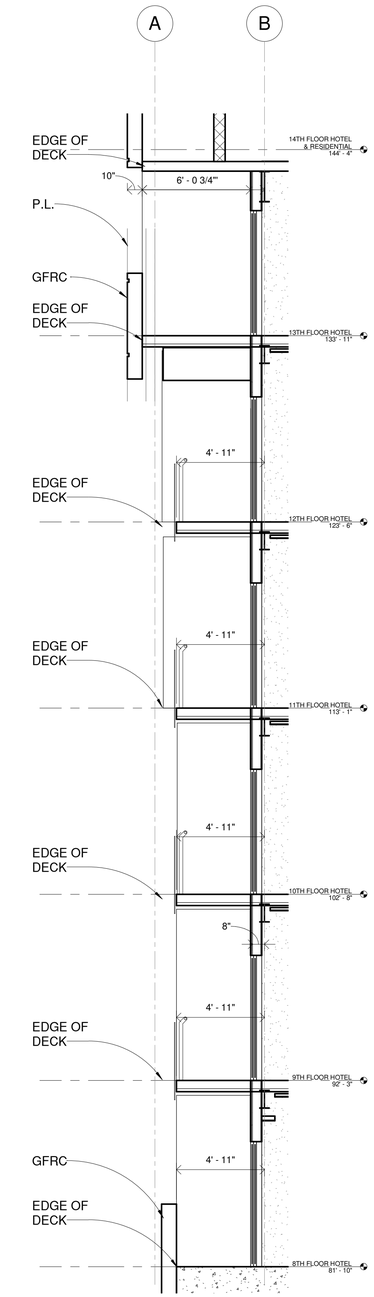


7 WEST SECTION 3 - CALLOUT 1

SCALE: 1/4" = 1'-0"

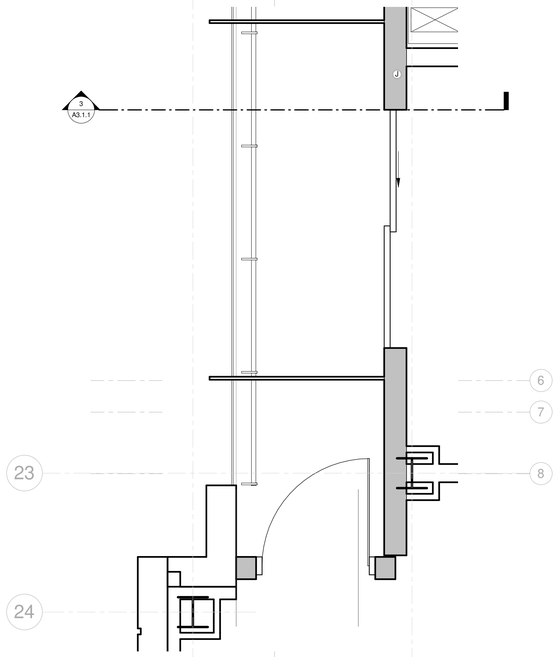


4 11TH FLOOR BALCONY SECTION LOCATION - CANAL

SCALE: 1/2" = 1'-0" A1.11/ A3.3.12

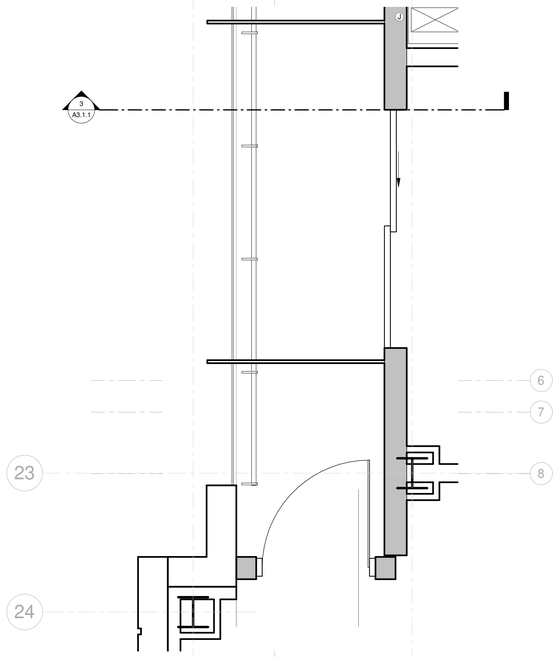

5 12TH FLOOR BALCONY SECTION LOCATION - CANAL

SCALE: 1/2" = 1'-0" A1.12/ A3.3.12

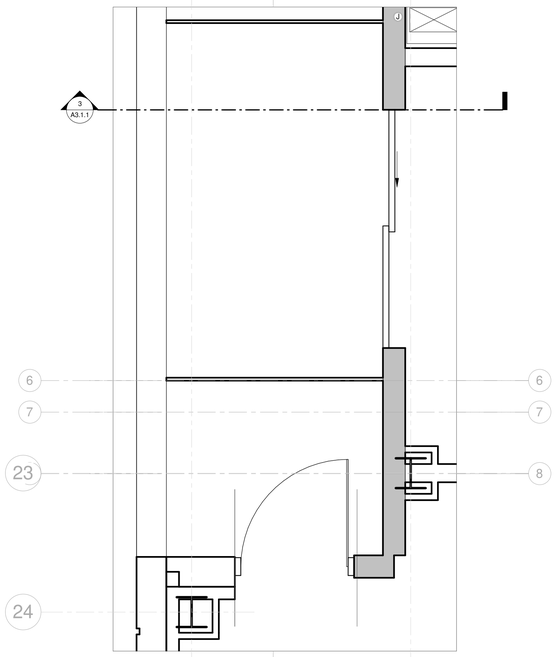

6 13TH FLOOR BALCONY SECTION LOCATION - CANAL

SCALE: 1/2" = 1'-0" A1.13/ A3.3.12

HB HARRY BAKER SMITH SA II ARCHITECTS II
P L L C
189 Maple Ridge Drive Metairie, LA 70001
(504)-885-4477
central@hbsaii.com hbsaii.com
SINCE 1961

HARD ROCK HOTEL

1031 CANAL STREET
NEW ORLEANS, LOUISIANA

THESE PLANS AND SPECIFICATIONS HAVE BEEN PREPARED BY ME OR UNDER MY CLOSE PERSONAL SUPERVISION AND TO THE BEST OF MY KNOWLEDGE AND BELIEF THEY COMPLY WITH ALL CITY, STATE AND FEDERAL REQUIREMENTS, AND I AM NOT PROVIDING CONTRACT ADMINISTRATION.

CERTIFIED CORRECT

THIS DRAWING IS CONFIDENTIAL AND NOT BE LOANED, REPRODUCED, COPIED, EITHER WHOLE OR IN PART, OR MADE PUBLIC IN ANY MANNER WITHOUT THE WRITTEN CONSENT OF HB SA II ARCHITECTS, A PROFESSIONAL LLC. ALL RIGHTS OF DESIGN OR INVENTION ARE RESERVED AND WILL REMAIN THE SOLE PROPERTY OF HB SA II ARCHITECTS A PROFESSIONAL LLC.

REVISION HISTORY


4/26/2019								
REVISION #12								
1	2	3	4	5	6	7	8	

BALCONY & DECK EDGE DETAILS

PROJECT#: 1709
PHASE: CD
TEAM: Author
CHECKER: Checker
SCALE: AS NOTED
ISSUED: 2/1/2019
SHEET#:


A3.3.12

HRH_1031 CANAL ST._FOF ARCH SET_4/26/2019, 12:00 PM

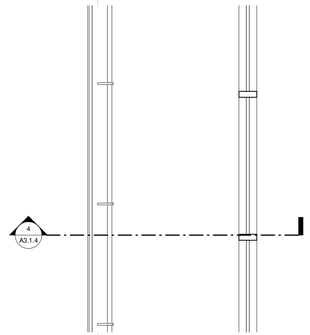


1 17TH FLOOR BALCONY SECTION LOCATION 9 - RIVERSIDE

SCALE: 1/2" = 1'-0" A1.17/ A3.3.13

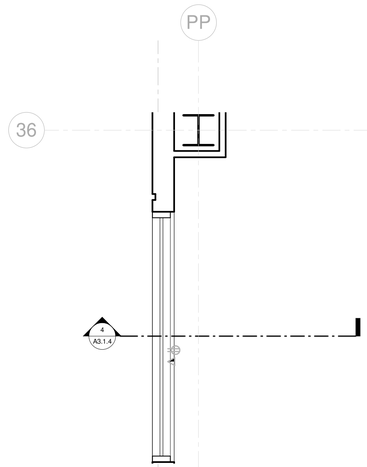


3 15TH FLOOR BALCONY SECTION LOCATION 9 - RIVERISDE

SCALE: 1/2" = 1'-0" A1.15/ A3.3.13

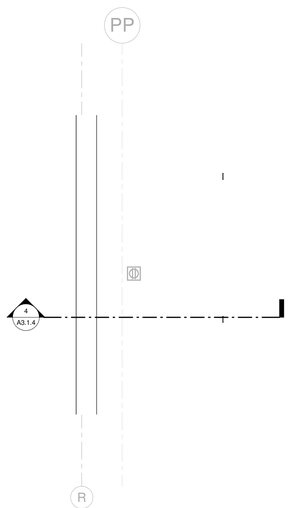


2 16TH FLOOR BALCONY SECTION LOCATION 9 - RIVERSIDE

SCALE: 1/2" = 1'-0" A1.16/ A3.3.13

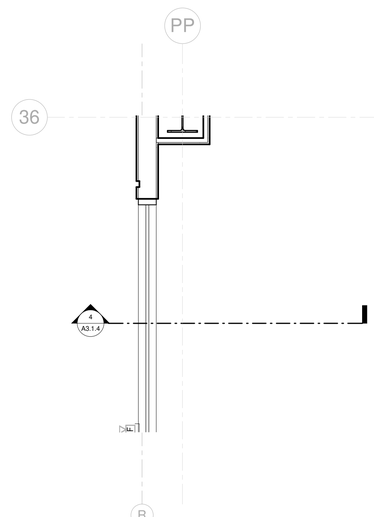

4 14TH FLOOR BALCONY SECTION LOCATION 9 - RIVERSIDE

SCALE: 1/2" = 1'-0" A1.14/ A3.3.13

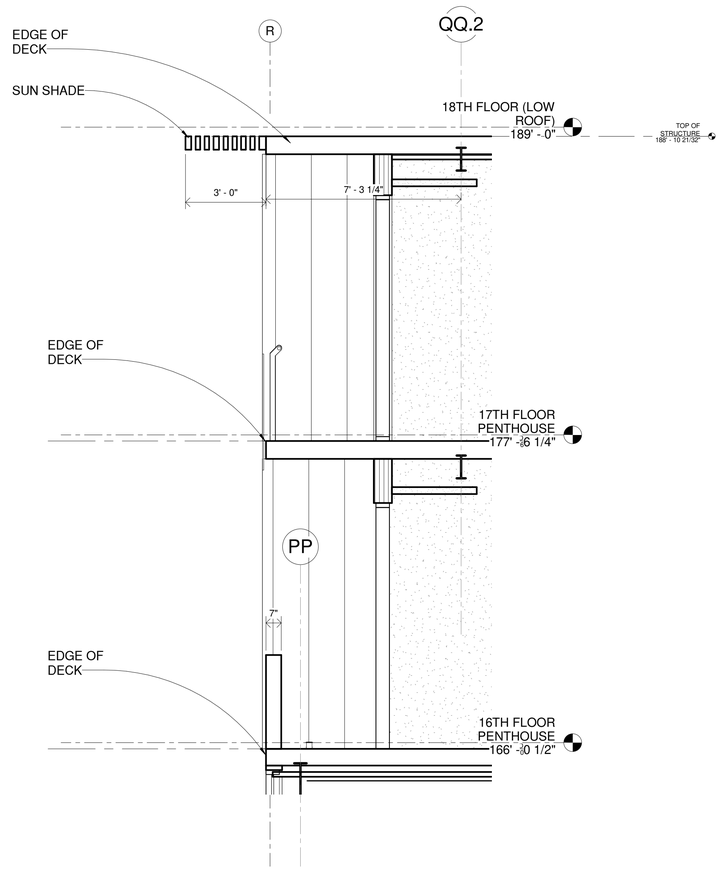

5 SOUTH-EAST SECTION 18 - CALLOUT 1

SCALE: 3/8" = 1'-0"

HB HARRY BAKER SMITH
SA II ARCHITECTS II
P L L C
189 Maple Ridge Drive Metairie, LA 70001
(504)-885-4477
central@hbsaii.com hbsaii.com
SINCE 1961

HARD ROCK HOTEL

1031 CANAL STREET
NEW ORLEANS, LOUISIANA

THESE PLANS AND SPECIFICATIONS HAVE BEEN PREPARED BY ME OR UNDER MY CLOSE PERSONAL SUPERVISION AND TO THE BEST OF MY KNOWLEDGE AND BELIEF THEY COMPLY WITH ALL CITY, STATE AND FEDERAL REQUIREMENTS, AND I AM NOT PROVIDING CONTRACT ADMINISTRATION.

CERTIFIED CORRECT

THIS DRAWING IS CONFIDENTIAL AND NOT BE LOANED, REPRODUCED, COPIED, EITHER WHOLLY OR IN PART, OR MADE PUBLIC IN ANY MANNER WITHOUT THE WRITTEN CONSENT OF HB SA II ARCHITECTS, A PROFESSIONAL L.L.C. ALL RIGHTS OF DESIGN OR INVENTION ARE RESERVED AND WILL REMAIN THE SOLE PROPERTY OF HB SA II ARCHITECTS A PROFESSIONAL L.L.C.

REVISION HISTORY


	4/26/2019	REVISION #12
1		
2		
3		
4		
5		
6		
7		
8		

BALCONY & DECK EDGE DETAILS

PROJECT#: 1709
PHASE: CD
TEAM: Author
CHECKER: Checker
SCALE: AS NOTED
ISSUED: 2/1/2019
SHEET#:


A3.3.13

HARK-1031 CANAL ST_PDF ARCH SET_4/26/2019 11:20:00 PM

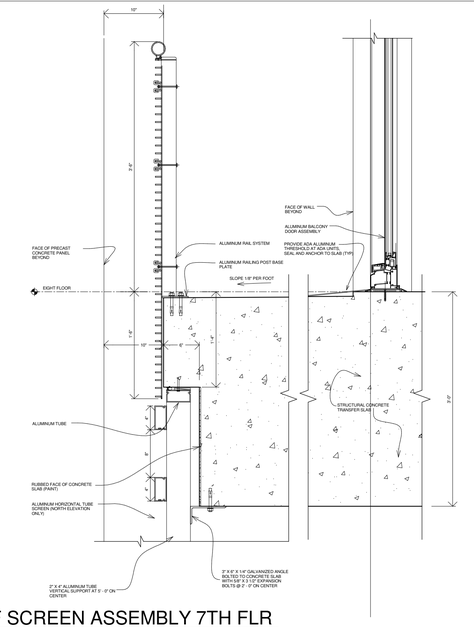


1 DETAIL OF SCREEN ASSEMBLY 7TH FLR

SCALE: 1" = 1'-0"

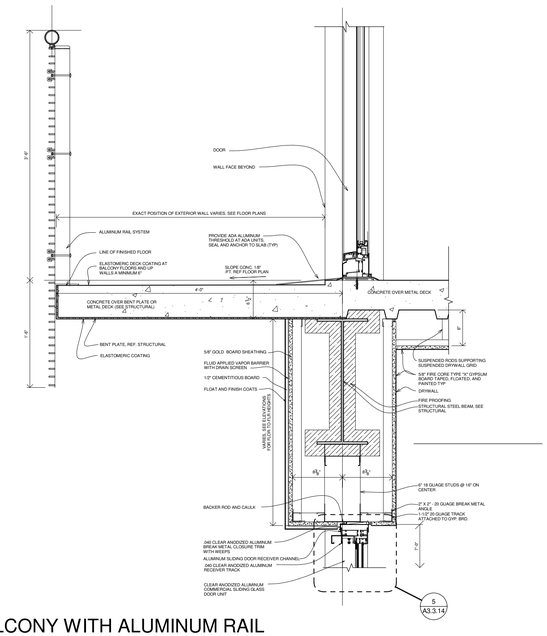


2 BALCONY WITH ALUMINUM RAIL

SCALE: 1" = 1'-0"

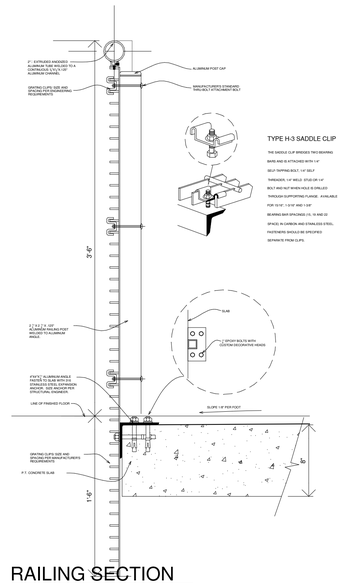


3 RAILING SECTION

SCALE: 1 1/2" = 1'-0"

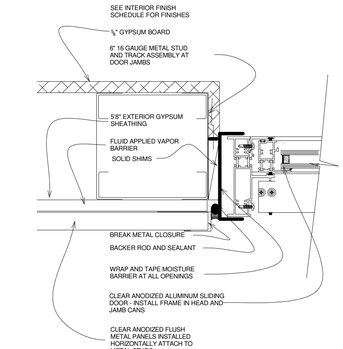


4 SLIDING GLASS DOOR JAMB

SCALE: 3" = 1'-0"

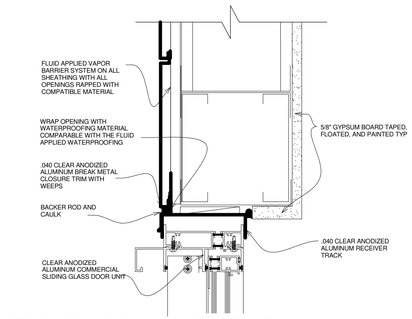


5 SLIDING GLASS DOOR HD

SCALE: 3" = 1'-0"

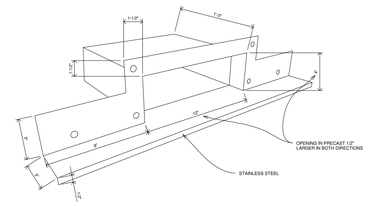


9 SCUPPER AXONOMETRIC VIEW

SCALE: 1" = 1'-0"

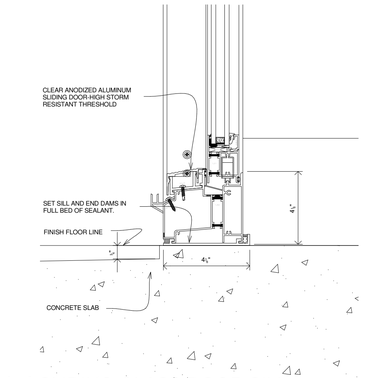


11 SLIDING GLASS DOOR SILL

SCALE: 3" = 1'-0"

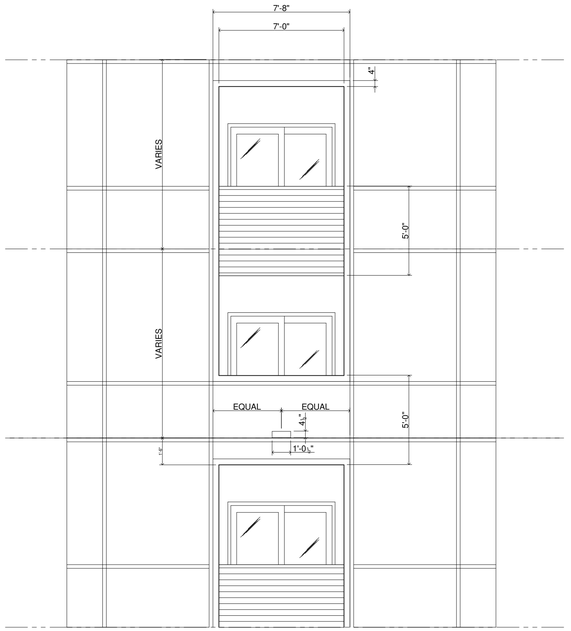


10 TYP OPENING WITH ALUMINUM RAIL

SCALE: 1/4" = 1'-0"

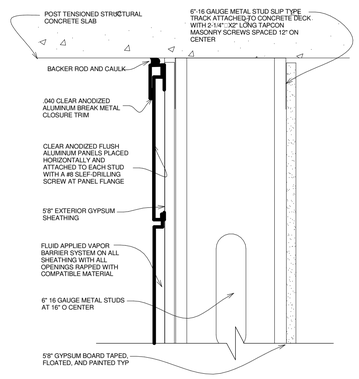


12 EXT WALL AT BALCONY CLG

SCALE: 3" = 1'-0"

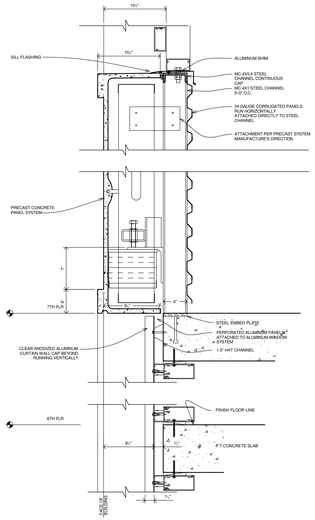


6 CURTAIN WALL HEAD - PERFORATED

SCALE: 1" = 1'-0"

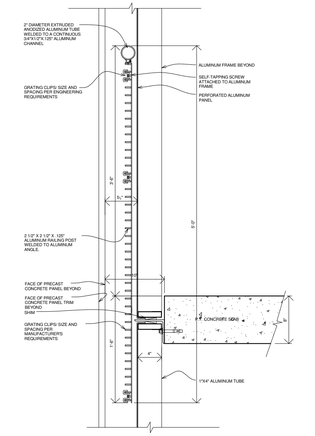

7 PERFORATED ALUMINUM PANEL MID-SECTION

SCALE: 1" = 1'-0"

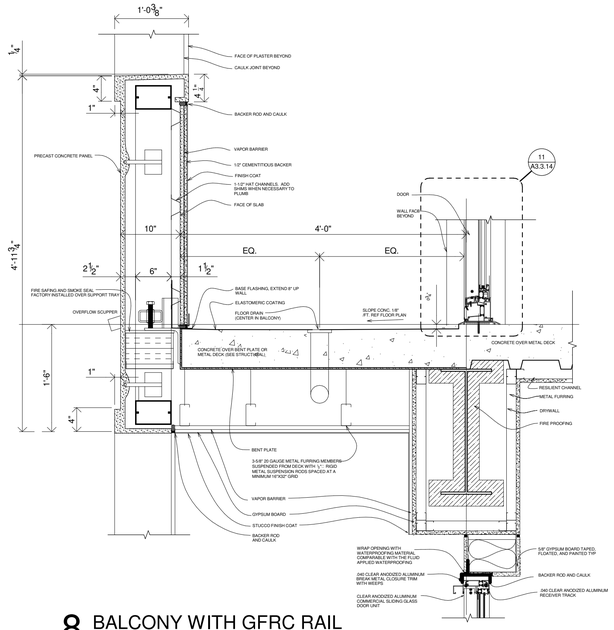

8 BALCONY WITH GFRC RAIL

SCALE: 1" = 1'-0"

HB HARRY BAKER SMITH SA II ARCHITECTS II
P L L C
189 Maple Ridge Drive Metairie, LA 70001
(504)-885-4477
central@hbsaii.com hbsaii.com
SINCE 1961

HARD ROCK HOTEL

1031 CANAL STREET
NEW ORLEANS, LOUISIANA

THESE PLANS AND SPECIFICATIONS HAVE BEEN PREPARED BY ME OR UNDER MY CLOSE PERSONAL SUPERVISION AND TO THE BEST OF MY KNOWLEDGE AND BELIEF THEY COMPLY WITH ALL CITY, STATE AND FEDERAL REQUIREMENTS, AND I AM NOT PROVIDING CONTRACT ADMINISTRATION.

CERTIFIED CORRECT

THIS DRAWING IS CONFIDENTIAL AND NOT BE LOANED, REPRODUCED, COPIED, EITHER WHOLLY OR IN PART, OR MADE PUBLIC, IN ANY MANNER WITHOUT THE WRITTEN CONSENT OF HBSA II ARCHITECTS, A PROFESSIONAL LLC. ALL RIGHTS OF DESIGN OR INVENTION ARE RESERVED AND WILL REMAIN THE SOLE PROPERTY OF HBSA II ARCHITECTS A PROFESSIONAL LLC.

REVISION HISTORY


REVISION #12	4.26.2019
1	
2	
3	
4	
5	
6	
7	
8	

BALCONY & DECK EDGE DETAILS

PROJECT#: 1709
PHASE: CD
TEAM: Author
CHECKER: Checker
SCALE: AS NOTED
ISSUED: 2/1/2019
SHEET#:


A3.3.14

HRH - 1031 CANAL ST., FOF ARCH SET_4-26-2019, 12:50 PM

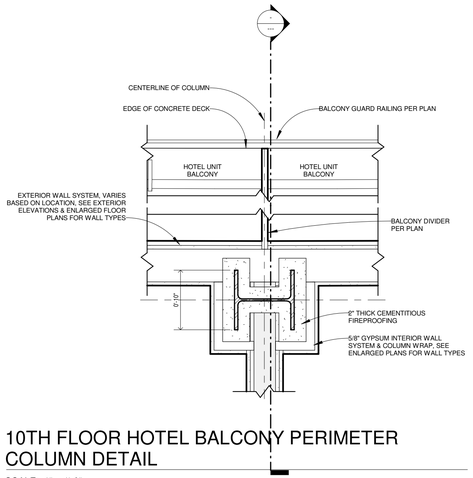

1 10TH FLOOR HOTEL BALCONY PERIMETER COLUMN DETAIL


SCALE: 1" = 1'-0"

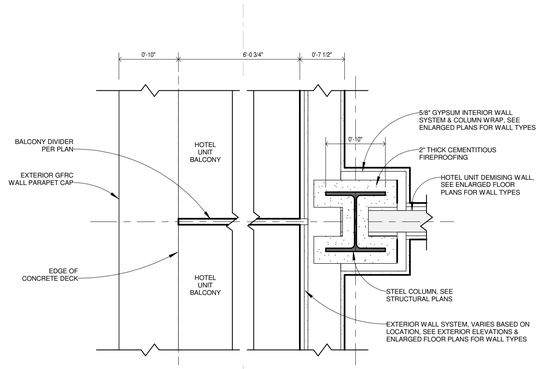

2 13TH FLOOR HOTEL ENCLOSED GFRC BALCONY / PERIMETER COLUMN DETAIL

SCALE: 1" = 1'-0"


A

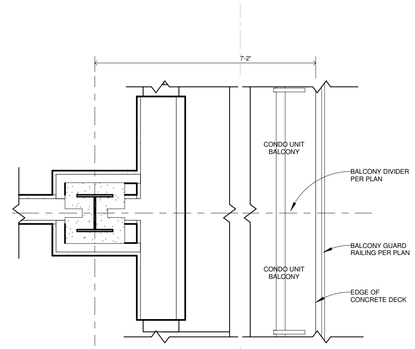

3 16TH / 17TH FLOOR PENTHOUSE PERIMETER COLUMN DETAIL


SCALE: 1" = 1'-0"

V

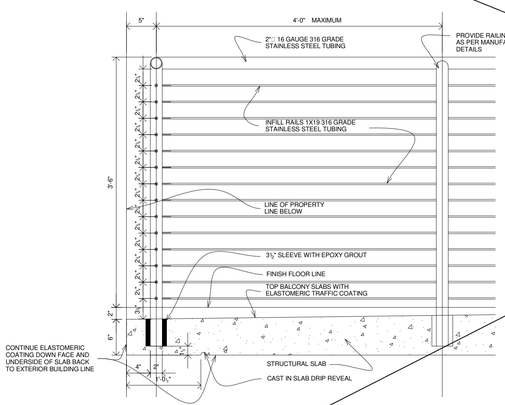


4 CABLE RAIL DETAIL

SCALE: 1" = 1'-0"

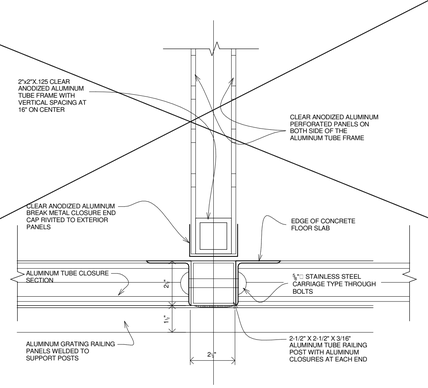

5 EXT WALL AT BALCONY

SCALE: 3" = 1'-0"

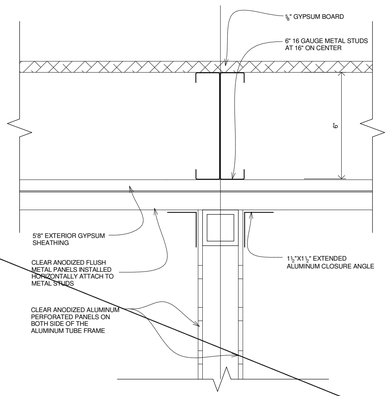

6 EXT WALL AT INTERSECTION

SCALE: 3" = 1'-0"

HB HARRY BAKER SMITH SA II ARCHITECTS II P L L C
189 Maple Ridge Drive Metairie, LA 70001
(504)-885-4477
central@hbsaii.com hbsaii.com
SINCE 1961

HARD ROCK HOTEL

1031 CANAL STREET
NEW ORLEANS, LOUISIANA

THESE PLANS AND SPECIFICATIONS HAVE BEEN PREPARED BY ME OR UNDER MY CLOSE PERSONAL SUPERVISION AND TO THE BEST OF MY KNOWLEDGE AND BELIEF THEY COMPLY WITH ALL CITY, STATE AND FEDERAL REQUIREMENTS, AND I AM NOT PROVIDING CONTRACT ADMINISTRATION.

CERTIFIED CORRECT

THIS DRAWING IS CONFIDENTIAL AND NOT BE LOANED, REPRODUCED, COPIED, EITHER WHOLLY OR IN PART, OR MADE PUBLIC IN ANY MANNER WITHOUT THE WRITTEN CONSENT OF HBSA II ARCHITECTS, A PROFESSIONAL LLC. ALL RIGHTS OF DESIGN OR INVENTION ARE RESERVED AND WILL REMAIN THE SOLE PROPERTY OF HBSA II ARCHITECTS A PROFESSIONAL LLC.

REVISION HISTORY


4.26.2019	REVISION #12	1 2 3 4 5 6 7 8

BALCONY & DECK EDGE DETAILS

PROJECT#: 1709
PHASE: CD
TEAM: Author
CHECKER: Checker
SCALE: AS NOTED
ISSUED: 2/1/2019
SHEET#:


A3.3.15

HRH_1031 CANAL ST._FOF ARCH SET_4-26-2019, 12:55 PM

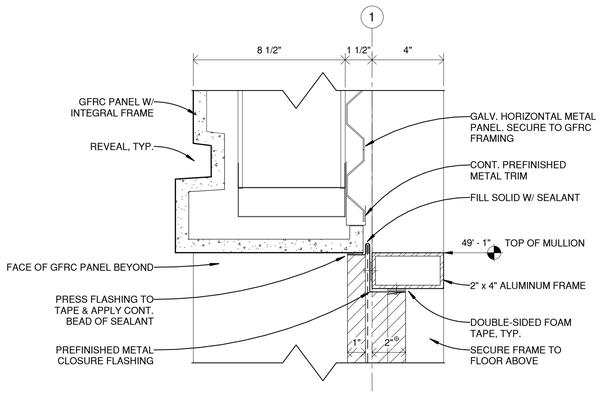


1 HEAD AT GARAGE OPENING

SCALE: 3" = 1'-0"

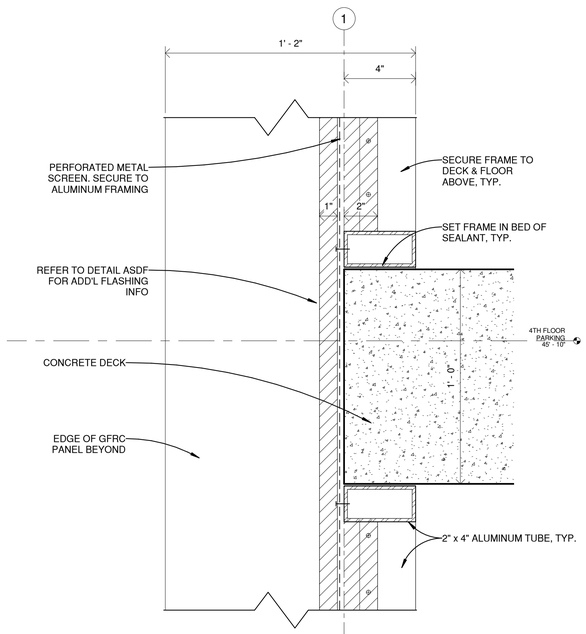


2 HEAD/SILL AT GARAGE OPENING

SCALE: 3" = 1'-0"

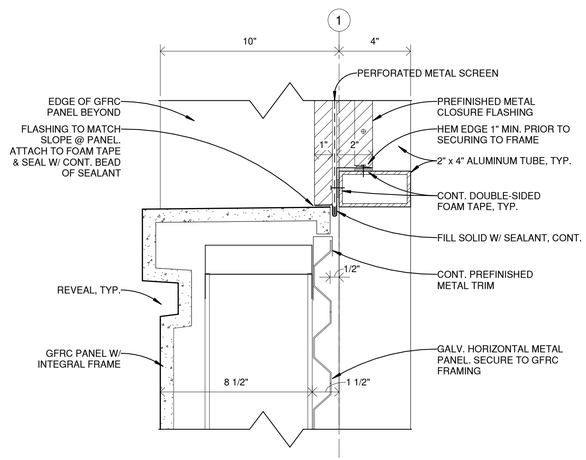


3 SILL DETAIL AT GARAGE OPENINGS

SCALE: 3" = 1'-0"

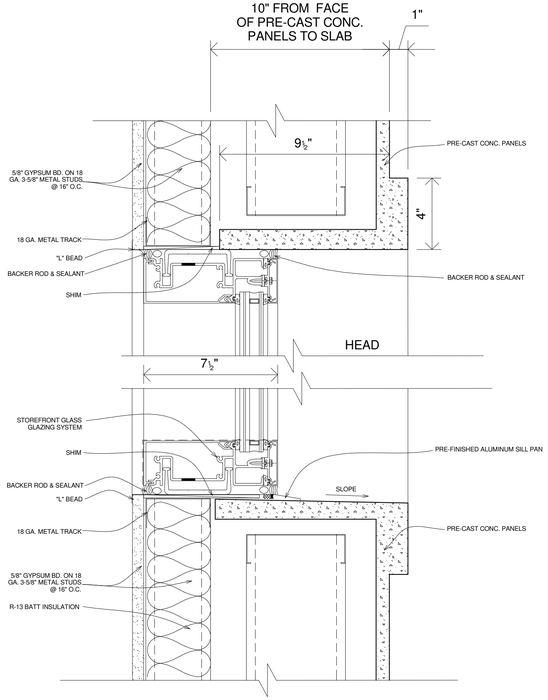


8 TYP PRE-CAST OPENING DETAIL

SCALE: 3" = 1'-0"

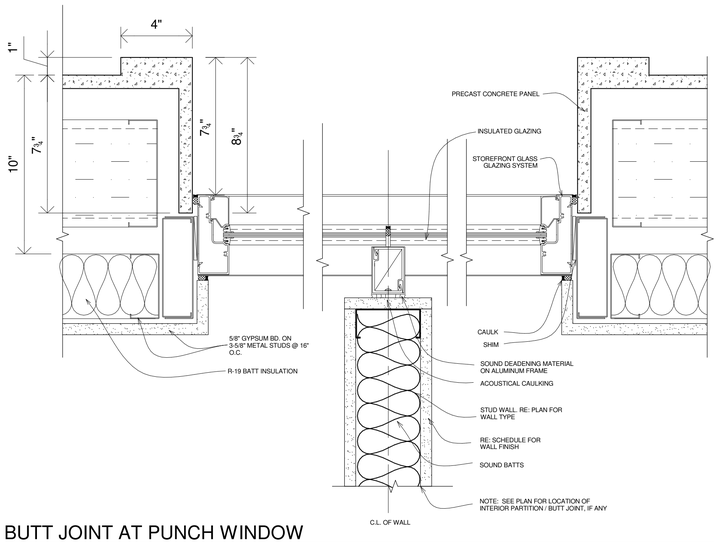


4 BUTT JOINT AT PUNCH WINDOW

SCALE: 3" = 1'-0"

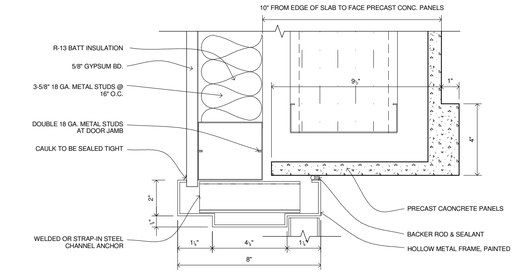


5 DOOR HEAD DETAIL AT GFRC

SCALE: 3" = 1'-0"

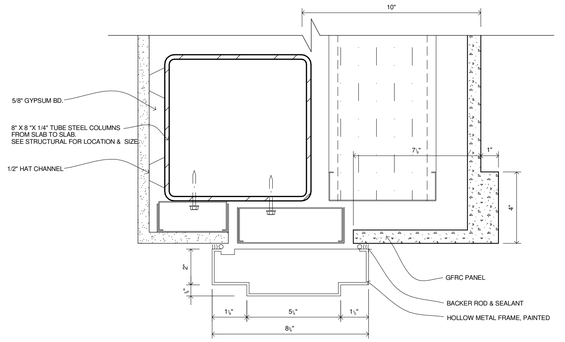

6 DOOR JAMB DETAIL AT GFRC

SCALE: 3" = 1'-0"

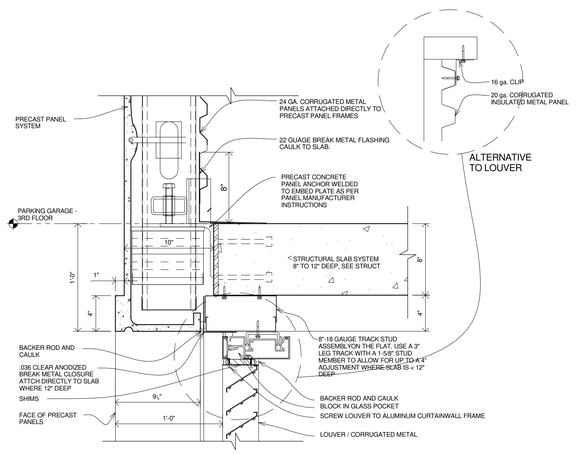

7 DETAIL ETCHED GLASS - HEAD

SCALE: 1 1/2" = 1'-0" A3.1.1/ A3.4.1

HB HARRY BAKER SMITH SA II ARCHITECTS II P L L C
189 Maple Ridge Drive Metairie, LA 70001
(504)-885-4477
central@hbsaii.com hbsaii.com
SINCE 1961

HARD ROCK HOTEL

1031 CANAL STREET
NEW ORLEANS, LOUISIANA

THESE PLANS AND SPECIFICATIONS HAVE BEEN PREPARED BY ME OR UNDER MY CLOSE PERSONAL SUPERVISION AND TO THE BEST OF MY KNOWLEDGE AND BELIEF THEY COMPLY WITH ALL CITY, STATE AND FEDERAL REQUIREMENTS, AND I AM NOT PROVIDING CONTRACT ADMINISTRATION.
CERTIFIED CORRECT

THIS DRAWING IS CONFIDENTIAL AND NOT BE LOANED, REPRODUCED, COPIED, EITHER WHOLLY OR IN PART, OR MADE PUBLIC IN ANY MANNER WITHOUT THE WRITTEN CONSENT OF HB.SA II ARCHITECTS, A PROFESSIONAL LLC. ALL RIGHTS OF DESIGN OR INVENTION ARE RESERVED AND WILL REMAIN THE SOLE PROPERTY OF HB.SA II ARCHITECTS A PROFESSIONAL LLC.

REVISION HISTORY


	1	2	3	4	5	6	7	8
4/26/2019								
REVISION # 2								

EXTERIOR DETAILS

PROJECT#: 1709
PHASE: CD
TEAM: Author
CHECKER: Checker
SCALE: AS NOTED
ISSUED: 2/1/2019
SHEET#:


A3.4.1

HRH_1031 CANAL ST_PDF ARCH SET_4/26/2019_12:05 PM

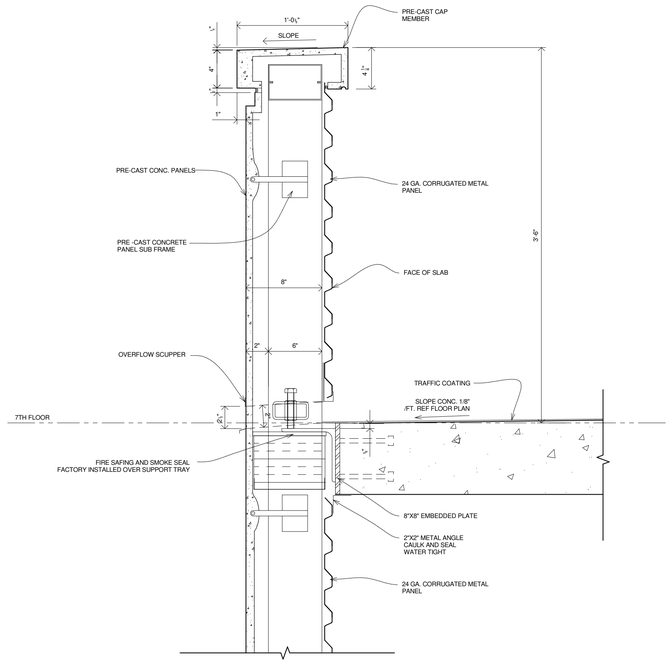


1 RAILING AT PARKING GARAGE

SCALE: 1 1/2" = 1'-0" A3.0.3/ A3.4.2

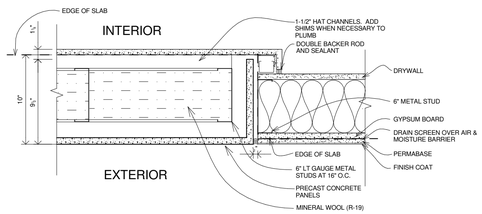


4 PRECAST STUCCO TRANSITION - STRAIGHT

SCALE: 1 1/2" = 1'-0" A4.14.1/ A3.4.2

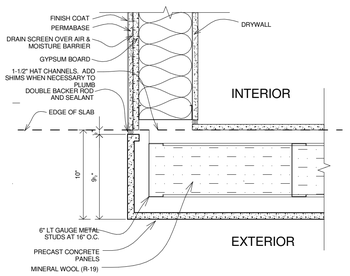


6 PRECAST STUCCO TRANSITION - CORNER

SCALE: 1 1/2" = 1'-0" A1.14/ A3.4.2

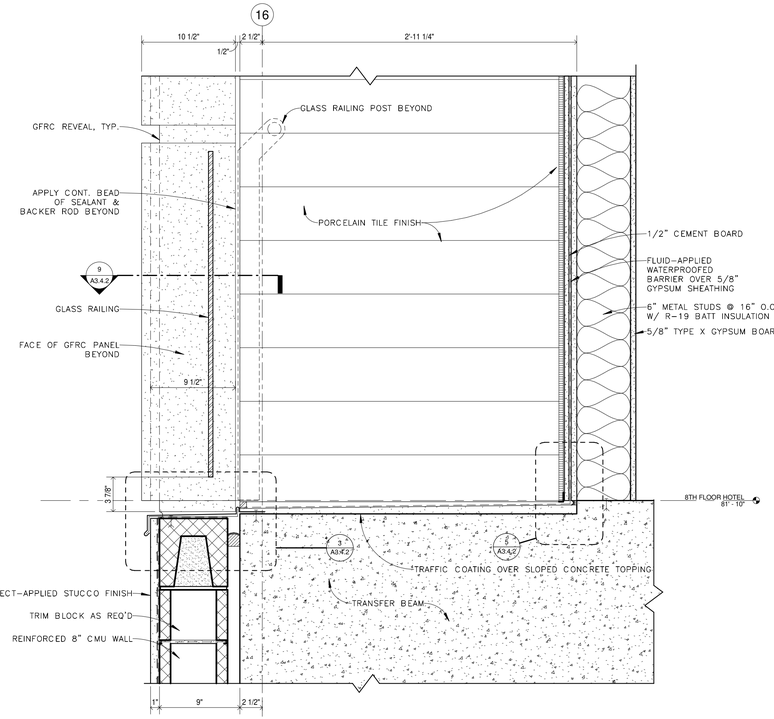


2 BALCONY/CMU WALL DETAIL

SCALE: 1 1/2" = 1'-0" A3.1.4/ A3.4.2

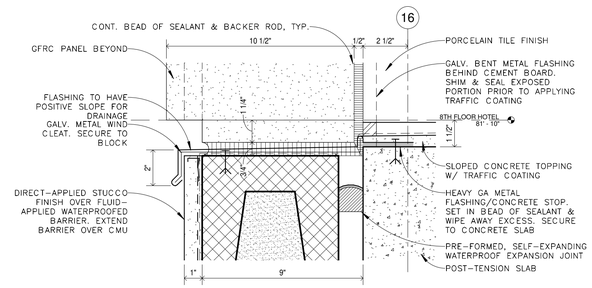

3 BALCONY/CMU FLASHING DETAIL

SCALE: 3" = 1'-0" A3.4.2/ A3.4.2

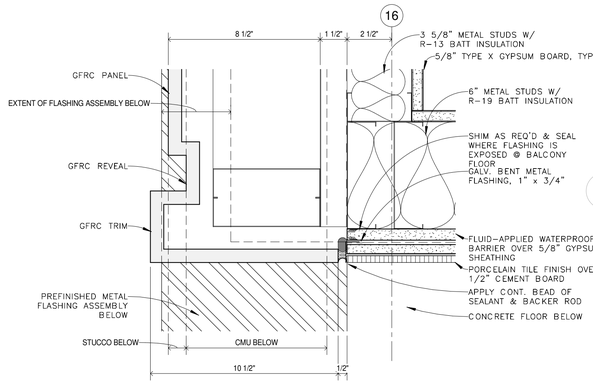


9 GFRC/PORCELAIN TILE DETAIL

SCALE: 3" = 1'-0" A3.4.2/ A3.4.2


5 PORCELAIN TILE WALL SILL DETAIL

SCALE: 3" = 1'-0" A3.4.2/ A3.4.2

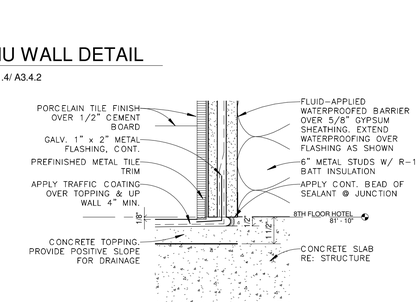


12 GFRC/TILE CURTAIN WALL JAMB

SCALE: 1 1/2" = 1'-0" A4.8.1/ A3.4.2

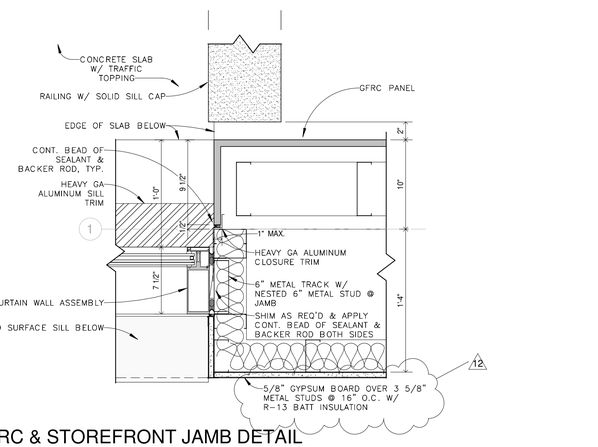


11 GFRC & STOREFRONT JAMB DETAIL

SCALE: 1 1/2" = 1'-0" A3.2/ A3.4.2

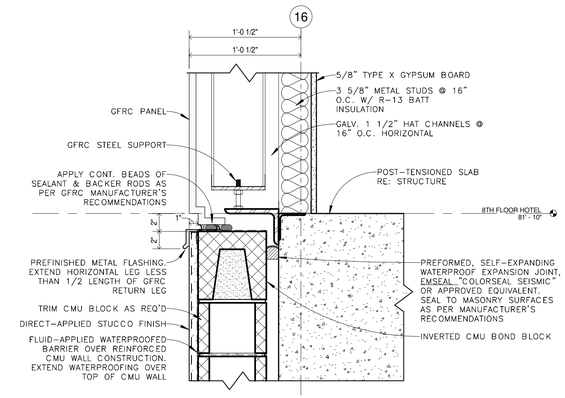

10 GFRC PANEL @ TRANSFER BEAM

SCALE: 1 1/2" = 1'-0" A3.1.4/ A3.4.2

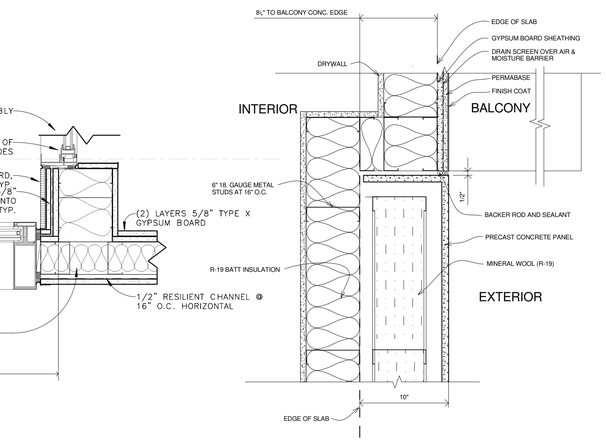

7 PRECAST STUCCO TRANSITION - STAGGER

SCALE: 1 1/2" = 1'-0" A1.14/ A3.4.2

HB HARRY BAKER SMITH SA II ARCHITECTS II P L L C
189 Maple Ridge Drive Metairie, LA 70001
(504)-885-4477
central@hbsaii.com hbsaii.com
SINCE 1961

HARD ROCK HOTEL

1031 CANAL STREET
NEW ORLEANS, LOUISIANA

THESE PLANS AND SPECIFICATIONS HAVE BEEN PREPARED BY ME OR UNDER MY CLOSE PERSONAL SUPERVISION AND TO THE BEST OF MY KNOWLEDGE AND BELIEF, THEY COMPLY WITH ALL CITY, STATE AND FEDERAL REQUIREMENTS, AND AM NOT PROVIDING CONTRACT ADMINISTRATION.

CERTIFIED CORRECT

THIS DRAWING IS CONFIDENTIAL AND NOT BE LOANED, REPRODUCED, COPIED, EITHER WHOLLY OR IN PART, OR MADE PUBLIC IN ANY MANNER WITHOUT THE WRITTEN CONSENT OF HBSA II ARCHITECTS, A PROFESSIONAL LLC. ALL RIGHTS OF DESIGN OR INVENTION ARE RESERVED AND WILL REMAIN THE SOLE PROPERTY OF HBSA II ARCHITECTS A PROFESSIONAL LLC.

REVISION HISTORY


	1	2	3	4	5	6	7	8
4/26/2019								
REVISION #12								

EXTERIOR DETAILS

PROJECT#: 1709
PHASE: CD
TEAM: Author
CHECKER: Checker
SCALE: AS NOTED
ISSUED: 2/1/2019
SHEET#:


A3.4.2

HRH_1031 CANAL ST_FOF ARCH SET_4/26/2019, 12:00 PM

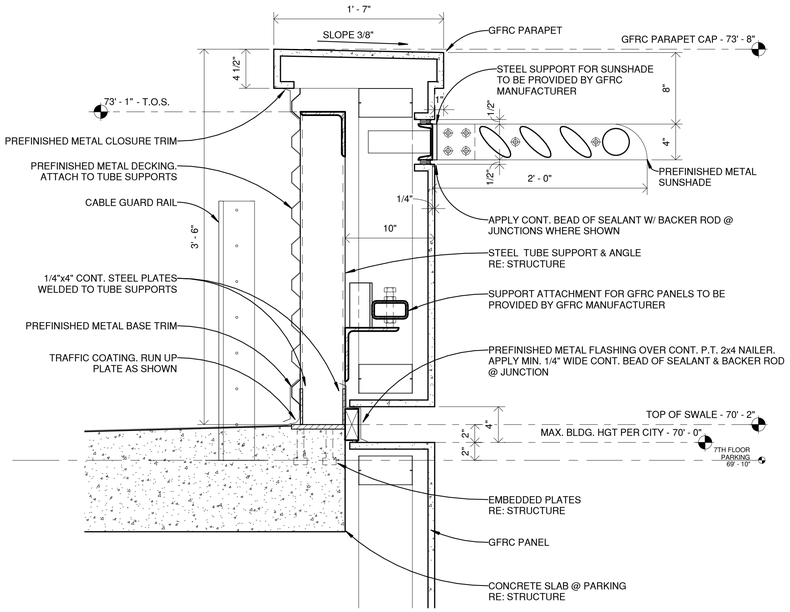


1 7th - PARKING GARAGE PARAPET W/ SUNSHADE

SCALE: 1 1/2" = 1'-0"

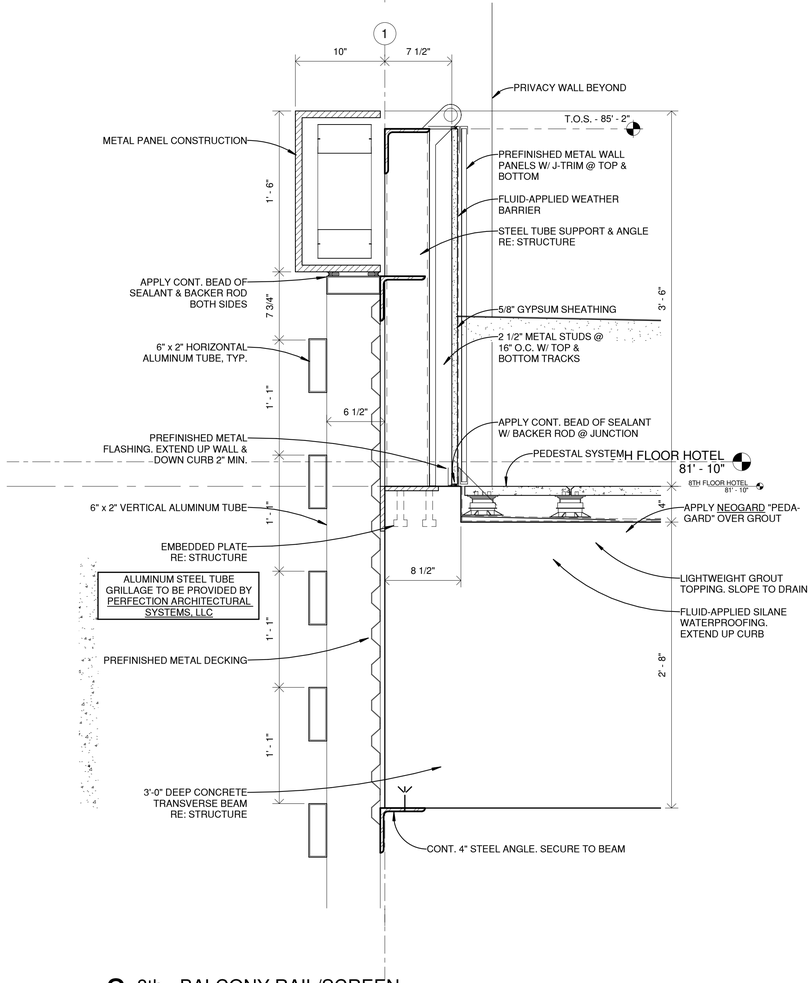


3 8th - BALCONY RAIL/SCREEN

SCALE: 1 1/2" = 1'-0"

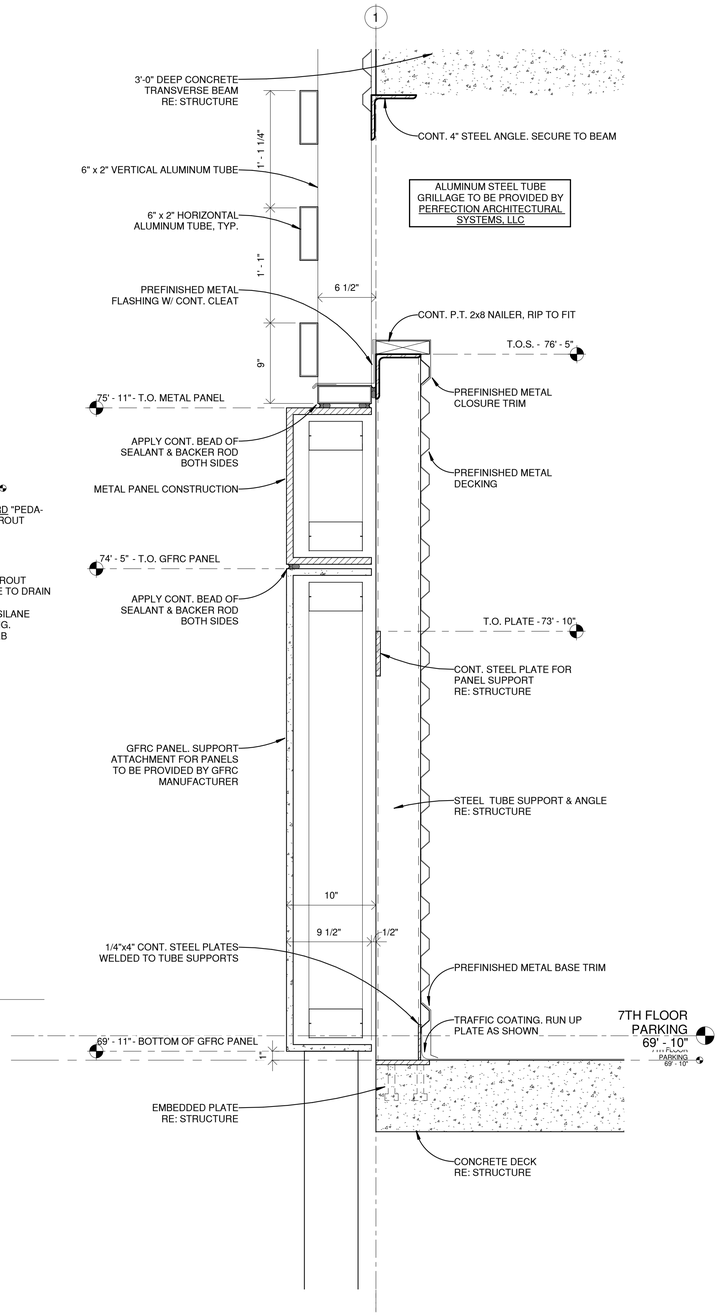

2 7th - PARKING GARAGE SCREEN

SCALE: 1 1/2" = 1'-0"

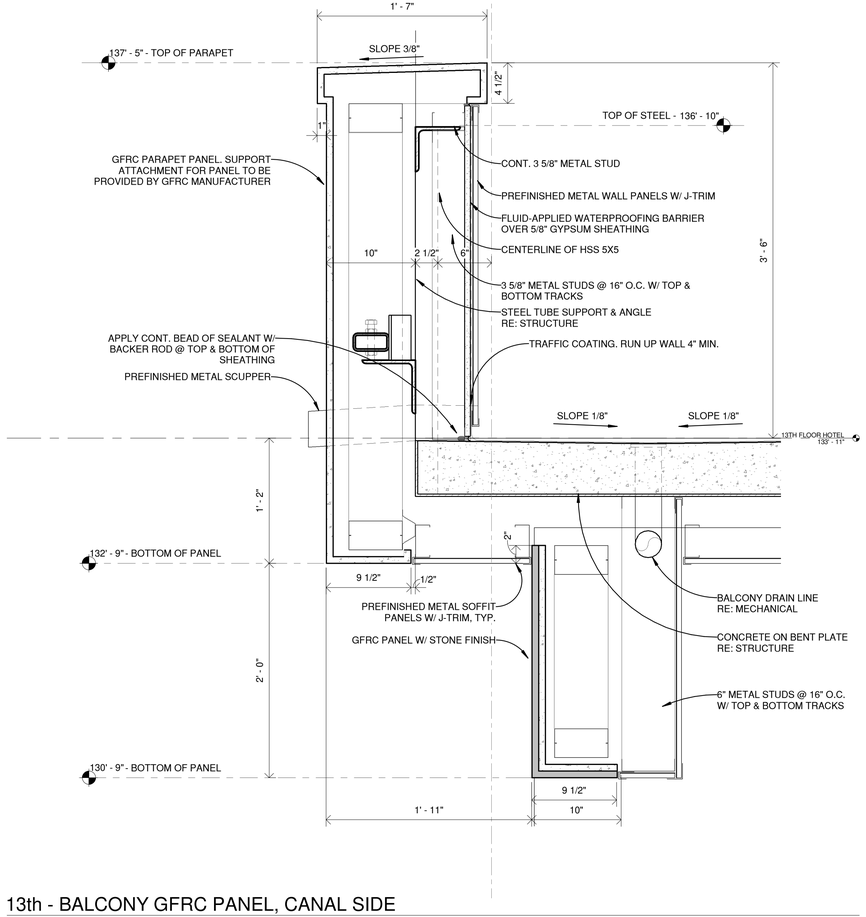

4 13th - BALCONY GFRC PANEL, CANAL SIDE

SCALE: 1 1/2" = 1'-0"

HB HARRY BAKER SMITH SA II ARCHITECTS II
P L L C
189 Maple Ridge Drive Metairie, LA 70001
(504)-885-4477
central@hbsaii.com hbsaii.com
SINCE 1961

HARD ROCK HOTEL

1031 CANAL STREET
NEW ORLEANS, LOUISIANA

THESE PLANS AND SPECIFICATIONS HAVE BEEN PREPARED BY ME OR UNDER MY CLOSE PERSONAL SUPERVISION AND TO THE BEST OF MY KNOWLEDGE AND BELIEF THEY COMPLY WITH ALL CITY, STATE AND FEDERAL REQUIREMENTS, AND I AM NOT PROVIDING CONTRACT ADMINISTRATION.
CERTIFIED CORRECT

THIS DRAWING IS CONFIDENTIAL AND NOT BE LOANED, REPRODUCED, COPIED, EITHER WHOLLY OR IN PART, OR MADE PUBLIC IN ANY MANNER WITHOUT THE WRITTEN CONSENT OF HBSA II ARCHITECTS, A PROFESSIONAL LLC. ALL RIGHTS OF DESIGN OR INVENTION ARE RESERVED AND WILL REMAIN THE SOLE PROPERTY OF HBSA II ARCHITECTS A PROFESSIONAL L.L.C.

REVISION HISTORY


	1	2	3	4	5	6	7	8
4/26/2019								
REVISION #12								

SECTION DETAILS

PROJECT#: 1709
PHASE: CD
TEAM: Author
CHECKER: Checker
SCALE: AS NOTED
ISSUED: 2/1/2019
SHEET#:


A3.4.3

HRH_1031 CANAL ST_PDF ARCH SET_4/26/2019, 12:00 PM

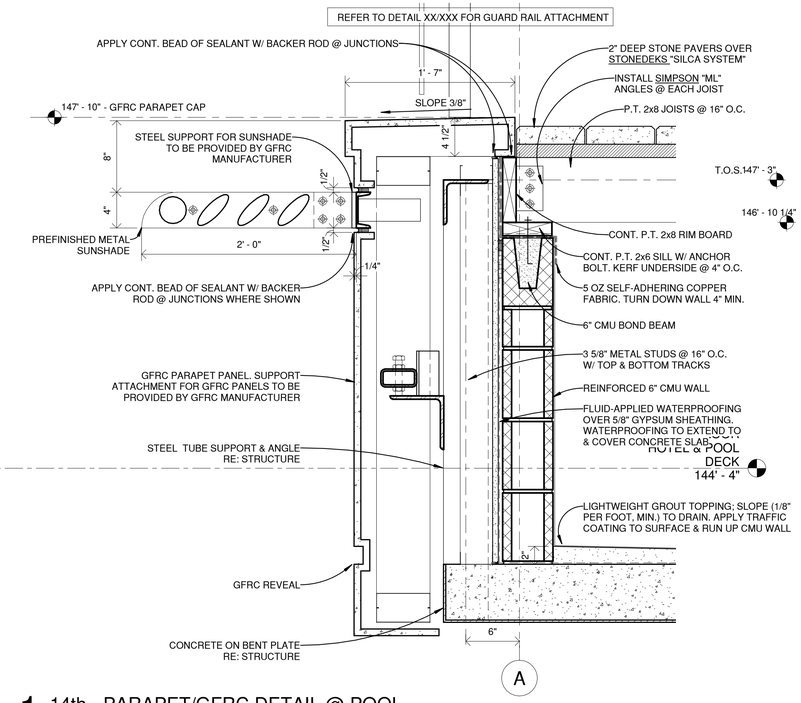

1 14th - PARAPET/GFRC DETAIL @ POOL


SCALE: 1 1/2" = 1'-0"

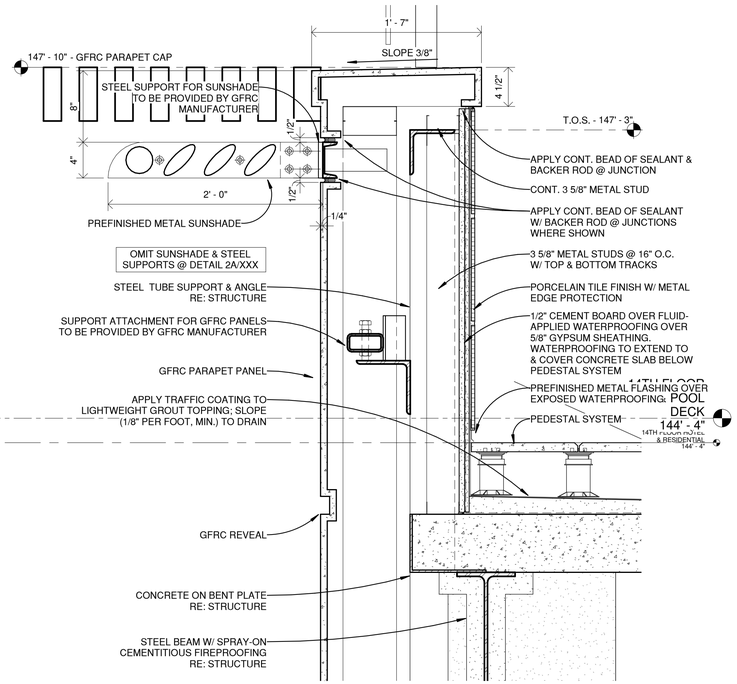

2 14th - PARAPET/POOL LOUNGE DECK

SCALE: 1 1/2" = 1'-0"

1

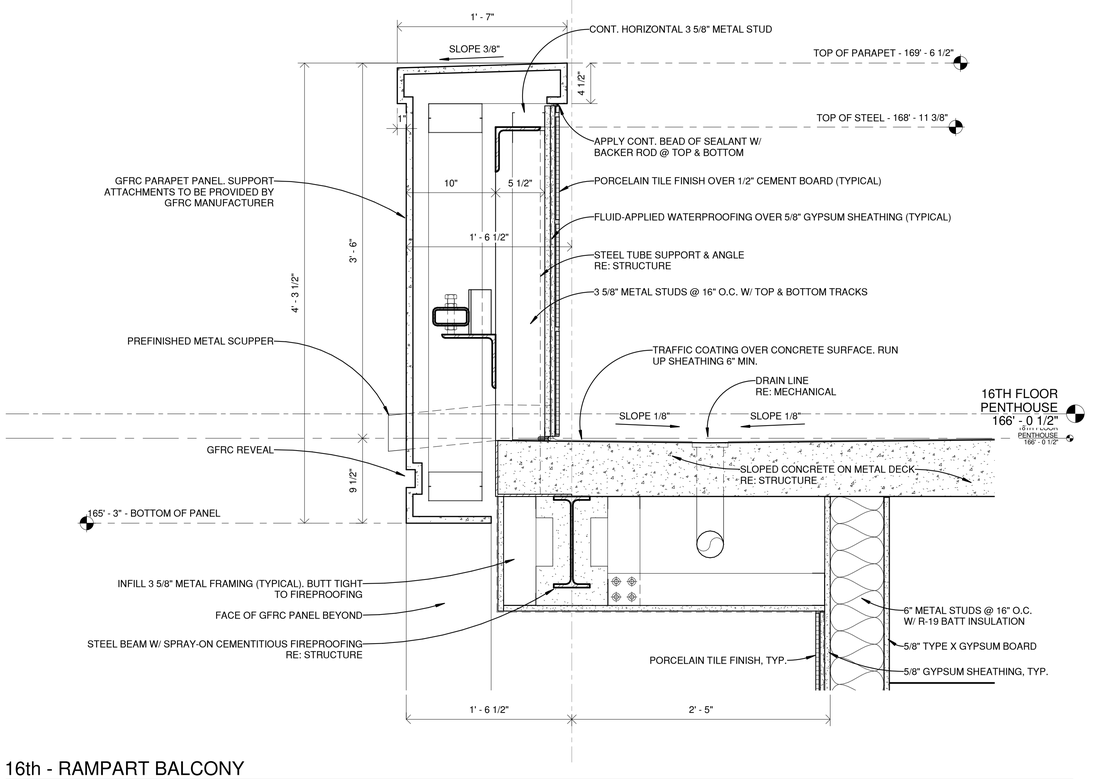

3 16th - RAMPART BALCONY

SCALE: 1 1/2" = 1'-0"

HB HARRY BAKER SMITH
SA II ARCHITECTS II
P L L C
189 Maple Ridge Drive Metairie, LA 70001
(504)-885-4477
central@hbsaii.com hbsaii.com
SINCE 1961

HARD ROCK HOTEL

1031 CANAL STREET
NEW ORLEANS, LOUISIANA

THESE PLANS AND SPECIFICATIONS HAVE BEEN PREPARED BY ME OR UNDER MY CLOSE PERSONAL SUPERVISION AND TO THE BEST OF MY KNOWLEDGE AND BELIEF THEY COMPLY WITH ALL CITY, STATE AND FEDERAL REQUIREMENTS, AND I AM NOT PROVIDING A CONTRACT ADMINISTRATION.

CERTIFIED CORRECT

THIS DRAWING IS CONFIDENTIAL AND NOT BE LOANED, REPRODUCED, COPIED, EITHER WHOLLY OR IN PART, OR MADE PUBLIC IN ANY MANNER WITHOUT THE WRITTEN CONSENT OF HB SA II ARCHITECTS, A PROFESSIONAL L.L.C. ALL RIGHTS OF DESIGN OR INVENTION ARE RESERVED AND WILL REMAIN THE SOLE PROPERTY OF HB SA II ARCHITECTS A PROFESSIONAL L.L.C.

REVISION HISTORY


1	REVISION #12	4/26/2019
2		
3		
4		
5		
6		
7		
8		

SECTION DETAILS

PROJECT#: 1709
PHASE: CD
TEAM: Author
CHECKER: Checker
SCALE: AS NOTED
ISSUED: 2/1/2019
SHEET#:


A3.4.4

HRHL-1031 CANAL ST_CPDF ARCH SET_4/26/2019, 12:00 PM

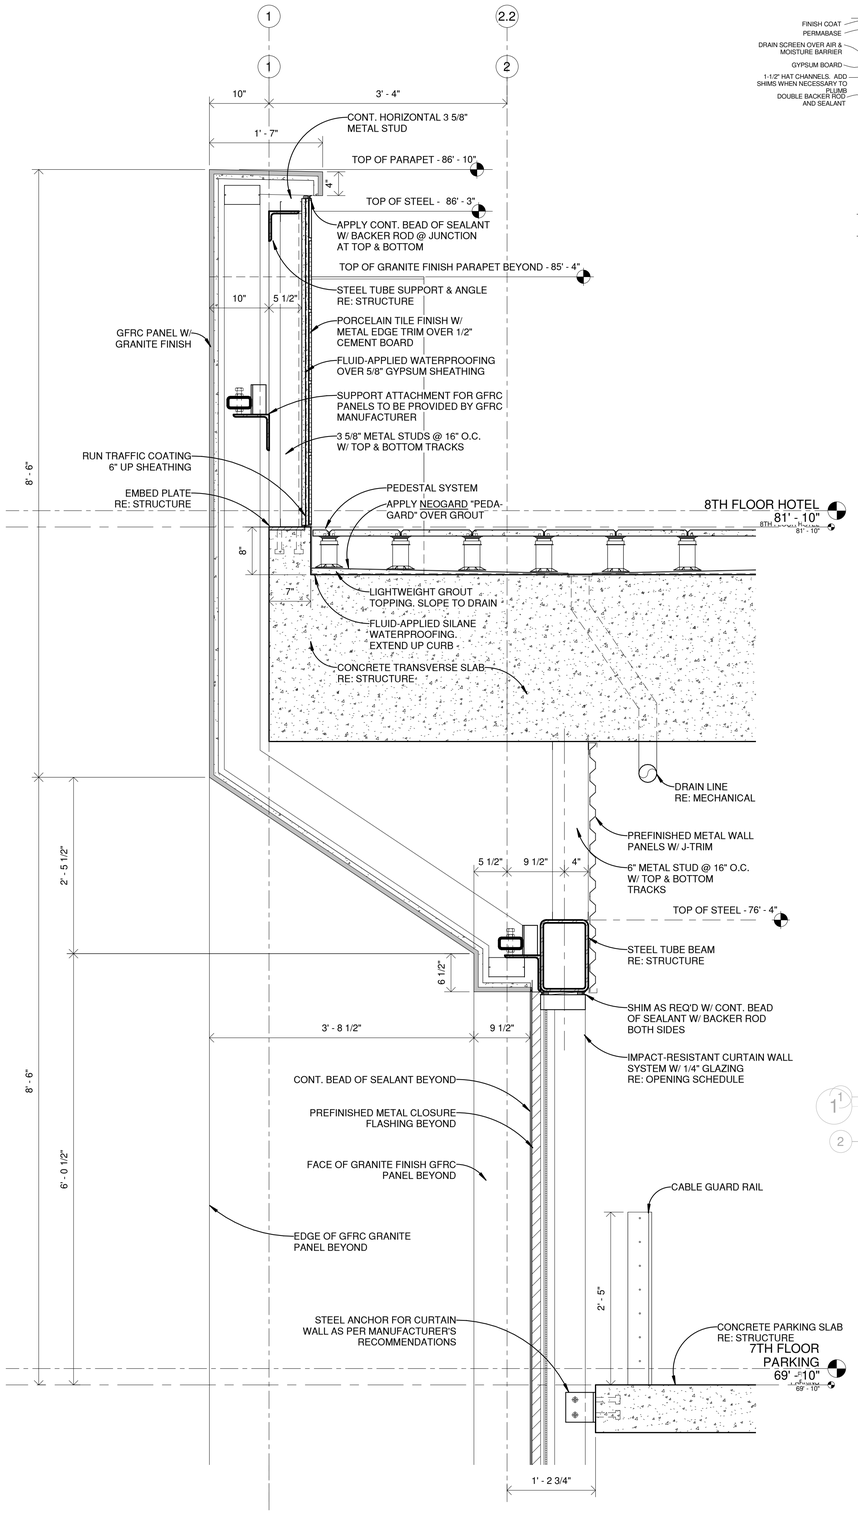


1 8TH - STONE ARCH PARAPET

SCALE: 1" = 1'-0"

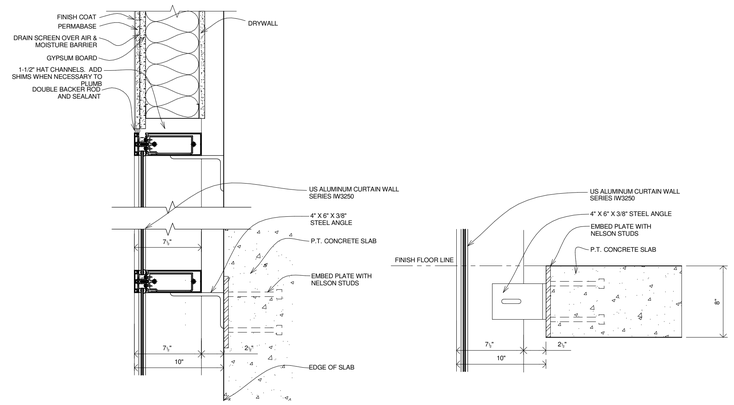


4 WALL SECTION DETAIL CURTAIN WALL

SCALE: 1 1/2" = 1'-0" A3.4.5

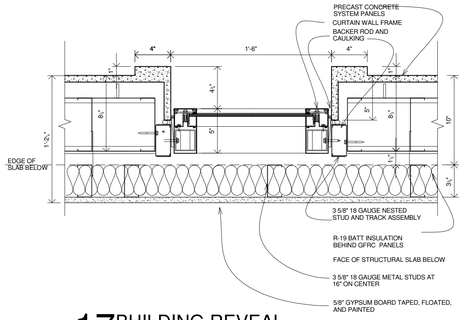


17 BUILDING REVEAL

SCALE: 1 1/2" = 1'-0" A1.1/ A3.4.5

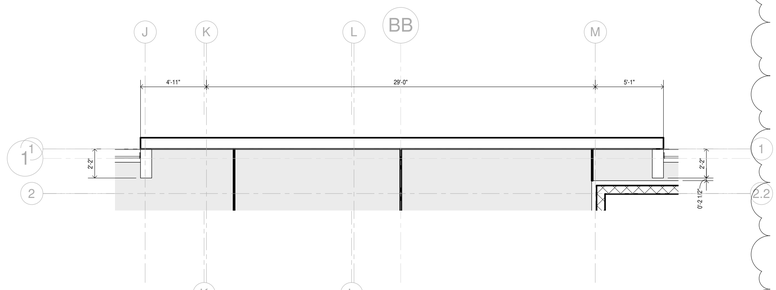


7 GFRC GRANITE FACADE PLAN

SCALE: 3/16" = 1'-0"

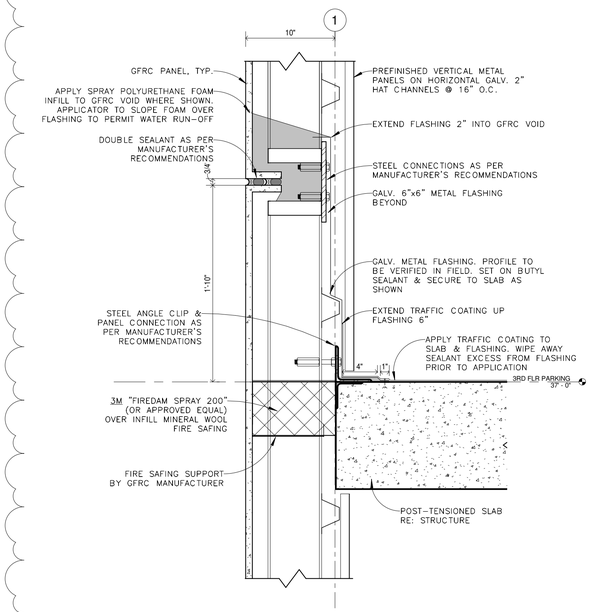

2 GFRC/DECK TRANSITION @ 3RD & 4TH FLOOR

SCALE: 1 1/2" = 1'-0" A3.1.7/ A3.4.5

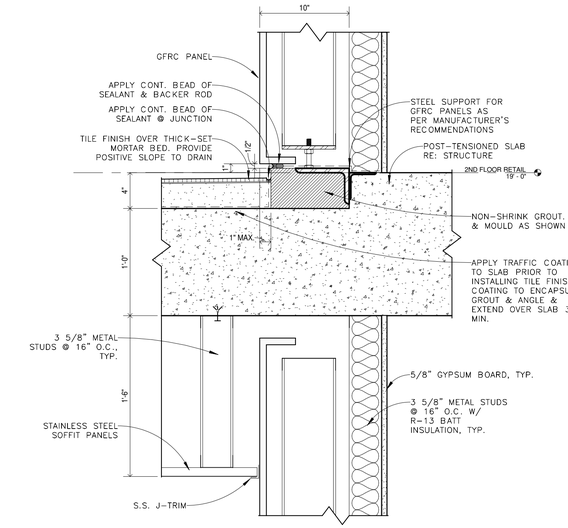

3 GFRC PANEL SILL @ CANOPY

SCALE: 1 1/2" = 1'-0" A3.2/ A3.4.5

12

HB HARRY BAKER SMITH
SA II ARCHITECTS II
F L I C
189 Maple Ridge Drive Metairie, LA 70001
(504)-885-4477
central@hbsai.com hbsai.com
SINCE 1961

HARD ROCK HOTEL

1031 CANAL STREET
NEW ORLEANS, LOUISIANA

THESE PLANS AND SPECIFICATIONS HAVE BEEN PREPARED BY ME OR UNDER MY CLOSE PERSONAL SUPERVISION AND TO THE BEST OF MY KNOWLEDGE AND BELIEF THEY COMPLY WITH ALL CITY, STATE AND FEDERAL REQUIREMENTS, AND I AM NOT PROVIDING CONTRACT ADMINISTRATION.
CERTIFIED CORRECT

THIS DRAWING IS CONFIDENTIAL AND NOT BE LOANED, REPRODUCED, COPIED, EITHER WHOLLY OR IN PART, OR MADE PUBLIC IN ANY MANNER WITHOUT THE WRITTEN CONSENT OF HBSA II ARCHITECTS, A PROFESSIONAL LLC. ALL RIGHTS OF DESIGN OR INVENTION ARE RESERVED AND WILL REMAIN THE SOLE PROPERTY OF HBSA II ARCHITECTS A PROFESSIONAL LLC.

REVISION HISTORY


REVISION # / #	1	2	3	4	5	6	7	8
4/26/2019								

EXTERIOR DETAILS

PROJECT#: 1709
PHASE: CD
TEAM: Author
CHECKER: Checker
SCALE: AS NOTED
ISSUED: 2/1/2019
SHEET#:


A3.4.5

HHR-1031 CANAL ST_PDF ARCH SET_4/26/2019, 12:06 PM

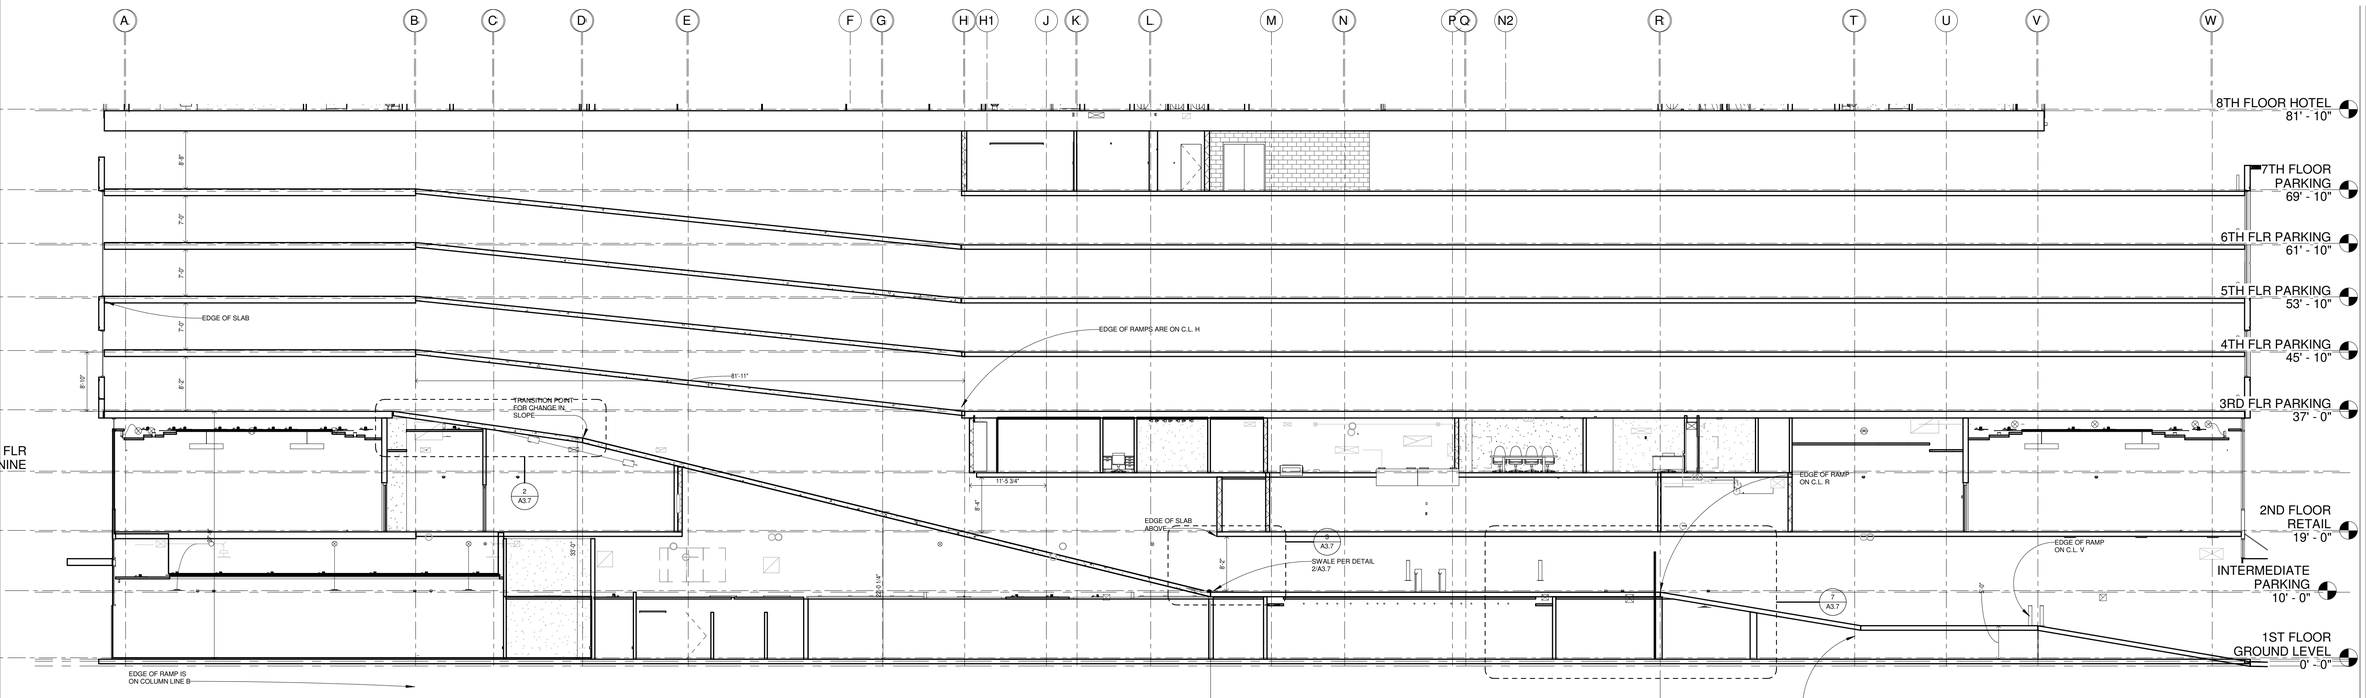


1 INTERMEDIATE ENTRY RAMP

SCALE: 3/32" = 1'-0" A1.1/ A3.7

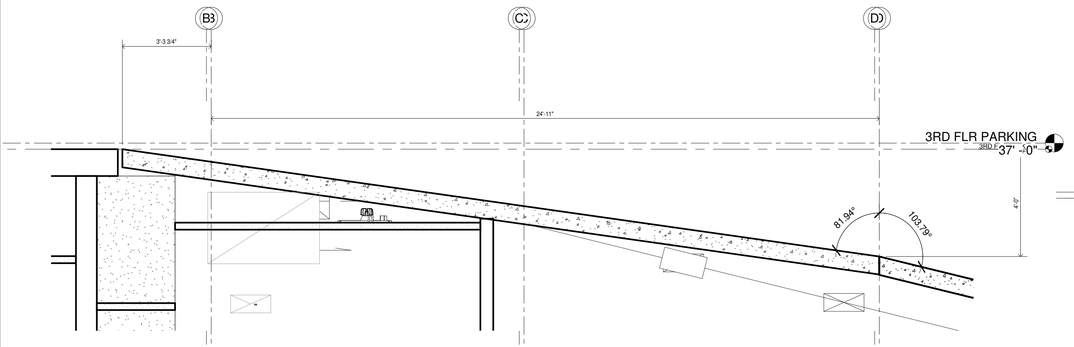


2 INTERMEDIATE RAMP CROWN @ TOP

SCALE: 3/8" = 1'-0" A3.7/ A3.7

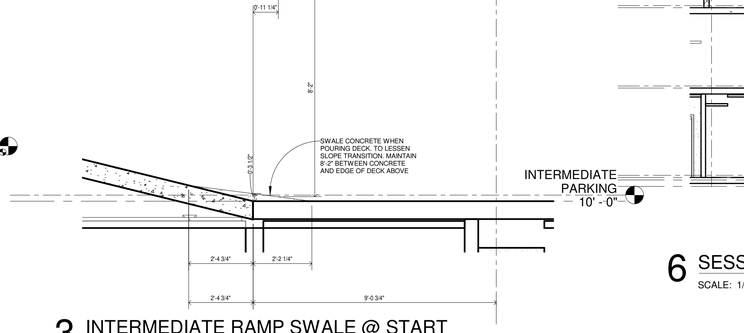


3 INTERMEDIATE RAMP SWALE @ START

SCALE: 3/8" = 1'-0" A3.7/ A3.7

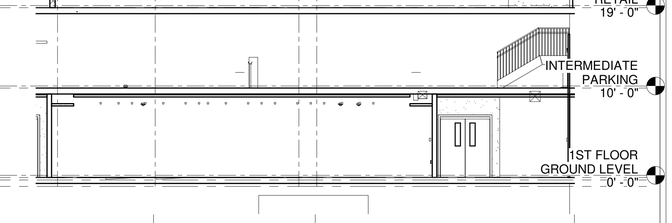


6 SESSIONS SECTION

SCALE: 1/8" = 1'-0"

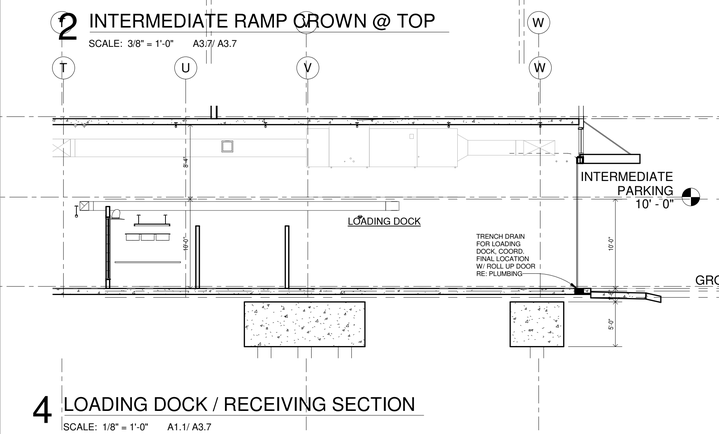


4 LOADING DOCK / RECEIVING SECTION

SCALE: 1/8" = 1'-0" A1.1/ A3.7

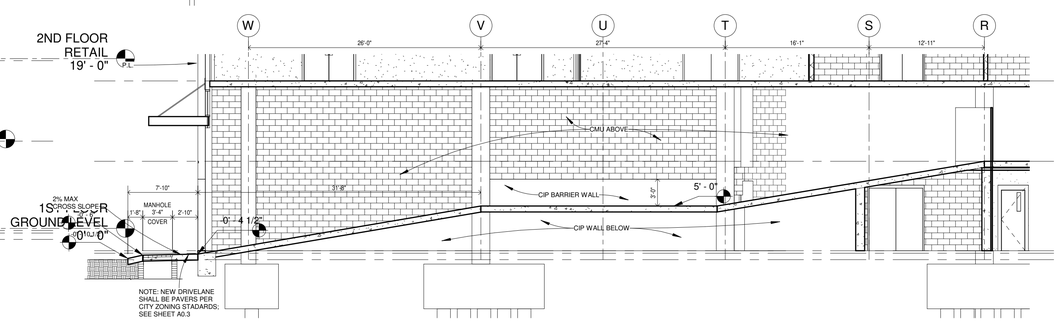

5 PARTIAL IBERVILLE RAMP SECTION

SCALE: 1/8" = 1'-0" A1.1/ A3.7

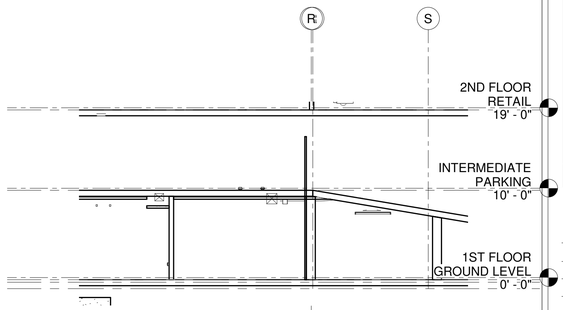

7 RAMP TRANSITION SECTION

SCALE: 1/8" = 1'-0"

HB HARRY BAKER SMITH SA II ARCHITECTS II P L L C
189 Maple Ridge Drive Metairie, LA 70001
(504)-885-4477
central@hbsaii.com hbsaii.com
SINCE 1961

HARD ROCK HOTEL

1031 CANAL STREET
NEW ORLEANS, LOUISIANA

THESE PLANS AND SPECIFICATIONS HAVE BEEN PREPARED BY ME OR UNDER MY CLOSE PERSONAL SUPERVISION AND TO THE BEST OF MY KNOWLEDGE AND BELIEF THEY COMPLY WITH ALL CITY, STATE AND FEDERAL REQUIREMENTS, AND I AM NOT PROVIDING CONTRACT ADMINISTRATION.
CERTIFIED CORRECT

THIS DRAWING IS CONFIDENTIAL AND NOT BE LOANED, REPRODUCED, COPIED, EITHER WHOLLY OR IN PART, OR MADE PUBLIC IN ANY MANNER WITHOUT THE WRITTEN CONSENT OF HBSA II ARCHITECTS, A PROFESSIONAL L.L.C. ALL RIGHTS OF DESIGN OR INVENTION ARE RESERVED AND WILL REMAIN THE SOLE PROPERTY OF HBSA II ARCHITECTS A PROFESSIONAL L.L.C.

REVISION HISTORY


	1	2	3	4	5	6	7	8
REVISION #12								
4.26.2019								

SECTION DETAILS

PROJECT#: 1709
PHASE: CD
TEAM: Author
CHECKER: Checker
SCALE: AS NOTED
ISSUED: 2/1/2019
SHEET#:


A3.7

HRK-1031 CANAL ST_PDF ARCH SET_4.26.2019_12:00 PM

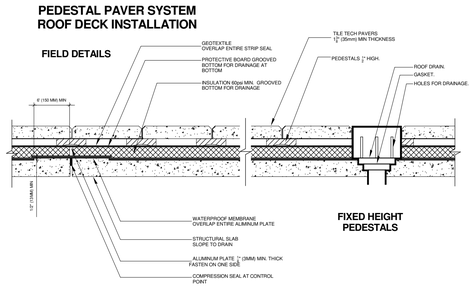


1 PEDESTAL PAVER DETAIL 1

SCALE: 1" = 1'-0" A3.8

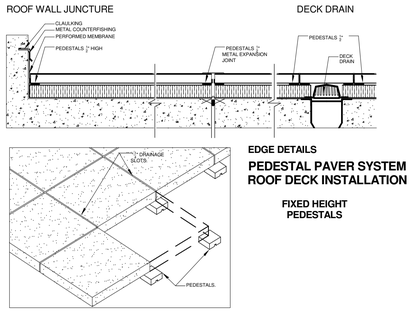


2 PEDESTAL PAVER DETAIL 2

SCALE: 1" = 1'-0" A3.8

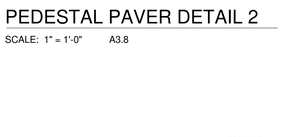


3 PEDESTAL PAVER DETAIL 3

SCALE: 1" = 1'-0" A3.8

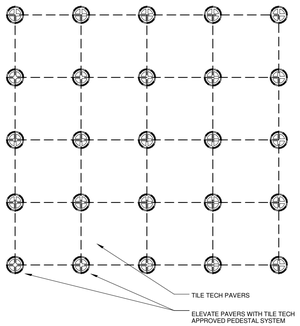


4 PEDESTAL PAVER DETAIL 4

SCALE: 1" = 1'-0" A3.8

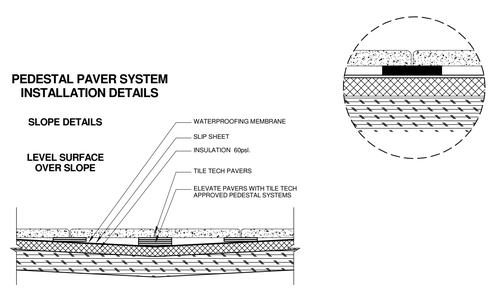


5 PEDESTAL PAVER DETAIL 5

SCALE: 1" = 1'-0" A3.8

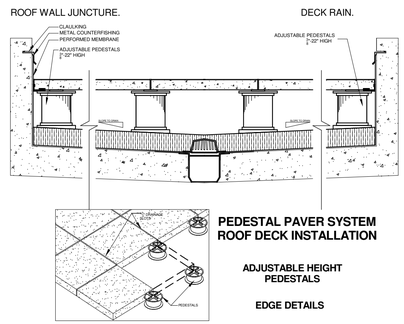


6 PEDESTAL PAVER DETAIL 6

SCALE: 1" = 1'-0" A3.8

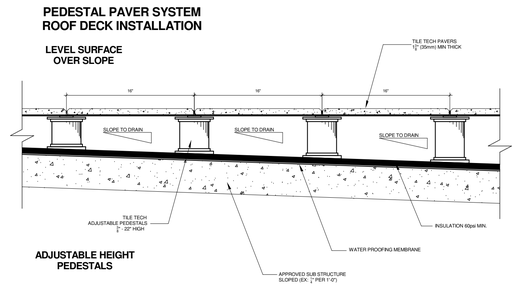


7 PEDESTAL PAVER DETAIL 7


SCALE: 1" = 1'-0" A3.8

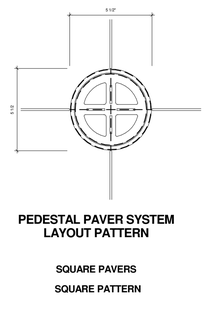

8 PEDESTAL PAVER DETAIL 8


SCALE: 1" = 1'-0" A3.8

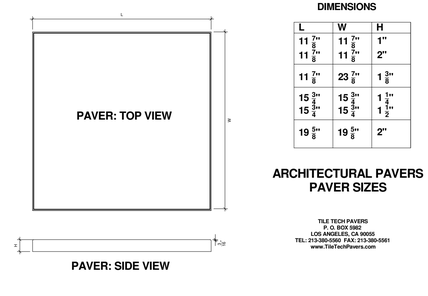


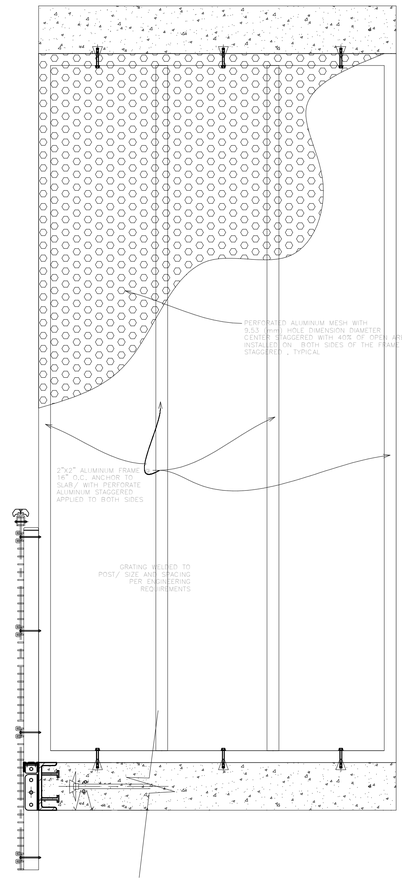

9 TYP BALCONY PARTITIONS


SCALE: 1" = 1'-0" A3.8

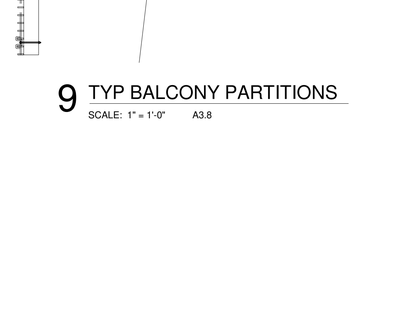
10'-0"
2'-5"
0'-4"
0'-4"
0'-4

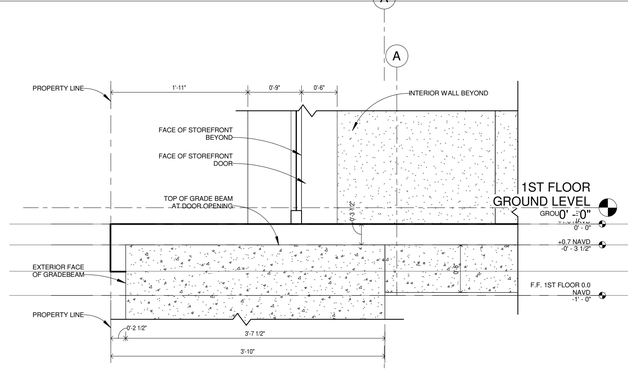


1 GROUND LEVEL CURB DETAIL @ CANAL STREET SIDE

SCALE: 1" = 1'-0"

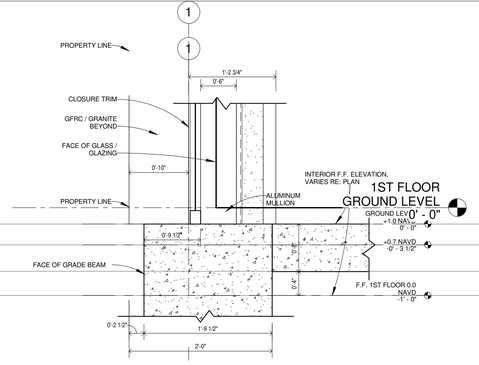


2 GROUND LEVEL CURB DETAIL @ EXTERIOR GLAZING WALL

SCALE: 1" = 1'-0"

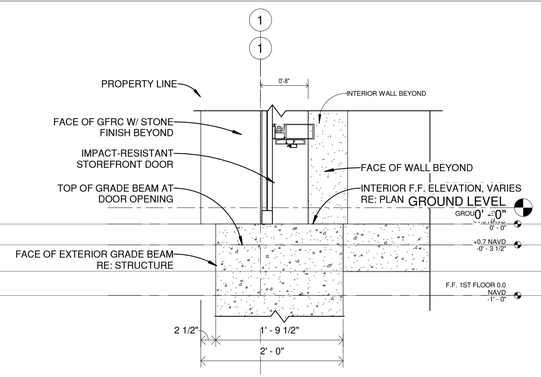

3 GROUND LEVEL CURB DETAIL @ EXTERIOR STOREFRONT DOORS

SCALE: 1" = 1'-0" A3.1.2/ A3.8.1

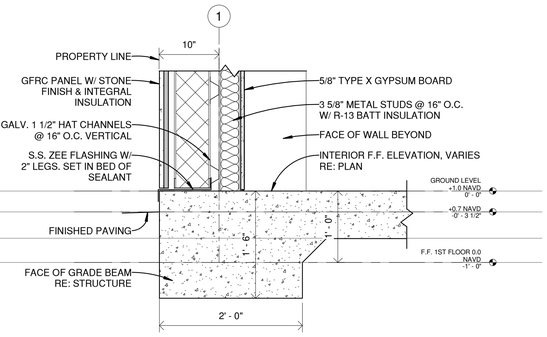

4 GROUND LEVEL CURB DETAIL @ STONE BASE

SCALE: 1" = 1'-0" A3.1.7/ A3.8.1

5 BRICK PAVER DETAIL AT STOREFRONT

SCALE: 1 1/2" = 1'-0"

6 PRECAST CONCRETE PANEL AT GROUND

SCALE: 1 1/2" = 1'-0"

7 GFRC PANEL @ GROUND FLOOR

SCALE: 1 1/2" = 1'-0"

8 BOLLARD DETAIL -TYP

SCALE: 1 1/2" = 1'-0"

HB HARRY BAKER SMITH
SA II ARCHITECTS II
P L L C
189 Maple Ridge Drive Metairie, LA 70001
(504)-885-4477
central@hbsaii.com hbsaii.com
SINCE 1961

HARD ROCK HOTEL

1031 CANAL STREET
NEW ORLEANS, LOUISIANA

THESE PLANS AND SPECIFICATIONS HAVE BEEN PREPARED BY ME OR UNDER MY CLOSE PERSONAL SUPERVISION AND TO THE BEST OF MY KNOWLEDGE AND BELIEF THEY COMPLY WITH ALL CITY, STATE AND FEDERAL REQUIREMENTS, AND I AM NOT PROVIDING CONTRACT ADMINISTRATION.

CERTIFIED CORRECT

THIS DRAWING IS CONFIDENTIAL AND NOT BE LOANED, REPRODUCED, COPIED, EITHER WHOLLY OR IN PART, OR MADE PUBLIC IN ANY MANNER WITHOUT THE WRITTEN CONSENT OF HBSA II ARCHITECTS, A PROFESSIONAL LLC. ALL RIGHTS OF DESIGN OR INVENTION ARE RESERVED AND WILL REMAIN THE SOLE PROPERTY OF HBSA II ARCHITECTS A PROFESSIONAL LLC.

REVISION HISTORY


	1	2	3	4	5	6	7	8
REVISION #12								
4/26/2019								

EXTERIOR SITE DETAILS

PROJECT#: 1709
PHASE: CD
TEAM: Author
CHECKER: Checker
SCALE: AS NOTED
ISSUED: 2/1/2019
SHEET#:


A3.8.1

HRH_1031 CANAL ST_PDF ARCH SET_4/26/2019, 12:26 PM

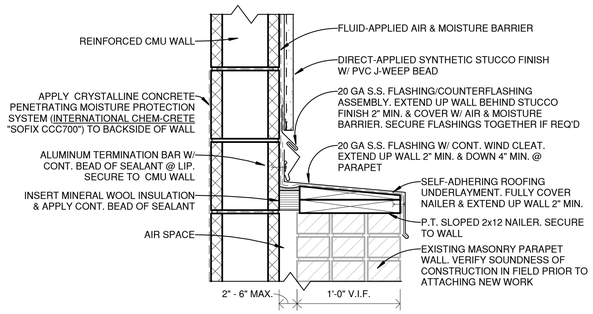


6 FLASHING AT TYPICAL COMMON WALL

SCALE: 1 1/2" = 1'-0"

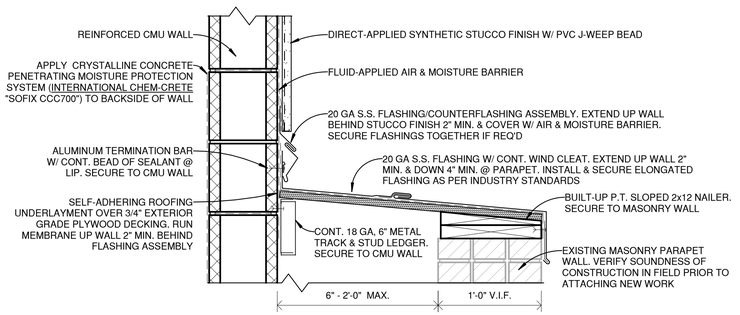


7 FLASHING AT COMMON WALL

SCALE: 1 1/2" = 1'-0"

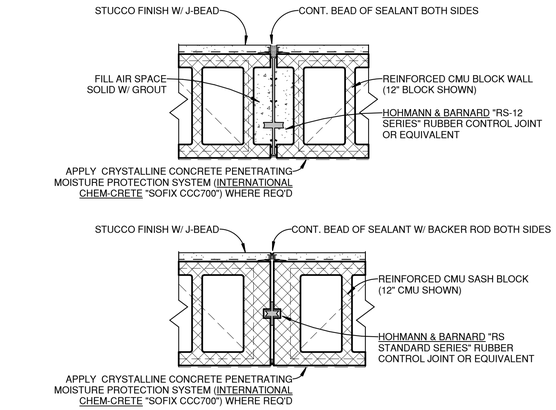


8 NEW CMU WALL EXPANSION JOINT DETAIL

SCALE: 1 1/2" = 1'-0"

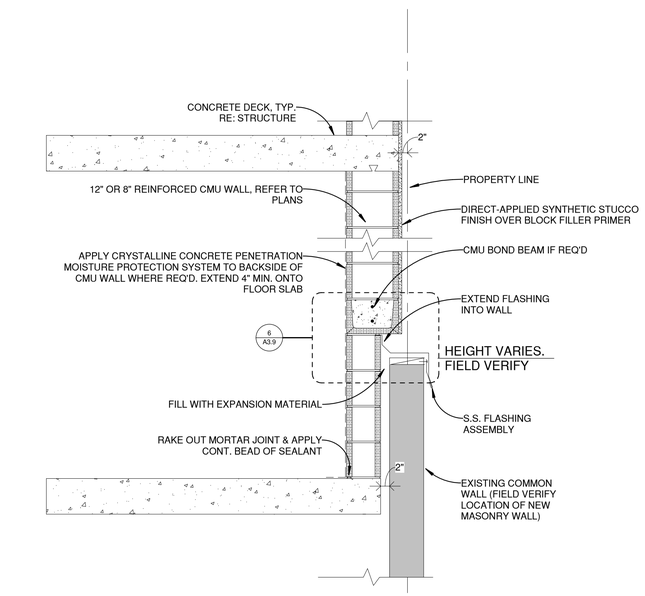


1 FLASHING AT COMMON WALL SECTION

SCALE: 3/4" = 1'-0" A3.1.4/ A3.9

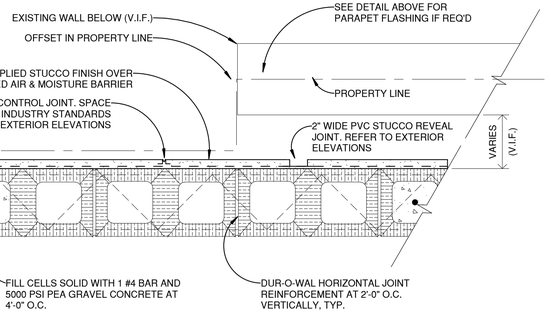


2 NEW BLOCK WALL AT SOUTH WALL OFFSET


SCALE: 1 1/2" = 1'-0" A1.1/ A3.9

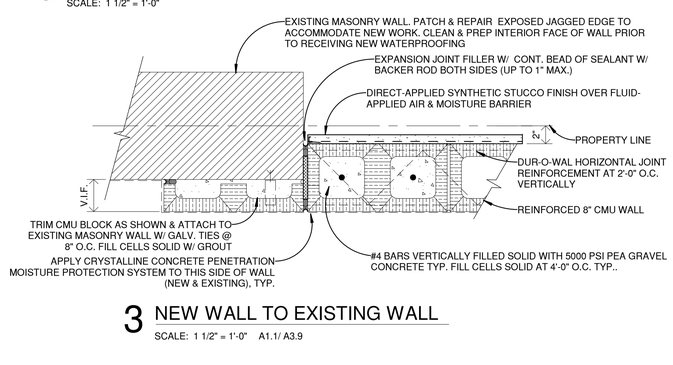

3 NEW WALL TO EXISTING WALL


SCALE: 1 1/2" = 1'-0" A1.1/ A3.9

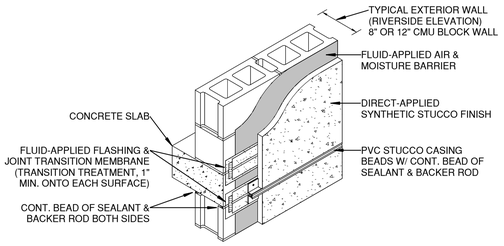

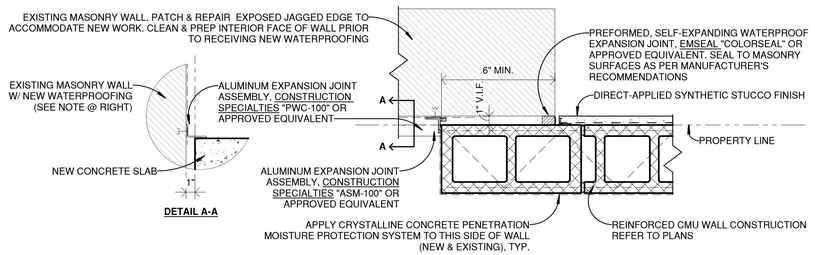


12 NEW CMU / PROPERTY WALL OVERLAP

SCALE: 1 1/2" = 1'-0"

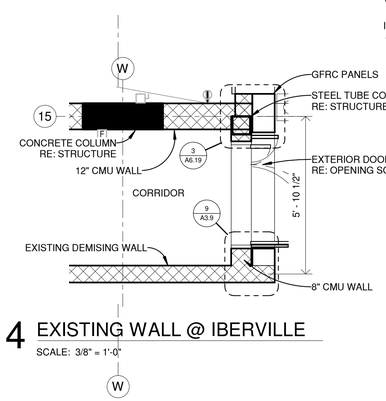


4 EXISTING WALL @ IBERVILLE

SCALE: 3/8" = 1'-0"

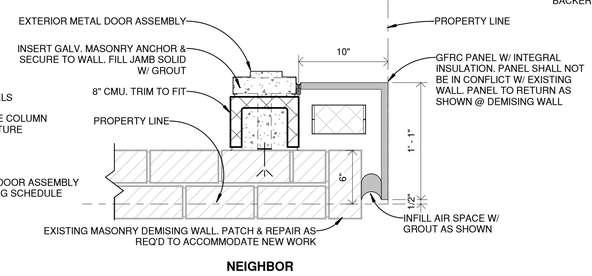


9 GFRC AT EXISTING WALL / PROPERTY LINE @ IBERVILLE

SCALE: 1 1/2" = 1'-0" A1.2/ A3.9

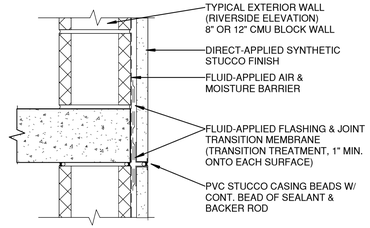


13 CMU WALL-SLAB STUCCO DETAIL

SCALE: 1 1/2" = 1'-0"

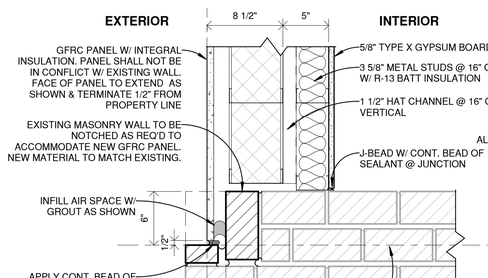

11 GFRC AT EXISTING WALL / PROPERTY LINE @ CANAL

SCALE: 1 1/2" = 1'-0"

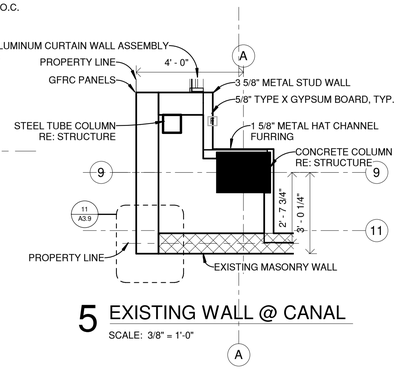

5 EXISTING WALL @ CANAL

SCALE: 3/8" = 1'-0"

DETAIL NOTES:

1. SEE DETAIL 1/A3.9 FOR GENERAL DETAIL OF CONDITION THAT EXISTS AT VARIOUS ELEVATIONS ON THE SOUTH PROPERTY LINE. THIS DETAIL WILL NEED TO BE COORDINATED IN THE FIELD IN CONDITIONS WHERE EXISTING ADJACENT DEMISING WALLS TERMINATE BETWEEN FLOOR LEVELS.

2. SEE DETAIL 3/A3.9 FOR GENERAL DETAIL OF CONDITION THAT EXISTS AT VARIOUS PLAN LOCATIONS ON THE SOUTH PROPERTY LINE. THIS DETAIL WILL NEED TO BE COORDINATED IN THE FIELD IN CONDITIONS WHERE EXISTING ADJACENT DEMISING WALLS TERMINATE AND NEW WALLS BEGIN. SOME WALLS HAVE COLLAPSED AND SOME WALLS HAVE BEEN DEMOLISHED. EXACT FIELD LOCATIONS ARE TO BE FIELD COORDINATED.

3. SEE DETAIL 2/A3.9 FOR GENERAL DETAIL OF CONDITION THAT EXISTS AT THE SOUTH WALL WHERE THE PROPERTY LINE JOGS PER THE SURVEY. THIS DETAIL WILL NEED TO BE COORDINATED IN THE FIELD. NOTIFY ARCHITECT IF CONFLICTS EXIST OR FIELD VISIT IS REQUIRED TO ASCERTAIN A SOLUTION.

4. FINISH FACE OF EXTERIOR WALLS ABOVE ADJACENT DEMISING WALLS ON THE SOUTH PROPERTY LINES SHALL BE SET BACK 1" FROM THE PROPERTY LINE AS PER DETAIL 1/A3.9.

5. SLAB EDGES THAT TERMINATE INTO THE SIDE WALL OF EXISTING DEMISING WALLS SHALL BE SET BACK 1" PER DETAIL 1/A3.9. THESE LOCATIONS ARE TO BE FIELD COORDINATED AS EXISTING WALLS ARE NOT PLUMB.

HB HARRY BAKER SMITH SA II ARCHITECTS II
F L I C
189 Maple Ridge Drive Metairie, LA 70001
(504)-885-4477
central@hbsai.com hbsai.com
SINCE 1961

HARD ROCK HOTEL

1031 CANAL STREET
NEW ORLEANS, LOUISIANA

THESE PLANS AND SPECIFICATIONS HAVE BEEN PREPARED BY ME OR UNDER MY CLOSE PERSONAL SUPERVISION AND TO THE BEST OF MY KNOWLEDGE AND BELIEF THEY COMPLY WITH ALL CITY, STATE AND FEDERAL REQUIREMENTS, AND I AM NOT PROVIDING CONTRACT ADMINISTRATION.
CERTIFIED CORRECT

THIS DRAWING IS CONFIDENTIAL AND NOT BE LOANED, REPRODUCED, COPIED, EITHER WHOLLY OR IN PART, OR MADE PUBLIC IN ANY MANNER WITHOUT THE WRITTEN CONSENT OF HBSA II ARCHITECTS, A PROFESSIONAL LLC. ALL RIGHTS OF DESIGN OR INVENTION ARE RESERVED AND WILL REMAIN THE SOLE PROPERTY OF HBSA II ARCHITECTS A PROFESSIONAL LLC.

REVISION HISTORY


REVISION #12	4/26/2019
1	
2	
3	
4	
5	
6	
7	
8	

COMMON WALL SECTION DETAILS

PROJECT#: 1709
PHASE: CD
TEAM: Author
CHECKER: Checker
SCALE: AS NOTED
ISSUED: 2/1/2019
SHEET#:


A3.9

HRK-1031 CANAL ST_ITP ARCH SHT_4/26/2019, 12:00 PM

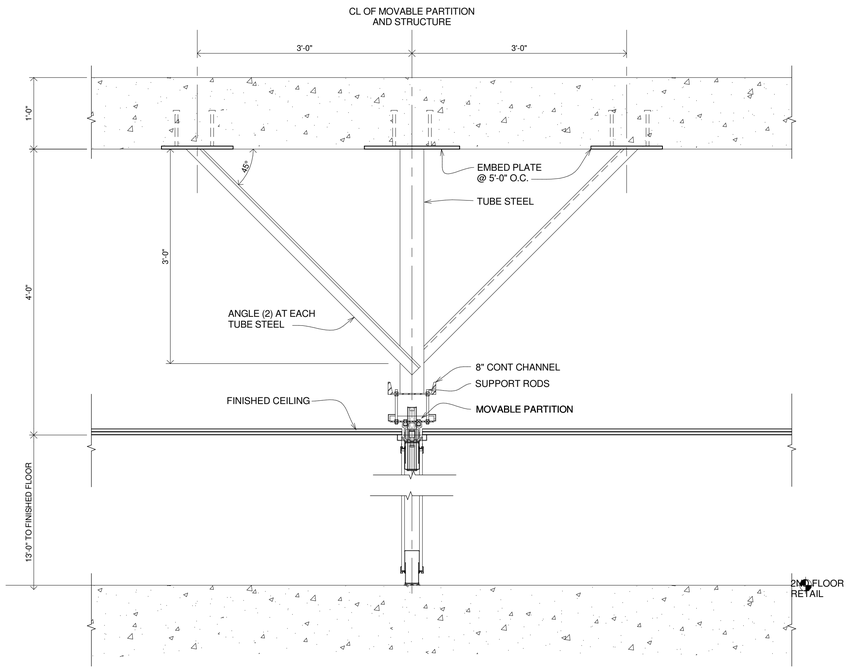


1 MOVABLE PARTITION SUPPORT

SCALE: 1" = 1'-0" A1.2.1-B/ A3.10

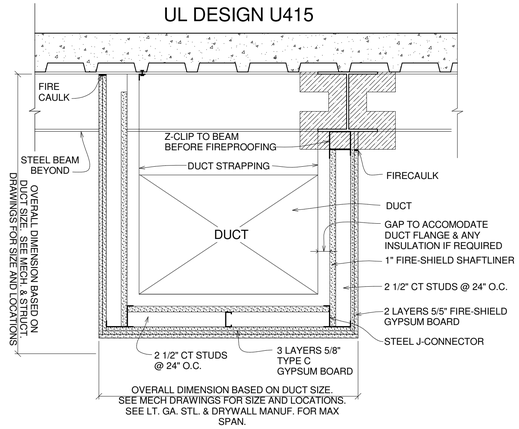


2 TYP 2 HOUR DUCT ENCLOSURE

SCALE: 1" = 1'-0" A3.0.2/ A3.10

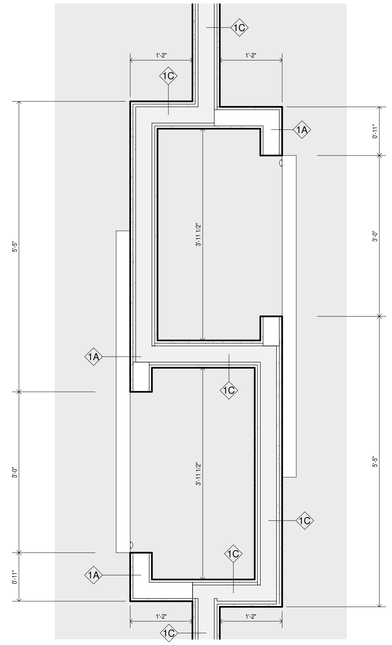


3 TYP. HOTEL ROOM CLOSETS

SCALE: 3/4" = 1'-0"

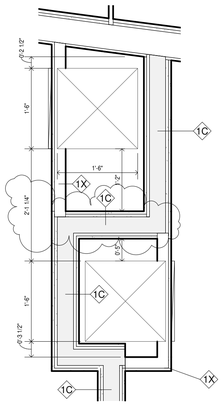


4 TYPICAL DOUBLE FCU TYPE B CLOSET

SCALE: 3/4" = 1'-0"

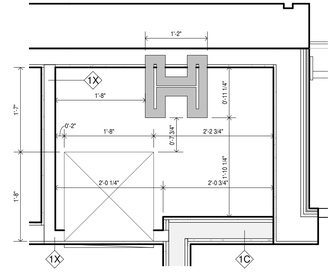


5 TYPICAL SINGLE FCU TYPE D/E CLOSET

SCALE: 3/4" = 1'-0"

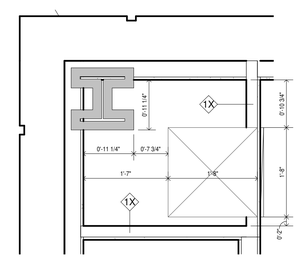


6 TYPICAL SINGLE FCU TYPE C CLOSET

SCALE: 3/4" = 1'-0"

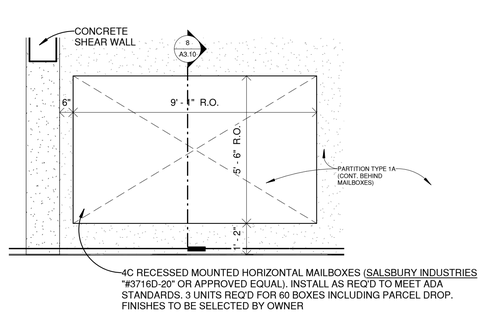

7 MAILBOX ELEVATIONS

SCALE: 3/8" = 1'-0"

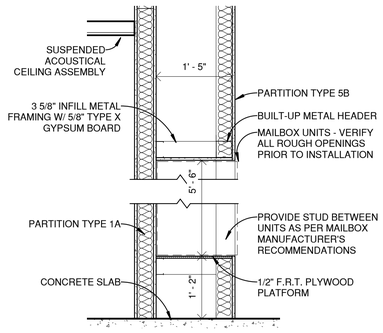

8 MAILBOX SECTION

SCALE: 3/4" = 1'-0"

HB HARRY BAKER SMITH
SA II ARCHITECTS II
P L L C
189 Maple Ridge Drive Metairie, LA 70001
(504)-885-4477
central@hbsaii.com hbsaii.com
SINCE 1961

HARD ROCK HOTEL

1031 CANAL STREET
NEW ORLEANS, LOUISIANA

THESE PLANS AND SPECIFICATIONS HAVE BEEN PREPARED BY ME OR UNDER MY CLOSE PERSONAL SUPERVISION AND TO THE BEST OF MY KNOWLEDGE AND BELIEF THEY COMPLY WITH ALL CITY, STATE AND FEDERAL REQUIREMENTS, AND I AM NOT PROVIDING CONTRACT ADMINISTRATION.

CERTIFIED CORRECT

THIS DRAWING IS CONFIDENTIAL AND NOT BE LOANED, REPRODUCED, COPIED, EITHER WHOLLY OR IN PART, OR MADE PUBLIC IN ANY MANNER WITHOUT THE WRITTEN CONSENT OF HBSA II ARCHITECTS, A PROFESSIONAL LLC. ALL RIGHTS OF DESIGN OR INVENTION ARE RESERVED AND WILL REMAIN THE SOLE PROPERTY OF HBSA II ARCHITECTS A PROFESSIONAL LLC.

REVISION HISTORY


	1	2	3	4	5	6	7	8
4/26/2019								
REVISION #12								

INTERIOR DETAILS

PROJECT#: 1709
PHASE: CD
TEAM: Author
CHECKER: Checker
SCALE: AS NOTED
ISSUED: 2/1/2019
SHEET#:


A3.10

HRH_1301 CANAL ST_ITOF ARCH SET_4/26/2019, 12:55 PM

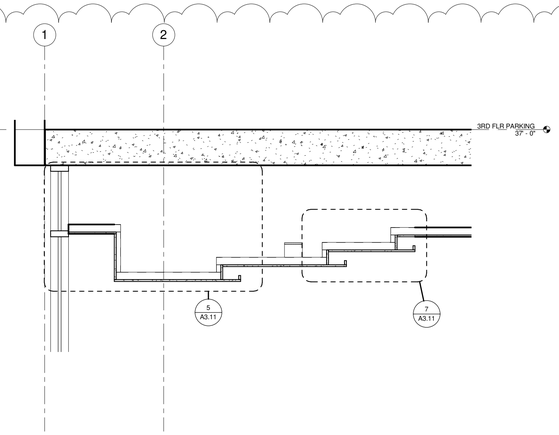


1 SECTION 1

SCALE: 1/2" = 1'-0" A1.2.1-B/ A3.11

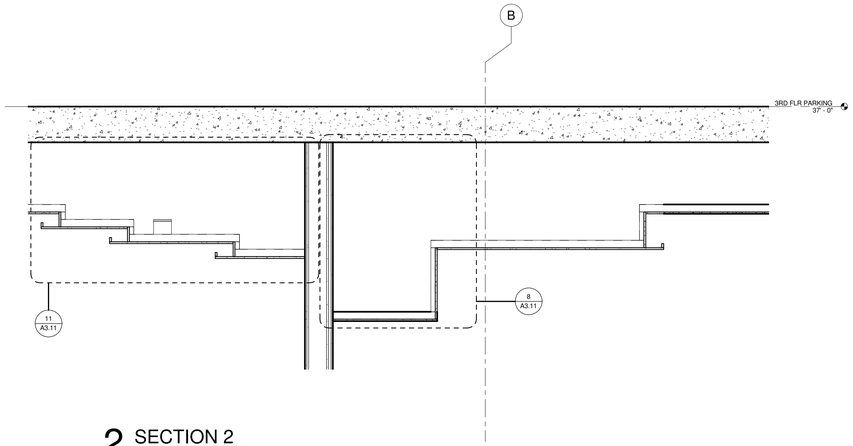


2 SECTION 2

SCALE: 1/2" = 1'-0" A1.2.1-B/ A3.11

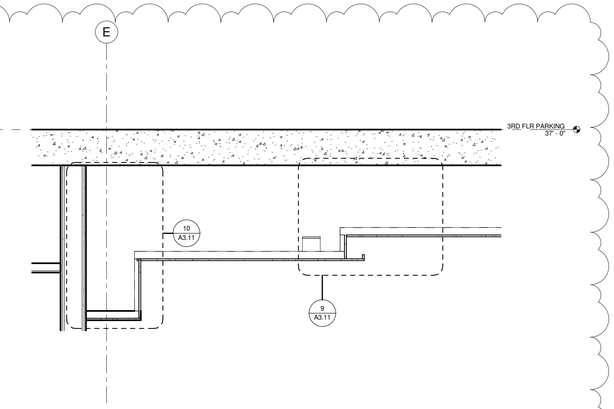


3 SECTION 3

SCALE: 1/2" = 1'-0" A1.2.1-B/ A3.11

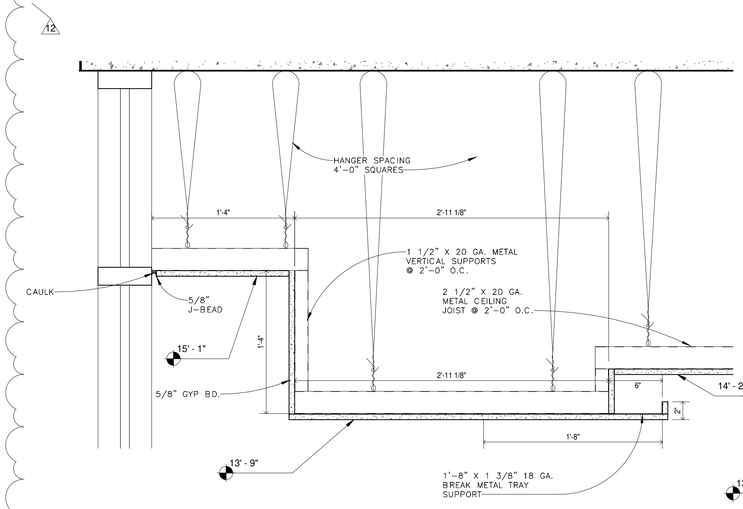


5 SUSPENDED CEILING DETAIL 1

SCALE: 1 1/2" = 1'-0" A3.11/ A3.11

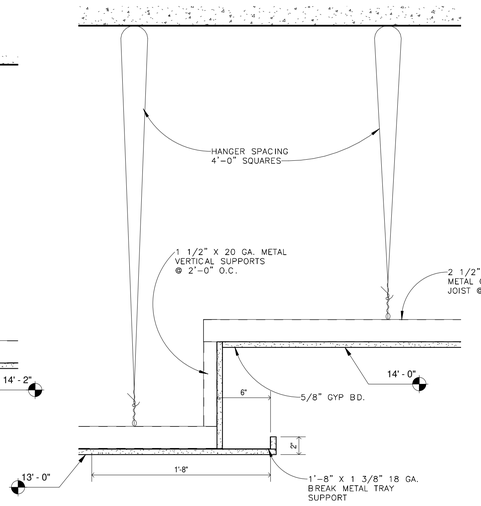


4 SUSPENDED CEILING DETAIL 2

SCALE: 1 1/2" = 1'-0" A1.2.1-B/ A3.11

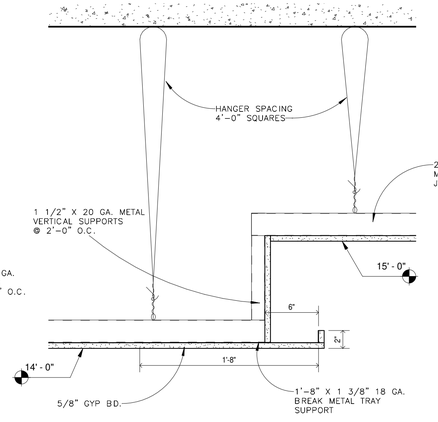


6 SUSPENDED CEILING DETAIL 3

SCALE: 1 1/2" = 1'-0" A1.2.1-B/ A3.11

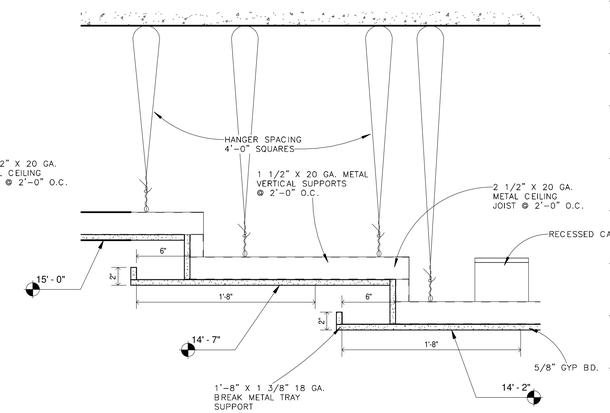


7 SUSPENDED CEILING DETAIL 4

SCALE: 1 1/2" = 1'-0" A1.2.1-B/ A3.11

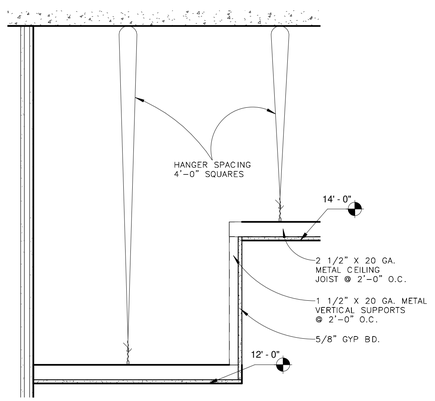


8 SUSPENDED CEILING DETAIL 5

SCALE: 1" = 1'-0"

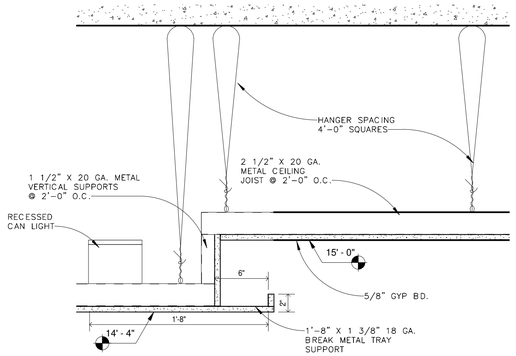


9 SUSPENDED CEILING DETAIL 6

SCALE: 1 1/2" = 1'-0"

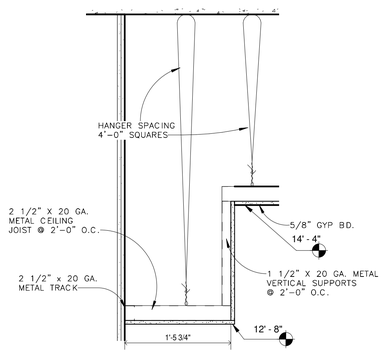

10 SUSPENDED CEILING DETAIL 7

SCALE: 1" = 1'-0"

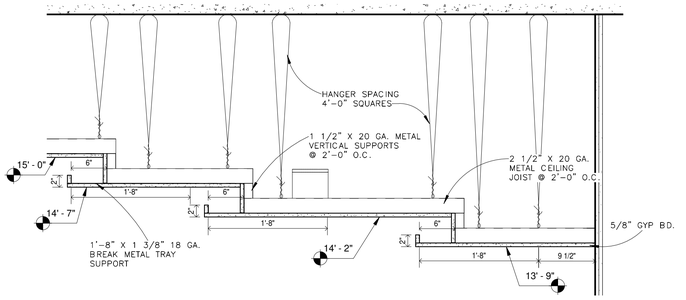

11 SUSPENDED CEILING DETAIL 8

SCALE: 1" = 1'-0"

HB HARRY BAKER SMITH
SA II ARCHITECTS II
P L L C
189 Maple Ridge Drive Metairie, LA 70001
(504)-885-4477
central@hbsaii.com hbsaii.com
SINCE 1961

HARD ROCK HOTEL

1031 CANAL STREET
NEW ORLEANS, LOUISIANA

THESE PLANS AND SPECIFICATIONS HAVE BEEN PREPARED BY ME OR UNDER MY CLOSE PERSONAL SUPERVISION AND TO THE BEST OF MY KNOWLEDGE AND BELIEF THEY COMPLY WITH ALL CITY, STATE AND FEDERAL REQUIREMENTS, AND I AM NOT PROVIDING CONTRACT ADMINISTRATION.

CERTIFIED CORRECT

THIS DRAWING IS CONFIDENTIAL AND NOT BE LOANED, REPRODUCED, COPIED, EITHER WHOLLY OR IN PART, OR MADE PUBLIC IN ANY MANNER WITHOUT THE WRITTEN CONSENT OF HBSA II ARCHITECTS, A PROFESSIONAL LLC. ALL RIGHTS OF DESIGN OR INVENTION ARE RESERVED AND WILL REMAIN THE SOLE PROPERTY OF HBSA II ARCHITECTS A PROFESSIONAL LLC.

REVISION HISTORY


	1	2	3	4	5	6	7	8
4/26/2019								
REVISION #12								

INTERIOR DETAILS - 2ND FLOOR RCP SECTIONS

PROJECT#: 1709
PHASE: CD
TEAM: Author
CHECKER: Checker
SCALE: AS NOTED
ISSUED: 2/1/2019
SHEET#:

A3.11

HRH_1031 CANAL ST_PKP ARCH SET_4/26/2019, 12:00 PM

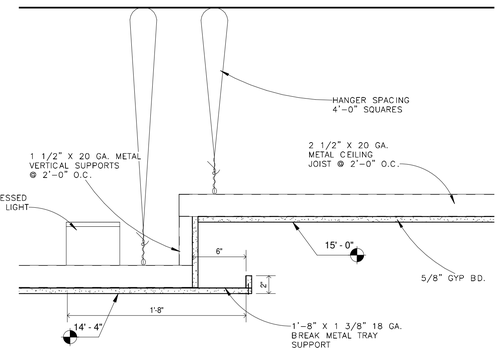

1 SUSPENDED CEILING DETAIL 9

SCALE: 1 1/2" = 1'-0"

HB HARRY BAKER SMITH
SA II ARCHITECTS II
P L L C
189 Maple Ridge Drive Metairie, LA 70001
(504)-885-4477
central@hbsaii.com hbsaii.com
SINCE 1961

HARD ROCK HOTEL

1031 CANAL STREET
NEW ORLEANS, LOUISIANA

THESE PLANS AND SPECIFICATIONS HAVE BEEN PREPARED BY ME OR UNDER MY CLOSE PERSONAL SUPERVISION AND TO THE BEST OF MY KNOWLEDGE AND BELIEF THEY COMPLY WITH ALL CITY, STATE AND FEDERAL REQUIREMENTS, AND I AM NOT PROVIDING CONTRACT ADMINISTRATION.

CERTIFIED CORRECT

THIS DRAWING IS CONFIDENTIAL AND NOT BE LOANED, REPRODUCED, COPIED, EITHER WHOLLY OR IN PART, OR MADE PUBLIC IN ANY MANNER WITHOUT THE WRITTEN CONSENT OF HB-SA II ARCHITECTS, A PROFESSIONAL L.L.C. ALL RIGHTS OF DESIGN OR INVENTION ARE RESERVED AND WILL REMAIN THE SOLE PROPERTY OF HB-SA II ARCHITECTS A PROFESSIONAL L.L.C.

REVISION HISTORY

		4/26/2019
1	REVISION #12	
2		
3		
4		
5		
6		
7		
8		

INTERIOR DETAILS - 2ND FLOOR RCP SECTIONS

PROJECT#: 1709
PHASE: CD
TEAM: Author
CHECKER: Checker
SCALE: AS NOTED
ISSUED: 2/1/2019
SHEET#:

A3.12

HRVL-1031 CANAL ST._CPDF ARCH SET_4/26/2019, 12:00 PM

1 GROUND FLOOR - INSULATION LOCATION

SCALE: 3/32" = 1'-0"

LIVE STAGE
PITARD'S 105
203 INDOOR SEATS
FOLDING PARTITION
FLOOR OUTLETS
PRIVATE DINING
EXPOR. 139
COORD. EMBED HEIGHT W/ STRUCTURAL BEAM
AV EQUIP. 128
PRIVATE CONDO ENTRANCE AND MAIL 101
CONDO STORAGE 104
KITCHEN DRY STORAGE 106
POS
BEER LINE
STAIR 1 145
STAIR PRESSURIZATION SHAFT COORD. W/ MECH.
CONDO ELEVATOR LOBBY 144
STAR SERVICES 108
STOR. 109
MAIN LOBBY AND CHECK IN 110
ROCK SHOP 126
FCU
ENTRY LOBBY 127
CONSTANT GRIND 124
SESSIONS 125
WAITTRESS STATION
WOMEN 112
MEN 113
FAMILY 130
FOM 111
ENTRANCE 151
LOADING 100
LOADING DOCK
GARAGE ENTRY AND EXIT
START RAMP DOWN
END RAMP
START RAMP UP
TRASH 122
CAN WASH STATION W/ HOT & COLD WATER W/ DRAIN AND 6" CURB AROUND
STAIR 3 138
STORAGE 117
RETAIL 123
RECEPT. 156
GENERATOR 120
LOCATE W/ BENEATH STAIR
MECH. LOUVER - COORD. SIZE AND LOCATION WITH RAMP ELEV.
ELECTRICAL VAULT 119
PUMP ROOM 121
4" CIP CURB BENEATH WALL
ALL WALLS, FLOORS, AND CEILINGS TO BE 3HR RATED
GAS METERS
GARAGE ENTRY 140
WALL ABOVE
WALL BELOW
RECEIVING OFFICE 118
WALK IN COOLER 153
4" CROWN @ CL OF COLUMN LINE, SLOPE 1/8"-1"-0" MAX
LOADING DOCK
ELECT. 141
EMPLOYEE CHECK IN 116
KITCHEN 115
COOLER
BEER COOLER
FREEZER
FIRE COMMAND 114
STAIR 2 137
ELEVATOR CONTROL STATION W/ 24HR MONITORING
SAWCUT EXISTING BRICK DEMISING WALL STRAIGHT VERTICAL TO ALLOW FOR NEW WALL TIE-IN
EXISTING DEMISING WALL IS +/- 33'-0" IN HEIGHT, +/- 13'-3" LONG
EXISTING DEMISING WALL IS +/- 24'-0" IN HEIGHT, +/- 25'-4" LONG
EXISTING DEMISING WALL IS +/- 34'-0" IN HEIGHT, +/- 80'-0" LONG
EXISTING DEMISING WALL IS +/- 24'-0" IN HEIGHT, +/- 12'-0" LONG
EXISTING DEMISING WALL IS +/- 24'-0" IN HEIGHT, +/- 33'-1" LONG
EXTENTS OF NEW CMU WALL

2" THICK R-8.3 CELLULOSE INSULATION: LIGHT GRAY COLOR, AT REFLECTED CEILING

- BASE BID - CONDITION #3 - CONDITIONED SPACE W/ UNCONDITIONED SPACE ABOVE
- BASE BID - CONDITION #6 - UNCONDITIONED SPACE W/ CONDITIONED SPACE ABOVE
- ADD FLOOR SEALER SYSTEM AT FINISH FLOOR ABOVE

HB HARRY BAKER SMITH SA II ARCHITECTS II P L C
189 Maple Ridge Drive Metairie, LA 70001
(504)-885-4477
central@hbsaii.com hbsaii.com
SINCE 1961

HARD ROCK HOTEL

1031 CANAL STREET
NEW ORLEANS, LOUISIANA

THESE PLANS AND SPECIFICATIONS HAVE BEEN PREPARED BY ME OR UNDER MY CLOSE PERSONAL SUPERVISION AND TO THE BEST OF MY KNOWLEDGE AND BELIEF THEY COMPLY WITH ALL CITY, STATE AND FEDERAL REQUIREMENTS, AND I AM NOT PROVIDING CONTRACT ADMINISTRATION.
CERTIFIED CORRECT

THIS DRAWING IS CONFIDENTIAL AND SHALL NOT BE LOANED, REPRODUCED, COPIED, EITHER WHOLLY OR IN PART, OR MADE PUBLIC IN ANY MANNER WITHOUT THE WRITTEN CONSENT OF HB SA II ARCHITECTS, A PROFESSIONAL L.L.C.. ALL RIGHTS OF DESIGN OR INVENTION ARE RESERVED AND WILL REMAIN THE SOLE PROPERTY OF HB SA II ARCHITECTS A PROFESSIONAL L.L.C.

REVISION HISTORY


REVISION #12	1	2	3	4	5	6	7	8

INSULATION LOCATIONS

PROJECT#: 1709
PHASE: CD
TEAM: Author
CHECKER: Checker
SCALE: AS NOTED
ISSUED: 2/1/2019
SHEET#:

A3.20.1

HRH_1031 CANAL ST_PDF ARCH SET_20190219, 12:20 PM

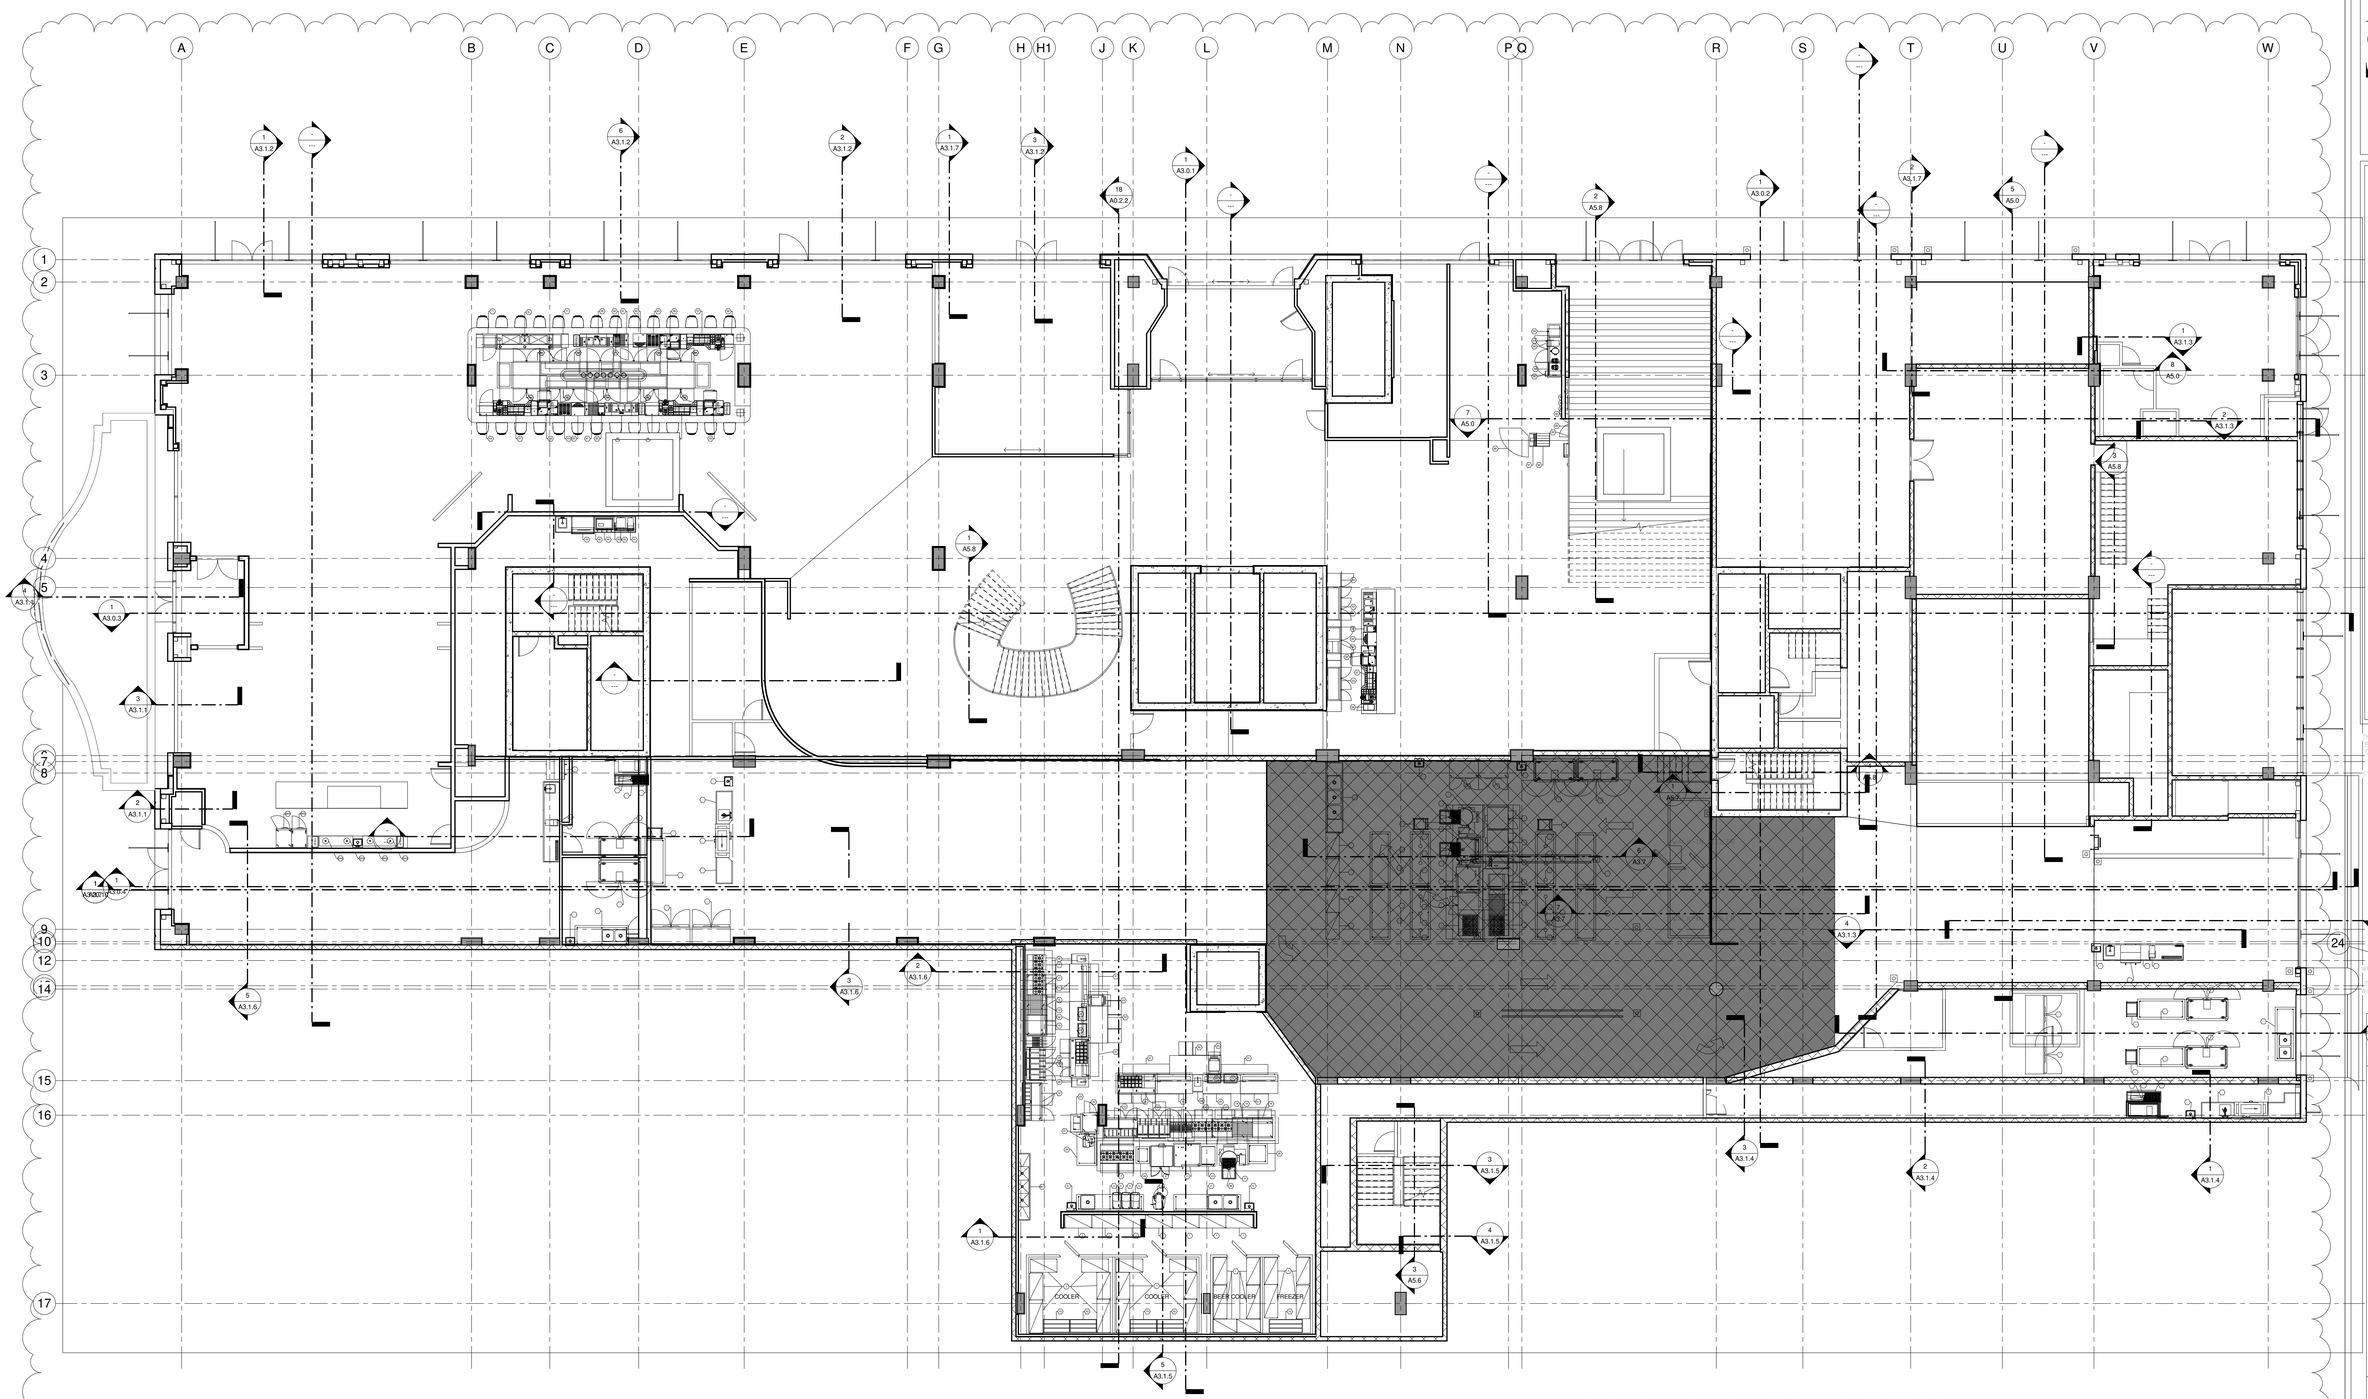

1 INTERMEDIATE PARKING - INSULATION LOCATION

SCALE: 3/32" = 1'-0"

2" THICK R-8.3 CELLULOSE INSULATION: LIGHT GRAY COLOR, AT REFLECTED CEILING

ADD FLOOR SEALER SYSTEM AT FINISH FLOOR ABOVE

DELETE SPRAY APPLIED SCOPE

HB HARRY BAKER SMITH
SA II ARCHITECTS II
P L L C
189 Maple Ridge Drive Metairie, LA 70001
(504)-885-4477
central@hbsaii.com hbsaii.com
SINCE 1961

HARD ROCK HOTEL

1031 CANAL STREET
NEW ORLEANS, LOUISIANA

THESE PLANS AND SPECIFICATIONS HAVE BEEN PREPARED BY ME OR UNDER MY CLOSE PERSONAL SUPERVISION AND TO THE BEST OF MY KNOWLEDGE AND BELIEF THEY COMPLY WITH ALL CITY, STATE AND FEDERAL REQUIREMENTS, AND I AM NOT PROVIDING CONTRACT ADMINISTRATION.
CERTIFIED CORRECT

THIS DRAWING IS CONFIDENTIAL AND SHALL NOT BE LOANED, REPRODUCED, COPIED, EITHER WHOLLY OR IN PART, OR MADE PUBLIC IN ANY MANNER WITHOUT THE WRITTEN CONSENT OF HBSA II ARCHITECTS, P.L.L.C. A PROFESSIONAL L.L.C. ALL RIGHTS OF DESIGN, OR INVENTION ARE RESERVED AND WILL REMAIN THE SOLE PROPERTY OF HBSA II ARCHITECTS A PROFESSIONAL L.L.C.

REVISION HISTORY


	REVISION #12
1	
2	
3	
4	
5	
6	
7	
8	

INSULATION LOCATIONS

PROJECT#: 1709
PHASE: CD
TEAM: Author
CHECKER: Checker
SCALE: AS NOTED
ISSUED: 2/1/2019
SHEET#:

A3.20.2

HRH_1031 CANAL ST._PDF ARCH SHET_v2(2019).12.00 PM

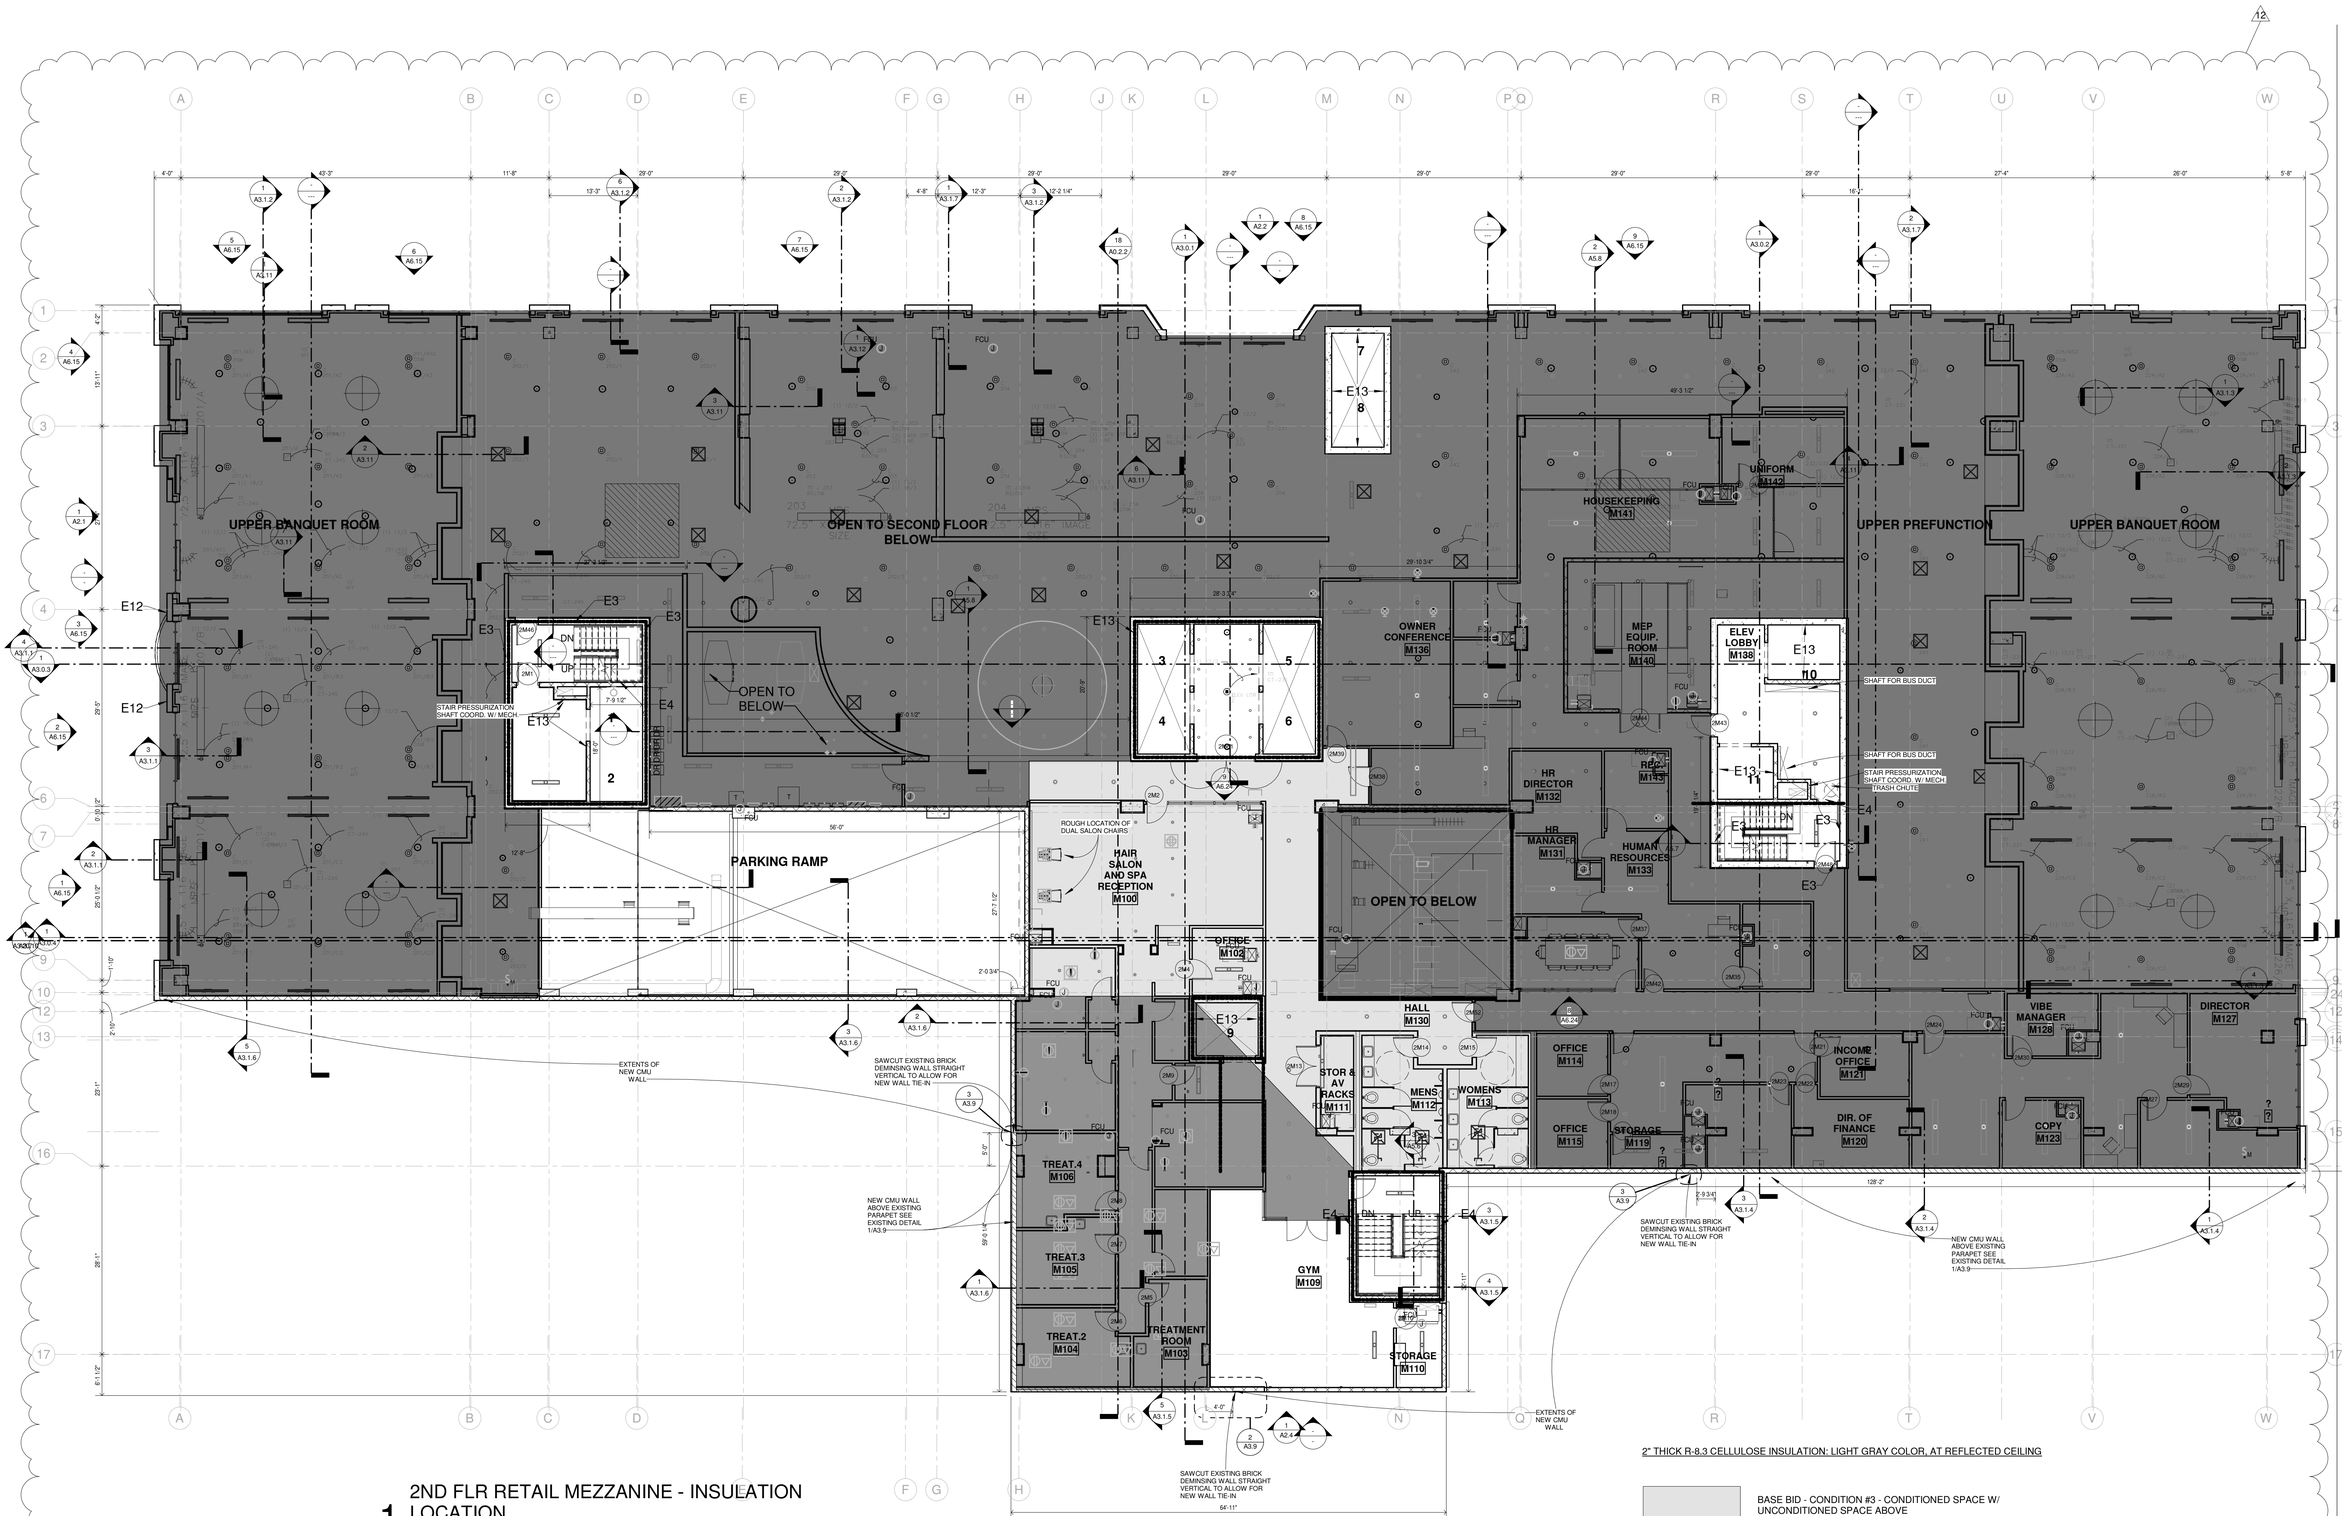

1 2ND FLR RETAIL MEZZANINE - INSULATION LOCATION

SCALE: 3/32" = 1'-0"

2" THICK R-8.3 CELLULOSE INSULATION: LIGHT GRAY COLOR, AT REFLECTED CEILING

BASE BID - CONDITION #3 - CONDITIONED SPACE W/ UNCONDITIONED SPACE ABOVE

DELETE SPRAY APPLIED SCOPE OF WORK

ADDED SCOPE DUE TO PLAN CHANGES

HB HARRY BAKER SMITH SA II ARCHITECTS II
P L L C
189 Maple Ridge Drive Metairie, LA 70001
(504)-885-4477
central@hbsaii.com hbsaii.com
SINCE 1961

HARD ROCK HOTEL

1031 CANAL STREET
NEW ORLEANS, LOUISIANA

THESE PLANS AND SPECIFICATIONS HAVE BEEN PREPARED BY ME OR UNDER MY CLOSE PERSONAL SUPERVISION AND TO THE BEST OF MY KNOWLEDGE AND BELIEF THEY COMPLY WITH ALL CITY, STATE AND FEDERAL REQUIREMENTS, AND I AM NOT PROVIDING CONTRACT ADMINISTRATION.

CERTIFIED CORRECT

THIS DRAWING IS CONFIDENTIAL AND NOT BE LOANED, REPRODUCED, COPIED, EITHER WHOLLY OR IN PART, OR MADE PUBLIC IN ANY MANNER WITHOUT THE WRITTEN CONSENT OF HBSA II ARCHITECTS, LA PROFESSIONAL LLC. ALL RIGHTS OF DESIGN OR INVENTION ARE RESERVED AND WILL REMAIN THE SOLE PROPERTY OF HBSA II ARCHITECTS A PROFESSIONAL LLC.

REVISION HISTORY

	REVISION #12	4/26/2019
1		
2		
3		
4		
5		
6		
7		
8		

INSULATION LOCATIONS

PROJECT#: 1709
PHASE: CD
TEAM: Author
CHECKER: Checker
SCALE: AS NOTED
ISSUED: 2/1/2019

SHEET#:

A3.20.3

HRR_1031 CANAL ST_PKP_ARCH SET_4/26/2019, 12:00 PM

RAMPART STREET

COMPACT

FEC

SLOPE 1:12

STAIR PRESSURIZATION SHAFT COORD. W/ MECH.

NEOGUARD TRAFFIC COATING ON CONCRETE SLAB AND RAMPS

COORD. WITH EXTERIOR ELEVATIONS FOR RECESSED SIMULATED OPENINGS AND PLASTER REVEALS

WATER FAUCET AND HUB DRAIN STATION FOR CLEANING EQUP. FILL UP & DISCHARGE RE: PLUMBING DWGS

OPEN TO BELOW

4" WIDE PAINTED PARKING STRIPE, TYP.

SHAFT FOR BUS DUCT

TRASH CHUTE

ALL PARKING LEVELS HAVE BEEN RECONFIGURED TO WORK WITH NEW COLUMN LOCATIONS AND MECHANICAL ROOMS

2" THICK R-8.3 CELLULOSE INSULATION , LIGHT GRAY COLOR, AT REFLECTED CEILING

BASE BID - CONDITION #6 - UNCONDITIONED SPACE W/ CONDITIONED SPACE ABOVE

DELETE SPRAY APPLIED SCOPE

ADD FLOOR SEALER SYSTEM AT FINISH FLOOR ABOVE

1 6TH FLOOR PARKING - INSULATION LOCATION

SCALE: 3/32" = 1'-0"

HB HARRY BAKER SMITH SA II ARCHITECTS II P L L C
189 Maple Ridge Drive Metairie, LA 70001
(504)-885-4477
central@hbsai.com hbsai.com
SINCE 1961

HARD ROCK HOTEL

1031 CANAL STREET
NEW ORLEANS, LOUISIANA

THESE PLANS AND SPECIFICATIONS HAVE BEEN PREPARED BY ME OR UNDER MY CLOSE PERSONAL SUPERVISION AND TO THE BEST OF MY KNOWLEDGE AND BELIEF THEY COMPLY WITH ALL CITY, STATE AND FEDERAL REQUIREMENTS, AND I AM NOT PROVIDING CONTRACT ADMINISTRATION.
CERTIFIED CORRECT

THIS DRAWING IS CONFIDENTIAL AND IS TO BE LOANED, REPRODUCED, COPIED, EITHER WHOLLY OR IN PART, OR MADE PUBLIC IN ANY MANNER WITHOUT THE WRITTEN CONSENT OF HBSA II ARCHITECTS, A PROFESSIONAL LLC. ALL RIGHTS OF DESIGN OR INVENTION ARE RESERVED AND WILL REMAIN THE SOLE PROPERTY OF HBSA II ARCHITECTS A PROFESSIONAL LLC.

REVISION HISTORY

	1	2	3	4	5	6	7	8
REVISION #12								
4/26/2019								

INSULATION LOCATIONS

PROJECT#: 1709
PHASE: CD
TEAM: Author
CHECKER: Checker
SCALE: AS NOTED
ISSUED: 2/1/2019
SHEET#:

A3.20.4

HRH_1031 CANAL ST_PDF ARCH SET_4/26/2019, 12:00 PM

RAMPART STREET

RESIDENTIAL PARKING LEVEL

RESIDENTIAL DOG PARK

ELEV. CONTROL M155

STAIR PRESSURIZATION SHAFT COORD. W/ MECH.

NEOGUARD TRAFFIC COATING ON CONCRETE SLAB AND RAMPS

COORD. WITH EXTERIOR ELEVATIONS FOR RECESSED SIMULATED OPENINGS AND PLASTER REVEALS

WATER FAUCET AND HUB DRAIN STATION FOR CLEANING EQUP. FILL UP & DISCHARGE RE. PLUMBING DWGS

SHAFT FOR BUS DUCT

STAIR PRESSURIZATION SHAFT COORD. W/ MECH. TRASH CHUTE

6" TALL ISLAND

SLOPE 1/8" PER FT.

SWALE TO 69'-10"

4" TRENCH CONTINUOUS DRAIN

ELEV. TOP OF DRAIN 70'-2"

ELEV. @ PERMETER 70'-2"

ELEV. @ PERMETER 70'-2"

ELEV. @ PERMETER 70'-2"

COORD. WITH EXTERIOR ELEVATIONS FOR RECESSED SIMULATED OPENINGS AND PLASTER REVEALS

ALL PARKING LEVELS HAVE BEEN RECONFIGURED TO WORK WITH NEW COLUMN LOCATIONS AND MECHANICAL ROOMS

FACE OF BUILDING ABOVE PER PROVISO #3 THE VERTICAL WALL ABOVE 75 FEET ABOVE GRADE WILL SET BACK 30 FEET FROM THE PROPERTY LINE ALONG IBERVILLE STREET

PARTS 708	WORKSHOP 705
DOCS. 706	DIR. OF ENG. 707
WORK STATION 714	ROCK SHOP BUYER 715
ELEV. CONTROL ROOM 709	SESSIONS PITARD'S MANG. 716
CONFERENCE 718	IDF 719
CHEF 717	FOOD & BEV. DIRECTOR 721
EXEC. CHEF 722	AV MANG. 723

2" THICK R-8.3 SPRAY APPLIED CLOSED CELL FOAM INSULATION AT REFLECTED CEILING

BASE BID - CONDITION #4 - UNCONDITIONED SPACE WITH CONDITIONED SPACE ABOVE 36" TRANSFER SLAB

1 7TH FLOOR RESIDENTIAL PARKING - INSULATION LOCATION

SCALE: 3/32" = 1'-0"

HB HARRY BAKER SMITH SA II ARCHITECTS II P L I C

189 Maple Ridge Drive Metairie, LA 70001
(504)-885-4477
central@hbsaii.com hbsaii.com

SINCE 1961

HARD ROCK HOTEL

1031 CANAL STREET
NEW ORLEANS, LOUISIANA

THESE PLANS AND SPECIFICATIONS HAVE BEEN PREPARED BY ME OR UNDER MY SUPERVISION AND TO THE BEST OF MY KNOWLEDGE AND BELIEF THEY COMPLY WITH ALL CITY, STATE AND FEDERAL REQUIREMENTS, AND I AM NOW PROVIDING CONTRACT ADMINISTRATION.

CERTIFIED CORRECT

THIS DRAWING IS CONFIDENTIAL AND NOT BE LOANED, REPRODUCED, COPIED, EITHER WHOLLY OR IN PART, OR MADE PUBLIC IN ANY MANNER WITHOUT THE WRITTEN CONSENT OF HBSA II ARCHITECTS, A PROFESSIONAL LLC. ALL RIGHTS OF DESIGN OR INVENTION ARE RESERVED AND SHALL REMAIN THE SOLE PROPERTY OF HBSA II ARCHITECTS A PROFESSIONAL L.L.C.

REVISION HISTORY


REVISION #	4/26/2019
1	
2	
3	
4	
5	
6	
7	
8	

INSULATION LOCATIONS

PROJECT#: 1709
PHASE: CD
TEAM: Author
CHECKER: Checker
SCALE: AS NOTED
ISSUED: 2/1/2019
SHEET#:

A3.20.5

HHH_1031 CANAL ST_PEP ARCH SET_4/26/2019_12:06 PM

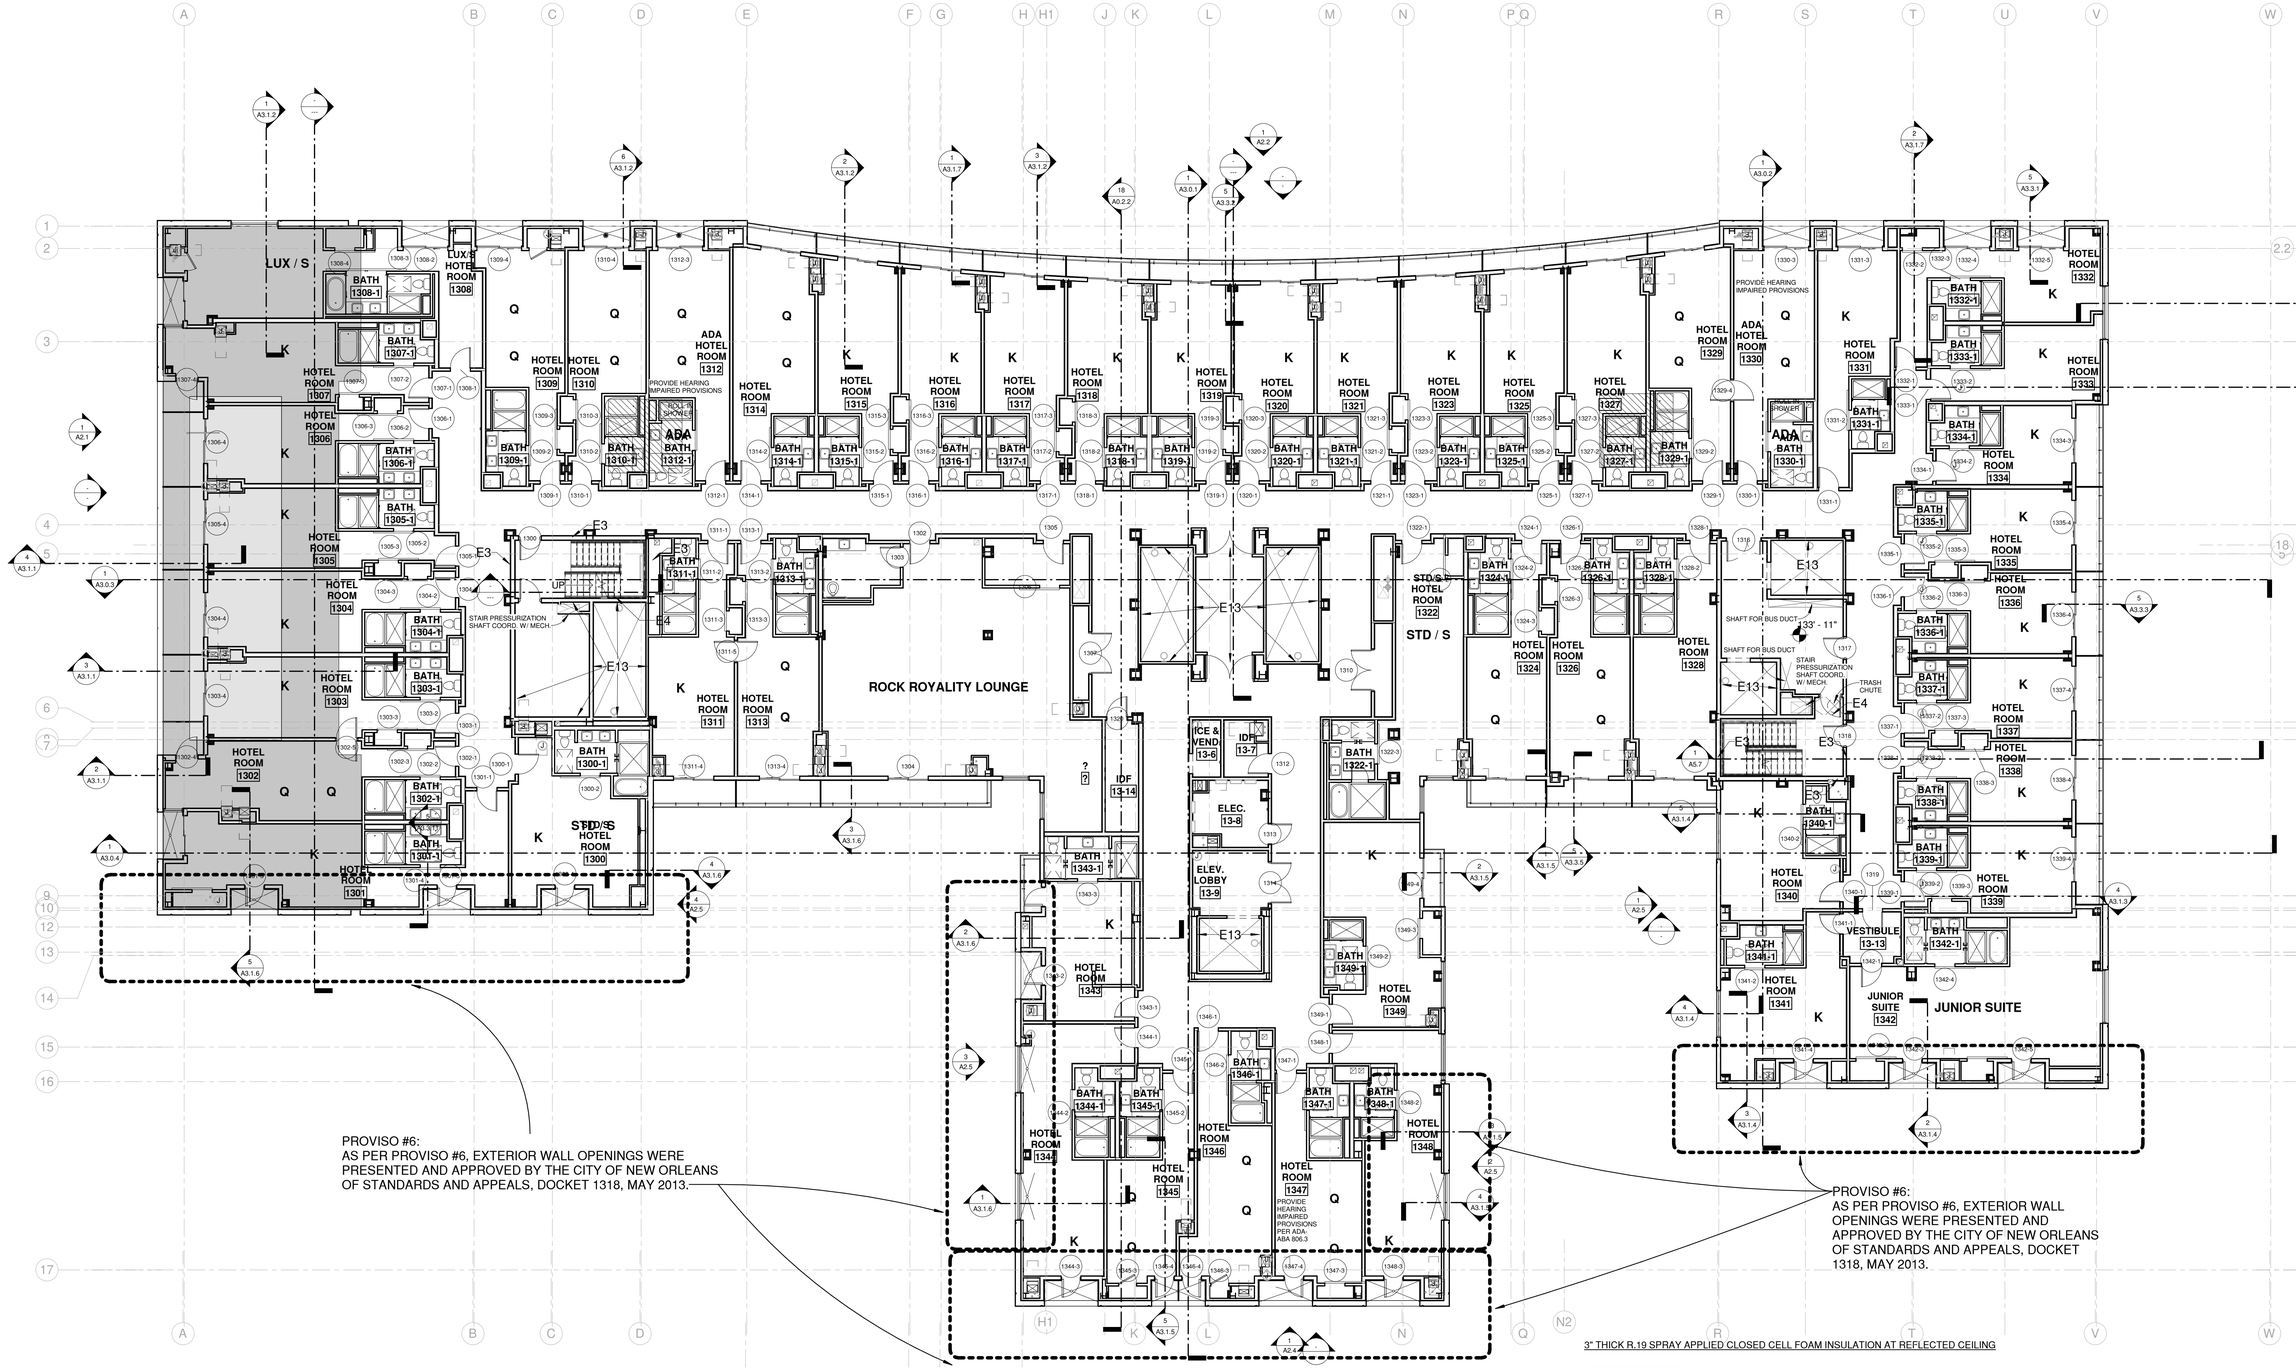

PROVISO #6:
AS PER PROVISO #6, EXTERIOR WALL OPENINGS WERE PRESENTED AND APPROVED BY THE CITY OF NEW ORLEANS OF STANDARDS AND APPEALS, DOCKET 1318, MAY 2013.

PROVISO #6:
AS PER PROVISO #6, EXTERIOR WALL OPENINGS WERE PRESENTED AND APPROVED BY THE CITY OF NEW ORLEANS OF STANDARDS AND APPEALS, DOCKET 1318, MAY 2013.

3" THICK R.19 SPRAY APPLIED CLOSED CELL FOAM INSULATION AT REFLECTED CEILING

ALTERNATE #2 - CONDITION #5 - CONDITIONED SPACE W/ OUTDOOR SPACE ABOVE

BASE BID - CONDITION #5 - CONDITIONED SPACE W/ OUTDOOR SPACE ABOVE

1 13TH FLOOR HOTEL - INSULATION LOCATION
SCALE: 3/32" = 1'-0"

HB HARRY BAKER SMITH SA II ARCHITECTS II P L I C
189 Maple Ridge Drive Metairie, LA 70001
(504)-885-4477
central@hbsai.com hbsai.com
SINCE 1961

HARD ROCK HOTEL

1031 CANAL STREET
NEW ORLEANS, LOUISIANA

THESE PLANS AND SPECIFICATIONS HAVE BEEN PREPARED BY ME OR UNDER MY CLOSE PERSONAL SUPERVISION AND TO THE BEST OF MY KNOWLEDGE AND I BELIEF, THEY COMPLY WITH ALL CITY, STATE AND FEDERAL REQUIREMENTS, AND I AM NOT PROVIDING CONTRACT ADMINISTRATION.
CERTIFIED CORRECT

THIS DRAWING IS CONFIDENTIAL AND SHALL NOT BE LOANED, REPRODUCED, COPIED, OR USED EITHER WHOLLY OR IN PART, OR MADE PUBLIC IN ANY MANNER WITHOUT THE WRITTEN CONSENT OF HBSA II ARCHITECTS, A PROFESSIONAL LLC. ALL RIGHTS OF DESIGN OR INVENTION ARE RESERVED AND WILL REMAIN THE SOLE PROPERTY OF HBSA II ARCHITECTS A PROFESSIONAL LLC.

REVISION HISTORY

#	REVISION #2	4/26/2019
1		
2		
3		
4		
5		
6		
7		
8		

INSULATION LOCATIONS

PROJECT#: 1709
PHASE: CD
TEAM: Author
CHECKER: Checker
SCALE: AS NOTED
ISSUED: 2/1/2019
SHEET#:

A3.20.6

HRH_1031 CANAL ST._PDF ARCH SET_4/26/2019, 12:00 PM

CURTAIN WALL

THIS AREA OPEN TO 14TH FLOOR BELOW

EDGE OF SLAB; 42" HIGH GLASS RAILING TO FOLLOW SLAB EDGE

YOGA ROOM 15-7

GYM RR 15-6

IDF 15-5

GYM 15-3

ELEC. 15-8

CONDO

ADA CONDO

SHAFT FOR BUS DUCT

STAIR PRESSURIZATION SHAFT COORD. W/ MECH.

TRASH CHUTE ACCESS ON FLOORS 14,15,16,&17

ELEVATOR OVERRUN (POSTAL FOR SCULPTURE)

1 15 FIFTEENTH FLOOR CONDOS - INSULATION LOCATION

SCALE: 3/32" = 1'-0"

2" THICK R.83 CELLULOSE: LIGHT GRAY COLOR AT REFLECTED CEILING

BASE BID - CONDITION #2 - CONDITIONED SPACE W/ OUTDOOR SPACE ABOVE (6'-0" DEEP BALCONIES @ 16TH LEVEL)

HB HARRY BAKER SMITH SA II ARCHITECTS II P L L C

189 Maple Ridge Drive Metairie, LA 70001
(504)-885-4477
central@hbsaii.com hbsaii.com

SINCE 1961

HARD ROCK HOTEL

1031 CANAL STREET
NEW ORLEANS, LOUISIANA

THESE PLANS AND SPECIFICATIONS HAVE BEEN PREPARED BY ME, OR UNDER MY CLOSE PERSONAL SUPERVISION AND TO THE BEST OF MY KNOWLEDGE AND BELIEF THEY COMPLY WITH ALL CITY, STATE AND FEDERAL REQUIREMENTS, AND AM NOT PROVIDING CONTRACT ADMINISTRATION.

CERTIFIED CORRECT

THIS DRAWING IS CONFIDENTIAL AND NOT TO BE LOANED, REPRODUCED, COPIED, EITHER WHOLLY OR IN PART, OR MADE PUBLIC IN ANY MANNER WITHOUT THE WRITTEN CONSENT OF HBSA II ARCHITECTS, A PROFESSIONAL L.L.C. ALL RIGHTS OF DESIGN OR INVENTION ARE RESERVED AND WILL REMAIN THE SOLE PROPERTY OF HBSA II ARCHITECTS A PROFESSIONAL L.L.C.

REVISION HISTORY

REVISION #	4/26/2019
1	
2	
3	
4	
5	
6	
7	
8	

INSULATION LOCATIONS

PROJECT#: 1709
PHASE: CD
TEAM: Author
CHECKER: Checker
SCALE: AS NOTED
ISSUED: 2/1/2019
SHEET#:

A3.20.7

HHR-1031 CANAL ST_PDF ARCH SET_4/26/2019, 12:05 PM

PROVISO #6:
AS PER PROVISO #6, EXTERIOR WALL OPENINGS WERE PRESENTED AND APPROVED BY THE CITY OF NEW ORELANS OF STANDARDS AND APPEALS, DOCKET 1318, MAY 2013.

PROVISO #6:
AS PER PROVISO #6, EXTERIOR WALL OPENINGS WERE PRESENTED AND APPROVED BY THE CITY OF NEW ORELANS OF STANDARDS AND APPEALS, DOCKET 1318, MAY 2013.

1 17TH FLOOR PENTHOUSE - INSULATION LOCATION

SCALE: 3/32" = 1'-0"

3" THICK R.19 SPRAY APPLIED CLOSED CELL FOAM INSULATION AT REFLECTED CEILING

ALTERNATE #3 - CONDITION #5 - CONDITIONED SPACE W/ OUTDOOR SPACE ABOVE

BASE BID - CONDITION #5 - CONDITIONED SPACE W/ OUTDOOR SPACE ABOVE

HB HARRY BAKER SMITH
SA II ARCHITECTS II
P L L C
189 Maple Ridge Drive Metairie, LA 70001
(504)-885-4477
central@hbsaii.com hbsaii.com
SINCE 1961

HARD ROCK HOTEL

1031 CANAL STREET
NEW ORLEANS, LOUISIANA

THESE PLANS AND SPECIFICATIONS HAVE BEEN PREPARED BY ME OR UNDER MY CLOSE PERSONAL SUPERVISION AND TO THE BEST OF MY KNOWLEDGE AND BELIEF THEY COMPLY WITH ALL CITY, STATE AND FEDERAL REQUIREMENTS, AND AM NOT PROVIDING CONTRACT ADMINISTRATION.
CERTIFIED CORRECT

THIS DRAWING IS CONFIDENTIAL AND SHALL NOT BE LOANED, REPRODUCED, COPIED, EITHER WHOLLY OR IN PART, OR MADE PUBLIC IN ANY MANNER WITHOUT THE WRITTEN CONSENT OF HBSA II ARCHITECTS, L.L.C., A PROFESSIONAL L.L.C. ALL RIGHTS OF DESIGN OR INVENTION ARE RESERVED AND SHALL REMAIN THE SOLE PROPERTY OF HBSA II ARCHITECTS A PROFESSIONAL L.L.C.

REVISION HISTORY


	1	2	3	4	5	6	7	8
4/26/2019								
REVISION #12								

INSULATION LOCATIONS

PROJECT#: 1709
PHASE: CD
TEAM: Author
CHECKER: Checker
SCALE: AS NOTED
ISSUED: 2/1/2019
SHEET#:

A3.20.8

HRH_1031 CANAL ST_FOF ARCH SET_4-26-2019_12:55 PM

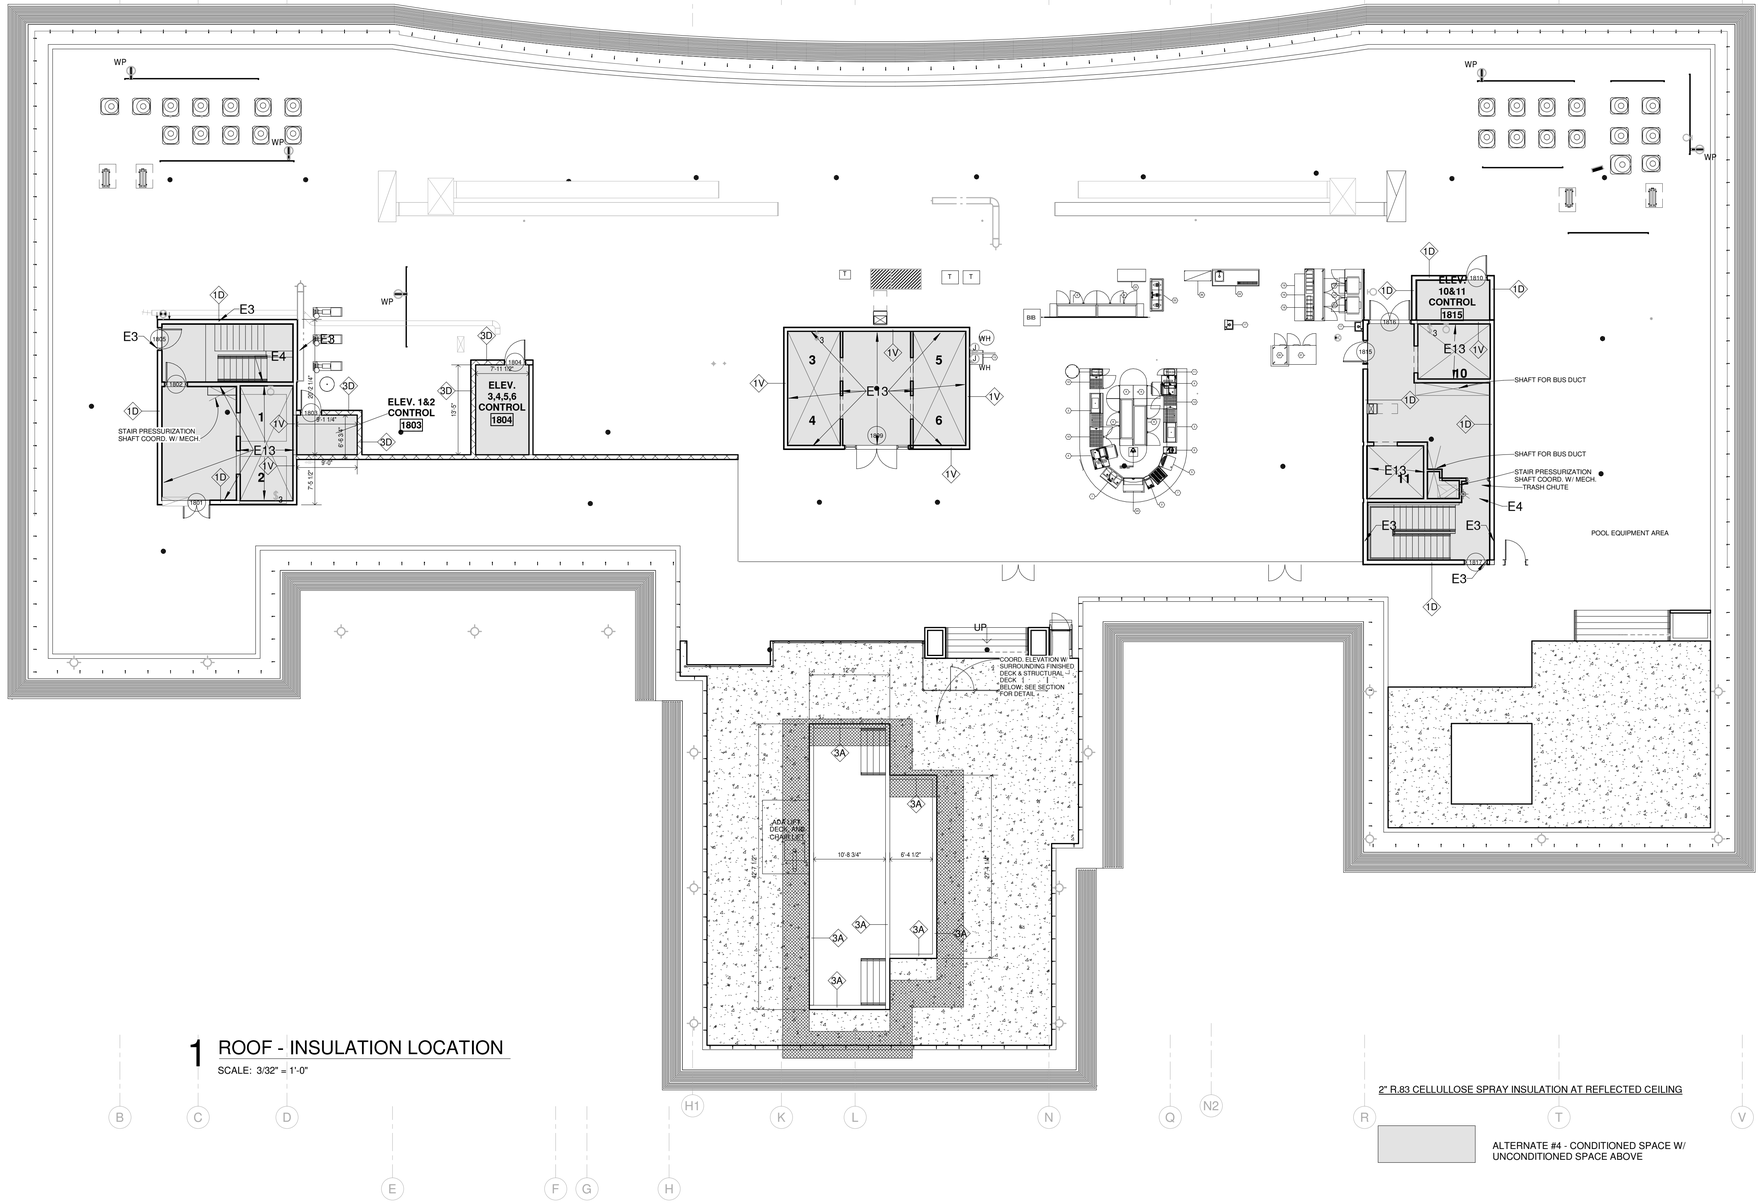

1 ROOF - INSULATION LOCATION

SCALE: 3/32" = 1'-0"

2" R.83 CELLULOSE SPRAY INSULATION AT REFLECTED CEILING

ALTERNATE #4 - CONDITIONED SPACE W/ UNCONDITIONED SPACE ABOVE

HB HARRY BAKER SMITH
SA II ARCHITECTS II
P L L C
189 Maple Ridge Drive Metairie, LA 70001
(504)-885-4477
central@hbsaii.com hbsaii.com
SINCE 1961

HARD ROCK HOTEL

1031 CANAL STREET
NEW ORLEANS, LOUISIANA

THESE PLANS AND SPECIFICATIONS HAVE BEEN PREPARED BY ME OR UNDER MY CLOSE PERSONAL SUPERVISION AND TO THE BEST OF MY KNOWLEDGE AND BELIEF THEY COMPLY WITH ALL CITY, STATE AND FEDERAL REQUIREMENTS, AND I AM NOT PROVIDING CONTRACT ADMINISTRATION.

CERTIFIED CORRECT

THIS DRAWING IS CONFIDENTIAL AND NOT BE LOANED, REPRODUCED, COPIED, EITHER WHOLLY OR IN PART, OR MADE PUBLIC IN ANY MANNER WITHOUT THE WRITTEN CONSENT OF HBSA II ARCHITECTS, A PROFESSIONAL LLC. ALL RIGHTS OF DESIGN OR INVENTION ARE RESERVED AND WILL REMAIN THE SOLE PROPERTY OF HBSA II ARCHITECTS A PROFESSIONAL LLC.

REVISION HISTORY

	1	2	3	4	5	6	7	8
4/26/2019								
REVISION #12								


INSULATION LOCATIONS

PROJECT#: 1709
PHASE: CD
TEAM: Author
CHECKER: Checker
SCALE: AS NOTED
ISSUED: 2/1/2019

SHEET#:

A3.20.9

HRH_1031 CANAL ST._PDF ARCH SET_4/26/2019, 12:00 PM

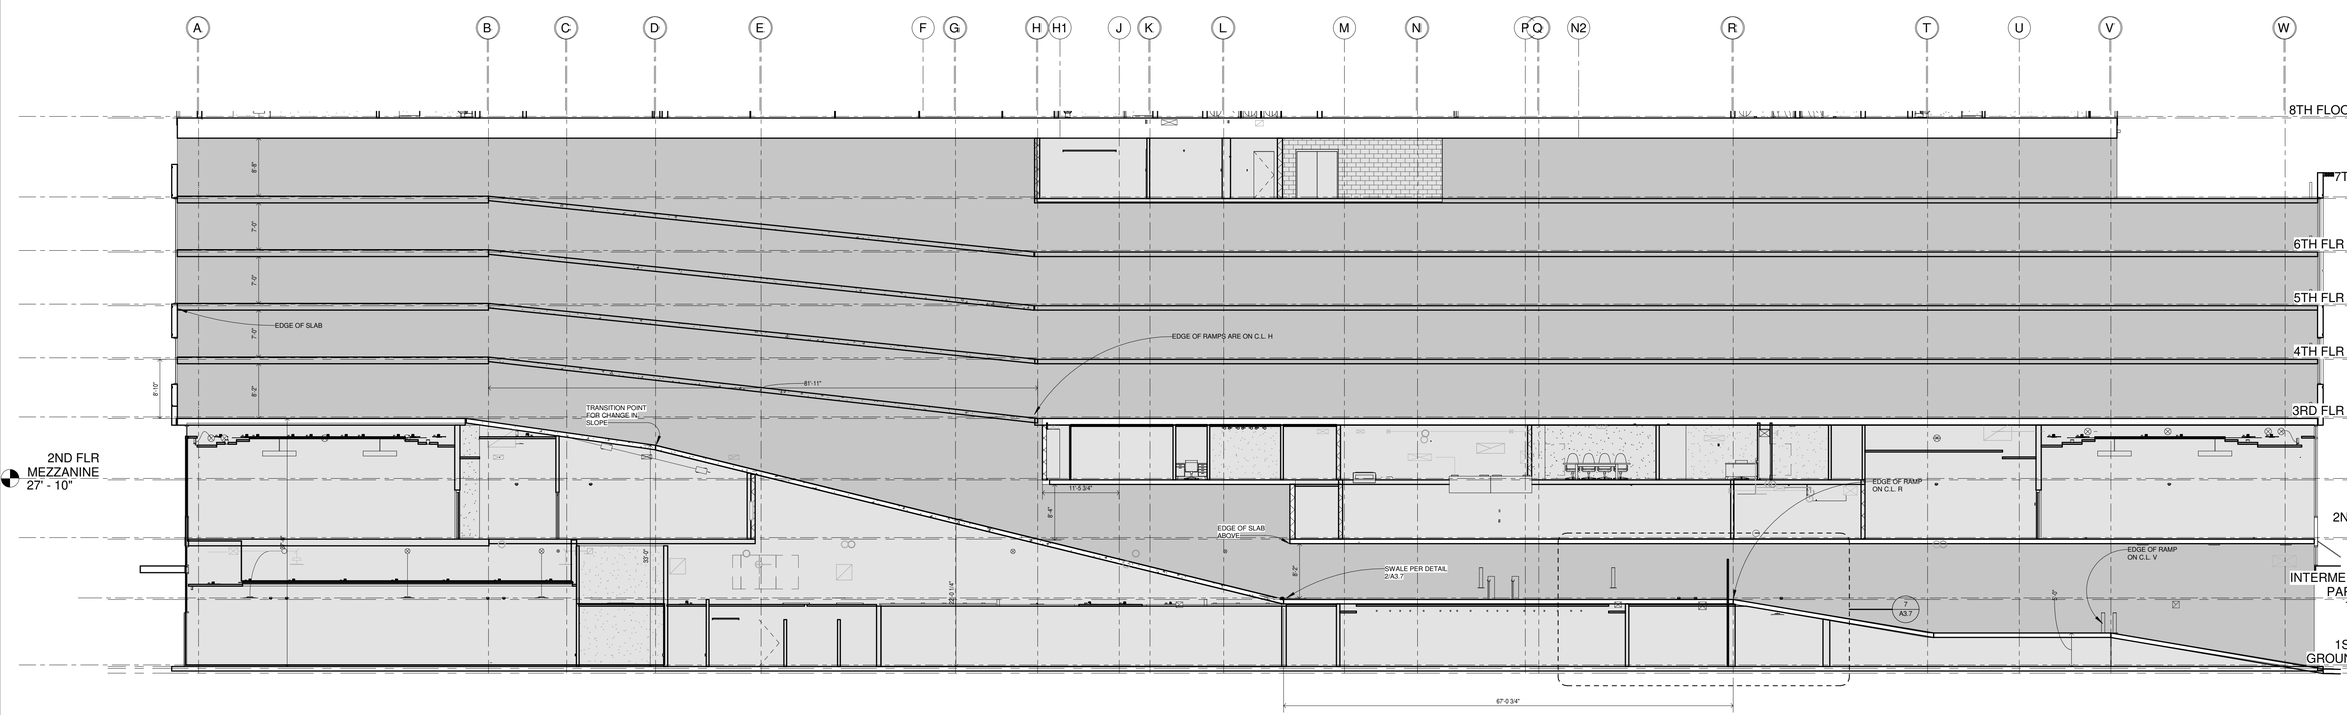


1 INTERMEDIATE ENTRY RAMP - OVERLAY

SCALE: 3/32" = 1'-0"


UNCONDITIONED SPACE

CONDITIONED SPACE

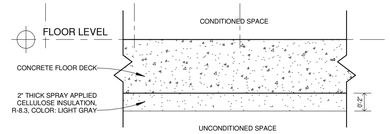


6 CONDITION #6 - SPRAY APPLIED CELLULOSE DETAIL

SCALE: 1 1/2" = 1'-0"

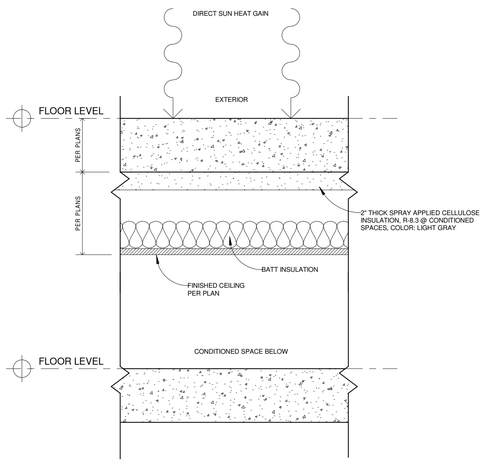


2 CONDITION #1 - SPRAY APPLIED CELLULOSE DETAIL

SCALE: 1 1/2" = 1'-0"

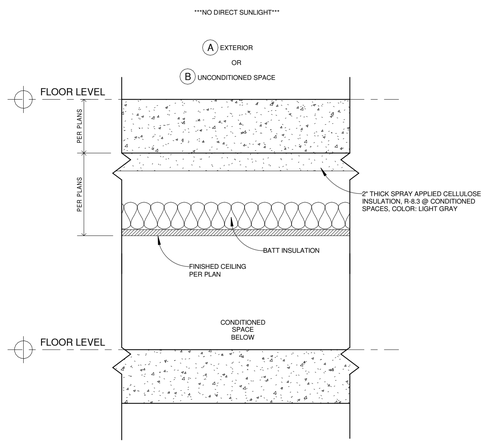


3 CONDITION #2 / #3 - SPRAY APPLIED CELLULOSE DETAIL

SCALE: 1 1/2" = 1'-0"

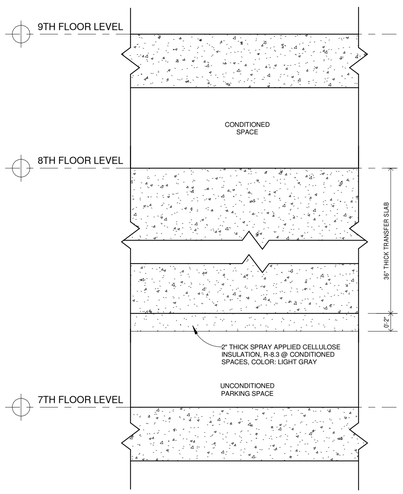

4 CONDITION #4 - SPRAY APPLIED CELLULOSE DETAIL

SCALE: 1 1/2" = 1'-0"

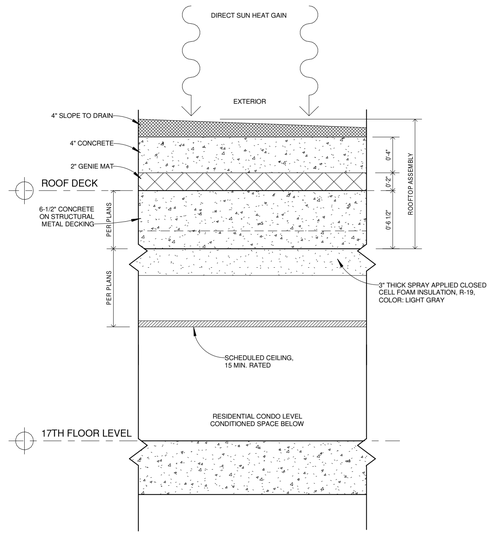

5 CONDITION #5 - SPRAY APPLIED CLOSED CELL FOAM DETAIL

SCALE: 1 1/2" = 1'-0"

HB HARRY BAKER SMITH
SA II ARCHITECTS II
P L L C
189 Maple Ridge Drive Metairie, LA 70001
(504)-885-4477
hbinfo@hbsaii.com
hbsaii.com
SINCE 1961

HARD ROCK HOTEL

1031 CANAL STREET
NEW ORLEANS, LOUISIANA

THESE PLANS AND SPECIFICATIONS HAVE BEEN PREPARED BY ME OR UNDER MY CLOSE PERSONAL SUPERVISION AND TO THE BEST OF MY KNOWLEDGE AND BELIEF THEY COMPLY WITH ALL CITY, STATE AND FEDERAL REQUIREMENTS, AND I AM NOT PROVIDING CONTRACT ADMINISTRATION.

CERTIFIED CORRECT

THIS DRAWING IS CONFIDENTIAL AND NOT BE LOANED, REPRODUCED, COPIED, EITHER WHOLLY OR IN PART, OR MADE PUBLIC IN ANY MANNER WITHOUT THE WRITTEN CONSENT OF HB:SA II ARCHITECTS, A PROFESSIONAL LLC. ALL RIGHTS OF DESIGN OR INVENTION ARE RESERVED AND WILL REMAIN THE SOLE PROPERTY OF HB:SA II ARCHITECTS A PROFESSIONAL L.L.C.

REVISION HISTORY


	1	2	3	4	5	6	7	8
4.26.2019								
REVISION #12								

INSULATION LOCATIONS

PROJECT#: 1709
PHASE: CD
TEAM: Author
CHECKER: Checker
SCALE: AS NOTED
ISSUED: 2/1/2019
SHEET#:


A3.20.10

H:\PL\1031 CANAL ST_PDF ARCH SET_4.26.2019_12:20 PM

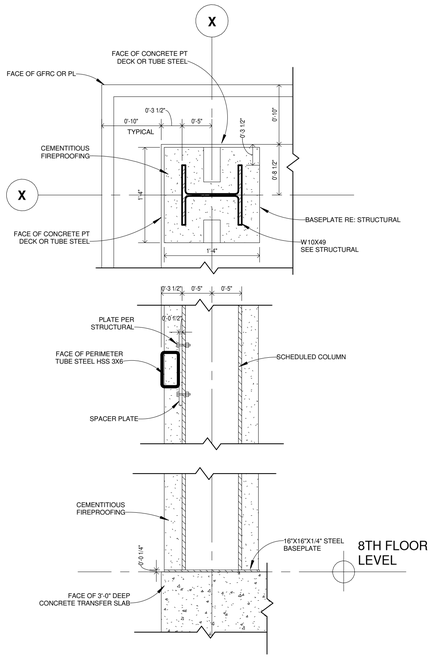


1 BUILDING PERIMETER / C.L. OF COLUMN RELATIONSHIP A

SCALE: 1" = 1'-0"

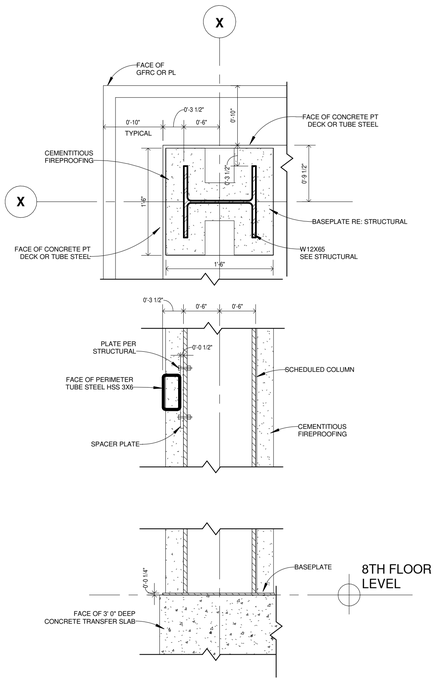


2 BUILDING PERIMETER / C.L. OF COLUMN RELATIONSHIP B

SCALE: 1" = 1'-0"

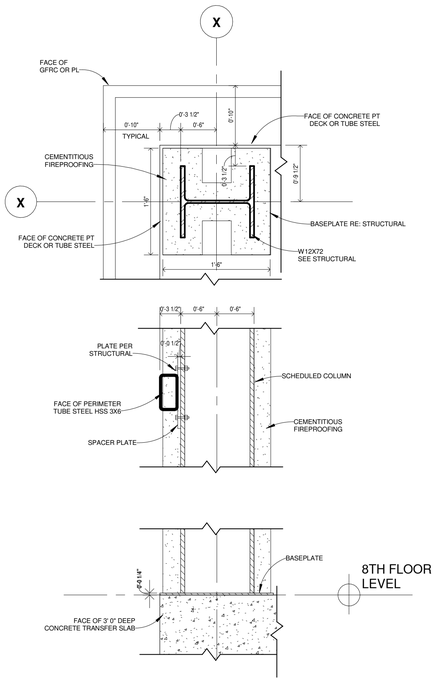


3 BUILDING PERIMETER / C.L. OF COLUMN RELATIONSHIP C

SCALE: 1" = 1'-0"

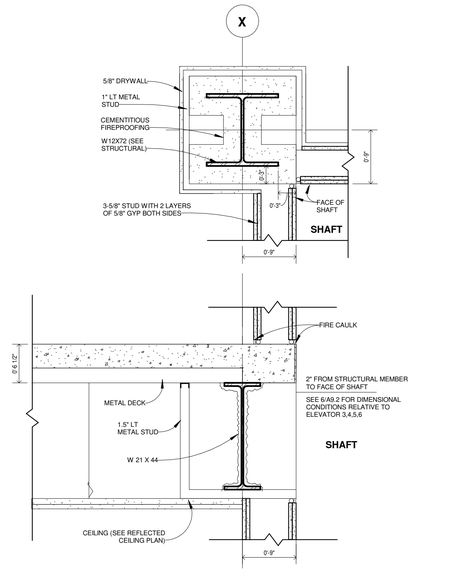


4 RELATIONSHIP OF SHEAR TOWER COLUMNS AT SHAFT

SCALE: 1" = 1'-0"

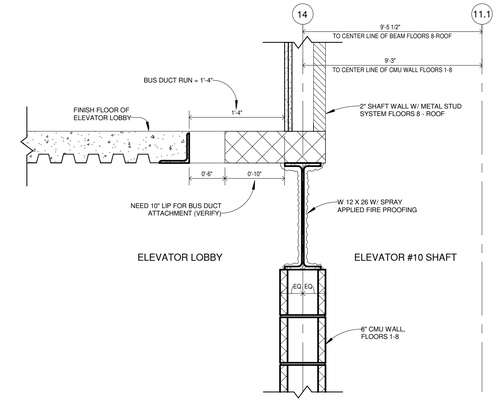


5 BUS DUCT SECTION @ ELEVATOR #10

SCALE: 1" = 1'-0"

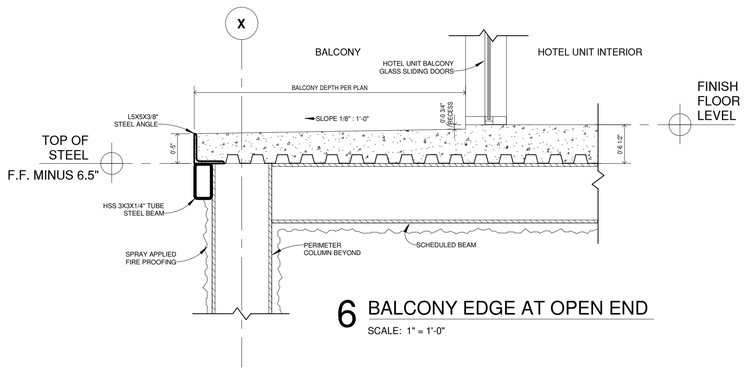


6 BALCONY EDGE AT OPEN END

SCALE: 1" = 1'-0"

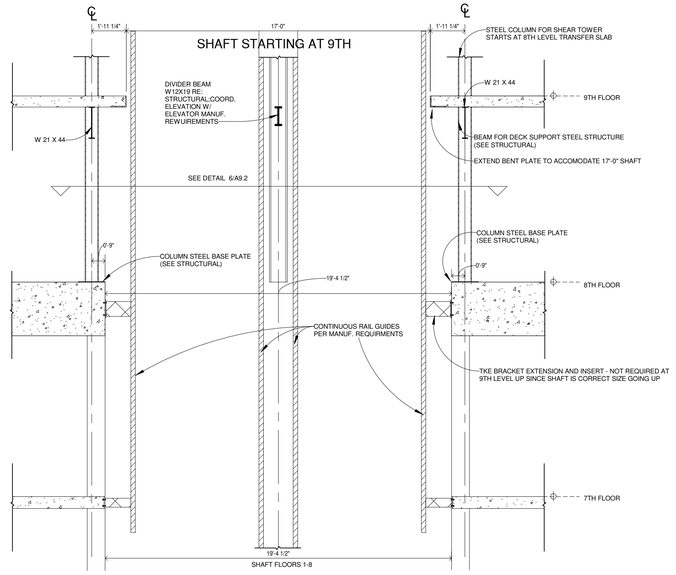

7 ELEVATORS 3,4,5,6 SHAFT SIZE SHIFT @ FLOORS 1-8, 9-ROOF

SCALE: 1/4" = 1'-0"

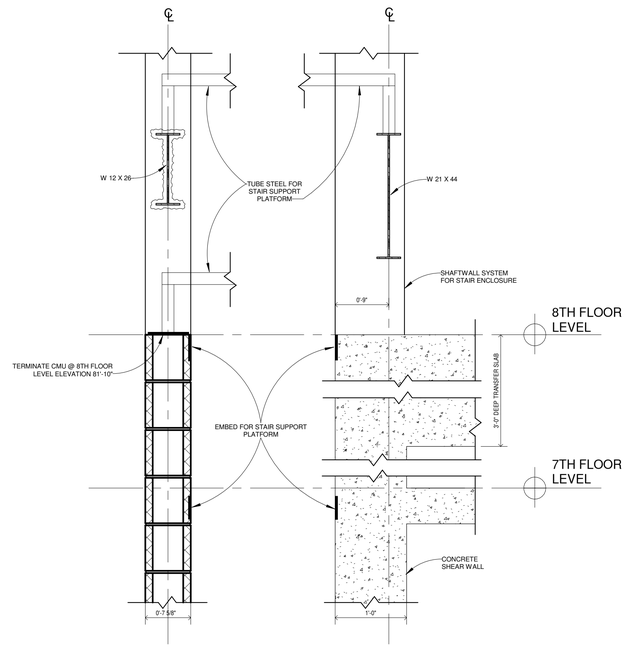

8 STAIR SUPPORT DETAIL @ CMU TO STEEL

SCALE: 1" = 1'-0"

HB HARRY BAKER SMITH SA II ARCHITECTS II P L L C
189 Maple Ridge Drive Metairie, LA 70001
(504)-885-4477
central@hbsaii.com hbsaii.com
SINCE 1961

HARD ROCK HOTEL

1031 CANAL STREET
NEW ORLEANS, LOUISIANA

THESE PLANS AND SPECIFICATIONS HAVE BEEN PREPARED BY ME OR UNDER MY CLOSE PERSONAL SUPERVISION AND TO THE BEST OF MY KNOWLEDGE AND BELIEF THEY COMPLY WITH ALL CITY, STATE AND FEDERAL REQUIREMENTS, AND I AM NOT PROVIDING CONTRACT ADMINISTRATION.

CERTIFIED CORRECT

THIS DRAWING IS CONFIDENTIAL AND NOT BE LOANED, REPRODUCED, COPIED, EITHER WHOLLY OR IN PART, OR MADE PUBLIC IN ANY MANNER WITHOUT THE WRITTEN CONSENT OF HBSA II ARCHITECTS, A PROFESSIONAL L.L.C. ALL RIGHTS OF DESIGN OR INVENTION ARE RESERVED AND WILL REMAIN THE SOLE PROPERTY OF HBSA II ARCHITECTS & PROFESSIONAL L.L.C.

REVISION HISTORY


1	L.I.S. #2 - CLOUD REVISION 1	4/27/2018
2	L.I.S. #2 - CLOUD REVISION 2	5/4/2018
3	L.I.S. #2 - CLOUD REVISION 3	5/11/2018
4	L.I.S. #2 - CLOUD REVISION 4	5/18/2018
5	L.I.S. #2 - CLOUD REVISION 5	5/25/2018
6	L.I.S. #2 - CLOUD REVISION 6	6/1/2018
7	L.I.S. #2 - CLOUD REVISION 7	6/8/2018
8		

MISC. STRUCTURAL DETAILS

PROJECT#: 1709
PHASE: CD
TEAM: Author
CHECKER: Checker
SCALE: AS NOTED
ISSUED: 2/1/2019
SHEET#:

A3.36

HRH_1031 CANAL ST_.PDF #PDH SET_5/18/2018, 4:57 PM

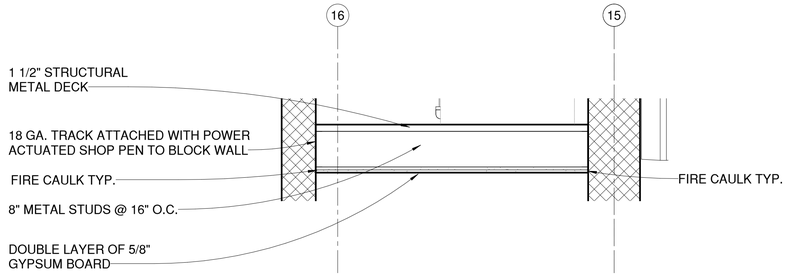

1 INT. FLOOR/CEILING @ KITCHEN DUCT RUN

SCALE: 3/4" = 1'-0"

HB HARRY BAKER SMITH
SA II ARCHITECTS II
P L L C
189 Maple Ridge Drive Metairie, LA 70001
(504)-885-4477
central@hbsaii.com hbsaii.com
SINCE 1961

HARD ROCK HOTEL

1031 CANAL STREET
NEW ORLEANS, LOUISIANA

THESE PLANS AND SPECIFICATIONS HAVE BEEN PREPARED BY ME OR UNDER MY CLOSE PERSONAL SUPERVISION AND TO THE BEST OF MY KNOWLEDGE AND BELIEF THEY COMPLY WITH ALL CITY, STATE AND FEDERAL REQUIREMENTS, AND I AM NOT PROVIDING A CONTRACT ADMINISTRATION.

CERTIFIED CORRECT

THIS DRAWING IS CONFIDENTIAL AND NOT BE LOANED, REPRODUCED, COPIED, EITHER WHOLLY OR IN PART, OR MADE PUBLIC IN ANY MANNER WITHOUT THE WRITTEN CONSENT OF HB SA II ARCHITECTS, A PROFESSIONAL L.L.C. ALL RIGHTS OF DESIGN OR INVENTION ARE RESERVED AND WILL REMAIN THE SOLE PROPERTY OF HB SA II ARCHITECTS A PROFESSIONAL L.L.C.

REVISION HISTORY


	4/26/2019
1	REVISION #12
2	
3	
4	
5	
6	
7	
8	

MISC. STRUCTURAL DETAILS

PROJECT#: 1709
PHASE: CD
TEAM: Author
CHECKER: Checker
SCALE: AS NOTED
ISSUED: 2/1/2019
SHEET#:

A3.37

HRHL-1031 CANAL ST._CPDF ARCH SET_4/26/2019, 12:00 PM

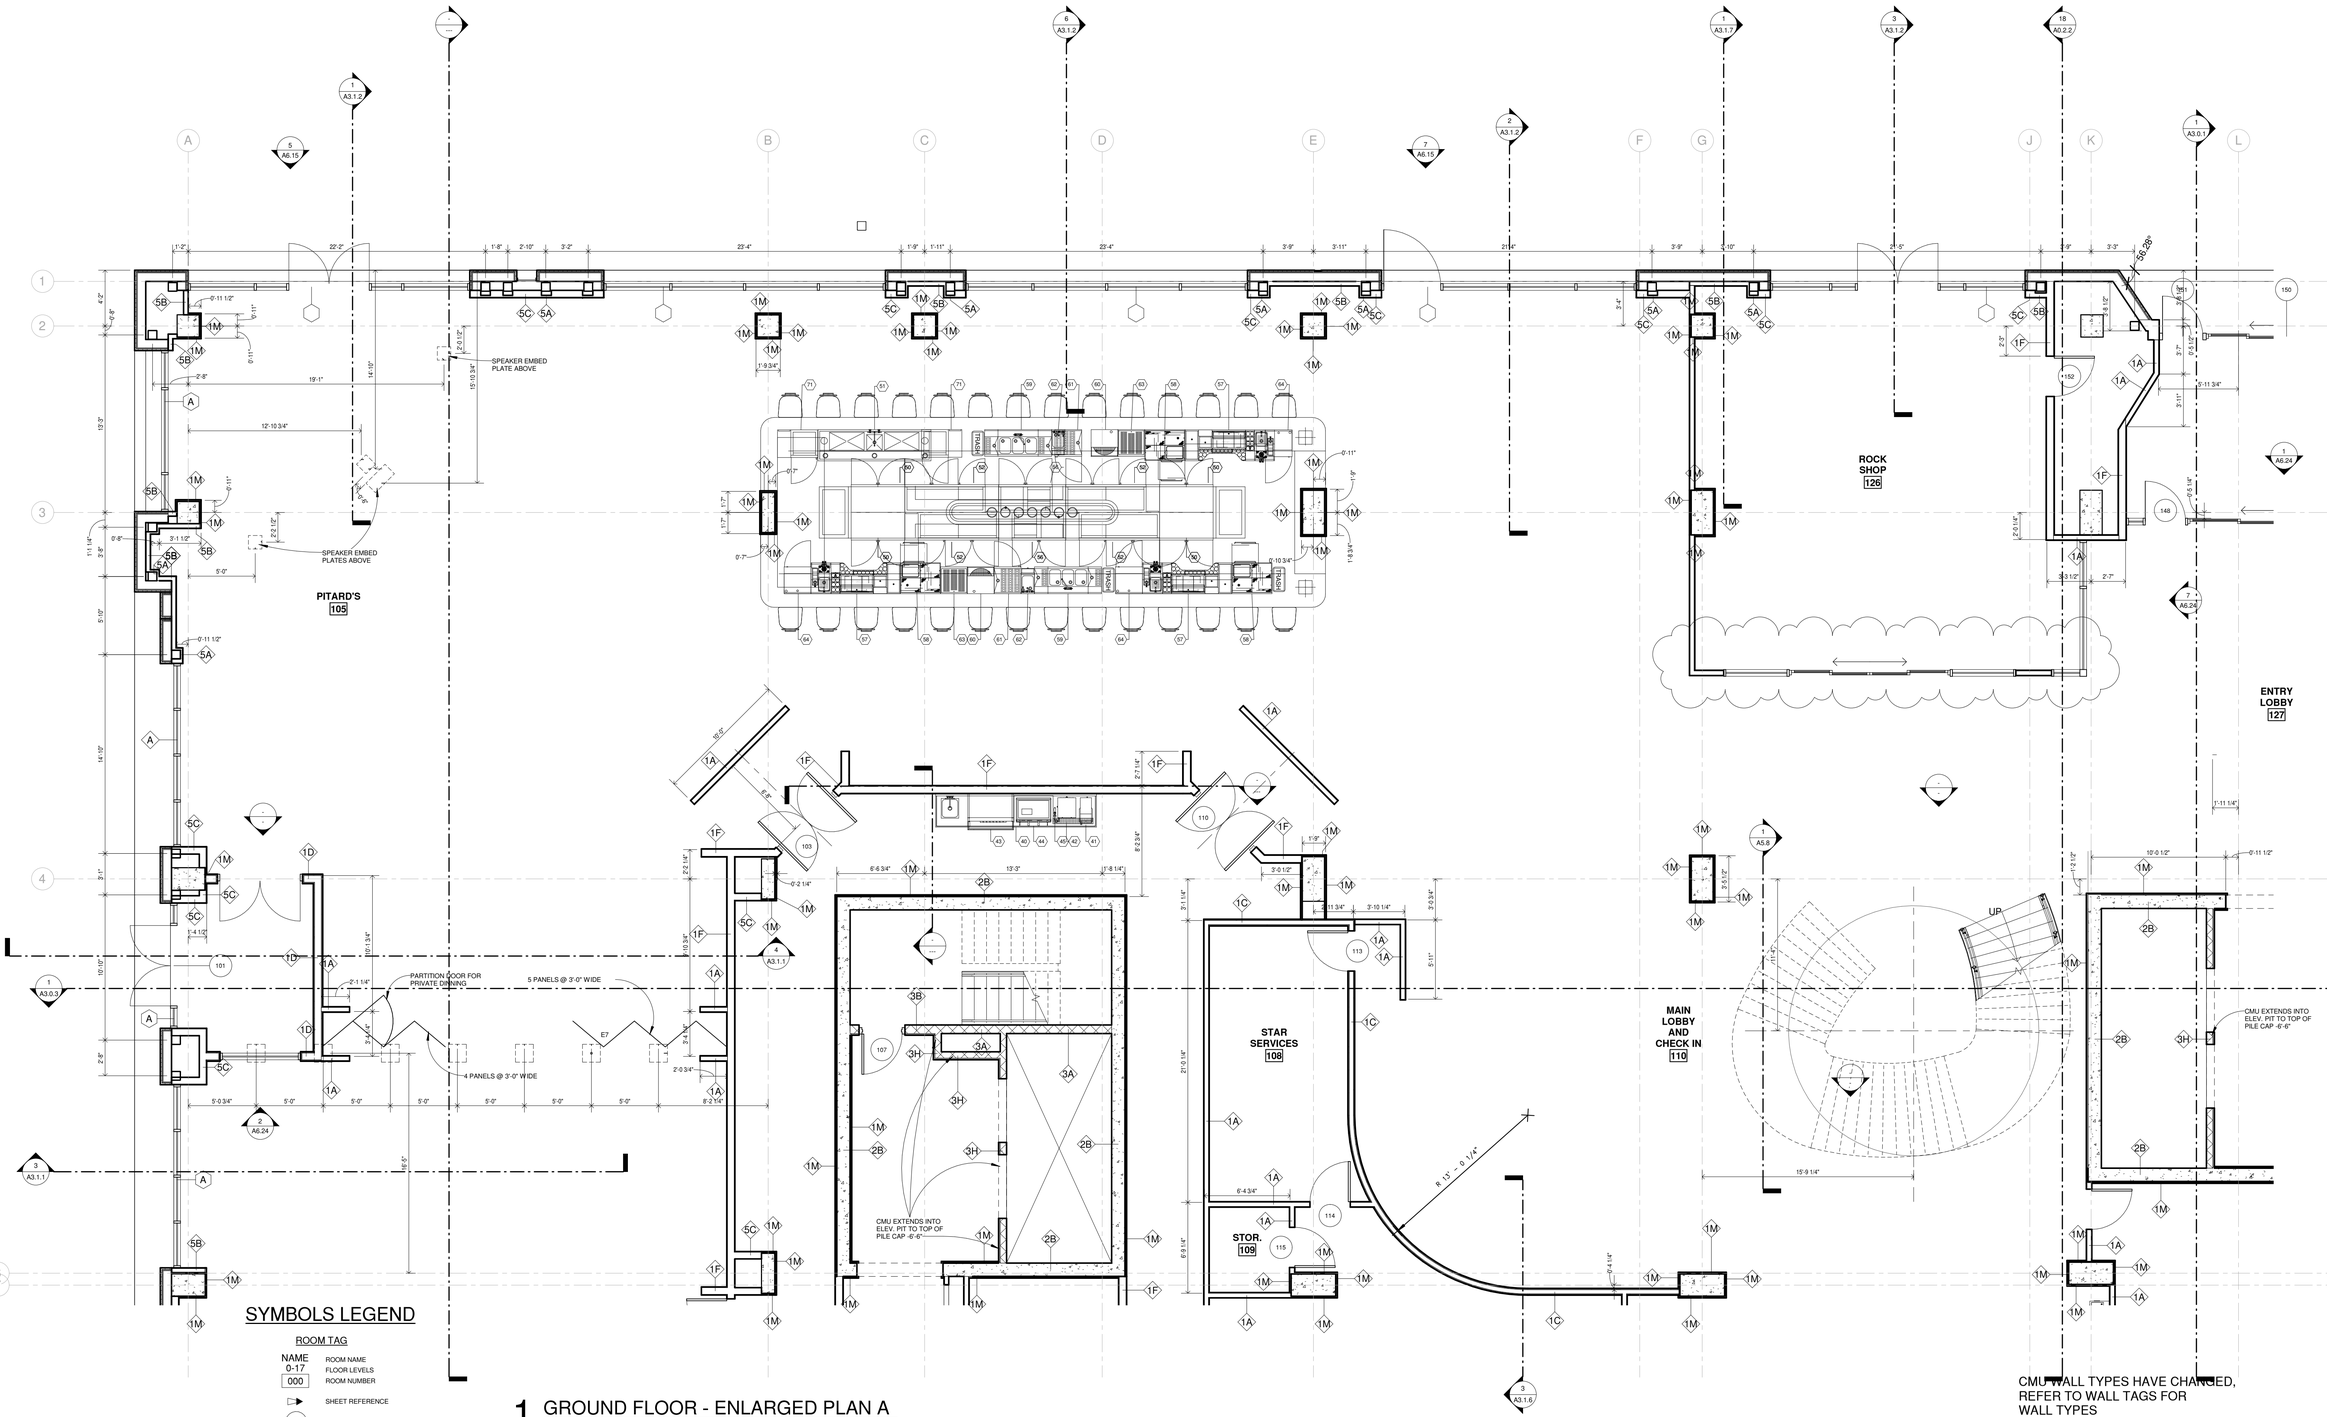

SYMBOLS LEGEND

ROOM TAG

NAME / 0-17 — ROOM NAME, FLOOR LEVELS

000 — ROOM NUMBER

SHEET REFERENCE

XX — DOOR TAG, SEE

X — WINDOW TAG, SEE

XX — INTERIOR ELEVATION, SEE

XX — PARTITION TYPE, SEE SHEET

CEILING FURR DOWN/PANELS

3HR. RATED FIRE PARTITION

2HR. RATED FIRE PARTITION

1HR. RATED FIRE PARTITION

FEC — 2-A:20-B:C FIRE EXTINGUISHER IN RECESSED CABINET, MOUNTING HEIGHT 60" (MAX.) AFF TO TOP EXTINGUISHER

FE — 2-A:20-B:C SURFACED MOUNTED, MOUNTING HEIGHT 60" (MAX.) AFF TO TOP EXTINGUISHER

ADA 30"x48" CLEAR FLOOR SPACE

1 GROUND FLOOR - ENLARGED PLAN A

SCALE: 3/16" = 1'-0"

CMU WALL TYPES HAVE CHANGED, REFER TO WALL TAGS FOR WALL TYPES

HB HARRY BAKER SMITH SA II ARCHITECTS II P L L C
189 Maple Ridge Drive Metairie, LA 70001
(504)-885-4477
central@hbsaii.com hbsaii.com
SINCE 1961

HARD ROCK HOTEL

1031 CANAL STREET
NEW ORLEANS, LOUISIANA

THESE PLANS AND SPECIFICATIONS HAVE BEEN PREPARED BY ME OR UNDER MY CLOSE PERSONAL SUPERVISION AND TO THE BEST OF MY KNOWLEDGE AND BELIEF THEY COMPLY WITH ALL CITY, STATE AND FEDERAL REQUIREMENTS. I AM NOT PROVIDING CONTRACT ADMINISTRATION.
CERTIFIED CORRECT

THIS DRAWING IS CONFIDENTIAL AND NOT BE LOANED, REPRODUCED, COPIED, EITHER WHOLLY OR IN PART, OR MADE PUBLIC IN ANY MANNER WITHOUT THE WRITTEN CONSENT OF HBSA II ARCHITECTS, A PROFESSIONAL LLC. ALL RIGHTS OF DESIGN OR INVENTION ARE RESERVED AND WILL REMAIN THE SOLE PROPERTY OF HBSA II ARCHITECTS A PROFESSIONAL LLC.

REVISION HISTORY


	4/26/2019	REVISION #12
1		
2		
3		
4		
5		
6		
7		
8		

GROUND FLOOR ENLARGED PLAN A

PROJECT#: 1709
PHASE: CD
TEAM: Author
CHECKER: Checker
SCALE: AS NOTED
ISSUED: 2/1/2019
SHEET#:

A4.1.1

HRH_1031 CANAL ST_PDF ARCH SET_4/26/2019, 12:00 PM

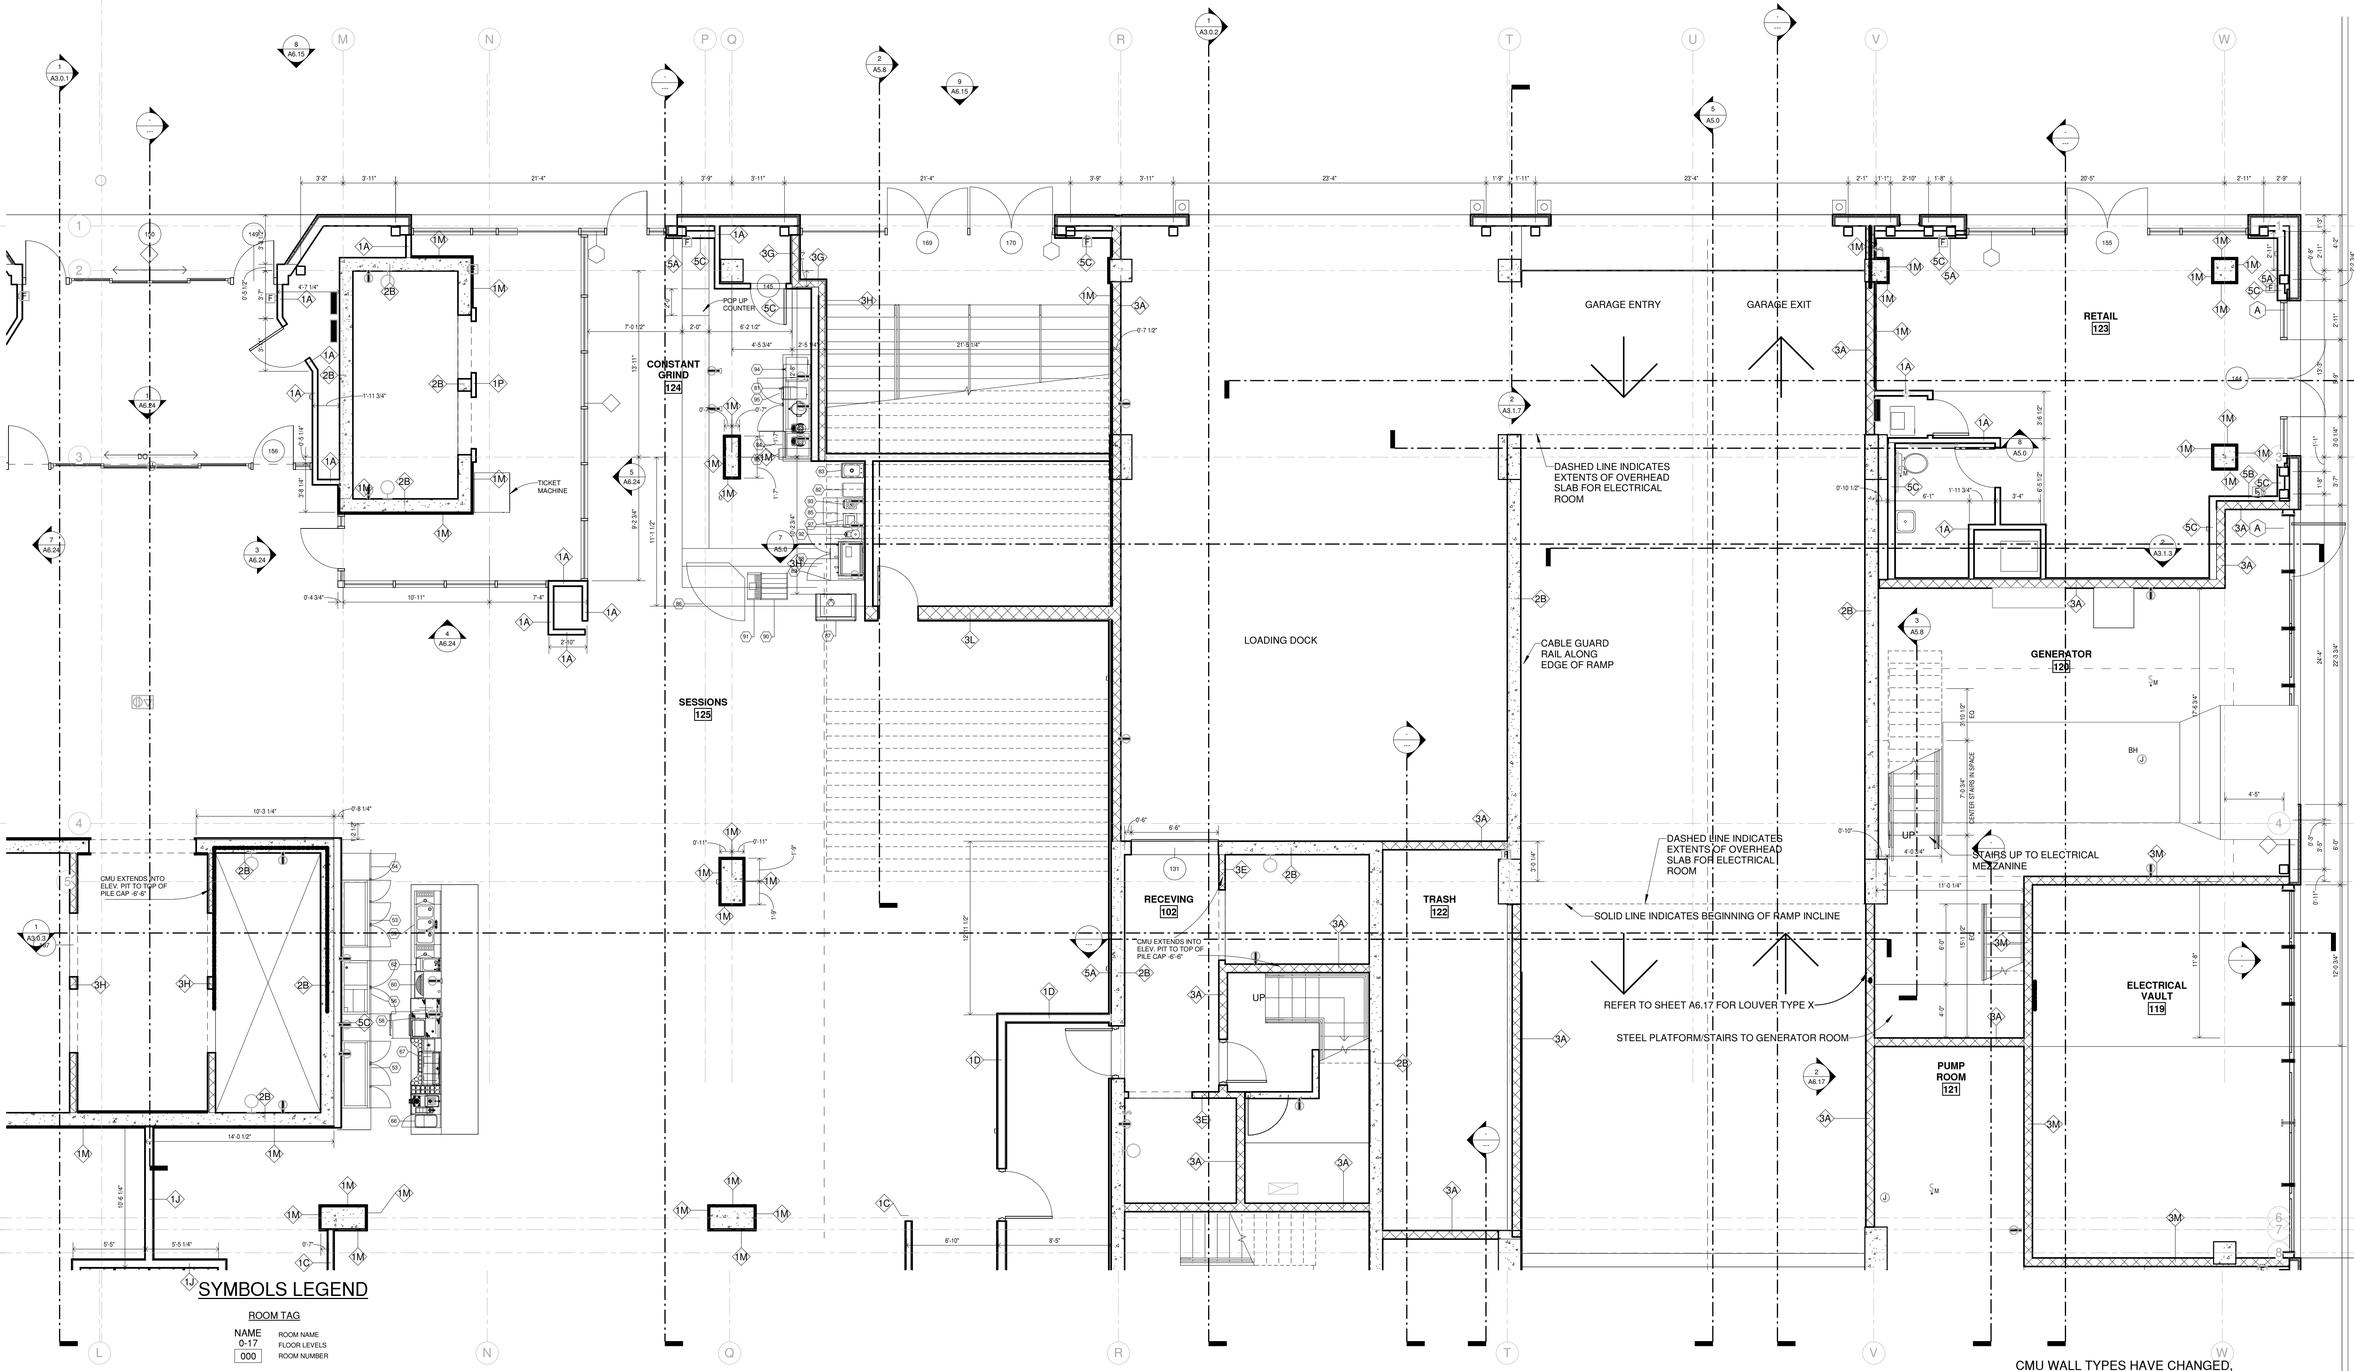

SYMBOLS LEGEND

ROOM TAG

NAME	ROOM NAME
0-17	FLOOR LEVELS
000	ROOM NUMBER
	SHEET REFERENCE
XX	DOOR TAG, SEE
X	WINDOW TAG, SEE
XX	INTERIOR ELEVATION, SEE
XX	PARTITION TYPE, SEE SHEET
	CEILING FURR DOWN/PANELS
	3HR. RATED FIRE PARTITION
	2HR. RATED FIRE PARTITION
	1HR. RATED FIRE PARTITION
FEC	2-A:20-B:C FIRE EXTINGUISHER IN RECESSED CABINET, MOUNTING HEIGHT 60" (MAX.) AFF TO TOP EXTINGUISHER
FE	2-A:20-B:C SURFACED MOUNTED, MOUNTING HEIGHT 60" (MAX.) AFF TO TOP EXTINGUISHER
	ADA 30"x48" CLEAR FLOOR SPACE

1 GROUND FLOOR - ENLARGED PLAN B

SCALE: 3/16" = 1'-0"

HB HARRY BAKER SMITH SA II ARCHITECTS II P L L C
189 Maple Ridge Drive Metairie, LA 70001
(504)-885-4477
central@hbsaii.com hbsaii.com
SINCE 1961

HARD ROCK HOTEL

1031 CANAL STREET
NEW ORLEANS, LOUISIANA

THESE PLANS AND SPECIFICATIONS HAVE BEEN PREPARED BY ME OR UNDER MY CLOSE PERSONAL SUPERVISION AND TO THE BEST OF MY KNOWLEDGE AND BELIEF THEY COMPLY WITH ALL CITY, STATE AND FEDERAL REQUIREMENTS, AND I AM NOT PROVIDING CONTRACT ADMINISTRATION.
CERTIFIED CORRECT

THIS DRAWING IS CONFIDENTIAL AND NOT BE LOANED, REPRODUCED, COPIED, EITHER WHOLLY OR IN PART, OR MADE PUBLIC IN ANY MANNER WITHOUT THE WRITTEN CONSENT OF HBSA II ARCHITECTS, A PROFESSIONAL LLC. ALL RIGHTS OF DESIGN OR INVENTION ARE RESERVED AND WILL REMAIN THE SOLE PROPERTY OF HBSA II ARCHITECTS A PROFESSIONAL LLC.

REVISION HISTORY


1	REVISION #12	4/26/2019
2		
3		
4		
5		
6		
7		
8		

GROUND FLOOR ENLARGED PLAN B

PROJECT#: 1709
PHASE: CD
TEAM: Author
CHECKER: Checker
SCALE: AS NOTED
ISSUED: 2/1/2019
SHEET#:

A4.1.2

HRH_1031 CANAL ST_FOF ARCH SET_4/26/2019, 12:00 PM

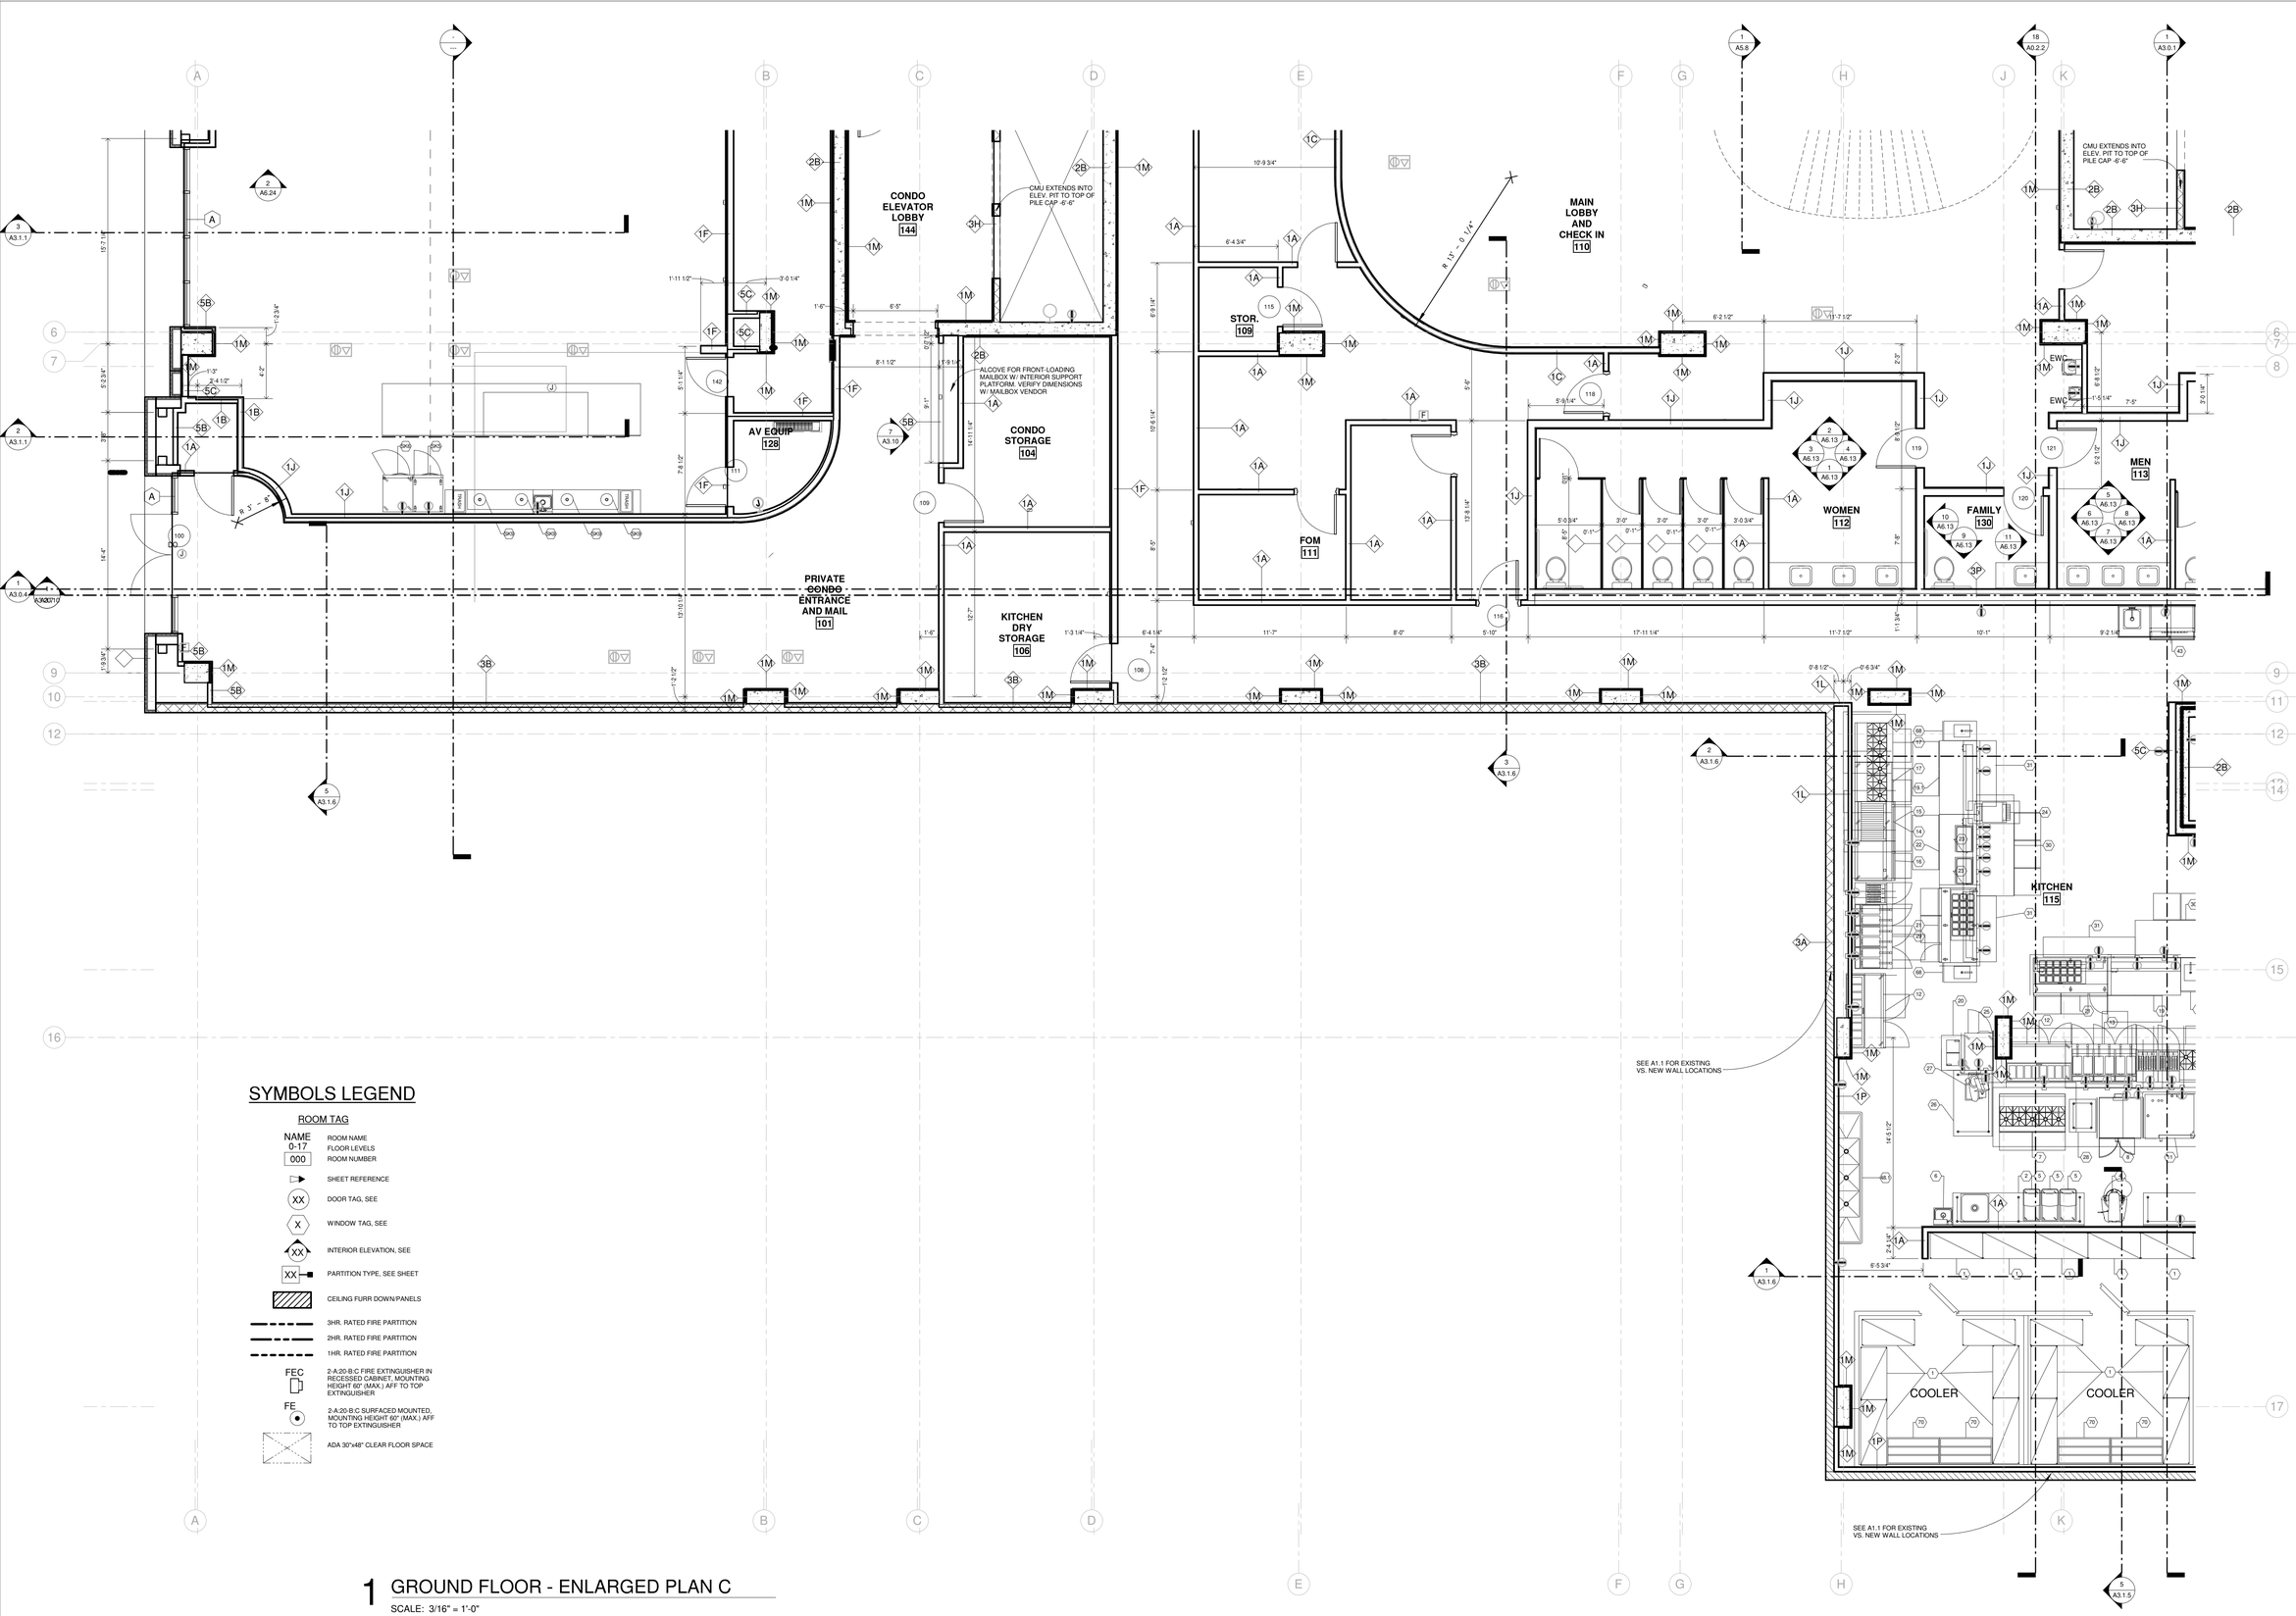

SYMBOLS LEGEND

ROOM TAG

NAME / 0-17	ROOM NAME / FLOOR LEVELS
000	ROOM NUMBER
	SHEET REFERENCE
XX	DOOR TAG, SEE
X	WINDOW TAG, SEE
XX	INTERIOR ELEVATION, SEE
XX	PARTITION TYPE, SEE SHEET
	CEILING FURR DOWN PANELS
	3HR. RATED FIRE PARTITION
	2HR. RATED FIRE PARTITION
	1HR. RATED FIRE PARTITION
FEC	2-A:20-B:C FIRE EXTINGUISHER IN RECESSED CABINET, MOUNTING HEIGHT 60" (MAX.) AFF TO TOP EXTINGUISHER
FE	2-A:20-B:C SURFACED MOUNTED, MOUNTING HEIGHT 60" (MAX.) AFF TO TOP EXTINGUISHER
	ADA 30"x48" CLEAR FLOOR SPACE

1 GROUND FLOOR - ENLARGED PLAN C

SCALE: 3/16" = 1'-0"

HB HARRY BAKER SMITH SA II ARCHITECTS II P L L C
189 Maple Ridge Drive Metairie, LA 70001
(504)-885-4477
central@hbsaii.com hbsaii.com
SINCE 1961

HARD ROCK HOTEL

1031 CANAL STREET
NEW ORLEANS, LOUISIANA

THESE PLANS AND SPECIFICATIONS HAVE BEEN PREPARED BY ME OR UNDER MY CLOSE PERSONAL SUPERVISION AND TO THE BEST OF MY KNOWLEDGE AND BELIEF THEY COMPLY WITH ALL CITY, STATE AND FEDERAL REQUIREMENTS, AND AM NOT PROVIDING CONTRACT ADMINISTRATION.
CERTIFIED CORRECT

THIS DRAWING IS CONFIDENTIAL AND NOT BE LOANED, REPRODUCED, COPIED, EITHER WHOLLY OR IN PART, OR MADE PUBLIC IN ANY MANNER WITHOUT THE WRITTEN CONSENT OF HBSA II ARCHITECTS, A PROFESSIONAL LLC. ALL RIGHTS OF DESIGN OR INVENTION ARE RESERVED AND WILL REMAIN THE SOLE PROPERTY OF HBSA II ARCHITECTS A PROFESSIONAL LLC.

REVISION HISTORY


	1	2	3	4	5	6	7	8
4/26/2019								
REVISION #12								

GROUND FLOOR
ENLARGED PLAN C

PROJECT#: 1709
PHASE: CD
TEAM: Author
CHECKER: Checker
SCALE: AS NOTED
ISSUED: 2/1/2019
SHEET#:

A4.1.3

HRH_1031 CANAL ST._PDF ARCH SET_4/26/2019, 12:00 PM

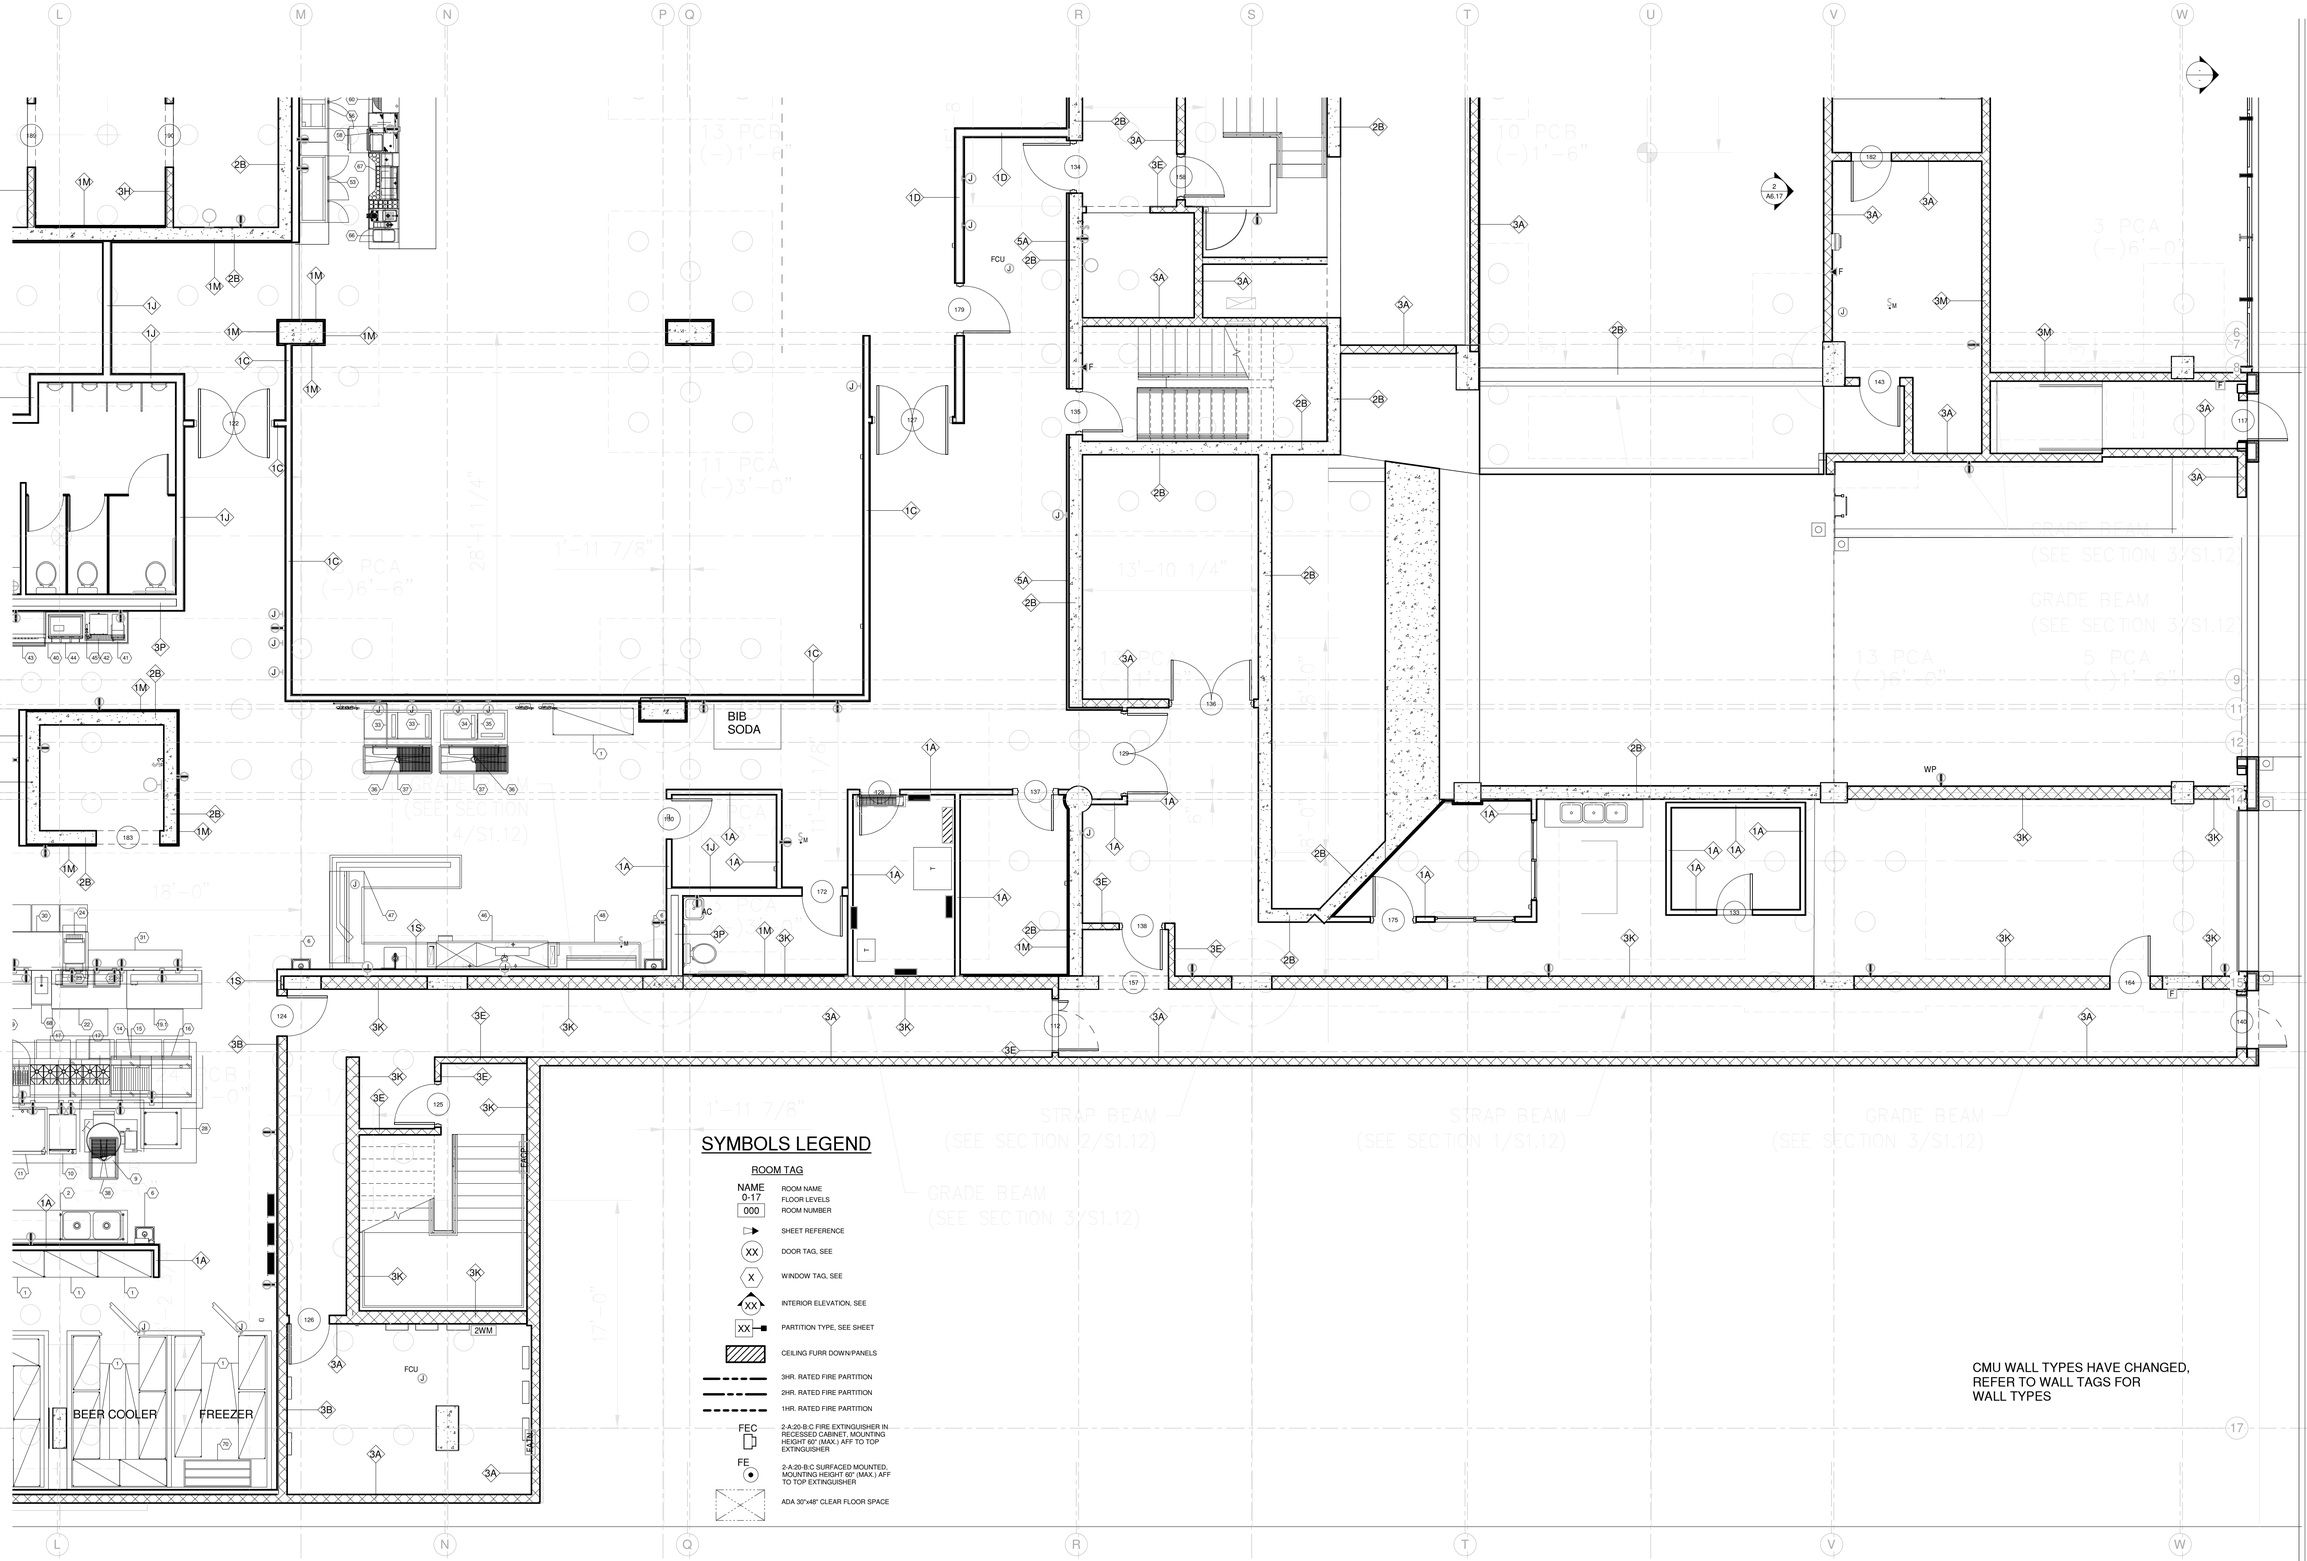

SYMBOLS LEGEND

ROOM TAG

NAME	ROOM NAME
0-17	FLOOR LEVELS
000	ROOM NUMBER
	SHEET REFERENCE
XX	DOOR TAG, SEE
X	WINDOW TAG, SEE
XX	INTERIOR ELEVATION, SEE
XX	PARTITION TYPE, SEE SHEET
	CEILING FURR DOWN PANELS
	3HR. RATED FIRE PARTITION
	2HR. RATED FIRE PARTITION
	1HR. RATED FIRE PARTITION
FEC	2-A:20-B:C FIRE EXTINGUISHER IN RECESSED CABINET, MOUNTING HEIGHT 60" (MAX.) AFF TO TOP EXTINGUISHER
FE	2-A:20-B:C SURFACED MOUNTED, MOUNTING HEIGHT 60" (MAX.) AFF TO TOP EXTINGUISHER
	ADA 30"x48" CLEAR FLOOR SPACE

CMU WALL TYPES HAVE CHANGED,
REFER TO WALL TAGS FOR
WALL TYPES

1 GROUND FLOOR - ENLARGED PLAN D

SCALE: 3/16" = 1'-0"

HB HARRY BAKER SMITH
SA II ARCHITECTS II
P L L C
189 Maple Ridge Drive Metairie, LA 70001
(504)-885-4477
central@hbsaii.com hbsaii.com
SINCE 1961

HARD ROCK HOTEL

1031 CANAL STREET
NEW ORLEANS, LOUISIANA

"THESE PLANS AND SPECIFICATIONS HAVE BEEN PREPARED BY ME OR UNDER MY CLOSE PERSONAL SUPERVISION AND TO THE BEST OF MY KNOWLEDGE AND BELIEF, THEY COMPLY WITH ALL CITY, STATE AND FEDERAL REQUIREMENTS, AND I AM NOT PROVIDING CONTRACT ADMINISTRATION."

CERTIFIED CORRECT

THIS DRAWING IS CONFIDENTIAL AND NOT BE LOANED, REPRODUCED, COPIED, EITHER WHOLE OR IN PART, OR MADE PUBLIC IN ANY MANNER WITHOUT THE WRITTEN CONSENT OF HBSA II ARCHITECTS, A PROFESSIONAL LLC. ALL RIGHTS OF DESIGN OR INVENTION ARE RESERVED AND WILL REMAIN THE SOLE PROPERTY OF HBSA II ARCHITECTS A PROFESSIONAL LLC.

REVISION HISTORY


4-26-2019								
REVISION #12								
1	2	3	4	5	6	7	8	

GROUND FLOOR
ENLARGED PLAN D

PROJECT#: 1709
PHASE: CD
TEAM: Author
CHECKER: Checker
SCALE: AS NOTED
ISSUED: 2/1/2019
SHEET#:

A4.1.4

HRH_1031 CANAL ST_FOF ARCH SET_4-26-2019, 12:55 PM

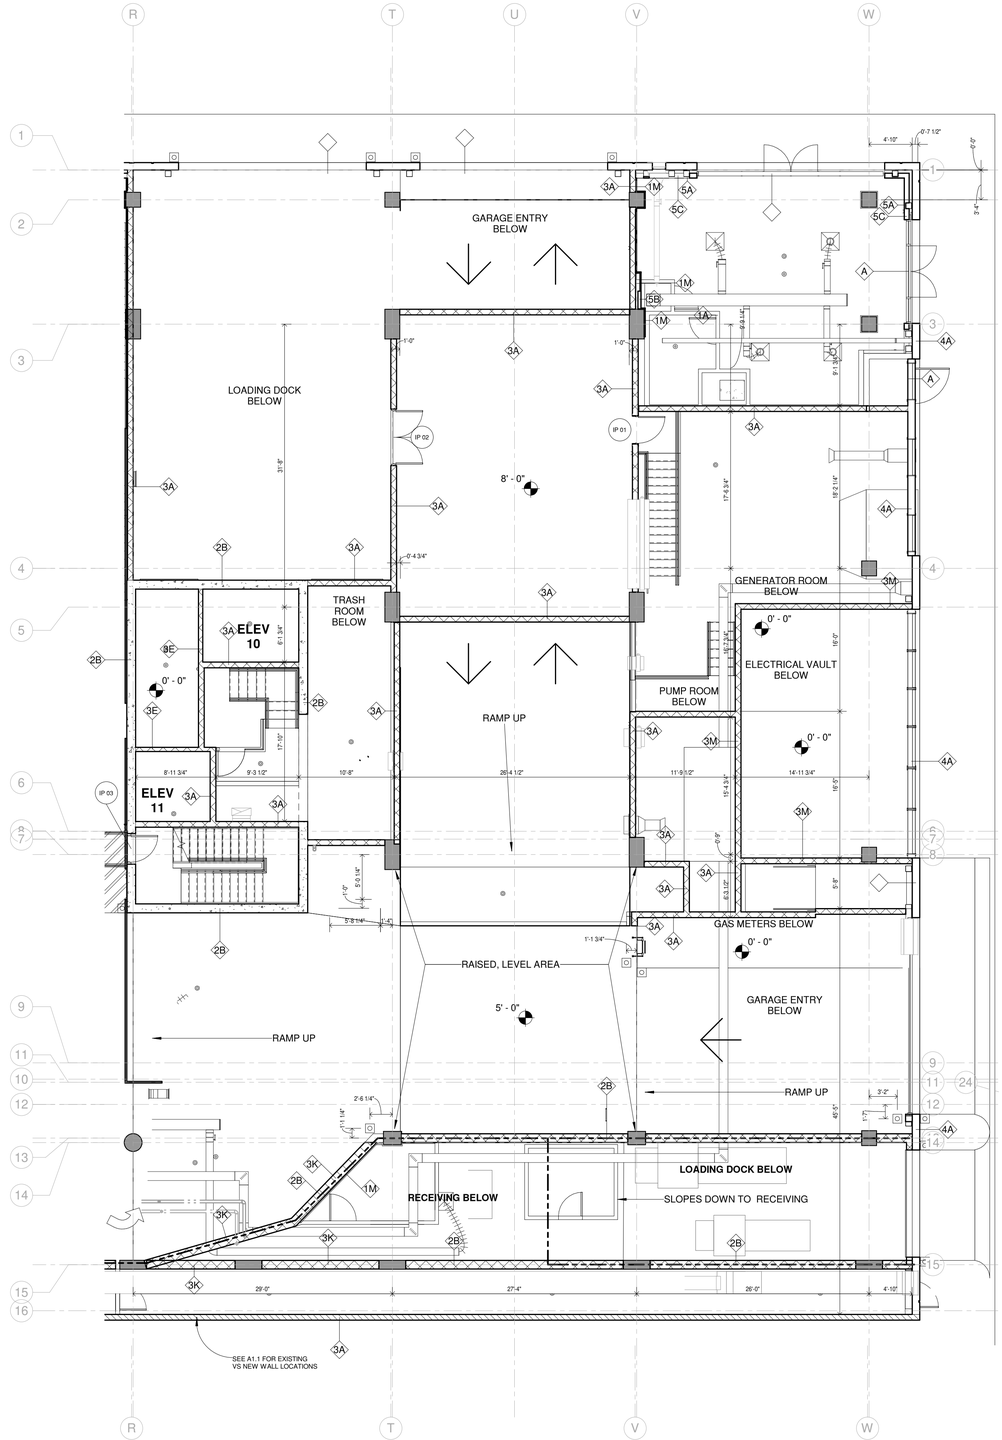

1 INTERMEDIATE PARKING ENLARGED PLAN A

SCALE: 1/8" = 1'-0"

HB HARRY BAKER SMITH SA II ARCHITECTS II P L L C
189 Maple Ridge Drive Metairie, LA 70001
(504)-885-4477
central@hbsaii.com hbsaii.com
SINCE 1961

HARD ROCK HOTEL

1031 CANAL STREET
NEW ORLEANS, LOUISIANA

THESE PLANS AND SPECIFICATIONS HAVE BEEN PREPARED BY ME OR UNDER MY CLOSE PERSONAL SUPERVISION AND TO THE BEST OF MY KNOWLEDGE AND BELIEF THEY COMPLY WITH ALL CITY, STATE AND FEDERAL REQUIREMENTS, AND I AM NOT PROVIDING CONTRACT ADMINISTRATION.
CERTIFIED CORRECT

THIS DRAWING IS CONFIDENTIAL AND NOT BE LOANED, REPRODUCED, COPIED, EITHER WHOLLY OR IN PART, OR MADE PUBLIC IN ANY MANNER WITHOUT THE WRITTEN CONSENT OF HBSA II ARCHITECTS, A PROFESSIONAL LLC. ALL RIGHTS OF DESIGN OR INVENTION ARE RESERVED AND WILL REMAIN THE SOLE PROPERTY OF HBSA II ARCHITECTS A PROFESSIONAL LLC.

REVISION HISTORY


	1	2	3	4	5	6	7	8
4/26/2019								
REVISION #12								

INTERMEDIATE PARKING ENLARGED PLAN A

PROJECT#: 1709
PHASE: CD
TEAM: Author
CHECKER: Checker
SCALE: AS NOTED
ISSUED: 2/1/2019
SHEET#:

A4.1.5

HRH_1031 CANAL ST_FOF ARCH SET_4-26-2019, 12:55 PM

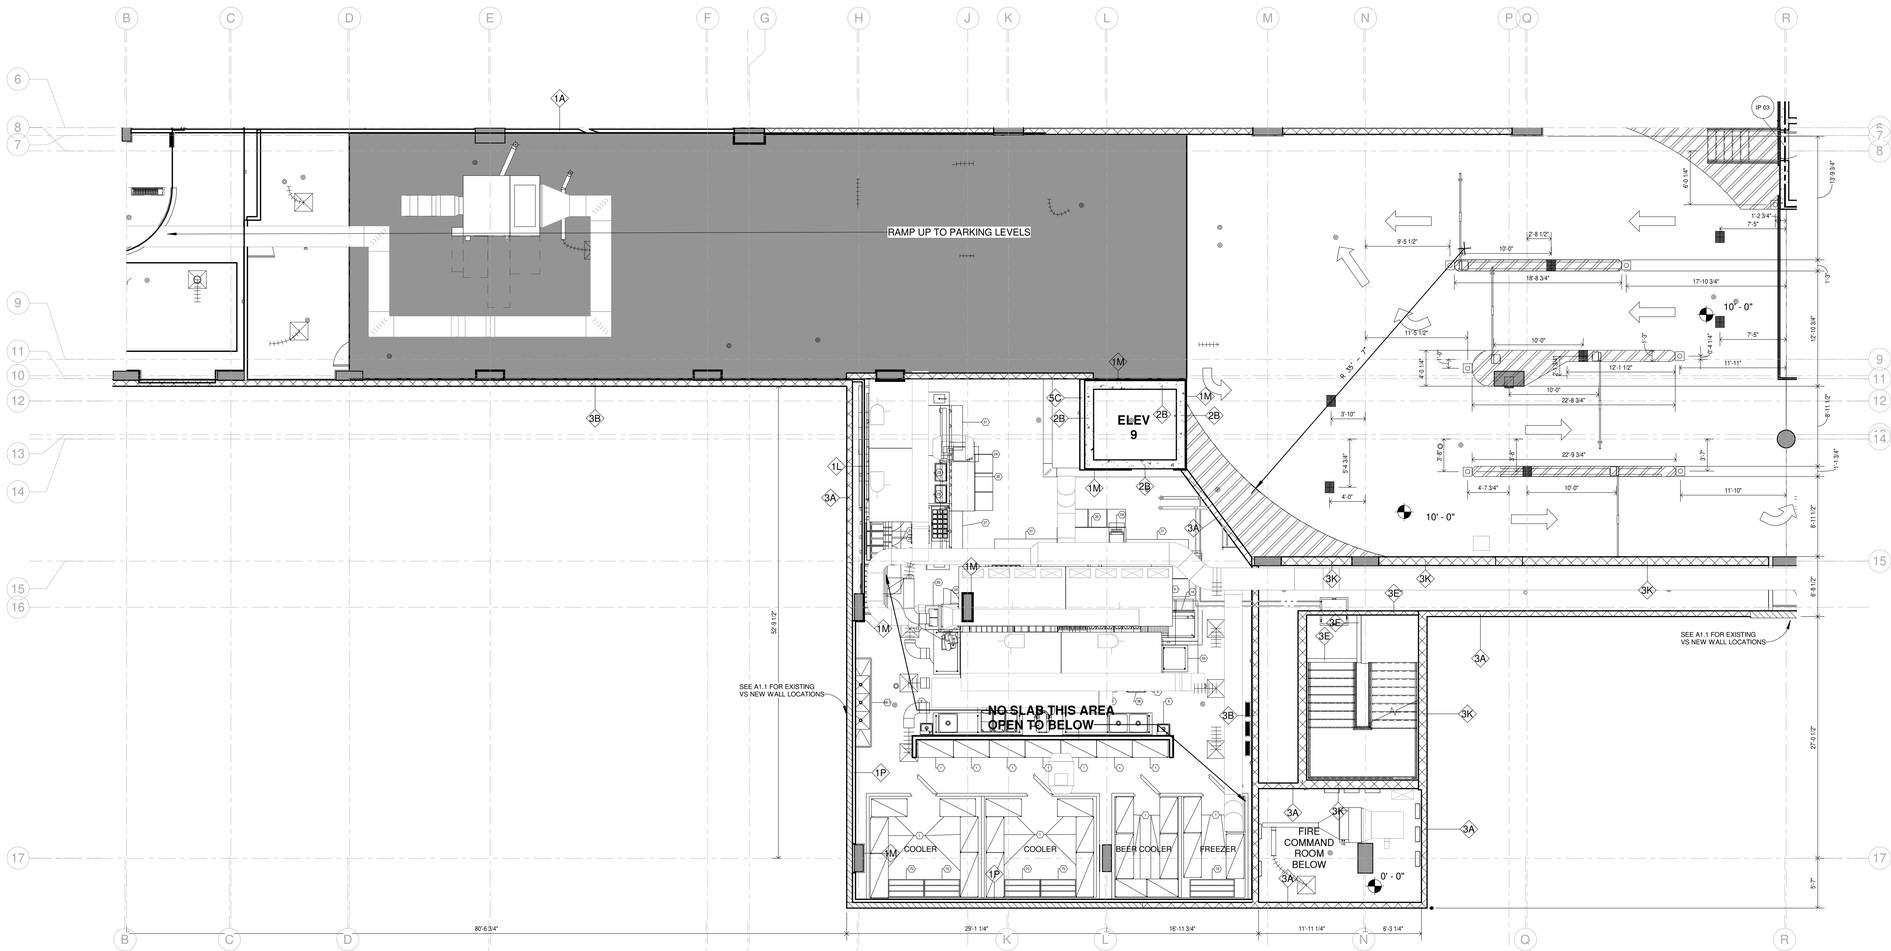

1 INTERMEDIATE PARKING ENLARGED PLAN B

SCALE: 1/8" = 1'-0"

HB HARRY BAKER SMITH
SA II ARCHITECTS II
P L L C
189 Maple Ridge Drive Metairie, LA 70001
(504)-885-4477
central@hbsaii.com hbsaii.com
SINCE 1961

HARD ROCK HOTEL

1031 CANAL STREET
NEW ORLEANS, LOUISIANA

THESE PLANS AND SPECIFICATIONS HAVE BEEN PREPARED BY ME OR UNDER MY CLOSE PERSONAL SUPERVISION AND TO THE BEST OF MY KNOWLEDGE AND BELIEF THEY COMPLY WITH ALL CITY, STATE AND FEDERAL REQUIREMENTS, AND I AM NOT PROVIDING CONTRACT ADMINISTRATION.

CERTIFIED CORRECT

THIS DRAWING IS CONFIDENTIAL AND NOT BE LOANED, REPRODUCED, COPIED, EITHER WHOLLY OR IN PART, OR MADE PUBLIC IN ANY MANNER WITHOUT THE WRITTEN CONSENT OF HB.SA II ARCHITECTS, A PROFESSIONAL L.L.C. ALL RIGHTS OF DESIGN OR INVENTION ARE RESERVED AND WILL REMAIN THE SOLE PROPERTY OF HB.SA II ARCHITECTS A PROFESSIONAL L.L.C.

REVISION HISTORY


	1	2	3	4	5	6	7	8
REVISION # 12								
4/26/2019								

INTERMEDIATE PARKING PLAN B

PROJECT#: 1709
PHASE: CD
TEAM: Author
CHECKER: Checker
SCALE: AS NOTED
ISSUED: 2/1/2019
SHEET#:

A4.1.6

HARK-1031 CANAL ST - PDF ARCH SET_4/26/2019, 12:00 PM

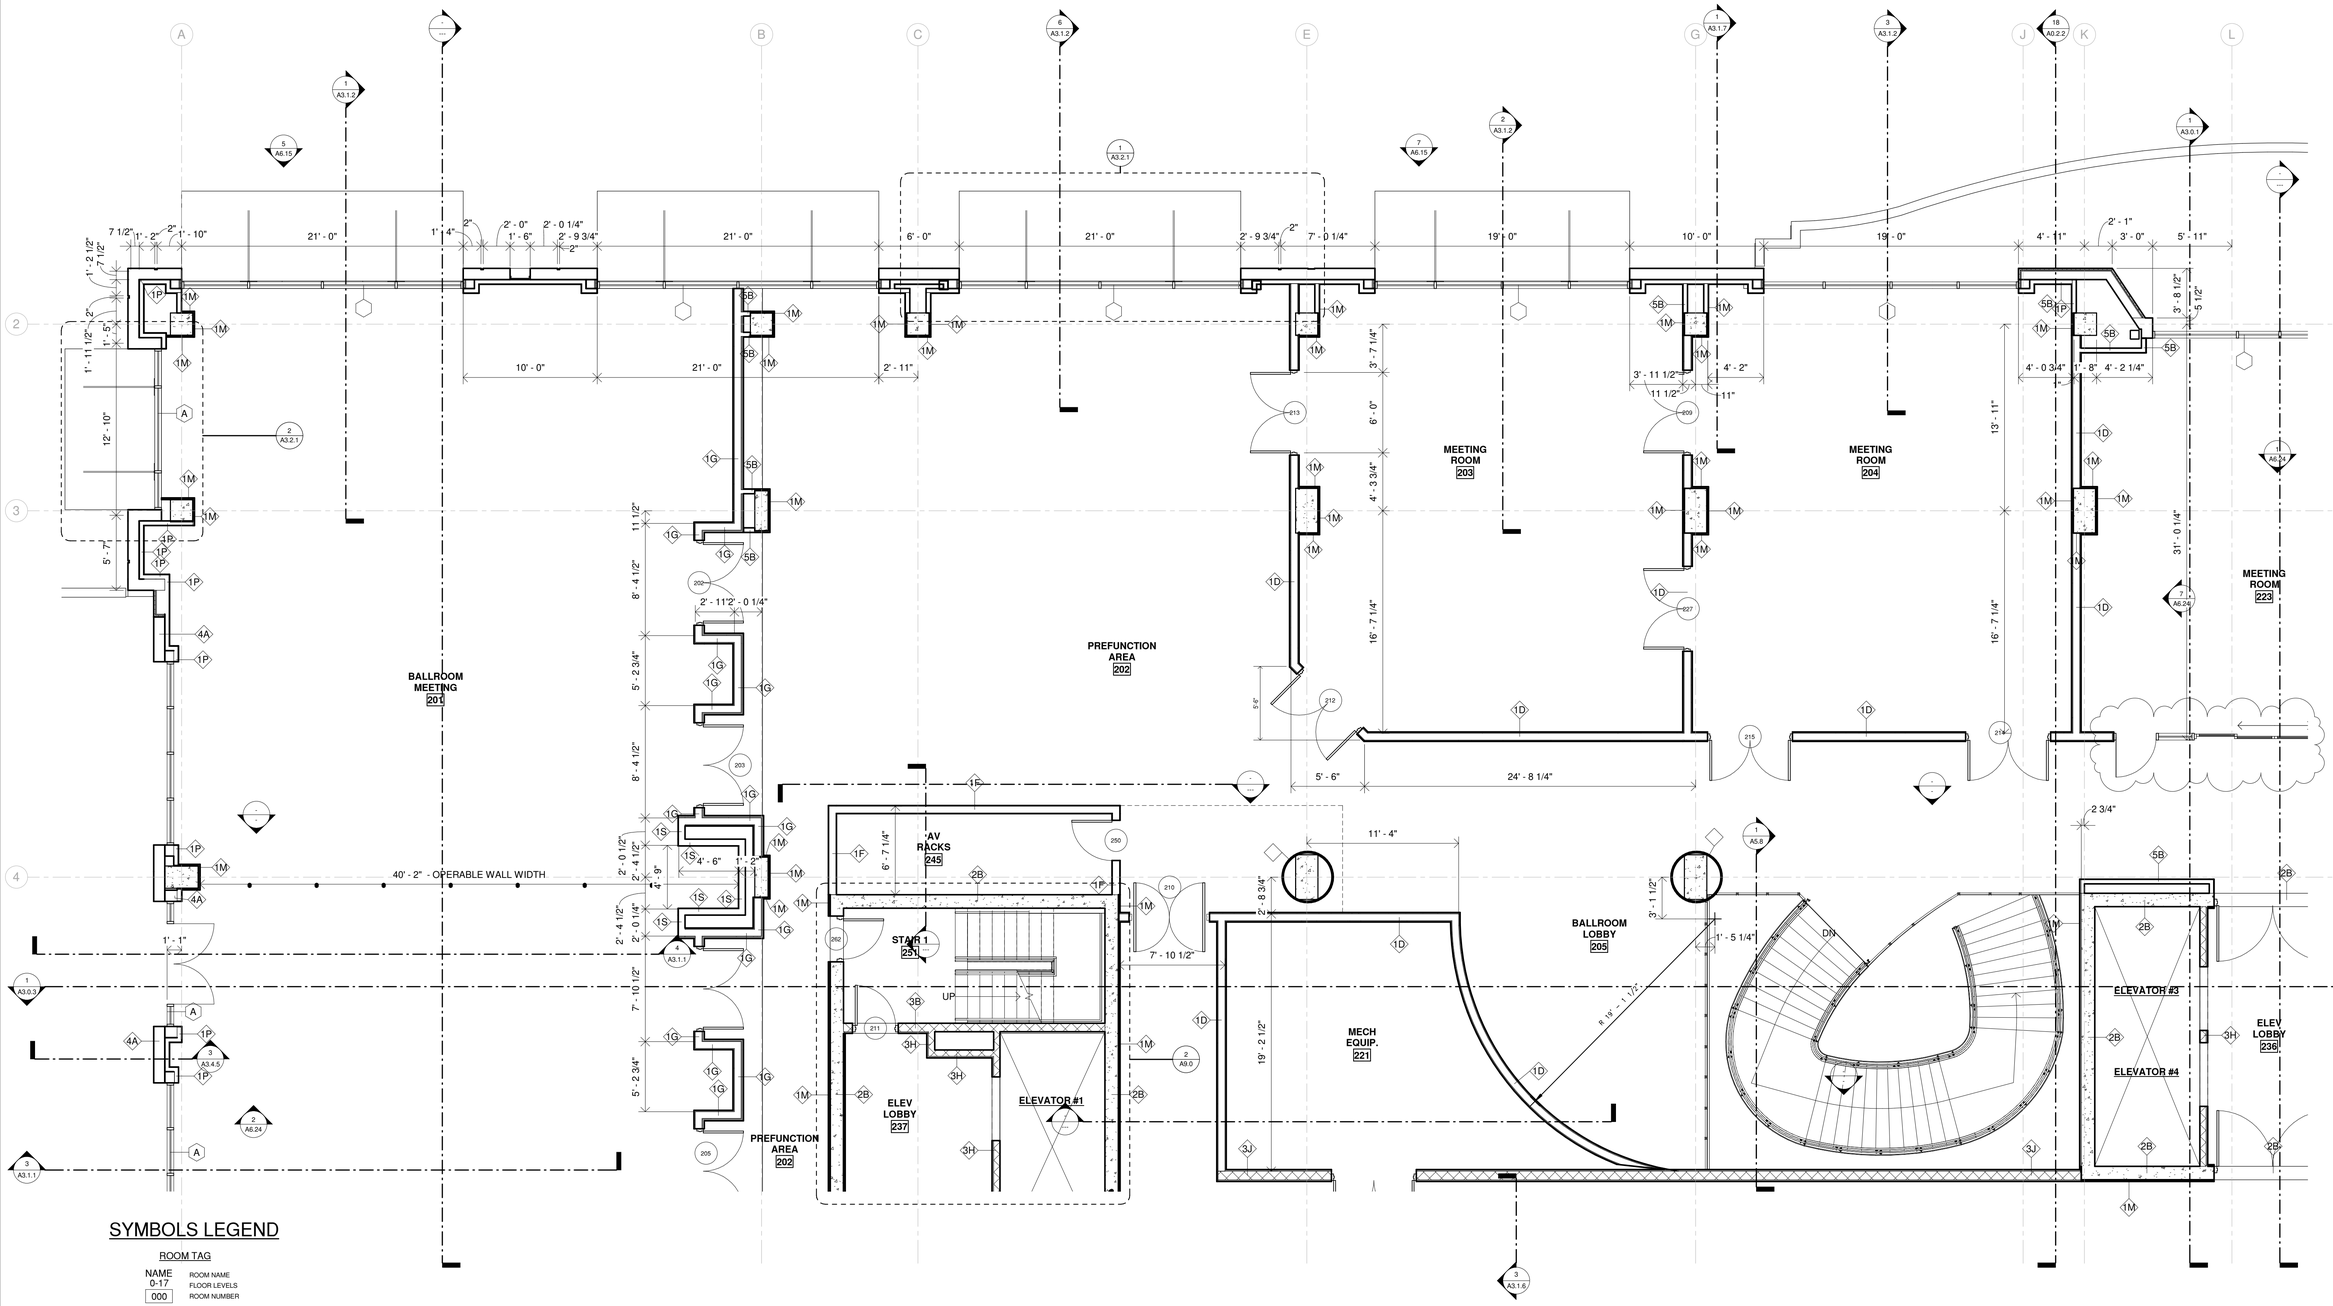

SYMBOLS LEGEND

ROOM TAG

NAME 0-17 — ROOM NAME, FLOOR LEVELS
000 — ROOM NUMBER

SHEET REFERENCE

XX — DOOR TAG, SEE

X — WINDOW TAG, SEE

XX — INTERIOR ELEVATION, SEE

XX — PARTITION TYPE, SEE SHEET

CEILING FURR DOWN/PANELS

3HR. RATED FIRE PARTITION

2HR. RATED FIRE PARTITION

1HR. RATED FIRE PARTITION

FEC — 2-A:20-B:C FIRE EXTINGUISHER IN RECESSED CABINET, MOUNTING HEIGHT 60" (MAX.) AFF TO TOP EXTINGUISHER

FE — 2-A:20-B:C SURFACED MOUNTED, MOUNTING HEIGHT 60" (MAX.) AFF TO TOP EXTINGUISHER

ADA 30"x48" CLEAR FLOOR SPACE

NOTE: CMU WALL TYPES HAVE CHANGED, REFER TO WALL TAGS FOR WALL TYPES

1 2ND FLOOR - ENLARGED PLAN A

SCALE: 3/16" = 1'-0"

HB HARRY BAKER SMITH SA II ARCHITECTS II P L L C
189 Maple Ridge Drive Metairie, LA 70001
(504)-885-4477
central@hbsaii.com hbsaii.com
SINCE 1961

HARD ROCK HOTEL

1031 CANAL STREET
NEW ORLEANS, LOUISIANA

THESE PLANS AND SPECIFICATIONS HAVE BEEN PREPARED BY ME OR UNDER MY CLOSE PERSONAL SUPERVISION AND TO THE BEST OF MY KNOWLEDGE AND BELIEF THEY COMPLY WITH ALL CITY, STATE AND FEDERAL REQUIREMENTS, AND I AM NOT PROVIDING CONTRACT ADMINISTRATION.

CERTIFIED CORRECT

THIS DRAWING IS CONFIDENTIAL AND NOT BE LOANED, REPRODUCED, COPIED, EITHER WHOLLY OR IN PART, OR MADE PUBLIC IN ANY MANNER WITHOUT THE WRITTEN CONSENT OF HB:SA II ARCHITECTS, A PROFESSIONAL LLC. ALL RIGHTS OF DESIGN OR INVENTION ARE RESERVED AND WILL REMAIN THE SOLE PROPERTY OF HB:SA II ARCHITECTS A PROFESSIONAL LLC.

REVISION HISTORY


	1	2	3	4	5	6	7	8
4/26/2019								
REVISION # 2								

2ND FLOOR ENLARGED PLAN A

PROJECT#: 1709
PHASE: CD
TEAM: Author
CHECKER: Checker
SCALE: AS NOTED
ISSUED: 2/1/2019
SHEET#:

A4.2.1

#HR-1031 CANAL ST._PDF ARCH SET_4/26/2019_12:20 PM

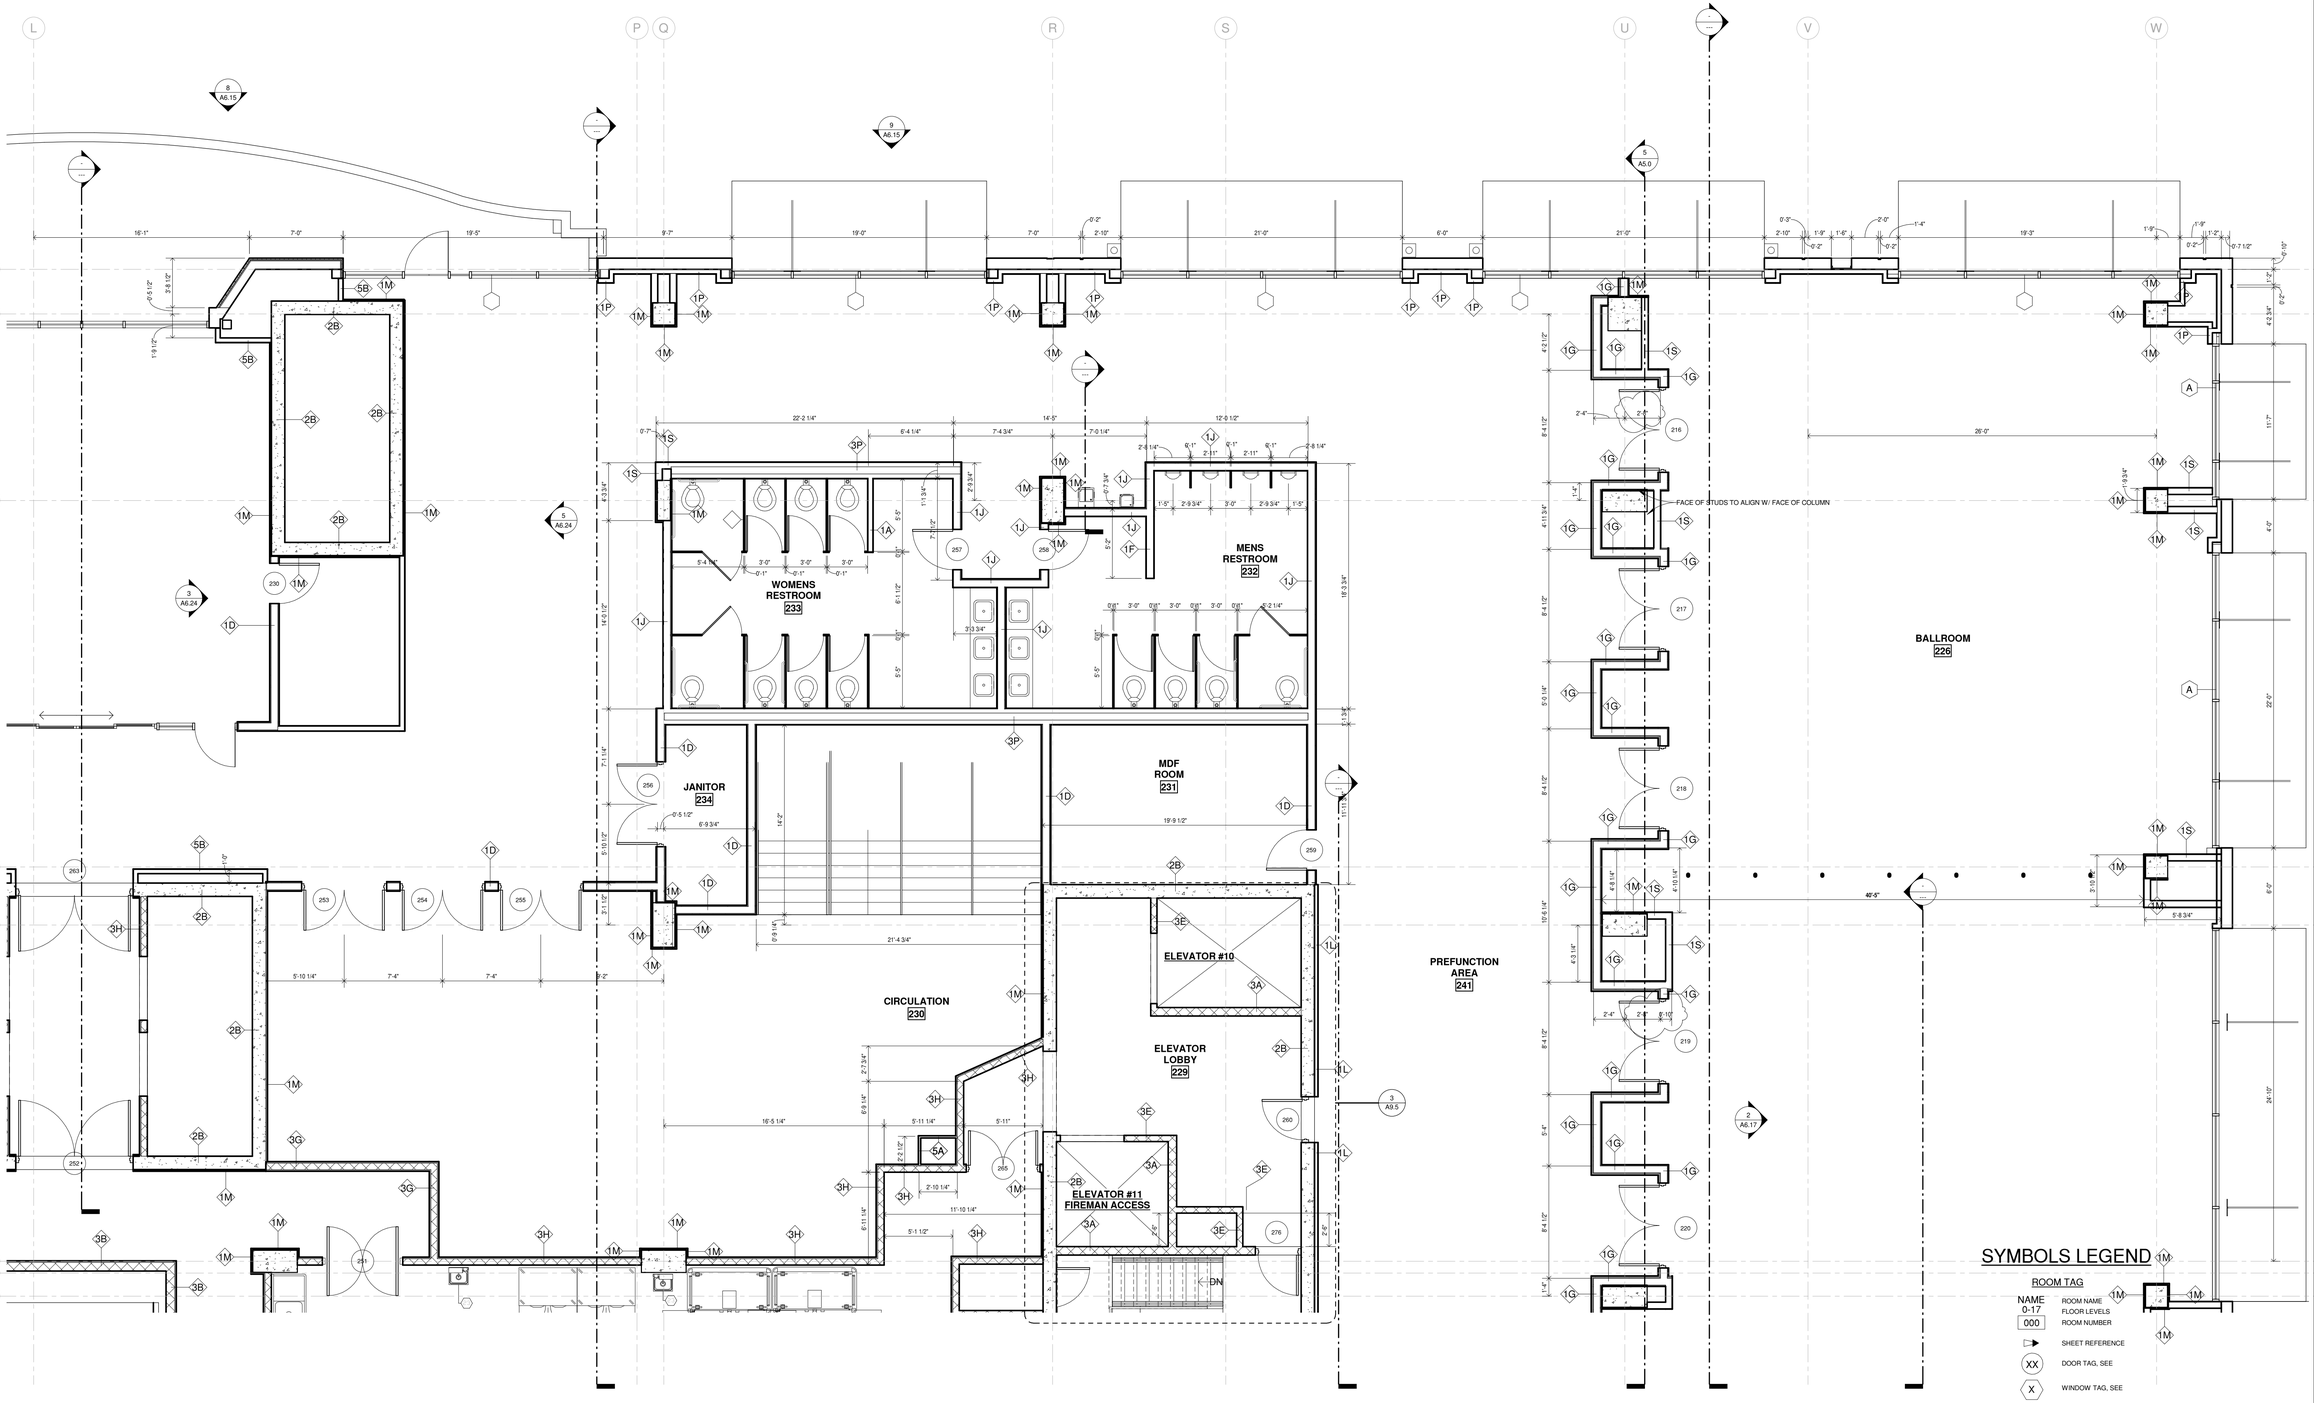

1 2ND FLOOR - ENLARGED PLAN B

SCALE: 3/16" = 1'-0"

NOTE: CMU WALL TYPES HAVE CHANGED, REFER TO WALL TAGS FOR WALL TYPES

SYMBOLS LEGEND

ROOM TAG

NAME / 0-17	ROOM NAME / FLOOR LEVELS
000	ROOM NUMBER
	SHEET REFERENCE
XX	DOOR TAG, SEE
X	WINDOW TAG, SEE
XX	INTERIOR ELEVATION, SEE
XX	PARTITION TYPE, SEE SHEET
	CEILING FURR DOWN/PANELS
	3HR. RATED FIRE PARTITION
	2HR. RATED FIRE PARTITION
	1HR. RATED FIRE PARTITION
FEC	2-A:20-B:C FIRE EXTINGUISHER IN RECESSED CABINET, MOUNTING HEIGHT 60" (MAX.) AFF TO TOP EXTINGUISHER
FE	2-A:20-B:C SURFACED MOUNTED, MOUNTING HEIGHT 60" (MAX.) AFF TO TOP EXTINGUISHER
	ADA 30"x48" CLEAR FLOOR SPACE

HB HARRY BAKER SMITH SA II ARCHITECTS II P L I C
189 Maple Ridge Drive Metairie, LA 70001
(504)-885-4477
central@hbsaii.com hbsaii.com
SINCE 1961

HARD ROCK HOTEL

1031 CANAL STREET
NEW ORLEANS, LOUISIANA

THESE PLANS AND SPECIFICATIONS HAVE BEEN PREPARED BY ME OR UNDER MY CLOSE PERSONAL SUPERVISION AND TO THE BEST OF MY KNOWLEDGE AND BELIEF THEY COMPLY WITH ALL CITY, STATE AND FEDERAL REQUIREMENTS, AND I AM NOT PROVIDING CONTRACT ADMINISTRATION.

CERTIFIED CORRECT

THIS DRAWING IS CONFIDENTIAL AND NOT BE LOANED, REPRODUCED, COPIED, EITHER WHOLLY OR IN PART, OR MADE PUBLIC IN ANY MANNER WITHOUT THE WRITTEN CONSENT OF HB:SA II ARCHITECTS, A PROFESSIONAL L.L.C. ALL RIGHTS OF DESIGN OR INVENTION ARE RESERVED AND WILL REMAIN THE SOLE PROPERTY OF HB:SA II ARCHITECTS A PROFESSIONAL L.L.C.

REVISION HISTORY


	1	2	3	4	5	6	7	8
4/26/2019								
REVISION #2								

2ND FLOOR ENLARGED PLAN B

PROJECT#: 1709
PHASE: CD
TEAM: Author
CHECKER: Checker
SCALE: AS NOTED
ISSUED: 2/1/2019
SHEET#:

A4.2.2

HRHL-1031 CANAL ST_PDF ARCH SET_4/26/2019, 12:00 PM

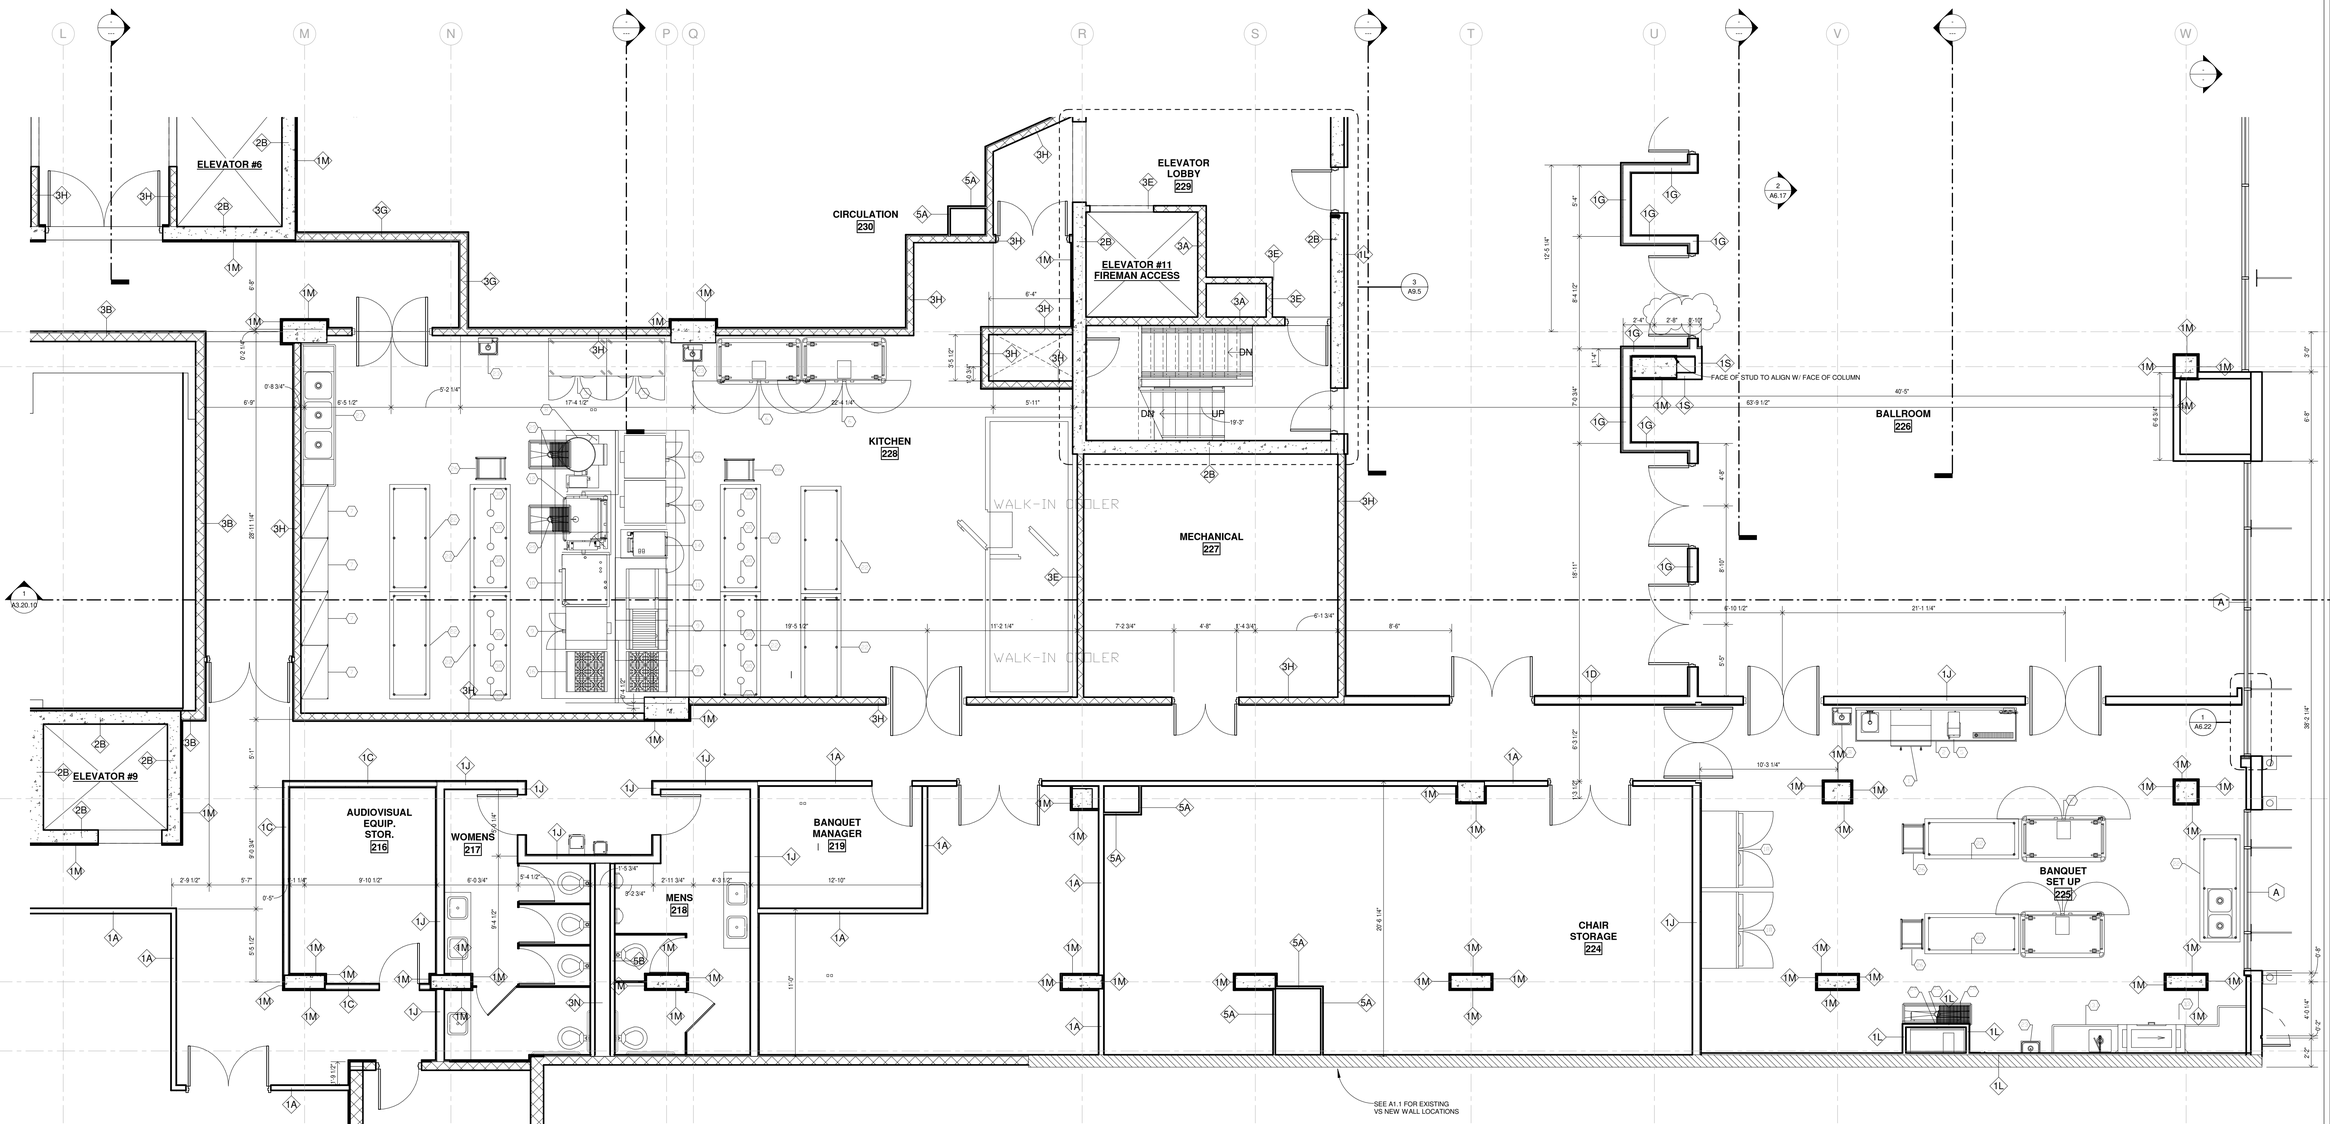

SYMBOLS LEGEND

ROOM TAG

NAME	ROOM NAME
0-17	FLOOR LEVELS
000	ROOM NUMBER
	SHEET REFERENCE
XX	DOOR TAG, SEE
X	WINDOW TAG, SEE
XX	INTERIOR ELEVATION, SEE
XX	PARTITION TYPE, SEE SHEET
	CEILING FURR DOWN/PANELS
	3HR. RATED FIRE PARTITION
	2HR. RATED FIRE PARTITION
	1HR. RATED FIRE PARTITION
FEC	2-A:20-B:C FIRE EXTINGUISHER IN RECESSED CABINET, MOUNTING HEIGHT 60" (MAX.) AFF TO TOP EXTINGUISHER
FE	2-A:20-B:C SURFACED MOUNTED, MOUNTING HEIGHT 60" (MAX.) AFF TO TOP EXTINGUISHER
	ADA 30"x48" CLEAR FLOOR SPACE

NOTE: CMU WALL TYPES HAVE CHANGED, REFER TO WALL TAGS FOR WALL TYPES

1 2ND FLOOR - ENLARGED PLAN C

SCALE: 3/16" = 1'-0"

HB HARRY BAKER SMITH SA II ARCHITECTS II P L L C
189 Maple Ridge Drive Metairie, LA 70001
(504)-885-4477
central@hbsaii.com hbsaii.com
SINCE 1961

HARD ROCK HOTEL

1031 CANAL STREET
NEW ORLEANS, LOUISIANA

THESE PLANS AND SPECIFICATIONS HAVE BEEN PREPARED BY ME OR UNDER MY CLOSE PERSONAL SUPERVISION AND TO THE BEST OF MY KNOWLEDGE AND BELIEF THEY COMPLY WITH ALL CITY, STATE AND FEDERAL REQUIREMENTS, AND I AM NOT PROVIDING CONTRACT ADMINISTRATION.
CERTIFIED CORRECT

THIS DRAWING IS CONFIDENTIAL AND NOT BE LOANED, REPRODUCED, COPIED, EITHER WHOLLY OR IN PART, OR MADE PUBLIC IN ANY MANNER WITHOUT THE WRITTEN CONSENT OF HB:SA II ARCHITECTS, A PROFESSIONAL LLC. ALL RIGHTS OF DESIGN OR INVENTION ARE RESERVED AND WILL REMAIN THE SOLE PROPERTY OF HB:SA II ARCHITECTS A PROFESSIONAL L.L.C.

REVISION HISTORY


	REVISION #12	4/26/2019
1		
2		
3		
4		
5		
6		
7		
8		

2ND FLOOR ENLARGED PLAN C

PROJECT#: 1709
PHASE: CD
TEAM: Author
CHECKER: Checker
SCALE: AS NOTED
ISSUED: 2/1/2019
SHEET#:

A4.2.3

HRH_1031 CANAL ST_PDF ARCH SET_4/26/2019, 12:00 PM

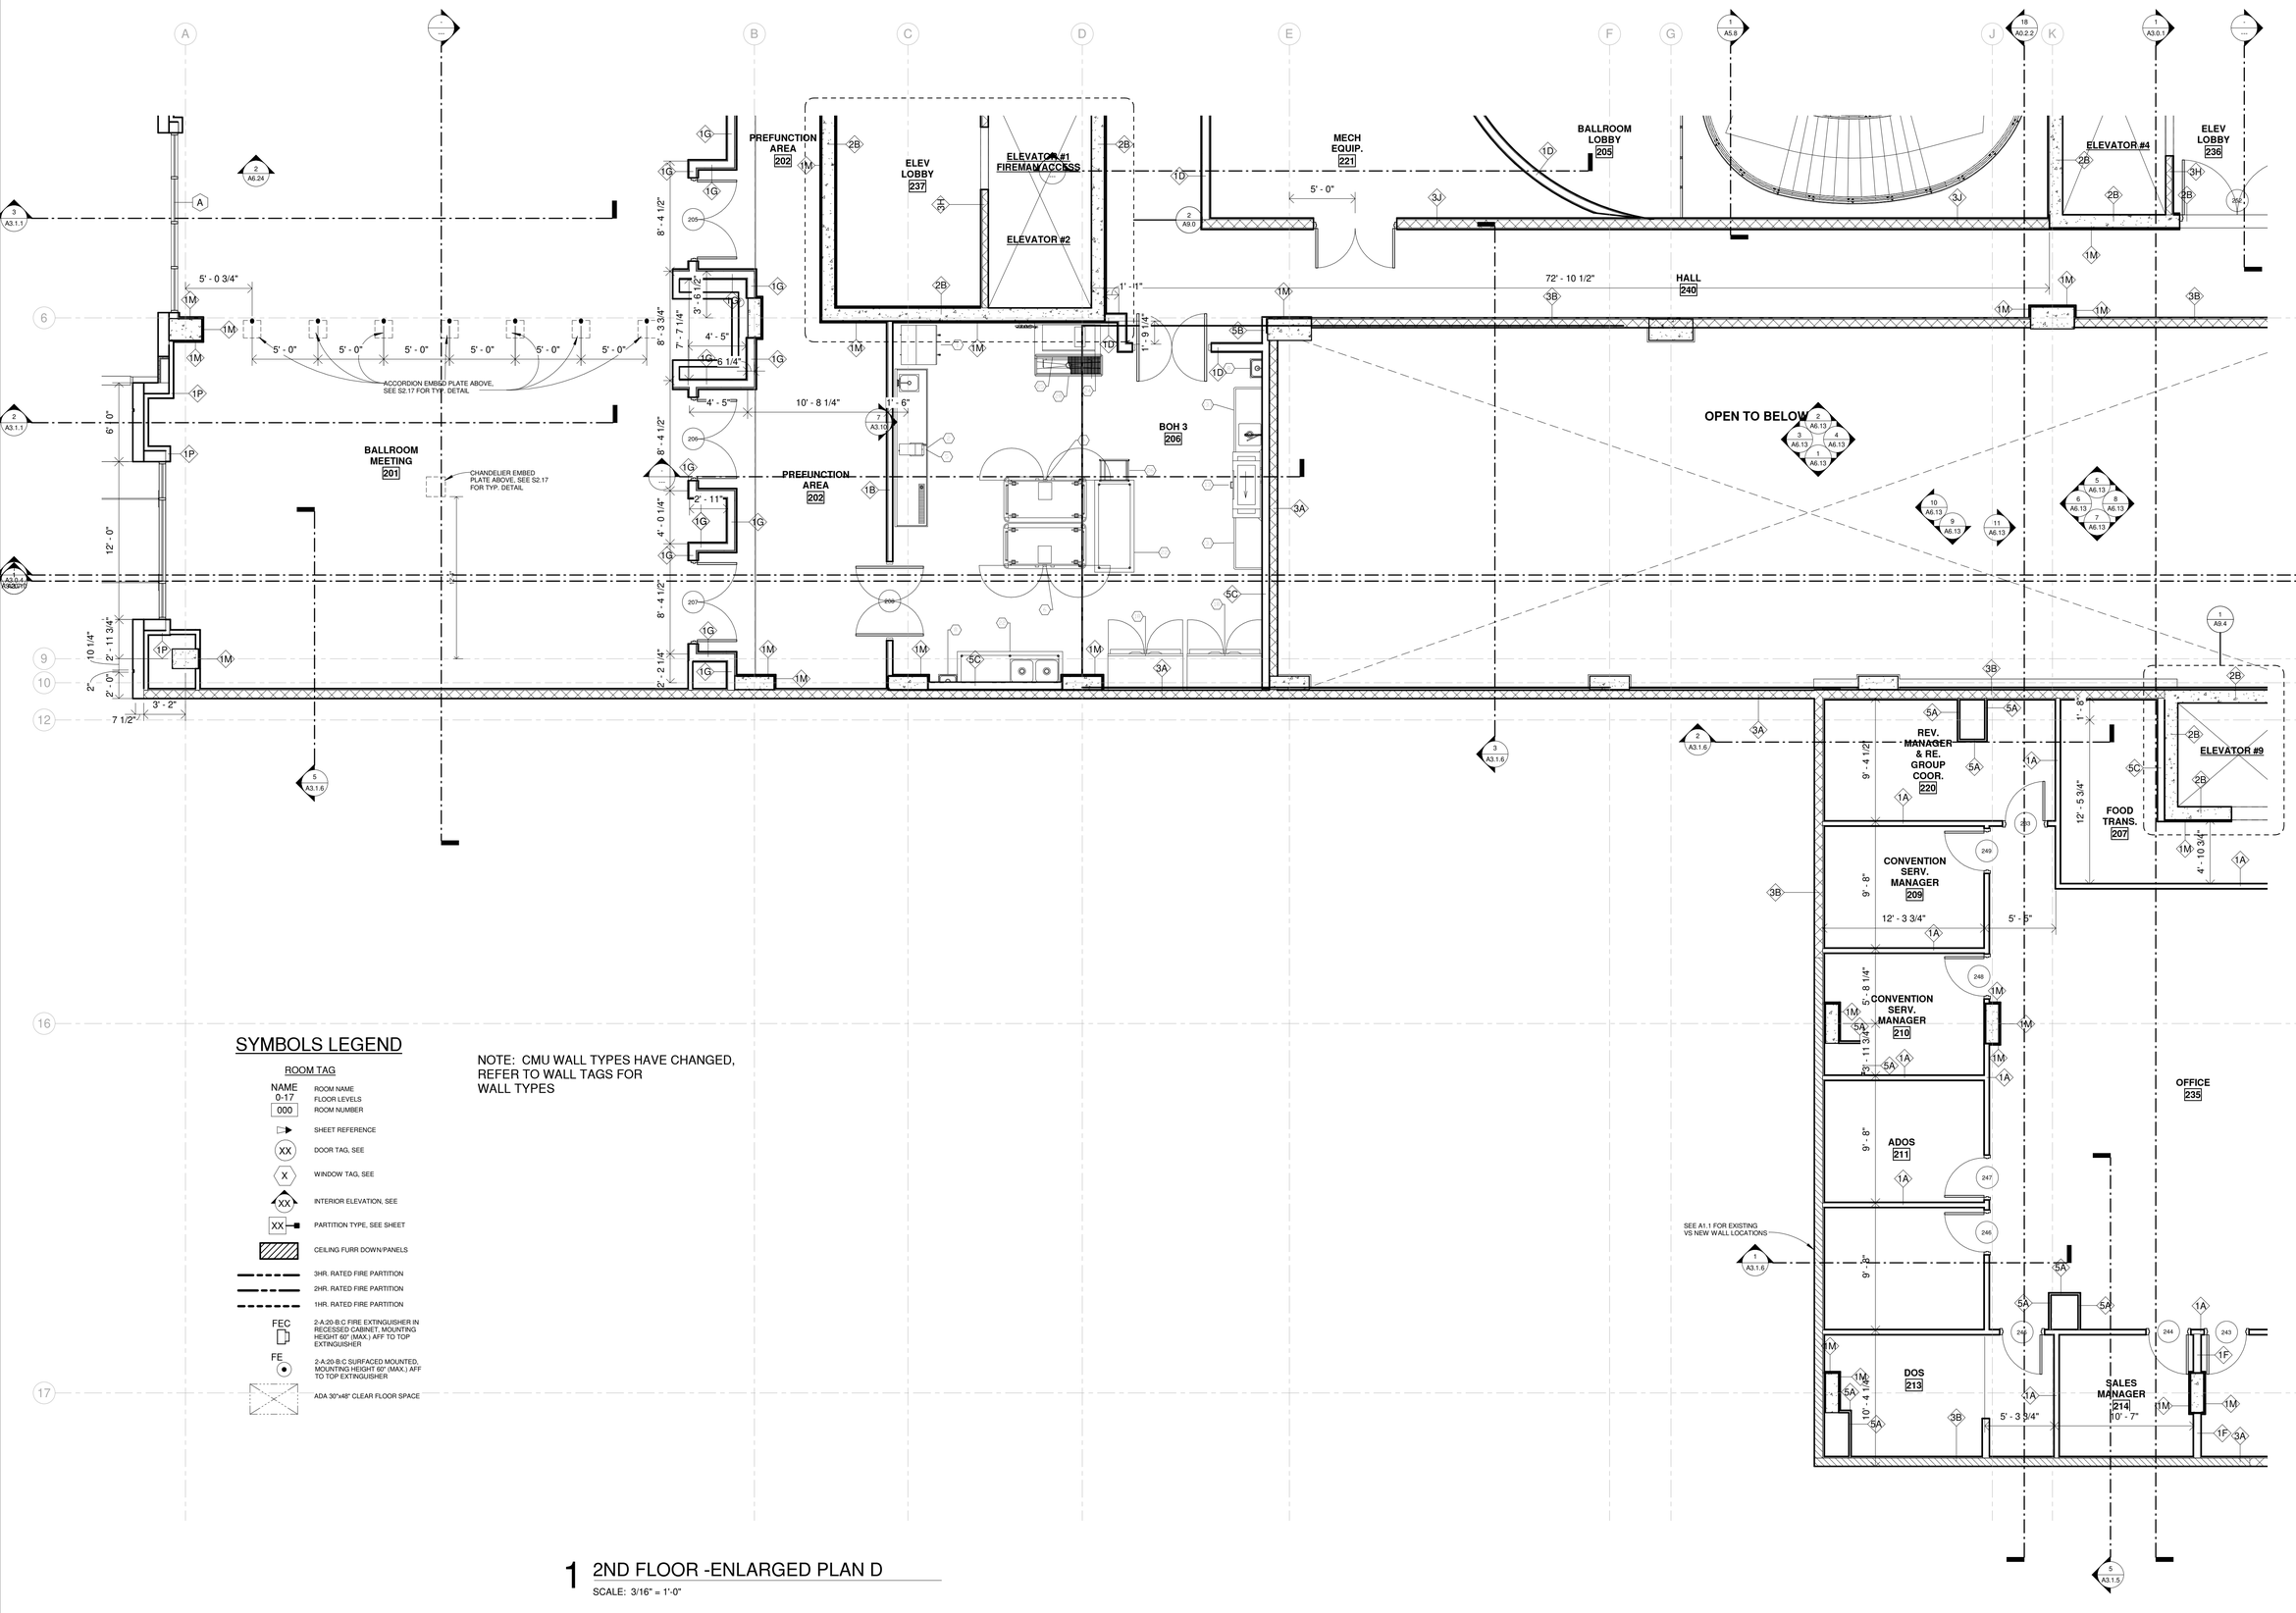

SYMBOLS LEGEND

ROOM TAG

NAME
0-17
000

- ROOM NAME
- FLOOR LEVELS
- ROOM NUMBER
- SHEET REFERENCE
- DOOR TAG, SEE
- WINDOW TAG, SEE
- INTERIOR ELEVATION, SEE
- PARTITION TYPE, SEE SHEET
- CEILING FURR DOWN/PANELS
- 3HR. RATED FIRE PARTITION
- 2HR. RATED FIRE PARTITION
- 1HR. RATED FIRE PARTITION
- FEC: 2-A-20-B-C FIRE EXTINGUISHER IN RECESSED CABINET, MOUNTING HEIGHT 60" (MAX.) AFF TO TOP EXTINGUISHER
- FE: 2-A-20-B-C SURFACED MOUNTED, MOUNTING HEIGHT 60" (MAX.) AFF TO TOP EXTINGUISHER
- ADA 30"x48" CLEAR FLOOR SPACE

NOTE: CMU WALL TYPES HAVE CHANGED, REFER TO WALL TAGS FOR WALL TYPES

1 2ND FLOOR -ENLARGED PLAN D

SCALE: 3/16" = 1'-0"

HB HARRY BAKER SMITH SA II ARCHITECTS II P L L C
189 Maple Ridge Drive Metairie, LA 70001
(504)-885-4477
central@hbsaii.com hbsaii.com
SINCE 1961

HARD ROCK HOTEL

1031 CANAL STREET
NEW ORLEANS, LOUISIANA

THESE PLANS AND SPECIFICATIONS HAVE BEEN PREPARED BY ME OR UNDER MY CLOSE PERSONAL SUPERVISION AND TO THE BEST OF MY KNOWLEDGE AND BELIEF THEY COMPLY WITH ALL CITY, STATE AND FEDERAL REQUIREMENTS, AND AM NOT PROVIDING CONTRACT ADMINISTRATION.

CERTIFIED CORRECT

THIS DRAWING IS CONFIDENTIAL AND NOT BE LOANED, REPRODUCED, COPIED, EITHER WHOLLY OR IN PART, OR MADE PUBLIC IN ANY MANNER WITHOUT THE WRITTEN CONSENT OF HBSA II ARCHITECTS, A PROFESSIONAL L.L.C. ALL RIGHTS OF DESIGN OR INVENTION ARE RESERVED AND WILL REMAIN THE SOLE PROPERTY OF HBSA II ARCHITECTS A PROFESSIONAL L.L.C.

REVISION HISTORY


	1	2	3	4	5	6	7	8
4/26/2019								
REVISION #12								

2ND FLOOR ENLARGED PLAN D

PROJECT#: 1709
PHASE: CD
TEAM: Author
CHECKER: Checker
SCALE: AS NOTED
ISSUED: 2/1/2019
SHEET#:

A4.2.4

HRH_I:\031 CANAL ST_2\04 ARCH SET_4.26.2019_12:20 PM

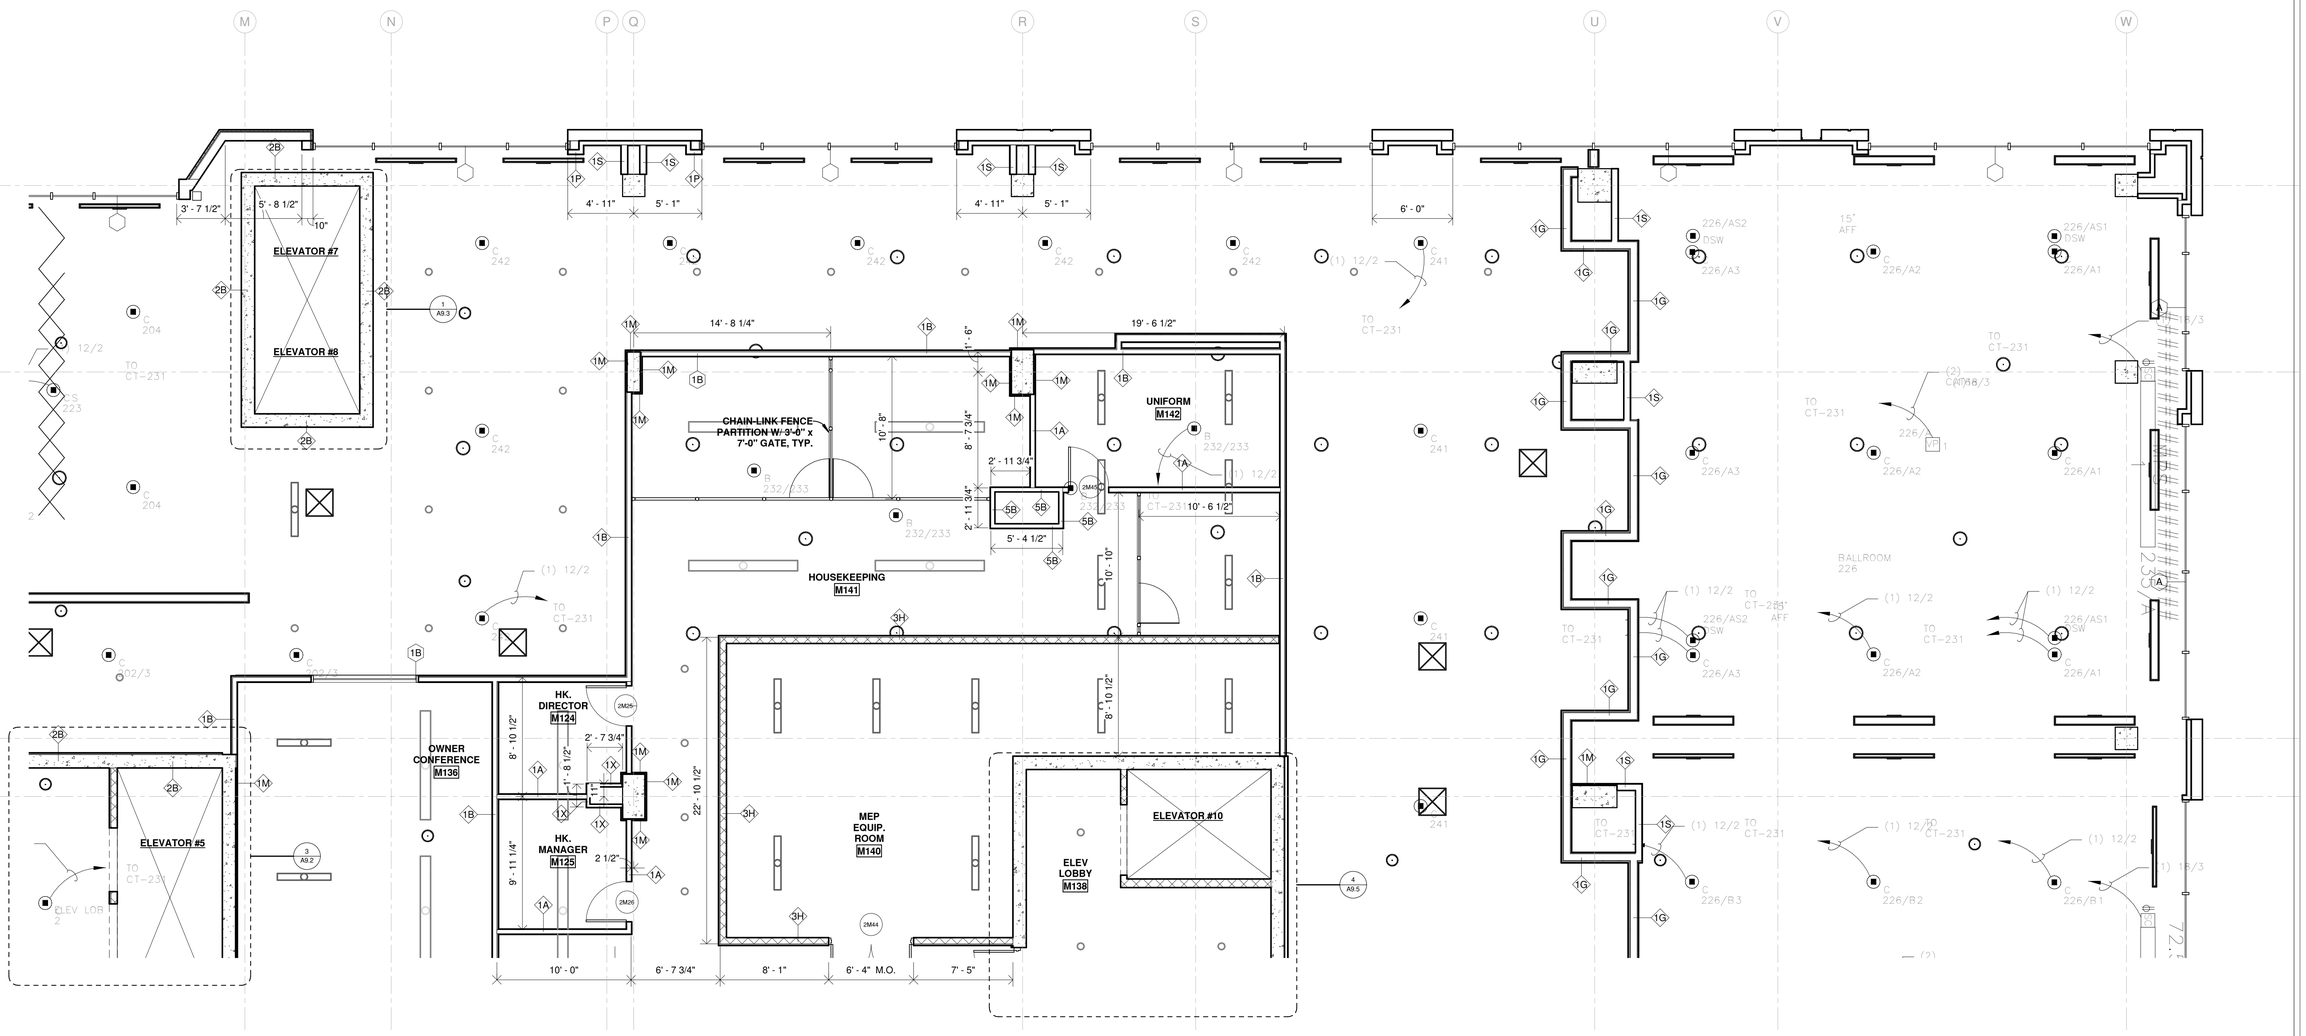

SYMBOLS LEGEND

ROOM TAG

NAME / 0-17	ROOM NAME / FLOOR LEVELS
000	ROOM NUMBER
	SHEET REFERENCE
XX	DOOR TAG, SEE
X	WINDOW TAG, SEE
XX	INTERIOR ELEVATION, SEE
XX	PARTITION TYPE, SEE SHEET
	CEILING FURR DOWN/PANELS
	3HR. RATED FIRE PARTITION
	2HR. RATED FIRE PARTITION
	1HR. RATED FIRE PARTITION
FEC	2-A:20-B:C FIRE EXTINGUISHER IN RECESSED CABINET, MOUNTING HEIGHT 60" (MAX.) AFF TO TOP EXTINGUISHER
FE	2-A:20-B:C SURFACED MOUNTED, MOUNTING HEIGHT 60" (MAX.) AFF TO TOP EXTINGUISHER
	ADA 30"x48" CLEAR FLOOR SPACE

1 2ND FLOOR MEZZANINE - ENLARGED PLAN B

SCALE: 3/16" = 1'-0"

CMU WALL TYPES HAVE CHANGED, REFER TO WALL TAGS FOR WALL TYPES

HB HARRY BAKER SMITH SA II ARCHITECTS II P L L C
189 Maple Ridge Drive Metairie, LA 70001
(504)-885-4477
central@hbsaii.com hbsaii.com
SINCE 1961

HARD ROCK HOTEL

1031 CANAL STREET
NEW ORLEANS, LOUISIANA

THESE PLANS AND SPECIFICATIONS HAVE BEEN PREPARED BY ME OR UNDER MY CLOSE PERSONAL SUPERVISION AND TO THE BEST OF MY KNOWLEDGE AND BELIEF THEY COMPLY WITH ALL CITY, STATE AND FEDERAL REQUIREMENTS, AND I AM NOT PROVIDING CONTRACT ADMINISTRATION.
CERTIFIED CORRECT

THIS DRAWING IS CONFIDENTIAL AND NOT BE LOANED, REPRODUCED, COPIED, EITHER WHOLLY OR IN PART, OR MADE PUBLIC IN ANY MANNER WITHOUT THE WRITTEN CONSENT OF HBSA II ARCHITECTS, A PROFESSIONAL L.L.C. ALL RIGHTS OF DESIGN OR INVENTION ARE RESERVED AND WILL REMAIN THE SOLE PROPERTY OF HBSA II ARCHITECTS A PROFESSIONAL L.L.C.

REVISION HISTORY


	1	2	3	4	5	6	7	8
4/26/2019								
REVISION #12								

2ND FLOOR MEZZ ENLARGED PLAN A

PROJECT#: 1709
PHASE: CD
TEAM: Author
CHECKER: Checker
SCALE: AS NOTED
ISSUED: 2/1/2019
SHEET#:

A4.2.5

HRHL-1031 CANAL ST_PDF ARCH SET_4/26/2019, 12:00 PM

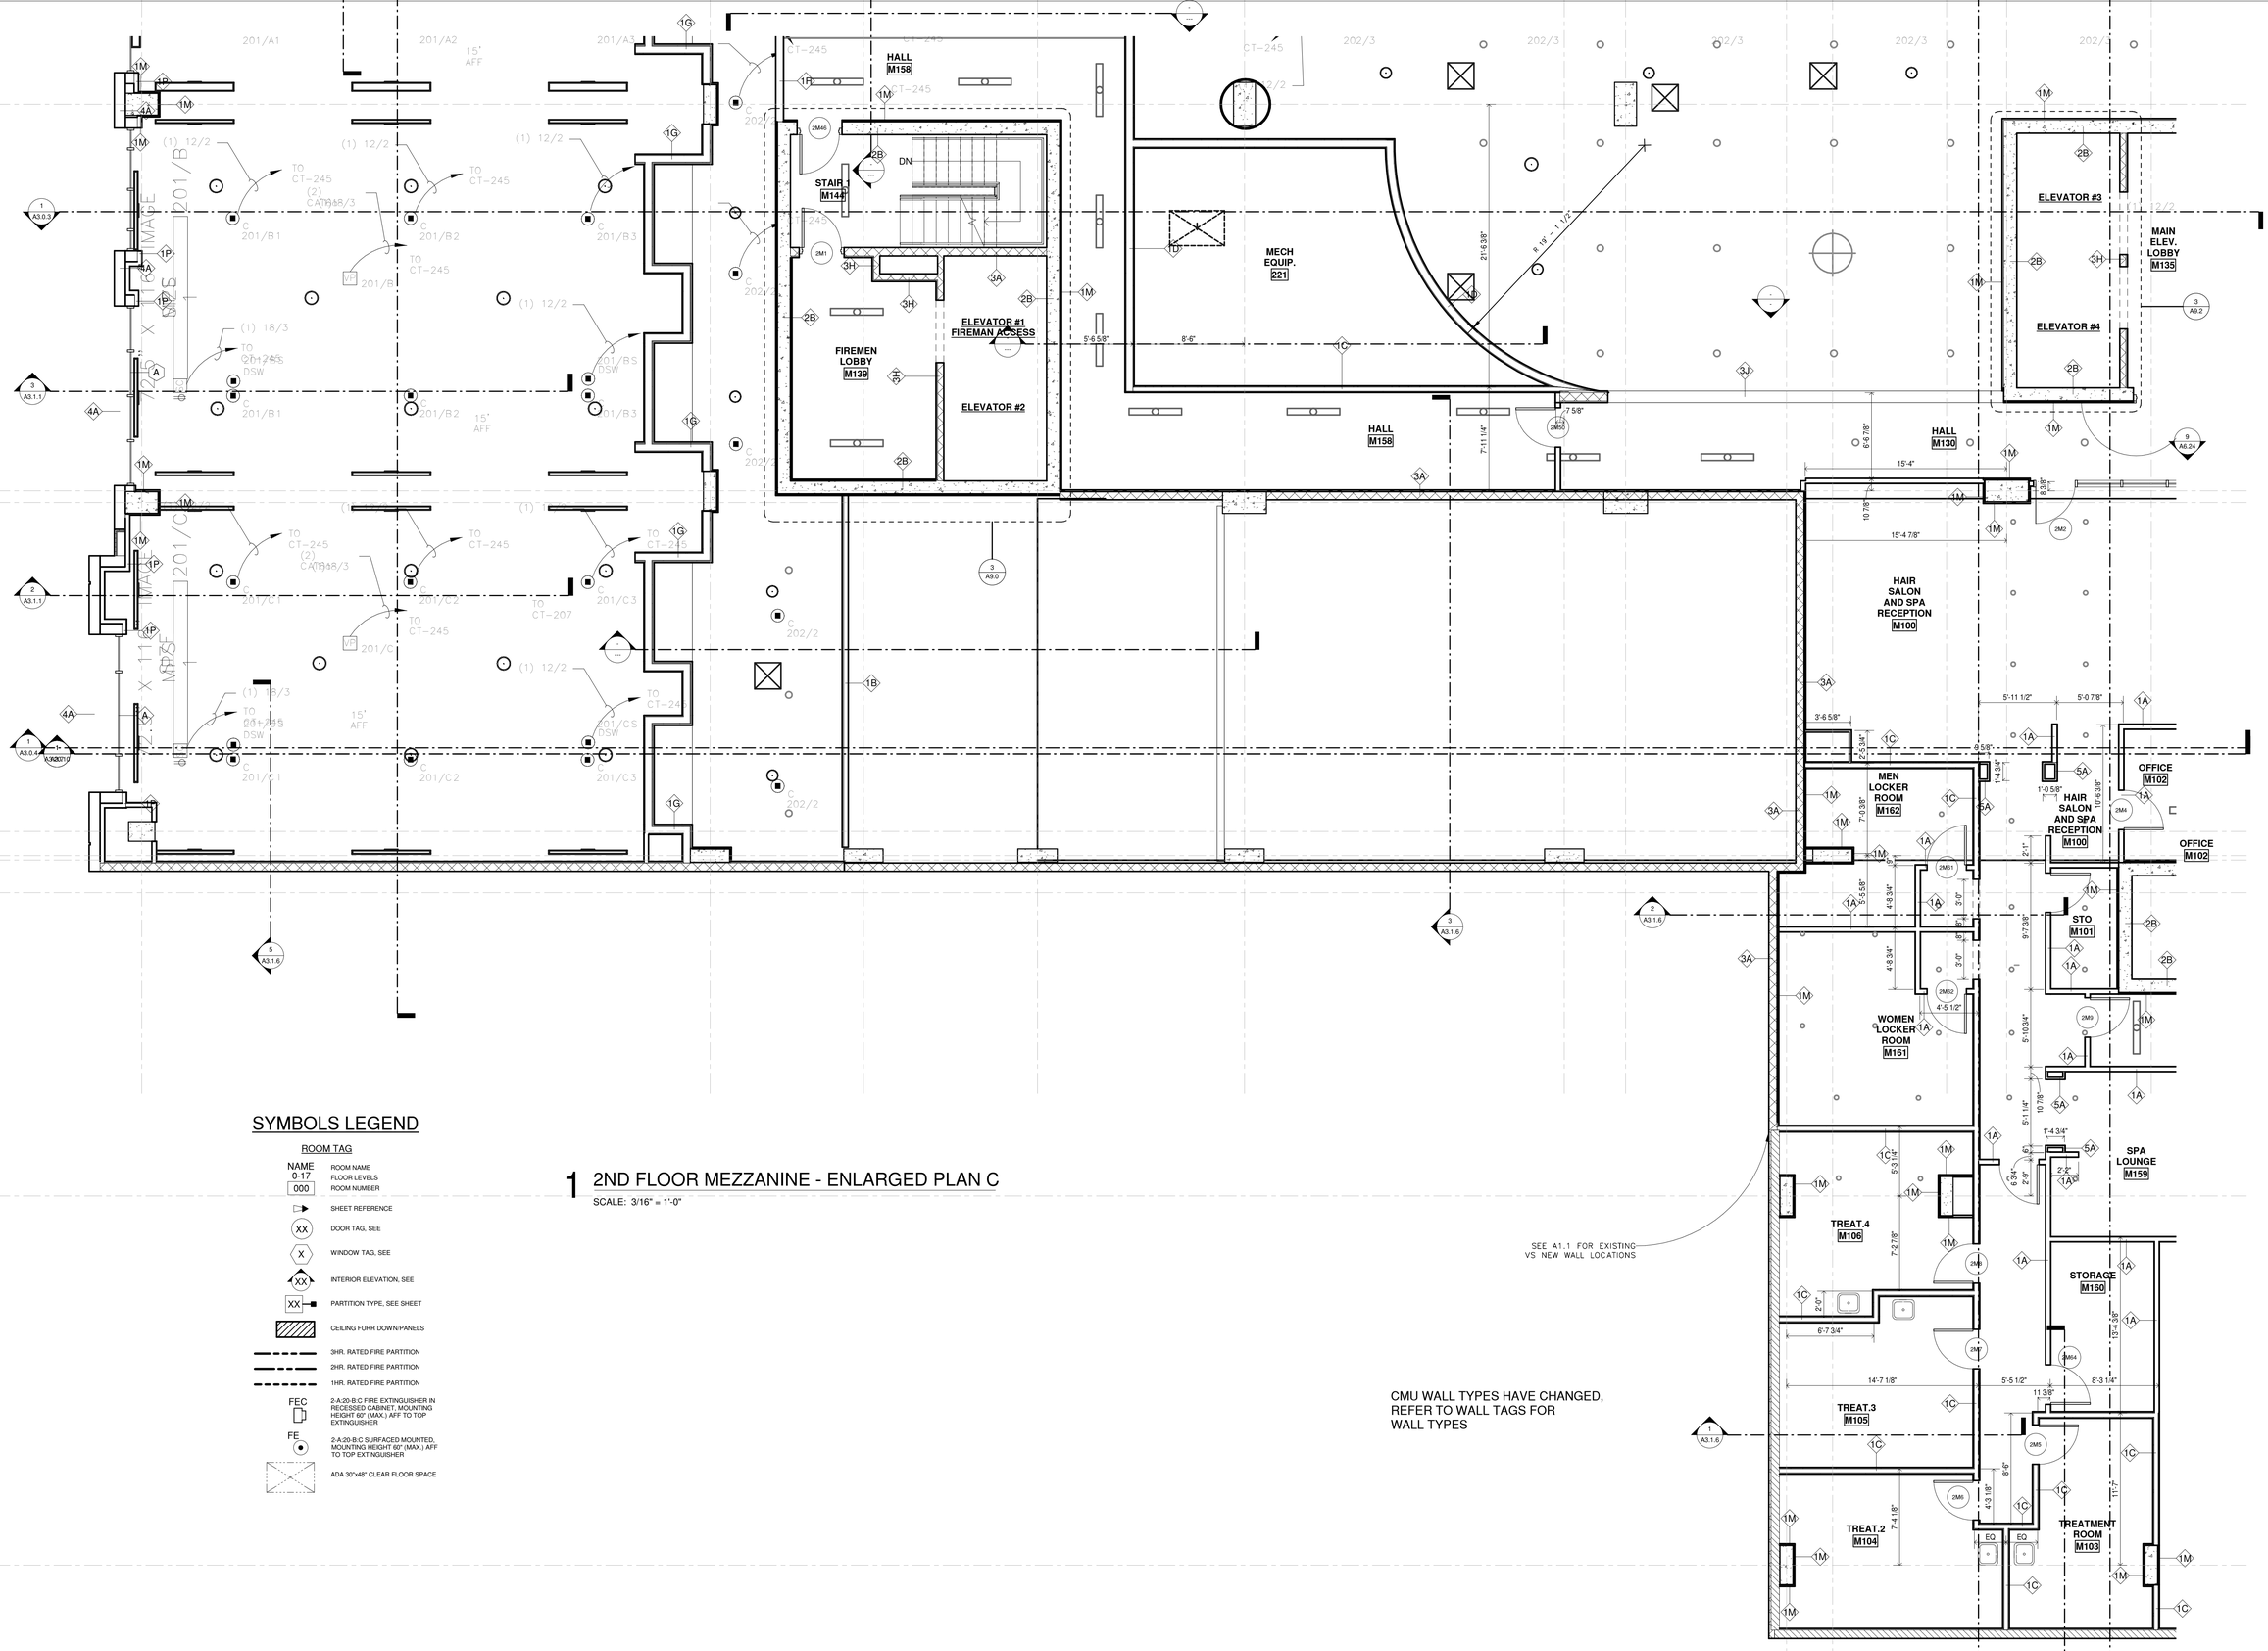

SYMBOLS LEGEND

ROOM TAG

NAME
0-17
000

- ROOM NAME
- FLOOR LEVELS
- ROOM NUMBER
- SHEET REFERENCE
- DOOR TAG, SEE
- WINDOW TAG, SEE
- INTERIOR ELEVATION, SEE
- PARTITION TYPE, SEE SHEET
- CEILING FURR DOWN/PANELS
- 3HR. RATED FIRE PARTITION
- 2HR. RATED FIRE PARTITION
- 1HR. RATED FIRE PARTITION
- FEC — 2-A:20-B:C FIRE EXTINGUISHER IN RECESSED CABINET, MOUNTING HEIGHT 60" (MAX.) AFF TO TOP EXTINGUISHER
- FE — 2-A:20-B:C SURFACED MOUNTED, MOUNTING HEIGHT 60" (MAX.) AFF TO TOP EXTINGUISHER
- ADA 30"x48" CLEAR FLOOR SPACE

1 2ND FLOOR MEZZANINE - ENLARGED PLAN C

SCALE: 3/16" = 1'-0"

HB HARRY BAKER SMITH SA II ARCHITECTS II P L I C
189 Maple Ridge Drive Metairie, LA 70001
(504)-885-4477
central@hbsai.com hbsai.com
SINCE 1961

HARD ROCK HOTEL

1031 CANAL STREET
NEW ORLEANS, LOUISIANA

THESE PLANS AND SPECIFICATIONS HAVE BEEN PREPARED BY ME OR UNDER MY CLOSE PERSONAL SUPERVISION AND TO THE BEST OF MY KNOWLEDGE AND BELIEF THEY COMPLY WITH ALL CITY, STATE AND FEDERAL REQUIREMENTS. I AM NOT PROVIDING CONTRACT ADMINISTRATION.
CERTIFIED CORRECT

THIS DRAWING IS CONFIDENTIAL AND NOT BE LOANED, REPRODUCED, COPIED, EITHER WHOLLY OR IN PART, OR MADE PUBLIC IN ANY MANNER WITHOUT THE WRITTEN CONSENT OF HBSA II ARCHITECTS, A PROFESSIONAL L.L.C. ALL RIGHTS OF DESIGN OR INVENTION ARE RESERVED AND WILL REMAIN THE SOLE PROPERTY OF HBSA II ARCHITECTS A PROFESSIONAL L.L.C.

REVISION HISTORY


	1	2	3	4	5	6	7	8
4/26/2019								
REVISION #12								

2ND FLOOR MEZZ
ENLARGED PLAN B

PROJECT#: 1709
PHASE: CD
TEAM: Author
CHECKER: Checker
SCALE: AS NOTED
ISSUED: 2/1/2019
SHEET#:

A4.2.6

HRK-1031 CANAL ST_PDF ARCH SET_4/26/2019, 12:00 PM

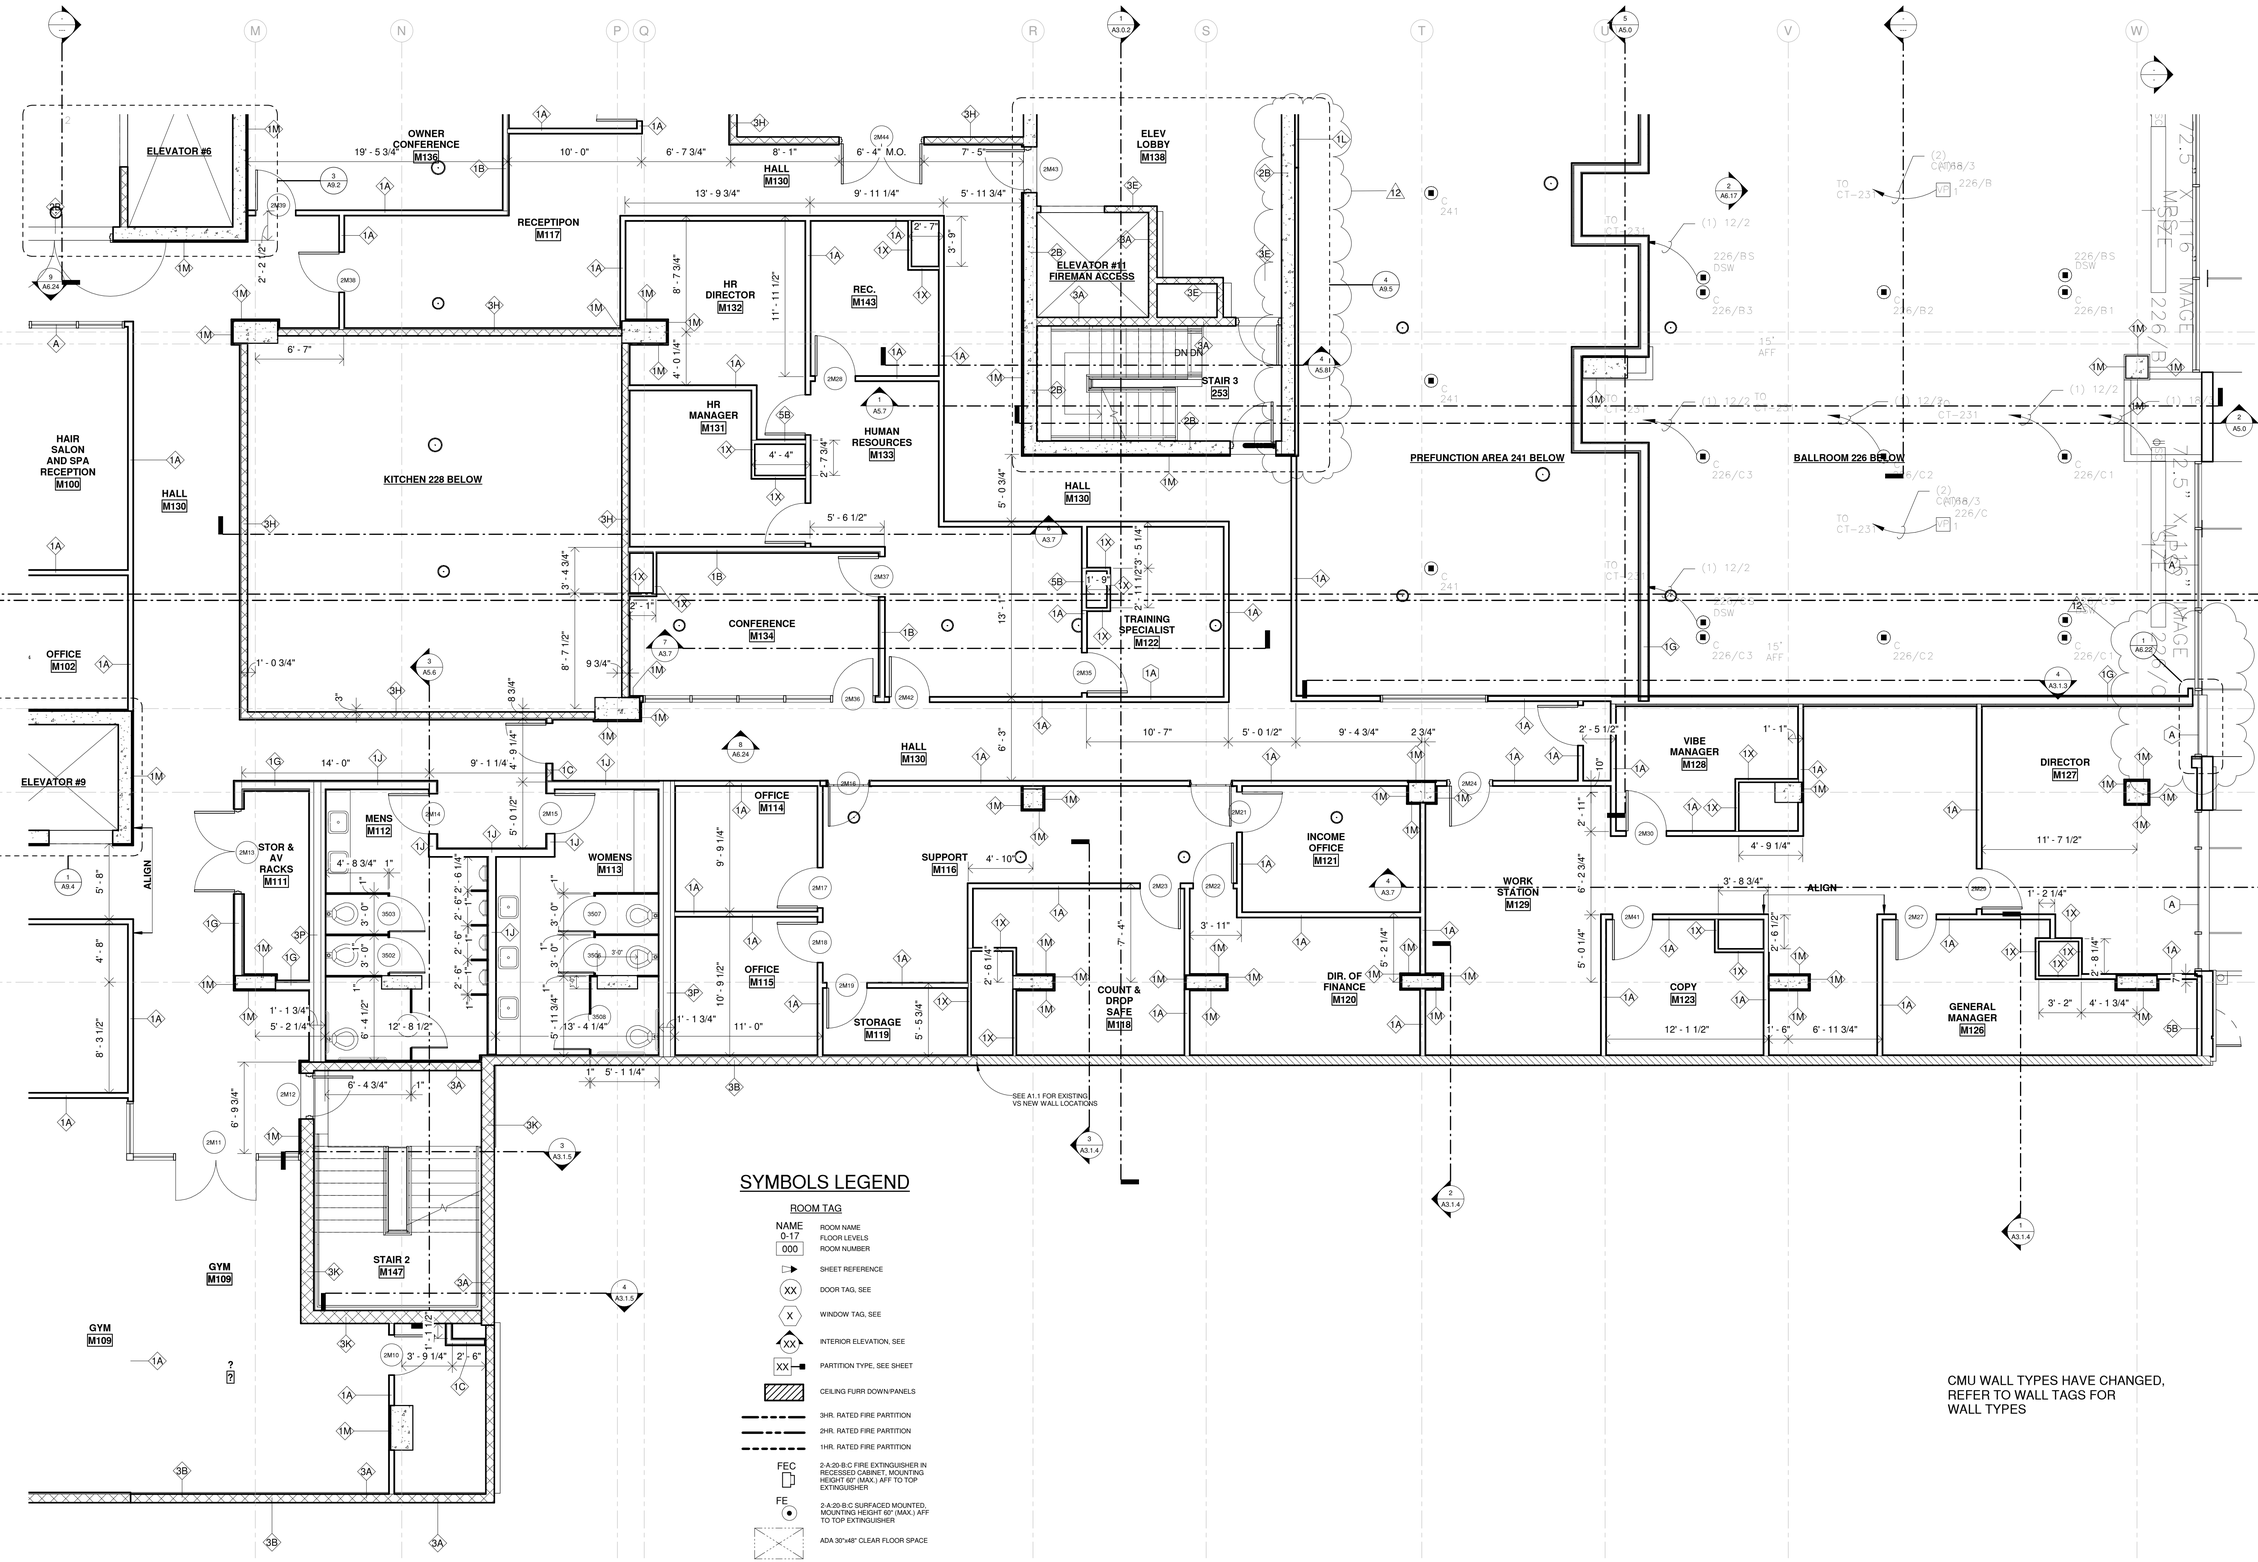

SYMBOLS LEGEND

ROOM TAG

NAME
0-17
000

- ROOM NAME
- FLOOR LEVELS
- ROOM NUMBER
- SHEET REFERENCE
- XX — DOOR TAG, SEE
- X — WINDOW TAG, SEE
- XX — INTERIOR ELEVATION, SEE
- XX — PARTITION TYPE, SEE SHEET
- CEILING FURR DOWN/PANELS
- 3HR. RATED FIRE PARTITION
- 2HR. RATED FIRE PARTITION
- 1HR. RATED FIRE PARTITION
- FEC — 2-A:20-B:C FIRE EXTINGUISHER IN RECESSED CABINET, MOUNTING HEIGHT 60" (MAX.) AFF TO TOP EXTINGUISHER
- FE — 2-A:20-B:C SURFACED MOUNTED., MOUNTING HEIGHT 60" (MAX.) AFF TO TOP EXTINGUISHER
- ADA 30"x48" CLEAR FLOOR SPACE

CMU WALL TYPES HAVE CHANGED, REFER TO WALL TAGS FOR WALL TYPES

1 2ND FLOOR MEZZANINE

SCALE: 3/16" = 1'-0"

HB HARRY BAKER SMITH SA II ARCHITECTS II P L L C
189 Maple Ridge Drive Metairie, LA 70001
(504)-885-4477
central@hbsai.com hbsai.com
SINCE 1961

HARD ROCK HOTEL

1031 CANAL STREET
NEW ORLEANS, LOUISIANA

THESE PLANS AND SPECIFICATIONS HAVE BEEN PREPARED BY ME OR UNDER MY CLOSE PERSONAL SUPERVISION AND TO THE BEST OF MY KNOWLEDGE AND BELIEF THEY COMPLY WITH ALL CITY, STATE AND FEDERAL REQUIREMENTS. I AM NOT PROVIDING CONTRACT ADMINISTRATION.

CERTIFIED CORRECT

THIS DRAWING IS CONFIDENTIAL AND NOT BE LOANED, REPRODUCED, COPIED, EITHER WHOLLY OR IN PART, OR MADE PUBLIC IN ANY MANNER WITHOUT THE WRITTEN CONSENT OF HBSA II ARCHITECTS, A PROFESSIONAL LLC'S. ALL RIGHTS OF DESIGN OR INVENTION ARE RESERVED AND WILL REMAIN THE SOLE PROPERTY OF HBSA II ARCHITECTS A PROFESSIONAL LLC.

REVISION HISTORY


1	REVISION #12	4/26/2019
2		
3		
4		
5		
6		
7		
8		

2ND FLOOR MEZZ ENLARGED PLAN C

PROJECT#: 1709
PHASE: CD
TEAM: Author
CHECKER: Checker
SCALE: AS NOTED
ISSUED: 2/1/2019
SHEET#:

A4.2.7

HRH_1031 CANAL ST_PEP ARCH SET_4.26.2019_12:00 PM

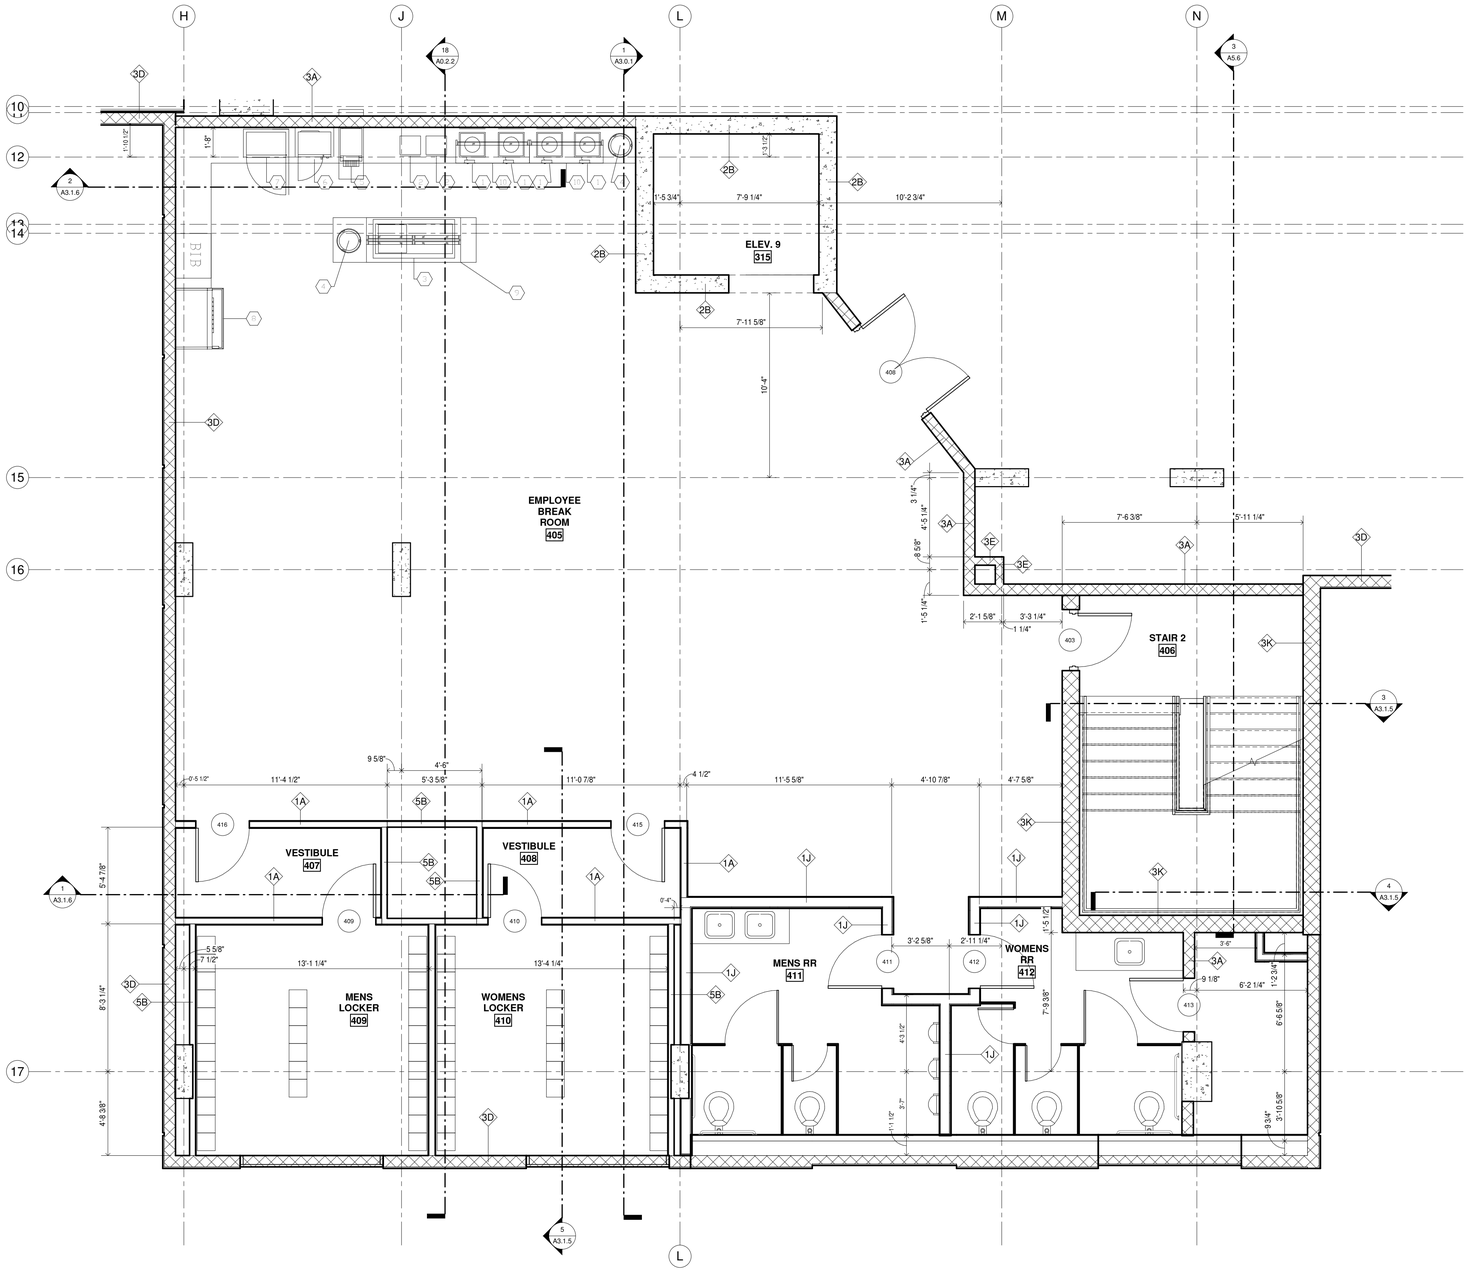

1 EMPLOYEE BREAK AREA

SCALE: 1/4" = 1'-0"

HB HARRY BAKER SMITH
SA II ARCHITECTS II
P L L C
189 Maple Ridge Drive Metairie, LA 70001
(504)-885-4477
central@hbsaii.com hbsaii.com
SINCE 1961

HARD ROCK HOTEL

1031 CANAL STREET
NEW ORLEANS, LOUISIANA

THESE PLANS AND SPECIFICATIONS HAVE BEEN PREPARED BY ME OR UNDER MY CLOSE PERSONAL SUPERVISION AND TO THE BEST OF MY KNOWLEDGE AND BELIEF, THEY COMPLY WITH ALL CITY, STATE AND FEDERAL REQUIREMENTS, AND AM NOT PROVIDING CONTRACT ADMINISTRATION.

CERTIFIED CORRECT

THIS DRAWING IS CONFIDENTIAL AND NOT BE LOANED, REPRODUCED, COPIED, EITHER WHOLLY OR IN PART, OR MADE PUBLIC IN ANY MANNER WITHOUT THE WRITTEN CONSENT OF HBSA II ARCHITECTS, A PROFESSIONAL LLC., ALL RIGHTS OF DESIGN OR INVENTION ARE RESERVED AND WILL REMAIN THE SOLE PROPERTY OF HBSA II ARCHITECTS A PROFESSIONAL LLC.

REVISION HISTORY


	4/26/2019	REVISION #12
1		
2		
3		
4		
5		
6		
7		
8		

4TH FLOOR EMPLOYEE BREAK AREA

PROJECT#: 1709
PHASE: CD
TEAM: Author
CHECKER: Checker
SCALE: AS NOTED
ISSUED: 2/1/2019
SHEET#:

A4.2.8

HRH_1031 CANAL ST_PDF ARCH SET_4/26/2019, 12:00 PM

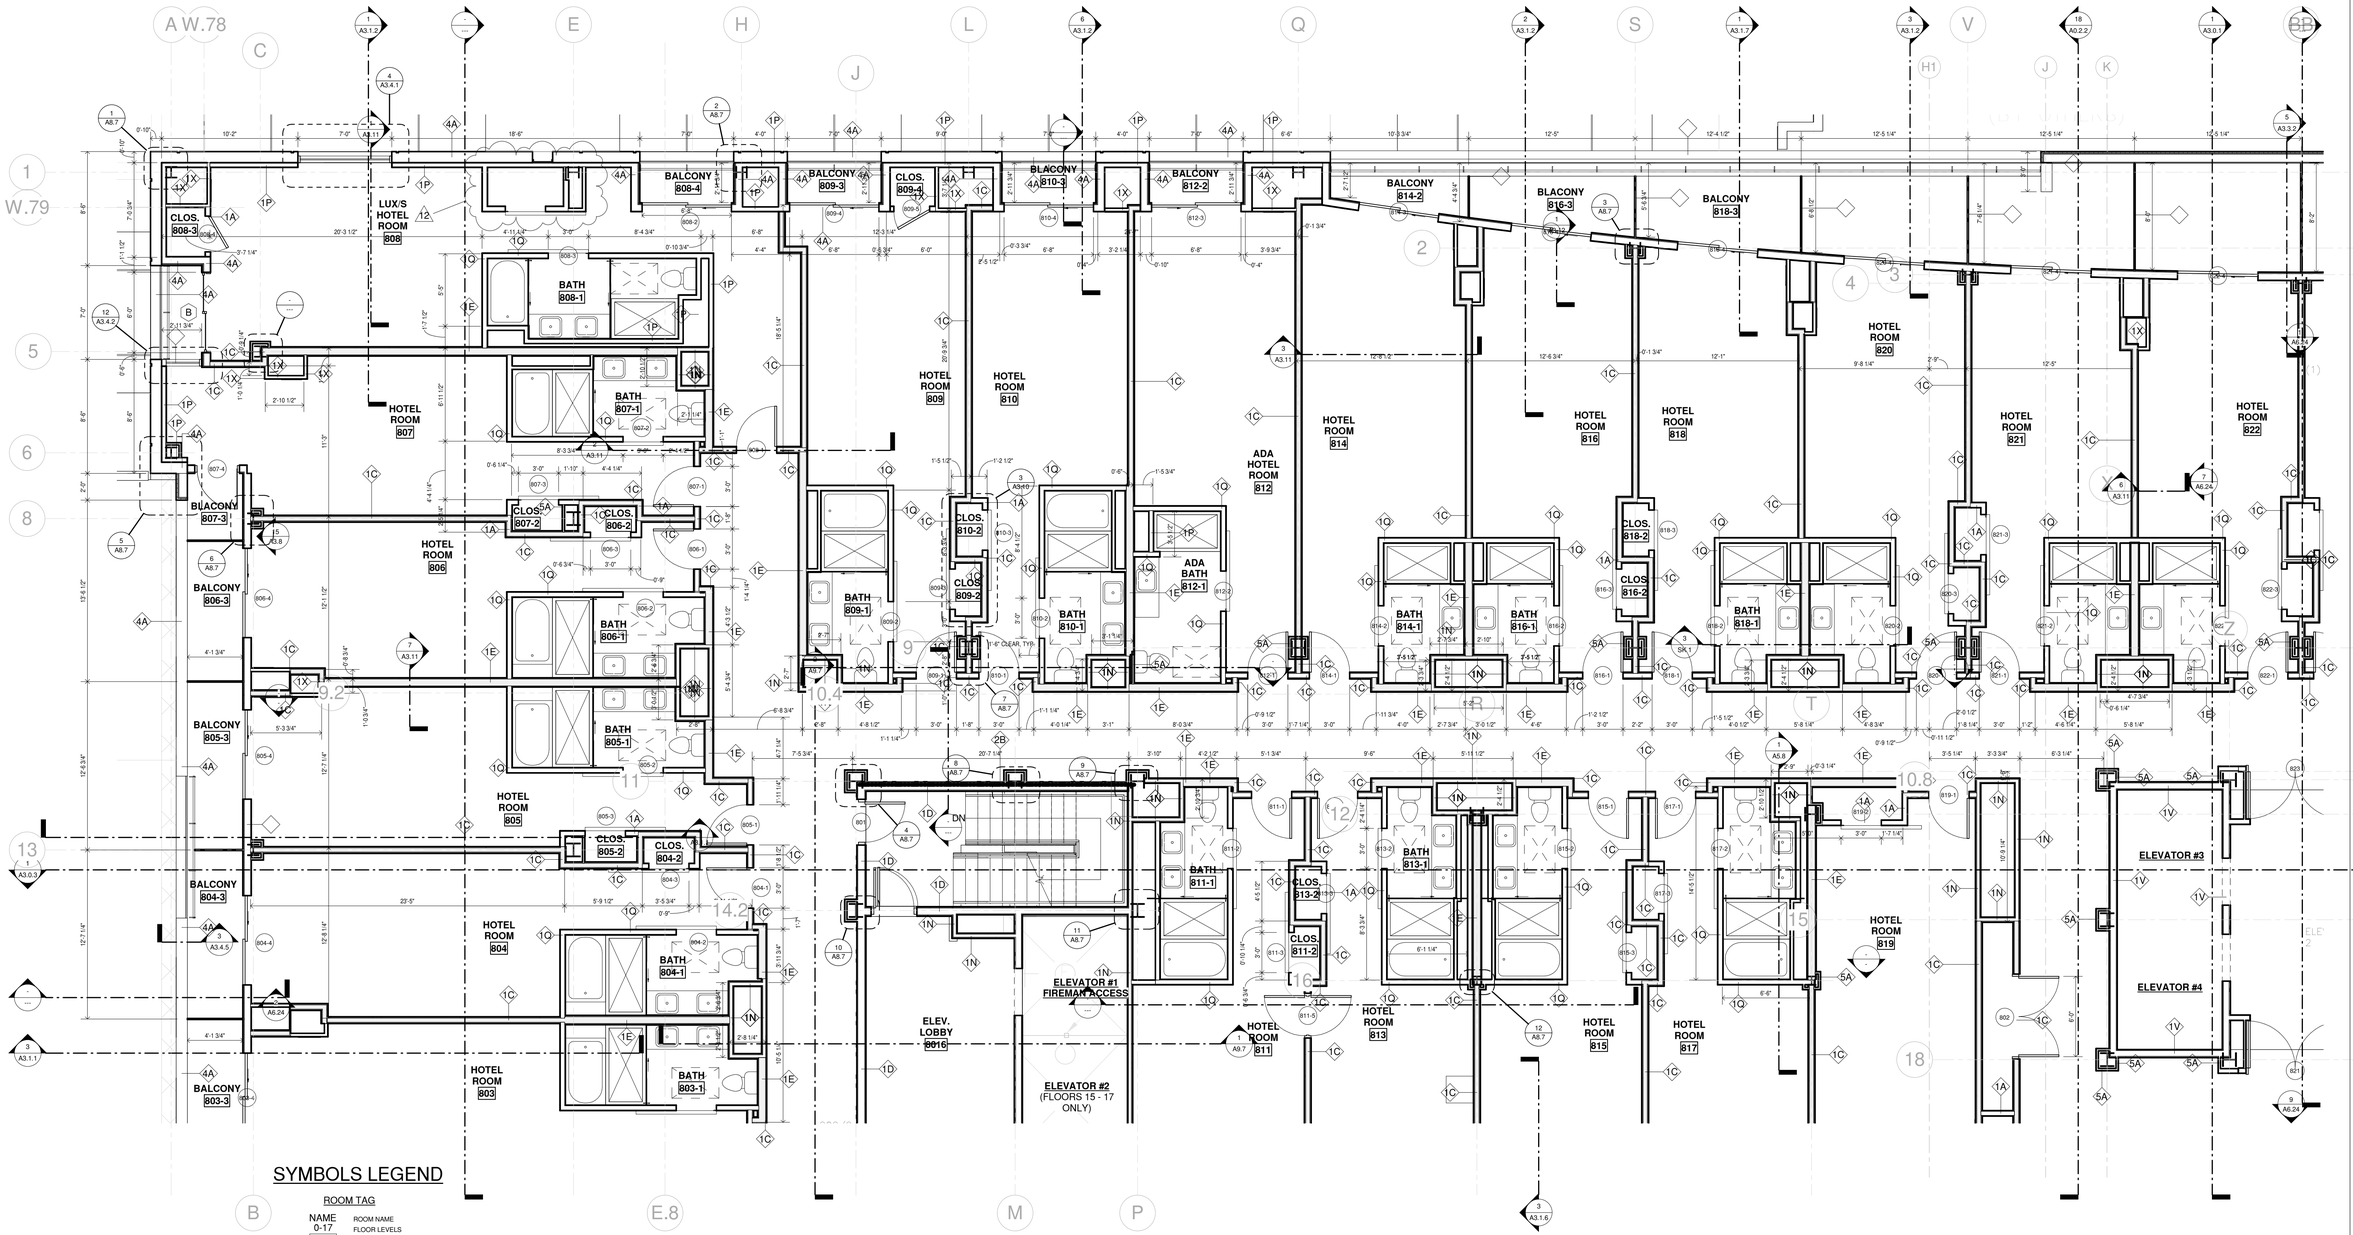

SYMBOLS LEGEND

ROOM TAG

NAME
0-17 — ROOM NAME, FLOOR LEVELS
000 — ROOM NUMBER

- SHEET REFERENCE
- XX — DOOR TAG, SEE
- X — WINDOW TAG, SEE
- XX — INTERIOR ELEVATION, SEE
- XX — PARTITION TYPE, SEE SHEET
- CEILING FURR DOWN PANELS
- 3HR. RATED FIRE PARTITION
- 2HR. RATED FIRE PARTITION
- 1HR. RATED FIRE PARTITION
- FEC — 2-A:20-B:C FIRE EXTINGUISHER IN RECESSED CABINET, MOUNTING HEIGHT 60" (MAX.) AFF TO TOP EXTINGUISHER
- FE — 2-A:20-B:C SURFACED MOUNTED, MOUNTING HEIGHT 60" (MAX.) AFF TO TOP EXTINGUISHER
- ADA 30"x48" CLEAR FLOOR SPACE

1 8TH FLOOR HOTEL - ENLARGED PLAN A

SCALE: 3/16" = 1'-0"

HB HARRY BAKER SMITH SA II ARCHITECTS II
P L L C
189 Maple Ridge Drive Metairie, LA 70001
(504)-885-4477
central@hbsaii.com hbsaii.com
SINCE 1961

HARD ROCK HOTEL

1031 CANAL STREET
NEW ORLEANS, LOUISIANA

THESE PLANS AND SPECIFICATIONS HAVE BEEN PREPARED BY ME OR UNDER MY CLOSE PERSONAL SUPERVISION AND TO THE BEST OF MY KNOWLEDGE AND BELIEF THEY COMPLY WITH ALL CITY, STATE AND FEDERAL REQUIREMENTS, AND I AM NOT PROVIDING CONTRACT ADMINISTRATION.
CERTIFIED CORRECT

THIS DRAWING IS CONFIDENTIAL AND NOT BE LOANED, REPRODUCED, COPIED, EITHER WHOLLY OR IN PART, OR MADE PUBLIC IN ANY MANNER WITHOUT THE WRITTEN CONSENT OF HBSA II ARCHITECTS, A PROFESSIONAL LLC. ALL RIGHTS OF DESIGN OR INVENTION ARE RESERVED AND WILL REMAIN THE SOLE PROPERTY OF HBSA II ARCHITECTS A PROFESSIONAL L.L.C.

REVISION HISTORY


	1	2	3	4	5	6	7	8
4.26.2019								
REVISION #12								

8TH FLOOR ENLARGED PLAN A

PROJECT#: 1709
PHASE: CD
TEAM: Author
CHECKER: Checker
SCALE: AS NOTED
ISSUED: 2/1/2019
SHEET#:

A4.8.1

HRH_1031 CANAL ST_PDF ARCH SET_4.26.2019, 12:20 PM

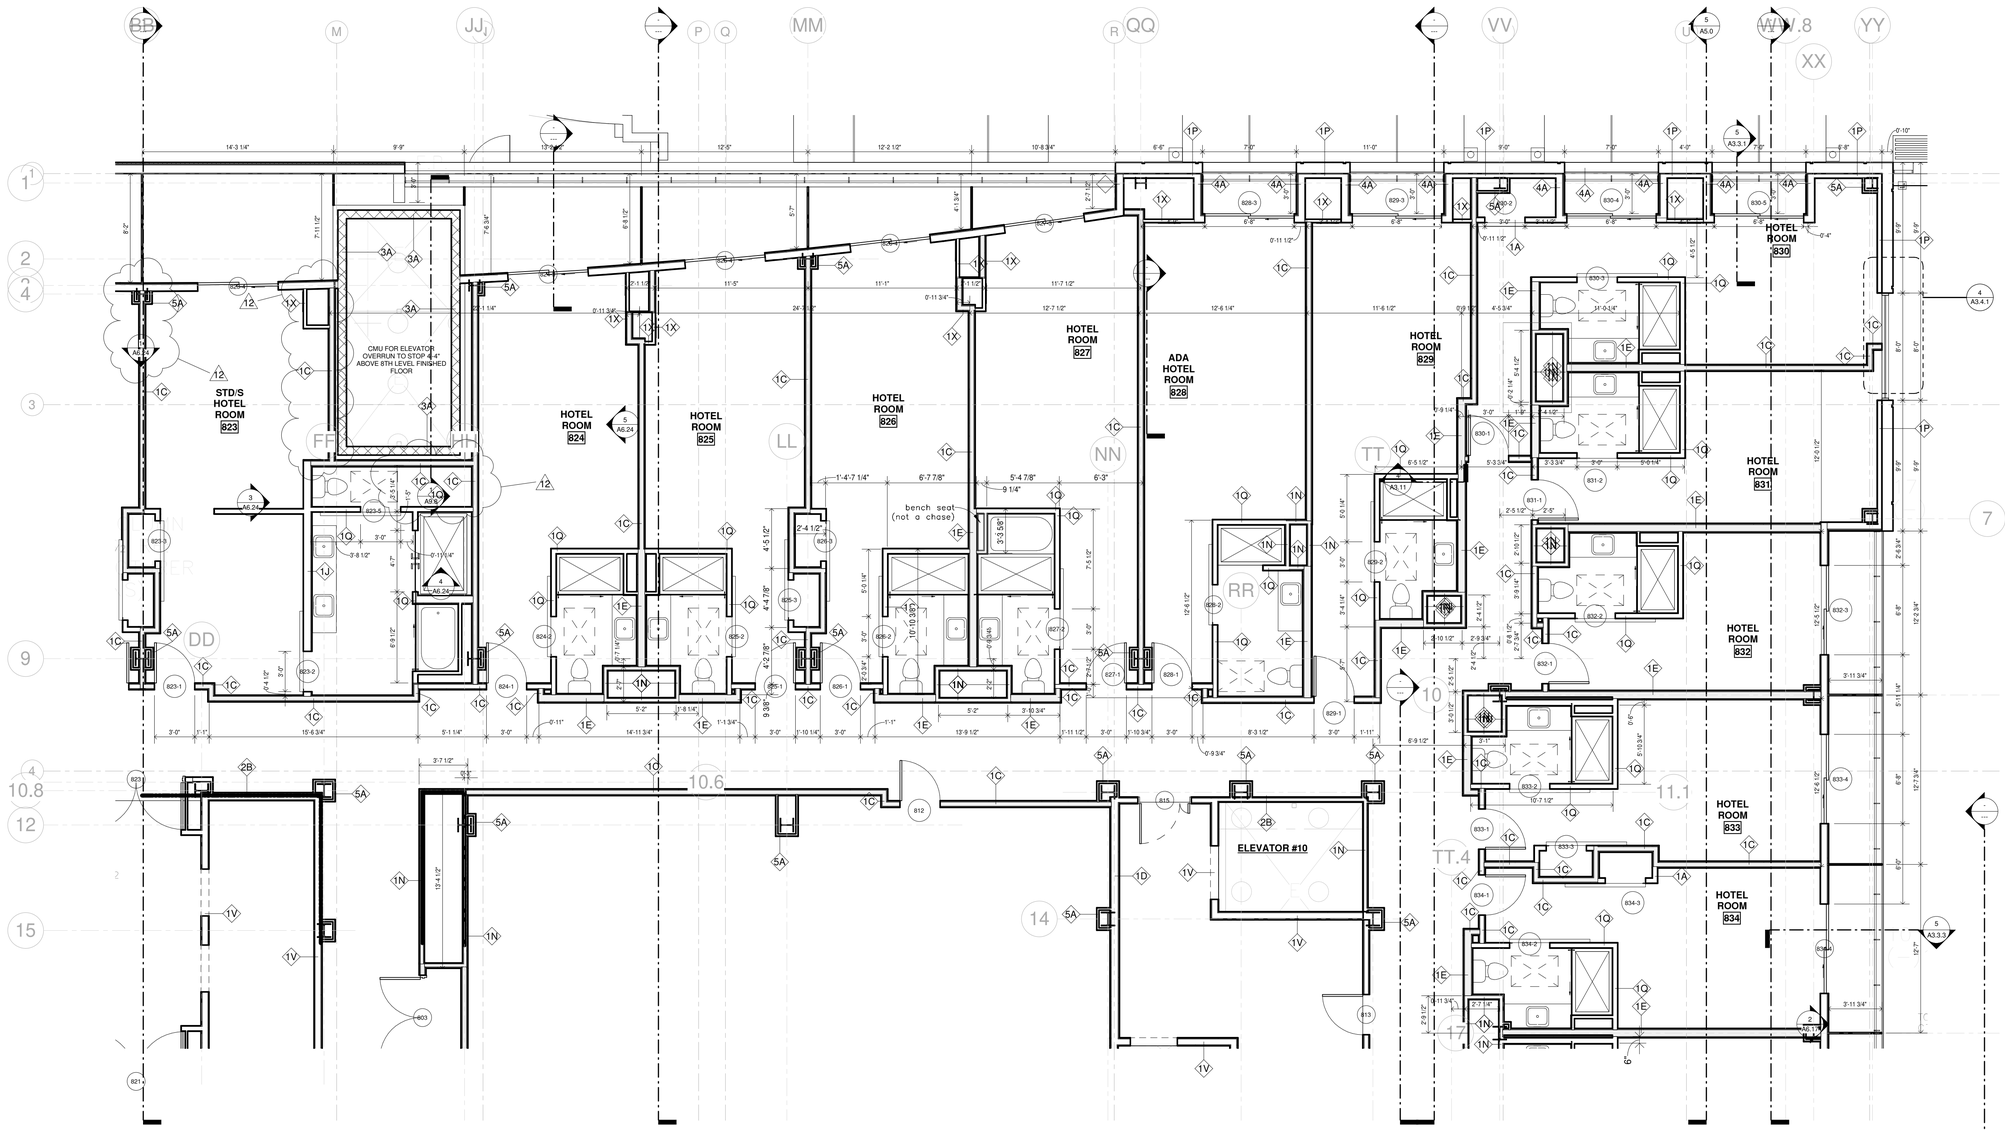

1 8TH FLOOR HOTEL - ENLARGED PLAN B

SCALE: 3/16" = 1'-0"

HB HARRY BAKER SMITH SA II ARCHITECTS II P L L C
189 Maple Ridge Drive Metairie, LA 70001
(504)-885-4477
central@hbsaii.com hbsaii.com
SINCE 1961

HARD ROCK HOTEL

1031 CANAL STREET
NEW ORLEANS, LOUISIANA

THESE PLANS AND SPECIFICATIONS HAVE BEEN PREPARED BY ME OR UNDER MY CLOSE PERSONAL SUPERVISION AND TO THE BEST OF MY KNOWLEDGE AND BELIEF THEY COMPLY WITH ALL CITY, STATE AND FEDERAL REQUIREMENTS, AND AM NOT PROVIDING A CONTRACT ADMINISTRATION.

CERTIFIED CORRECT

THIS DRAWING IS CONFIDENTIAL AND NOT BE LOANED, REPRODUCED, COPIED, EITHER WHOLLY OR IN PART, OR MADE PUBLIC IN ANY MANNER WITHOUT THE WRITTEN CONSENT OF HBSA II ARCHITECTS, A PROFESSIONAL L.L.C. ALL RIGHTS OF DESIGN OR INVENTION ARE RESERVED AND WILL REMAIN THE SOLE PROPERTY OF HBSA II ARCHITECTS A PROFESSIONAL L.L.C.

REVISION HISTORY


	1	2	3	4	5	6	7	8
4/26/2019								
REVISION #12								

8TH FLOOR ENLARGED PLAN B

PROJECT#: 1709
PHASE: CD
TEAM: Author
CHECKER: Checker
SCALE: AS NOTED
ISSUED: 2/1/2019
SHEET#:

A4.8.2

HRH_1031 CANAL ST_FOF ARCH SET_4/26/2019, 12:00 PM

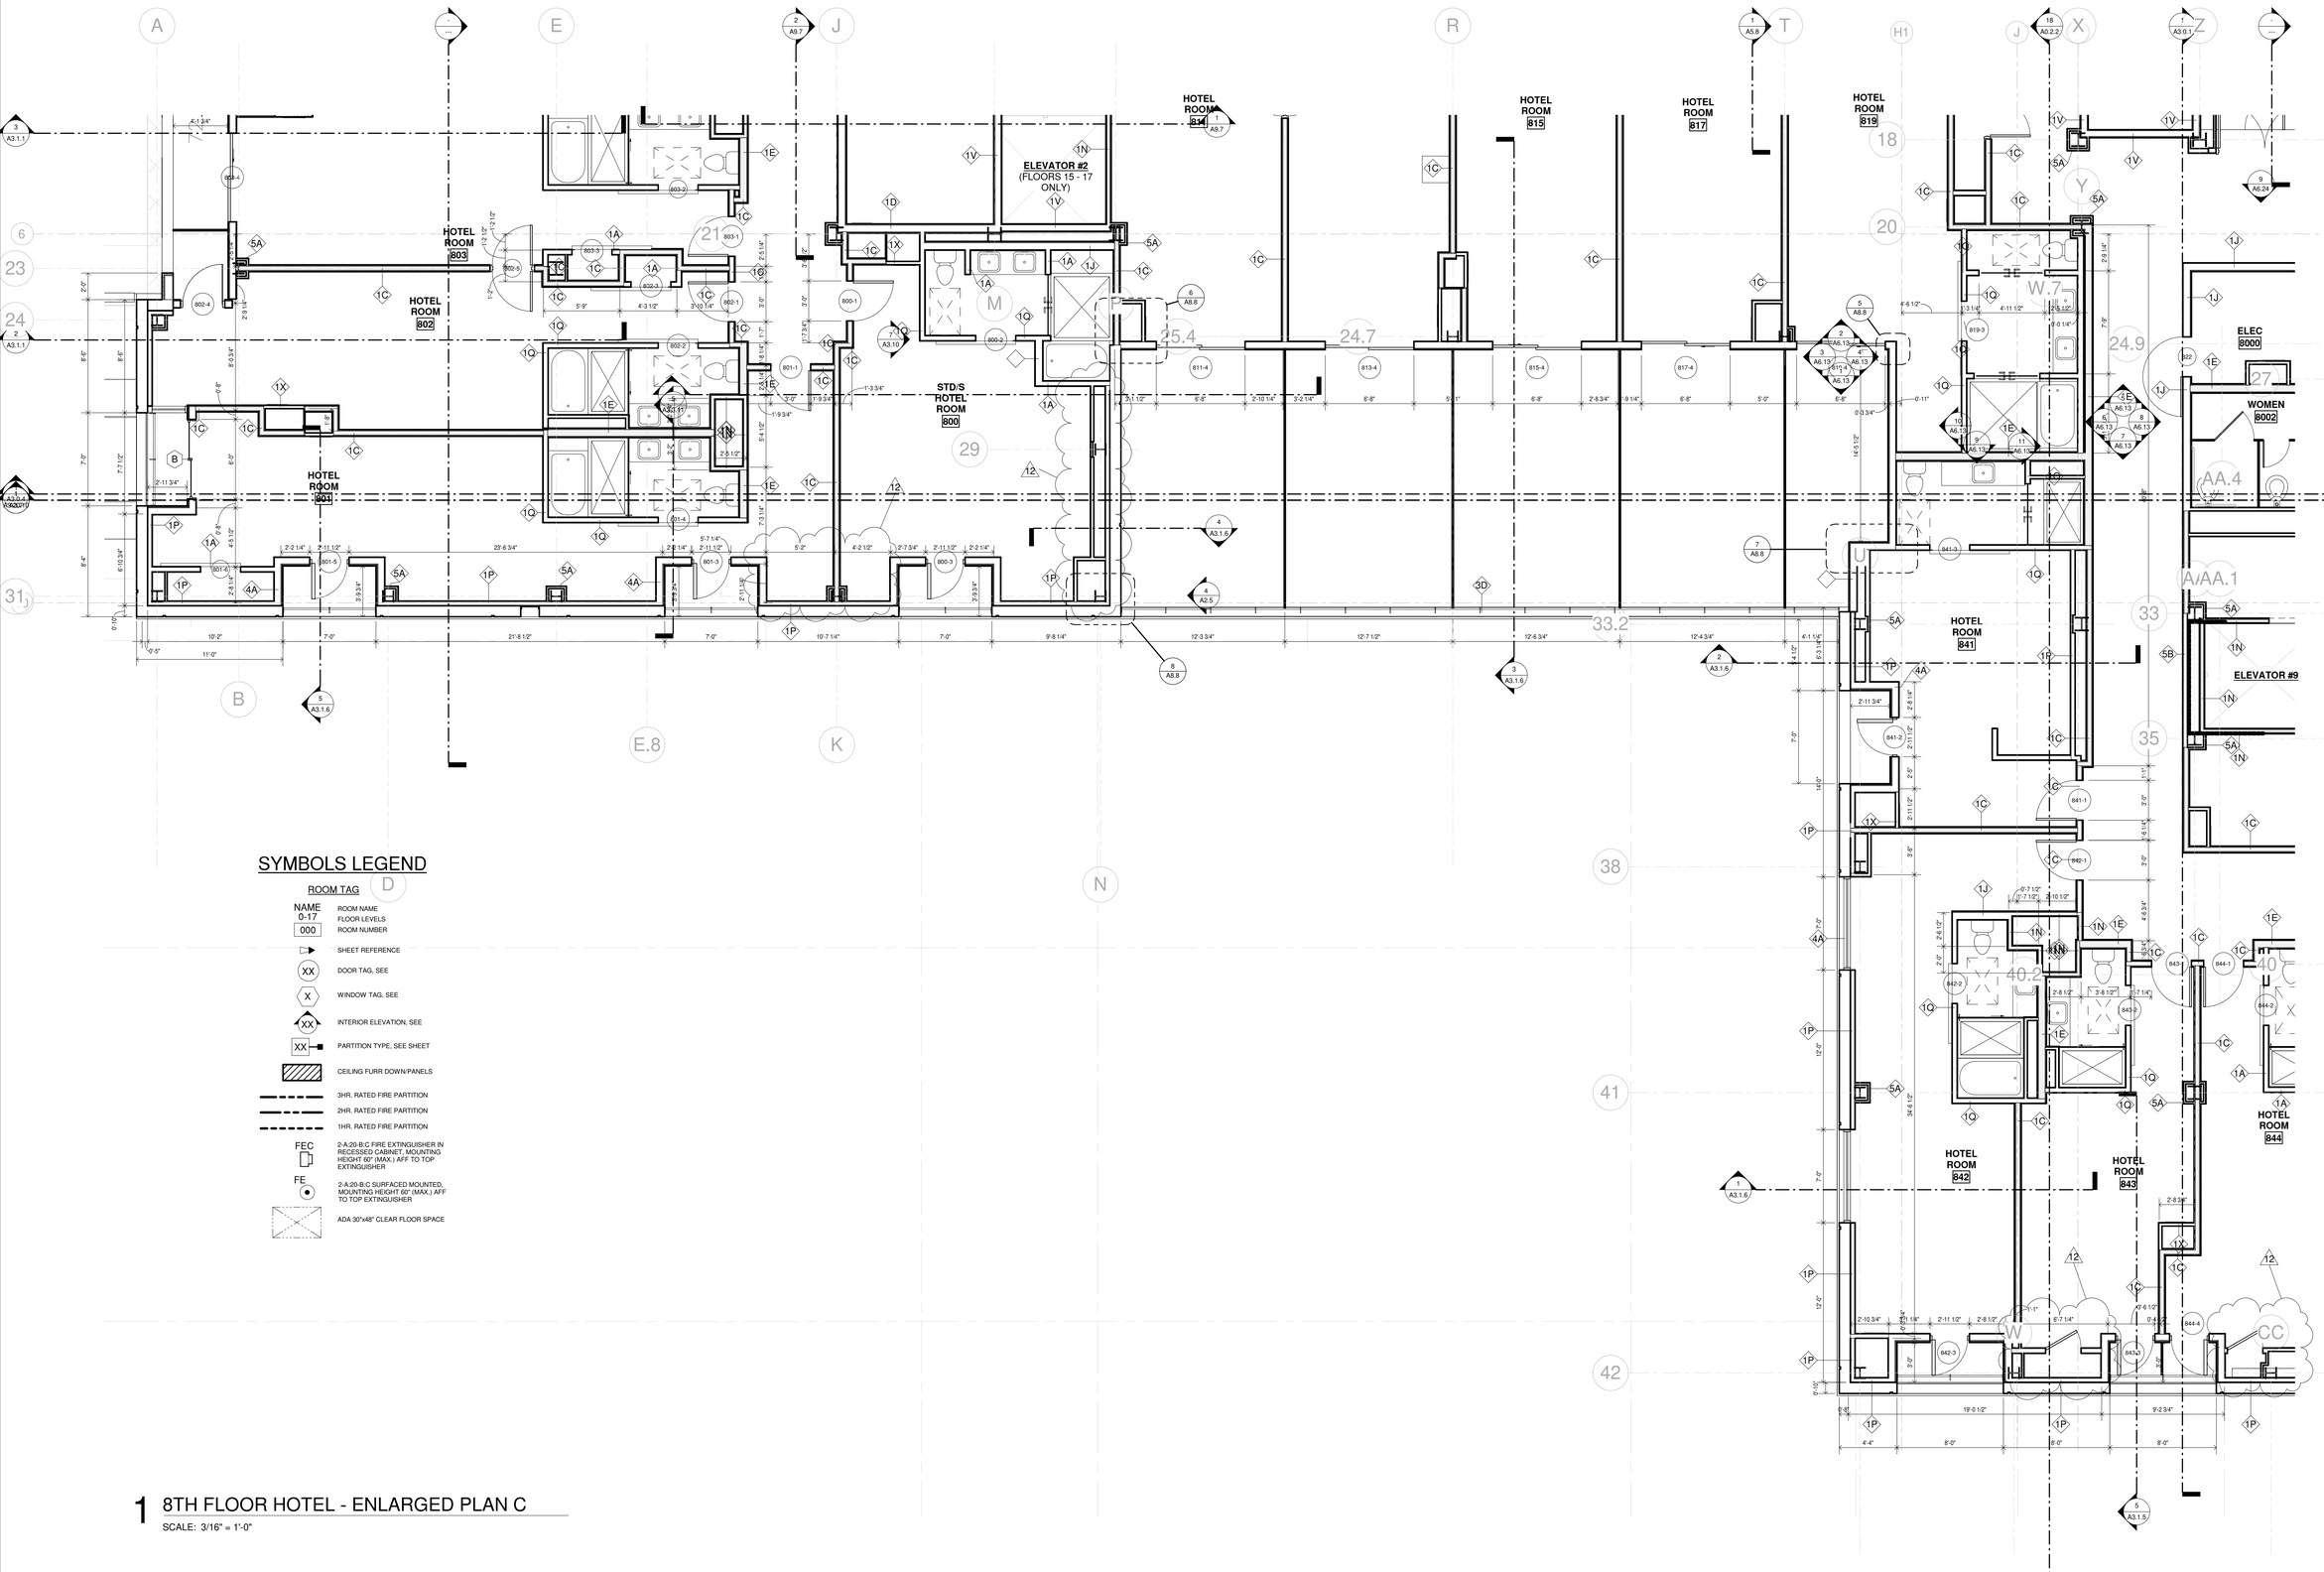

SYMBOLS LEGEND

ROOM TAG

NAME / 0-17	ROOM NAME / FLOOR LEVELS
000	ROOM NUMBER
	SHEET REFERENCE
XX	DOOR TAG, SEE
X	WINDOW TAG, SEE
XX	INTERIOR ELEVATION, SEE
XX	PARTITION TYPE, SEE SHEET
	CEILING FURR DOWN/PANELS
	3HR. RATED FIRE PARTITION
	2HR. RATED FIRE PARTITION
	1HR. RATED FIRE PARTITION
FEC	2-A:20-B:C FIRE EXTINGUISHER IN RECESSED CABINET, MOUNTING HEIGHT 60" (MAX.) AFF TO TOP EXTINGUISHER
FE	2-A:20-B:C SURFACED MOUNTED, MOUNTING HEIGHT 60" (MAX.) AFF TO TOP EXTINGUISHER
	ADA 30"x48" CLEAR FLOOR SPACE

1 8TH FLOOR HOTEL - ENLARGED PLAN C

SCALE: 3/16" = 1'-0"

HB HARRY BAKER SMITH SA II ARCHITECTS II P L L C
189 Maple Ridge Drive Metairie, LA 70001
(504)-885-4477
central@hbsaii.com hbsaii.com
SINCE 1961

HARD ROCK HOTEL

1031 CANAL STREET
NEW ORLEANS, LOUISIANA

THESE PLANS AND SPECIFICATIONS HAVE BEEN PREPARED BY ME OR UNDER MY CLOSE PERSONAL SUPERVISION AND TO THE BEST OF MY KNOWLEDGE AND BELIEF THEY COMPLY WITH ALL CITY, STATE AND FEDERAL REQUIREMENTS, AND AM NOT PROVIDING CONTRACT ADMINISTRATION.
CERTIFIED CORRECT

THIS DRAWING IS CONFIDENTIAL AND NOT BE LOANED, REPRODUCED, COPIED, EITHER WHOLLY OR IN PART, OR MADE PUBLIC IN ANY MANNER WITHOUT THE WRITTEN CONSENT OF HB:SA II ARCHITECTS, A PROFESSIONAL LLC. ALL RIGHTS OF DESIGN OR INVENTION ARE RESERVED AND WILL REMAIN THE SOLE PROPERTY OF HB:SA II ARCHITECTS A PROFESSIONAL L.L.C.

REVISION HISTORY


	1	2	3	4	5	6	7	8
4/26/2019								
REVISION #12								

8TH FLOOR ENLARGED PLAN C

PROJECT#: 1709
PHASE: CD
TEAM: Author
CHECKER: Checker
SCALE: AS NOTED
ISSUED: 2/1/2019
SHEET#:

A4.8.3

HRH_1031 CANAL ST_PDF ARCH SET_4/26/2019, 12:00 PM

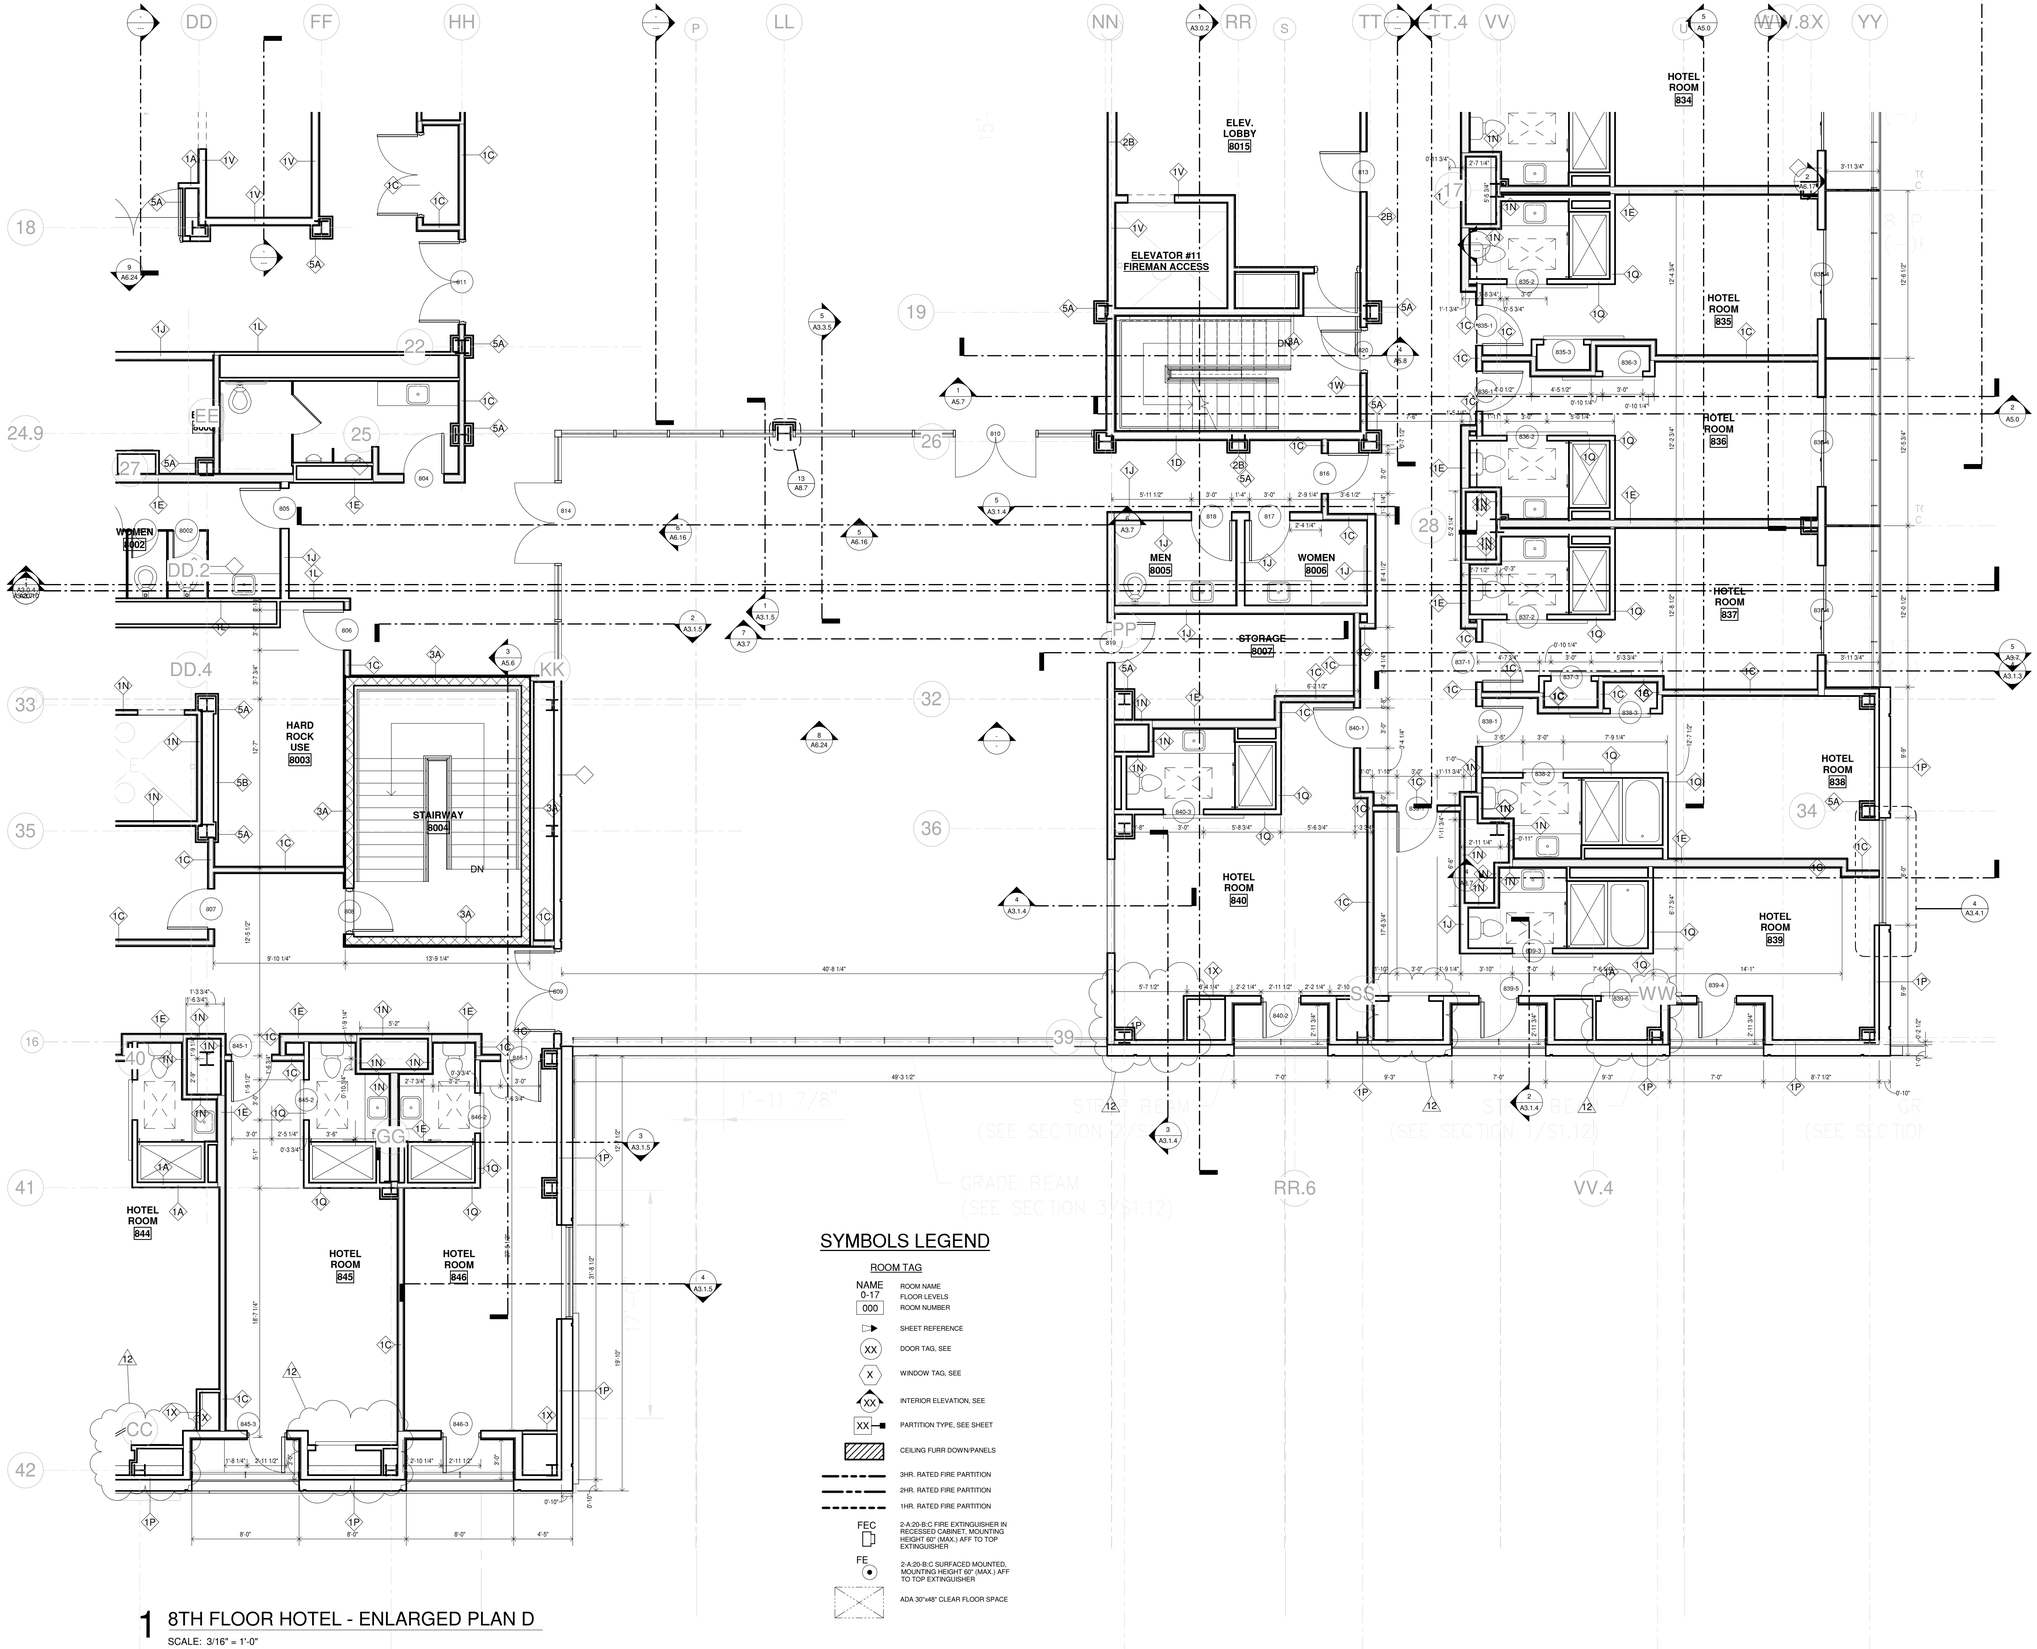

SYMBOLS LEGEND

ROOM TAG

NAME / 0-17	ROOM NAME / FLOOR LEVELS
000	ROOM NUMBER
	SHEET REFERENCE
XX	DOOR TAG, SEE
X	WINDOW TAG, SEE
XX	INTERIOR ELEVATION, SEE
XX	PARTITION TYPE, SEE SHEET
	CEILING FURR DOWN/PANELS
	3HR. RATED FIRE PARTITION
	2HR. RATED FIRE PARTITION
	1HR. RATED FIRE PARTITION
FEC	2-A:20-B:C FIRE EXTINGUISHER IN RECESSED CABINET, MOUNTING HEIGHT 60" (MAX.) AFF TO TOP EXTINGUISHER
FE	2-A:20-B:C SURFACED MOUNTED., MOUNTING HEIGHT 60" (MAX.) AFF TO TOP EXTINGUISHER
	ADA 30"x48" CLEAR FLOOR SPACE

1 8TH FLOOR HOTEL - ENLARGED PLAN D

SCALE: 3/16" = 1'-0"

HB HARRY BAKER SMITH SA II ARCHITECTS II P L I C
189 Maple Ridge Drive Metairie, LA 70001
(504)-885-4477
central@hbsaii.com hbsaii.com
SINCE 1961

HARD ROCK HOTEL

1031 CANAL STREET
NEW ORLEANS, LOUISIANA

THESE PLANS AND SPECIFICATIONS HAVE BEEN PREPARED BY ME OR UNDER MY CLOSE PERSONAL SUPERVISION AND TO THE BEST OF MY KNOWLEDGE AND BELIEF THEY COMPLY WITH ALL CITY, STATE AND FEDERAL REQUIREMENTS, AND AM NOT PROVIDING CONTRACT ADMINISTRATION.
CERTIFIED CORRECT

THIS DRAWING IS CONFIDENTIAL AND NOT BE LOANED, REPRODUCED, COPIED, EITHER WHOLLY OR IN PART, OR MADE PUBLIC IN ANY MANNER WITHOUT THE WRITTEN CONSENT OF HBSA II ARCHITECTS, A PROFESSIONAL LLC'S. ALL RIGHTS OF DESIGN OR INVENTION ARE RESERVED AND WILL REMAIN THE SOLE PROPERTY OF HBSA II ARCHITECTS A PROFESSIONAL LLC.


REVISION HISTORY								
4/26/2019								
REVISION #12								
1	2	3	4	5	6	7	8	

8TH FLOOR ENLARGED PLAN D

PROJECT#: 1709
PHASE: CD
TEAM: Author
CHECKER: Checker
SCALE: AS NOTED
ISSUED: 2/1/2019
SHEET#:

A4.8.4

HRK-1031 CANAL ST_PKP_ARCH SHEET_4/26/2019, 12:00 PM

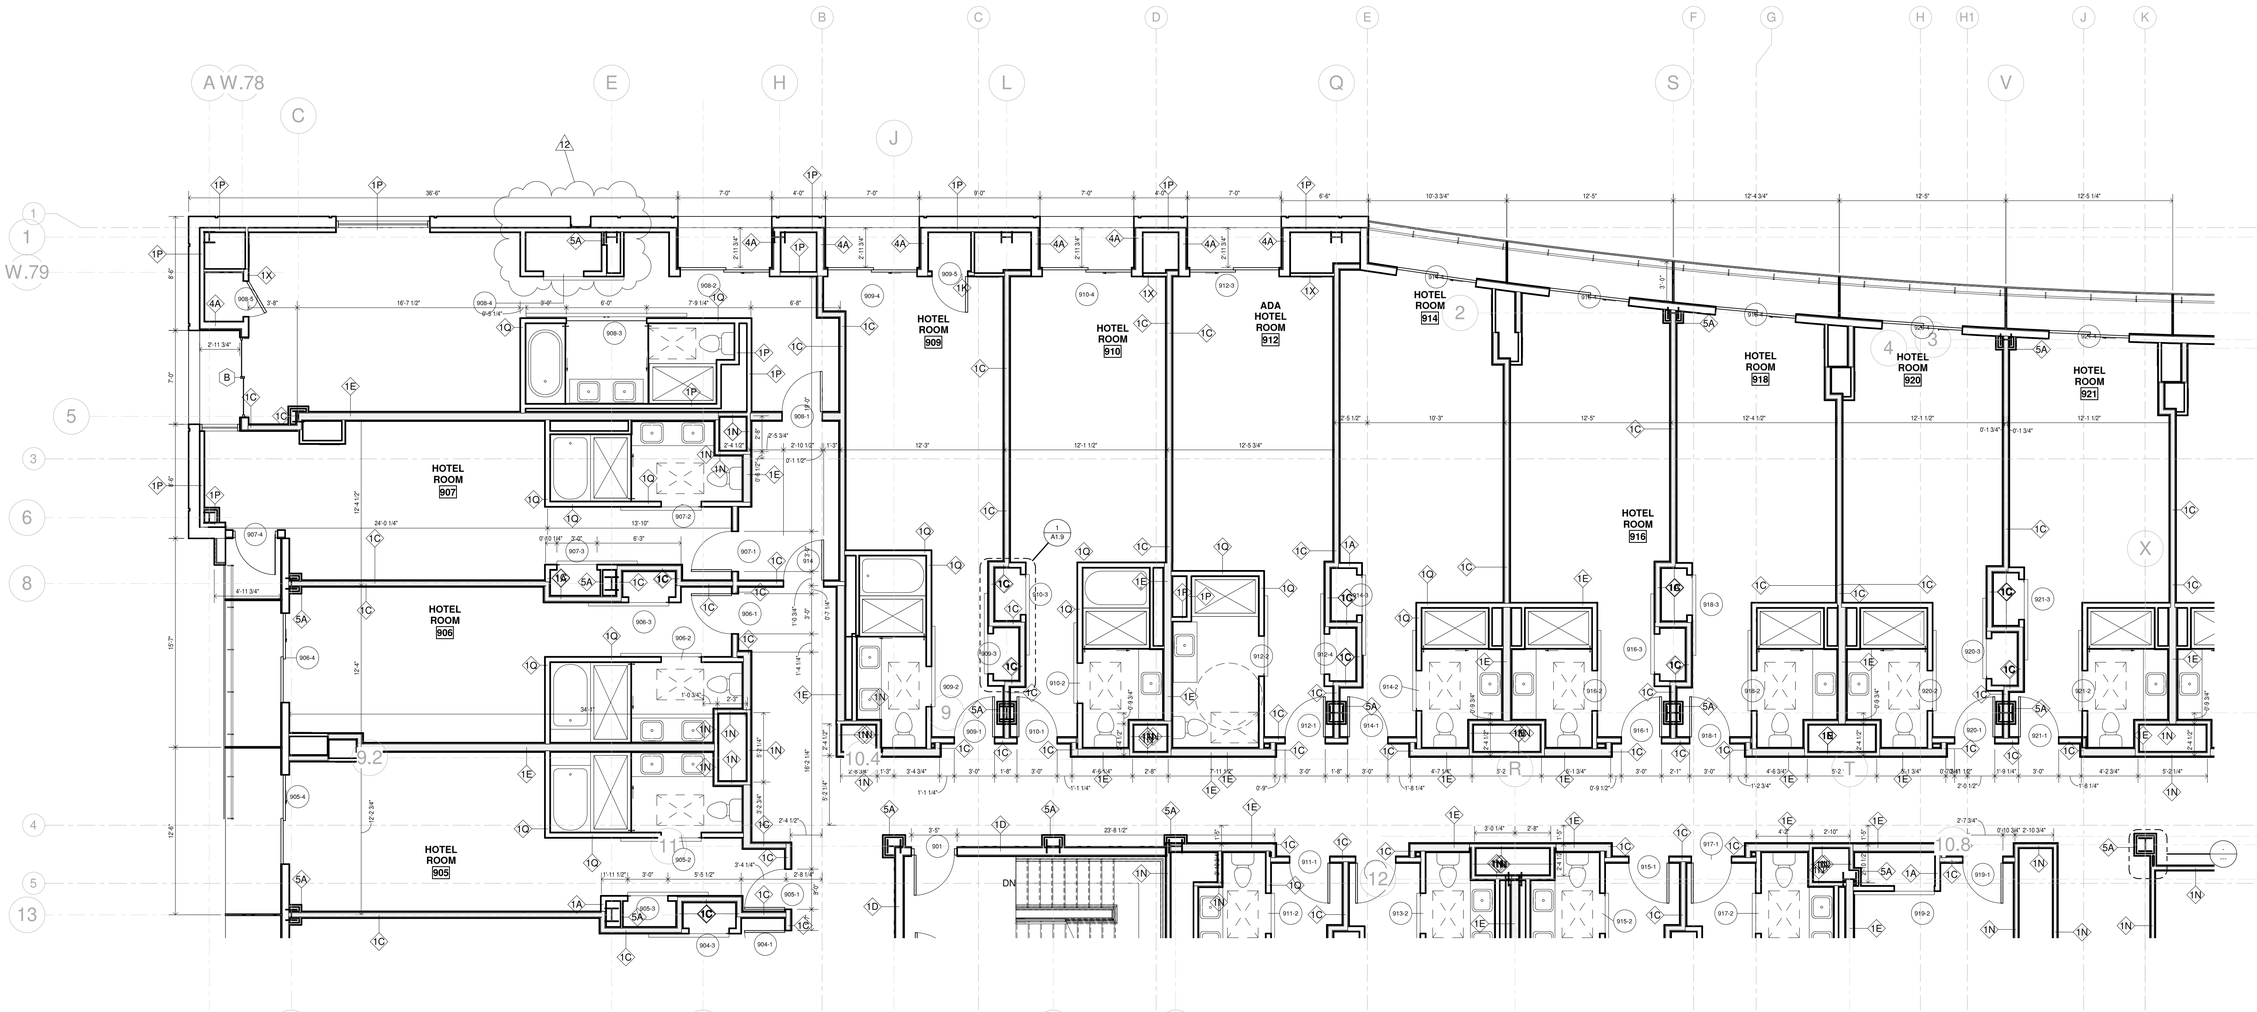

SYMBOLS LEGEND

ROOM TAG

NAME 0-17	ROOM NAME FLOOR LEVELS
000	ROOM NUMBER
	SHEET REFERENCE
XX	DOOR TAG, SEE
X	WINDOW TAG, SEE
XX	INTERIOR ELEVATION, SEE
XX	PARTITION TYPE, SEE SHEET
	CEILING FURR DOWN/PANELS
	3HR. RATED FIRE PARTITION
	2HR. RATED FIRE PARTITION
	1HR. RATED FIRE PARTITION
FEC	2-A:20-B:C FIRE EXTINGUISHER IN RECESSED CABINET, MOUNTING HEIGHT 60" (MAX.) AFF TO TOP EXTINGUISHER
FE	2-A:20-B:C SURFACED MOUNTED, MOUNTING HEIGHT 60" (MAX.) AFF TO TOP EXTINGUISHER
	ADA 30"x48" CLEAR FLOOR SPACE

1 9TH FLOOR HOTEL - ENLARGED PLAN A

SCALE: 3/16" = 1'-0"

HB HARRY BAKER SMITH
SA II ARCHITECTS II
P L L C
189 Maple Ridge Drive Metairie, LA 70001
(504)-885-4477
central@hbsaii.com hbsaii.com
SINCE 1961

HARD ROCK HOTEL

1031 CANAL STREET
NEW ORLEANS, LOUISIANA

THESE PLANS AND SPECIFICATIONS HAVE BEEN PREPARED BY ME OR UNDER MY CLOSE PERSONAL SUPERVISION AND TO THE BEST OF MY KNOWLEDGE AND BELIEF THEY COMPLY WITH ALL CITY, STATE AND FEDERAL REQUIREMENTS, AND AM NOT PROVIDING CONTRACT ADMINISTRATION.

CERTIFIED CORRECT

THIS DRAWING IS CONFIDENTIAL AND NOT BE LOANED, REPRODUCED, COPIED, EITHER WHOLLY OR IN PART, OR MADE PUBLIC IN ANY MANNER WITHOUT THE WRITTEN CONSENT OF HBSA II ARCHITECTS, A PROFESSIONAL LLC. ALL RIGHTS OF DESIGN OR INVENTION ARE RESERVED AND WILL REMAIN THE SOLE PROPERTY OF HBSA II ARCHITECTS A PROFESSIONAL LLC.

REVISION HISTORY


	4/26/2019
REVISION #12	
1	
2	
3	
4	
5	
6	
7	
8	

9TH FLOOR ENLARGED PLAN A

PROJECT#: 1709
PHASE: CD
TEAM: Author
CHECKER: Checker
SCALE: AS NOTED
ISSUED: 2/1/2019
SHEET#:

A4.9.1

HRH_1031 CANAL ST._FOF ARCH SET_4-26-2019, 12:55 PM

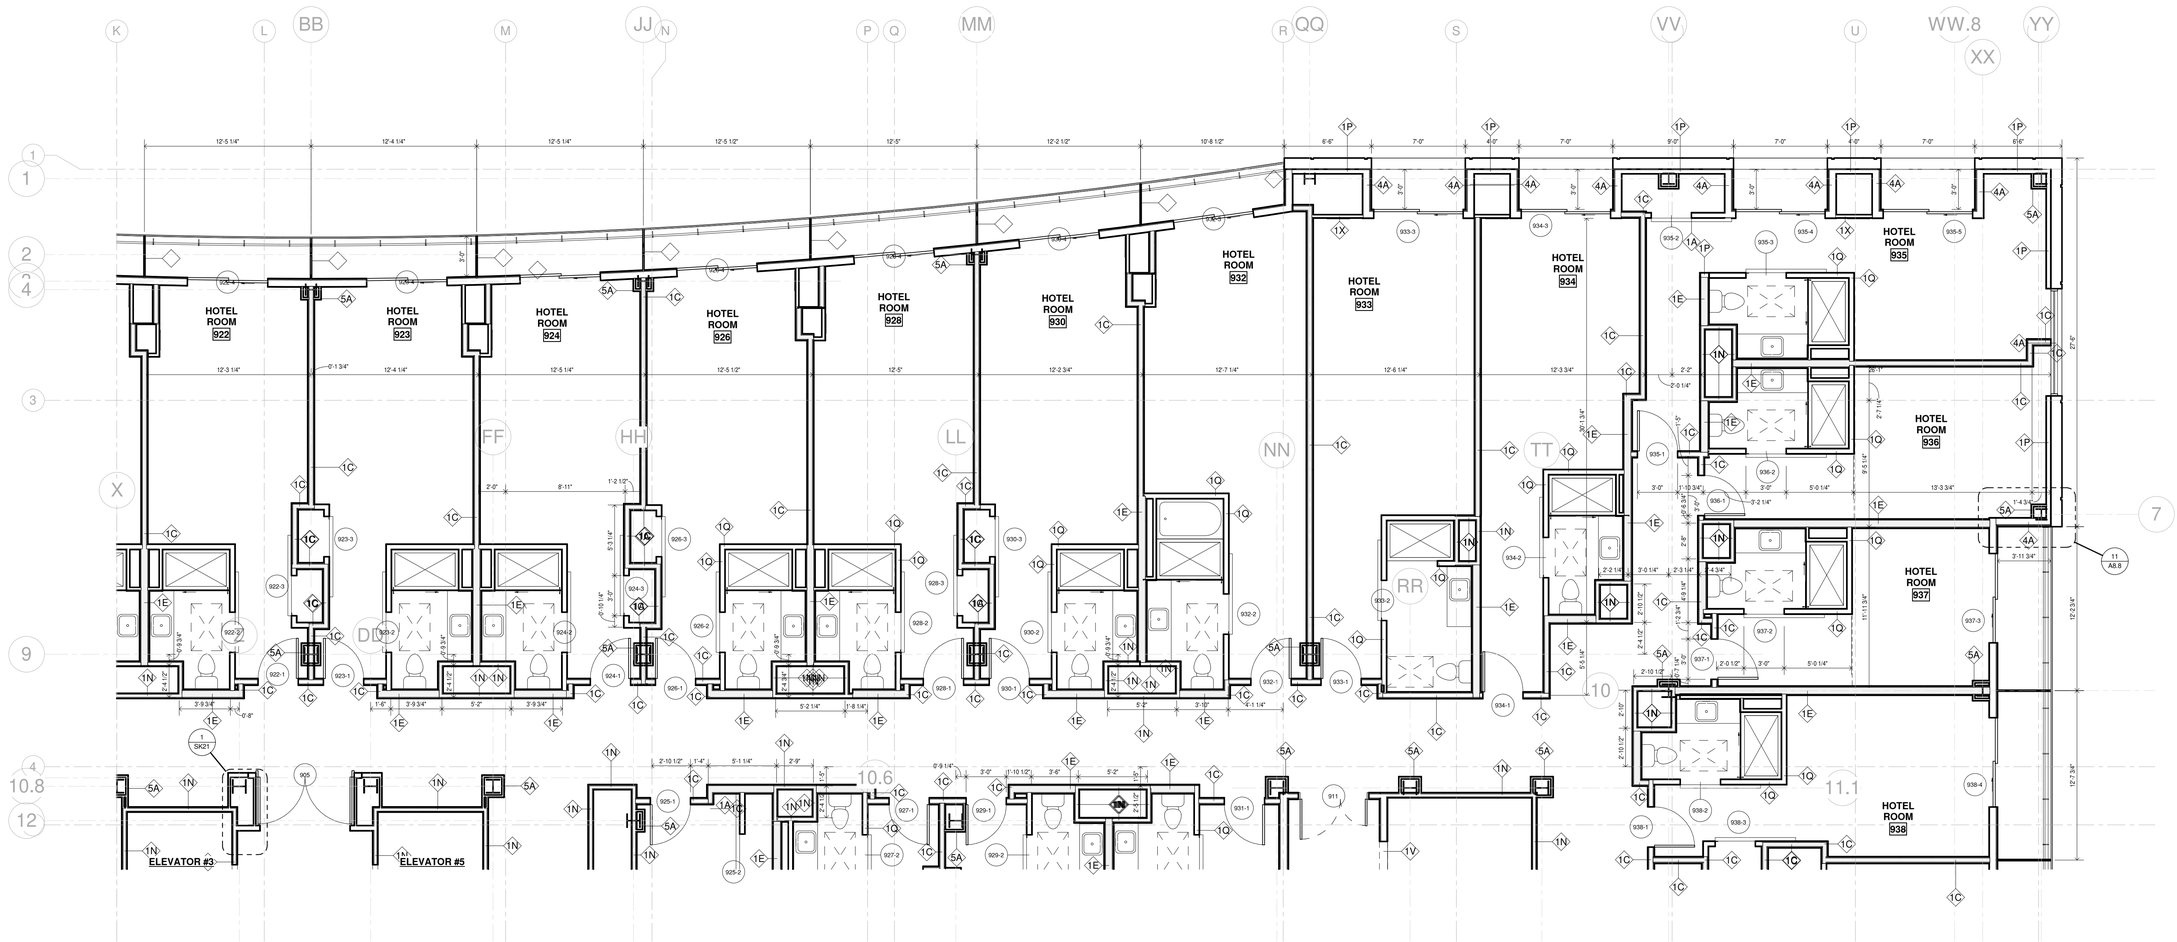

SYMBOLS LEGEND

ROOM TAG

NAME	ROOM NAME
0-17	FLOOR LEVELS
000	ROOM NUMBER
	SHEET REFERENCE
XX	DOOR TAG, SEE
X	WINDOW TAG, SEE
XX	INTERIOR ELEVATION, SEE
XX	PARTITION TYPE, SEE SHEET
	CEILING FURR DOWN/PANELS
	3HR. RATED FIRE PARTITION
	2HR. RATED FIRE PARTITION
	1HR. RATED FIRE PARTITION
FEC	2-A:20-B:C FIRE EXTINGUISHER IN RECESSED CABINET, MOUNTING HEIGHT 60" (MAX.) AFF TO TOP EXTINGUISHER
FE	2-A:20-B:C SURFACED MOUNTED, MOUNTING HEIGHT 60" (MAX.) AFF TO TOP EXTINGUISHER
	ADA 30"x48" CLEAR FLOOR SPACE

1 9TH FLOOR HOTEL - ENLARGED PLAN B

SCALE: 3/16" = 1'-0"

HB HARRY BAKER SMITH
SA II ARCHITECTS II
P L L C
189 Maple Ridge Drive Metairie, LA 70001
(504)-885-4477
central@hbsaii.com hbsaii.com
SINCE 1961

HARD ROCK HOTEL

1031 CANAL STREET
NEW ORLEANS, LOUISIANA

THESE PLANS AND SPECIFICATIONS HAVE BEEN PREPARED BY ME OR UNDER MY CLOSE PERSONAL SUPERVISION AND TO THE BEST OF MY KNOWLEDGE AND BELIEF, THEY COMPLY WITH ALL CITY, STATE AND FEDERAL REQUIREMENTS, AND I AM NOT PROVIDING CONTRACT ADMINISTRATION.
CERTIFIED CORRECT

THIS DRAWING IS CONFIDENTIAL AND NOT BE LOANED, REPRODUCED, COPIED, EITHER WHOLLY OR IN PART, OR MADE PUBLIC IN ANY MANNER WITHOUT THE WRITTEN CONSENT OF HB:SA II ARCHITECTS, A PROFESSIONAL LLC. ALL RIGHTS OF DESIGN OR INVENTION ARE RESERVED AND WILL REMAIN THE SOLE PROPERTY OF HB:SA II ARCHITECTS A PROFESSIONAL L.L.C.

REVISION HISTORY


	1	2	3	4	5	6	7	8
4/26/2019								
REVISION #12								

9TH FLOOR ENLARGED PLAN B

PROJECT#: 1709
PHASE: CD
TEAM: Author
CHECKER: Checker
SCALE: AS NOTED
ISSUED: 2/1/2019
SHEET#:

A4.9.2

HRK-1031 CANAL ST_PDF ARCH SET_4/26/2019, 12:20 PM

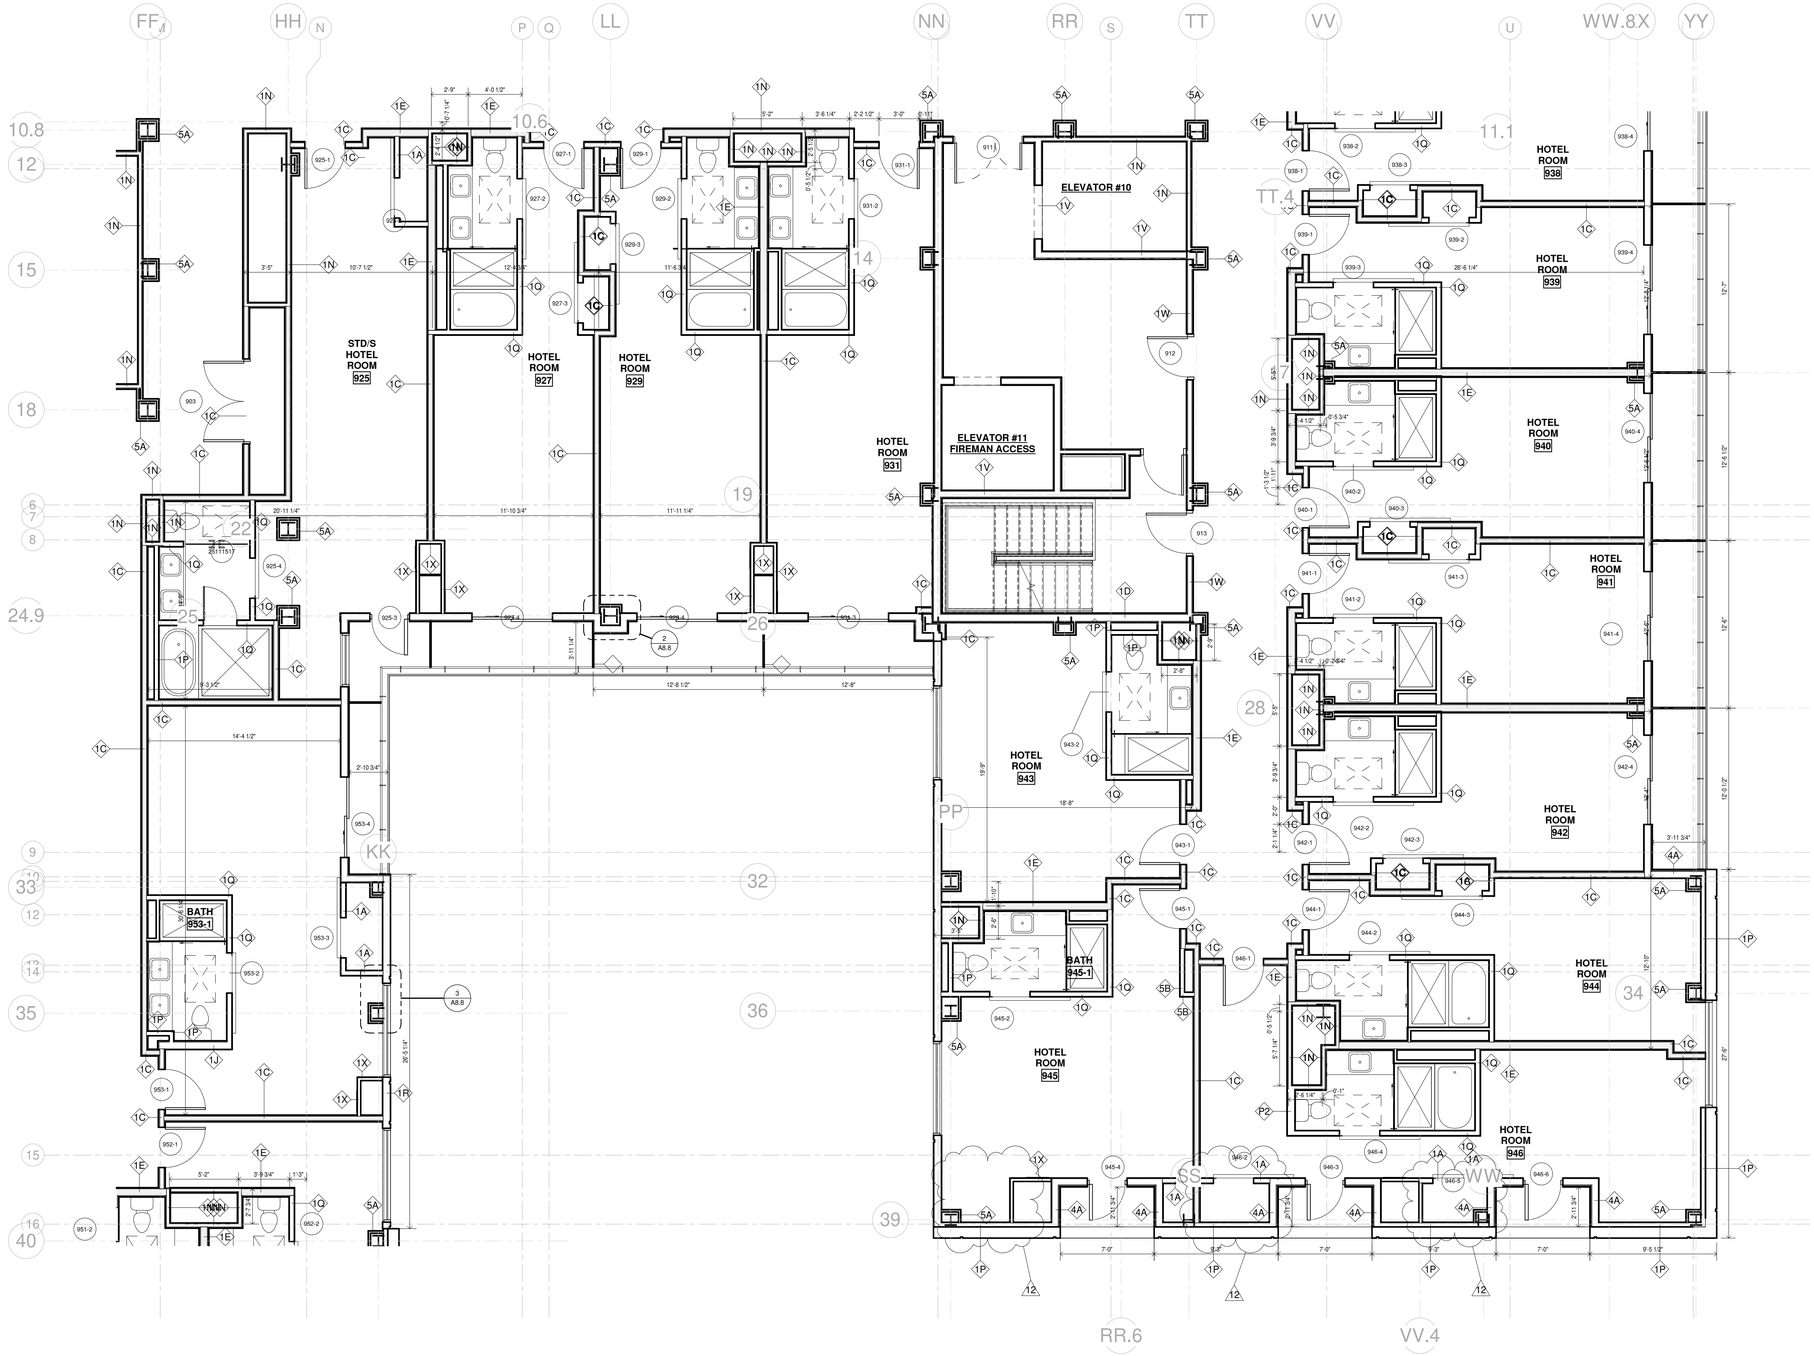

SYMBOLS LEGEND

ROOM TAG

NAME 0-17 — ROOM NAME, FLOOR LEVELS

000 — ROOM NUMBER

SHEET REFERENCE

XX — DOOR TAG, SEE

X — WINDOW TAG, SEE

XX — INTERIOR ELEVATION, SEE

XX — PARTITION TYPE, SEE SHEET

CEILING FURR DOWN/PANELS

3HR. RATED FIRE PARTITION

2HR. RATED FIRE PARTITION

1HR. RATED FIRE PARTITION

FEC — 2-A:20-B:C FIRE EXTINGUISHER IN RECESSED CABINET, MOUNTING HEIGHT 60" (MAX.) AFF TO TOP EXTINGUISHER

FE — 2-A:20-B:C SURFACED MOUNTED, MOUNTING HEIGHT 60" (MAX.) AFF TO TOP EXTINGUISHER

ADA 30"x48" CLEAR FLOOR SPACE

1 9TH FLOOR HOTEL - ENLARGED PLAN C

SCALE: 3/16" = 1'-0"

HB HARRY BAKER SMITH SA II ARCHITECTS II P L L C
189 Maple Ridge Drive Metairie, LA 70001
(504)-885-4477
central@hbsaii.com hbsaii.com
SINCE 1961

HARD ROCK HOTEL

1031 CANAL STREET
NEW ORLEANS, LOUISIANA

THESE PLANS AND SPECIFICATIONS HAVE BEEN PREPARED BY ME OR UNDER MY CLOSE PERSONAL SUPERVISION AND TO THE BEST OF MY KNOWLEDGE AND BELIEF THEY COMPLY WITH ALL CITY, STATE AND FEDERAL REQUIREMENTS. I AM NOT PROVIDING CONTRACT ADMINISTRATION.

CERTIFIED CORRECT

THIS DRAWING IS CONFIDENTIAL AND NOT BE LOANED, REPRODUCED, COPIED, EITHER WHOLLY OR IN PART, OR MADE PUBLIC IN ANY MANNER WITHOUT THE WRITTEN CONSENT OF HBSA II ARCHITECTS, A PROFESSIONAL L.L.C. ALL RIGHTS OF DESIGN OR INVENTION ARE RESERVED AND WILL REMAIN THE SOLE PROPERTY OF HBSA II ARCHITECTS A PROFESSIONAL L.L.C.

REVISION HISTORY


	1	2	3	4	5	6	7	8
4.26.2019								
REVISION #12								

9TH FLOOR ENLARGED PLAN C

PROJECT#: 1709
PHASE: CD
TEAM: Author
CHECKER: Checker
SCALE: AS NOTED
ISSUED: 2/1/2019
SHEET#:

A4.9.3

HRH_1031 CANAL ST_PDF ARCH SET_4.26.2019_12:20:00 PM

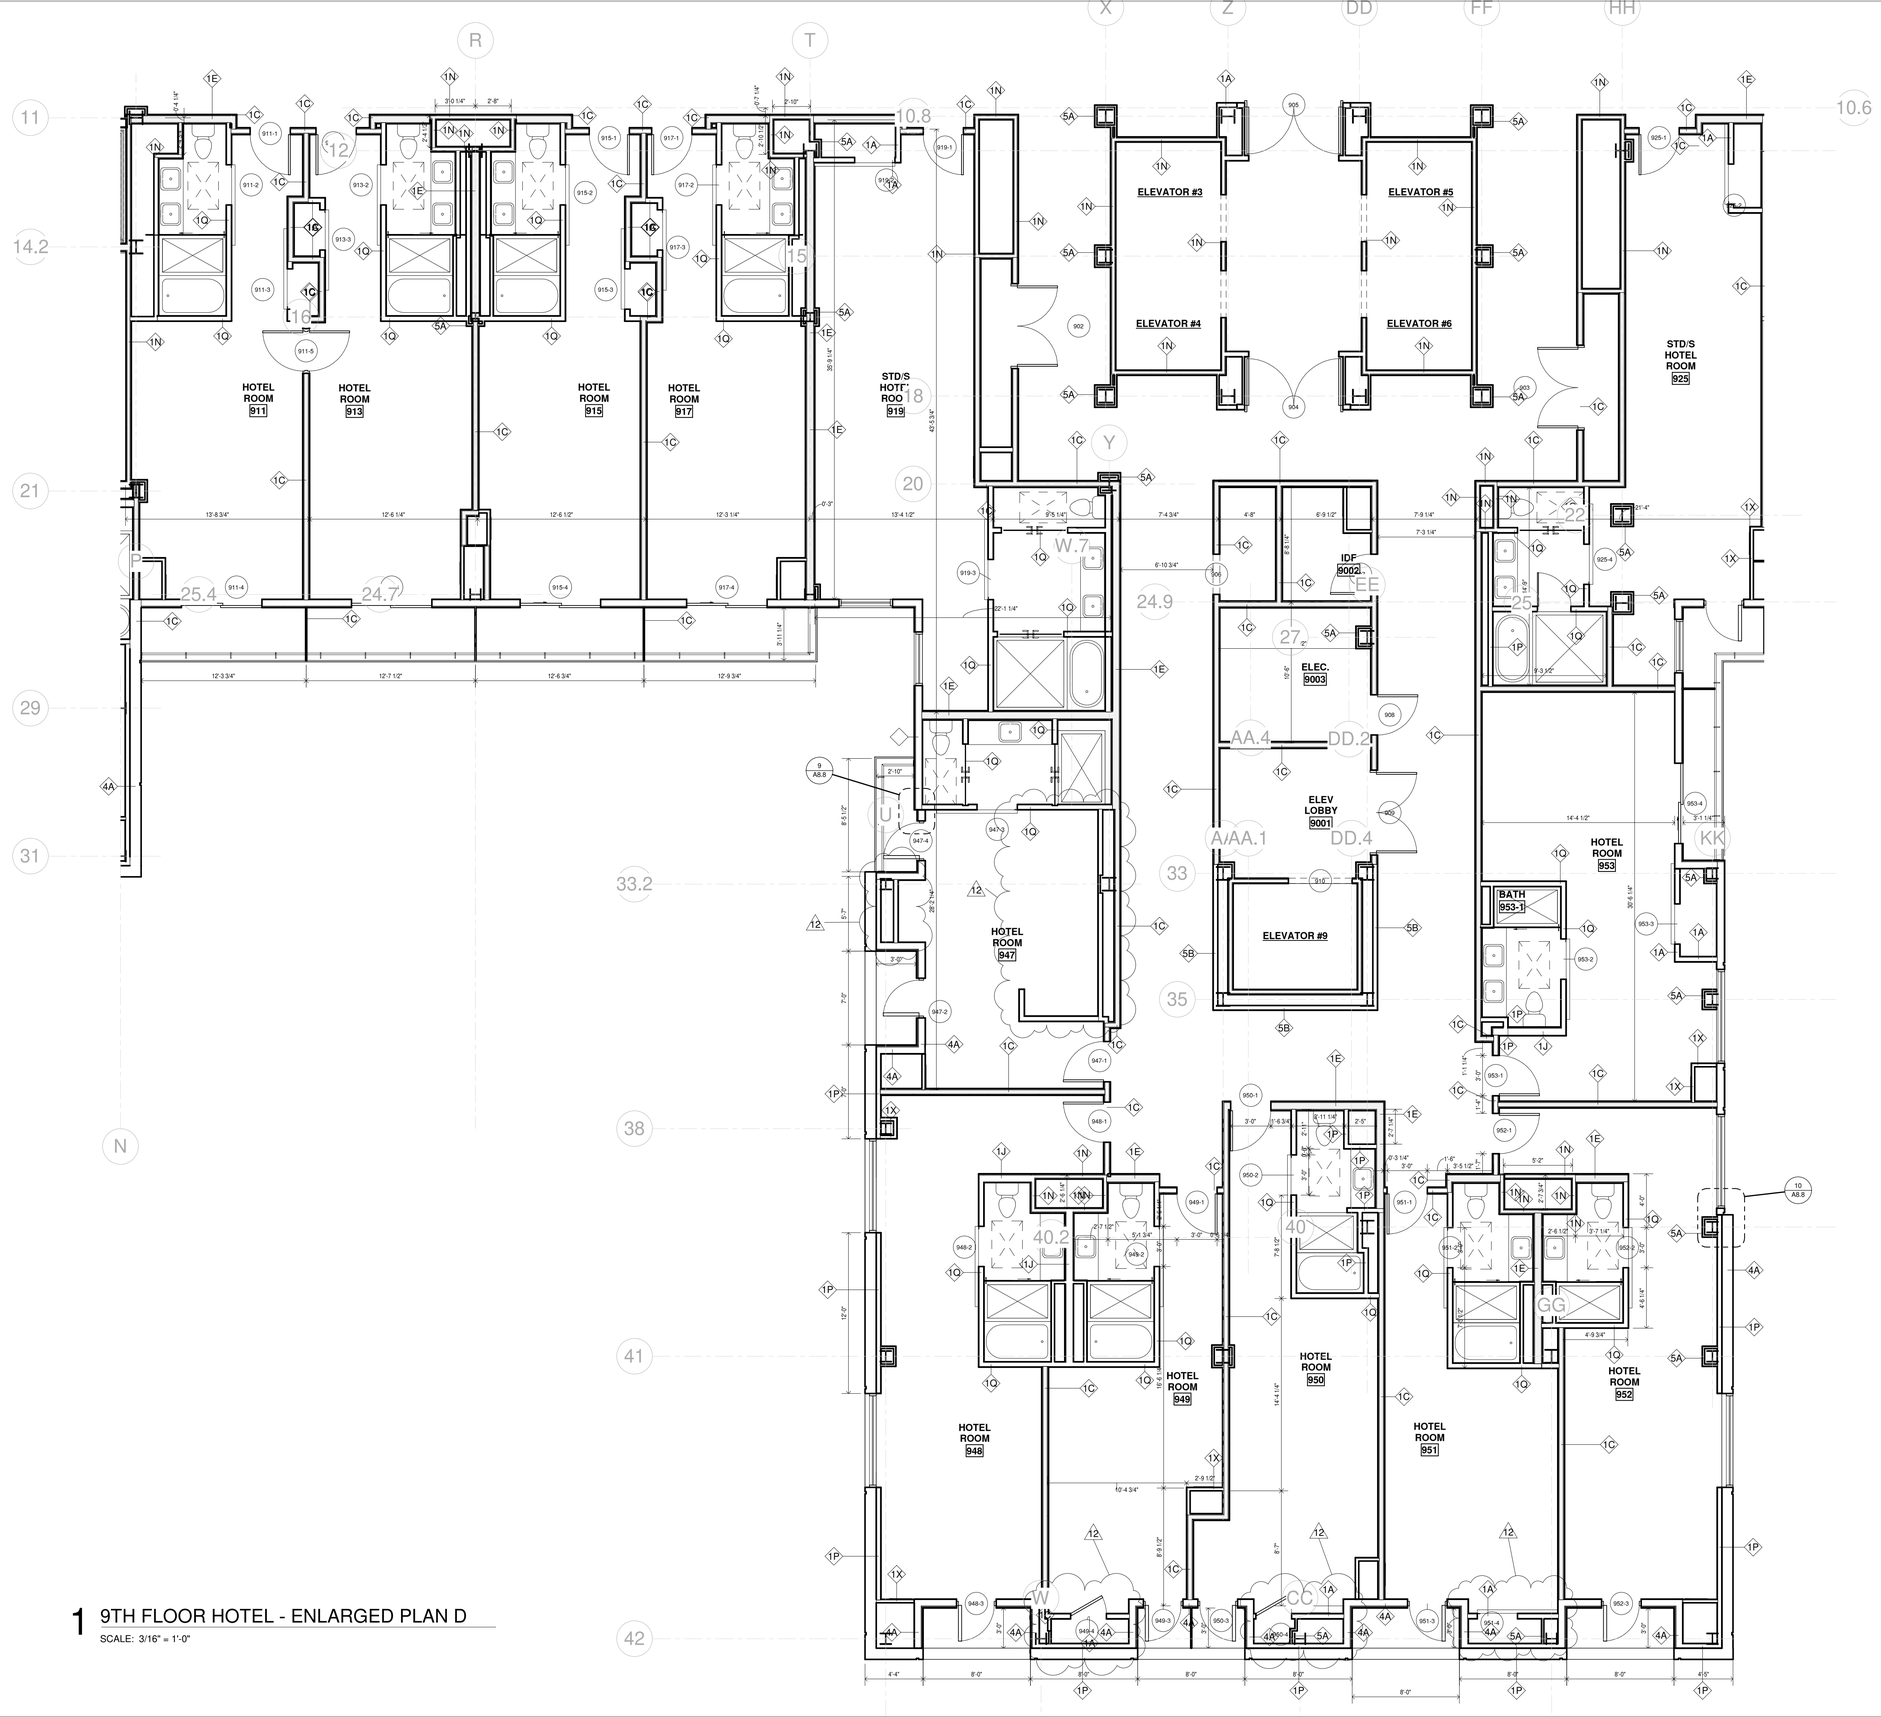

SYMBOLS LEGEND

ROOM TAG

NAME
0-17
000

- ROOM NAME
- FLOOR LEVELS
- ROOM NUMBER
- SHEET REFERENCE
- DOOR TAG, SEE
- WINDOW TAG, SEE
- INTERIOR ELEVATION, SEE
- PARTITION TYPE, SEE SHEET
- CEILING FURR DOWN/PANELS
- 3HR. RATED FIRE PARTITION
- 2HR. RATED FIRE PARTITION
- 1HR. RATED FIRE PARTITION
- FEC — 2-A:20-B:C FIRE EXTINGUISHER IN RECESSED CABINET, MOUNTING HEIGHT 60" (MAX.) AFF TO TOP EXTINGUISHER
- FE — 2-A:20-B:C SURFACED MOUNTED, MOUNTING HEIGHT 60" (MAX.) AFF TO TOP EXTINGUISHER
- ADA 30"x48" CLEAR FLOOR SPACE

1 9TH FLOOR HOTEL - ENLARGED PLAN D

SCALE: 3/16" = 1'-0"

HB HARRY BAKER SMITH SA II ARCHITECTS II P L L C
189 Maple Ridge Drive Metairie, LA 70001
(504)-885-4477
central@hbsaii.com hbsaii.com
SINCE 1961

HARD ROCK HOTEL

1031 CANAL STREET
NEW ORLEANS, LOUISIANA

THESE PLANS AND SPECIFICATIONS HAVE BEEN PREPARED BY ME OR UNDER MY CLOSE PERSONAL SUPERVISION AND TO THE BEST OF MY KNOWLEDGE AND BELIEF THEY COMPLY WITH ALL CITY, STATE AND FEDERAL REQUIREMENTS, AND I AM NOT PROVIDING CONTRACT ADMINISTRATION.

CERTIFIED CORRECT

THIS DRAWING IS CONFIDENTIAL AND NOT BE LOANED, REPRODUCED, COPIED, EITHER WHOLLY OR IN PART, OR MADE PUBLIC IN ANY MANNER WITHOUT THE WRITTEN CONSENT OF HBSA II ARCHITECTS, A PROFESSIONAL LLC. ALL RIGHTS OF DESIGN OR INVENTION ARE RESERVED AND WILL REMAIN THE SOLE PROPERTY OF HBSA II ARCHITECTS A PROFESSIONAL LLC.

REVISION HISTORY


	1	2	3	4	5	6	7	8
4/26/2019								
REVISION #12								

9TH FLOOR ENLARGED PLAN D

PROJECT#: 1709
PHASE: CD
TEAM: Author
CHECKER: Checker
SCALE: AS NOTED
ISSUED: 2/1/2019
SHEET#:

A4.9.4

HRR - 1031 CANAL ST_PDF_ARCH SET_4/26/2019, 12:00 PM

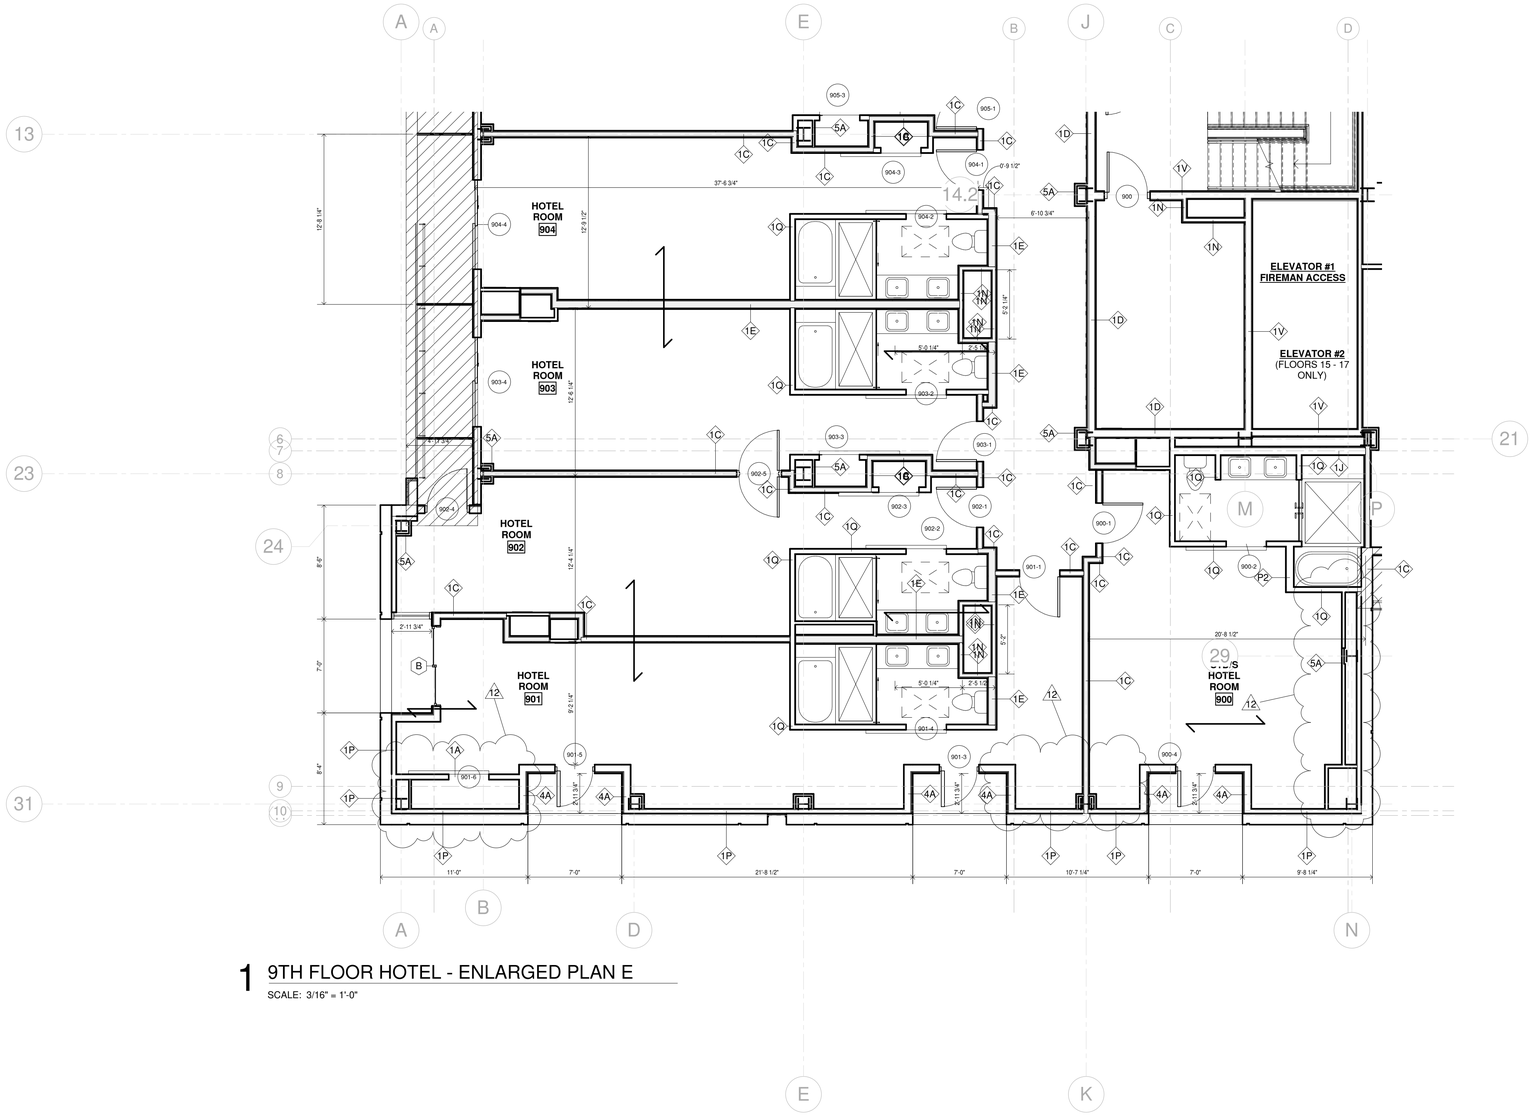

1 9TH FLOOR HOTEL - ENLARGED PLAN E

SCALE: 3/16" = 1'-0"

SYMBOLS LEGEND

ROOM TAG

NAME	ROOM NAME
0-17	FLOOR LEVELS
000	ROOM NUMBER
	SHEET REFERENCE
XX	DOOR TAG, SEE
X	WINDOW TAG, SEE
XX	INTERIOR ELEVATION, SEE
XX	PARTITION TYPE, SEE SHEET
	CEILING FURR DOWN PANELS
	3HR. RATED FIRE PARTITION
	2HR. RATED FIRE PARTITION
	1HR. RATED FIRE PARTITION
FEC	2-A:20-B:C FIRE EXTINGUISHER IN RECESSED CABINET, MOUNTING HEIGHT 60" (MAX.) AFF TO TOP EXTINGUISHER
FE	2-A:20-B:C SURFACED MOUNTED, MOUNTING HEIGHT 60" (MAX.) AFF TO TOP EXTINGUISHER
	ADA 30"x48" CLEAR FLOOR SPACE

HB HARRY BAKER SMITH
SA II ARCHITECTS II
P L I C
189 Maple Ridge Drive Metairie, LA 70001
(504)-885-4477
central@hbsaii.com hbsaii.com
SINCE 1961

HARD ROCK HOTEL

1031 CANAL STREET
NEW ORLEANS, LOUISIANA

THESE PLANS AND SPECIFICATIONS HAVE BEEN PREPARED BY ME OR UNDER MY CLOSE PERSONAL SUPERVISION AND TO THE BEST OF MY KNOWLEDGE AND BELIEF THEY COMPLY WITH ALL CITY, STATE AND FEDERAL REQUIREMENTS, AND I AM NOT PROVIDING CONTRACT ADMINISTRATION.
CERTIFIED CORRECT

THIS DRAWING IS CONFIDENTIAL AND NOT BE LOANED, REPRODUCED, COPIED, EITHER WHOLLY OR IN PART, OR MADE PUBLIC IN ANY MANNER WITHOUT THE WRITTEN CONSENT OF HBSA II ARCHITECTS, A PROFESSIONAL LLC. ALL RIGHTS OF DESIGN OR INVENTION ARE RESERVED AND WILL REMAIN THE SOLE PROPERTY OF HBSA II ARCHITECTS A PROFESSIONAL LLC.

REVISION HISTORY


	1	2	3	4	5	6	7	8
4/26/2019								
REVISION #12								

9TH FLOOR ENLARGED PLAN E

PROJECT#: 1709
PHASE: CD
TEAM: Author
CHECKER: Checker
SCALE: AS NOTED
ISSUED: 2/1/2019
SHEET#:

A4.9.5

HRH_1031 CANAL ST_PDP ARCH SET_4/26/2019, 12:00 PM

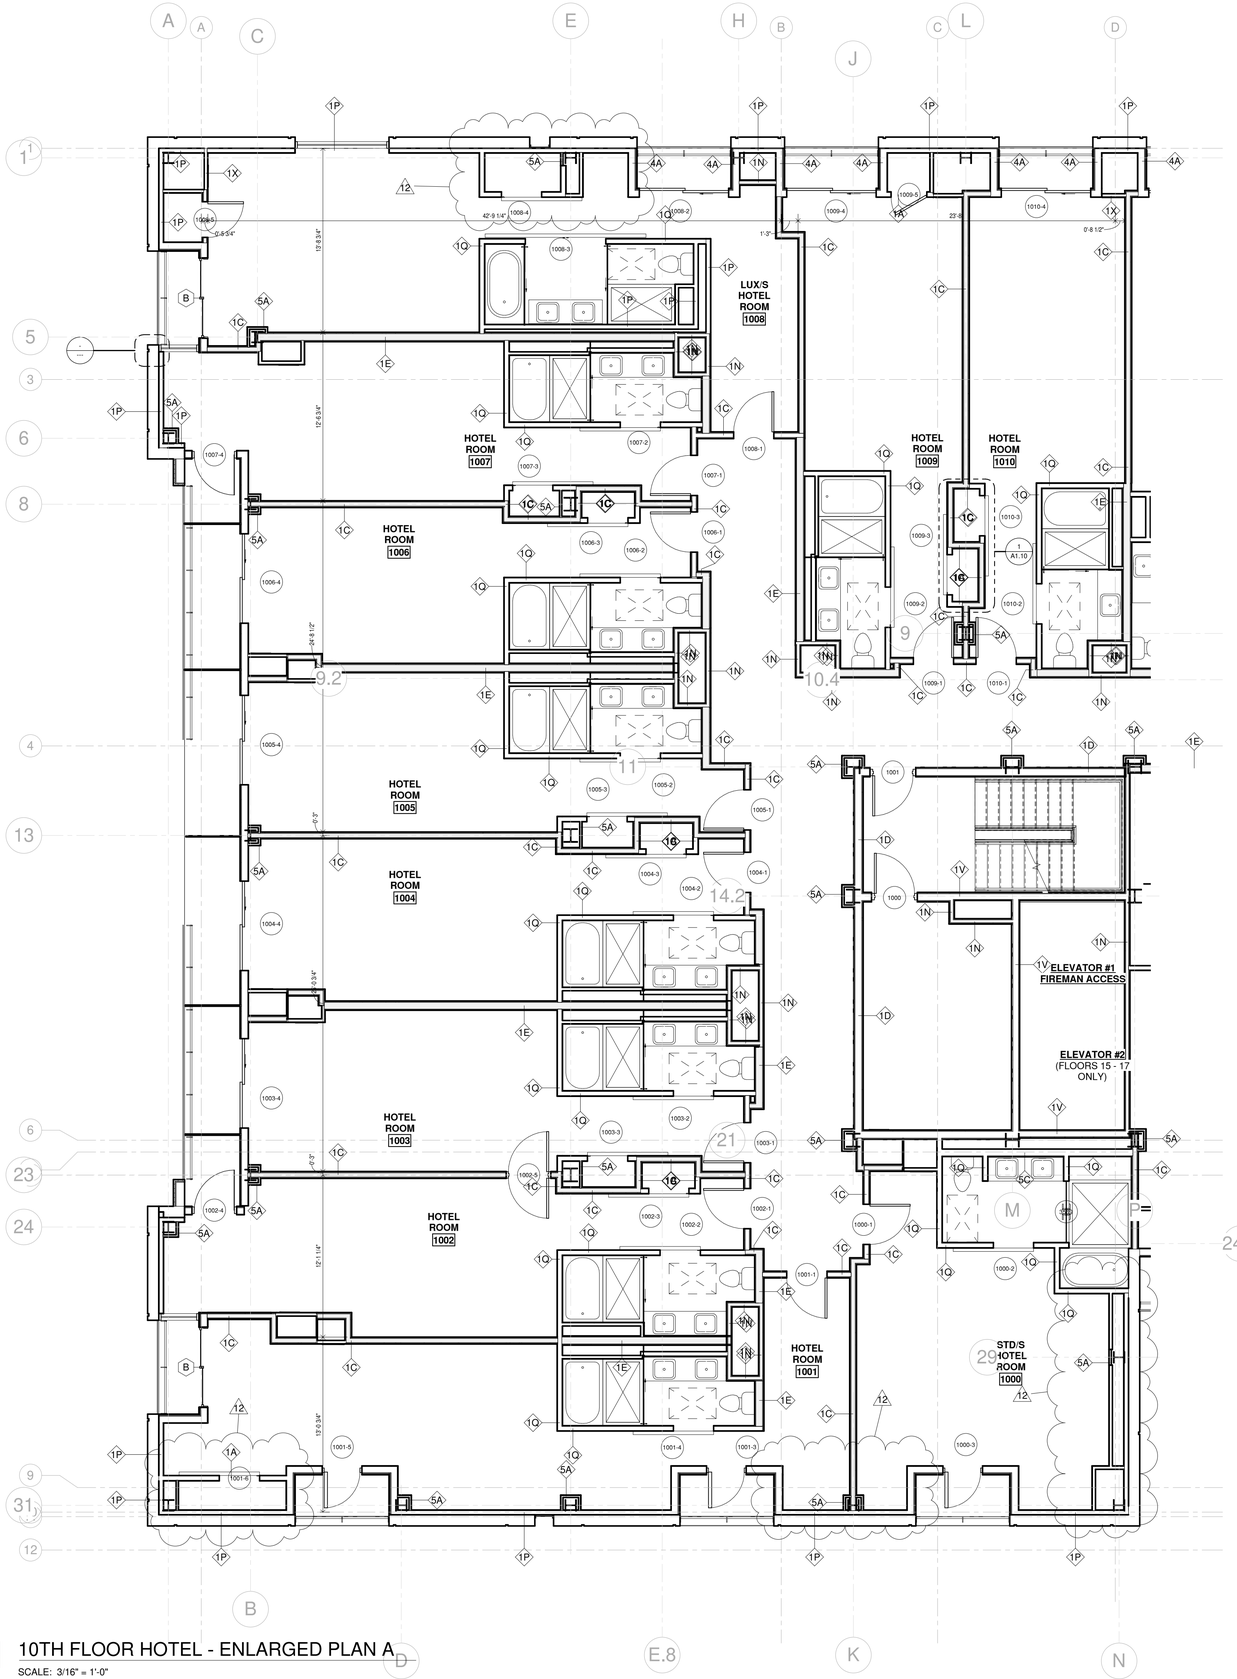

SYMBOLS LEGEND

ROOM TAG

NAME 0-17	ROOM NAME FLOOR LEVELS
000	ROOM NUMBER
	SHEET REFERENCE
XX	DOOR TAG, SEE
X	WINDOW TAG, SEE
XX	INTERIOR ELEVATION, SEE
XX	PARTITION TYPE, SEE SHEET
	CEILING FURR DOWN/PANELS
	3HR. RATED FIRE PARTITION
	2HR. RATED FIRE PARTITION
	1HR. RATED FIRE PARTITION
FEC	2-A:20-B:C FIRE EXTINGUISHER IN RECESSED CABINET, MOUNTING HEIGHT 60" (MAX.) AFF TO TOP EXTINGUISHER
FE	2-A:20-B:C SURFACED MOUNTED, MOUNTING HEIGHT 60" (MAX.) AFF TO TOP EXTINGUISHER
	ADA 30"x48" CLEAR FLOOR SPACE

1 10TH FLOOR HOTEL - ENLARGED PLAN A

SCALE: 3/16" = 1'-0"

HB HARRY BAKER SMITH SA II ARCHITECTS II P L L C
189 Maple Ridge Drive Metairie, LA 70001
(504)-885-4477
central@hbsaii.com hbsaii.com
SINCE 1961

HARD ROCK HOTEL

1031 CANAL STREET
NEW ORLEANS, LOUISIANA

THESE PLANS AND SPECIFICATIONS HAVE BEEN PREPARED BY ME OR UNDER MY CLOSE PERSONAL SUPERVISION AND TO THE BEST OF MY KNOWLEDGE AND BELIEF THEY COMPLY WITH ALL CITY, STATE AND FEDERAL REQUIREMENTS, AND I AM NOT PROVIDING A CONTRACT ADMINISTRATION.

CERTIFIED CORRECT

THIS DRAWING IS CONFIDENTIAL AND NOT BE LOANED, REPRODUCED, COPIED, EITHER WHOLLY OR IN PART, OR MADE PUBLIC IN ANY MANNER WITHOUT THE WRITTEN CONSENT OF HBSA II ARCHITECTS, A PROFESSIONAL L.L.C., ALL RIGHTS OF DESIGN OR INVENTION ARE RESERVED AND WILL REMAIN THE SOLE PROPERTY OF HBSA II ARCHITECTS A PROFESSIONAL L.L.C.

REVISION HISTORY


	4/26/2019	REVISION #12
1		
2		
3		
4		
5		
6		
7		
8		

10TH FLOOR ENLARGED PLAN A

PROJECT#: 1709
PHASE: CD
TEAM: Author
CHECKER: Checker
SCALE: AS NOTED
ISSUED: 2/1/2019
SHEET#:

A4.10.1

HRHL-1031 CANAL ST_PDF ARCH SET_4/26/2019, 12:00 PM

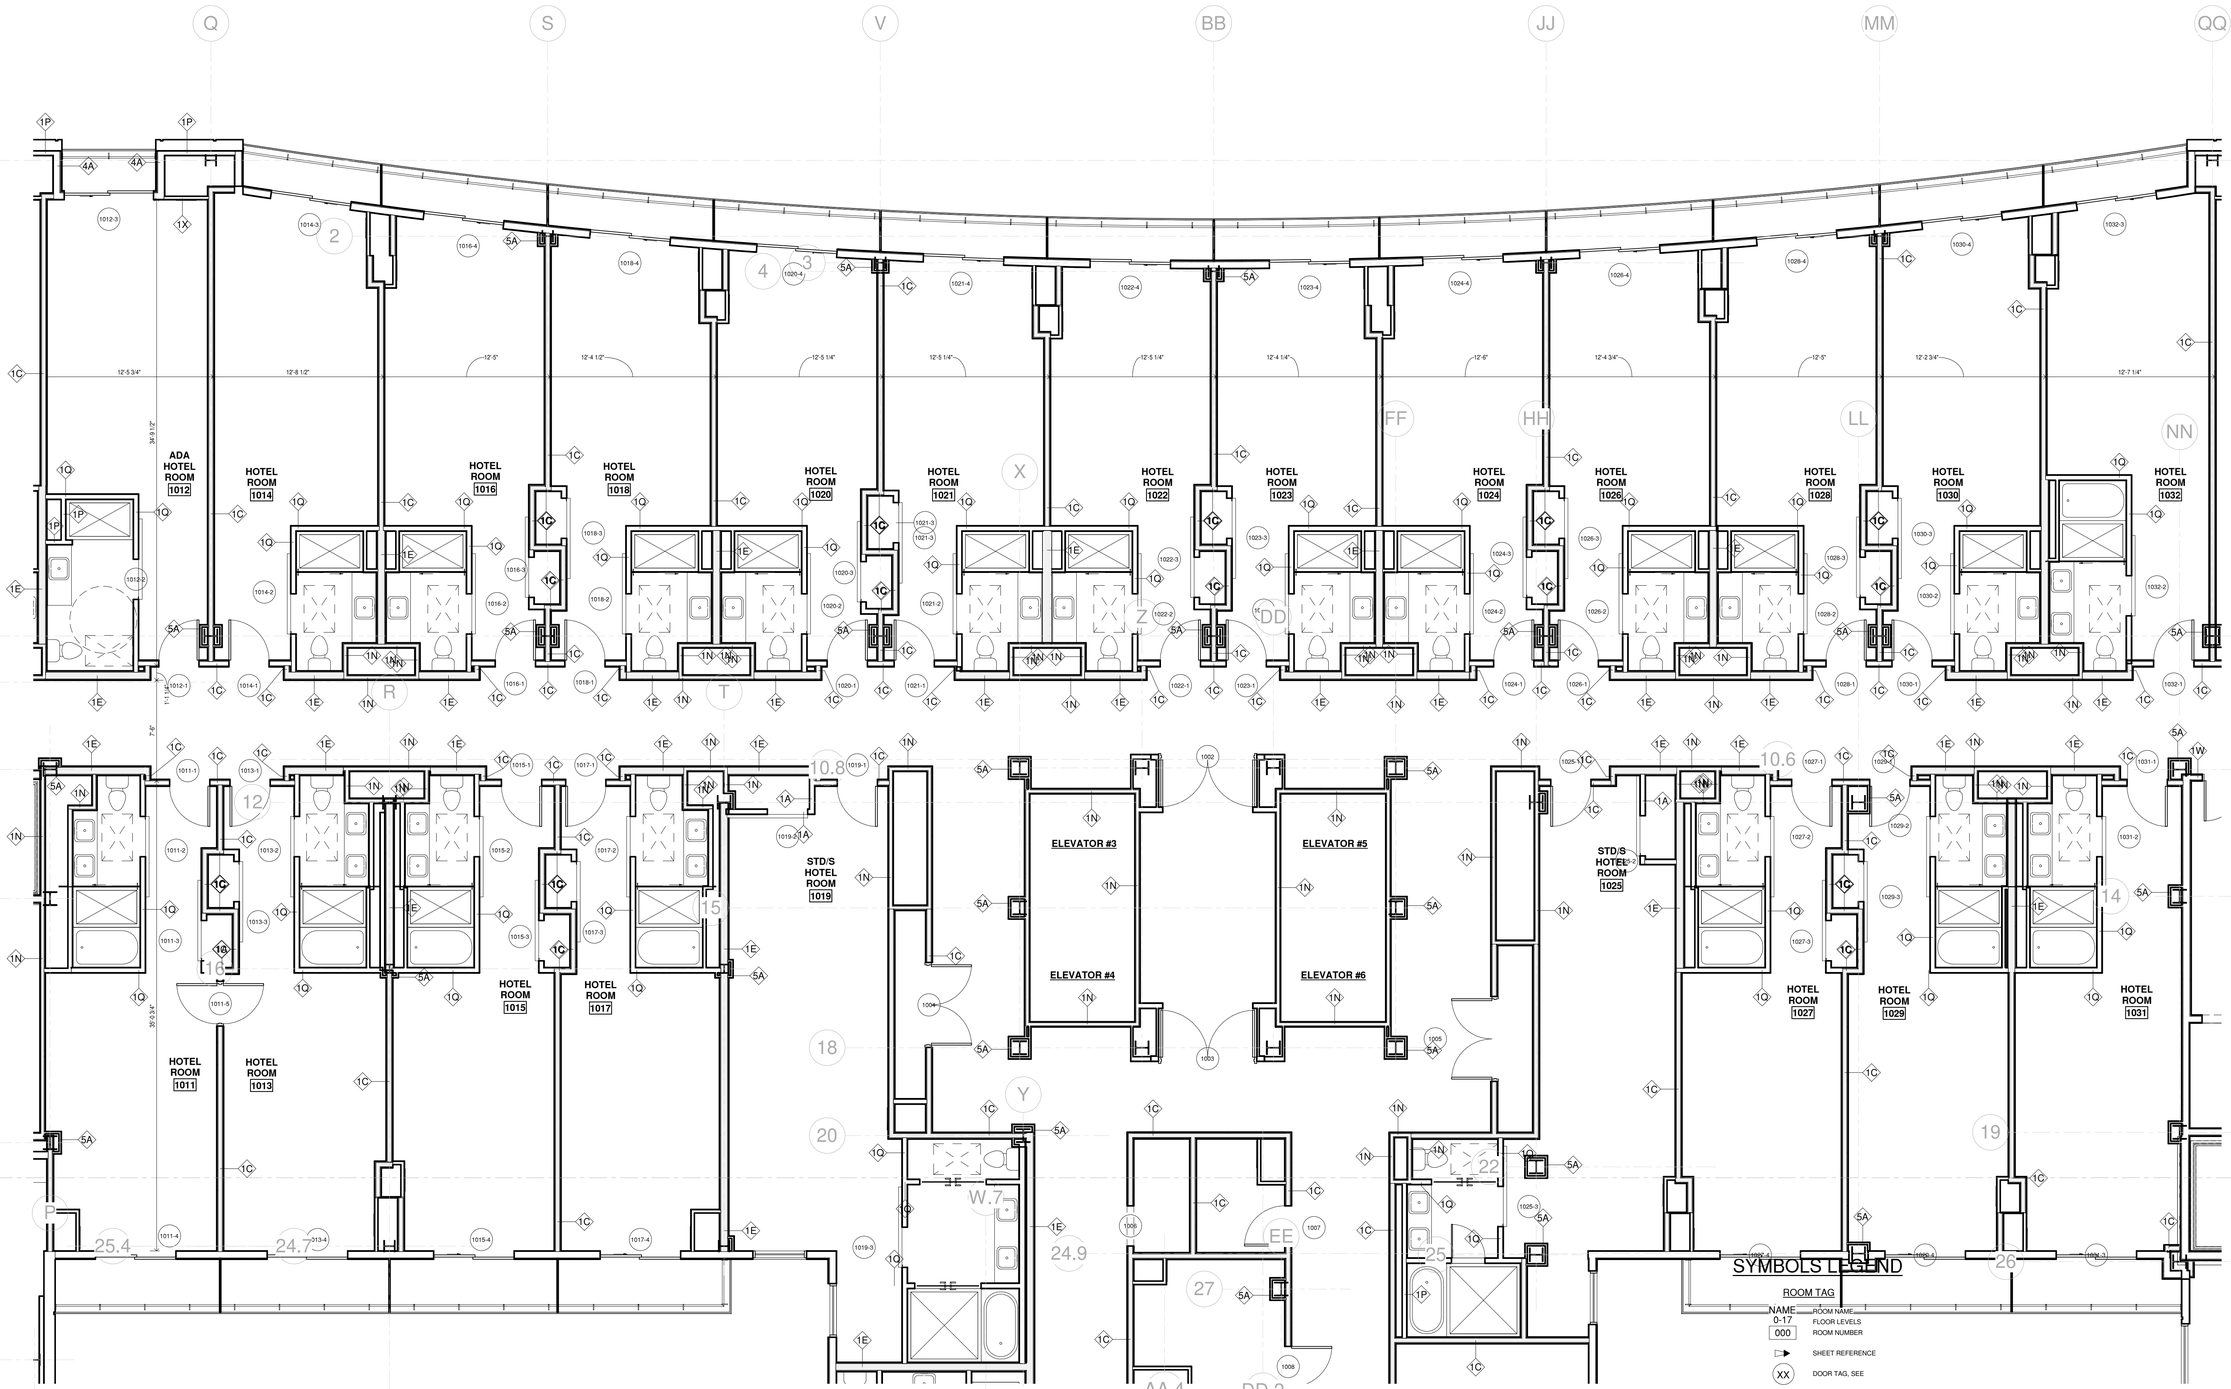

SYMBOLS LEGEND

ROOM TAG

NAME	ROOM NAME
0-17	FLOOR LEVELS
000	ROOM NUMBER
	SHEET REFERENCE
XX	DOOR TAG, SEE
X	WINDOW TAG, SEE
XX	INTERIOR ELEVATION, SEE
XX	PARTITION TYPE, SEE SHEET
	CEILING FURR DOWN/PANELS
	3HR. RATED FIRE PARTITION
	2HR. RATED FIRE PARTITION
	1HR. RATED FIRE PARTITION
FEC	2-A:20-B:C FIRE EXTINGUISHER IN RECESSED CABINET, MOUNTING HEIGHT 60" (MAX.) AFF TO TOP EXTINGUISHER
FE	2-A:20-B:C SURFACED MOUNTED, MOUNTING HEIGHT 60" (MAX.) AFF TO TOP EXTINGUISHER
	ADA 30"x48" CLEAR FLOOR SPACE

1 10TH FLOOR HOTEL - ENLARGED PLAN B

SCALE: 3/16" = 1'-0"

HB HARRY BAKER SMITH SA II ARCHITECTS II P L I C
189 Maple Ridge Drive Metairie, LA 70001
(504)-885-4477
central@hbsaii.com hbsaii.com
SINCE 1961

HARD ROCK HOTEL

1031 CANAL STREET
NEW ORLEANS, LOUISIANA

THESE PLANS AND SPECIFICATIONS HAVE BEEN PREPARED BY ME OR UNDER MY CLOSE PERSONAL SUPERVISION AND TO THE BEST OF MY KNOWLEDGE AND BELIEF THEY COMPLY WITH ALL CITY, STATE AND FEDERAL REQUIREMENTS, AND I AM NOT PROVIDING CONTRACT ADMINISTRATION.
CERTIFIED CORRECT

THIS DRAWING IS CONFIDENTIAL AND NOT BE LOANED, REPRODUCED, COPIED, EITHER WHOLLY OR IN PART, OR MADE PUBLIC IN ANY MANNER WITHOUT THE WRITTEN CONSENT OF HBSA II ARCHITECTS, A PROFESSIONAL L.L.C. ALL RIGHTS OF DESIGN OR INVENTION ARE RESERVED AND WILL REMAIN THE SOLE PROPERTY OF HBSA II ARCHITECTS A PROFESSIONAL L.L.C.

REVISION HISTORY


	1	2	3	4	5	6	7	8
4/26/2019								
REVISION #12								

10TH FLOOR ENLARGED PLAN B

PROJECT#: 1709
PHASE: CD
TEAM: Author
CHECKER: Checker
SCALE: AS NOTED
ISSUED: 2/1/2019
SHEET#:

A4.10.2

HRH_1031 CANAL ST._PDF ARCH SET_4/26/2019, 12:00 PM

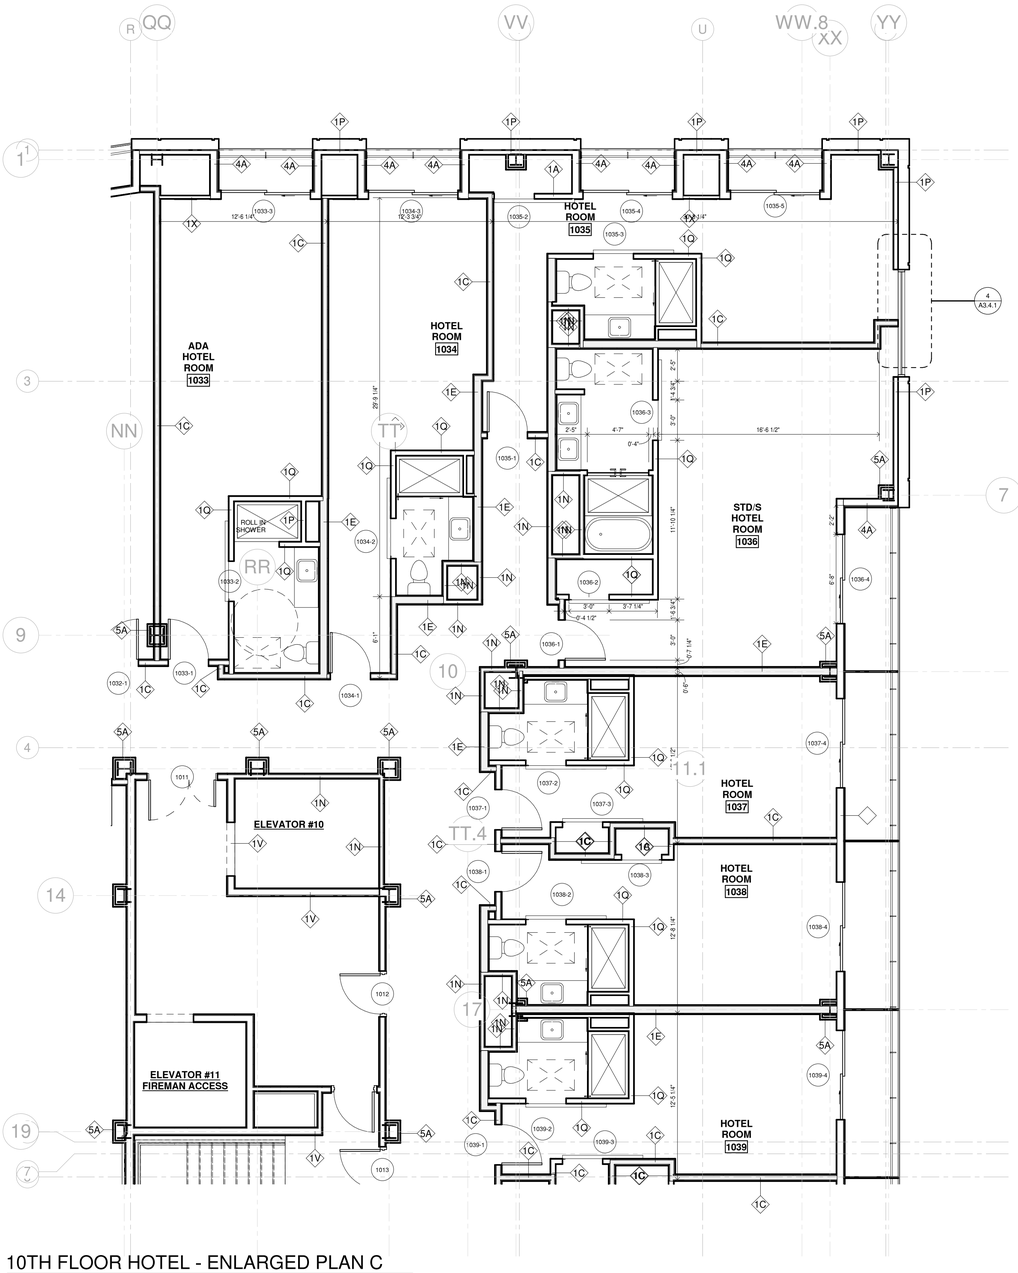

1 10TH FLOOR HOTEL - ENLARGED PLAN C

SCALE: 3/16" = 1'-0"

SYMBOLS LEGEND

ROOM TAG

NAME / 0-17	ROOM NAME / FLOOR LEVELS
000	ROOM NUMBER
	SHEET REFERENCE
XX	DOOR TAG, SEE
X	WINDOW TAG, SEE
XX	INTERIOR ELEVATION, SEE
XX	PARTITION TYPE, SEE SHEET
	CEILING FURR DOWN/PANELS
	3HR. RATED FIRE PARTITION
	2HR. RATED FIRE PARTITION
	1HR. RATED FIRE PARTITION
FEC	2-A:20-B:C FIRE EXTINGUISHER IN RECESSED CABINET, MOUNTING HEIGHT 60" (MAX.) AFF TO TOP EXTINGUISHER
FE	2-A:20-B:C SURFACED MOUNTED, MOUNTING HEIGHT 60" (MAX.) AFF TO TOP EXTINGUISHER
	ADA 30"x48" CLEAR FLOOR SPACE

HB HARRY BAKER SMITH
SA II ARCHITECTS II
P L L C
189 Maple Ridge Drive Metairie, LA 70001
(504)-885-4477
central@hbsaii.com hbsaii.com
SINCE 1961

HARD ROCK HOTEL

1031 CANAL STREET
NEW ORLEANS, LOUISIANA

THESE PLANS AND SPECIFICATIONS HAVE BEEN PREPARED BY ME OR UNDER MY CLOSE PERSONAL SUPERVISION AND TO THE BEST OF MY KNOWLEDGE AND BELIEF THEY COMPLY WITH ALL CITY, STATE AND FEDERAL REQUIREMENTS, AND AM NOT PROVIDING CONTRACT ADMINISTRATION.

CERTIFIED CORRECT

THIS DRAWING IS CONFIDENTIAL AND NOT BE LOANED, REPRODUCED, COPIED, EITHER WHOLLY OR IN PART, OR MADE PUBLIC IN ANY MANNER WITHOUT THE WRITTEN CONSENT OF HB:SA II ARCHITECTS, A PROFESSIONAL LLC. ALL RIGHTS OF DESIGN OR INVENTION ARE RESERVED AND WILL REMAIN THE SOLE PROPERTY OF HB:SA II ARCHITECTS A PROFESSIONAL LLC.

REVISION HISTORY


	4/26/2019	REVISION #12
1		
2		
3		
4		
5		
6		
7		
8		

10TH FLOOR ENLARGED PLAN C

PROJECT#: 1709
PHASE: CD
TEAM: Author
CHECKER: Checker
SCALE: AS NOTED
ISSUED: 2/1/2019
SHEET#:

A4.10.3

HRH - 1031 CANAL ST_PNP_ARCH SET_4/26/2019, 12:00 PM

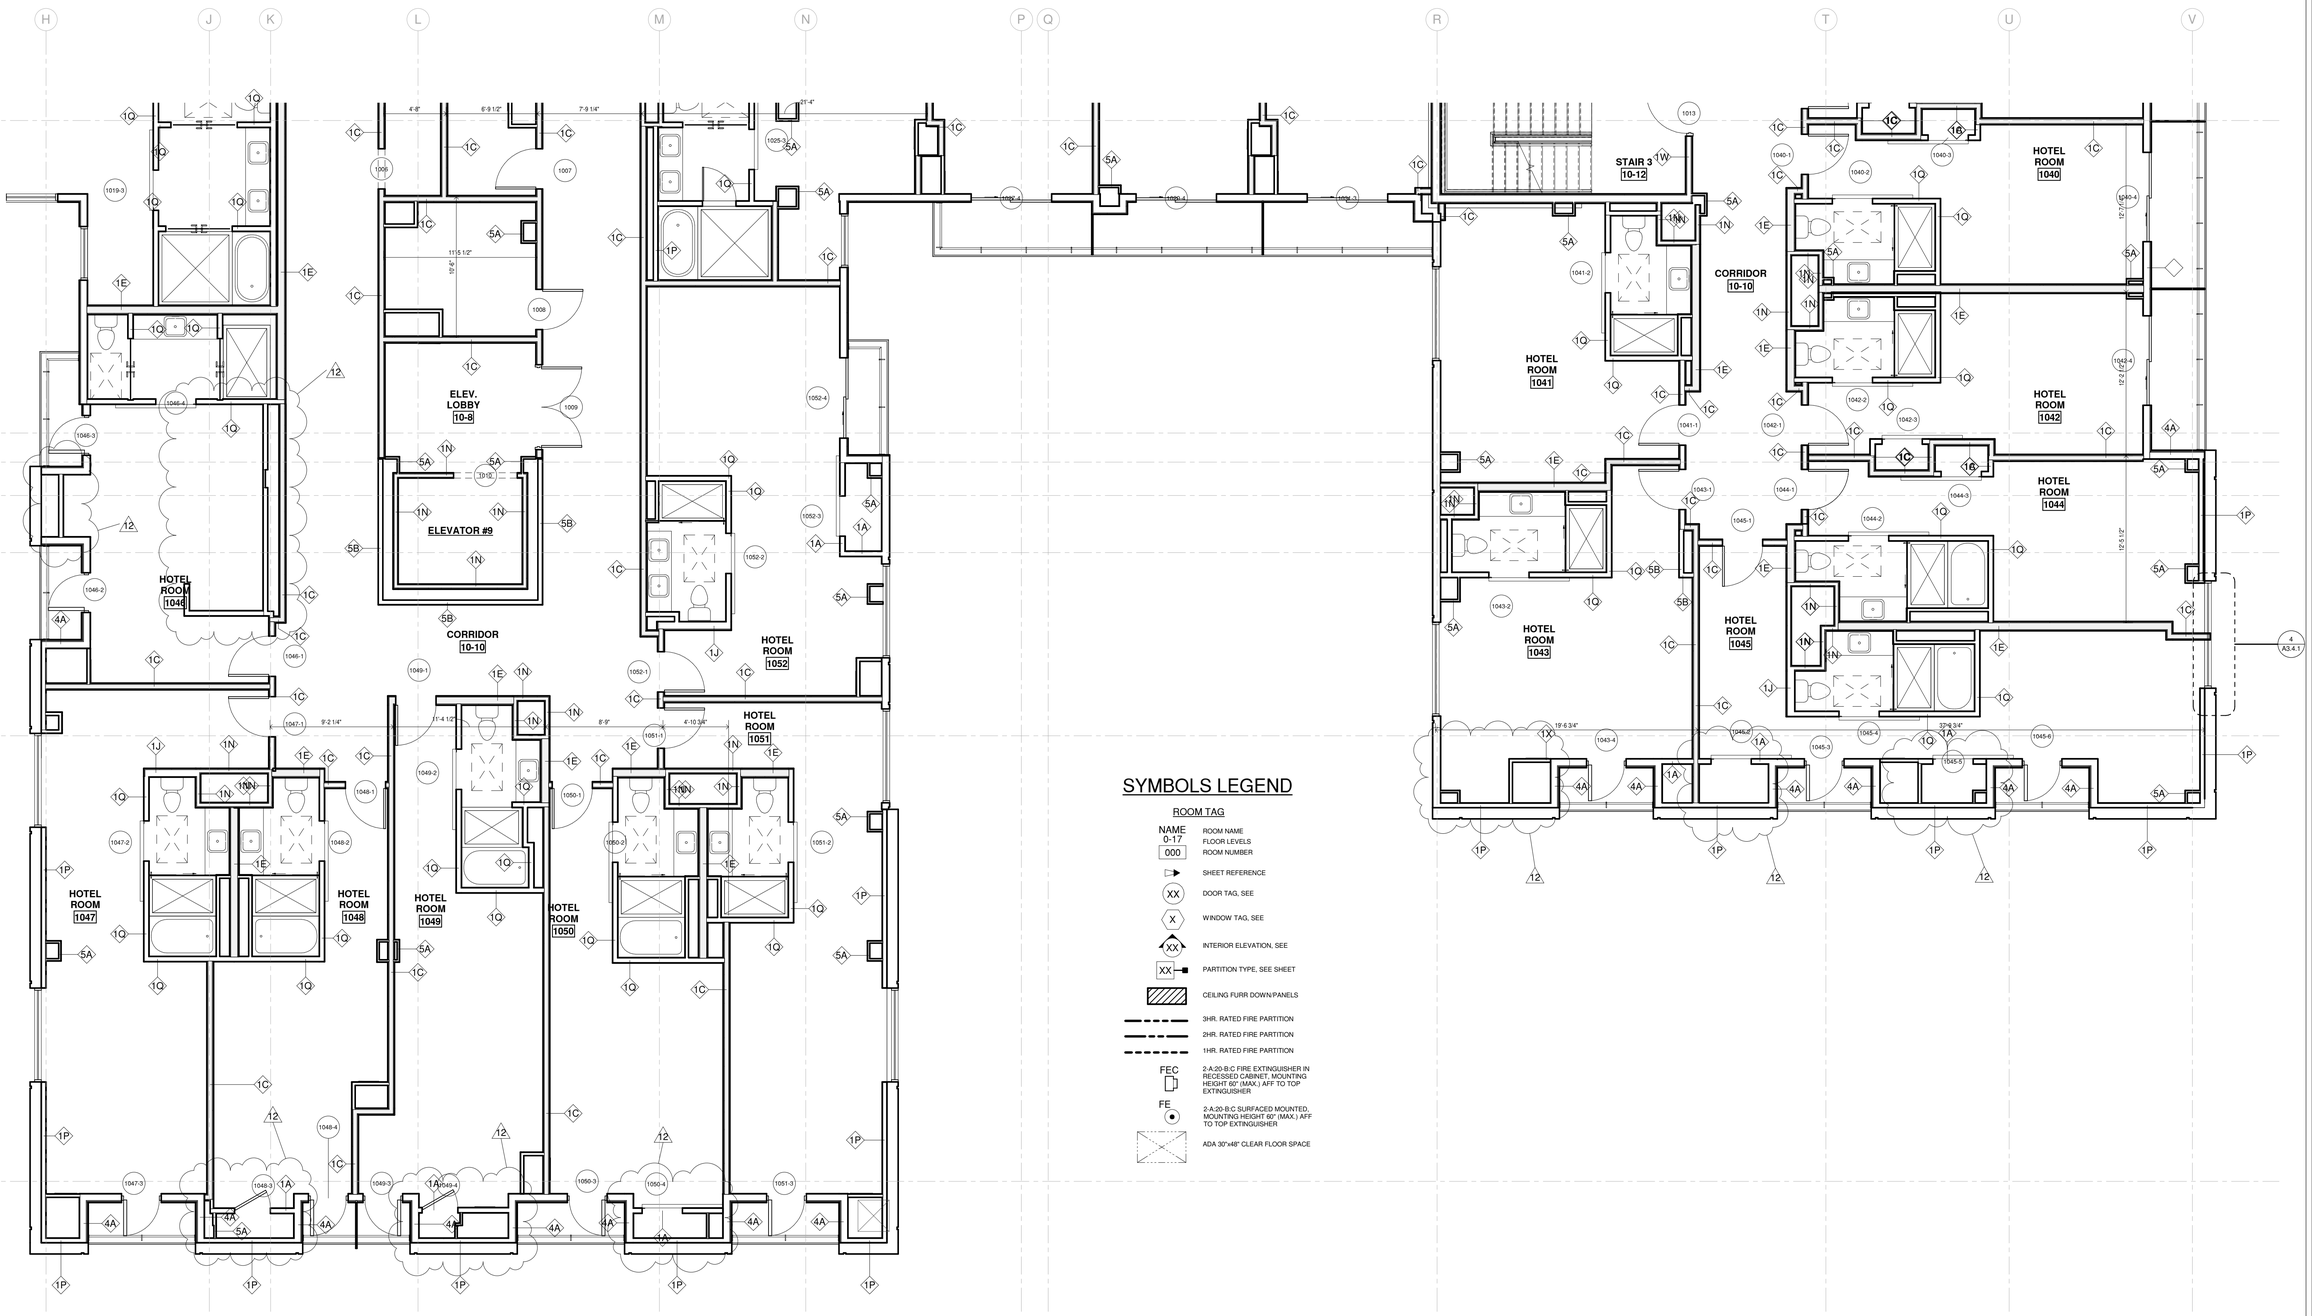

SYMBOLS LEGEND

ROOM TAG

NAME
0-17

- ROOM NAME
- FLOOR LEVELS
- 000 — ROOM NUMBER
- SHEET REFERENCE
- XX — DOOR TAG, SEE
- X — WINDOW TAG, SEE
- XX — INTERIOR ELEVATION, SEE
- XX — PARTITION TYPE, SEE SHEET
- CEILING FURR DOWN/PANELS
- 3HR. RATED FIRE PARTITION
- 2HR. RATED FIRE PARTITION
- 1HR. RATED FIRE PARTITION
- FEC — 2-A:20-B:C FIRE EXTINGUISHER IN RECESSED CABINET, MOUNTING HEIGHT 60" (MAX.) AFF TO TOP EXTINGUISHER
- FE — 2-A:20-B:C SURFACED MOUNTED, MOUNTING HEIGHT 60" (MAX.) AFF TO TOP EXTINGUISHER
- ADA 30"x48" CLEAR FLOOR SPACE

1 10TH FLOOR HOTEL - ENLARGED PLAN D

SCALE: 3/16" = 1'-0"

HB HARRY BAKER SMITH SA II ARCHITECTS II P L L C
189 Maple Ridge Drive Metairie, LA 70001
(504)-885-4477
central@hbsaii.com hbsaii.com
SINCE 1961

HARD ROCK HOTEL

1031 CANAL STREET
NEW ORLEANS, LOUISIANA

THESE PLANS AND SPECIFICATIONS HAVE BEEN PREPARED BY ME OR UNDER MY CLOSE PERSONAL SUPERVISION AND TO THE BEST OF MY KNOWLEDGE AND BELIEF THEY COMPLY WITH ALL CITY, STATE AND FEDERAL REQUIREMENTS, AND AM NOT PROVIDING CONTRACT ADMINISTRATION.

CERTIFIED CORRECT

THIS DRAWING IS CONFIDENTIAL AND NOT BE LOANED, REPRODUCED, COPIED, EITHER WHOLLY OR IN PART, OR MADE PUBLIC IN ANY MANNER WITHOUT THE WRITTEN CONSENT OF HB-SA II ARCHITECTS, A PROFESSIONAL LLC. ALL RIGHTS OF DESIGN OR INVENTION ARE RESERVED AND WILL REMAIN THE SOLE PROPERTY OF HB-SA II ARCHITECTS A PROFESSIONAL LLC.

REVISION HISTORY


	4/26/2019
1	REVISION #12
2	
3	
4	
5	
6	
7	
8	

10TH FLOOR ENLARGED PLAN D

PROJECT#: 1709
PHASE: CD
TEAM: Author
CHECKER: Checker
SCALE: AS NOTED
ISSUED: 2/1/2019
SHEET#:

A4.10.4

HRH_1031 CANAL ST._RCP ARCH SET_4/26/2019, 12:00 PM

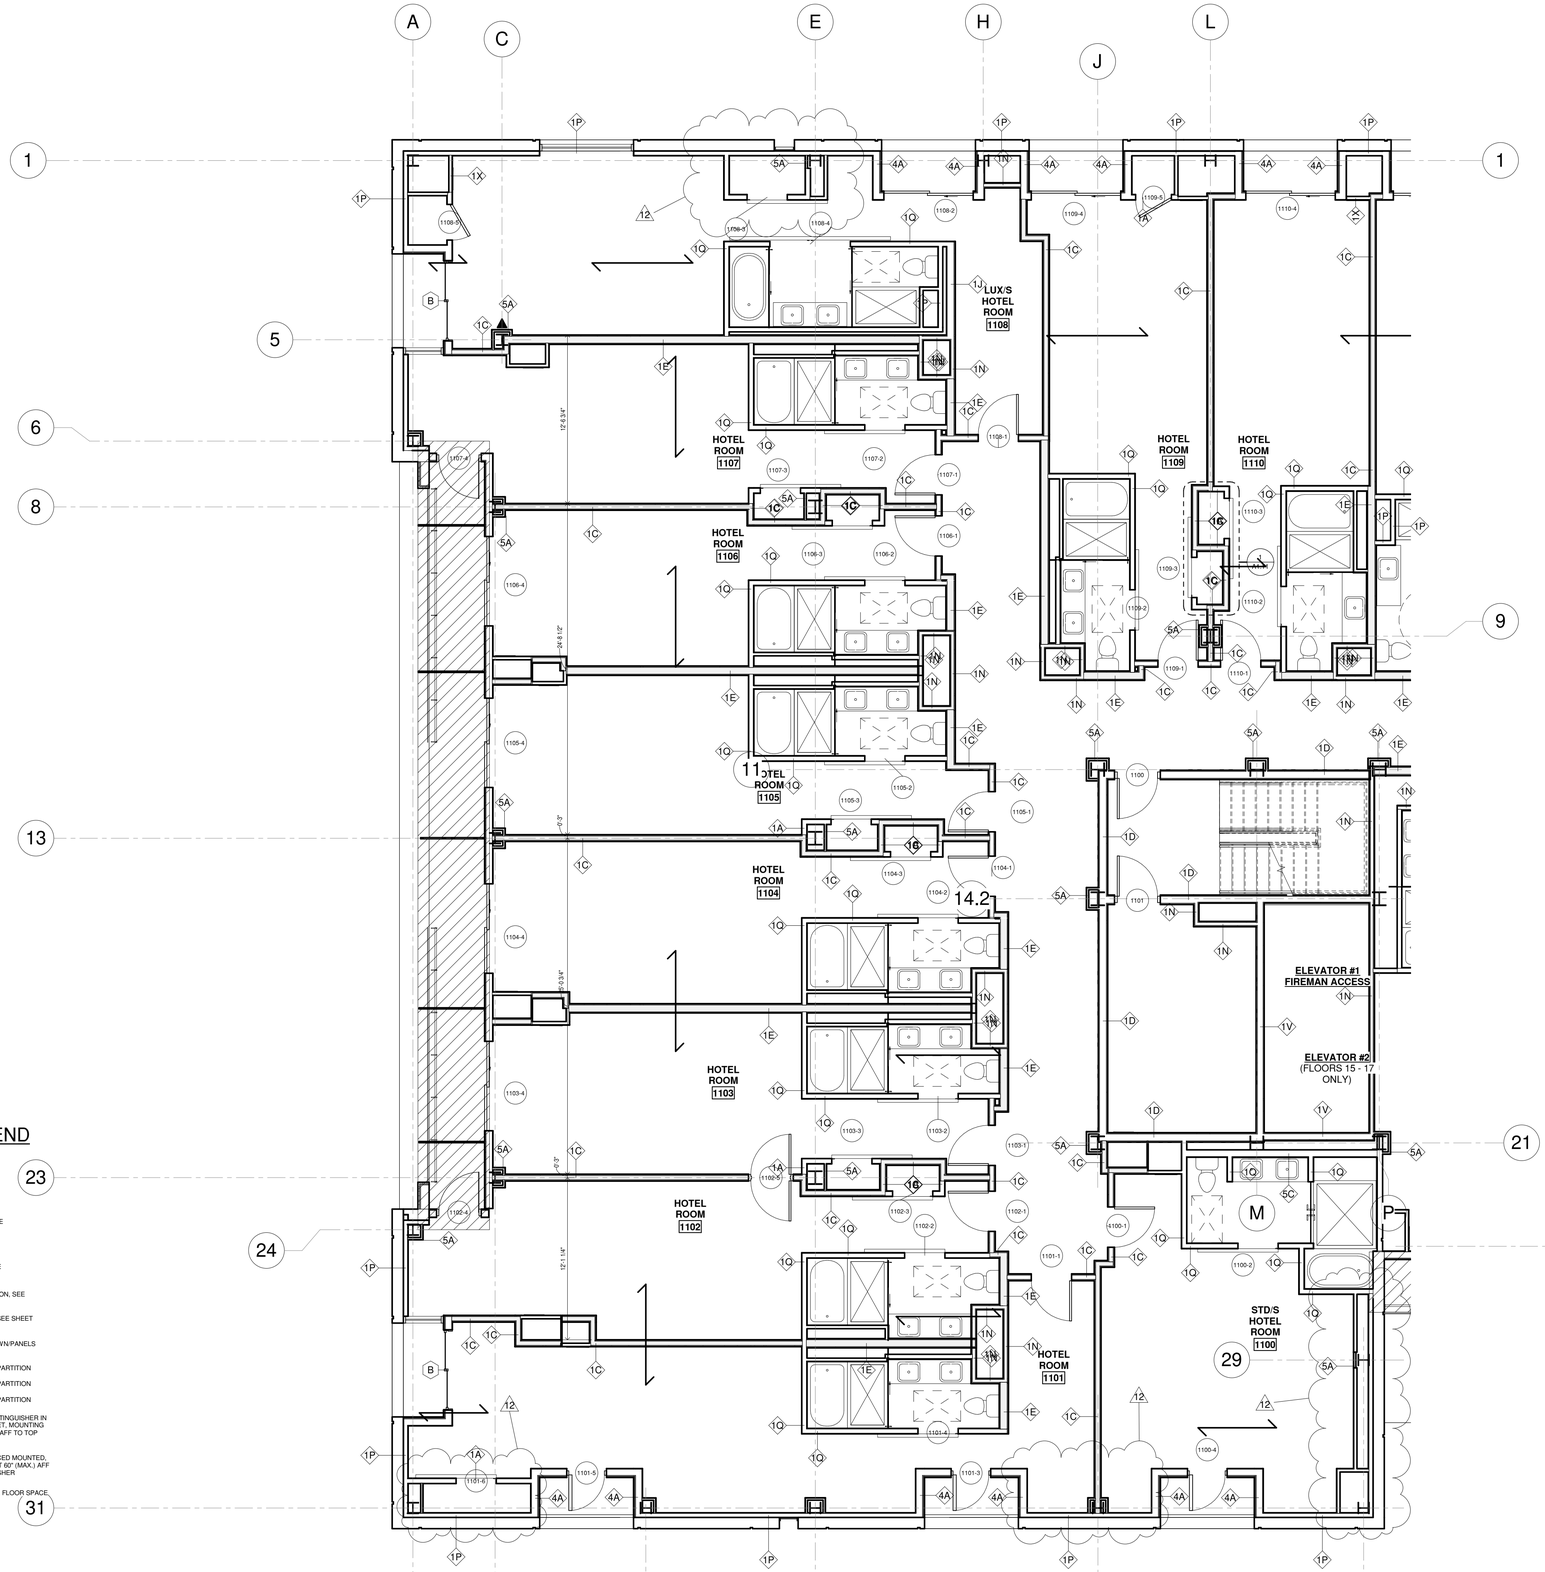

SYMBOLS LEGEND

ROOM TAG

NAME / 0-17	ROOM NAME / FLOOR LEVELS
000	ROOM NUMBER
	SHEET REFERENCE
XX	DOOR TAG, SEE
X	WINDOW TAG, SEE
XX	INTERIOR ELEVATION, SEE
XX	PARTITION TYPE, SEE SHEET
	CEILING FURR DOWN/PANELS
	3HR. RATED FIRE PARTITION
	2HR. RATED FIRE PARTITION
	1HR. RATED FIRE PARTITION
FEC	2-A:20-B:C FIRE EXTINGUISHER IN RECESSED CABINET, MOUNTING HEIGHT 60" (MAX.) AFF TO TOP EXTINGUISHER
FE	2-A:20-B:C SURFACED MOUNTED, MOUNTING HEIGHT 60" (MAX.) AFF TO TOP EXTINGUISHER
	ADA 30"x48" CLEAR FLOOR SPACE

1 11TH FLOOR HOTEL ENLARGED FLOOR PLAN A

SCALE: 3/16" = 1'-0"

HB HARRY BAKER SMITH SA II ARCHITECTS II P L L C
189 Maple Ridge Drive Metairie, LA 70001
(504)-885-4477
central@hbsaii.com hbsaii.com
SINCE 1961

HARD ROCK HOTEL

1031 CANAL STREET
NEW ORLEANS, LOUISIANA

THESE PLANS AND SPECIFICATIONS HAVE BEEN PREPARED BY ME OR UNDER MY CLOSE PERSONAL SUPERVISION AND TO THE BEST OF MY KNOWLEDGE AND BELIEF THEY COMPLY WITH ALL CITY, STATE AND FEDERAL REQUIREMENTS, AND I AM NOT PROVIDING CONTRACT ADMINISTRATION.

CERTIFIED CORRECT

THIS DRAWING IS CONFIDENTIAL AND NOT BE LOANED, REPRODUCED, COPIED, EITHER WHOLLY OR IN PART, OR MADE PUBLIC IN ANY MANNER WITHOUT THE WRITTEN CONSENT OF HB SA II ARCHITECTS, A PROFESSIONAL LLC. ALL RIGHTS OF DESIGN OR INVENTION ARE RESERVED AND WILL REMAIN THE SOLE PROPERTY OF HB SA II ARCHITECTS A PROFESSIONAL LLC.

REVISION HISTORY

	1	2	3	4	5	6	7	8
4/26/2019								
REVISION #12								


11TH FLOOR ENLARGED PLAN A

PROJECT#: 1709
PHASE: CD
TEAM: Author
CHECKER: Checker
SCALE: AS NOTED
ISSUED: 2/1/2019

SHEET#:

A4.11.1

HRH_1031 CANAL ST_PNP_ARCH SET_4/26/2019, 12:00 PM

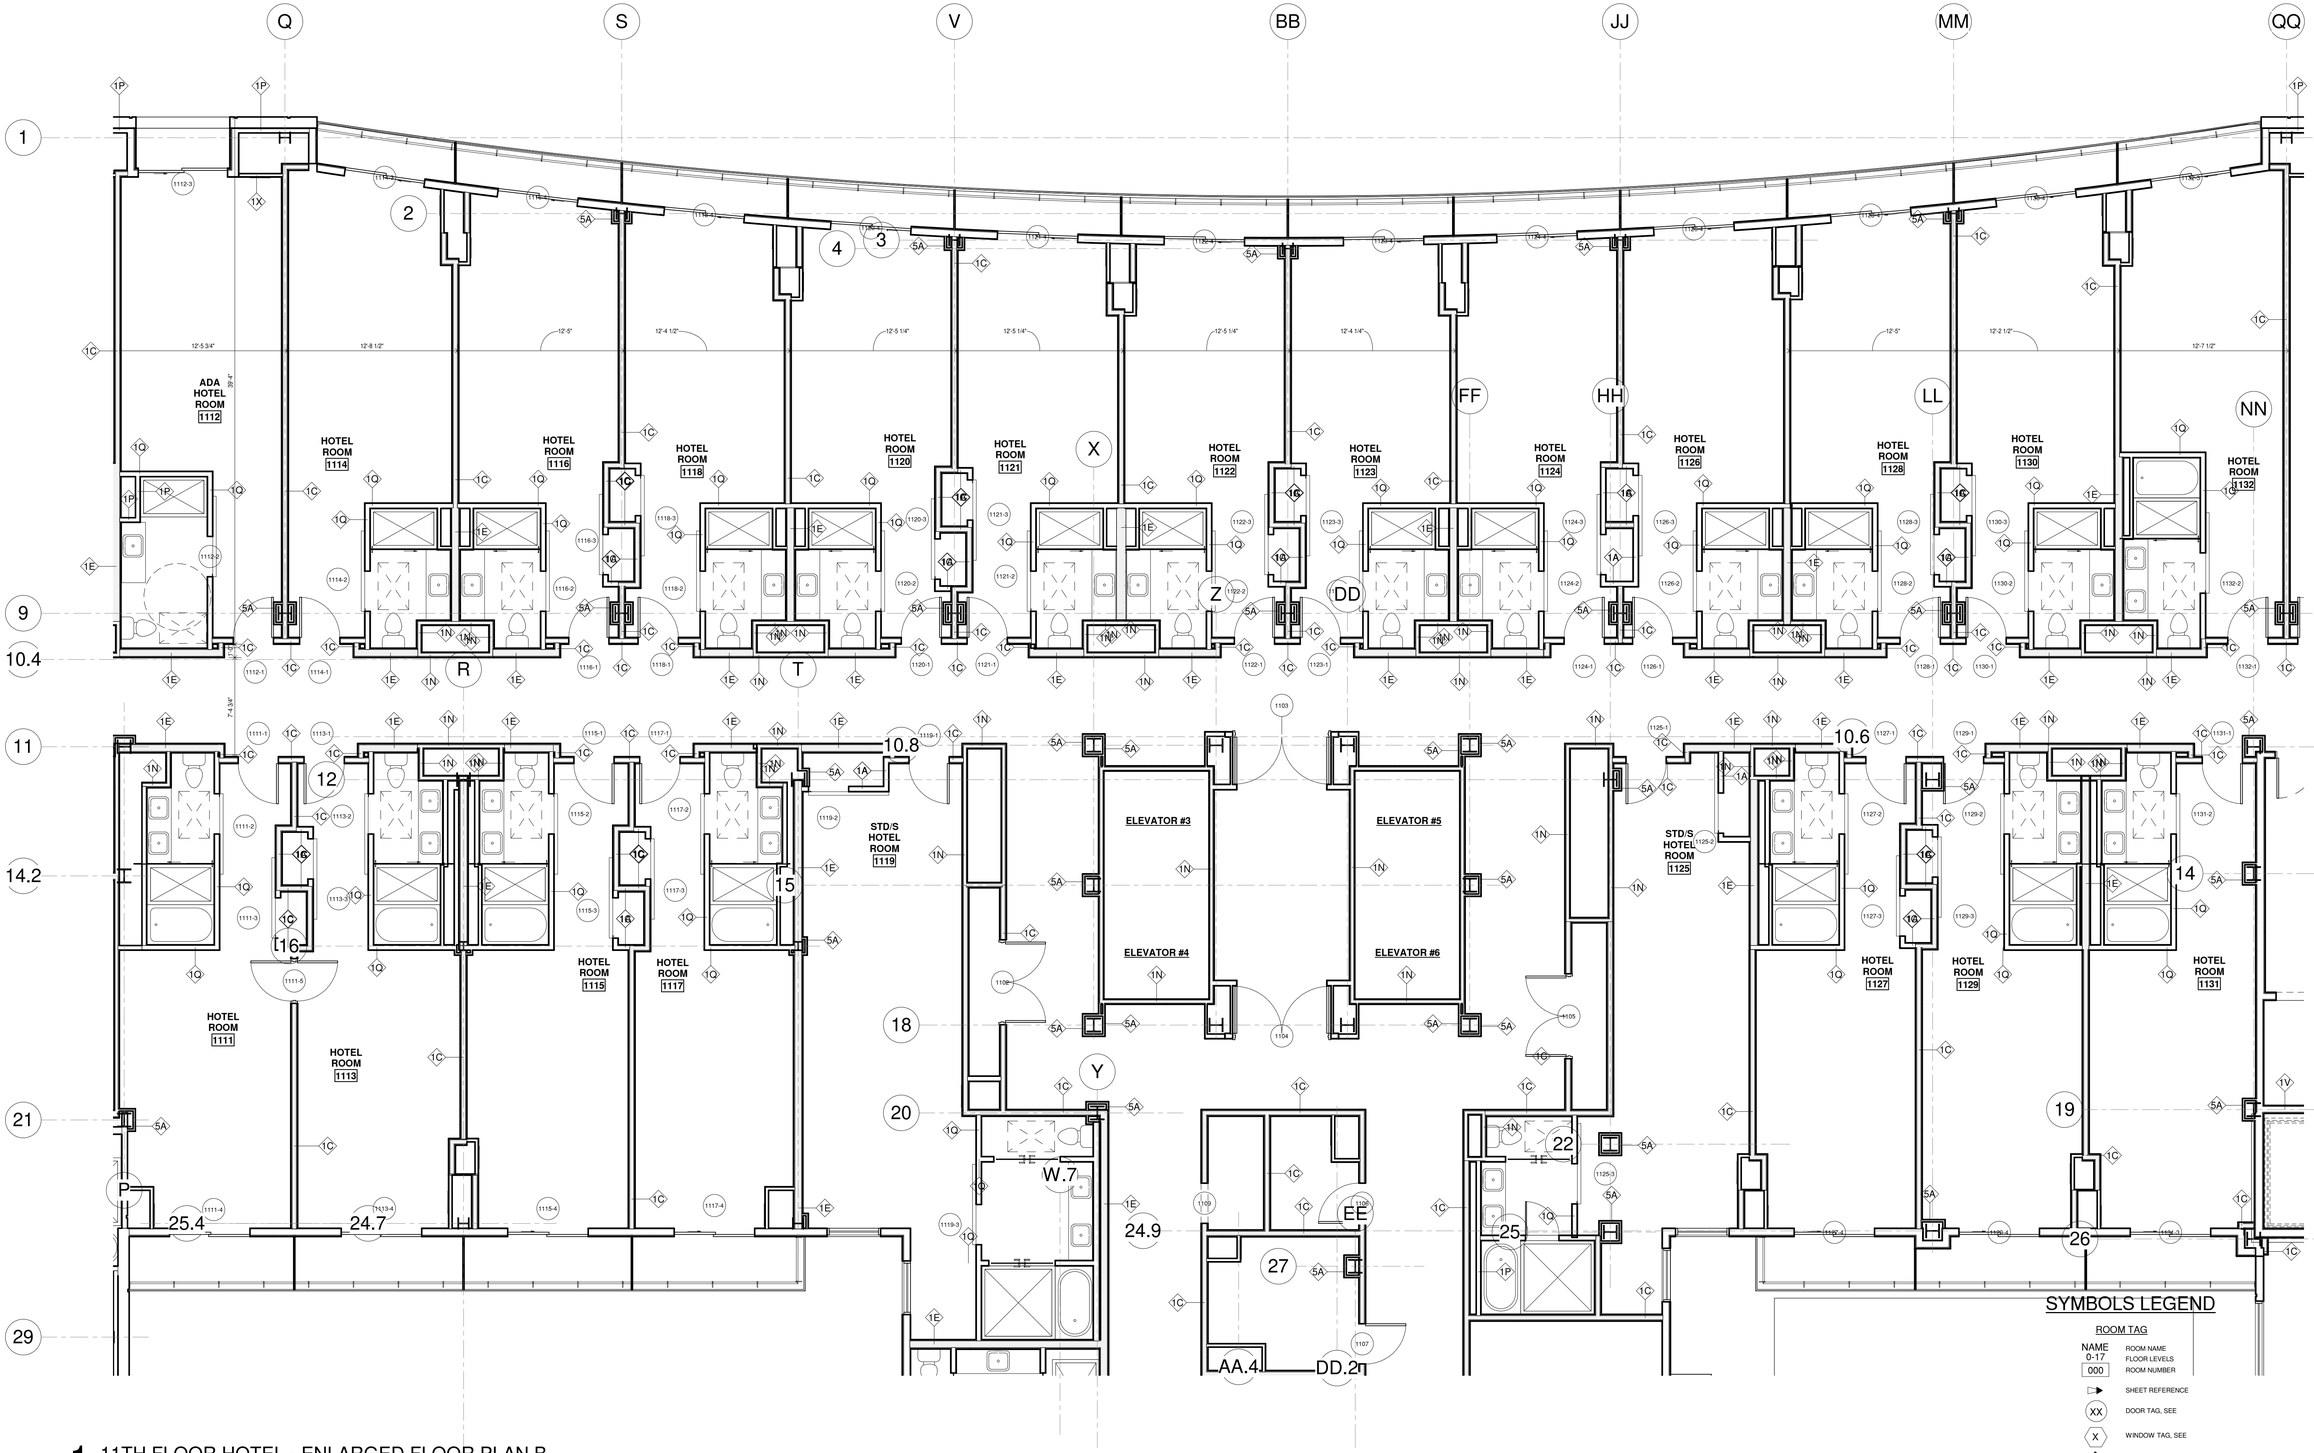

1 11TH FLOOR HOTEL - ENLARGED FLOOR PLAN B

SCALE: 3/16" = 1'-0"

SYMBOLS LEGEND

ROOM TAG

NAME / 0-17	ROOM NAME / FLOOR LEVELS
000	ROOM NUMBER
	SHEET REFERENCE
XX	DOOR TAG, SEE
X	WINDOW TAG, SEE
XX	INTERIOR ELEVATION, SEE
XX	PARTITION TYPE, SEE SHEET
	CEILING FURR DOWN/PANELS
	3HR. RATED FIRE PARTITION
	2HR. RATED FIRE PARTITION
	1HR. RATED FIRE PARTITION
FEC	2-A:20-B:C FIRE EXTINGUISHER IN RECESSED CABINET, MOUNTING HEIGHT 60" (MAX.) AFF TO TOP EXTINGUISHER
FE	2-A:20-B:C SURFACED MOUNTED, MOUNTING HEIGHT 60" (MAX.) AFF TO TOP EXTINGUISHER
	ADA 30"x48" CLEAR FLOOR SPACE

HB HARRY BAKER SMITH SA II ARCHITECTS II P L L C
189 Maple Ridge Drive Metairie, LA 70001
(504)-885-4477
central@hbsaii.com hbsaii.com
SINCE 1961

HARD ROCK HOTEL

1031 CANAL STREET
NEW ORLEANS, LOUISIANA

11.1

THESE PLANS AND SPECIFICATIONS HAVE BEEN PREPARED BY ME OR UNDER MY CLOSE PERSONAL SUPERVISION AND TO THE BEST OF MY KNOWLEDGE AND BELIEF THEY COMPLY WITH ALL CITY, STATE AND FEDERAL REQUIREMENTS, AND I AM NOT PROVIDING CONTRACT ADMINISTRATION.

CERTIFIED CORRECT

THIS DRAWING IS CONFIDENTIAL AND NOT BE LOANED, REPRODUCED, COPIED, EITHER WHOLLY OR IN PART, OR MADE PUBLIC IN ANY MANNER WITHOUT THE WRITTEN CONSENT OF HBSA II ARCHITECTS, A PROFESSIONAL L.L.C. ALL RIGHTS OF DESIGN OR INVENTION ARE RESERVED AND WILL REMAIN THE SOLE PROPERTY OF HBSA II ARCHITECTS A PROFESSIONAL L.L.C.

REVISION HISTORY


1	2	3	4	5	6	7	8
REVISION #12							4/26/2019

11TH FLOOR ENLARGED PLAN B

PROJECT#: 1709
PHASE: CD
TEAM: Author
CHECKER: Checker
SCALE: AS NOTED
ISSUED: 2/1/2019
SHEET#:

A4.11.2

HRH_1031 CANAL ST._PDF ARCH SET_4/26/2019, 12:00 PM

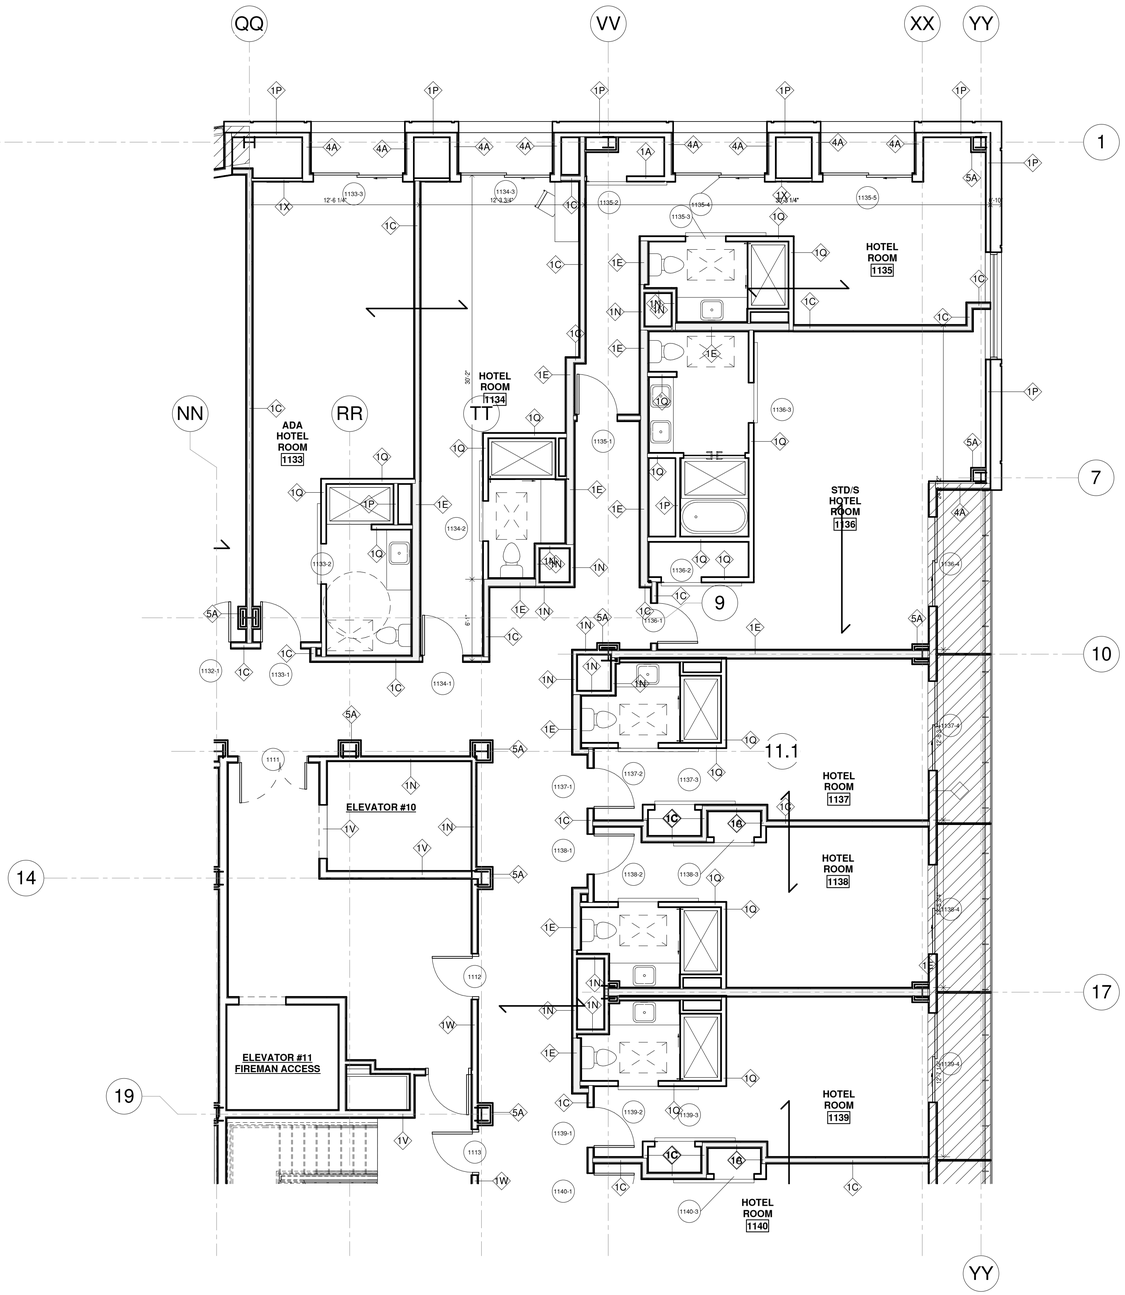

SYMBOLS LEGEND

ROOM TAG

NAME / 0-17	ROOM NAME / FLOOR LEVELS
000	ROOM NUMBER
	SHEET REFERENCE
XX	DOOR TAG, SEE
X	WINDOW TAG, SEE
XX	INTERIOR ELEVATION, SEE
XX	PARTITION TYPE, SEE SHEET
	CEILING FURR DOWN PANELS
	3HR. RATED FIRE PARTITION
	2HR. RATED FIRE PARTITION
	1HR. RATED FIRE PARTITION
FEC	2-A:20-B:C FIRE EXTINGUISHER IN RECESSED CABINET, MOUNTING HEIGHT 60" (MAX.) AFF TO TOP EXTINGUISHER
FE	2-A:20-B:C SURFACED MOUNTED, MOUNTING HEIGHT 60" (MAX.) AFF TO TOP EXTINGUISHER
	ADA 30"x48" CLEAR FLOOR SPACE

1 11TH FLOOR HOTEL - ENLARGED FLOOR PLAN C

SCALE: 3/16" = 1'-0"

HB HARRY BAKER SMITH SA II ARCHITECTS II P L L C
189 Maple Ridge Drive Metairie, LA 70001
(504)-885-4477
central@hbsaii.com hbsaii.com
SINCE 1961

HARD ROCK HOTEL

1031 CANAL STREET
NEW ORLEANS, LOUISIANA

THESE PLANS AND SPECIFICATIONS HAVE BEEN PREPARED BY ME OR UNDER MY CLOSE PERSONAL SUPERVISION AND TO THE BEST OF MY KNOWLEDGE AND BELIEF THEY COMPLY WITH ALL CITY, STATE AND FEDERAL REQUIREMENTS, AND I AM NOT PROVIDING CONTRACT ADMINISTRATION.

CERTIFIED CORRECT

THIS DRAWING IS CONFIDENTIAL AND NOT BE LOANED, REPRODUCED, COPIED, EITHER WHOLLY OR IN PART, OR MADE PUBLIC IN ANY MANNER WITHOUT THE WRITTEN CONSENT OF HBSA II ARCHITECTS, A PROFESSIONAL LLC. ALL RIGHTS OF DESIGN OR INVENTION ARE RESERVED AND WILL REMAIN THE SOLE PROPERTY OF HBSA II ARCHITECTS A PROFESSIONAL LLC.

REVISION HISTORY


	REVISION #12	4/26/2019
1		
2		
3		
4		
5		
6		
7		
8		

11TH FLOOR ENLARGED PLAN C

PROJECT#: 1709
PHASE: CD
TEAM: Author
CHECKER: Checker
SCALE: AS NOTED
ISSUED: 2/1/2019
SHEET#:

A4.11.3

HRH_1031 CANAL ST_FOF ARCH SET_4/26/2019_12:00 PM

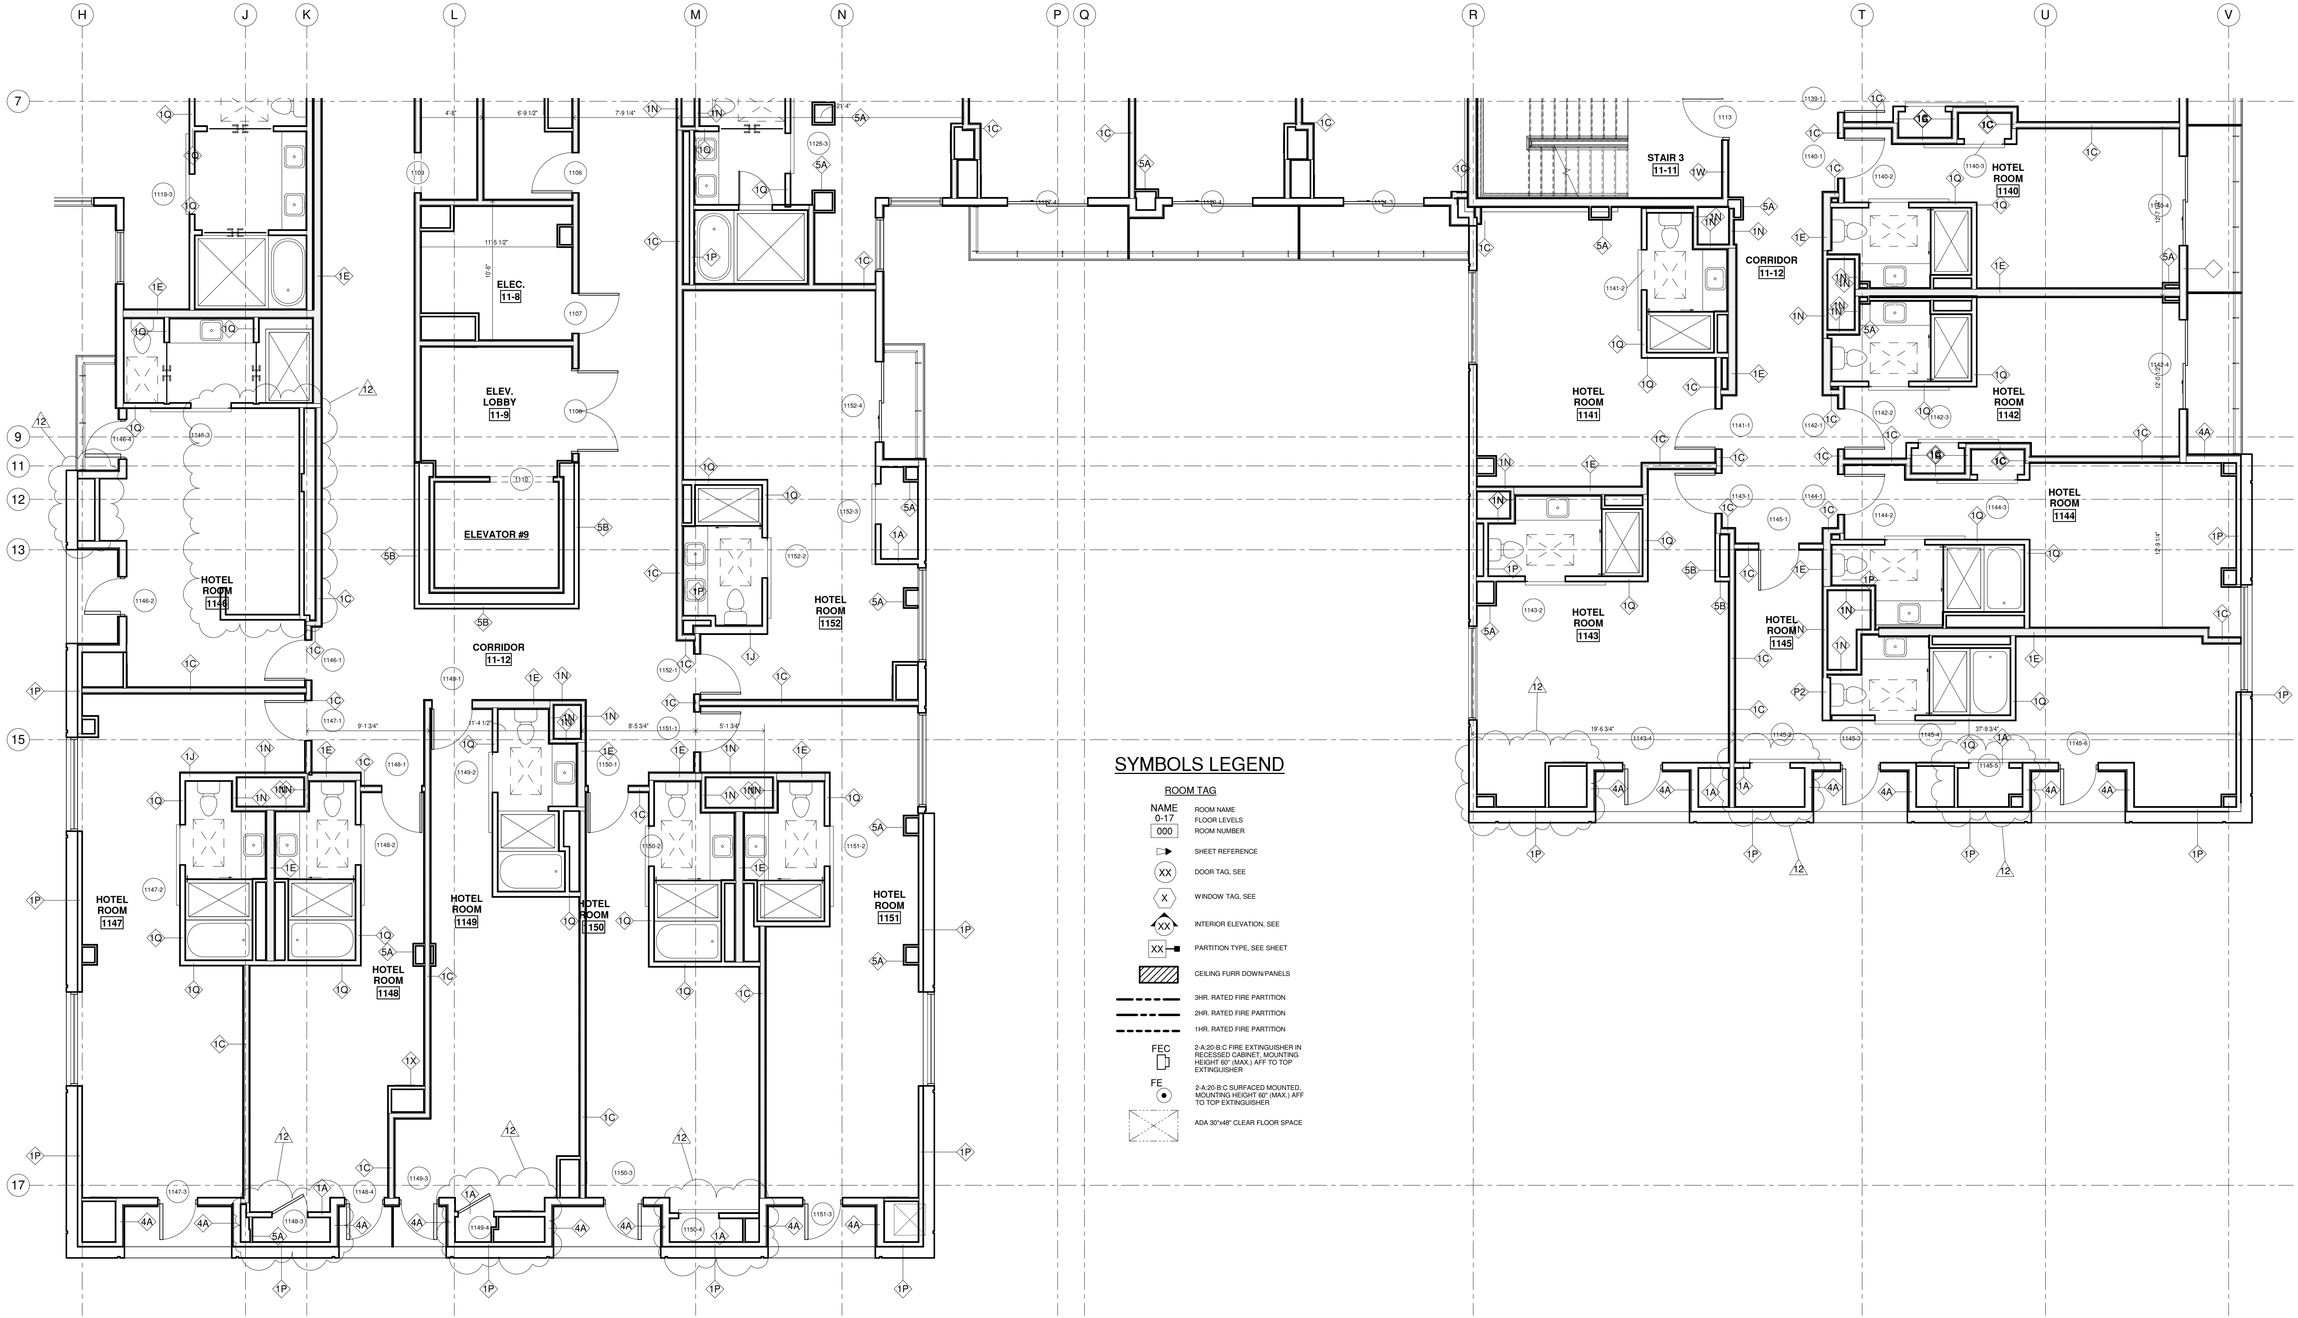

SYMBOLS LEGEND

ROOM TAG

NAME / 0-17	ROOM NAME / FLOOR LEVELS
000	ROOM NUMBER
	SHEET REFERENCE
XX	DOOR TAG, SEE
X	WINDOW TAG, SEE
XX	INTERIOR ELEVATION, SEE
XX	PARTITION TYPE, SEE SHEET
	CEILING FURR DOWN PANELS
	3HR. RATED FIRE PARTITION
	2HR. RATED FIRE PARTITION
	1HR. RATED FIRE PARTITION
FEC	2-A:20-B:C FIRE EXTINGUISHER IN RECESSED CABINET, MOUNTING HEIGHT 60" (MAX.) AFF TO TOP EXTINGUISHER
FE	2-A:20-B:C SURFACED MOUNTED, MOUNTING HEIGHT 60" (MAX.) AFF TO TOP EXTINGUISHER
	ADA 30"x48" CLEAR FLOOR SPACE

1 11TH FLOOR HOTEL - ENLARGED FLOOR PLAN D

SCALE: 3/16" = 1'-0"

HB HARRY BAKER SMITH SA II ARCHITECTS II P L I C
189 Maple Ridge Drive Metairie, LA 70001
(504)-885-4477
central@hbsaii.com hbsaii.com
SINCE 1961

HARD ROCK HOTEL

1031 CANAL STREET
NEW ORLEANS, LOUISIANA

THESE PLANS AND SPECIFICATIONS HAVE BEEN PREPARED BY ME OR UNDER MY CLOSE PERSONAL SUPERVISION AND TO THE BEST OF MY KNOWLEDGE AND BELIEF THEY COMPLY WITH ALL CITY, STATE AND FEDERAL REQUIREMENTS, AND AM NOT PROVIDING CONTRACT ADMINISTRATION.

CERTIFIED CORRECT

THIS DRAWING IS CONFIDENTIAL AND NOT BE LOANED, REPRODUCED, COPIED, EITHER WHOLLY OR IN PART, OR MADE PUBLIC IN ANY MANNER WITHOUT THE WRITTEN CONSENT OF HBSA II ARCHITECTS, A PROFESSIONAL L.L.C. ALL RIGHTS OF DESIGN OR INVENTION ARE RESERVED AND WILL REMAIN THE SOLE PROPERTY OF HBSA II ARCHITECTS A PROFESSIONAL L.L.C.

REVISION HISTORY


	1	2	3	4	5	6	7	8
4/26/2019								
REVISION # 12								

11TH FLOOR ENLARGED PLAN D

PROJECT#: 1709
PHASE: CD
TEAM: Author
CHECKER: Checker
SCALE: AS NOTED
ISSUED: 2/1/2019
SHEET#:

A4.11.4

HRH_1031 CANAL ST._FOF ARCH SET_4/26/2019_12:05 PM

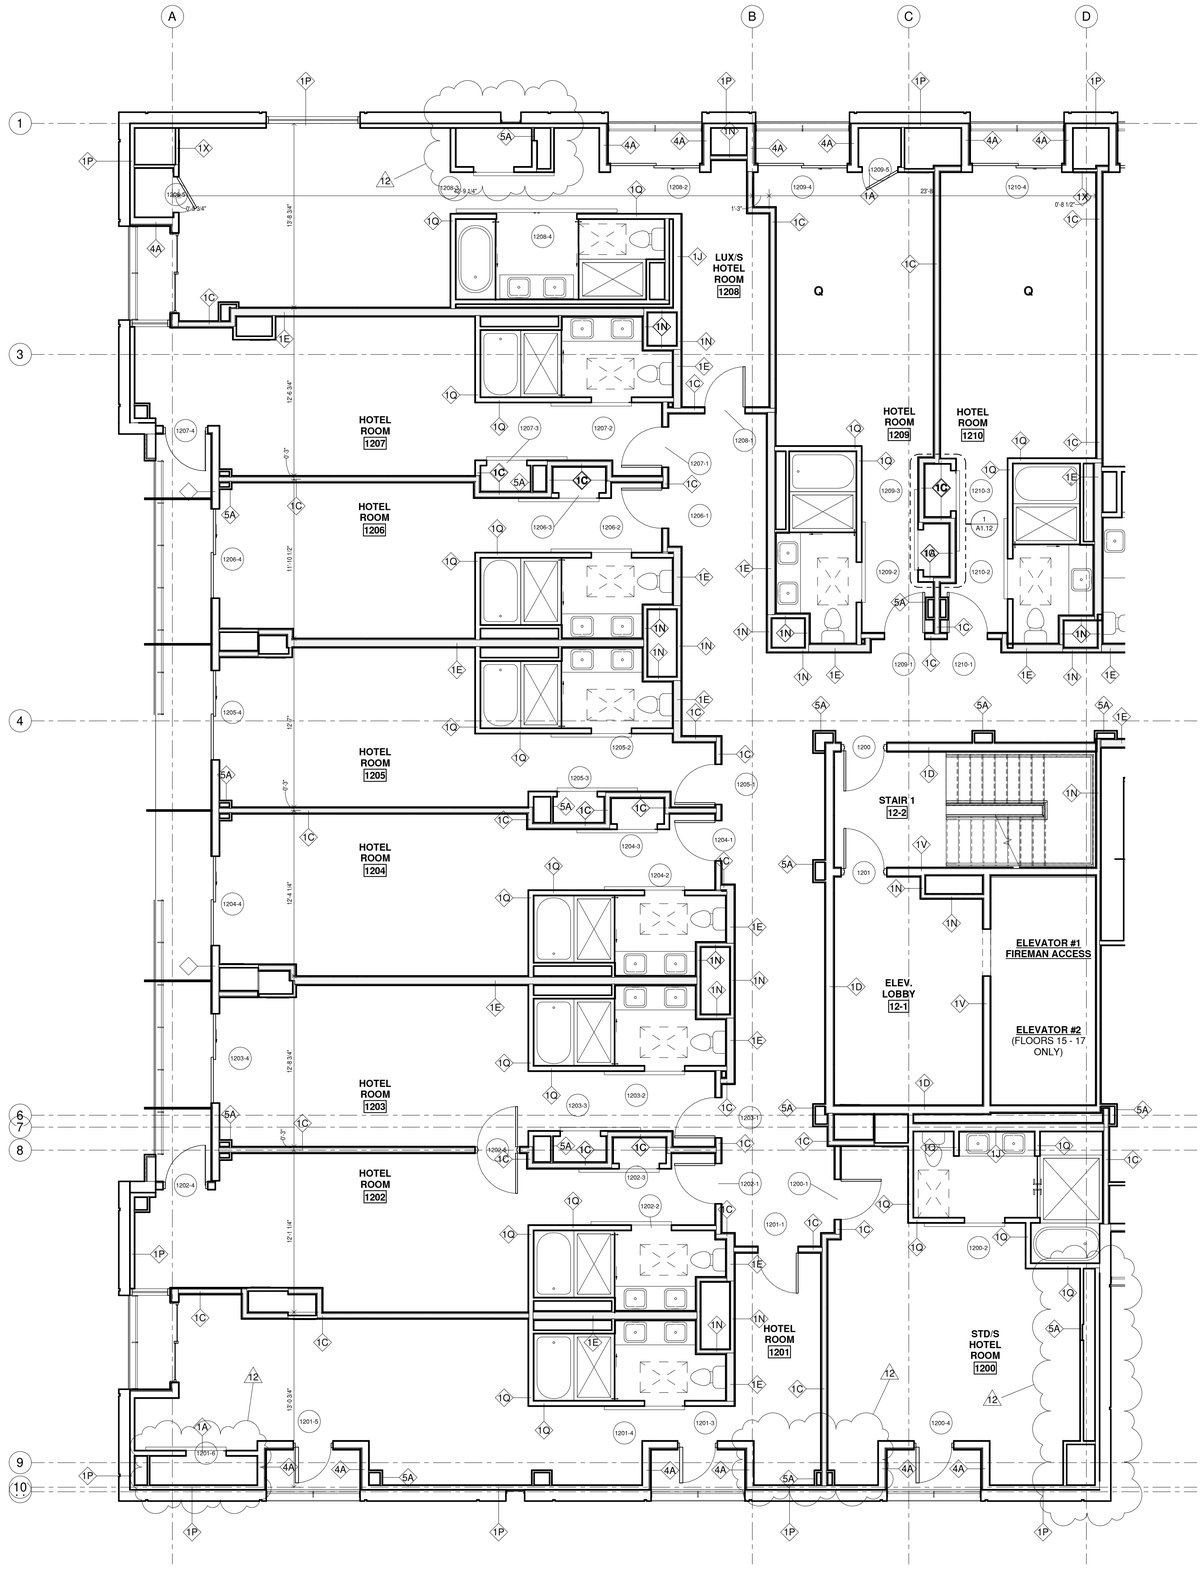

SYMBOLS LEGEND

ROOM TAG

NAME / 0-17	ROOM NAME / FLOOR LEVELS
000	ROOM NUMBER
	SHEET REFERENCE
XX	DOOR TAG, SEE
X	WINDOW TAG, SEE
XX	INTERIOR ELEVATION, SEE
XX	PARTITION TYPE, SEE SHEET
	CEILING FURR DOWN/PANELS
	3HR. RATED FIRE PARTITION
	2HR. RATED FIRE PARTITION
	1HR. RATED FIRE PARTITION
FEC	2-A:20-B:C FIRE EXTINGUISHER IN RECESSED CABINET, MOUNTING HEIGHT 60" (MAX.) AFF TO TOP EXTINGUISHER
FE	2-A:20-B:C SURFACED MOUNTED, MOUNTING HEIGHT 60" (MAX.) AFF TO TOP EXTINGUISHER
	ADA 30"x48" CLEAR FLOOR SPACE

1 12TH FLOOR HOTEL - ENLARGED FLOOR PLAN A

SCALE: 3/16" = 1'-0"

HB HARRY BAKER SMITH SA II ARCHITECTS II P L L C

189 Maple Ridge Drive Metairie, LA 70001
(504)-885-4477
central@hbsaii.com hbsaii.com

SINCE 1961

HARD ROCK HOTEL

1031 CANAL STREET
NEW ORLEANS, LOUISIANA

THESE PLANS AND SPECIFICATIONS HAVE BEEN PREPARED BY ME OR UNDER MY CLOSE PERSONAL SUPERVISION AND TO THE BEST OF MY KNOWLEDGE AND BELIEF THEY COMPLY WITH ALL CITY, STATE AND FEDERAL REQUIREMENTS, AND I AM NOT PROVIDING CONTRACT ADMINISTRATION.

CERTIFIED CORRECT

THIS DRAWING IS CONFIDENTIAL AND NOT BE LOANED, REPRODUCED, COPIED, EITHER WHOLLY OR IN PART, OR MADE PUBLIC IN ANY MANNER WITHOUT THE WRITTEN CONSENT OF HBSA II ARCHITECTS, A PROFESSIONAL LLC. ALL RIGHTS OF DESIGN OR INVENTION ARE RESERVED AND WILL REMAIN THE SOLE PROPERTY OF HBSA II ARCHITECTS A PROFESSIONAL LLC.

REVISION HISTORY

	1	2	3	4	5	6	7	8
4/26/2019								
REVISION #12								


12TH FLOOR ENLARGED PLAN A

PROJECT#: 1709
PHASE: CD
TEAM: Author
CHECKER: Checker
SCALE: AS NOTED
ISSUED: 2/1/2019

SHEET#:

A4.12.1

HRR:\1031 CANAL ST_PKP_ARCH SET_4\26\2019, 12:00 PM

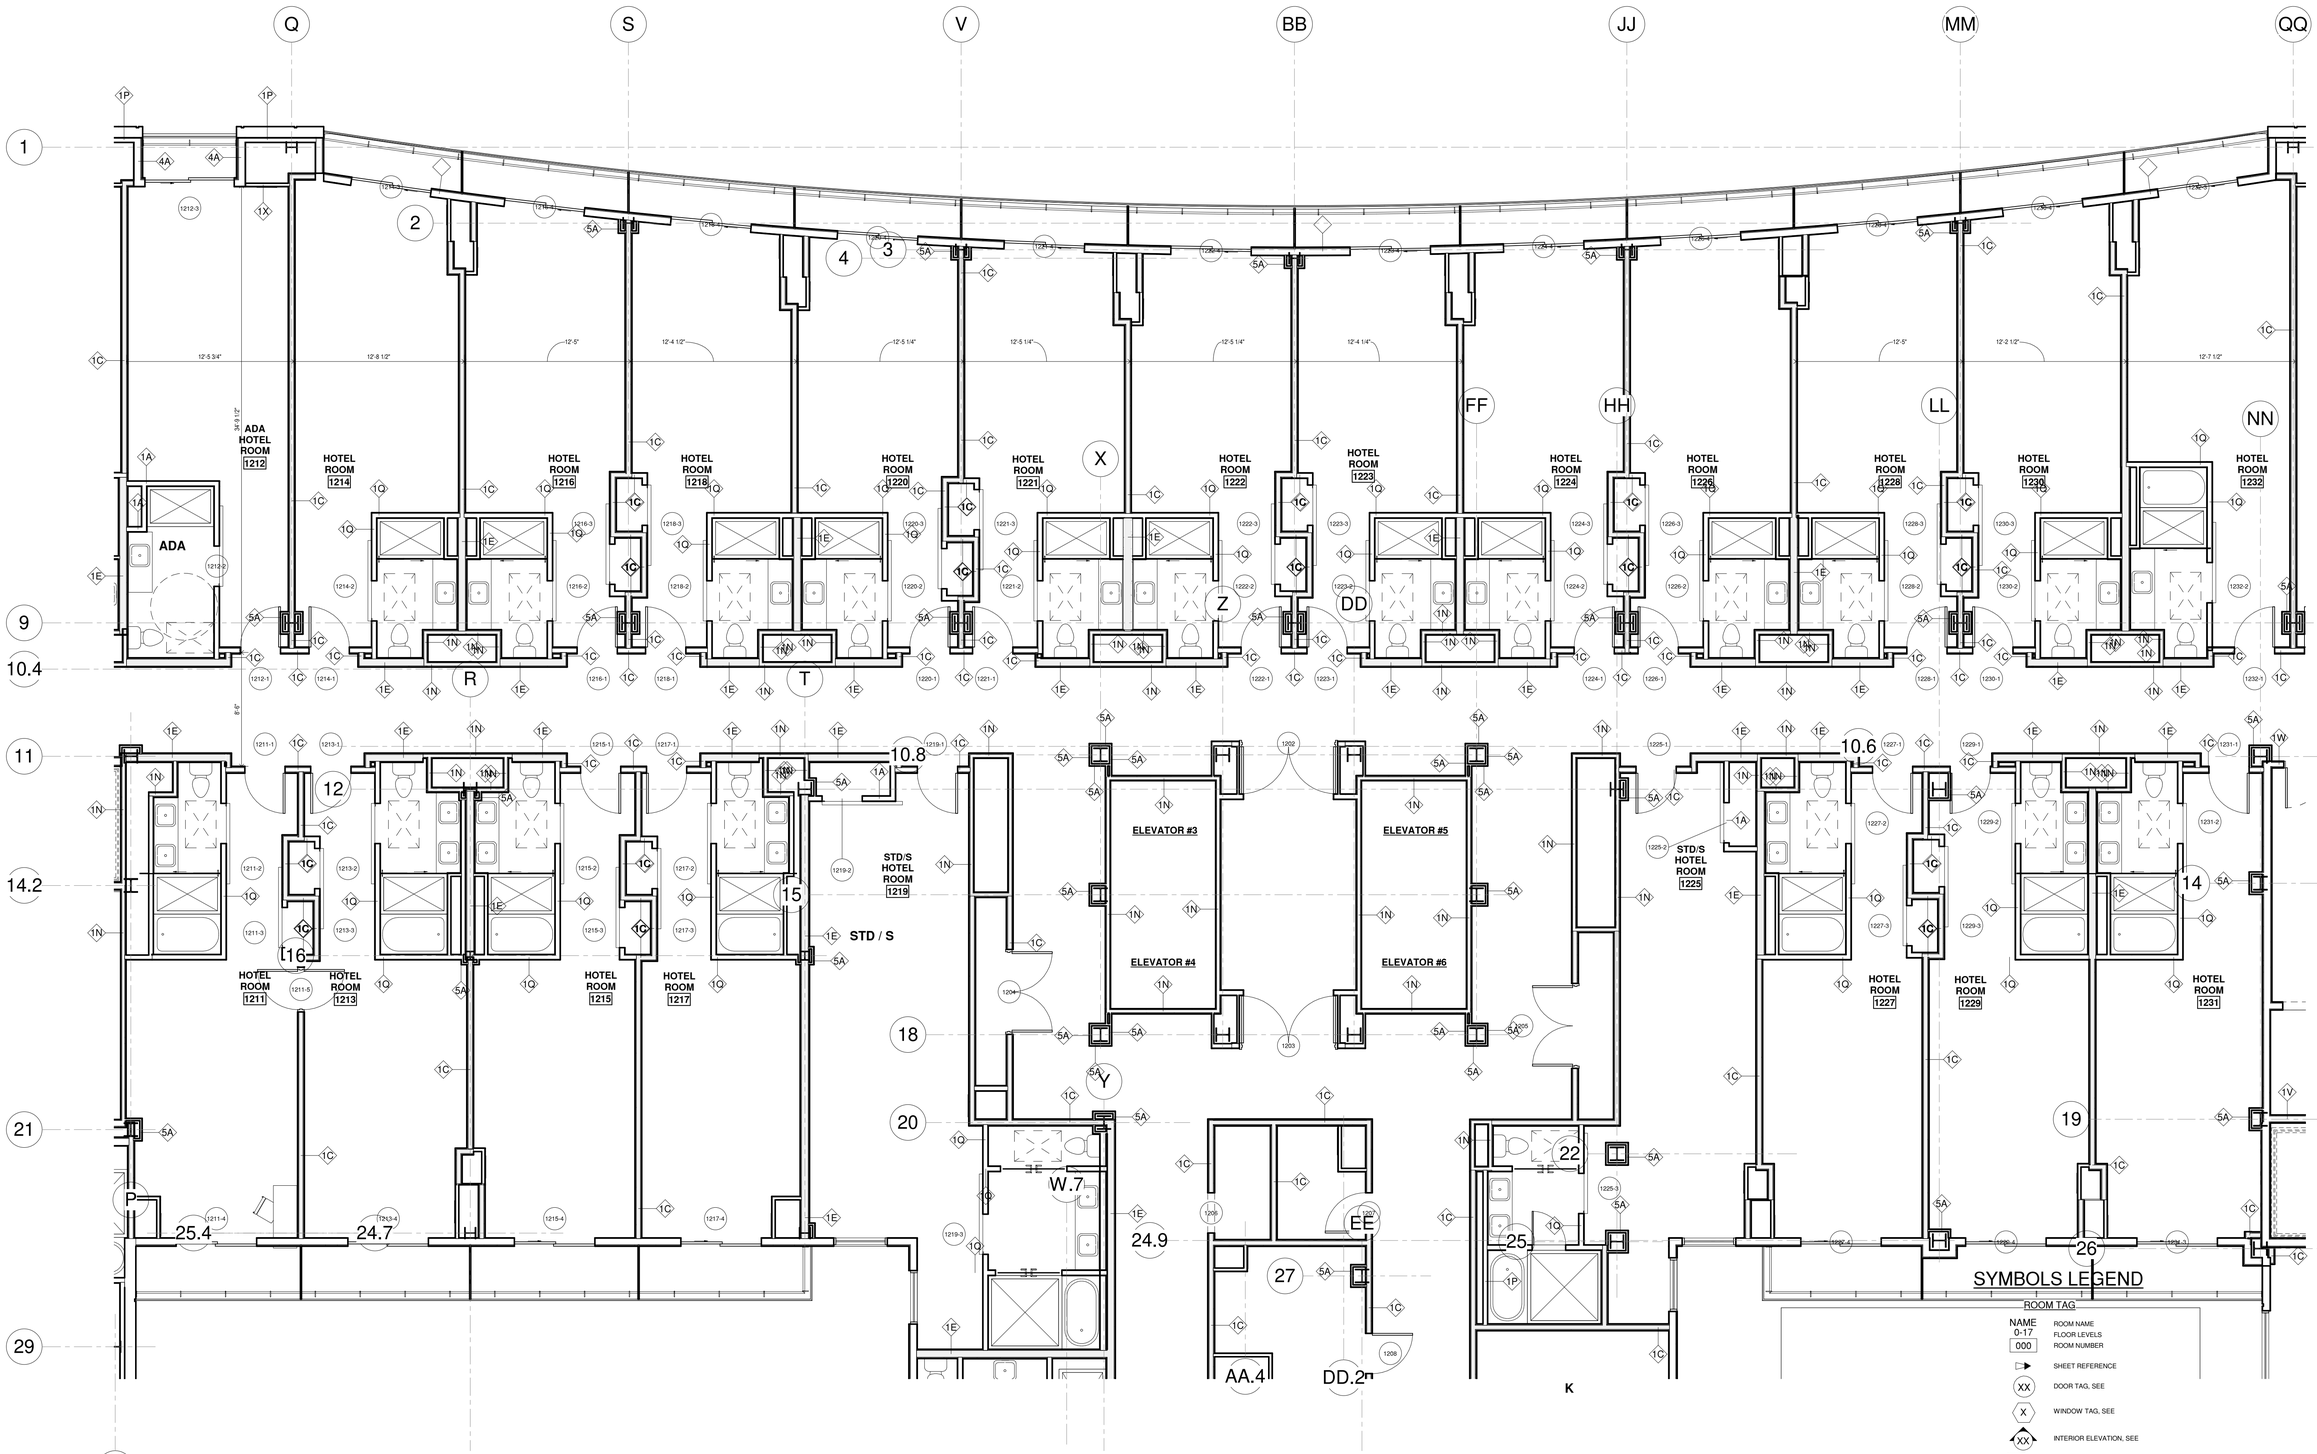

1 12TH FLOOR HOTEL - ENLARGED FLOOR PLAN B

SCALE: 3/16" = 1'-0"

SYMBOLS LEGEND

ROOM TAG

NAME / 0-17	ROOM NAME / FLOOR LEVELS
000	ROOM NUMBER
	SHEET REFERENCE
XX	DOOR TAG, SEE
X	WINDOW TAG, SEE
XX	INTERIOR ELEVATION, SEE
XX	PARTITION TYPE, SEE SHEET
	CEILING FURR DOWN/PANELS
	3HR. RATED FIRE PARTITION
	2HR. RATED FIRE PARTITION
	1HR. RATED FIRE PARTITION
FEC	2-A:20-B:C FIRE EXTINGUISHER IN RECESSED CABINET, MOUNTING HEIGHT 60" (MAX.) AFF TO TOP EXTINGUISHER
FE	2-A:20-B:C SURFACED MOUNTED, MOUNTING HEIGHT 60" (MAX.) AFF TO TOP EXTINGUISHER
	ADA 30"x48" CLEAR FLOOR SPACE

HB HARRY BAKER SMITH SA II ARCHITECTS II
P L I C
189 Maple Ridge Drive Metairie, LA 70001
(504)-885-4477
central@hbsai.com hbsai.com
SINCE 1961

HARD ROCK HOTEL

1031 CANAL STREET
NEW ORLEANS, LOUISIANA

RO
SHO

THESE PLANS AND SPECIFICATIONS HAVE BEEN PREPARED BY ME OR UNDER MY CLOSE PERSONAL SUPERVISION AND TO THE BEST OF MY KNOWLEDGE AND BELIEF THEY COMPLY WITH ALL CITY, STATE AND FEDERAL REQUIREMENTS, AND I AM NOT PROVIDING CONTRACT ADMINISTRATION.

CERTIFIED CORRECT

THIS DRAWING IS CONFIDENTIAL AND NOT BE LOANED, REPRODUCED, COPIED, EITHER WHOLLY OR IN PART, OR MADE PUBLIC IN ANY MANNER WITHOUT THE WRITTEN CONSENT OF HBSA II ARCHITECTS, A PROFESSIONAL LLC. ALL RIGHTS OF DESIGN OR INVENTION ARE RESERVED AND WILL REMAIN THE SOLE PROPERTY OF HBSA II ARCHITECTS A PROFESSIONAL L.L.C.

REVISION HISTORY


1	
2	
3	
4	
5	
6	
7	
8	
REVISION # 12	
4/26/2019	

12TH FLOOR ENLARGED PLAN B

PROJECT#: 1709
PHASE: CD
TEAM: Author
CHECKER: Checker
SCALE: AS NOTED
ISSUED: 2/1/2019
SHEET#:

A4.12.2

HRH - 1031 CANAL ST - PSF ARCH SET_4-26-2019 - 12:00 PM

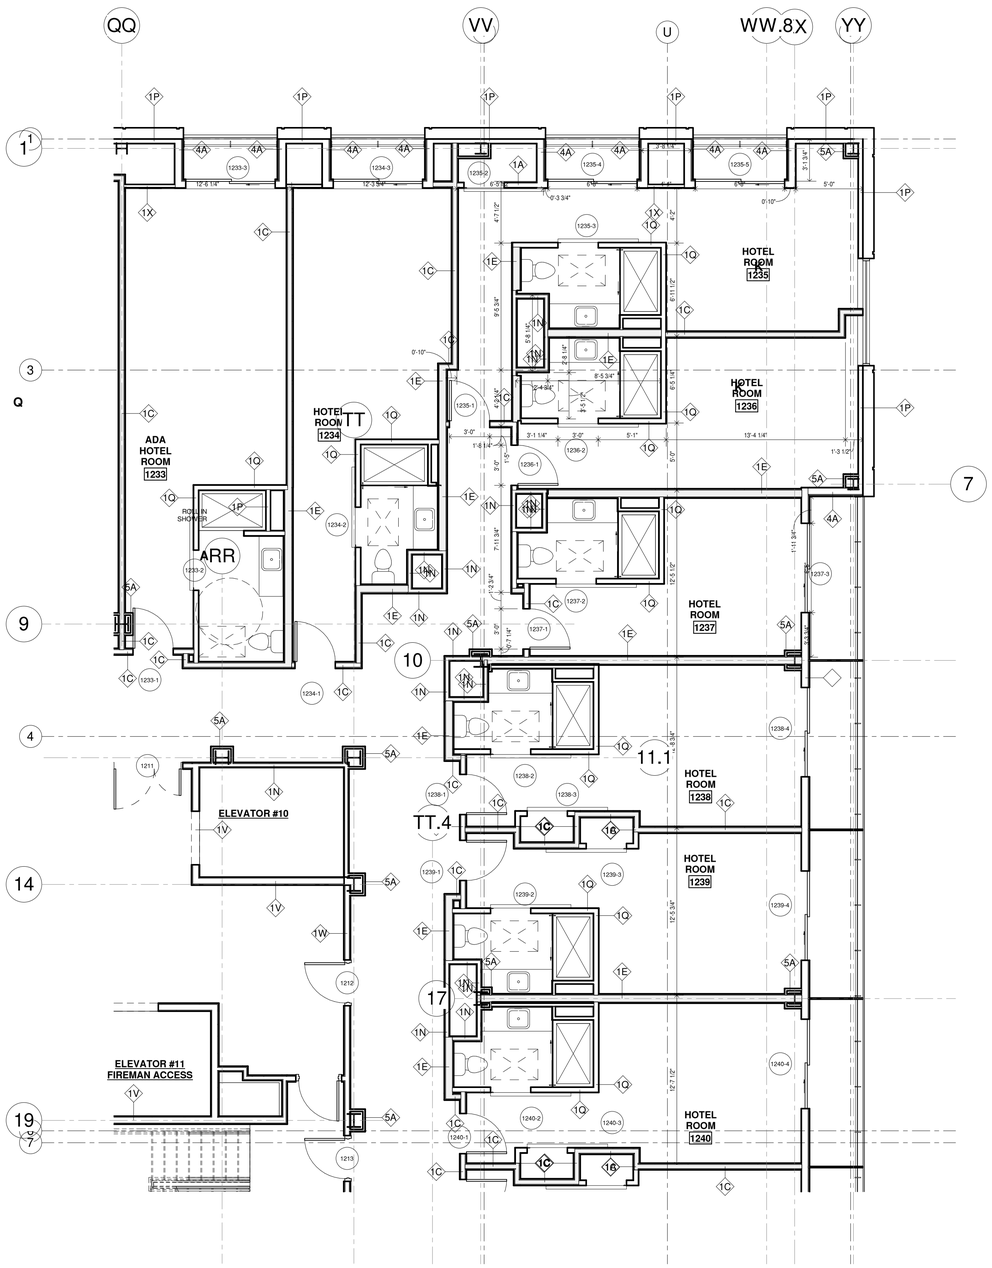

SYMBOLS LEGEND

ROOM TAG

NAME / 0-17	ROOM NAME / FLOOR LEVELS
000	ROOM NUMBER
	SHEET REFERENCE
XX	DOOR TAG, SEE
X	WINDOW TAG, SEE
XX	INTERIOR ELEVATION, SEE
XX	PARTITION TYPE, SEE SHEET
	CEILING FURR DOWN/PANELS
	3HR. RATED FIRE PARTITION
	2HR. RATED FIRE PARTITION
	1HR. RATED FIRE PARTITION
FEC	2-A:20-B:C FIRE EXTINGUISHER IN RECESSED CABINET, MOUNTING HEIGHT 60" (MAX.) AFF TO TOP EXTINGUISHER
FE	2-A:20-B:C SURFACED MOUNTED, MOUNTING HEIGHT 60" (MAX.) AFF TO TOP EXTINGUISHER
	ADA 30"x48" CLEAR FLOOR SPACE

1 12TH FLOOR HOTEL - ENLARGED FLOOR PLAN C

SCALE: 3/16" = 1'-0"

HB HARRY BAKER SMITH
SA II ARCHITECTS II
P L L C
189 Maple Ridge Drive Metairie, LA 70001
(504)-885-4477
central@hbsaii.com hbsaii.com
SINCE 1961

HARD ROCK HOTEL

1031 CANAL STREET
NEW ORLEANS, LOUISIANA

THESE PLANS AND SPECIFICATIONS HAVE BEEN PREPARED BY ME OR UNDER MY CLOSE PERSONAL SUPERVISION AND TO THE BEST OF MY KNOWLEDGE AND BELIEF THEY COMPLY WITH ALL CITY, STATE AND FEDERAL REQUIREMENTS, AND AM NOT PROVIDING CONTRACT ADMINISTRATION.

CERTIFIED CORRECT

THIS DRAWING IS CONFIDENTIAL AND NOT BE LOANED, REPRODUCED, COPIED, EITHER WHOLLY OR IN PART, OR MADE PUBLIC IN ANY MANNER WITHOUT THE WRITTEN CONSENT OF HB SA II ARCHITECTS, A PROFESSIONAL L.L.C. ALL RIGHTS OF DESIGN OR INVENTION ARE RESERVED AND WILL REMAIN THE SOLE PROPERTY OF HB SA II ARCHITECTS A PROFESSIONAL L.L.C.

REVISION HISTORY


	REVISION #12	4/26/2019
1		
2		
3		
4		
5		
6		
7		
8		

12TH FLOOR ENLARGED PLAN C

PROJECT#: 1709
PHASE: CD
TEAM: Author
CHECKER: Checker
SCALE: AS NOTED
ISSUED: 2/1/2019
SHEET#:

A4.12.3

HRHL-1031 CANAL ST._PDF ARCH SET_4/26/2019, 12:00 PM

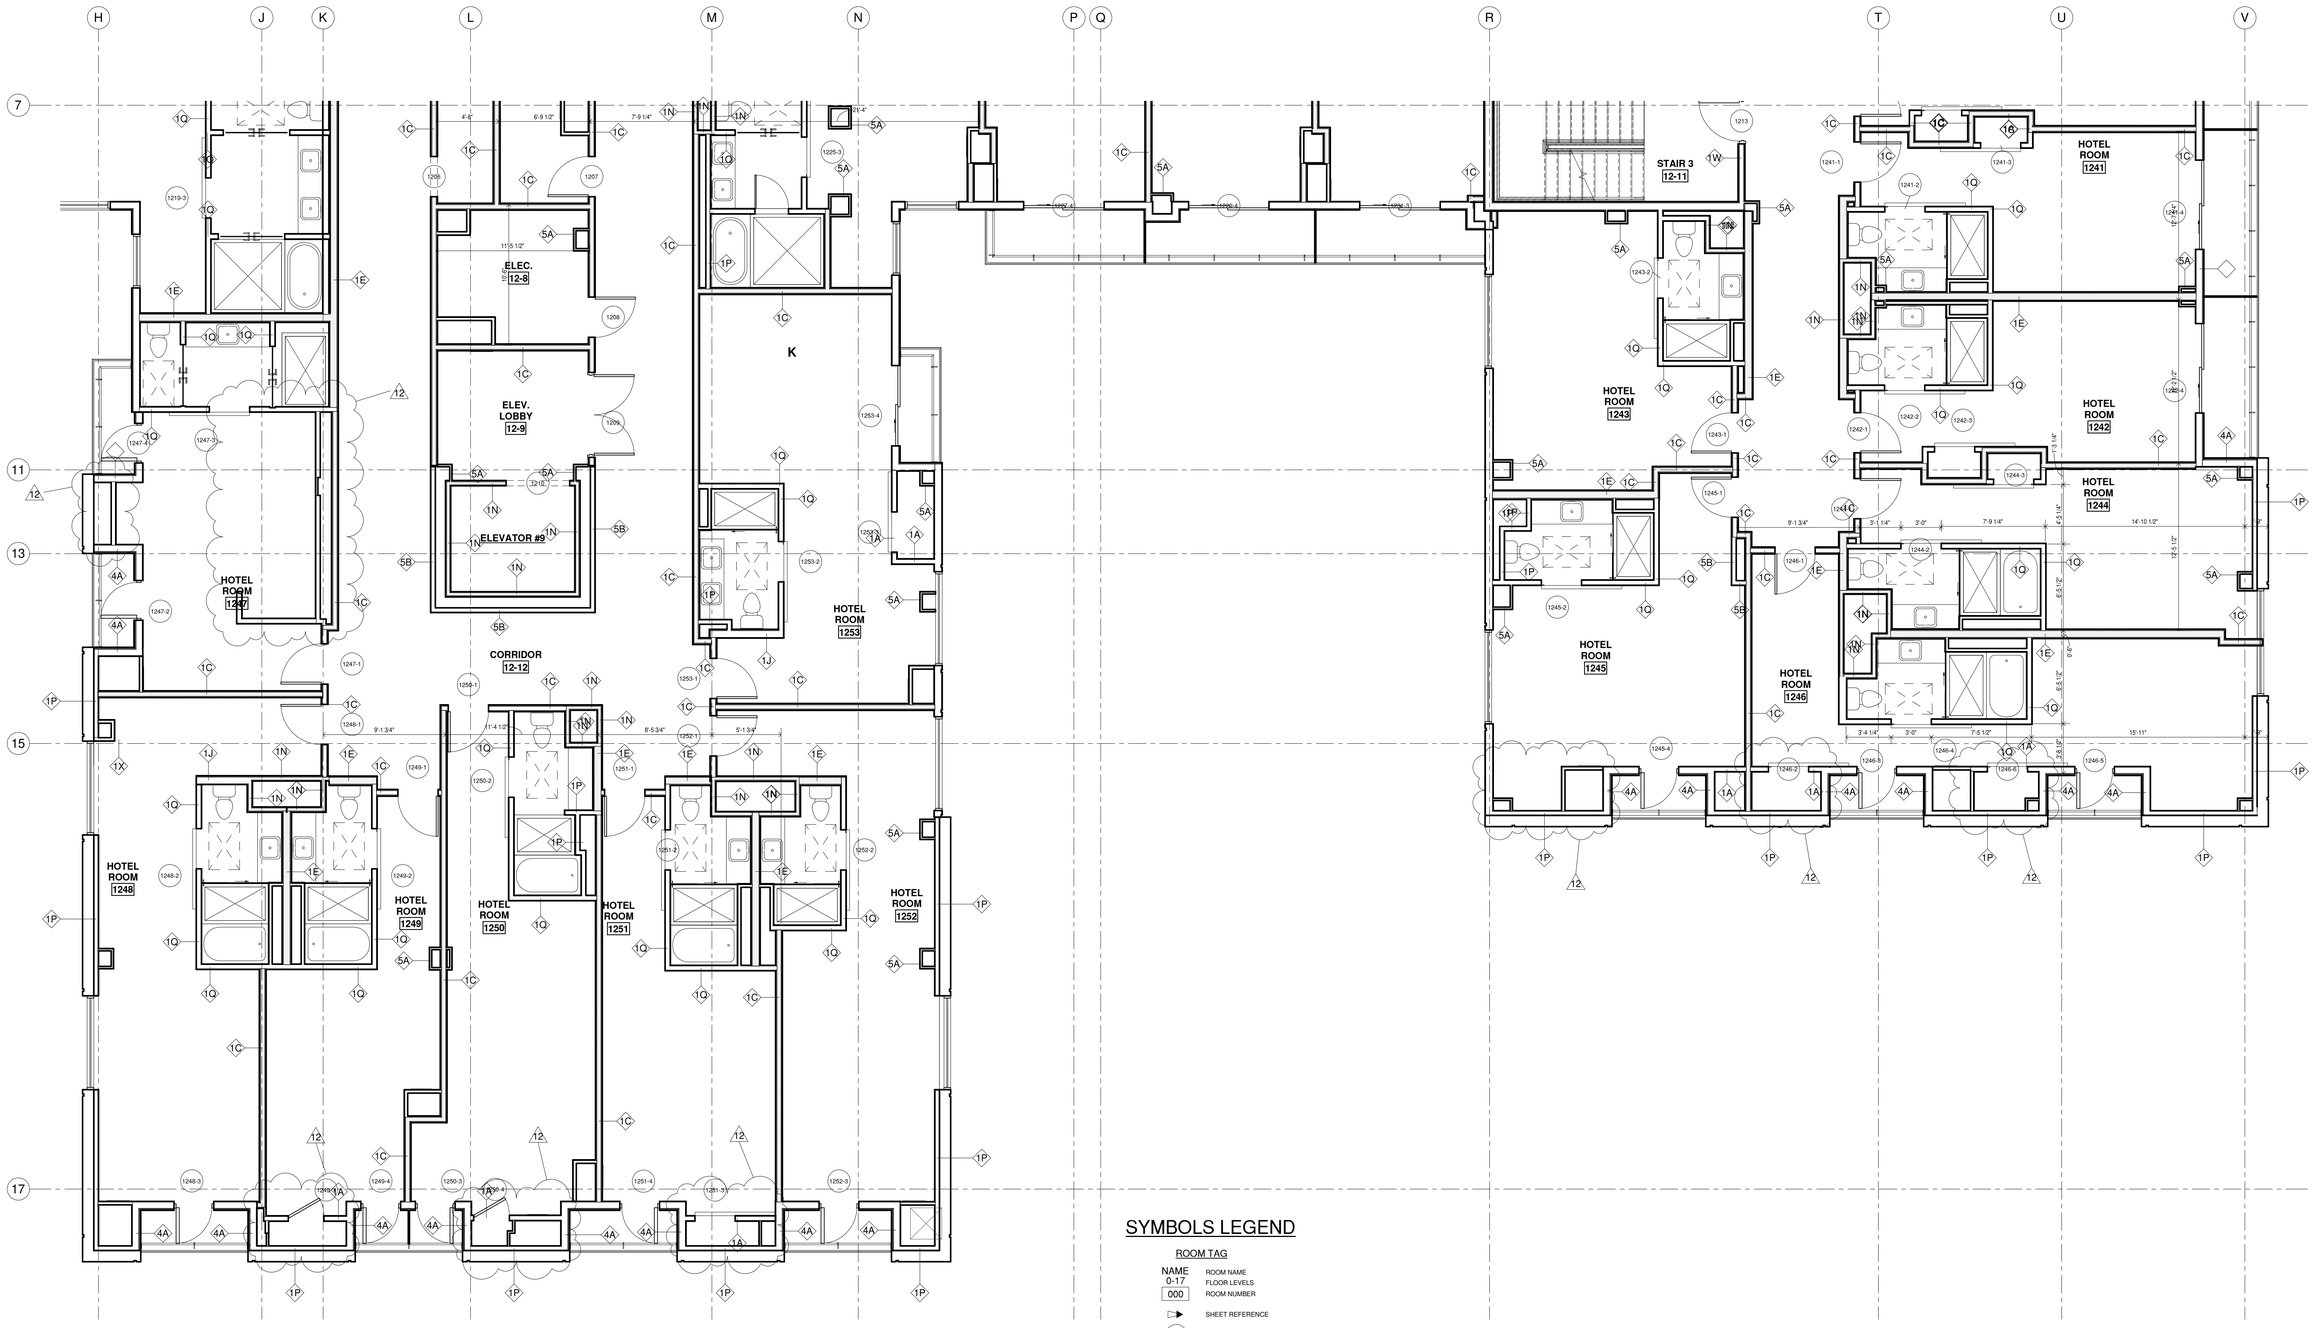

SYMBOLS LEGEND

ROOM TAG

NAME / 0-17	ROOM NAME / FLOOR LEVELS
000	ROOM NUMBER
	SHEET REFERENCE
XX	DOOR TAG, SEE
X	WINDOW TAG, SEE
XX	INTERIOR ELEVATION, SEE
XX	PARTITION TYPE, SEE SHEET
	CEILING FURR DOWN/PANELS
	3HR. RATED FIRE PARTITION
	2HR. RATED FIRE PARTITION
	1HR. RATED FIRE PARTITION
FEC	2-A:20-B:C FIRE EXTINGUISHER IN RECESSED CABINET, MOUNTING HEIGHT 60" (MAX.) AFF TO TOP EXTINGUISHER
FE	2-A:20-B:C SURFACED MOUNTED, MOUNTING HEIGHT 60" (MAX.) AFF TO TOP EXTINGUISHER
	ADA 30"x48" CLEAR FLOOR SPACE

DOUBLE QUEEN 15
KING 35
LUXURY SUITE 1
STANDARD SUITE 4

TOTAL: 55 ROOMS

1 12TH FLOOR HOTEL - ENLARGED FLOOR PLAN D

SCALE: 3/16" = 1'-0"

HB HARRY BAKER SMITH SA II ARCHITECTS II P L L C
189 Maple Ridge Drive Metairie, LA 70001
(504)-885-4477
central@hbsaii.com hbsaii.com
SINCE 1961

HARD ROCK HOTEL

1031 CANAL STREET
NEW ORLEANS, LOUISIANA

THESE PLANS AND SPECIFICATIONS HAVE BEEN PREPARED BY ME OR UNDER MY CLOSE PERSONAL SUPERVISION AND TO THE BEST OF MY KNOWLEDGE AND BELIEF THEY COMPLY WITH ALL CITY, STATE AND FEDERAL REQUIREMENTS, AND I AM NOT PROVIDING CONTRACT ADMINISTRATION.

CERTIFIED CORRECT

THIS DRAWING IS CONFIDENTIAL AND NOT BE LOANED, REPRODUCED, COPIED, EITHER WHOLLY OR IN PART, OR MADE PUBLIC IN ANY MANNER WITHOUT THE WRITTEN CONSENT OF HBSA II ARCHITECTS, A PROFESSIONAL LLC. ALL RIGHTS OF DESIGN OR INVENTION ARE RESERVED AND WILL REMAIN THE SOLE PROPERTY OF HBSA II ARCHITECTS A PROFESSIONAL LLC.

REVISION HISTORY


	1	2	3	4	5	6	7	8
4/26/2019								
REVISION #12								

12TH FLOOR ENLARGED PLAN D

PROJECT#: 1709
PHASE: CD
TEAM: Author
CHECKER: Checker
SCALE: AS NOTED
ISSUED: 2/1/2019
SHEET#:

A4.12.4

HRH_1031 CANAL ST._FDP ARCH SET_4/26/2019, 12:00 PM

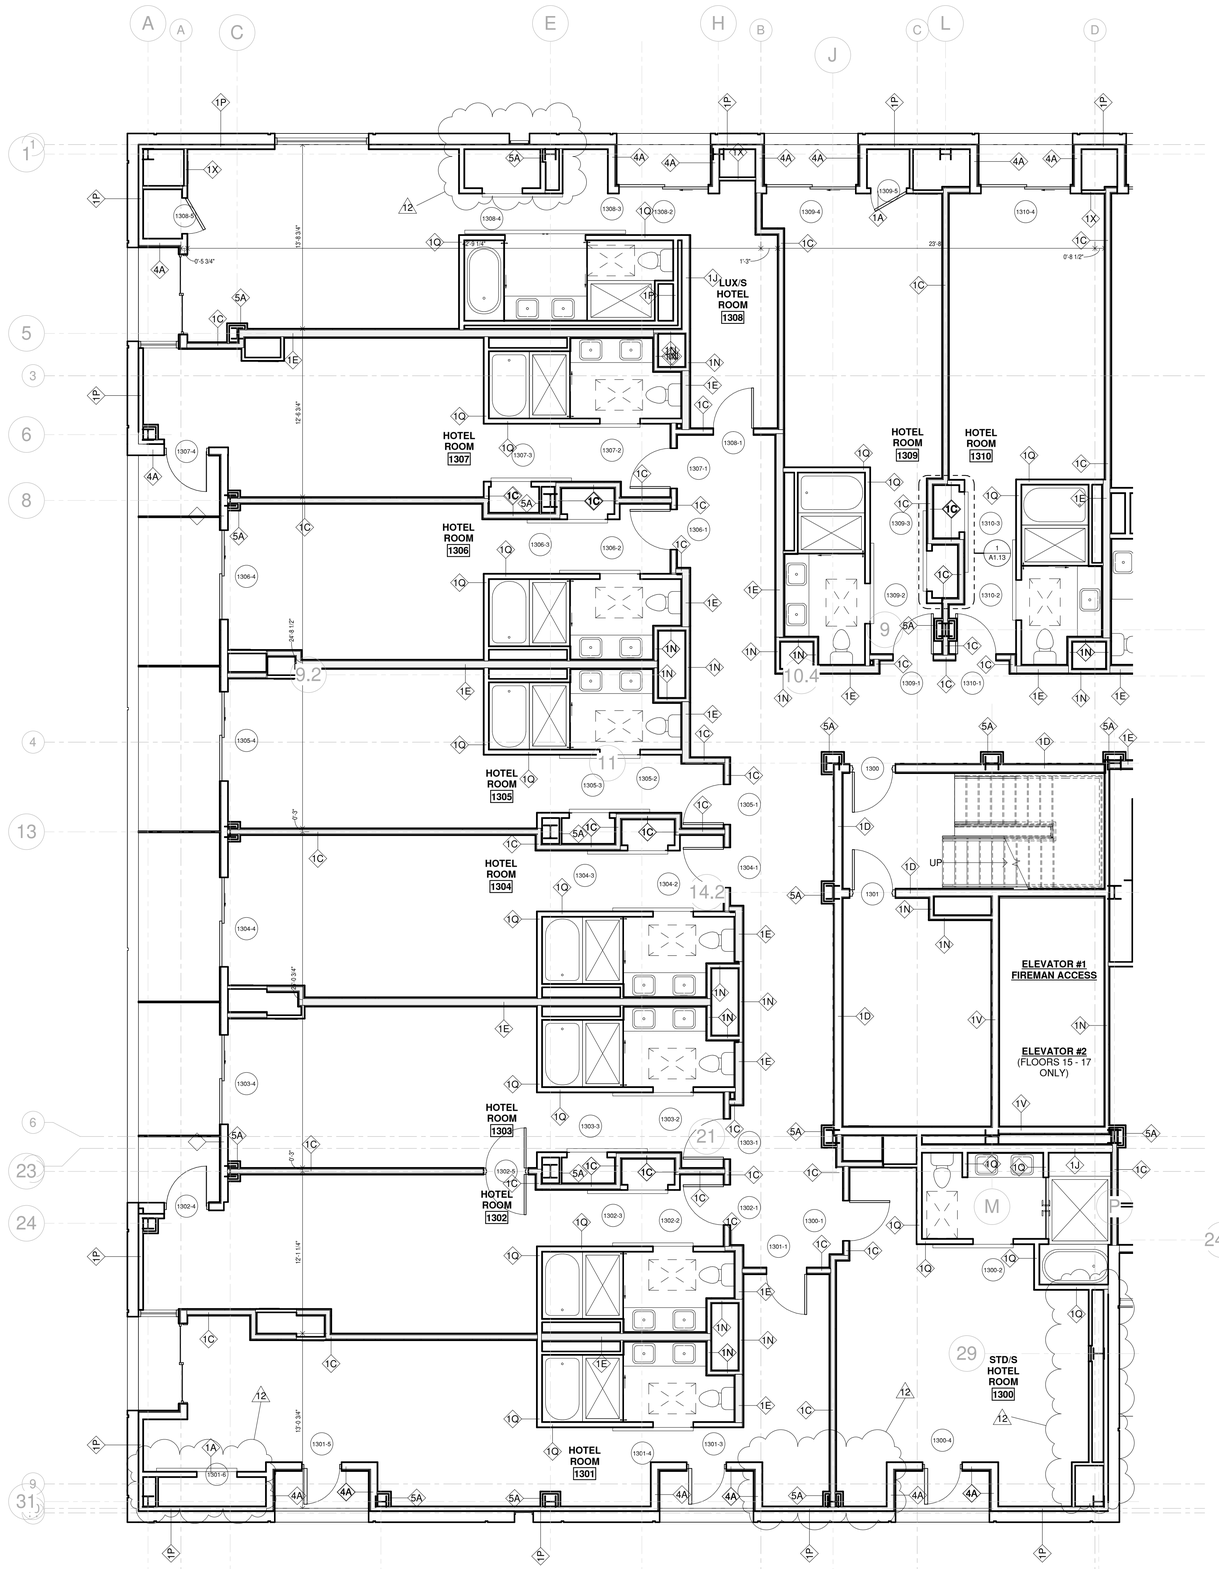

SYMBOLS LEGEND

ROOM TAG

NAME / 0-17 — ROOM NAME, FLOOR LEVELS
000 — ROOM NUMBER
SHEET REFERENCE
XX — DOOR TAG, SEE
X — WINDOW TAG, SEE
XX — INTERIOR ELEVATION, SEE
XX — PARTITION TYPE, SEE SHEET
CEILING FURR DOWN/PANELS
3HR. RATED FIRE PARTITION
2HR. RATED FIRE PARTITION
1HR. RATED FIRE PARTITION
FEC — 2-A:20-B:C FIRE EXTINGUISHER IN RECESSED CABINET, MOUNTING HEIGHT 60" (MAX.) AFF TO TOP EXTINGUISHER
FE — 2-A:20-B:C SURFACED MOUNTED, MOUNTING HEIGHT 60" (MAX.) AFF TO TOP EXTINGUISHER
ADA 30"x48" CLEAR FLOOR SPACE

1 13TH FLOOR HOTEL - ENLARGED FLOOR PLAN A
SCALE: 3/16" = 1'-0"

HB HARRY BAKER SMITH SA II ARCHITECTS II P L L C
189 Maple Ridge Drive Metairie, LA 70001
(504)-885-4477
central@hbsaii.com hbsaii.com
SINCE 1961

HARD ROCK HOTEL

1031 CANAL STREET
NEW ORLEANS, LOUISIANA

THESE PLANS AND SPECIFICATIONS HAVE BEEN PREPARED BY ME OR UNDER MY CLOSE PERSONAL SUPERVISION AND TO THE BEST OF MY KNOWLEDGE AND BELIEF, THEY COMPLY WITH ALL CITY, STATE AND FEDERAL REQUIREMENTS, AND I AM NOT PROVIDING CONTRACT ADMINISTRATION.
CERTIFIED CORRECT

THIS DRAWING IS CONFIDENTIAL AND NOT BE LOANED, REPRODUCED, COPIED, EITHER WHOLLY OR IN PART, OR MADE PUBLIC IN ANY MANNER WITHOUT THE WRITTEN CONSENT OF HB:SA II ARCHITECTS, A PROFESSIONAL LLC. ALL RIGHTS OF DESIGN OR INVENTION ARE RESERVED AND WILL REMAIN THE SOLE PROPERTY OF HB:SA II ARCHITECTS A PROFESSIONAL L.L.C.

REVISION HISTORY


	1	2	3	4	5	6	7	8
4-26-2019								
REVISION #12								

13TH FLOOR ENLARGED PLAN A

PROJECT#: 1709
PHASE: CD
TEAM: Author
CHECKER: Checker
SCALE: AS NOTED
ISSUED: 2/1/2019
SHEET#:

A4.13.1

H:\PR_1\1031 CANAL ST_PDF ARCH SET_4-26-2019_12:20 PM

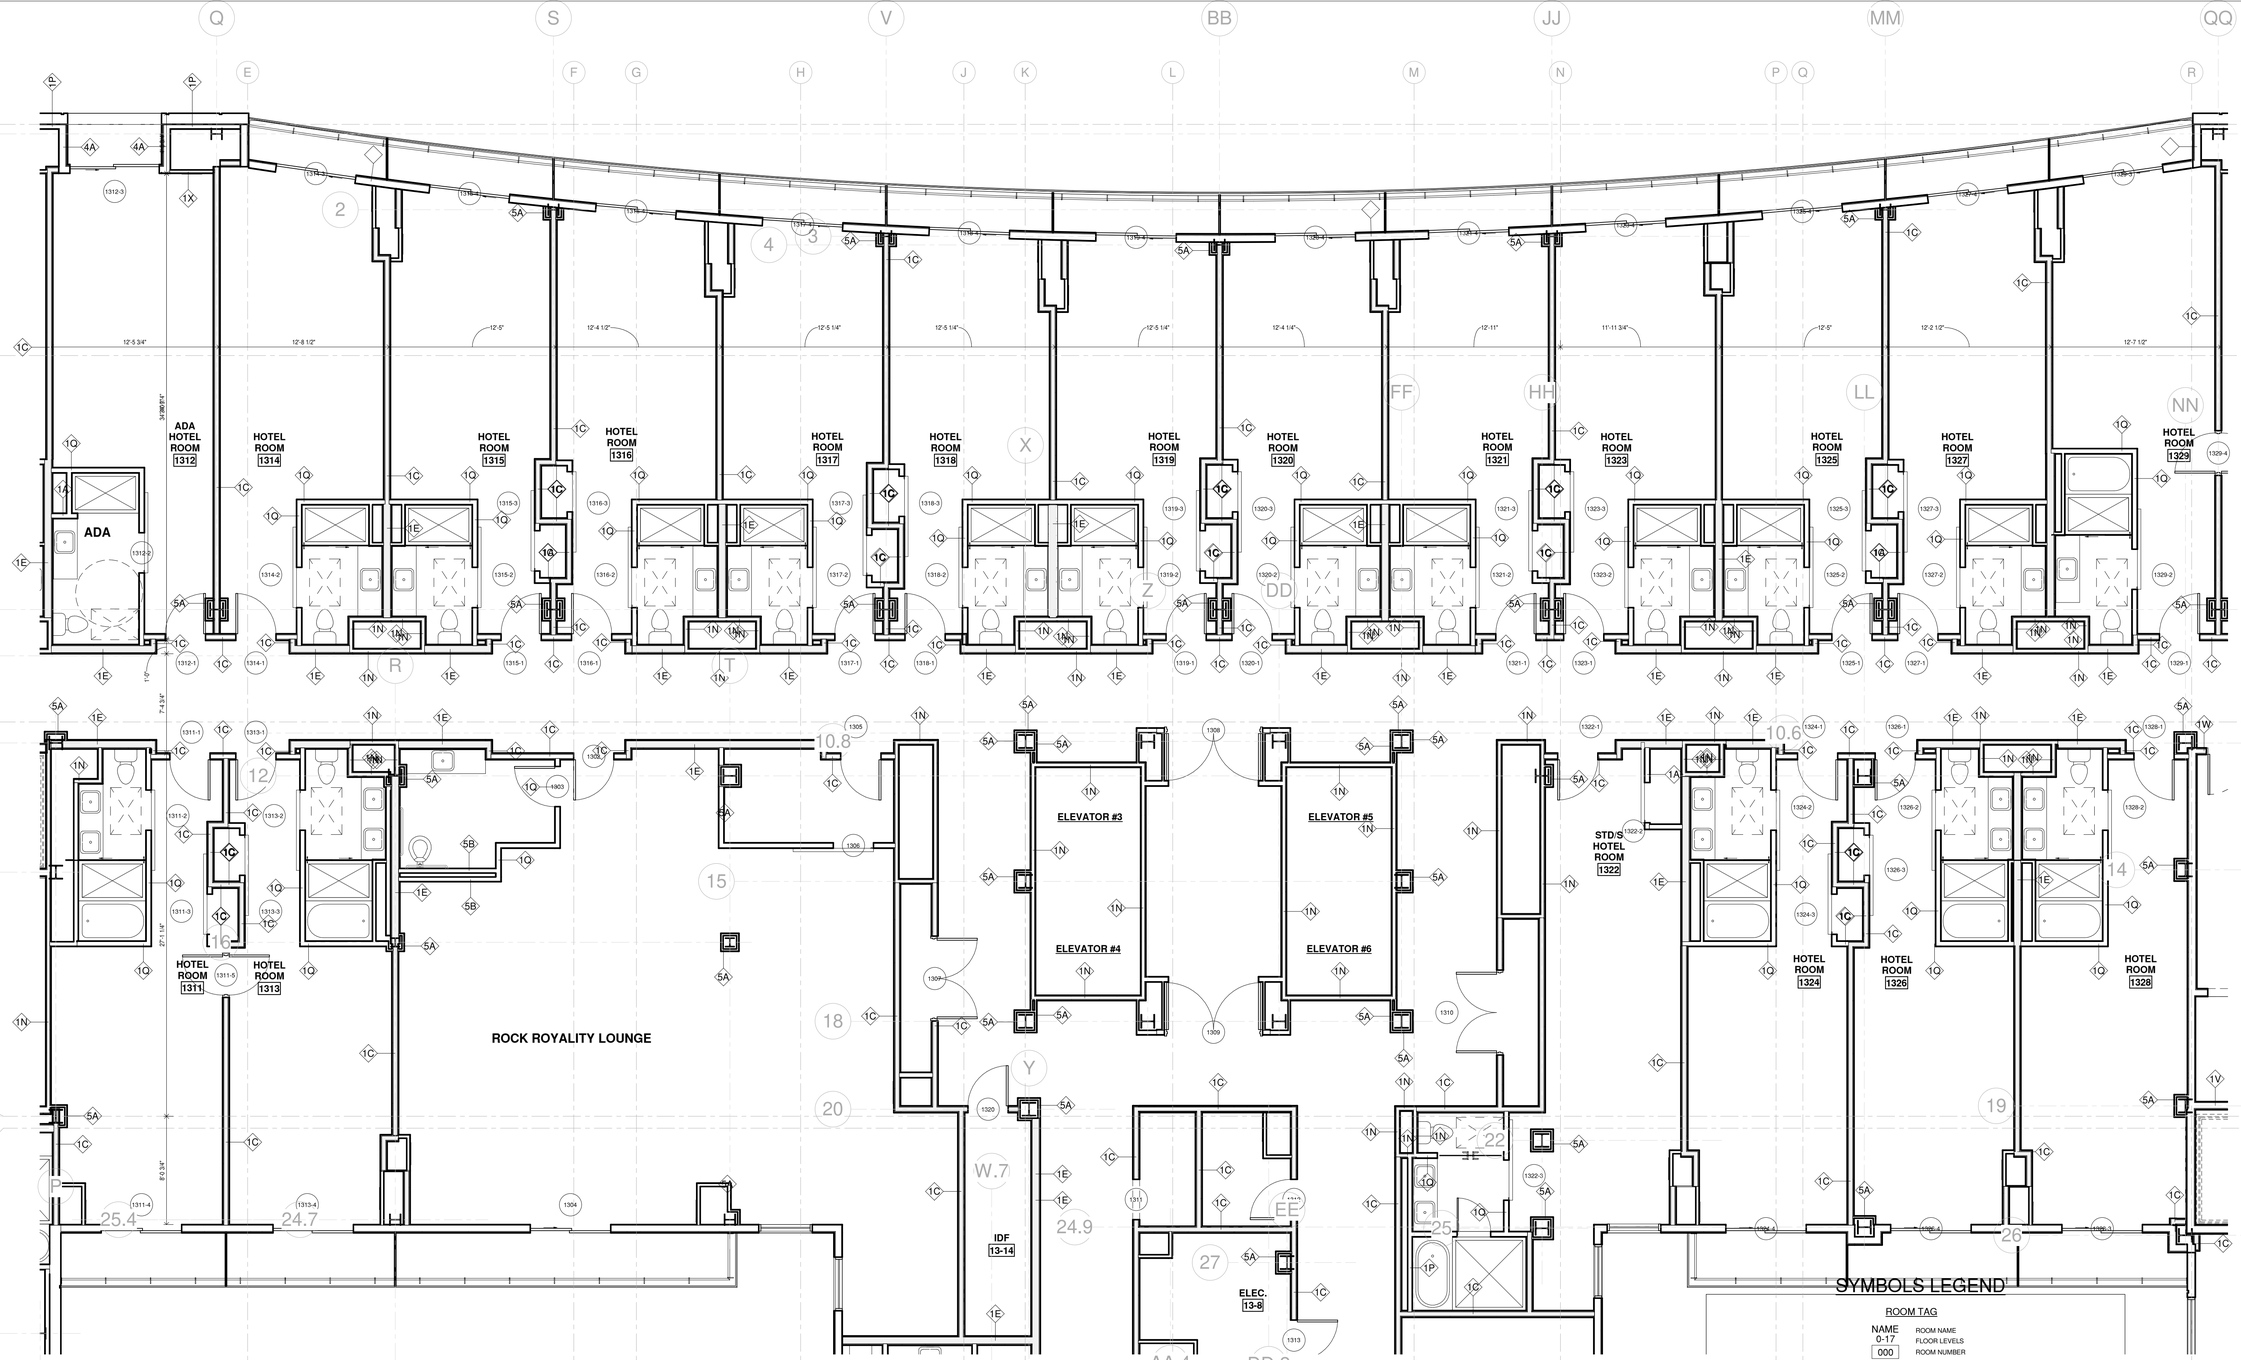

1 13TH FLOOR HOTEL - ENLARGED FLOOR PLAN B

SCALE: 3/16" = 1'-0"

SYMBOLS LEGEND

ROOM TAG

NAME 0-17	ROOM NAME, FLOOR LEVELS
000	ROOM NUMBER
	SHEET REFERENCE
XX	DOOR TAG, SEE
X	WINDOW TAG, SEE
XX	INTERIOR ELEVATION, SEE
XX	PARTITION TYPE, SEE SHEET
	CEILING FURR DOWN PANELS
	3HR. RATED FIRE PARTITION
	2HR. RATED FIRE PARTITION
	1HR. RATED FIRE PARTITION
FEC	2-A:20-B:C FIRE EXTINGUISHER IN RECESSED CABINET, MOUNTING HEIGHT 60" (MAX.) AFF TO TOP EXTINGUISHER
FE	2-A:20-B:C SURFACED MOUNTED, MOUNTING HEIGHT 60" (MAX.) AFF TO TOP EXTINGUISHER
	ADA 30"x48" CLEAR FLOOR SPACE

HB HARRY BAKER SMITH
SA II ARCHITECTS II
P L L C
189 Maple Ridge Drive Metairie, LA 70001
(504)-885-4477
central@hbsaii.com hbsaii.com
SINCE 1961

HARD ROCK HOTEL

1031 CANAL STREET
NEW ORLEANS, LOUISIANA

THESE PLANS AND SPECIFICATIONS HAVE BEEN PREPARED BY ME OR UNDER MY CLOSE PERSONAL SUPERVISION AND TO THE BEST OF MY KNOWLEDGE AND BELIEF THEY COMPLY WITH ALL CITY, STATE AND FEDERAL REQUIREMENTS, AM NOT PROVIDING CONTRACT ADMINISTRATION.
CERTIFIED CORRECT

THIS DRAWING IS CONFIDENTIAL AND NOT BE LOANED, REPRODUCED, COPIED, EITHER WHOLLY OR IN PART, OR MADE PUBLIC IN ANY MANNER WITHOUT THE WRITTEN CONSENT OF HBSA II ARCHITECTS, A PROFESSIONAL LLC. ALL RIGHTS OF DESIGN OR INVENTION ARE RESERVED AND WILL REMAIN THE SOLE PROPERTY OF HBSA II ARCHITECTS A PROFESSIONAL LLC.

REVISION HISTORY


1	4/26/2019
2	
3	
4	
5	
6	
7	
8	REVISION #12

13TH FLOOR ENLARGED PLAN B

PROJECT#: 1709
PHASE: CD
TEAM: Author
CHECKER: Checker
SCALE: AS NOTED
ISSUED: 2/1/2019
SHEET#:

A4.13.2

HRH_1031 CANAL ST_FOF ARCH SET_4-26-2019, 12:55 PM

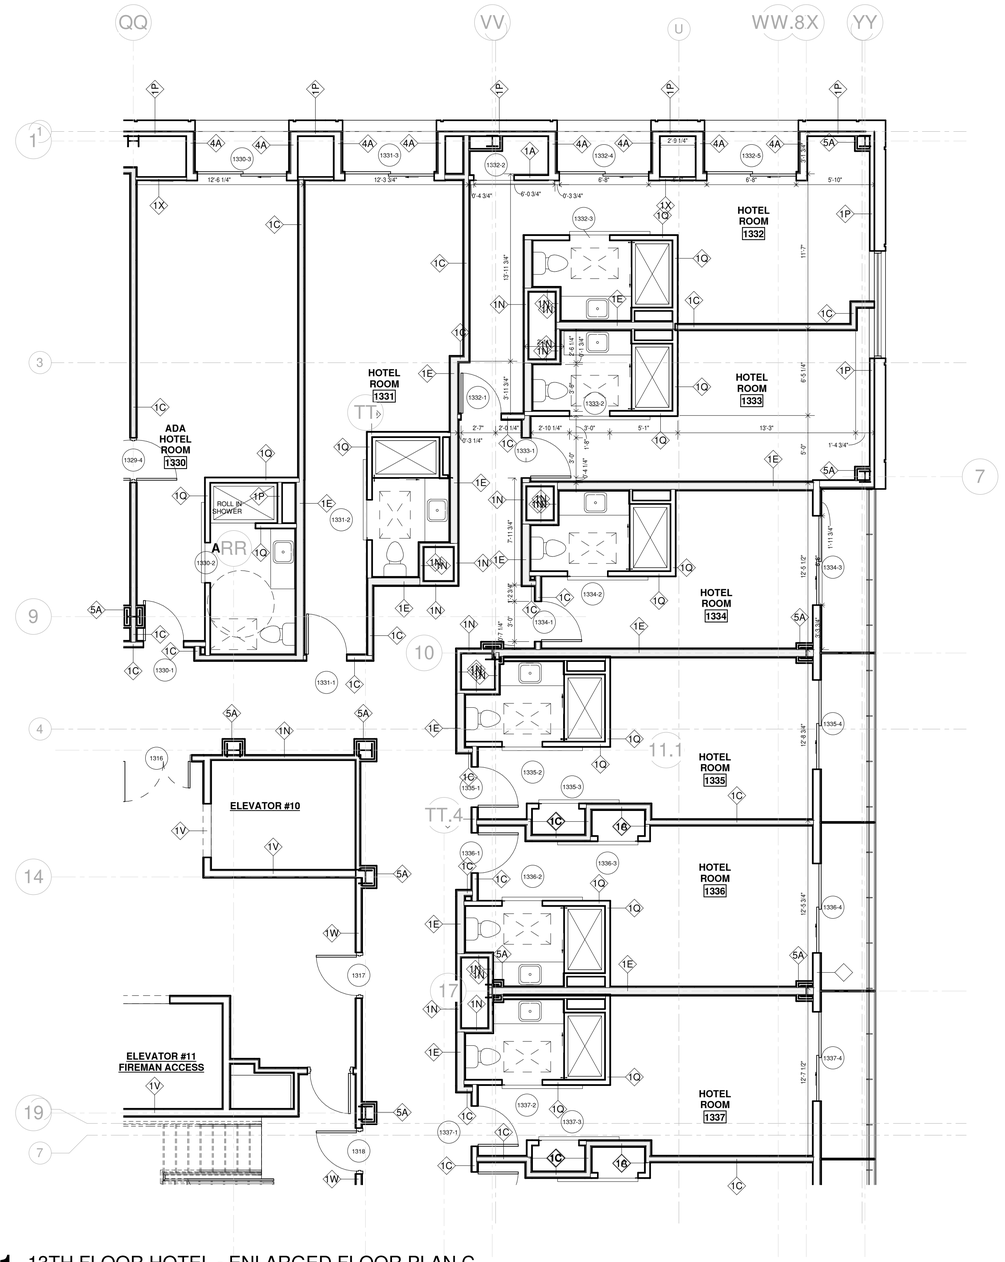

1 13TH FLOOR HOTEL - ENLARGED FLOOR PLAN C

SCALE: 3/16" = 1'-0"

SYMBOLS LEGEND

ROOM TAG

NAME / 0-17	ROOM NAME / FLOOR LEVELS
000	ROOM NUMBER
	SHEET REFERENCE
XX	DOOR TAG, SEE
X	WINDOW TAG, SEE
XX	INTERIOR ELEVATION, SEE
XX	PARTITION TYPE, SEE SHEET
	CEILING FURR DOWN/PANELS
	3HR. RATED FIRE PARTITION
	2HR. RATED FIRE PARTITION
	1HR. RATED FIRE PARTITION
FEC	2-A:20-B:C FIRE EXTINGUISHER IN RECESSED CABINET, MOUNTING HEIGHT 60" (MAX.) AFF TO TOP EXTINGUISHER
FE	2-A:20-B:C SURFACED MOUNTED, MOUNTING HEIGHT 60" (MAX.) AFF TO TOP EXTINGUISHER
	ADA 30"x48" CLEAR FLOOR SPACE

HB HARRY BAKER SMITH SA II ARCHITECTS II P L L C
189 Maple Ridge Drive Metairie, LA 70001
(504)-885-4477
central@hbsaii.com hbsaii.com
SINCE 1961

HARD ROCK HOTEL

1031 CANAL STREET
NEW ORLEANS, LOUISIANA

THESE PLANS AND SPECIFICATIONS HAVE BEEN PREPARED BY ME OR UNDER MY CLOSE PERSONAL SUPERVISION AND TO THE BEST OF MY KNOWLEDGE AND BELIEF THEY COMPLY WITH ALL CITY, STATE AND FEDERAL REQUIREMENTS, AND I AM NOT PROVIDING CONTRACT ADMINISTRATION.
CERTIFIED CORRECT

THIS DRAWING IS CONFIDENTIAL AND NOT BE LOANED, REPRODUCED, COPIED, EITHER WHOLLY OR IN PART, OR MADE PUBLIC IN ANY MANNER WITHOUT THE WRITTEN CONSENT OF HBSA II ARCHITECTS, A PROFESSIONAL LLC. ALL RIGHTS OF DESIGN OR INVENTION ARE RESERVED AND WILL REMAIN THE SOLE PROPERTY OF HBSA II ARCHITECTS A PROFESSIONAL LLC.

REVISION HISTORY


	1	2	3	4	5	6	7	8
4/26/2019								
REVISION #12								

13TH FLOOR ENLARGED PLAN C

PROJECT#: 1709
PHASE: CD
TEAM: Author
CHECKER: Checker
SCALE: AS NOTED
ISSUED: 2/1/2019
SHEET#:

A4.13.3

RPR-1031 CANAL ST_PDF ARCH SET_4/26/2019, 12:26 PM

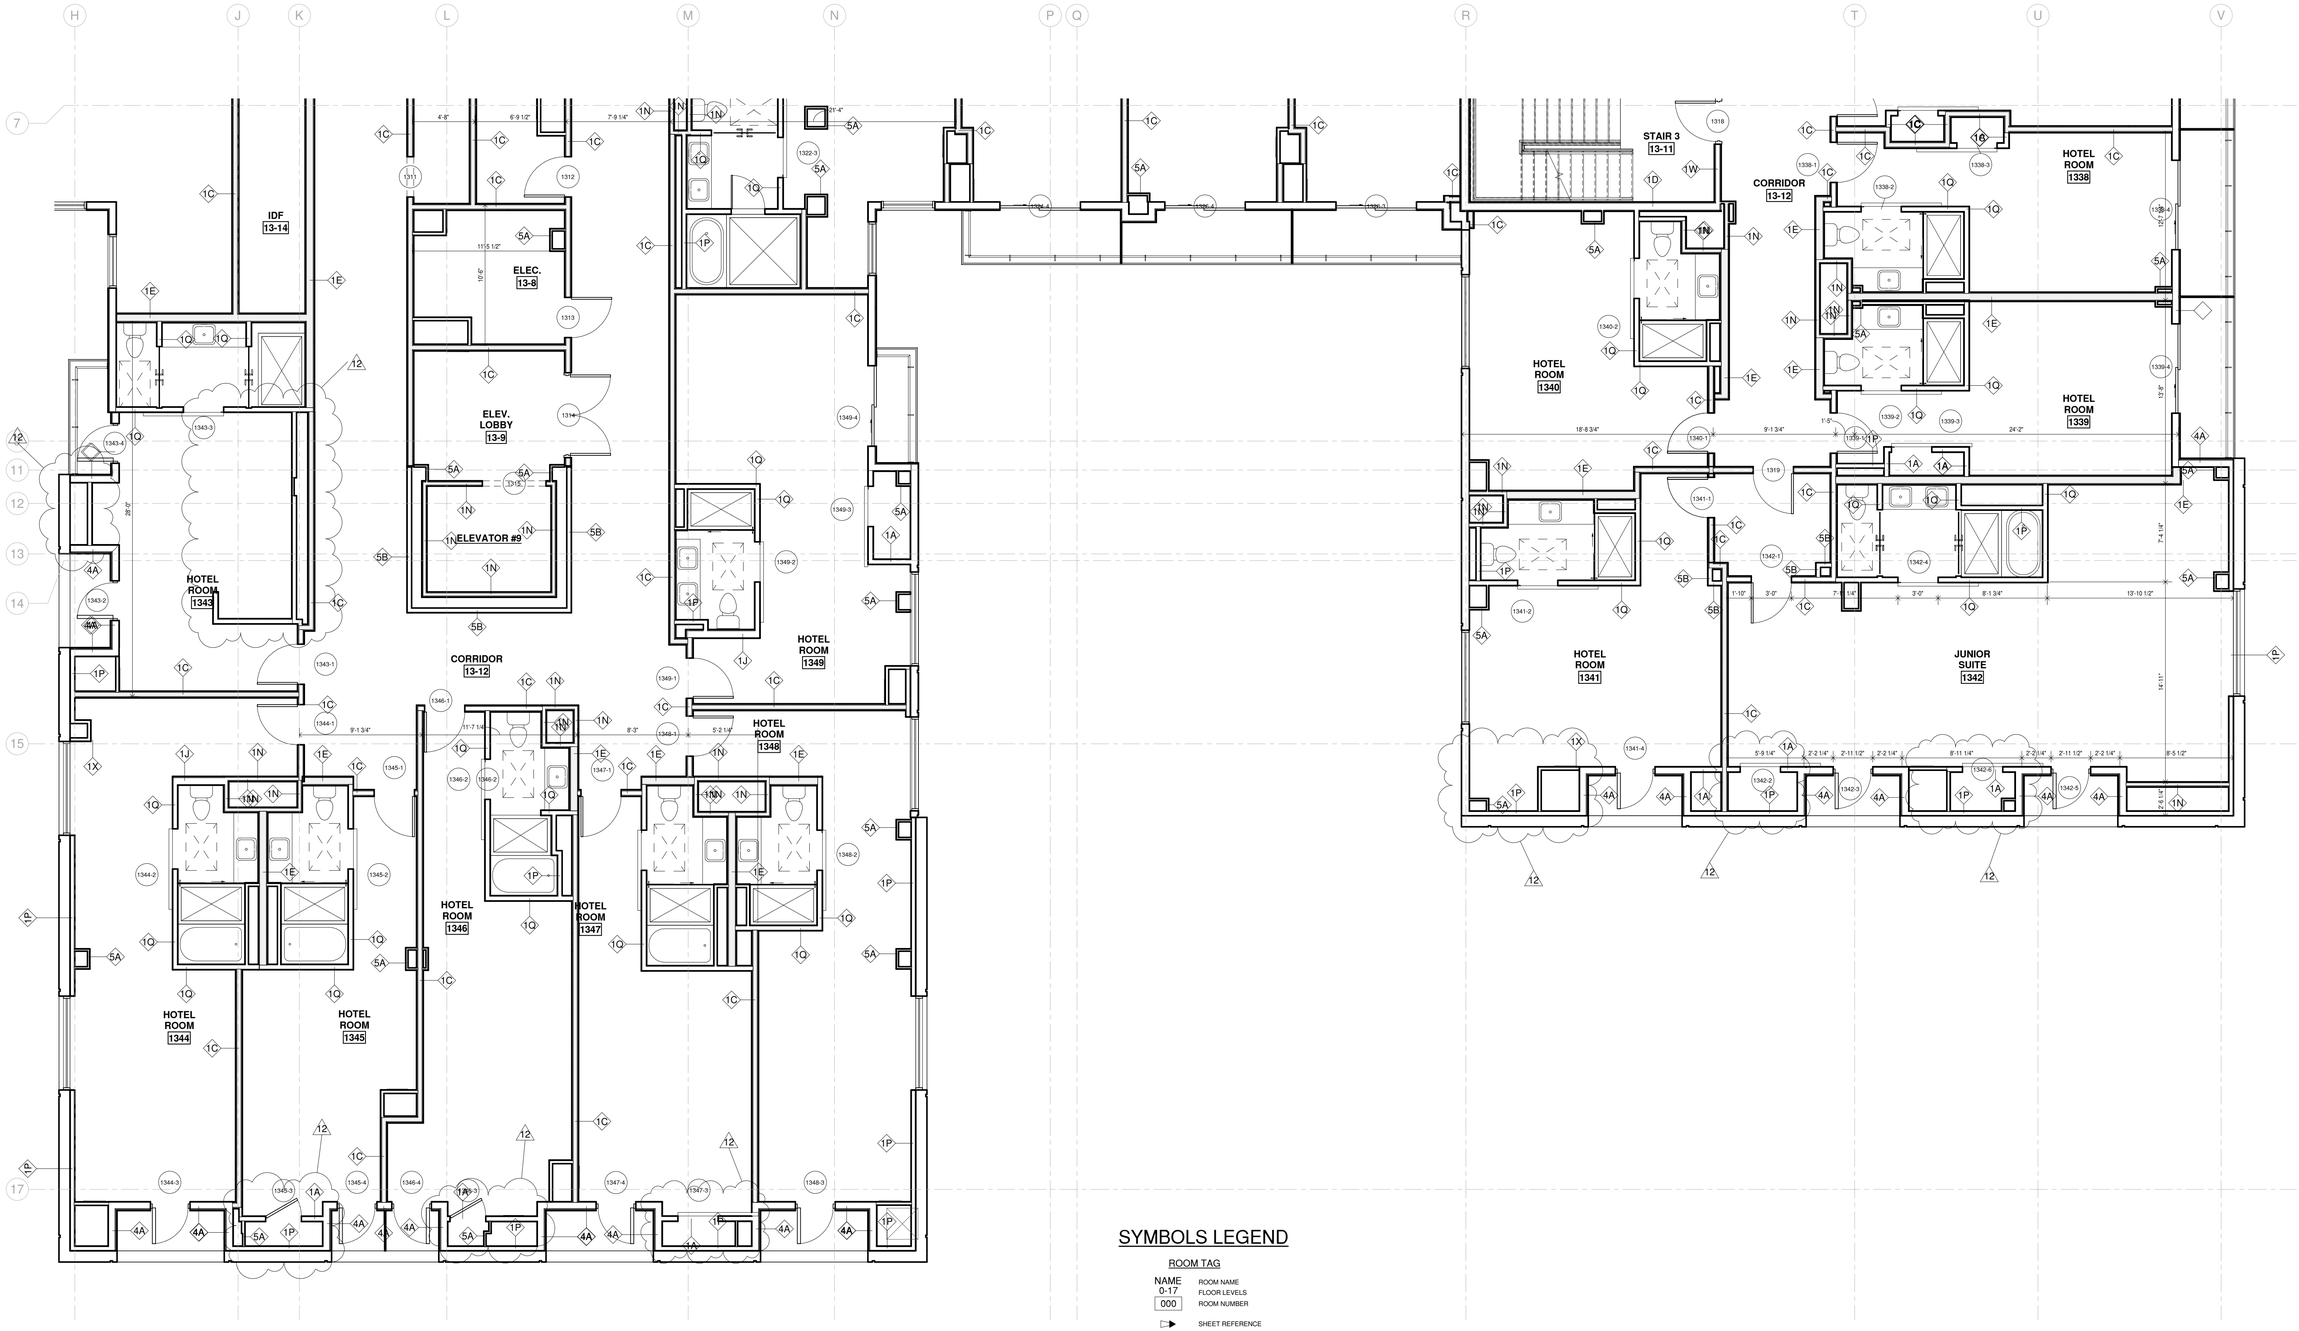

1 13TH FLOOR HOTEL - ENLARGED FLOOR PLAN D

SCALE: 3/16" = 1'-0"

SYMBOLS LEGEND

ROOM TAG

NAME
0-17
000

ROOM NAME
FLOOR LEVELS
ROOM NUMBER

SHEET REFERENCE

XX — DOOR TAG, SEE

X — WINDOW TAG, SEE

XX — INTERIOR ELEVATION, SEE

XX — PARTITION TYPE, SEE SHEET

CEILING FURR DOWN/PANELS

3HR. RATED FIRE PARTITION

2HR. RATED FIRE PARTITION

1HR. RATED FIRE PARTITION

FEC — 2-A:20-B:C FIRE EXTINGUISHER IN RECESSED CABINET; MOUNTING HEIGHT 60" (MAX.) AFF TO TOP EXTINGUISHER

FE — 2-A:20-B:C SURFACED MOUNTED, MOUNTING HEIGHT 60" (MAX.) AFF TO TOP EXTINGUISHER

ADA 30"x48" CLEAR FLOOR SPACE

DOUBLE QUEEN 13
KING 33
LUXURY SUITE 1
STANDARD SUITE 2
JUNIOR SUITE 1

TOTAL: 50 ROOMS
+ROCK ROYALITY LOUNGE

HB HARRY BAKER SMITH SA II ARCHITECTS II P L L C
189 Maple Ridge Drive Metairie, LA 70001
(504)-885-4477
central@hbsaii.com hbsaii.com
SINCE 1961

HARD ROCK HOTEL

1031 CANAL STREET
NEW ORLEANS, LOUISIANA

THESE PLANS AND SPECIFICATIONS HAVE BEEN PREPARED BY ME, OR UNDER MY CLOSE PERSONAL SUPERVISION AND TO THE BEST OF MY KNOWLEDGE AND BELIEF THEY COMPLY WITH ALL CITY, STATE AND FEDERAL REQUIREMENTS, AND AM NOT PROVIDING CONTRACT ADMINISTRATION.

CERTIFIED CORRECT

THIS DRAWING IS CONFIDENTIAL AND NOT BE LOANED, REPRODUCED, COPIED, EITHER WHOLLY OR IN PART, OR MADE PUBLIC IN ANY MANNER WITHOUT THE WRITTEN CONSENT OF HBSA II ARCHITECTS, A PROFESSIONAL LLC. ALL RIGHTS OF DESIGN OR INVENTION ARE RESERVED AND WILL REMAIN THE SOLE PROPERTY OF HBSA II ARCHITECTS A PROFESSIONAL LLC.

REVISION HISTORY


	1	2	3	4	5	6	7	8
4/26/2019								
REVISION #12								

13TH FLOOR ENLARGED PLAN D

PROJECT#: 1709
PHASE: CD
TEAM: Author
CHECKER: Checker
SCALE: AS NOTED
ISSUED: 2/1/2019
SHEET#:

A4.13.4

HRH_1031 CANAL ST._FDP ARCH SET_4/26/2019, 12:00 PM

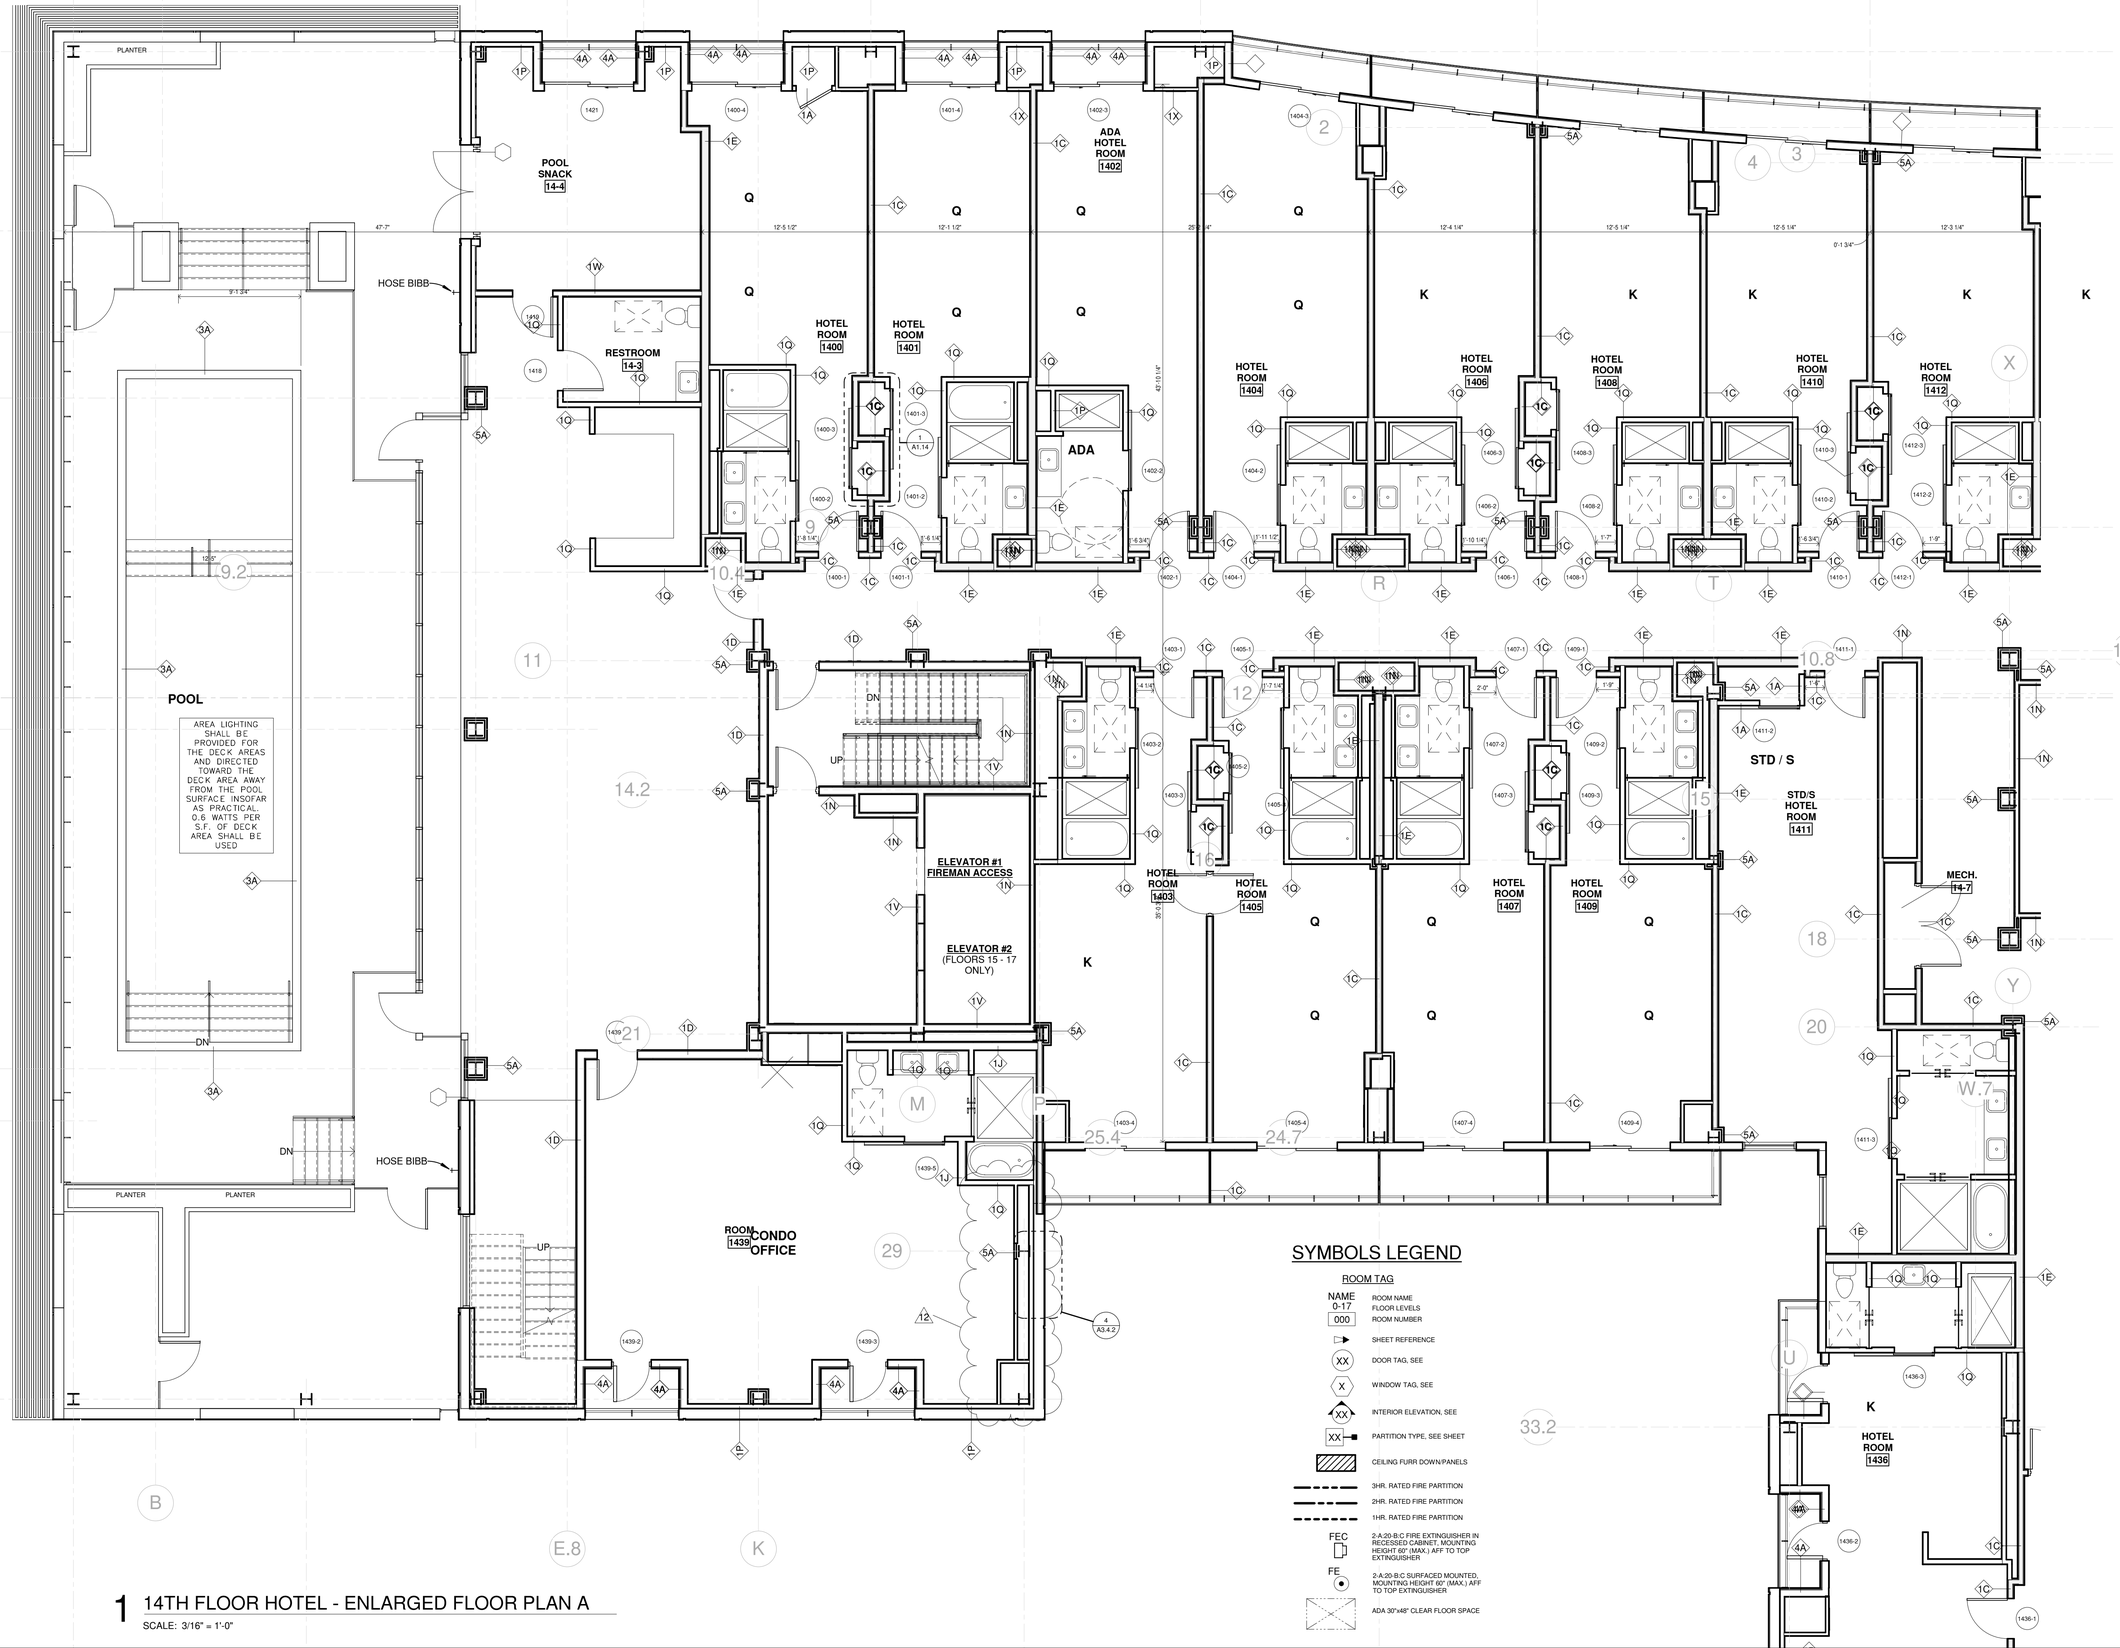

SYMBOLS LEGEND

ROOM TAG

NAME / 0-17	ROOM NAME / FLOOR LEVELS
000	ROOM NUMBER
	SHEET REFERENCE
XX	DOOR TAG, SEE
X	WINDOW TAG, SEE
XX	INTERIOR ELEVATION, SEE
XX	PARTITION TYPE, SEE SHEET
	CEILING FURR DOWN/PANELS
	3HR. RATED FIRE PARTITION
	2HR. RATED FIRE PARTITION
	1HR. RATED FIRE PARTITION
FEC	2-A:20-B:C FIRE EXTINGUISHER IN RECESSED CABINET, MOUNTING HEIGHT 60" (MAX.) AFF TO TOP EXTINGUISHER
FE	2-A:20-B:C SURFACED MOUNTED, MOUNTING HEIGHT 60" (MAX.) AFF TO TOP EXTINGUISHER
	ADA 30"x48" CLEAR FLOOR SPACE

1 14TH FLOOR HOTEL - ENLARGED FLOOR PLAN A

SCALE: 3/16" = 1'-0"

HB HARRY BAKER SMITH SA II ARCHITECTS II P L L C
189 Maple Ridge Drive Metairie, LA 70001
(504)-885-4477
central@hbsaii.com hbsaii.com
SINCE 1961

HARD ROCK HOTEL

1031 CANAL STREET
NEW ORLEANS, LOUISIANA

THESE PLANS AND SPECIFICATIONS HAVE BEEN PREPARED BY ME OR UNDER MY CLOSE PERSONAL SUPERVISION AND TO THE BEST OF MY KNOWLEDGE AND BELIEF THEY COMPLY WITH ALL CITY, STATE AND FEDERAL REQUIREMENTS, AND I AM NOT PROVIDING CONTRACT ADMINISTRATION.
CERTIFIED CORRECT

THIS DRAWING IS CONFIDENTIAL AND NOT BE LOANED, REPRODUCED, COPIED, EITHER WHOLLY OR IN PART, OR MADE PUBLIC IN ANY MANNER WITHOUT THE WRITTEN CONSENT OF HBSA II ARCHITECTS, A PROFESSIONAL LLC. ALL RIGHTS OF DESIGN OR INVENTION ARE RESERVED AND WILL REMAIN THE SOLE PROPERTY OF HBSA II ARCHITECTS A PROFESSIONAL LLC.

REVISION HISTORY


	1	2	3	4	5	6	7	8
4/26/2019								
REVISION #12								

14TH FLOOR ENLARGED PLAN A

PROJECT#: 1709
PHASE: CD
TEAM: Author
CHECKER: Checker
SCALE: AS NOTED
ISSUED: 2/1/2019
SHEET#:

A4.14.1

HRH_1031 CANAL ST_PDF ARCH SET_4/26/2019, 12:00 PM

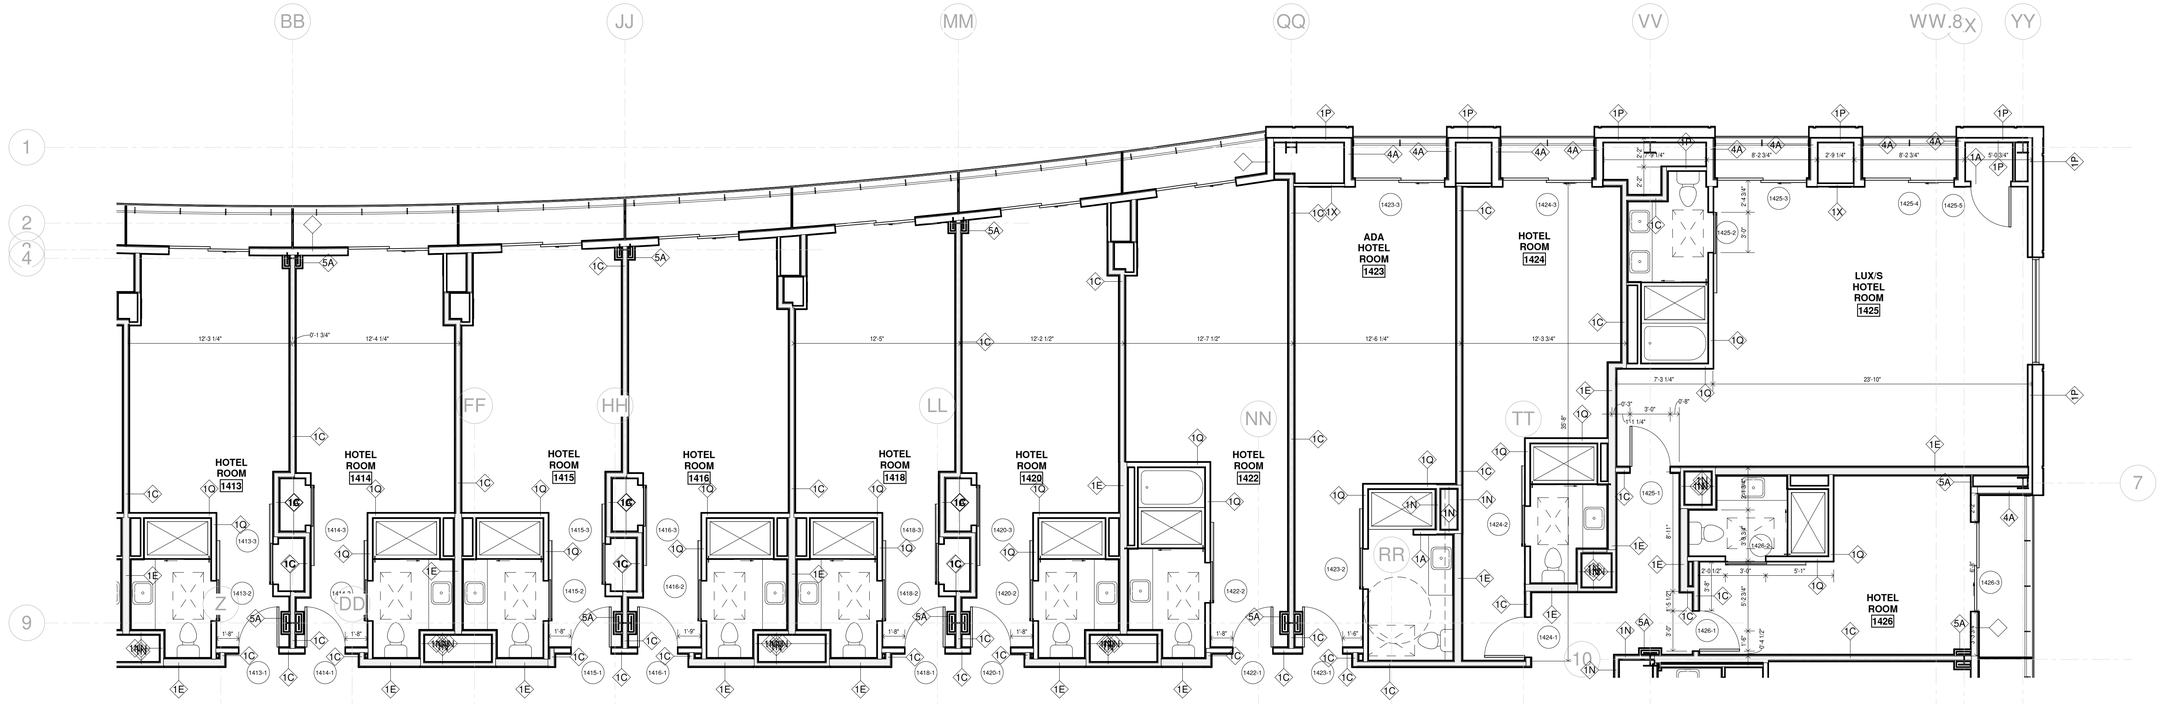

1 14TH FLOOR HOTEL - ENLARGED FLOOR PLAN B

SCALE: 3/16" = 1'-0"

SYMBOLS LEGEND

ROOM TAG

NAME	ROOM NAME
0-17	FLOOR LEVELS
000	ROOM NUMBER
	SHEET REFERENCE
XX	DOOR TAG, SEE
X	WINDOW TAG, SEE
XX	INTERIOR ELEVATION, SEE
XX	PARTITION TYPE, SEE SHEET
	CEILING FURR DOWN PANELS
	3HR. RATED FIRE PARTITION
	2HR. RATED FIRE PARTITION
	1HR. RATED FIRE PARTITION
FEC	2-A:20-B:C FIRE EXTINGUISHER IN RECESSED CABINET, MOUNTING HEIGHT 60" (MAX.) AFF TO TOP EXTINGUISHER
FE	2-A:20-B:C SURFACED MOUNTED, MOUNTING HEIGHT 60" (MAX.) AFF TO TOP EXTINGUISHER
	ADA 30"x48" CLEAR FLOOR SPACE

HB HARRY BAKER SMITH SA II ARCHITECTS II P L L C
189 Maple Ridge Drive Metairie, LA 70001
(504)-885-4477
central@hbsaii.com hbsaii.com
SINCE 1961

HARD ROCK HOTEL

1031 CANAL STREET
NEW ORLEANS, LOUISIANA

THESE PLANS AND SPECIFICATIONS HAVE BEEN PREPARED BY ME OR UNDER MY CLOSE PERSONAL SUPERVISION AND TO THE BEST OF MY KNOWLEDGE AND BELIEF THEY COMPLY WITH ALL CITY, STATE AND FEDERAL REQUIREMENTS, AND I AM NOT PROVIDING A CONTRACT ADMINISTRATION.

CERTIFIED CORRECT

THIS DRAWING IS CONFIDENTIAL AND NOT BE LOANED, REPRODUCED, COPIED, EITHER WHOLLY OR IN PART, OR MADE PUBLIC IN ANY MANNER WITHOUT THE WRITTEN CONSENT OF HB:SA II ARCHITECTS, A PROFESSIONAL L.L.C. ALL RIGHTS OF DESIGN OR INVENTION ARE RESERVED AND WILL REMAIN THE SOLE PROPERTY OF HB:SA II ARCHITECTS A PROFESSIONAL L.L.C.

REVISION HISTORY

	1	2	3	4	5	6	7	8
4/26/2019								
REVISION #12								

14TH FLOOR ENLARGED PLAN B

PROJECT#: 1709
PHASE: CD
TEAM: Author
CHECKER: Checker
SCALE: AS NOTED
ISSUED: 2/1/2019
SHEET#:

A4.14.2

HRHL-1031 CANAL ST...PDF ARCH SET_4/26/2019, 12:05 PM



SYMBOLS LEGEND

ROOM TAG

- NAME / 0-17 — ROOM NAME, FLOOR LEVELS
- 000 — ROOM NUMBER
- SHEET REFERENCE
- XX — DOOR TAG, SEE
- X — WINDOW TAG, SEE
- XX — INTERIOR ELEVATION, SEE
- XX — PARTITION TYPE, SEE SHEET
- CEILING FURR DOWN/PANELS
- 3HR. RATED FIRE PARTITION
- 2HR. RATED FIRE PARTITION
- 1HR. RATED FIRE PARTITION
- FEC — 2-A:20-B:C FIRE EXTINGUISHER IN RECESSED CABINET, MOUNTING HEIGHT 60" (MAX.) AFF TO TOP EXTINGUISHER
- FE — 2-A:20-B:C SURFACED MOUNTED, MOUNTING HEIGHT 60" (MAX.) AFF TO TOP EXTINGUISHER
- ADA 30"x48" CLEAR FLOOR SPACE

1 14TH FLOOR HOTEL - ENLARGED FLOOR PLAN C

SCALE: 3/16" = 1'-0"

HB HARRY BAKER SMITH SA II ARCHITECTS II P L I C
189 Maple Ridge Drive Metairie, LA 70001
(504)-885-4477
central@hbsai.com hbsai.com
SINCE 1961

HARD ROCK HOTEL

1031 CANAL STREET
NEW ORLEANS, LOUISIANA

THESE PLANS AND SPECIFICATIONS HAVE BEEN PREPARED BY ME OR UNDER MY CLOSE PERSONAL SUPERVISION AND TO THE BEST OF MY KNOWLEDGE AND BELIEF THEY COMPLY WITH ALL CITY, STATE AND FEDERAL REQUIREMENTS, AND AM NOT PROVIDING CONTRACT ADMINISTRATION.
CERTIFIED CORRECT

THIS DRAWING IS CONFIDENTIAL AND NOT BE LOANED, REPRODUCED, COPIED, EITHER WHOLLY OR IN PART, OR MADE PUBLIC IN ANY MANNER WITHOUT THE WRITTEN CONSENT OF HBSA II ARCHITECTS, A PROFESSIONAL LLC. ALL RIGHTS OF DESIGN OR INVENTION ARE RESERVED AND WILL REMAIN THE SOLE PROPERTY OF HBSA II ARCHITECTS A PROFESSIONAL L.L.C.

REVISION HISTORY


REVISION #	4/26/2019
1	
2	
3	
4	
5	
6	
7	
8	

14TH FLOOR ENLARGED PLAN C

PROJECT#: 1709
PHASE: CD
TEAM: Author
CHECKER: Checker
SCALE: AS NOTED
ISSUED: 2/1/2019
SHEET#:

A4.14.3

HRH_1031 CANAL ST_ FOF ARCH SET_4/26/2019, 12:57 PM

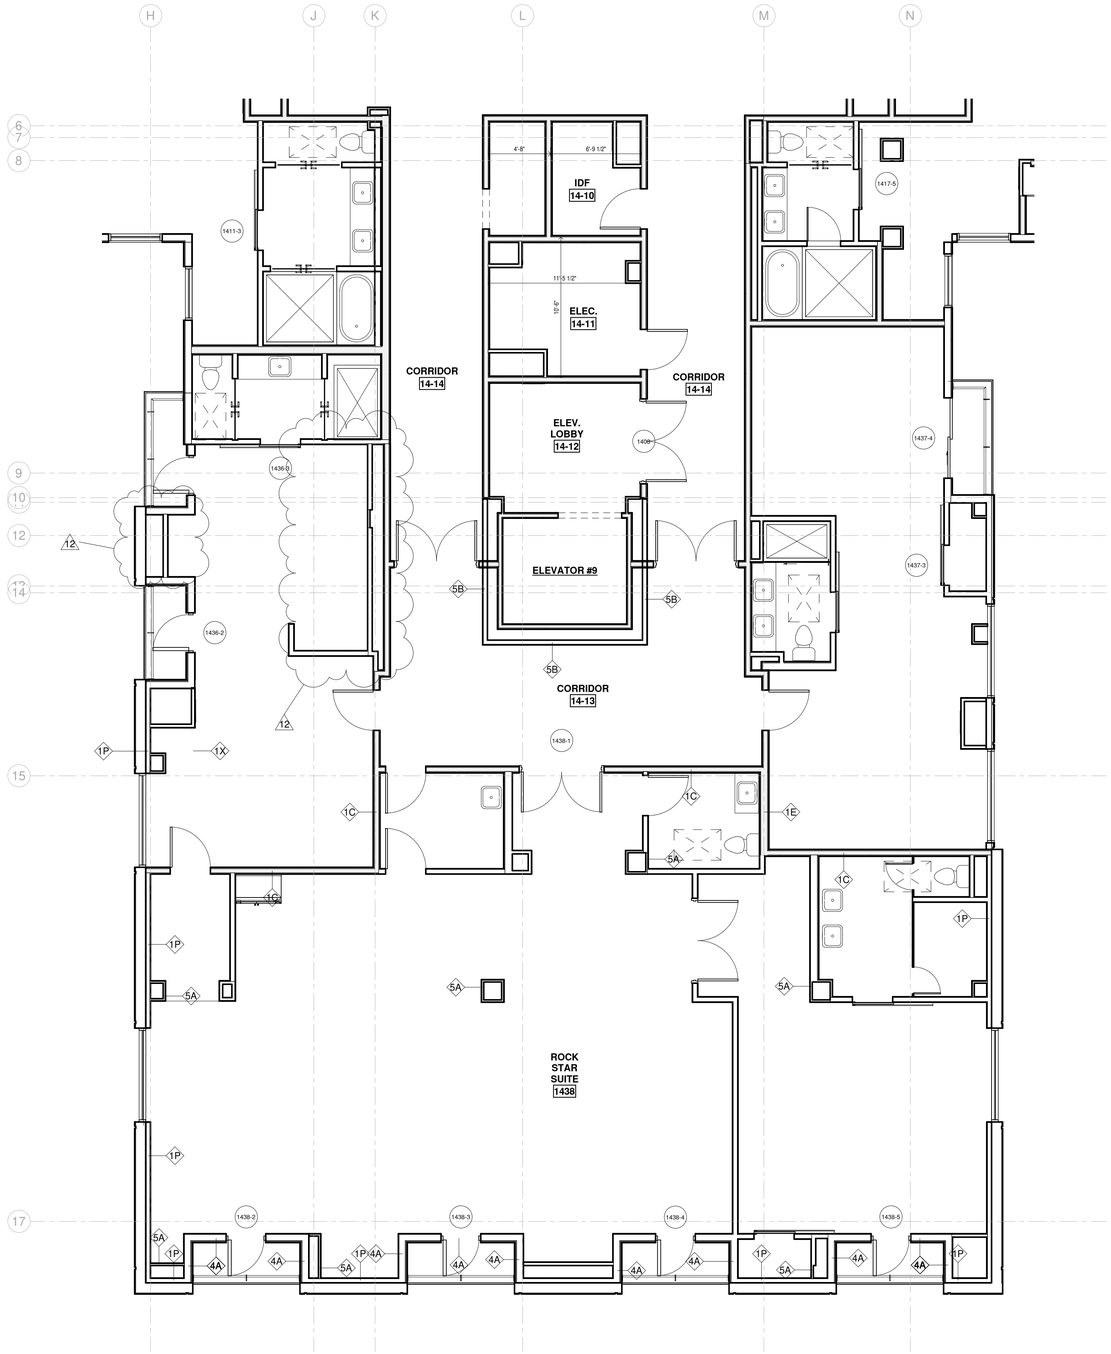

SYMBOLS LEGEND

ROOM TAG

NAME
0-17
000

ROOM NAME
FLOOR LEVELS
ROOM NUMBER

SHEET REFERENCE

XX — DOOR TAG, SEE

X — WINDOW TAG, SEE

XX — INTERIOR ELEVATION, SEE

XX — PARTITION TYPE, SEE SHEET

CEILING FURR DOWN PANELS

3HR. RATED FIRE PARTITION

2HR. RATED FIRE PARTITION

1HR. RATED FIRE PARTITION

FEC — 2-A:20-B:C FIRE EXTINGUISHER IN RECESSED CABINET, MOUNTING HEIGHT 60" (MAX.) AFF TO TOP EXTINGUISHER

FE — 2-A:20-B:C SURFACED MOUNTED, MOUNTING HEIGHT 60" (MAX.) AFF TO TOP EXTINGUISHER

ADA 30"x48" CLEAR FLOOR SPACE

1 14TH FLOOR HOTEL - ENLARGED FLOOR PLAN D

SCALE: 3/16" = 1'-0"

HB HARRY BAKER SMITH SA II ARCHITECTS II P L L C

189 Maple Ridge Drive Metairie, LA 70001
(504)-885-4477
central@hbsaii.com hbsaii.com

SINCE 1961

HARD ROCK HOTEL

1031 CANAL STREET
NEW ORLEANS, LOUISIANA

THESE PLANS AND SPECIFICATIONS HAVE BEEN PREPARED BY ME OR UNDER MY CLOSE PERSONAL SUPERVISION AND TO THE BEST OF MY KNOWLEDGE AND BELIEF THEY COMPLY WITH ALL CITY, STATE AND FEDERAL REQUIREMENTS, AND I AM NOT PROVIDING CONTRACT ADMINISTRATION.

CERTIFIED CORRECT

THIS DRAWING IS CONFIDENTIAL AND NOT BE LOANED, REPRODUCED, COPIED, EITHER WHOLLY OR IN PART, OR MADE PUBLIC IN ANY MANNER WITHOUT THE WRITTEN CONSENT OF HBSA II ARCHITECTS, A PROFESSIONAL L.L.C. ALL RIGHTS OF DESIGN OR INVENTION ARE RESERVED AND WILL REMAIN THE SOLE PROPERTY OF HBSA II ARCHITECTS A PROFESSIONAL L.L.C.

REVISION HISTORY


	4/26/2019	REVISION #12
1		
2		
3		
4		
5		
6		
7		
8		

14TH FLOOR ENLARGED PLAN D

PROJECT#: 1709
PHASE: CD
TEAM: Author
CHECKER: Checker
SCALE: AS NOTED
ISSUED: 2/1/2019
SHEET#:


A4.14.4

HRH_1031 CANAL ST._PDF ARCH SET_4/26/2019, 12:00 PM

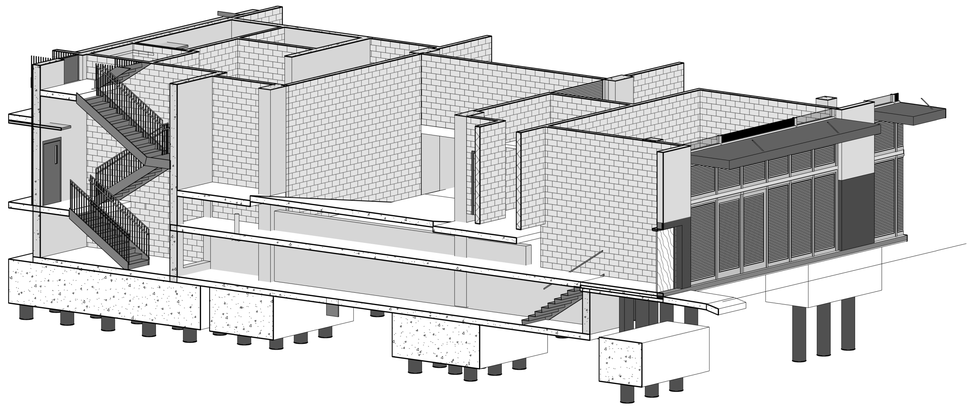


4 AXONOMETRIC VIEW AT TUNNEL

SCALE:

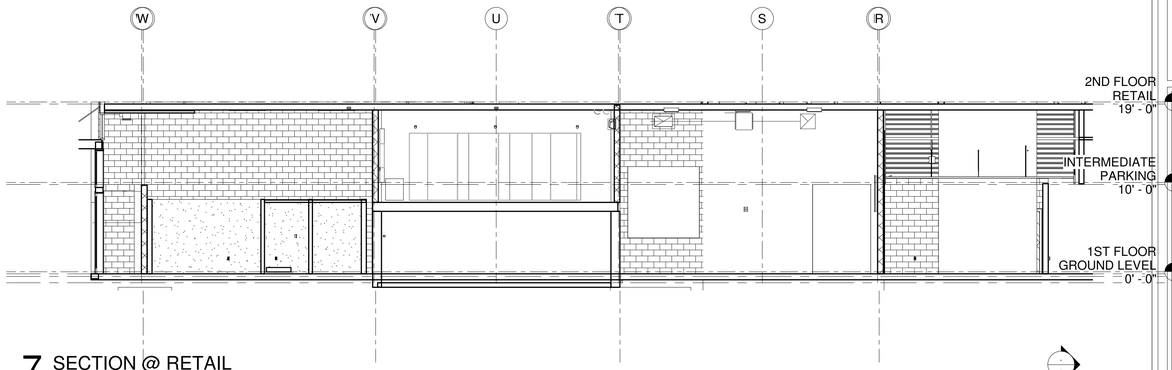


7 SECTION @ RETAIL

SCALE: 1/8" = 1'-0"

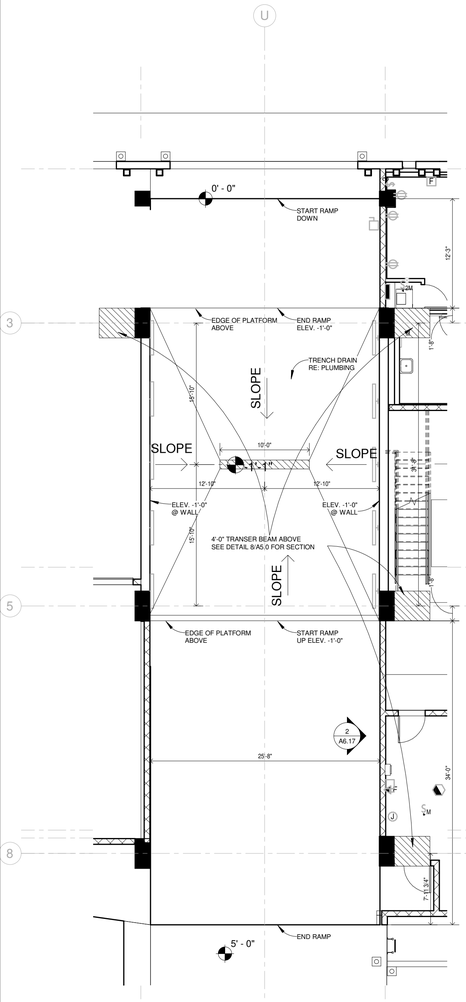


6 RAMPART ENTRY RAMP

SCALE: 1/8" = 1'-0"

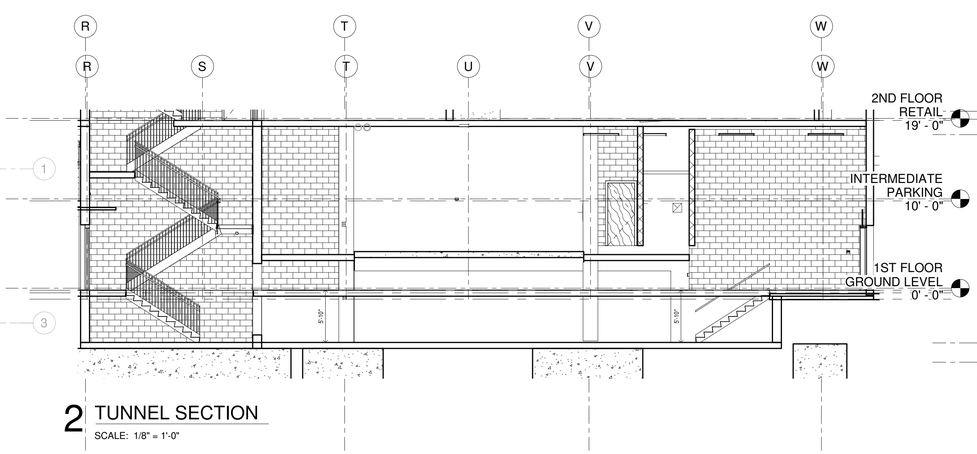


2 TUNNEL SECTION

SCALE: 1/8" = 1'-0"

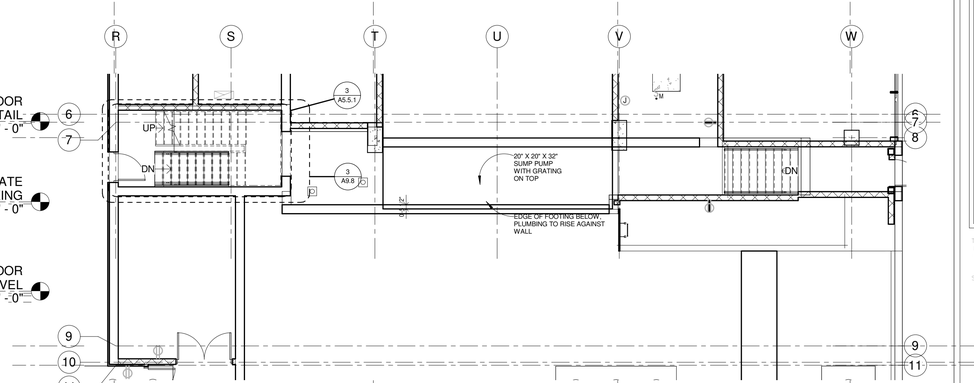


1 STAIR TUNNEL LOWER LEVEL

SCALE: 1/8" = 1'-0"

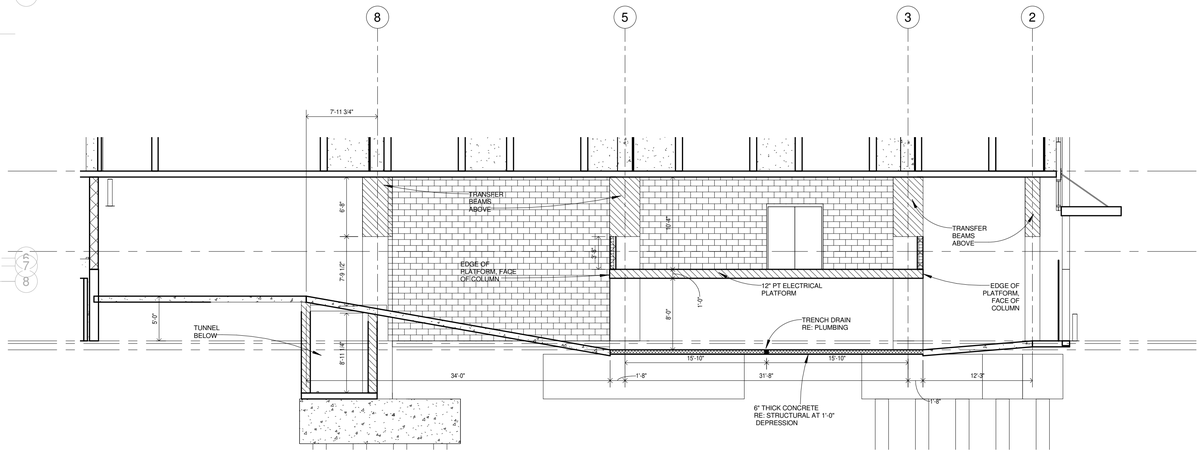

5 RAMPART ENTRY RAMP SECTION

SCALE: 1/8" = 1'-0"

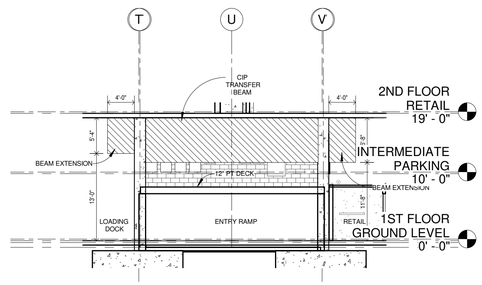

8 ELECTRICAL MEZZ. - TRANSVERSE SECTION

SCALE: 3/32" = 1'-0"

HB HARRY BAKER SMITH SA II ARCHITECTS II P L L C
189 Maple Ridge Drive Metairie, LA 70001
(504)-885-4477
central@hbsaii.com hbsaii.com
SINCE 1961

HARD ROCK HOTEL

1031 CANAL STREET
NEW ORLEANS, LOUISIANA

THESE PLANS AND SPECIFICATIONS HAVE BEEN PREPARED BY ME OR UNDER MY CLOSE PERSONAL SUPERVISION AND TO THE BEST OF MY KNOWLEDGE AND BELIEF THEY COMPLY WITH ALL CITY, STATE AND FEDERAL REQUIREMENTS, AND I AM NOT PROVIDING CONTRACT ADMINISTRATION.

CERTIFIED CORRECT

THIS DRAWING IS CONFIDENTIAL AND NOT BE LOANED, REPRODUCED, COPIED, EITHER WHOLLY OR IN PART, OR MADE PUBLIC IN ANY MANNER WITHOUT THE WRITTEN CONSENT OF HBSA II ARCHITECTS, A PROFESSIONAL L.L.C. ALL RIGHTS OF DESIGN OR INVENTION ARE RESERVED AND WILL REMAIN THE SOLE PROPERTY OF HBSA II ARCHITECTS A PROFESSIONAL L.L.C.

REVISION HISTORY


	1	2	3	4	5	6	7	8
4/26/2019								
REVISION #12								

TUNNEL SECTION AND ISOMETRIC

PROJECT#: 1709
PHASE: CD
TEAM: Author
CHECKER: Checker
SCALE: AS NOTED
ISSUED: 2/1/2019
SHEET#:

A5.0

HHRA_1031 CANAL ST._PDF ARCH SET_4/26/2019_12:05 PM

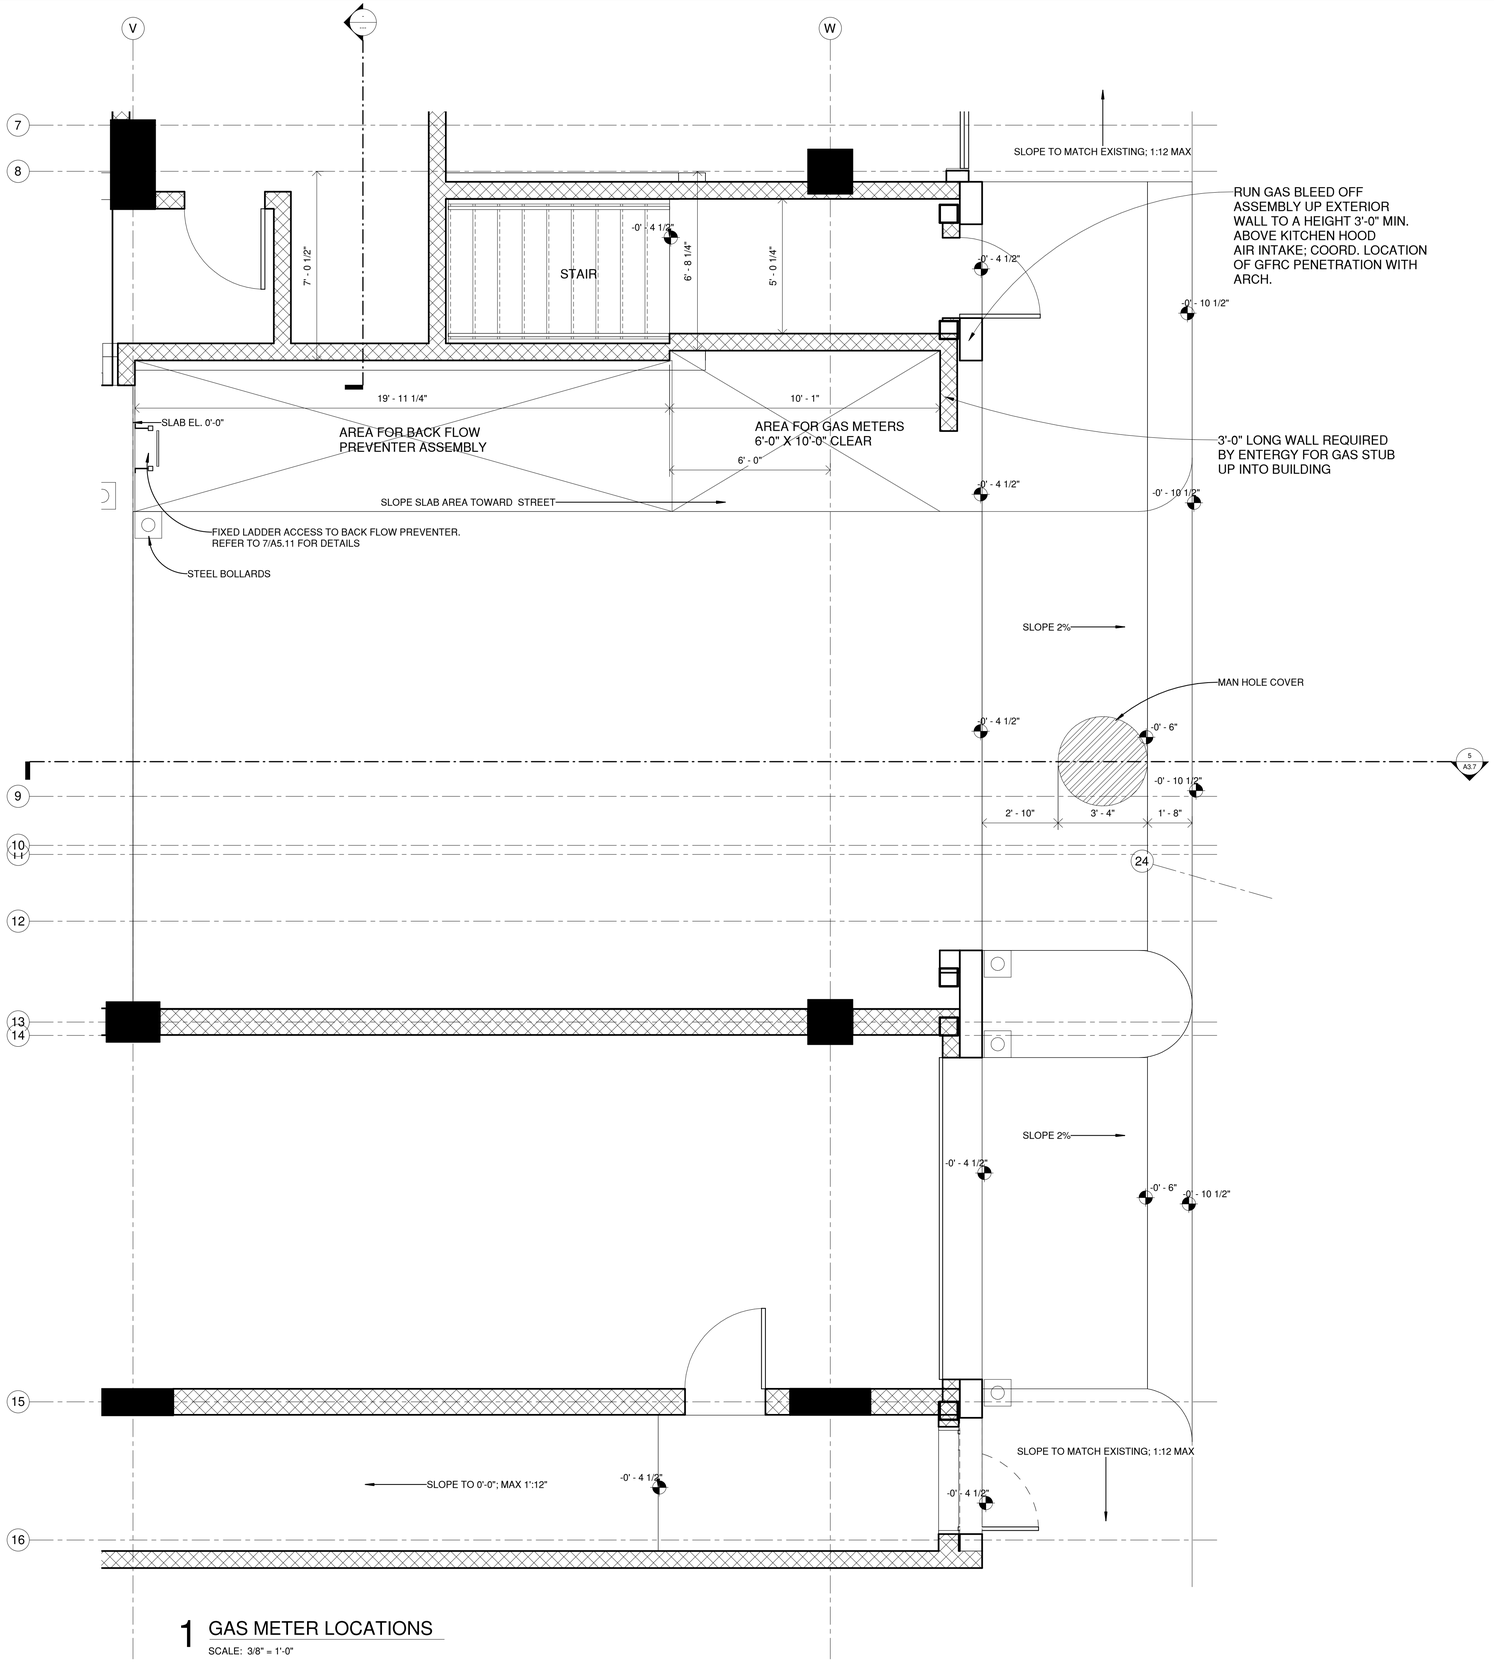

1 GAS METER LOCATIONS

SCALE: 3/8" = 1'-0"

HB HARRY BAKER SMITH
SA II ARCHITECTS II
P L L C
189 Maple Ridge Drive Metairie, LA 70001
(504)-885-4477
central@hbsaii.com hbsaii.com
SINCE 1961

HARD ROCK HOTEL

1031 CANAL STREET
NEW ORLEANS, LOUISIANA

THESE PLANS AND SPECIFICATIONS HAVE BEEN PREPARED BY ME OR UNDER MY CLOSE PERSONAL SUPERVISION AND TO THE BEST OF MY KNOWLEDGE AND BELIEF THEY COMPLY WITH ALL CITY, STATE AND FEDERAL REQUIREMENTS, AND I AM NOT PROVIDING A CONTRACT ADMINISTRATION.

CERTIFIED CORRECT

THIS DRAWING IS CONFIDENTIAL AND NOT BE LOANED, REPRODUCED, COPIED, EITHER WHOLLY OR IN PART, OR MADE PUBLIC IN ANY MANNER WITHOUT THE WRITTEN CONSENT OF HBSA II ARCHITECTS, A PROFESSIONAL LLC. ALL RIGHTS OF DESIGN OR INVENTION ARE RESERVED AND WILL REMAIN THE SOLE PROPERTY OF HBSA II ARCHITECTS A PROFESSIONAL LLC.

REVISION HISTORY


	1	2	3	4	5	6	7	8
4/26/2019								
REVISION #12								

ENLARGED GAS METER LOCATION

PROJECT#: 1709
PHASE: CD
TEAM: Author
CHECKER: Checker
SCALE: AS NOTED
ISSUED: 2/1/2019
SHEET#:


A5.0.1

H:\PR\1031 CANAL ST_PDF ARCH SET_4.26.2019_12:26 PM

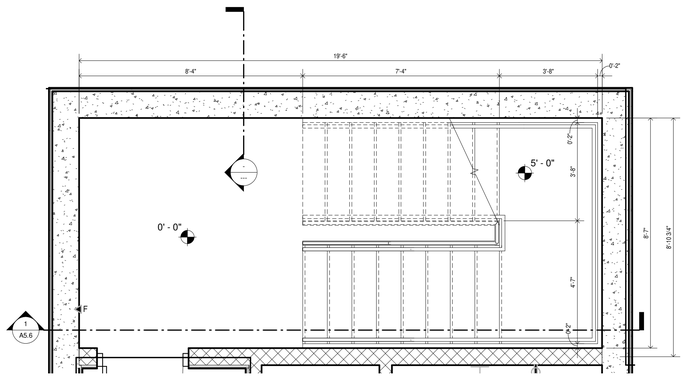


1 STAIR 1 - GROUND FLOOR

SCALE: 3/8" = 1'-0"

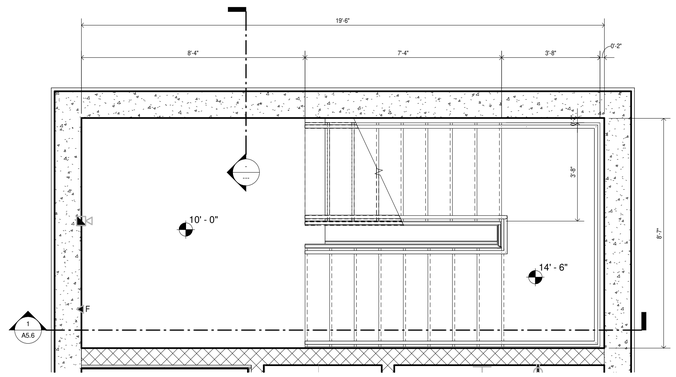


9 STAIR 1 - INTERMEDIATE FLOOR 2

SCALE: 3/8" = 1'-0"

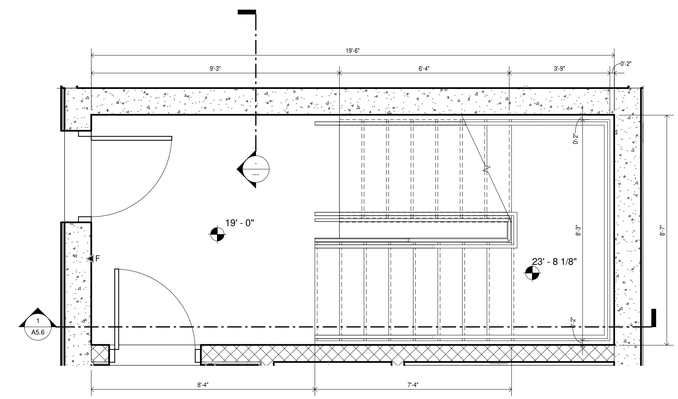


2 STAIR 1 - 2ND FLOOR

SCALE: 3/8" = 1'-0"

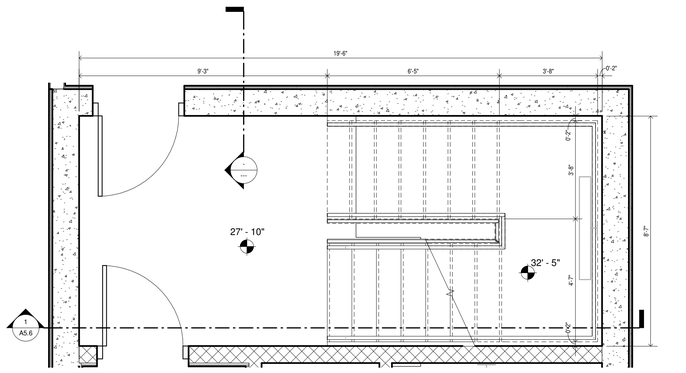


3 STAIR 1 - 2ND MEZZ FLOOR

SCALE: 3/8" = 1'-0"

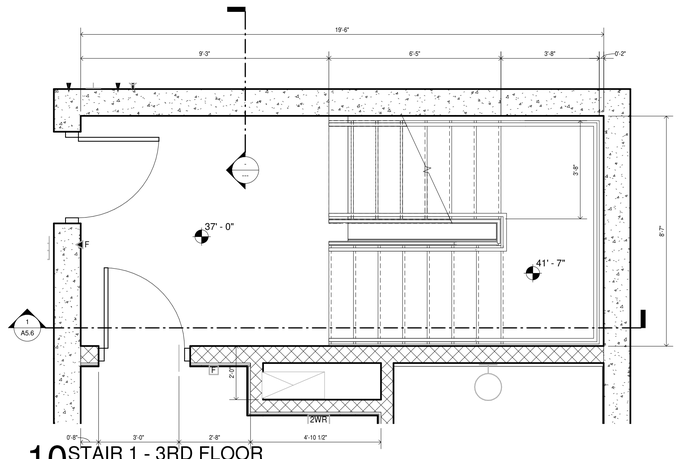


10 STAIR 1 - 3RD FLOOR

SCALE: 3/8" = 1'-0"

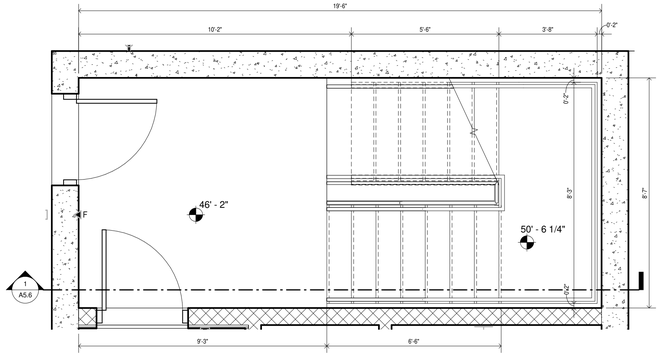


4 STAIR 1 - 4TH FLOOR

SCALE: 3/8" = 1'-0"

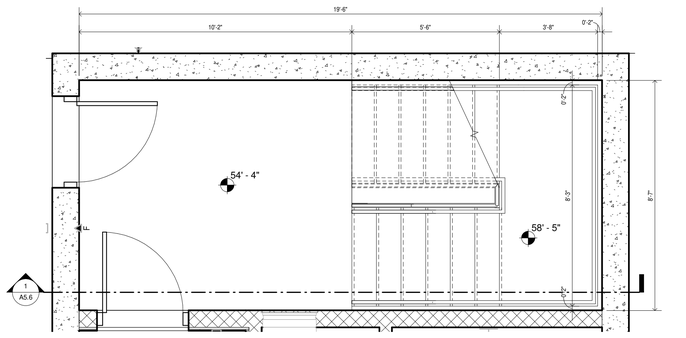


5 STAIR 1 - 5TH FLOOR

SCALE: 3/8" = 1'-0"

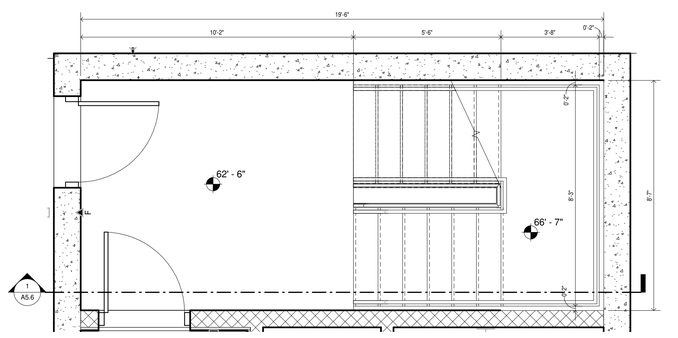

6 STAIR 1 - 6TH FLOOR

SCALE: 3/8" = 1'-0"

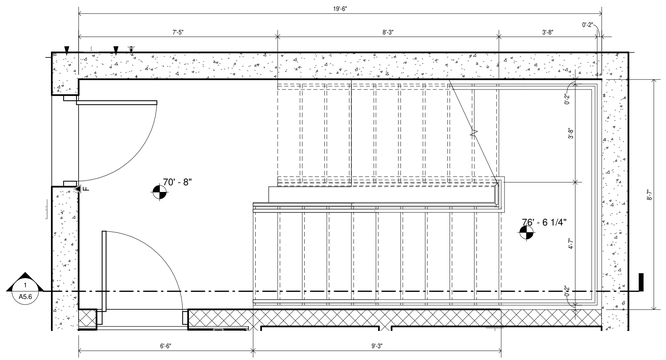

7 STAIR 1 - 7TH FLOOR

SCALE: 3/8" = 1'-0"

HB HARRY BAKER SMITH
SA II ARCHITECTS II
P L L C
189 Maple Ridge Drive Metairie, LA 70001
(504)-885-4477
central@hbsaii.com hbsaii.com
SINCE 1961

HARD ROCK HOTEL

1031 CANAL STREET
NEW ORLEANS, LOUISIANA

THESE PLANS AND SPECIFICATIONS HAVE BEEN PREPARED BY ME OR UNDER MY CLOSE PERSONAL SUPERVISION AND TO THE BEST OF MY KNOWLEDGE AND BELIEF THEY COMPLY WITH ALL CITY, STATE AND FEDERAL REQUIREMENTS. I AM NOT PROVIDING CONTRACT ADMINISTRATION.

CERTIFIED CORRECT

THIS DRAWING IS CONFIDENTIAL AND NOT BE LOANED, REPRODUCED, COPIED, EITHER WHOLLY OR IN PART, OR MADE PUBLIC IN ANY MANNER WITHOUT THE WRITTEN CONSENT OF HBSA II ARCHITECTS, A PROFESSIONAL L.L.C. ALL RIGHTS OF DESIGN OR INVENTION ARE RESERVED AND WILL REMAIN THE SOLE PROPERTY OF HBSA II ARCHITECTS A PROFESSIONAL L.L.C.

REVISION HISTORY


	1	2	3	4	5	6	7	8
4/26/2019								
REVISION #12								

ENLARGED STAIR PLANS


PROJECT#: 1709
PHASE: CD
TEAM: Author
CHECKER: Checker
SCALE: AS NOTED
ISSUED: 2/1/2019
SHEET#:

A5.1


HRHL-1031 CANAL ST_PDF ARCH SET_4/26/2019, 12:00 PM

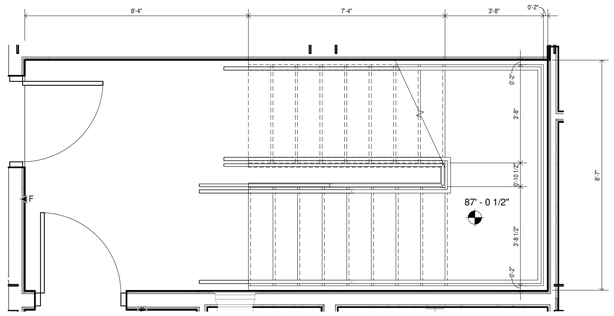

10 STAIR 1 - 8TH FLOOR
SCALE: 3/8" = 1'-0"

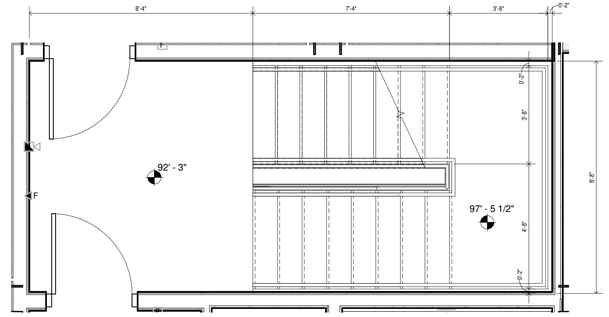

8 STAIR 1 - 9TH FLOOR
SCALE: 3/8" = 1'-0"

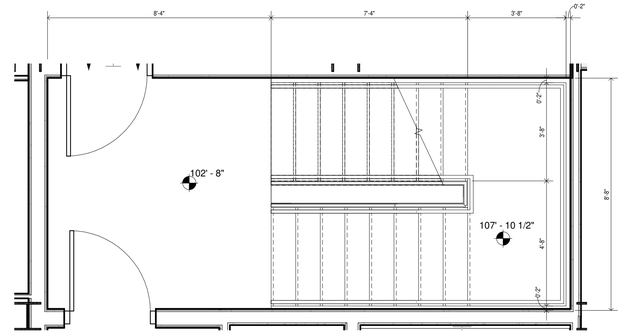

1 STAIR 1 - 10TH FLOOR
SCALE: 3/8" = 1'-0"

2 STAIR 1 - 11TH FLOOR
SCALE: 3/8" = 1'-0"

3 STAIR 1 - 12TH FLOOR
SCALE: 3/8" = 1'-0"

4 STAIR 1 - 13TH FLOOR
SCALE: 3/8" = 1'-0"

5 STAIR 1 - 14TH FLOOR
SCALE: 3/8" = 1'-0"

6 STAIR 1 - 15TH FLOOR
SCALE: 3/8" = 1'-0"

7 STAIR 1 - 16TH FLOOR
SCALE: 3/8" = 1'-0"

HB HARRY BAKER SMITH
SA II ARCHITECTS II
P L L C
189 Maple Ridge Drive Metairie, LA 70001
(504)-885-4477
central@hbsaii.com hbsaii.com
SINCE 1961

HARD ROCK HOTEL

1031 CANAL STREET
NEW ORLEANS, LOUISIANA

THESE PLANS AND SPECIFICATIONS HAVE BEEN PREPARED BY ME, OR UNDER MY CLOSE PERSONAL SUPERVISION AND TO THE BEST OF MY KNOWLEDGE AND BELIEF THEY COMPLY WITH ALL CITY, STATE AND FEDERAL REQUIREMENTS, AND I AM NOT PROVIDING CONTRACT ADMINISTRATION.
CERTIFIED CORRECT

THIS DRAWING IS CONFIDENTIAL AND NOT BE LOANED, REPRODUCED, COPIED, EITHER WHOLLY OR IN PART, OR MADE PUBLIC IN ANY MANNER WITHOUT THE WRITTEN CONSENT OF HB SA II ARCHITECTS, A PROFESSIONAL LLC. ALL RIGHTS OF DESIGN OR INVENTION ARE RESERVED AND WILL REMAIN THE SOLE PROPERTY OF HB SA II ARCHITECTS A PROFESSIONAL LLC.

REVISION HISTORY


	1	2	3	4	5	6	7	8
4/26/2019								
REVISION #12								

ENLARGED STAIR PLANS

PROJECT#: 1709
PHASE: CD
TEAM: Author
CHECKER: Checker
SCALE: AS NOTED
ISSUED: 2/1/2019
SHEET#:

A5.2

H:\R_1031 CANAL ST_PKP_ARCH SET_4\26\2019, 12:30 PM

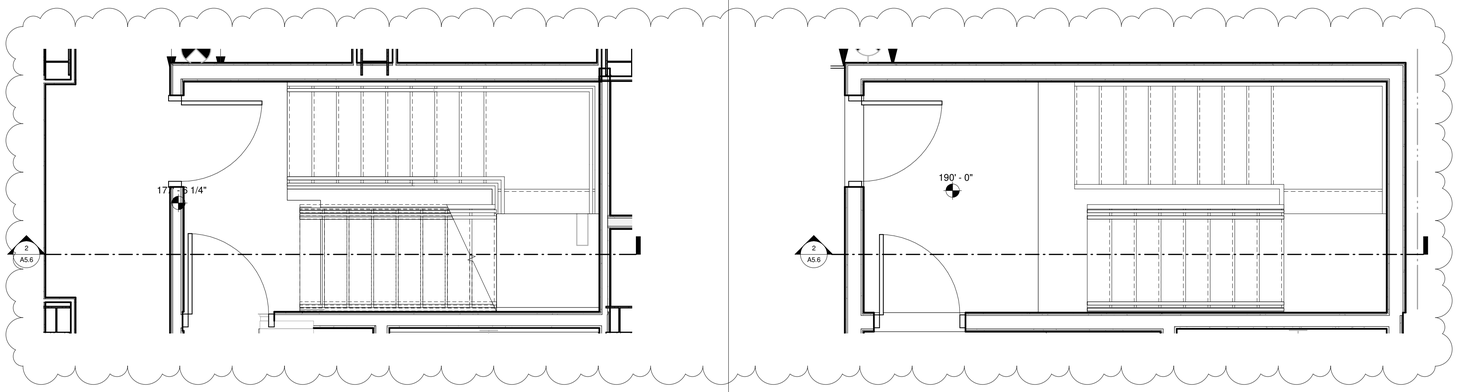

1 STAIR 1 - 17TH FLOOR

SCALE: 3/8" = 1'-0"

2 STAIR 1 - ROOF

SCALE: 3/8" = 1'-0"

HB HARRY BAKER SMITH
SA II ARCHITECTS II
P L L C
189 Maple Ridge Drive Metairie, LA 70001
(504)-885-4477
central@hbsaii.com hbsaii.com
SINCE 1961

HARD ROCK HOTEL

1031 CANAL STREET
NEW ORLEANS, LOUISIANA

THESE PLANS AND SPECIFICATIONS HAVE BEEN PREPARED BY ME OR UNDER MY CLOSE PERSONAL SUPERVISION AND TO THE BEST OF MY KNOWLEDGE AND BELIEF THEY COMPLY WITH ALL CITY, STATE AND FEDERAL REQUIREMENTS, AND I AM NOT PROVIDING CONTRACT ADMINISTRATION.

CERTIFIED CORRECT

THIS DRAWING IS CONFIDENTIAL AND NOT BE LOANED, REPRODUCED, COPIED, EITHER WHOLLY OR IN PART, OR MADE PUBLIC IN ANY MANNER WITHOUT THE WRITTEN CONSENT OF HB SA II ARCHITECTS, A PROFESSIONAL L.L.C. ALL RIGHTS OF DESIGN OR INVENTION ARE RESERVED AND WILL REMAIN THE SOLE PROPERTY OF HB SA II ARCHITECTS A PROFESSIONAL L.L.C.

REVISION HISTORY


		4/26/2019
1	REVISION #12	
2		
3		
4		
5		
6		
7		
8		

ENLARGED STAIR PLANS

PROJECT#: 1709
PHASE: CD
TEAM: Author
CHECKER: Checker
SCALE: AS NOTED
ISSUED: 2/1/2019
SHEET#:


A5.2.1

HRHL-1031 CANAL ST_CPDF ARCH SET_4/26/2019, 12:00 PM

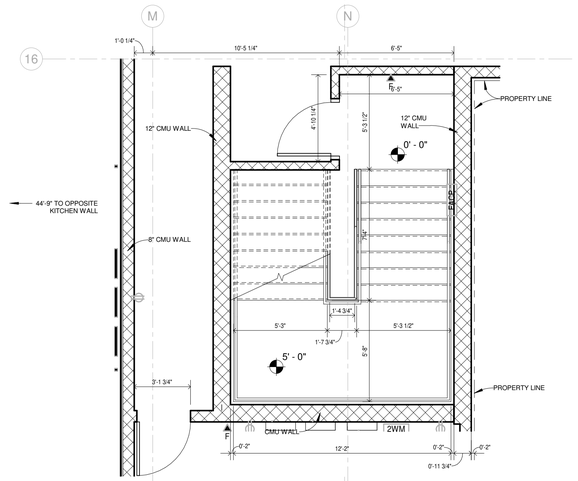


1 STAIR 2 - GROUND FLOOR

SCALE: 1/4" = 1'-0"

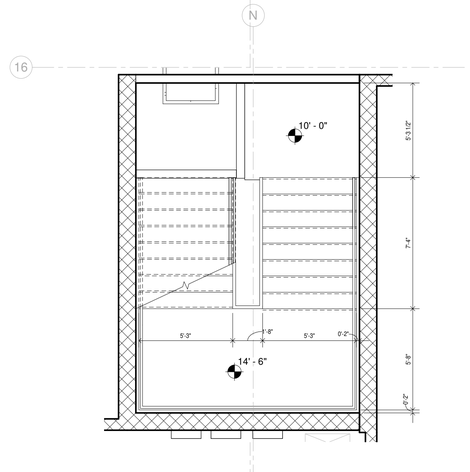


2 STAIR 2 - INTERMEDIATE

SCALE: 1/4" = 1'-0"

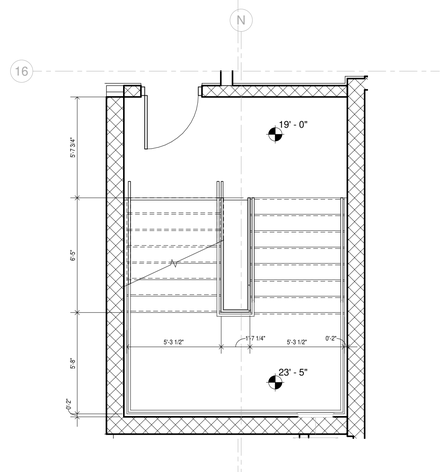


3 STAIR 2 - 2ND FLOOR

SCALE: 1/4" = 1'-0"

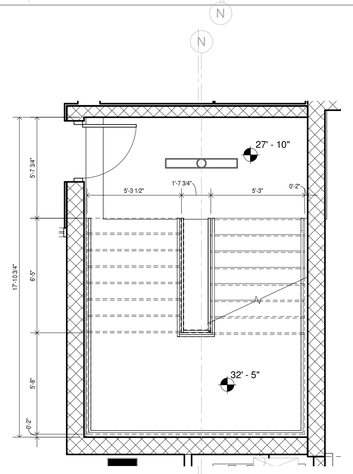


4 STAIR 2 - 2ND MEZZ FLOOR

SCALE: 1/4" = 1'-0"

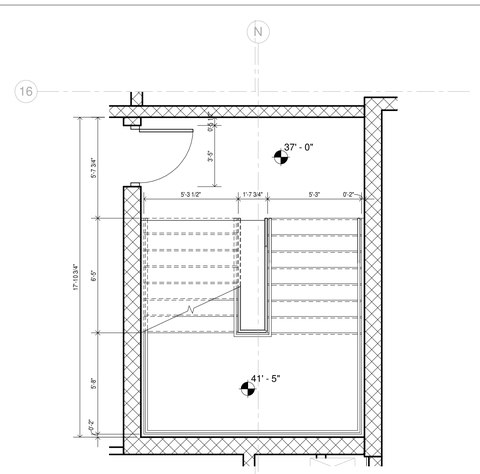


5 STAIR 2 - 3RD FLOOR

SCALE: 1/4" = 1'-0"

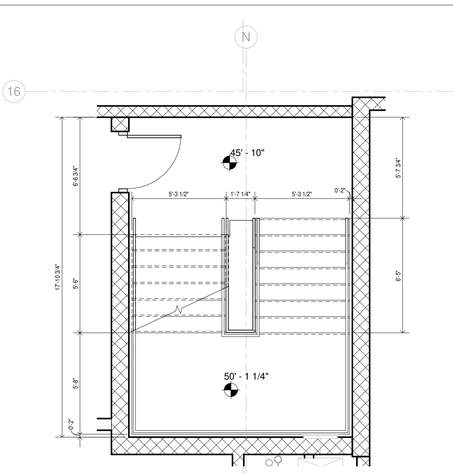


6 STAIR 2 - 4TH FLOOR

SCALE: 1/4" = 1'-0"

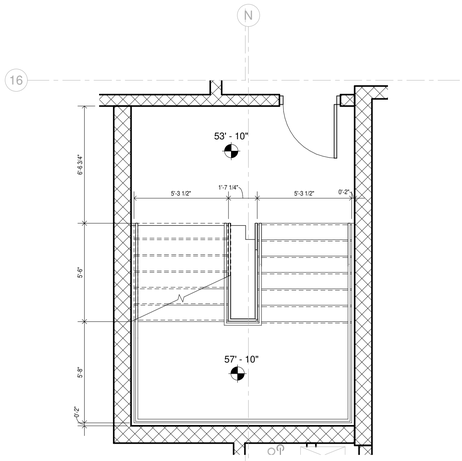

7 STAIR 2 - 5TH FLOOR

SCALE: 1/4" = 1'-0"

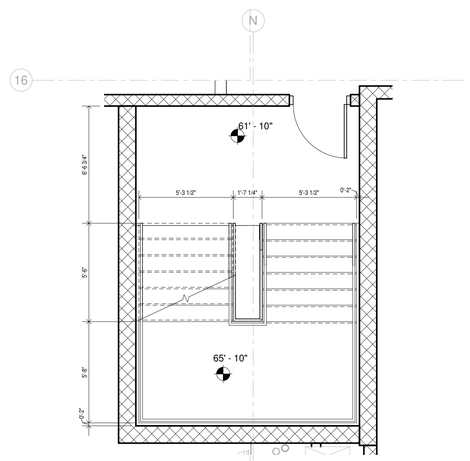

8 STAIR 2 - 6TH FLOOR

SCALE: 1/4" = 1'-0"

HB HARRY BAKER SMITH SA II ARCHITECTS II P L L C
189 Maple Ridge Drive Metairie, LA 70001
(504)-885-4477
central@hbsaii.com hbsaii.com
SINCE 1961

HARD ROCK HOTEL

1031 CANAL STREET
NEW ORLEANS, LOUISIANA

THESE PLANS AND SPECIFICATIONS HAVE BEEN PREPARED BY ME OR UNDER MY CLOSE PERSONAL SUPERVISION AND TO THE BEST OF MY KNOWLEDGE AND BELIEF THEY COMPLY WITH ALL CITY, STATE AND FEDERAL REQUIREMENTS, AND AM NOT PROVIDING CONTRACT ADMINISTRATION.

CERTIFIED CORRECT

THIS DRAWING IS CONFIDENTIAL AND NOT BE LOANED, REPRODUCED, COPIED, EITHER WHOLLY OR IN PART, OR MADE PUBLIC IN ANY MANNER WITHOUT THE WRITTEN CONSENT OF HB SA II ARCHITECTS, A PROFESSIONAL LLC. ALL RIGHTS OF DESIGN OR INVENTION ARE RESERVED AND WILL REMAIN THE SOLE PROPERTY OF HB SA II ARCHITECTS A PROFESSIONAL LLC.

REVISION HISTORY


4/25/2019								
REVISION #12								
1	2	3	4	5	6	7	8	

ENLARGED STAIR PLANS

PROJECT#: 1709
PHASE: CD
TEAM: Author
CHECKER: Checker
SCALE: AS NOTED
ISSUED: 2/1/2019
SHEET#:


A5.3

H:\R_1031 CANAL ST_PNP_ARCH SET_4-25-2019, 12:30 PM

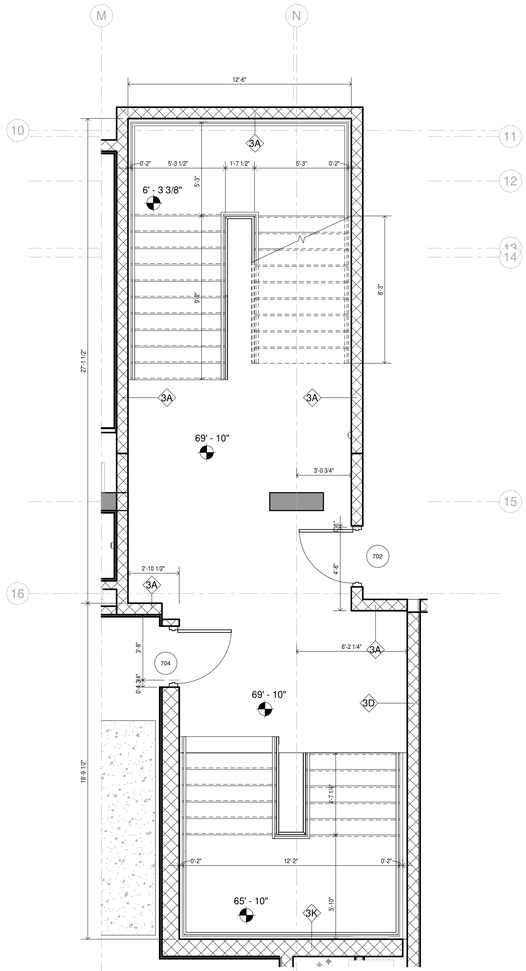

1 STAIR 2 - 7TH FLOOR

SCALE: 1/4" = 1'-0"

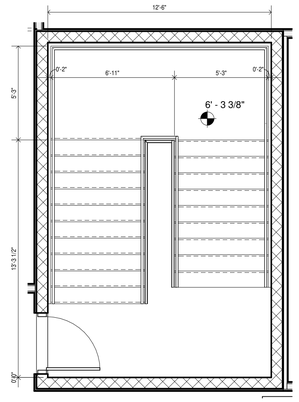

2 STAIR 2 - 8TH FLOOR

SCALE: 1/4" = 1'-0"

HB HARRY BAKER SMITH
SA II ARCHITECTS II
P L L C
189 Maple Ridge Drive Metairie, LA 70001
(504)-885-4477
central@hbsaii.com hbsaii.com
SINCE 1961

HARD ROCK HOTEL

1031 CANAL STREET
NEW ORLEANS, LOUISIANA

THESE PLANS AND SPECIFICATIONS HAVE BEEN PREPARED BY ME OR UNDER MY CLOSE PERSONAL SUPERVISION AND TO THE BEST OF MY KNOWLEDGE AND BELIEF THEY COMPLY WITH ALL CITY, STATE AND FEDERAL REQUIREMENTS, AND I AM NOT PROVIDING CONTRACT ADMINISTRATION.

CERTIFIED CORRECT

THIS DRAWING IS CONFIDENTIAL AND NOT BE LOANED, REPRODUCED, COPIED, EITHER WHOLLY OR IN PART, OR MADE PUBLIC IN ANY MANNER WITHOUT THE WRITTEN CONSENT OF HBSA II ARCHITECTS, A PROFESSIONAL LLC. ALL RIGHTS OF DESIGN OR INVENTION ARE RESERVED AND WILL REMAIN THE SOLE PROPERTY OF HBSA II ARCHITECTS A PROFESSIONAL LLC.

REVISION HISTORY


	4/26/2019	REVISION #12
1		
2		
3		
4		
5		
6		
7		
8		

ENLARGED STAIR PLANS


PROJECT#: 1709
PHASE: CD
TEAM: Author
CHECKER: Checker
SCALE: AS NOTED
ISSUED: 2/1/2019
SHEET#:

A5.3.1


HRH_1031 CANAL ST._PDF ARCH SET_4/26/2019, 12:00 PM

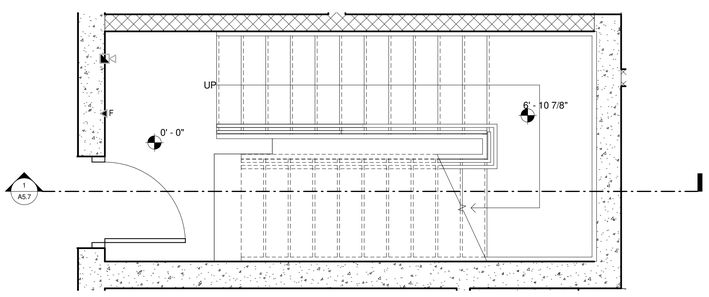


1 STAIR 3 - GROUND FLOOR
SCALE: 3/8" = 1'-0"

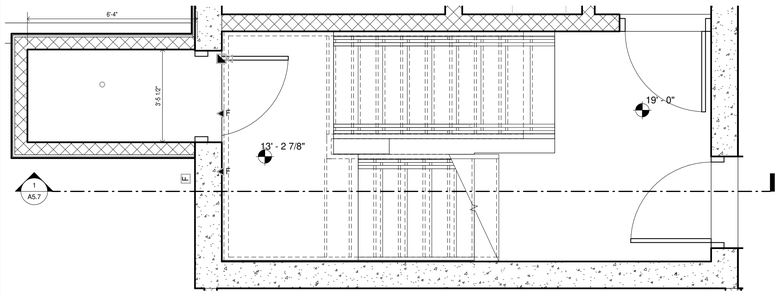


2 STAIR 3 - INTERMEDIATE/2ND FLOOR
SCALE: 3/8" = 1'-0"

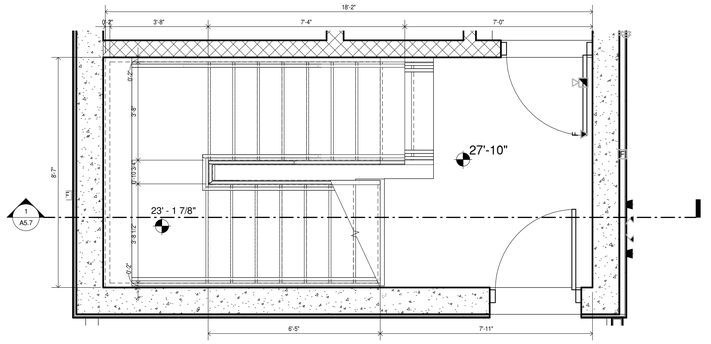


3 STAIR 3 - 2ND MEZZ FLOOR
SCALE: 3/8" = 1'-0"

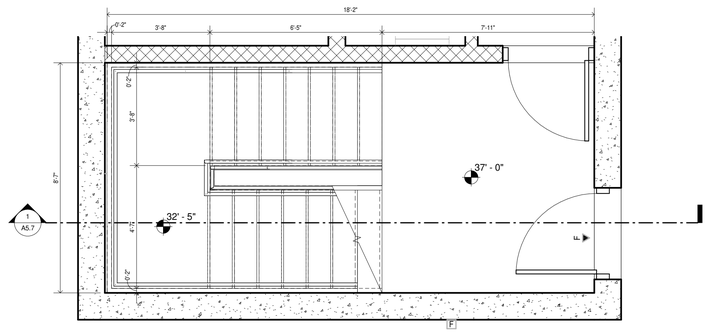


4 STAIR 3 - 3RD FLOOR
SCALE: 3/8" = 1'-0"

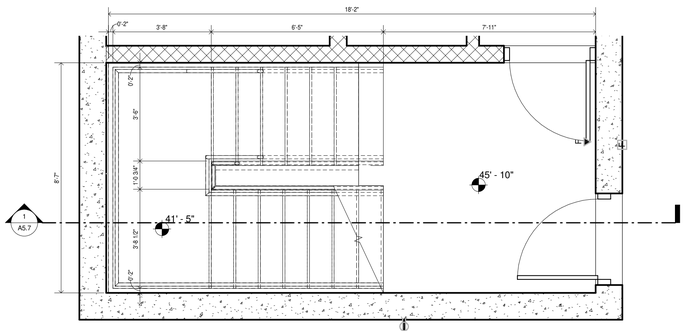


5 STAIR 3 - 4TH FLOOR
SCALE: 3/8" = 1'-0"

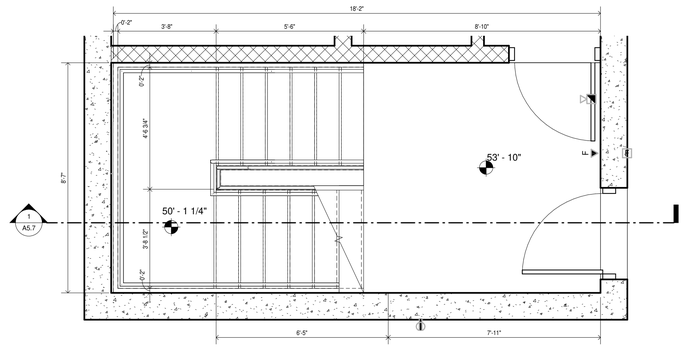


6 STAIR 3 - 5TH FLOOR
SCALE: 3/8" = 1'-0"

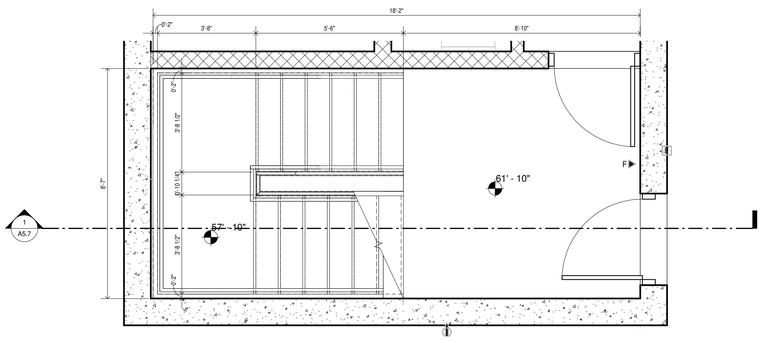

7 STAIR 3 - 6TH FLOOR
SCALE: 3/8" = 1'-0"

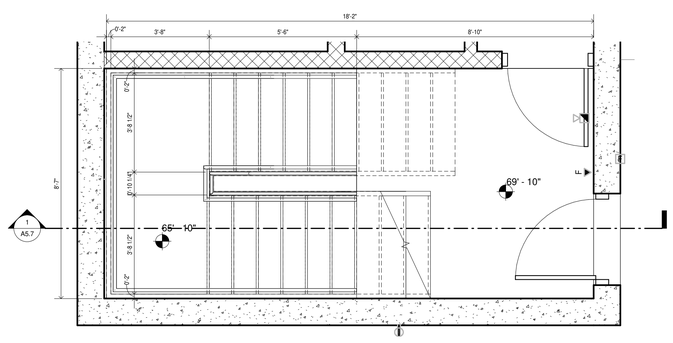

8 STAIR 3 - 7TH FLOOR
SCALE: 3/8" = 1'-0"

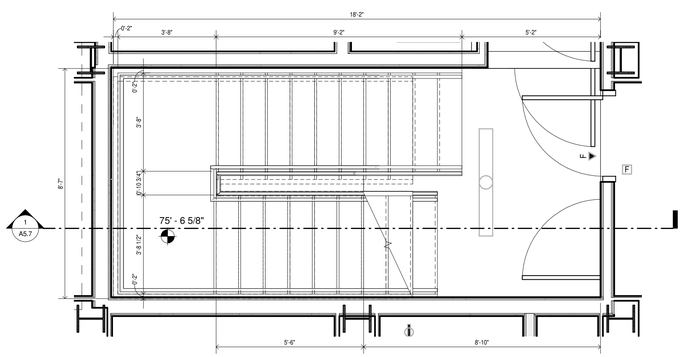

9 STAIR 3 - 8TH FLOOR
SCALE: 3/8" = 1'-0"

HB HARRY BAKER SMITH
SA II ARCHITECTS II
P L L C
189 Maple Ridge Drive Metairie, LA 70001
(504)-885-4477
central@hbsaii.com hbsaii.com
SINCE 1961

HARD ROCK HOTEL

1031 CANAL STREET
NEW ORLEANS, LOUISIANA

THESE PLANS AND SPECIFICATIONS HAVE BEEN PREPARED BY ME, OR UNDER MY CLOSE PERSONAL SUPERVISION AND TO THE BEST OF MY KNOWLEDGE AND BELIEF THEY COMPLY WITH ALL CITY, STATE AND FEDERAL REQUIREMENTS, AND AM NOT PROVIDING CONTRACT ADMINISTRATION.

CERTIFIED CORRECT

THIS DRAWING IS CONFIDENTIAL AND NOT BE LOANED, REPRODUCED, COPIED, EITHER WHOLLY OR IN PART, OR MADE PUBLIC IN ANY MANNER WITHOUT THE WRITTEN CONSENT OF HBSA II ARCHITECTS, A PROFESSIONAL L.L.C., ALL RIGHTS OF DESIGN OR INVENTION ARE RESERVED AND WILL REMAIN THE SOLE PROPERTY OF HBSA II ARCHITECTS A PROFESSIONAL L.L.C.

REVISION HISTORY


	REVISION #12	4/26/2019
1		
2		
3		
4		
5		
6		
7		
8		

ENLARGED STAIR PLANS

PROJECT#: 1709
PHASE: CD
TEAM: Author
CHECKER: Checker
SCALE: AS NOTED
ISSUED: 2/1/2019
SHEET#:


A5.4

HRH_1031 CANAL ST._PDF ARCH SET_4/26/2019, 12:00 PM

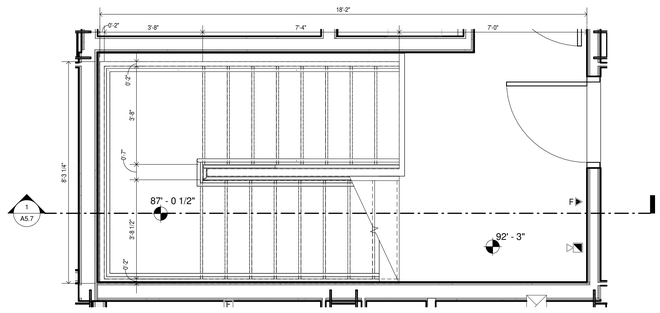


1 STAIR 3 - 9TH FLOOR

SCALE: 3/8" = 1'-0"

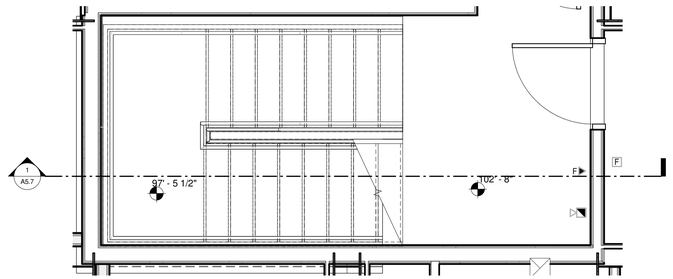


2 STAIR 3 - 10TH FLOOR

SCALE: 3/8" = 1'-0"

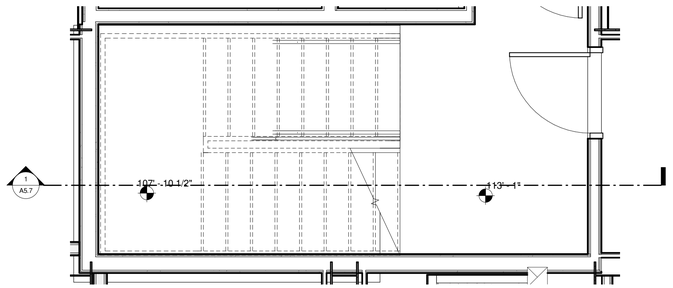


3 STAIR 3 - 11TH FLOOR

SCALE: 3/8" = 1'-0"

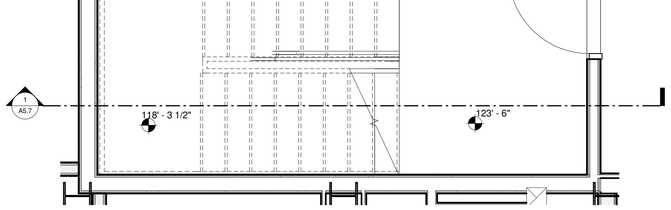


4 STAIR 3 - 12TH FLOOR

SCALE: 3/8" = 1'-0"

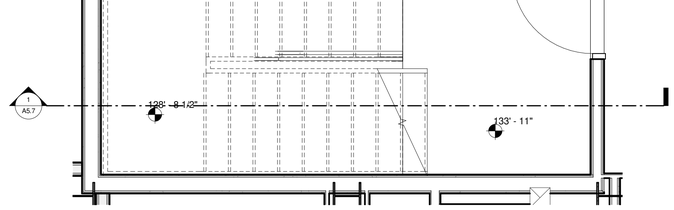


5 STAIR 3 - 13TH FLOOR

SCALE: 3/8" = 1'-0"

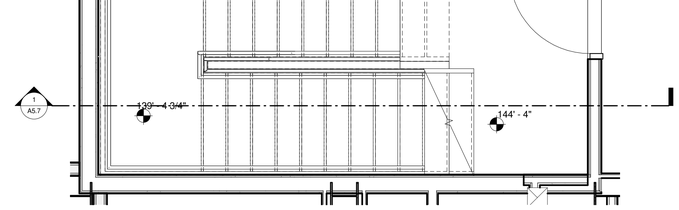


6 STAIR 3 - 14TH FLOOR

SCALE: 3/8" = 1'-0"

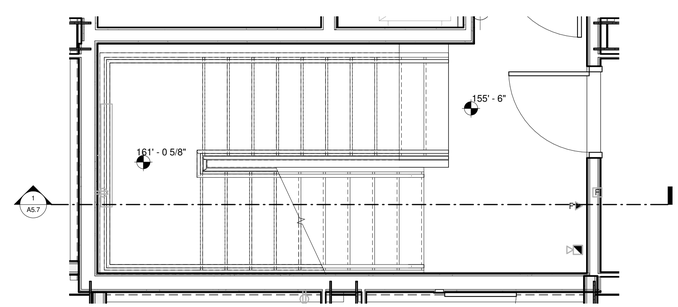


7 STAIR 3 - 15TH FLOOR

SCALE: 3/8" = 1'-0"

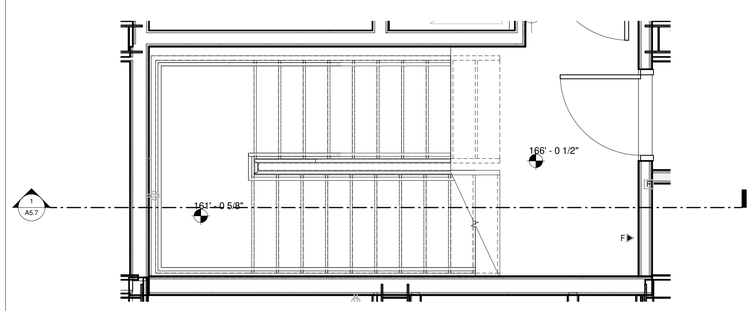

8 STAIR 3 - 16TH FLOOR

SCALE: 3/8" = 1'-0"

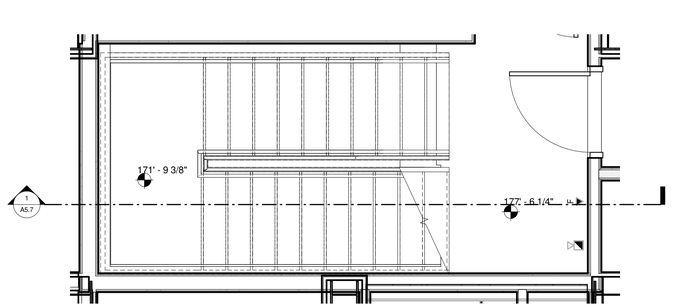

9 STAIR 3 - 17TH FLOOR

SCALE: 3/8" = 1'-0"

HB HARRY BAKER SMITH SA II ARCHITECTS II P L L C
189 Maple Ridge Drive Metairie, LA 70001
(504)-885-4477
central@hbsaii.com hbsaii.com
SINCE 1961

HARD ROCK HOTEL

1031 CANAL STREET
NEW ORLEANS, LOUISIANA

THESE PLANS AND SPECIFICATIONS HAVE BEEN PREPARED BY ME OR UNDER MY CLOSE PERSONAL SUPERVISION AND TO THE BEST OF MY KNOWLEDGE AND BELIEF THEY COMPLY WITH ALL CITY, STATE AND FEDERAL REQUIREMENTS, AND I AM NOT PROVIDING CONTRACT ADMINISTRATION.

CERTIFIED CORRECT

THIS DRAWING IS CONFIDENTIAL AND NOT BE LOANED, REPRODUCED, COPIED, EITHER WHOLLY OR IN PART, OR MADE PUBLIC IN ANY MANNER WITHOUT THE WRITTEN CONSENT OF HB SA II ARCHITECTS, A PROFESSIONAL LLC. ALL RIGHTS OF DESIGN OR INVENTION ARE RESERVED AND WILL REMAIN THE SOLE PROPERTY OF HB SA II ARCHITECTS A PROFESSIONAL LLC.

REVISION HISTORY


	1	2	3	4	5	6	7	8
4/26/2019								
REVISION #12								

ENLARGED STAIR PLANS

PROJECT#: 1709
PHASE: CD
TEAM: Author
CHECKER: Checker
SCALE: AS NOTED
ISSUED: 2/1/2019
SHEET#:

A5.5

H:\PR\-1031 CANAL ST_PDF ARCH SET_4-26-2019_12:20:1 PM

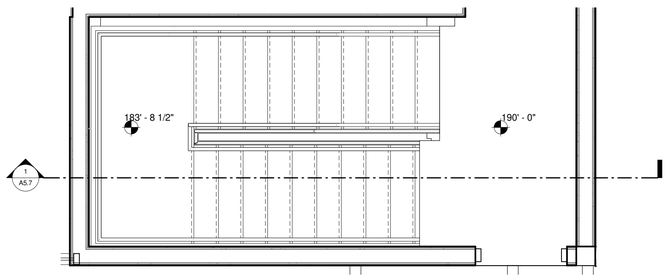

1 STAIR 3 - ROOF

SCALE: 3/8" = 1'-0"

STAIR SPECS:

NUMBER OF RISERS: 33

ACTUAL RISER HEIGHT: 6 - 233/256"


ACTUAL TREAD DEPTH: 11"

STAIR BASE LEVEL: GROUDN FLOOR

~~STAIR TOP LEVEL: 2ND FLOOR RETAIL~~


STRINGER / STEP MATERIAL: STEEL

RAILING MATERIAL: GLASS

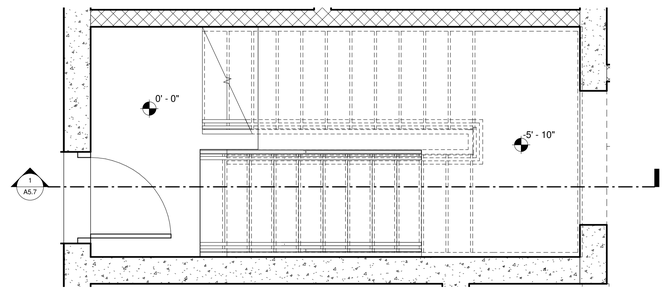


3 STAIR 3 - TUNNEL

SCALE: 3/8" = 1'-0"

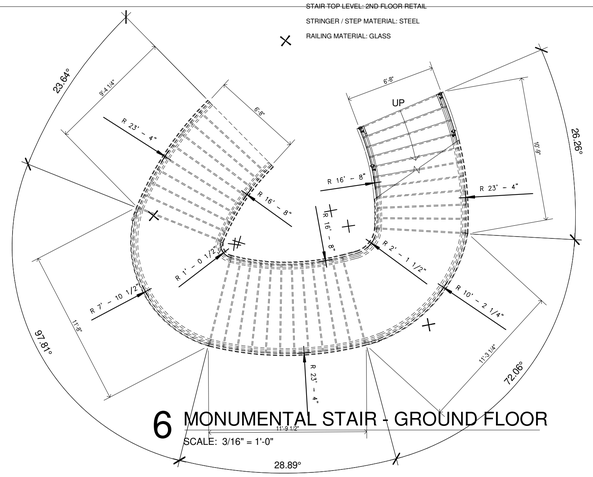


6 MONUMENTAL STAIR - GROUND FLOOR

SCALE: 3/16" = 1'-0"

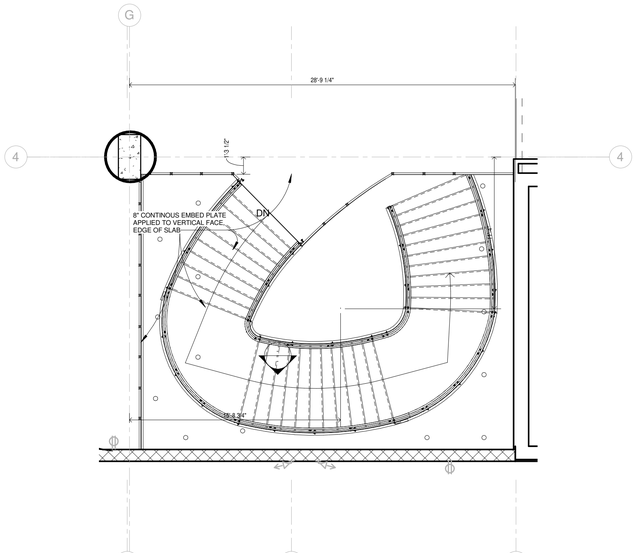


8 MONUMENTAL STAIR - 2ND RETAIL

SCALE: 3/16" = 1'-0"

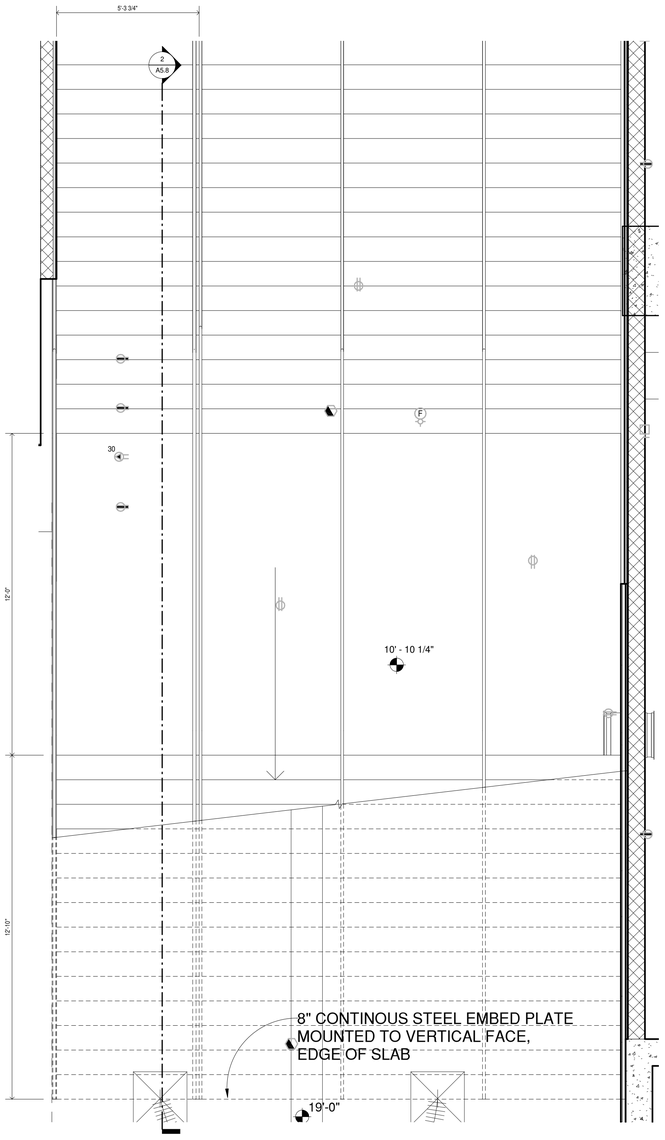

4 EGGRESS STAIR - GROUND FLOOR

SCALE: 3/8" = 1'-0"

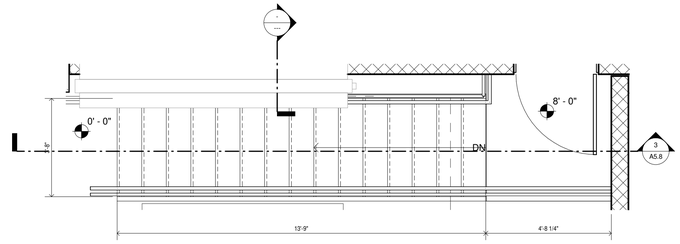

5 GENERATOR ROOM STAIR - GROUND FLOOR

SCALE: 3/8" = 1'-0"

HB HARRY BAKER SMITH
SA II ARCHITECTS II
P L L C
189 Maple Ridge Drive Metairie, LA 70001
(504)-885-4477
central@hbsaii.com hbsaii.com
SINCE 1961

HARD ROCK HOTEL

1031 CANAL STREET
NEW ORLEANS, LOUISIANA

THESE PLANS AND SPECIFICATIONS HAVE BEEN PREPARED BY ME OR UNDER MY CLOSE PERSONAL SUPERVISION AND TO THE BEST OF MY KNOWLEDGE AND BELIEF THEY COMPLY WITH ALL CITY, STATE AND FEDERAL REQUIREMENTS, AND I AM NOT PROVIDING CONTRACT ADMINISTRATION.

CERTIFIED CORRECT

THIS DRAWING IS CONFIDENTIAL AND NOT BE LOANED, REPRODUCED, COPIED, EITHER WHOLLY OR IN PART, OR MADE PUBLIC IN ANY MANNER WITHOUT THE WRITTEN CONSENT OF HBSA II ARCHITECTS, A PROFESSIONAL LLC'S. ALL RIGHTS OF DESIGN OR INVENTION ARE RESERVED AND WILL REMAIN THE SOLE PROPERTY OF HBSA II ARCHITECTS A PROFESSIONAL LLC.

REVISION HISTORY


4/26/2019								
REVISION #12								
1	2	3	4	5	6	7	8	

ENLARGED STAIR PLANS

PROJECT#: 1709
PHASE: CD
TEAM: Author
CHECKER: Checker
SCALE: AS NOTED
ISSUED: 2/1/2019
SHEET#:


A5.5.1

HRH_1031 CANAL ST_PKP_ARCH SET_4/26/2019, 12:00 PM

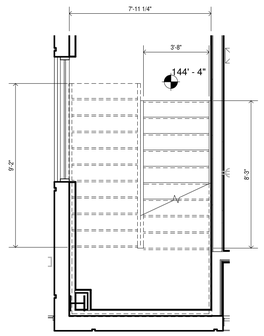


2 GYM EXIT STAIR - 14TH FLOOR

SCALE: 1/4" = 1'-0"

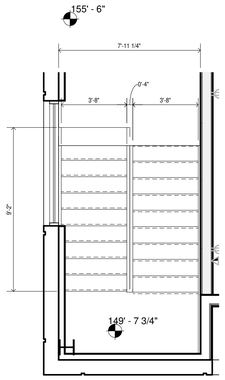

1 GYM EXIT STAIR - 15TH FLOOR

SCALE: 1/4" = 1'-0"

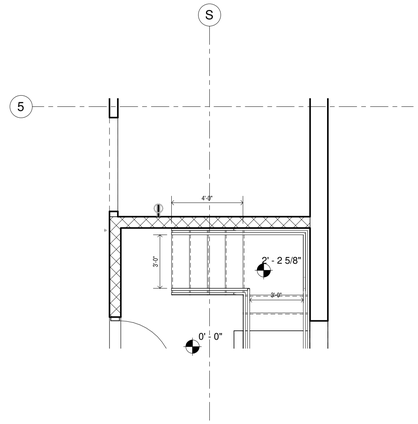

3 CAN WASH STAIR - GROUND FLOOR

SCALE: 1/4" = 1'-0"

HB HARRY BAKER SMITH
SA II ARCHITECTS II
P L L C
189 Maple Ridge Drive Metairie, LA 70001
(504)-885-4477
central@hbsaii.com hbsaii.com
SINCE 1961

HARD ROCK HOTEL

1031 CANAL STREET
NEW ORLEANS, LOUISIANA

THESE PLANS AND SPECIFICATIONS HAVE BEEN PREPARED BY ME OR UNDER MY CLOSE PERSONAL SUPERVISION AND TO THE BEST OF MY KNOWLEDGE AND BELIEF THEY COMPLY WITH ALL CITY, STATE AND FEDERAL REQUIREMENTS, AND I AM NOT PROVIDING A CONTRACT ADMINISTRATION.

CERTIFIED CORRECT

THIS DRAWING IS CONFIDENTIAL AND NOT BE LOANED, REPRODUCED, COPIED, EITHER WHOLLY OR IN PART, OR MADE PUBLIC IN ANY MANNER WITHOUT THE WRITTEN CONSENT OF HB SA II ARCHITECTS, A PROFESSIONAL L.L.C. ALL RIGHTS OF DESIGN OR INVENTION ARE RESERVED AND WILL REMAIN THE SOLE PROPERTY OF HB SA II ARCHITECTS A PROFESSIONAL L.L.C.

REVISION HISTORY


	4/26/2019
REVISION #12	
1	
2	
3	
4	
5	
6	
7	
8	

ENLARGED STAIR PLANS

PROJECT#: 1709
PHASE: CD
TEAM: Author
CHECKER: Checker
SCALE: AS NOTED
ISSUED: 2/1/2019
SHEET#:


A5.5.2

HRHL-1031 CANAL ST_CPDF ARCH SHT_4/26/2019, 12:00 PM

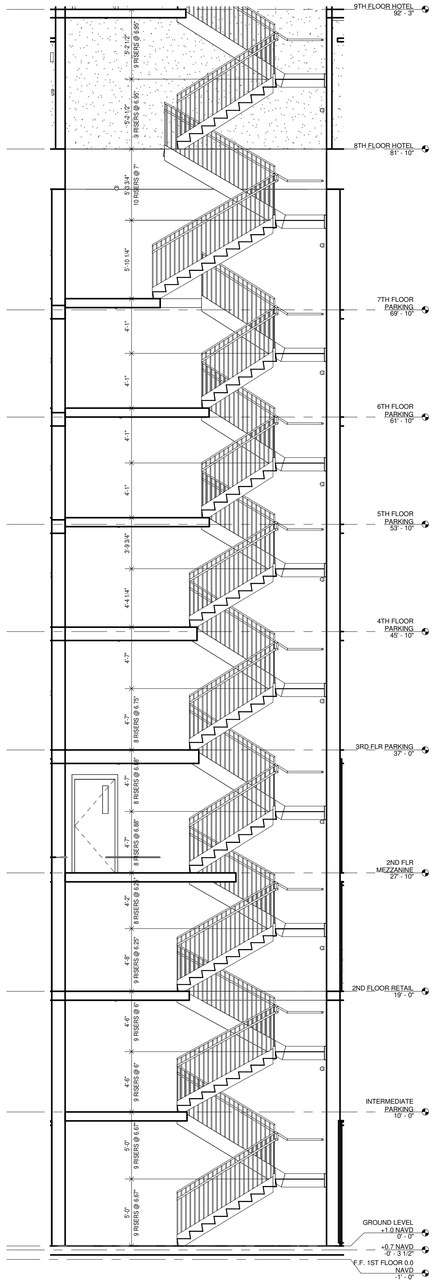


1 FIRE STAIR 1 SECTION - FLOORS 1 THRU. 8

SCALE: 3/16" = 1'-0"

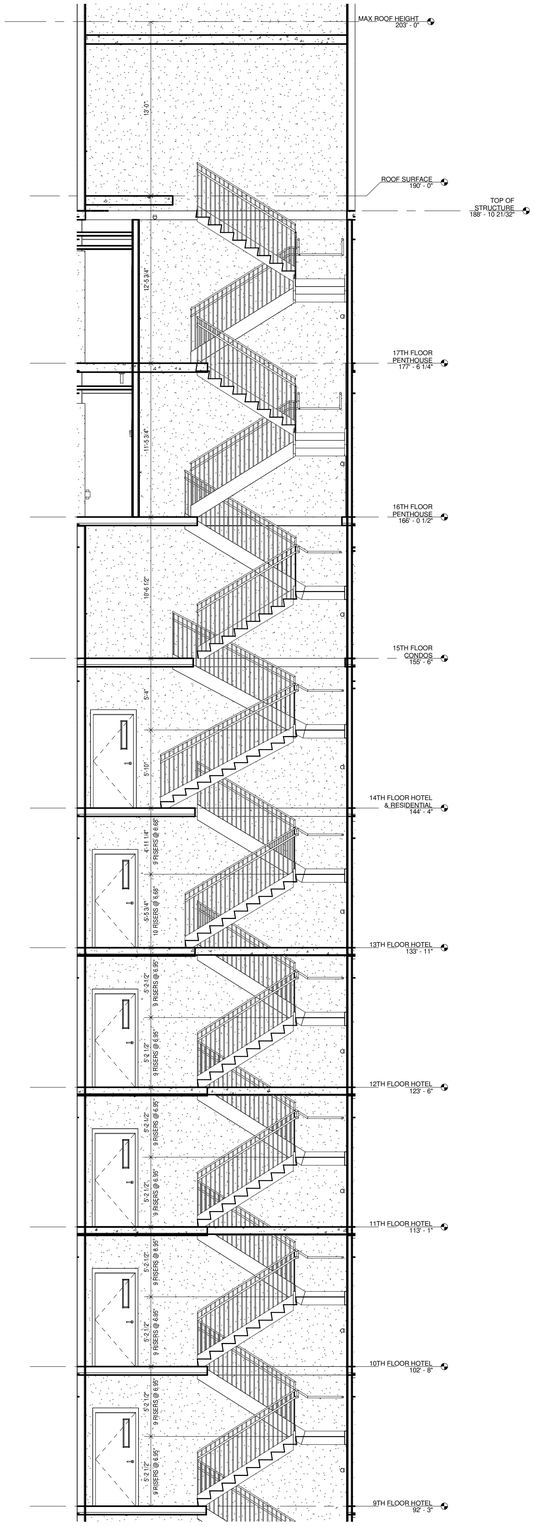

2 FIRE STAIR 1 SECTION - FLOORS 9 THRU. ROOF

SCALE: 3/16" = 1'-0"

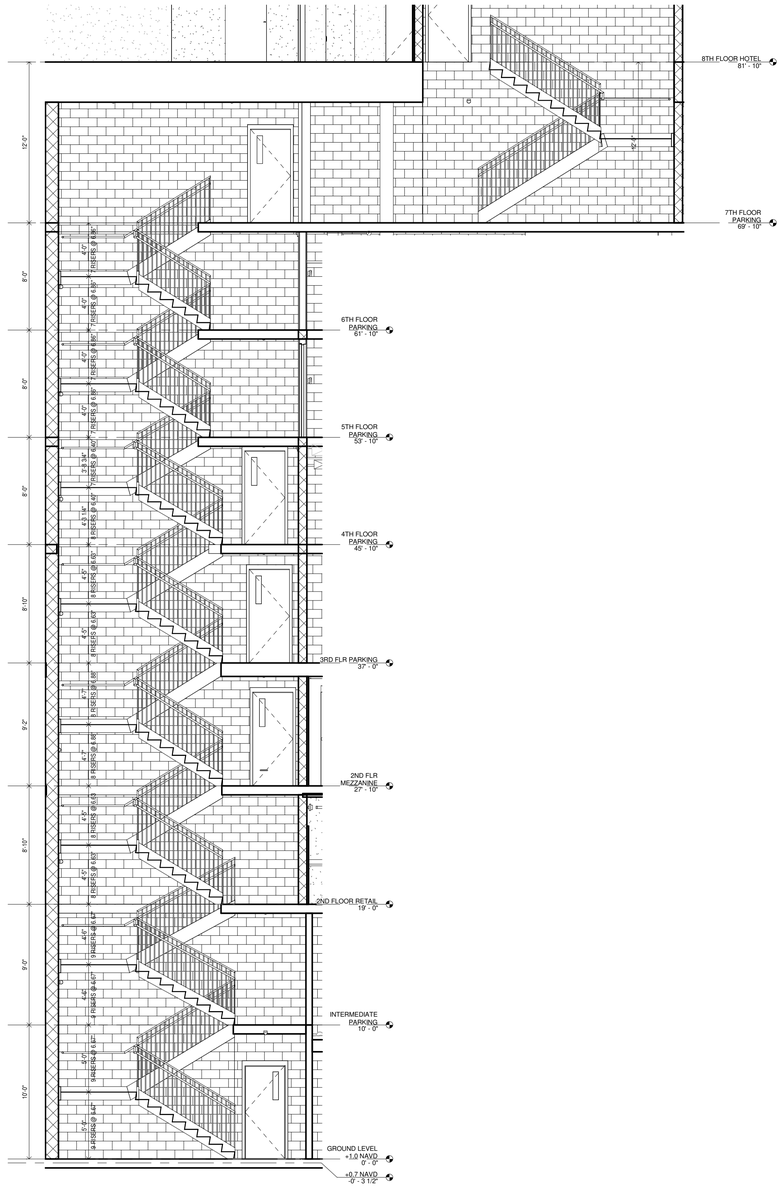

3 FIRE STAIR 2 SECTION

SCALE: 3/16" = 1'-0"

HB HARRY BAKER SMITH SA II ARCHITECTS II P L L C
189 Maple Ridge Drive Metairie, LA 70001
(504)-885-4477
central@hbsaii.com hbsaii.com
SINCE 1961

HARD ROCK HOTEL

1031 CANAL STREET
NEW ORLEANS, LOUISIANA

THESE PLANS AND SPECIFICATIONS HAVE BEEN PREPARED BY ME OR UNDER MY CLOSE PERSONAL SUPERVISION AND TO THE BEST OF MY KNOWLEDGE AND BELIEF, THEY COMPLY WITH ALL CITY, STATE, AND FEDERAL REQUIREMENTS. AND I AM NOT PROVIDING CONTRACT ADMINISTRATION.

CERTIFIED CORRECT

THIS DRAWING IS CONFIDENTIAL AND NOT BE LOANED, REPRODUCED, COPIED, EITHER WHOLLY OR IN PART, OR MADE PUBLIC IN ANY MANNER WITHOUT THE WRITTEN CONSENT OF HBSA II ARCHITECTS, A PROFESSIONAL L.L.C. ALL RIGHTS OF DESIGN OR INVENTION ARE RESERVED AND WILL REMAIN THE SOLE PROPERTY OF HBSA II ARCHITECTS A PROFESSIONAL L.L.C.

REVISION HISTORY


	1	2	3	4	5	6	7	8
4/26/2019								
REVISION #12								

ENLARGED STAIR 1 SECTIONS

PROJECT#: 1709
PHASE: CD
TEAM: Author
CHECKER: Checker
SCALE: AS NOTED
ISSUED: 2/1/2019
SHEET#:


A5.6

HRH_1031 CANAL ST_FOF ARCH SET_4/26/2019, 12:50 PM

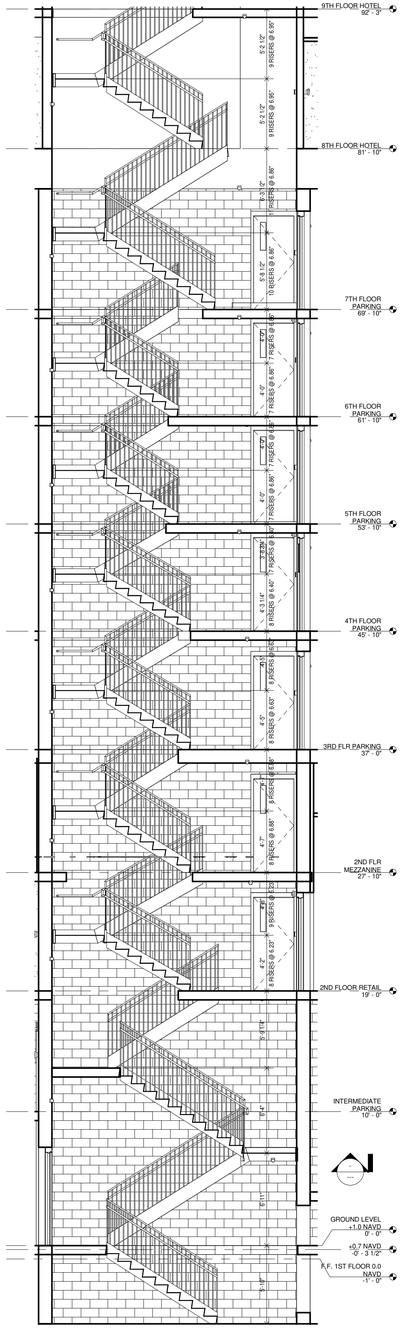


2 FIRE STAIR 3 SECTION - GROUND THRU. 8TH

SCALE: 3/16" = 1'-0"

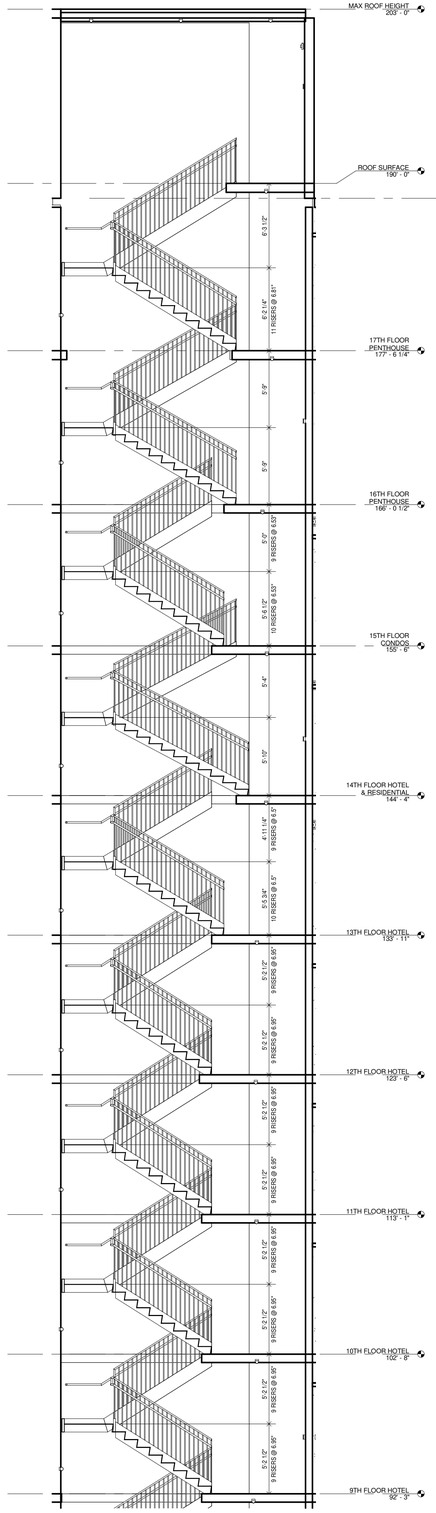

3 FIRE STAIR 3 SECTION - 9TH THRU. ROOF

SCALE: 3/16" = 1'-0"

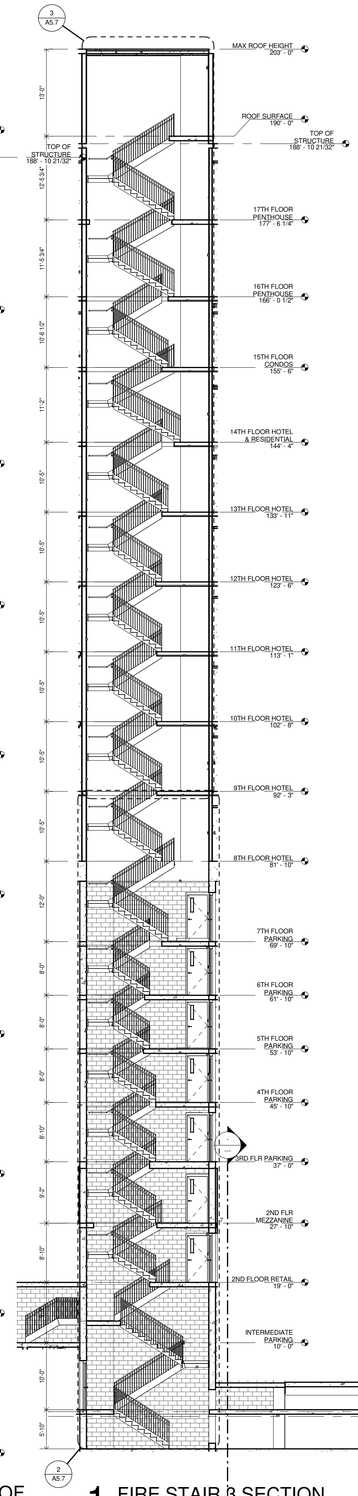


1 FIRE STAIR 3 SECTION

SCALE: 3/32" = 1'-0"


10 TUNNEL EXIT STAIR SECTION

SCALE: 3/16" = 1'-0"

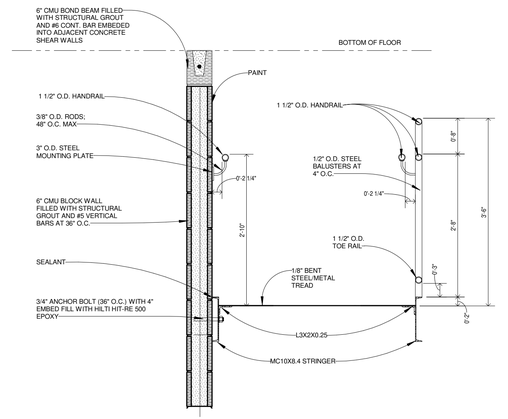


12 STAIR TREAD SECTION

SCALE: 3/4" = 1'-0"

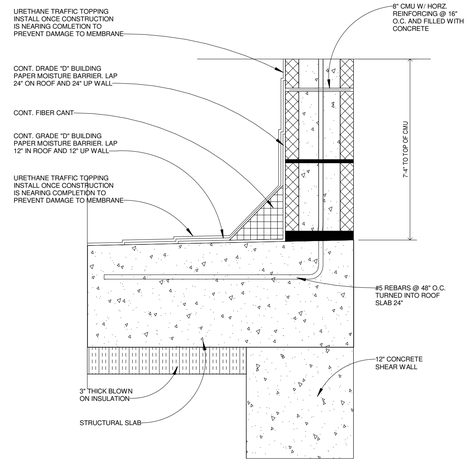

6 WALL SECTION AT STAIR/ELEV. PENTHOUSE

SCALE: 1 1/2" = 1'-0"

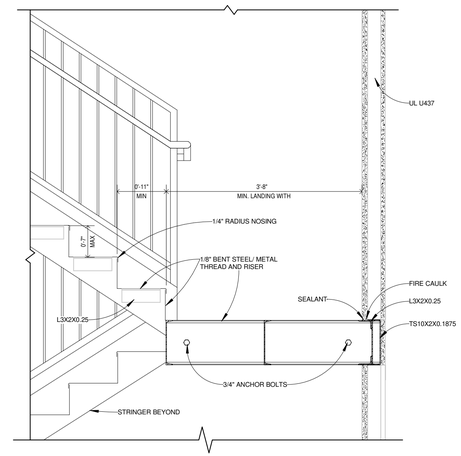

11 STAIR LANDING SECTION

SCALE: 3/4" = 1'-0"

HB HARRY BAKER SMITH
SA II ARCHITECTS II
P L L C
189 Maple Ridge Drive Metairie, LA 70001
(504)-885-4477
central@hbsaii.com hbsaii.com
SINCE 1961

HARD ROCK HOTEL

1031 CANAL STREET
NEW ORLEANS, LOUISIANA

THESE PLANS AND SPECIFICATIONS HAVE BEEN PREPARED BY ME OR UNDER MY CLOSE PERSONAL SUPERVISION AND TO THE BEST OF MY KNOWLEDGE AND BELIEF THEY COMPLY WITH ALL CITY, STATE AND FEDERAL REQUIREMENTS, AND I AM NOT PROVIDING CONTRACT ADMINISTRATION.

CERTIFIED CORRECT

THIS DRAWING IS CONFIDENTIAL AND NOT BE LOANED, REPRODUCED, COPIED, EITHER WHOLLY OR IN PART, OR MADE PUBLIC IN ANY MANNER WITHOUT THE WRITTEN CONSENT OF HB SA II ARCHITECTS, A PROFESSIONAL LLC. ALL RIGHTS OF DESIGN OR INVENTION ARE RESERVED AND WILL REMAIN THE SOLE PROPERTY OF HB SA II ARCHITECTS A PROFESSIONAL, L.L.C.

REVISION HISTORY


	1	2	3	4	5	6	7	8
4/26/2019								
REVISION #12								

ENLARGED STAIR SECTIONS

PROJECT#: 1709
PHASE: CD
TEAM: VR,CS,GR,HV
CHECKER: HANK
SCALE: AS NOTED
ISSUED: 2/1/2019
SHEET#:


A5.7

HRH_1031 CANAL ST_PDF ARCH SET_4/26/2019, 12:20 PM

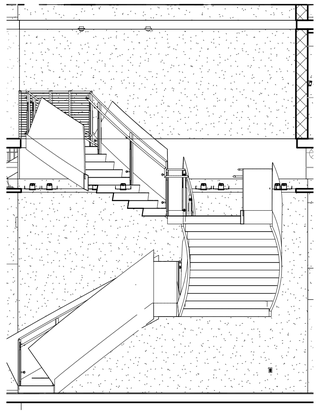


1 LOBBY SPIRAL STAIRS

SCALE: 3/16" = 1'-0" A1.1/ A5.8

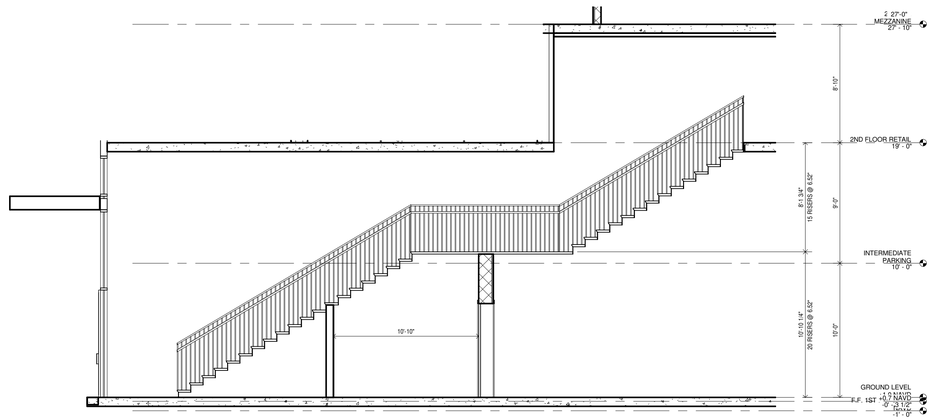


2 ENTRANCE STAIRS TO 2ND FLOOR

SCALE: 3/16" = 1'-0" A1.1/ A5.8

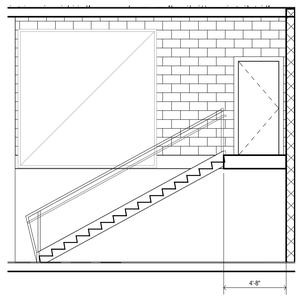

3 GENERATOR ROOM STAIR SECTION

SCALE: 3/16" = 1'-0" A1.1/ A5.8

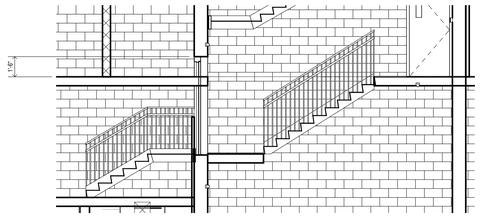

4 INT. PARKING STAIRS TO 2ND FLOOR

SCALE: 3/16" = 1'-0" A1.1.1-B/ A5.8

HB HARRY BAKER SMITH
SA II ARCHITECTS II
P L L C
189 Maple Ridge Drive Metairie, LA 70001
(504)-885-4477
central@hbsaii.com hbsaii.com
SINCE 1961

HARD ROCK HOTEL

1031 CANAL STREET
NEW ORLEANS, LOUISIANA

THESE PLANS AND SPECIFICATIONS HAVE BEEN PREPARED BY ME OR UNDER MY CLOSE PERSONAL SUPERVISION AND TO THE BEST OF MY KNOWLEDGE AND BELIEF THEY COMPLY WITH ALL CITY, STATE AND FEDERAL REQUIREMENTS, AND I AM NOT PROVIDING CONTRACT ADMINISTRATION.

CERTIFIED CORRECT

THIS DRAWING IS CONFIDENTIAL AND NOT BE LOANED, REPRODUCED, COPIED, EITHER WHOLLY OR IN PART, OR MADE PUBLIC IN ANY MANNER WITHOUT THE WRITTEN CONSENT OF HB SA II ARCHITECTS, A PROFESSIONAL L.L.C. ALL RIGHTS OF DESIGN OR INVENTION ARE RESERVED AND WILL REMAIN THE SOLE PROPERTY OF HB SA II ARCHITECTS A PROFESSIONAL L.L.C.

REVISION HISTORY


		1	2	3	4	5	6	7	8
4/26/2019	REVISION #12								

ENLARGED STAIR SECTIONS

PROJECT#: 1709
PHASE: CD
TEAM: Author
CHECKER: Checker
SCALE: AS NOTED
ISSUED: 2/1/2019
SHEET#:


A5.8

HBH_1031 CANAL ST_PNP ARCH SET_4/26/2019, 12:00 PM

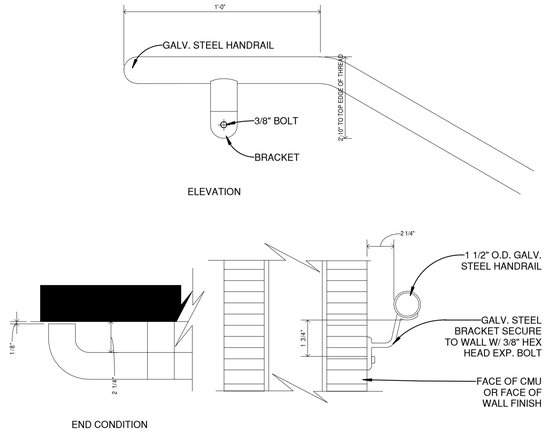


1 TOP OF HANDRAIL AT LANDING

SCALE: 3" = 1'-0"

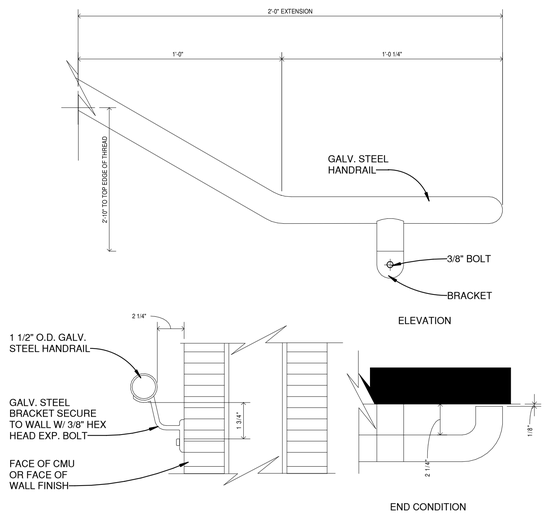


2 BOTTOM OF HANRAIL AT LANDING

SCALE: 3" = 1'-0"

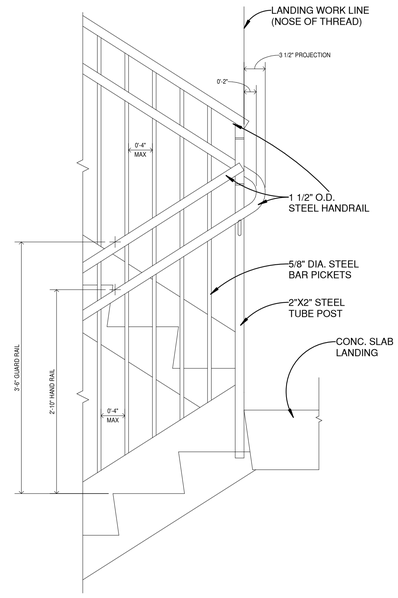


3 POST AT LANDING - DETAIL

SCALE: 1" = 1'-0"

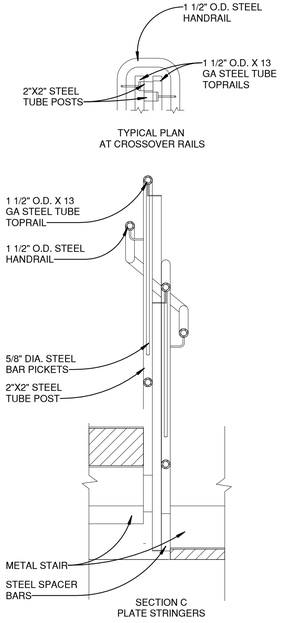


4 RAILING DETAIL

SCALE: 1" = 1'-0"

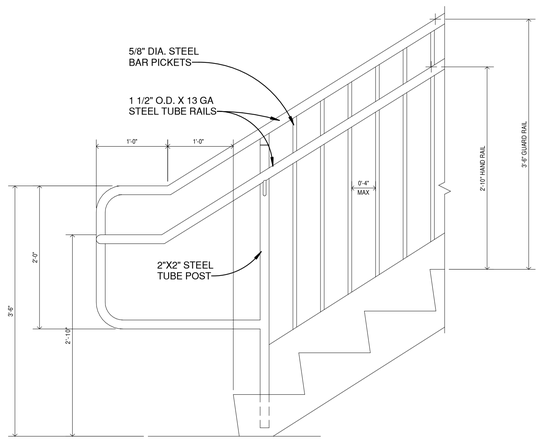


5 STAIR & GUARDRAIL - DETAIL

SCALE: 1" = 1'-0"

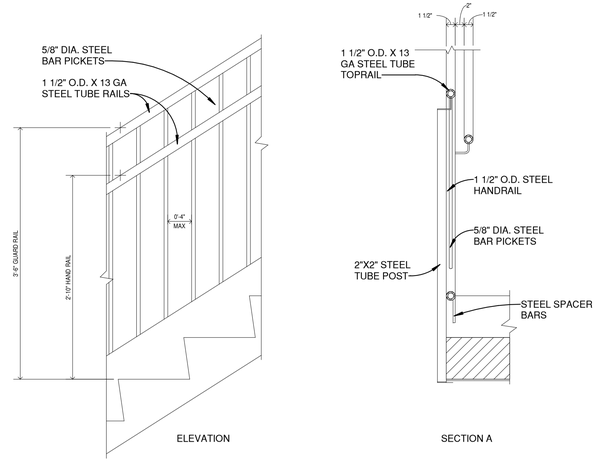

6 INTERMEDIATE POST DETAIL

SCALE: 1" = 1'-0"

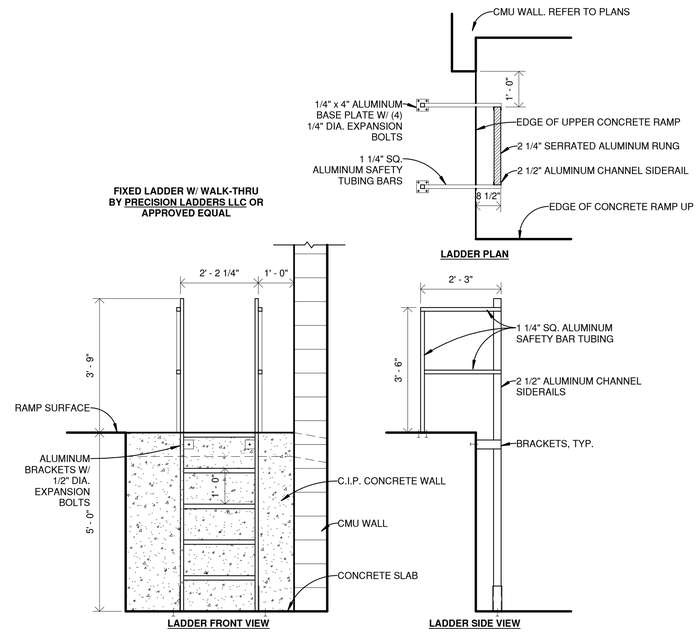

7 FIXED LADDER DETAILS

SCALE: 1/2" = 1'-0"

HB HARRY BAKER SMITH SA II ARCHITECTS II P L L C
189 Maple Ridge Drive Metairie, LA 70001
(504) 885-4477
central@hbsaii.com hbsaii.com
SINCE 1961

HARD ROCK HOTEL

1031 CANAL STREET
NEW ORLEANS, LOUISIANA

THESE PLANS AND SPECIFICATIONS HAVE BEEN PREPARED BY ME OR UNDER MY CLOSE PERSONAL SUPERVISION AND TO THE BEST OF MY KNOWLEDGE AND BELIEF THEY COMPLY WITH ALL CITY, STATE AND FEDERAL REQUIREMENTS, AND I AM NOT PROVIDING CONTRACT ADMINISTRATION.

CERTIFIED CORRECT

THIS DRAWING IS CONFIDENTIAL AND NOT BE LOANED, REPRODUCED, COPIED, EITHER WHOLLY OR IN PART, OR MADE PUBLIC IN ANY MANNER WITHOUT THE WRITTEN CONSENT OF HBSA II ARCHITECTS, A PROFESSIONAL L.L.C. ALL RIGHTS OF DESIGN OR INVENTION ARE RESERVED AND WILL REMAIN THE SOLE PROPERTY OF HBSA II ARCHITECTS A PROFESSIONAL L.L.C.

REVISION HISTORY


	1	2	3	4	5	6	7	8
REVISION #12								
4.26.2019								


RAILING DETAILS

PROJECT#: 1709
PHASE: CD
TEAM: Author
CHECKER: Checker
SCALE: AS NOTED
ISSUED: 2/1/2019
SHEET#:

A5.11

HSR_1031 CANAL ST_PDF ARCH SET_4.26.2019_12:20:7 PM

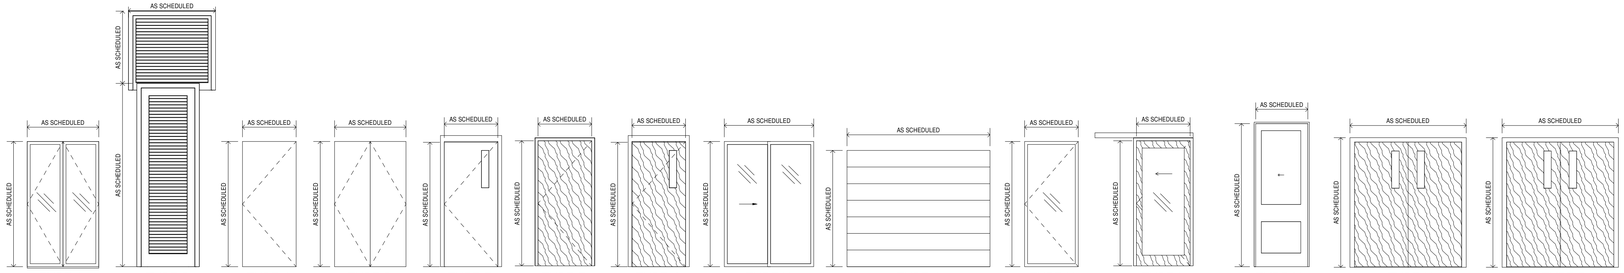

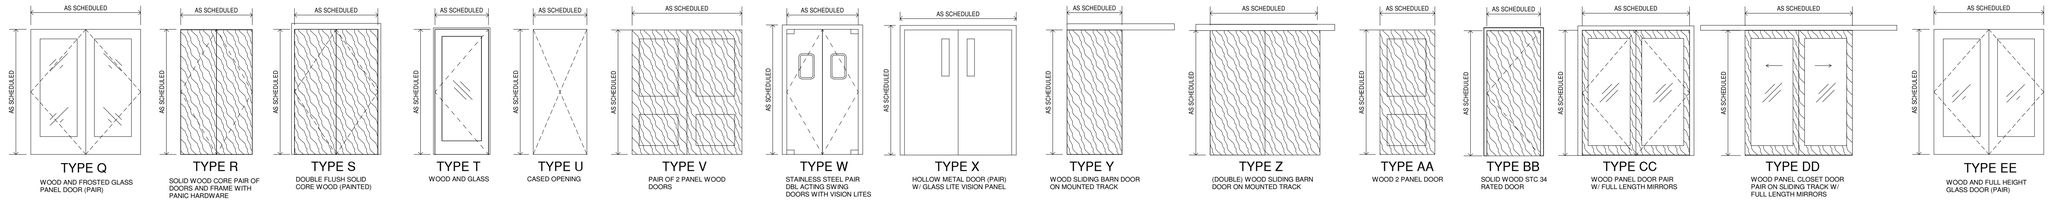

DOOR SCHEDULE - 1ST FLOOR

MARK	TO	FROM	WIDTH	HEIGHT	THICKNESS	FIRE RATING	REMARKS	WALL THICKNESS
	ROCK SHOP	MAIN LOBBY AND CHECK IN	12' - 0"	8' - 0"				
100	PRIVATE CONDO ENTRANCE AND MAIL	OUTSIDE	6' - 2"	8' - 0"				
101	CANAL ENTRY	OUTSIDE	6' - 0"	8' - 0"				
102	OUTSIDE	CONSTANT GRIND	3' - 0"	8' - 0"				
103	PITARD'S	HALL	6' - 0"	7' - 0"				0' - 7 1/4"
104	STOR.	PRIVATE CONDO ENTRANCE AND MAIL	3' - 0"	7' - 0"	0' - 1 3/4"	1HR		0' - 4 7/8"
105	MAIN LOBBY AND CHECK IN	MAIN ELEV. LOBBY	8' - 0"	12' - 0"			FRAMED OPENING	1' - 0"
106	PITARD'S	CANAL ENTRY	6' - 0"	8' - 0"				
107	CONDO ELEVATOR LOBBY	STAIR 1	3' - 0"	7' - 0"	0' - 1 3/4"	2HR		0' - 9 1/8"
108	KITCHEN DRY STORAGE	KITCHEN	3' - 0"	7' - 0"	0' - 1 3/4"	1HR		0' - 7 1/4"
109	CONDO STORAGE	PRIVATE CONDO ENTRANCE AND MAIL	3' - 0"	7' - 0"	0' - 1 3/4"	1HR		0' - 4 7/8"
110	PITARD'S	HALL	6' - 0"	7' - 0"				0' - 7 1/4"
111	PITARD'S	AV EQUIP	3' - 0"	7' - 0"	0' - 1 3/4"	1HR		0' - 7 1/4"
112	RECEIVING	CORRIDOR	4' - 0"	7' - 0"	0' - 0"			0' - 5 5/8"
113	MAIN LOBBY AND CHECK IN	STAR SERVICES	3' - 0"	7' - 0"	0' - 1 3/4"			0' - 6 1/8"
114	OPEN OFFICE	STAR SERVICES	3' - 0"	7' - 0"	0' - 1 3/4"			0' - 4 7/8"
115	STOR.	OPEN OFFICE	3' - 0"	7' - 0"	0' - 1 3/4"	1HR		0' - 4 7/8"
116	OPEN OFFICE	KITCHEN	3' - 0"	7' - 0"	0' - 1 3/4"			0' - 4 7/8"
117	OUTSIDE	OUTSIDE	3' - 0"	7' - 0"	0' - 1 3/4"			0' - 7 5/8"
118	OPEN OFFICE	MAIN LOBBY AND CHECK IN	3' - 0"	7' - 0"	0' - 1 3/4"			0' - 4 7/8"
119	WOMEN	MAIN LOBBY AND CHECK IN	3' - 0"	7' - 0"	0' - 1 3/4"			0' - 7 7/8"
120	FAMILY	MAIN LOBBY AND CHECK IN	3' - 0"	7' - 0"	0' - 1 3/4"			0' - 7 7/8"
121	MAIN LOBBY AND CHECK IN	MEN	3' - 0"	7' - 0"	0' - 1 3/4"			0' - 7 7/8"
122	KITCHEN	WAITRESS STATION	6' - 0"	7' - 0"				0' - 6 1/8"
123	OUTSIDE	GENERATOR	4' - 0"	9' - 0"	0' - 1 3/4"			0' - 10"
124	KITCHEN	CORRIDOR	3' - 0"	7' - 0"	0' - 1 3/4"	2HR		0' - 9 1/8"
125	CORRIDOR	STAIR 2	3' - 0"	7' - 0"	0' - 1 3/4"	2HR		0' - 5 5/8"
126	FIRE COMMAND	CORRIDOR	3' - 0"	7' - 0"	0' - 1 3/4"	1HR		0' - 7 5/8"
127	KITCHEN	SESSIONS	6' - 0"	7' - 0"				0' - 6 1/8"
128	KITCHEN	ELECT.	3' - 0"	7' - 0"	0' - 1 3/4"	1HR		0' - 4 7/8"
129	RECEIVING	KITCHEN	6' - 0"	7' - 0"	0' - 1 3/4"			0' - 4 7/8"
130	EXC. STEWARD	KITCHEN	3' - 0"	7' - 0"	0' - 1 3/4"			0' - 4 7/8"
131	RECEIVING	LOADING	6' - 6"	10' - 0"	0' - 1 1/2"	2HR		1' - 0"
132	TRASH	LOADING	8' - 0"	8' - 0"	0' - 1 1/2"	2HR		0' - 7 5/8"
133	RECEIVING	WALK IN COOLER	2' - 8"	7' - 0"	0' - 2"			0' - 4 7/8"
134	KITCHEN	RECEVING	3' - 6"	7' - 0"	0' - 1 3/4"	2HR		1' - 0"
135	STAIR 3	3' - 0"	7' - 0"	0' - 1 3/4"	2HR			1' - 0"
136	RECEIVING	STORAGE	6' - 0"	7' - 0"	0' - 1 3/4"	1HR		0' - 7 5/8"
137	EMPLOYEE CHECK IN	KITCHEN	2' - 8"	7' - 0"	0' - 1 3/4"	1HR		0' - 4 7/8"
138	RECEIVING	RECEIVING	3' - 0"	7' - 0"	0' - 1 3/4"	2HR		0' - 5 5/8"
139	LOADING	OUTSIDE	12' - 0"	14' - 0"	0' - 1 1/2"			0' - 7 5/8"
140	RECEIVING	OUTSIDE	4' - 0"	7' - 0"	0' - 0"			0' - 9"
142	PITARD'S	HALL	3' - 0"	7' - 0"	0' - 1 3/4"			0' - 7 1/4"
143	PUMP ROOM	PUMP ROOM	3' - 0"	7' - 0"	0' - 1 3/4"	2HR		0' - 7 5/8"
144	RETAIL	OUTSIDE	5' - 9"	8' - 0"				
145	CONSTANT GRIND	CLOS.	2' - 8"	6' - 8"	0' - 2"	1HR		0' - 4 7/8"
146	ELEVATOR LOBBY	MAIN LOBBY AND CHECK IN	3' - 0"	8' - 0"				
148	MAIN LOBBY AND CHECK IN	MAIN LOBBY AND CHECK IN	3' - 0"	8' - 0"				
149	OUTSIDE	MAIN LOBBY AND CHECK IN	3' - 0"	8' - 0"				
150	OUTSIDE	MAIN LOBBY AND CHECK IN	12' - 0"	8' - 0"				
151	OUTSIDE	MAIN LOBBY AND CHECK IN	3' - 0"	8' - 0"				
152	ROCK SHOP	STORAGE	3' - 0"	7' - 0"	0' - 1 3/4"	1HR		0' - 7 1/4"
153	STORAGE	SESSIONS	3' - 0"	7' - 0"	0' - 1 3/4"	1HR		1' - 1 1/8"
154	LUGGAGE CLOSET	MAIN LOBBY AND CHECK IN	3' - 0"	7' - 0"	0' - 1 3/4"			0' - 4 7/8"
155	OUTSIDE	RETAIL	6' - 0"	8' - 0"				
156	MAIN LOBBY AND CHECK IN	MAIN LOBBY AND CHECK IN	3' - 0"	8' - 0"				
157	RECEIVING	RECEIVING	5' - 2 1/2"	8' - 0"			OPENING	1' - 0"
158	CAN WASH	RECEIVING	3' - 0"	7' - 0"	0' - 1 3/4"			0' - 7 5/8"
159	PITARD'S	OUTSIDE	4' - 3"	8' - 0"				
161	PITARD'S	OUTSIDE	6' - 0"	8' - 0"				
162	ROCK SHOP	OUTSIDE	6' - 0"	8' - 0"				
163	FOM	OPEN OFFICE	3' - 0"	7' - 0"	0' - 1 3/4"			0' - 4 7/8"
164	LOADING	RECEIVING	3' - 0"	7' - 0"	0' - 1 3/4"	2HR		0' - 11 5/8"
165	SAFE COUNT	OPEN OFFICE	3' - 0"	7' - 0"	0' - 1 3/4"			0' - 4 7/8"
167	OUTSIDE	ELECTRICAL VAULT	4' - 6"	9' - 0"	0' - 1 3/4"			0' - 10"
168	OUTSIDE	ELECTRICAL VAULT	4' - 6"	9' - 0"	0' - 1 3/4"			0' - 10"
169	OUTSIDE	ENTRANCE	6' - 0"	8' - 0"				
170	OUTSIDE	ENTRANCE	6' - 2"	8' - 0"				
172	EMP. REST.	KITCHEN	3' - 0"	7' - 0"	0' - 1 3/4"			0' - 7 7/8"
173	MAIN LOBBY AND CHECK IN	CLOS.	3' - 0"	7' - 0"	0' - 1 3/4"	1HR		0' - 4 7/8"
174	MAIN LOBBY AND CHECK IN	MAIN LOBBY AND CHECK IN	14' - 10 29/32"	8' - 0"				
175	RECEIVING OFFICE	RECEIVING	3' - 0"	7' - 0"	0' - 1 3/4"			0' - 4 7/8"
176	TRASH	CAN WASH	12' - 0"	14' - 4"			OPENING	1' - 0"
177	ELEV. 7 & 8	ELEVATOR LOBBY	4' - 9"	0' - 0"			FRAMED OPENING	1' - 0"
178	ELEVATOR LOBBY	ELEV. 7 & 8	4' - 9"	0' - 0"			FRAMED OPENING	1' - 0"

DOOR SCHEDULE - 1ST FLOOR

MARK	TO	FROM	WIDTH	HEIGHT	THICKNESS	FIRE RATING	REMARKS	WALL THICKNESS
179	SESSIONS	KITCHEN	3' - 6"	7' - 0"	0' - 1 3/4"			0' - 8 1/2"
180	AC	RETAIL	2' - 8"	7' - 0"	0' - 2"			0' - 4 7/8"
181	REST.	RETAIL	3' - 0"	7' - 0"	0' - 1 3/4"	1HR		0' - 4 7/8"
182	GENERATOR	PUMP ROOM	3' - 0"	7' - 0"	0' - 1 3/4"	2HR		0' - 7 5/8"
183	ELEV. 9	KITCHEN	4' - 9"	0' - 0"				1' - 0"
184	PRIVATE CONDO ENTRANCE AND MAIL	CONDO ELEVATOR LOBBY	6' - 5"	0' - 0"			FRAMED OPENING	1' - 0"
185	ELEV. 1 & 2	CONDO ELEVATOR LOBBY	4' - 9"	8' - 0"			FRAMED OPENING	0' - 7 1/8"
186	CONDO ELEVATOR LOBBY	ELEV. 1 & 2	4' - 9"	8' - 0"			FRAMED OPENING	0' - 7 1/8"
187	MAIN ELEV. LOBBY	ELEV. 3 & 4	4' - 9"	8' - 0"			FRAMED OPENING	0' - 7 1/8"
188	ELEV. 5 & 6	MAIN ELEV. LOBBY	4' - 9"	0' - 0"			FRAMED OPENING	0' - 7 1/8"
189	MAIN ELEV. LOBBY	ELEV. 3 & 4	4' - 9"	8' - 0"			FRAMED OPENING	0' - 7 1/8"
190	ELEV. 5 & 6	MAIN ELEV. LOBBY	4' - 9"	8' - 0"			FRAMED OPENING	0' - 7 1/8"
191	RECEVING	ELEV. 10	5' - 3"	8' - 3"			FRAMED OPENING	0' - 5 5/8"
192	RECEVING	ELEV. 11	4' - 9"	0' - 0"			FRAMED OPENING	0' - 5 5/8"

DOOR SCHEDULE - INTERMEDIATE PARKING

MARK	FROM	TO	WIDTH	HEIGHT	THICKNESS	FIRE RATING	REMARKS	WALL THICKNESS
IP 01	GENERATOR	ELECTRIC MEZZ	3' - 0"	7' - 0"	0' - 1 3/8"	2HR		0' - 7 5/8"
IP 02	LOADING	ELECTRIC MEZZ	6' - 0"	7' - 0"	0' - 1 3/4"	2HR		0' - 7 5/8"
IP 03		STAIR 3	3' - 0"	7' - 0"	0' - 1 3/4"	2HR		1' - 0"

DOOR SCHEDULE - 2ND FLOOR

MARK	FROM	TO	WIDTH	HEIGHT	THICKNESS	FIRE RATING	REMARKS	WALL THICKNESS
200	BALLROOM MEETING	BALCONY	6' - 0"	7' - 0"				
201	MECH EQUIP.	HALL	6' - 0"	7' - 0"	0' - 1 3/4"	1HR		0' - 10 5/8"
202	BALLROOM MEETING	PREFUNCTION AREA	6' - 0"	7' - 0"	0' - 1 3/4"			0' - 9 3/8"
203	PREFUNCTION AREA	BALLROOM MEETING	6' - 0"	7' - 0"	0' - 1 3/4"			0' - 9 3/8"
204	BALLROOM MEETING	PREFUNCTION AREA	6' - 0"	7' - 0"	0' - 1 3/4"			0' - 9 3/8"
205	BALLROOM MEETING	PREFUNCTION AREA	6' - 0"	7' - 0"	0' - 1 3/4"			0' - 9 3/8"
206	BALLROOM MEETING	PREFUNCTION AREA	6' - 0"	7' - 0"	0' - 1 3/4"			0' - 9 3/8"
207	BALLROOM MEETING	PREFUNCTION AREA	6' - 0"	7' - 0"	0' - 1 3/4"			0' - 9 3/8"
208	BOH 3	PREFUNCTION AREA	6' - 0"	7' - 0"				0' - 5 3/4"
209	MEETING ROOM	MEETING ROOM	6' - 0"	7' - 0"	0' - 1 3/4"			0' - 8 1/2"
210	PREFUNCTION AREA	HALL	6' - 0"	7' - 0"				0' - 8 1/2"
211	ELEV LOBBY	STAIR 1	3' - 0"	7' - 0"	0' - 1 3/4"	2HR		0' - 9 1/8"
212	PREFUNCTION AREA	MEETING ROOM	6' - 0"	7' - 0"	0' - 1 3/4"			0' - 8 1/2"
213	PREFUNCTION AREA	MEETING ROOM	6' - 0"	7' - 0"	0' - 1 3/4"			0' - 8 1/2"
214	BALLROOM LOBBY	MEETING ROOM	6' - 0"	7' - 0"	0' - 1 3/4"			0' - 8 1/2"
215	BALLROOM LOBBY	MEETING ROOM	6' - 0"	7' - 0"	0' - 1 3/4"			0' - 8 1/2"
216	PREFUNCTION AREA	BALLROOM	6' - 0"	7' - 0"	0' - 1 3/4"			0' - 9 3/8"
217	BALLROOM	PREFUNCTION AREA	6' - 0"	7' - 0"	0' - 1 3/4"			0' - 9 3/8"
218	PREFUNCTION AREA	BALLROOM	6' - 0"	7' - 0"	0' - 1 3/4"			0' - 9 3/8"
219	PREFUNCTION AREA	BALLROOM	6' - 0"	7' - 0"	0' - 1 3/4"			0' - 9 3/8"
220	BALLROOM	PREFUNCTION AREA	6' - 0"	7' - 0"	0' - 1 3/4"			0' - 9 3/8"
221	PREFUNCTION AREA	BALLROOM	6' - 0"	7' - 0"	0' - 1 3/4"			0' - 9 3/8"
222	BALLROOM	PREFUNCTION AREA	6' - 0"	7' - 0"	0' - 1 3/4"			0' - 9 3/8"
223	BANQUET SET UP	BALLROOM	6' - 0"	7' - 0"				0' - 7 7/8"
224	BALLROOM	BANQUET SET UP	6' - 0"	7' - 0"				0' - 7 7/8"
225	HALL	PREFUNCTION AREA	6' - 0"	7' - 0"	0' - 1 3/4"			0' - 8 1/2"
226	HALL	CHAIR STORAGE	6' - 0"	7' - 0"	0' - 1 3/4"	1HR		0' - 4 7/8"
227	MEETING ROOM	MEETING ROOM	6' - 0"	7' - 0"	0' - 1 3/4"			0' - 8 1/2"
228	HALL	BEV. STORAGE	6' - 0"	7' - 0"	0' - 1 3/4"	1HR		0' - 4 7/8"
229	LOBBY	BALCONY	3' - 3"	8' - 0"				
230	MEETING ROOM	STORAGE	3' - 0"	7' - 0"	0' - 1 3/4"	1HR		0' - 8 1/2"
231	BOH 3	HALL	6' - 0"	7' - 0"				0' - 8 1/2"
232	BANQUET MANAGER	HALL	3' - 0"	7' - 0"	0' - 1 3/4"			0' - 4 7/8"
233	OFFICE	REV. MANAGER & RE. GROUP COOR.	3' - 0"	7' - 0"	0' - 1 3/4"			0' - 4 7/8"
234	HALL	KITCHEN	6' - 0"	7' - 0"		2HR		0' - 7 1/8"
235	MECHANICAL	HALL	4' - 8"	7' - 0"	0' - 1 3/4"	1HR		0' - 7 1/8"
236	HALL	MENS	3' - 0"	7' - 0"	0' - 1 3/4"			0' - 7 7/8"
237	HALL	WOMENS	3' - 0"	7' - 0"	0' - 1 3/4"			0' - 7 7/8"
238	HALL	HALL	6' - 0"	7' - 0"	0' - 1 3/4"			0' - 4 7/8"
239	OFFICE	HALL	6' - 0"	7' - 0"	0' - 1 3/4"	2HR		0' - 4 7/8"
240	STAIR 2	HALL	3' - 0"	7' - 0"	0' - 1 3/4"	2HR		0' - 7 5/8"
241	HALL	AUDIOVISUAL EQUIP. STOR.	3' - 0"	7' - 0"	0' - 1 3/4"	1HR		0' - 6 1/8"
242	BANQUET SET UP	HALL	6' - 0"	7' - 0"				0' - 4 7/8"
243	ECOMMERCE MANAGER	OFFICE	3' - 0"	7' - 0"	0' - 1 3/4"			0' - 4 7/8"
244	OFFICE	SALES MANAGER	3' - 0"	7' - 0"	0' - 1 3/4"			0' - 4 7/8"

DOOR SCHEDULE - 2ND FLOOR

MARK	FROM	TO	WIDTH	HEIGHT	THICKNESS	FIRE RATING	REMARKS	WALL THICKNESS
245	OFFICE	DOS	3' - 0"	7' - 0"	0' - 1 3/4"			0' - 4 7/8"
246	NAL. GROUP SALES MAN.	OFFICE	3' - 0"	7' - 0"	0' - 1 3/4"			0' - 4 7/8"
247	OFFICE	ADOS	3' - 0"	7' - 0"	0' - 1 3/4"			0' - 4 7/8"
248	OFFICE	CONVENTION SERV. MANAGER	3' - 0"	7' - 0"	0' - 1 3/4"			0' - 4 7/8"
249	CONVENTION SERV. MANAGER	OFFICE	3' - 0"	7' - 0"	0' - 1 3/4"			0' - 4 7/8"
250	AV RACKS	PREFUNCTION AREA	3' - 0"	7' - 0"	0' - 1 3/4"	1HR		0' - 7 1/4"
251	HALL	KITCHEN	6' - 0"	7' - 0"		2HR		0' - 7 1/8"
252	ELEV LOBBY	HALL	8' - 4"	7' - 10"	0' - 1 3/4"	2HR		1' - 0"
253	CIRCULATION	LOBBY	6' - 0"	7' - 0"	0' - 1 3/4"	2HR		0' - 8 1/2"
254	CIRCULATION	LOBBY	6' - 0"	7' - 0"	0' - 1 3/4"	2HR		0' - 8 1/2"
255	CIRCULATION	LOBBY	6' - 0"	7' - 0"	0' - 1 3/4"	2HR		0' - 8 1/2"
256	JANITOR	LOBBY	6' - 0"	7' - 0"	0' - 1 3/4"	1HR		0' - 8 1/2"
257	WOMENS RESTROOM	LOBBY	3' - 0"	7' - 0"	0' - 1 3/4"			0' - 7 7/8"
258	LOBBY	MENS RESTROOM	3' - 0"	7' - 0"	0' - 1 3/4"			0' - 7 7/8"
259	PREFUNCTION AREA	MDF ROOM	3' - 0"	7' - 0"	0' - 1 3/4"	1HR		0' - 8 1/2"
260	PREFUNCTION AREA	ELEVATOR LOBBY	3' - 0"	7' - 0"	0' - 1 3/4"	2HR		1' - 0"
261	PREFUNCTION AREA	STAIR 3	3' - 0"	7' - 0"	0' - 1 3/4"	2HR		1' - 0"
262	PREFUNCTION AREA	STAIR 1	3' - 0"	7' - 0"	0' - 1 3/4"	2HR		1' - 0"
263	ELEV LOBBY	LOBBY	8' - 4"	7' - 10"	0' - 1 3/4"	2HR	FRAMED OPENING	1' - 0"
264	FOOD TRANS.		4' - 9"	0' - 0"			FRAMED OPENING	1' - 0"
265	KITCHEN		5' - 2"	7' - 0"	0' - 1 3/4"			0' - 7 1/8"
267	ELEV LOBBY		4' - 9"	8' - 0"			FRAMED OPENING	0' - 7 1/8"
269	ELEV. 3&4	ELEV LOBBY	4' - 9"	0' - 0"			FRAMED OPENING	0' - 7 1/8"
270	ELEV. 3&4	ELEV LOBBY	4' - 9"	0' - 0"			FRAMED OPENING	0' - 7 1/8"
271	ELEV LOBBY	ELEV. 5&6	4' - 9"	0' - 0"			FRAMED OPENING	0' - 7 1/8"
272	ELEV LOBBY	ELEV. 5&6	4' - 9"	0' - 0"			FRAMED OPENING	0' - 7 1/8"
273	ELEV. 10	ELEVATOR LOBBY	5' - 3"	8' - 3"			FRAMED OPENING	0' - 5 5/8"
274	ELEV. 11	ELEVATOR LOBBY	4' - 9"	0' - 0"			FRAMED OPENING	0' - 5 5/8"
276	STAIR 3	ELEVATOR LOBBY	3' - 0"	7' - 0"	0' - 1 3/4"	2HR		0' - 7 5/8"

HB HARRY BAKER SMITH SA II ARCHITECTS II P L I C
189 Maple Ridge Drive Metairie, LA 70001
(504)-885-4477
central@hbsaii.com hbsaii.com
SINCE 1961

HARD ROCK HOTEL

1031 CANAL STREET
NEW ORLEANS, LOUISIANA

THESE PLANS AND SPECIFICATIONS HAVE BEEN PREPARED BY ME OR UNDER MY CLOSE PERSONAL SUPERVISION AND TO THE BEST OF MY KNOWLEDGE AND BELIEF THEY COMPLY WITH ALL CITY, STATE AND FEDERAL REQUIREMENTS, AND I AM NOT PROVIDING CONTRACT ADMINISTRATION.

CERTIFIED CORRECT

THIS DRAWING IS CONFIDENTIAL AND NOT BE LOANED, REPRODUCED, COPIED, EITHER WHOLLY OR IN PART, OR MADE PUBLIC IN ANY MANNER WITHOUT THE WRITTEN CONSENT OF HBSA II ARCHITECTS, A PROFESSIONAL LLC. ALL RIGHTS OF DESIGN OR INVENTION ARE RESERVED AND WILL REMAIN THE SOLE PROPERTY OF HBSA II ARCHITECTS A PROFESSIONAL LLC.

REVISION HISTORY

	1	2	3	4	5	6	7	8
4/26/2019								
REVISION #12								

SCHEDULES

PROJECT#: 1709
PHASE: CD
TEAM: Author
CHECKER: Checker
SCALE: AS NOTED
ISSUED: 2/1/2019
SHEET#:

A6.1

HRH_1031 CANAL ST_ FOF ARCH SET_4/26/2019_12:00 PM

DOOR SCHEDULE - 2ND FLOOR MEZZANINE

MARK	FROM	TO	WIDTH	HEIGHT	THICKNESS	FIRE RATING	REMARKS	WALL THICKNESS
2M1	STAIR 1	FIREMEN LOBBY	3' - 0"	7' - 0"	0' - 1 3/4"	2HR		0' - 9 1/8"
2M2	HAIR SALON AND SPA RECEPTION	HALL	3' - 0"	7' - 10"				
2M3	STO	HAIR SALON AND SPA RECEPTION	3' - 0"	7' - 0"	0' - 1 3/4"	1HR		0' - 4 7/8"
2M4	HAIR SALON AND SPA RECEPTION	OFFICE	3' - 0"	7' - 0"	0' - 1 3/4"	1HR		0' - 4 7/8"
2M5		TREATMENT ROOM	3' - 0"	7' - 0"	0' - 1 3/4"			0' - 6 1/8"
2M6	TREAT.2		3' - 0"	7' - 0"	0' - 1 3/4"			0' - 6 1/8"
2M7	TREAT.3		3' - 0"	7' - 0"	0' - 1 3/4"			0' - 6 1/8"
2M8	TREAT.4		3' - 0"	7' - 0"	0' - 1 3/4"			0' - 6 1/8"
2M9	HAIR SALON AND SPA RECEPTION	HALL	3' - 0"	7' - 0"	0' - 1 3/4"			0' - 4 7/8"
2M10	GYM	STORAGE	3' - 0"	7' - 0"	0' - 1 3/4"	1HR		0' - 4 7/8"
2M11	GYM	HALL	6' - 0"	7' - 10"				
2M12	HALL	STAIR 2	3' - 0"	7' - 0"	0' - 1 3/4"	2HR		0' - 11 5/8"
2M13	HALL	STOR & AV RACKS	6' - 0"	7' - 0"	0' - 1 3/4"	1HR		0' - 9 3/8"
2M14	MENS	HALL	3' - 0"	7' - 0"	0' - 1 3/4"			0' - 7 7/8"
2M15	HALL	WOMENS	3' - 0"	7' - 0"	0' - 1 3/4"			0' - 7 7/8"
2M16	HALL	SUPPORT	3' - 0"	7' - 0"	0' - 1 3/8"			0' - 4 7/8"
2M17	SUPPORT	OFFICE	3' - 0"	7' - 0"	0' - 1 3/4"			0' - 4 7/8"
2M18	OFFICE	SUPPORT	3' - 0"	7' - 0"	0' - 1 3/4"			0' - 4 7/8"
2M19	SUPPORT	STORAGE	3' - 0"	7' - 0"	0' - 1 3/4"	1HR		0' - 4 7/8"
2M20	HALL	SUPPORT	3' - 0"	7' - 0"	0' - 1 3/8"			0' - 4 7/8"
2M21	INCOME OFFICE	SUPPORT	3' - 0"	7' - 0"	0' - 1 3/4"			0' - 4 7/8"
2M22	SUPPORT	DIR. OF FINANCE	3' - 0"	7' - 0"	0' - 1 3/4"			0' - 4 7/8"
2M23	SUPPORT	COUNT & DROP SAFE	3' - 0"	7' - 0"	0' - 1 3/4"			0' - 4 7/8"
2M24	HALL	WORK STATION	3' - 0"	7' - 0"	0' - 1 3/4"			0' - 4 7/8"
2M25	HALL	HK. DIRECTOR	3' - 0"	7' - 0"	0' - 1 3/4"			0' - 4 7/8"
2M26	HALL	HK. MANAGER	3' - 0"	7' - 0"	0' - 1 3/4"			0' - 4 7/8"
2M27	GENERAL MANAGER	WORK STATION	3' - 0"	7' - 0"	0' - 1 3/4"			0' - 4 7/8"
2M28	REC.	HUMAN RESOURCES	3' - 0"	7' - 0"	0' - 1 3/4"			0' - 4 7/8"
2M29	WORK STATION	DIRECTOR	3' - 0"	7' - 0"	0' - 1 3/4"			0' - 4 7/8"
2M30	VIBE MANAGER	WORK STATION	3' - 0"	7' - 0"	0' - 1 3/4"			0' - 4 7/8"
2M33	HUMAN RESOURCES	HR DIRECTOR	3' - 0"	7' - 0"	0' - 1 3/4"			0' - 4 7/8"
2M34	HUMAN RESOURCES	HR MANAGER	3' - 0"	7' - 0"	0' - 1 3/4"			0' - 4 7/8"
2M35	HUMAN RESOURCES	TRAINING SPECIALIST	3' - 0"	7' - 0"	0' - 1 3/4"			0' - 4 7/8"
2M36	CONFERENCE	HALL	3' - 0"	7' - 10"				
2M37	HUMAN RESOURCES	CONFERENCE	3' - 0"	7' - 0"	0' - 1 3/4"			0' - 5 3/4"
2M38	HALL	RECEPTIPON	3' - 0"	7' - 0"	0' - 1 3/4"			0' - 4 7/8"
2M39	HALL	OWNER CONFERENCE	3' - 0"	7' - 0"	0' - 1 3/4"			0' - 4 7/8"
2M40		HALL	3' - 0"	7' - 0"	0' - 1 3/4"			0' - 4 7/8"
2M41	WORK STATION	COPY	3' - 0"	7' - 0"	0' - 1 3/4"			0' - 4 7/8"
2M42	HALL	HUMAN RESOURCES	3' - 0"	7' - 0"	0' - 1 3/4"			0' - 4 7/8"
2M43	HALL	ELEV LOBBY	3' - 0"	7' - 0"	0' - 1 3/4"	2HR		1' - 0"
2M44	HALL	MEP EQUIP. ROOM	6' - 0"	7' - 0"	0' - 1 3/4"	1HR		0' - 7 1/8"
2M45	UNIFORM	HOUSEKEEPING	3' - 0"	7' - 0"	0' - 1 3/4"			0' - 4 7/8"
2M46	HALL	STAIR 1	3' - 0"	7' - 0"	0' - 1 3/4"	2HR		1' - 0"
2M47	HALL	ELEV. 9	4' - 9"	0' - 0"			FRAMED OPENING	1' - 0"
2M48	STAIR 3	HALL	3' - 0"	7' - 0"	0' - 1 3/4"	2HR		1' - 0"
2M50	HALL	HALL	3' - 0"	7' - 0"	0' - 1 3/4"	2HR		0' - 4 7/8"
2M51	MAIN ELEV. LOBBY	HALL	8' - 4"	7' - 10"	0' - 1 3/4"	2HR		1' - 0"
2M52	HALL	HALL	3' - 0"	7' - 0"	0' - 1 3/4"			0' - 6 1/8"
2M54	ELEV. 3&4	MAIN ELEV. LOBBY	4' - 9"	0' - 0"			FRAMED OPENING	0' - 7 1/8"
2M55	ELEV. 3&4	MAIN ELEV. LOBBY	4' - 9"	0' - 0"			FRAMED OPENING	0' - 7 1/8"
2M56	MAIN ELEV. LOBBY	ELEV. 5&6	4' - 9"	0' - 0"			FRAMED OPENING	0' - 7 1/8"
2M57	MAIN ELEV. LOBBY	ELEV. 5&6	4' - 9"	0' - 0"			FRAMED OPENING	0' - 7 1/8"
2M58	ELEV.	ELEV LOBBY	5' - 3"	8' - 3"			FRAMED OPENING	0' - 5 5/8"
2M59	ELEV	ELEV LOBBY	4' - 9"	0' - 0"			FRAMED OPENING	0' - 5 5/8"
2M60	STAIR 3	ELEV LOBBY	3' - 0"	7' - 0"	0' - 1 3/4"	2HR		0' - 7 5/8"
2M61		MEN LOCKER ROOM	3' - 0"	7' - 0"	0' - 1 3/4"			0' - 4 7/8"
2M62	WOMEN LOCKER ROOM		3' - 0"	7' - 0"	0' - 1 3/4"			0' - 4 7/8"
2M63		HAIR SALON AND SPA RECEPTION	3' - 0"	7' - 0"	0' - 1 3/4"			0' - 4 7/8"
2M64		STORAGE	3' - 0"	7' - 0"	0' - 1 3/4"	1HR		0' - 4 7/8"
2M65	HAIR SALON AND SPA RECEPTION		3' - 0"	7' - 0"				0' - 6 1/8"
2M66		HAIR SALON AND SPA RECEPTION	3' - 0"	7' - 0"				0' - 6 1/8"

DOOR SCHEDULE - 3RD FLOOR

MARK	FROM	TO	WIDTH	HEIGHT	THICKNESS	FIRE RATING	REMARKS	WALL THICKNESS
300	STAIR 2	IT WORK STATION	3' - 0"	7' - 0"	0' - 1 3/4"	2HR		0' - 11 5/8"
301		IT WORK STATION	6' - 0"	7' - 0"	0' - 1 3/4"	2HR		0' - 7 5/8"
302	MECH	OFFICE	3' - 0"	7' - 0"	0' - 1 3/4"	1HR		0' - 7 5/8"
303	GARAGE	ELEV. LOBBY	6' - 0"	7' - 0"	0' - 1 3/4"	2HR		1' - 0"
304	STAIR 1	ELEV. LOBBY	3' - 0"	7' - 0"	0' - 1 3/4"	2HR		0' - 9 1/8"
305		STAIR 3	3' - 0"	7' - 0"	0' - 1 3/4"	2HR		1' - 0"
306		ELEV. LOBBY	3' - 0"	7' - 0"	0' - 1 3/4"	2HR		1' - 0"
307		ELEV. LOBBY	6' - 0"	7' - 0"	0' - 1 3/4"	2HR		1' - 0"
308	IT WORK STATION	OFFICE	3' - 0"	7' - 0"	0' - 1 3/4"	1HR		0' - 4 7/8"
309	IT WORK STATION	DATA CENTER	3' - 0"	7' - 0"	0' - 1 3/4"			0' - 4 7/8"
310	IT WORK STATION	IT MANAGER	3' - 0"	7' - 0"	0' - 1 3/4"			0' - 4 7/8"
311	IT WORK STATION	ROOM	3' - 0"	7' - 0"	0' - 1 3/4"			0' - 4 7/8"
312	IT WORK STATION	STO	3' - 0"	7' - 0"	0' - 1 3/4"			0' - 4 7/8"
313	IT WORK STATION	MDF	3' - 0"	7' - 0"	0' - 1 3/4"	1HR		0' - 4 7/8"
314		STAIR 1	3' - 0"	7' - 0"	0' - 1 3/4"	2HR		1' - 0"
315	MECHANICAL ROOM		6' - 0"	7' - 0"	0' - 1 3/4"	1HR		0' - 7 5/8"
316	STORAGE		3' - 0"	7' - 0"	0' - 1 3/4"	2HR		1' - 0"
317	IT WORK STATION	ELEV. 9	4' - 9"	0' - 0"				1' - 0"
318	ELEV. LOBBY	ELEV. 1&2	4' - 9"	8' - 0"				0' - 7 1/8"
320			4' - 9"	0' - 0"				1' - 0"
321			4' - 9"	0' - 0"				1' - 0"
322	ELEV.	ELEV. LOBBY	5' - 3"	8' - 3"				0' - 5 5/8"
323	ELEV.	ELEV. LOBBY	4' - 9"	0' - 0"				0' - 5 5/8"
324	ELEV. LOBBY	STAIR 3	3' - 0"	7' - 0"	0' - 1 3/4"	2HR		0' - 7 5/8"

DOOR SCHEDULE - 4TH FLOOR

MARK	FROM	TO	WIDTH	HEIGHT	THICKNESS	FIRE RATING	REMARKS	WALL THICKNESS
401		STAIR 1	3' - 0"	6' - 8"	0' - 1 3/4"	2HR		1' - 0"
402	STORAGE		3' - 5"	7' - 0"	0' - 1 3/4"	2HR		1' - 0"
403	STAIR 2	EMPLOYEE BREAK ROOM	3' - 0"	7' - 0"	0' - 1 3/4"	2HR		0' - 11 5/8"
404		ELEV. LOBBY	6' - 0"	6' - 8"	0' - 1 3/4"	2HR		1' - 0"
405		STAIR 3	3' - 0"	7' - 0"	0' - 1 3/4"	2HR		1' - 0"
406		ELEV. LOBBY	3' - 0"	7' - 0"	0' - 1 3/4"	2HR		1' - 0"
407		ELEV. LOBBY	6' - 0"	7' - 0"	0' - 1 3/4"	2HR		1' - 0"
408		EMPLOYEE BREAK ROOM	6' - 0"	7' - 0"	0' - 1 3/4"	2HR		0' - 7 5/8"
409	MENS LOCKER	VESTIBULE	3' - 0"	7' - 0"	0' - 1 3/4"			0' - 4 7/8"
410	VESTIBULE	WOMENS LOCKER	3' - 0"	7' - 0"	0' - 1 3/4"			0' - 4 7/8"
411	MENS RR	EMPLOYEE BREAK ROOM	3' - 0"	7' - 0"	0' - 1 3/4"			0' - 7 7/8"
412	EMPLOYEE BREAK ROOM	WOMENS RR	3' - 0"	7' - 0"	0' - 1 3/4"			0' - 7 7/8"
413	COMPR	WOMENS RR	3' - 0"	7' - 0"	0' - 1 3/4"			0' - 5 7/8"
414	STAIR 1	ELEV. LOBBY	3' - 0"	7' - 0"	0' - 1 3/4"	2HR		0' - 9 1/8"
415	VESTIBULE	EMPLOYEE BREAK ROOM	3' - 0"	7' - 0"	0' - 1 3/4"			0' - 4 7/8"
416	EMPLOYEE BREAK ROOM	VESTIBULE	3' - 0"	7' - 0"	0' - 1 3/4"			0' - 4 7/8"
417	EMPLOYEE BREAK ROOM	ELEV. 9	4' - 9"	0' - 0"				1' - 0"
418	ELEV. LOBBY		4' - 9"	8' - 0"				0' - 7 1/8"
420		ELEV. LOBBY	4' - 9"	0' - 0"				0' - 5 5/8"
421			4' - 9"	0' - 0"				1' - 0"
422			4' - 9"	0' - 0"				1' - 0"
423	ELEV. LOBBY		4' - 9"	0' - 0"				0' - 5 5/8"
424	ELEV. LOBBY	STAIR 3	3' - 0"	7' - 0"	0' - 1 3/4"	2HR		0' - 7 5/8"

DOOR SCHEDULE - 5TH FLOOR


MARK	FROM	TO	WIDTH	HEIGHT	THICKNESS	FIRE RATING	REMARKS	WALL THICKNESS
501	ELEV. LOBBY	STAIR 1	3' - 0"	7' - 0"	0' - 1 3/4"	2HR		0' - 9 1/8"
502		STAIR 3	3' - 0"	7' - 0"	0' - 1 3/4"	2HR		1' - 0"
503		LAUNDRY	6' - 0"	7' - 0"	0' - 1 3/4"	2HR		0' - 7 5/8"
504	SPRINK	LAUNDRY	3' - 0"	7' - 0"	0' - 1 3/4"			0' - 7 5/8"
505	WATER HEATERS	LAUNDRY	6' - 0"	7' - 0"	0' - 1 3/4"	1HR		0' - 7 5/8"
506		ELEV. LOBBY	6' - 0"	6' - 8"	0' - 1 3/4"	2HR		1' - 0"
507		ELEV. LOBBY	3' - 0"	7' - 0"	0' - 1 3/4"	2HR		1' - 0"
508		ELEV. LOBBY	6' - 0"	7' - 0"	0' - 1 3/4"	2HR		1' - 0"
509		STAIR 1	3' - 0"	6' - 8"	0' - 1 3/4"	2HR		1' - 0"
510		ELEV. LOBBY	3' - 0"	7' - 0"	0' - 1 3/8"	2HR		0' - 7 1/8"
511	ELEV. LOBBY		3' - 0"	7' - 0"	0' - 1 3/4"	2HR		1' - 0"
512	ELEV. LOBBY		3' - 0"	7' - 0"	0' - 1 3/8"	2HR		0' - 7 1/8"
513		STAIR 2	3' - 0"	7' - 0"	0' - 1 3/4"	2HR		0' - 7 5/8"
514		ELEV. LOBBY	5' - 3"	8' - 3"				0' - 5 5/8"
515		ELEV. LOBBY	4' - 9"	0' - 0"				0' - 5 5/8"
516			4' - 9"	0' - 0"				1' - 0"
517			4' - 9"	0' - 0"				1' - 0"
518	ELEV. LOBBY		4' - 9"	8' - 0"				0' - 7 1/8"
520	LAUNDRY		4' - 9"	0' - 0"				1' - 0"
521	ELEV. LOBBY	STAIR 3	3' - 0"	7' - 0"	0' - 1 3/4"	2HR		0' - 7 5/8"


DOOR SCHEDULE - 6TH FLOOR

MARK	FROM	TO	WIDTH	HEIGHT	THICKNESS	FIRE RATING	REMARKS	WALL THICKNESS
600		ELEV. LOBBY	6' - 0"	6' - 10 1/2"	0' - 1 3/4"	2HR	PAIR OF DOORS	1' - 0"
601		ELEV. LOBBY	6' - 0"	6' - 8"	0' - 1 3/4"	2HR	PAIR OF DOORS	1' - 0"
602		STAIR 3	3' - 0"	7' - 0"	0' - 1 3/4"	2HR		1' - 0"
603		ELEV. LOBBY	3' - 0"	6' - 8"	0' - 1 3/4"	2HR		1' - 0"
604	ELEV. LOBBY	STAIR 1	3' - 0"	7' - 0"	0' - 1 3/4"	2HR		0' - 9 1/8"
605		STAIR 1	3' - 0"	7' - 0"	0' - 1 3/4"	2HR		1' - 0"
606	STORAGE		3' - 0"	6' - 8"	0' - 1 3/4"	2HR		1' - 0"
607		STAIR 2	3' - 0"	7' - 0"	0' - 1 3/4"	2HR		0' - 7 5/8"
608	ELEV. LOBBY		4' - 9"	8' - 0"				0' - 7 1/8"
610		ELEV. LOBBY	5' - 3"	8' - 3"				0' - 5 5/8"
612			4' - 9"	0' - 0"				1' - 0"
613			4' - 9"	0' - 0"				1' - 0"
614	ELEV. LOBBY	STAIR 3	3' - 0"	7' - 0"	0' - 1 3/4"	2HR		0' - 7 5/8"

DOOR SCHEDULE - 7TH FLOOR

MARK	FROM	TO	WIDTH	HEIGHT	THICKNESS	FIRE RATING	REMARKS	WALL THICKNESS
701		CONFERENCE	6' - 0"	7' - 0"	0' - 1 3/4"	2HR		0' - 7 5/8"
702	TRANSFER STAIR		3' - 0"	7' - 0"	0' - 1 3/4"	2HR		0' - 7 5/8"
703	SPRINK	CONFERENCE	3' - 0"	7' - 0"	0' - 1 3/4"			0' - 9 1/8"
704	STAIR 2	CONFERENCE	3' - 0"	7' - 0"	0' - 1 3/4"	2HR		0' - 11 5/8"
705		STAIR 3	3' - 0"	7' - 0"	0' - 1 3/4"	2HR		1' - 0"
706		ELEV. LOBBY	3' - 0"	7' - 0"	0' - 1 3/4"	2HR		1' - 0"
707	CONFERENCE	MEN	3' - 0"	7' - 0"	0' - 1 3/4"			0' - 7 7/8"
708		ELEV. LOBBY	6' - 0"	6' - 10 1/2"	0' - 1 3/4"	2HR		1' - 0"
709		ELEV. LOBBY	6' - 0"	7' - 0"	0' - 1 3/4"	2HR		1' - 0"
710		STAIR 1	3' - 0"	7' - 0"	0' - 1 3/4"	2HR		1' - 0"
711	ELEV. LOBBY	STAIR 1	3' - 0"	7' - 0"	0' - 1 3/4"	2HR		0' - 9 1/8"
712	STORAGE		3' - 0"	7' - 0"	0' - 1 3/4"	2HR		1' - 0"
713	ELEV. CONTROL		3' - 0"	7' - 0"	0' - 1 3/4"			0' - 5 5/8"
714	CONFERENCE	ROCK SHOP BUYER	3' - 0"	7' - 0"	0' - 1 3/4"			0' - 4 7/8"
715	SESSIONS /PITARD'S MANG.	CONFERENCE	3' - 0"	7' - 0"	0' - 1 3/4"			0' - 4 7/8"
716	CONFERENCE	WOMEN	3' - 0"	7' - 0"	0' - 1 3/4"			0' - 7 7/8"
717	CHEF	CONFERENCE	3' - 0"	7' - 0"	0' - 1 3/4"			0' - 4 7/8"
718	CONFERENCE	IDF	3' - 0"	7' - 0"	0' - 1 3/4"			0' - 4 7/8"
719	CONFERENCE	FOOD & BEV. DIRECTOR	3' - 0"	7' - 0"	0' - 1 3/4"			0' - 4 7/8"
720	CONFERENCE	EXEC. CHEF	3' - 0"	7' - 0"	0' - 1 3/4"			0' - 4 7/8"
721	AV MANG.	CONFERENCE	3' - 0"	7' - 0"	0' - 1 3/4"			0' - 4 7/8"
722	CONFERENCE	ELEV. 9 CONTROL ROOM	3' - 0"	7' - 0"	0' - 1 3/4"			0' - 7 5/8"
723		WORK STATION	6' - 0"	7' - 0"	0' - 1 3/4"	2HR		0' - 9 1/8"
724	WORK STATION	EMP. REST.	3' - 0"	7' - 0"	0' - 1 3/4"			0' - 7 7/8"
725	DIR. OF ENG.	WORK STATION	3' - 0"	7' - 0"	0' - 1 3/4"			0' - 4 7/8"
726	WORK STATION	DOCS.	3' - 0"	7' - 0"	0' - 1 3/4"			0' - 4 7/8"
727	WORKSHOP	WORK STATION	4' - 0"	7' - 0"	0' - 0"			
728	PARTS	WORKSHOP	6' - 0"	7' - 0"	0' - 1 3/4"			0' - 4 7/8"
729	CONFERENCE		4' - 9"	0' - 0"				1' - 0"
730	ELEV. LOBBY		4' - 9"	8' - 0"				0' - 7 1/8"
732		ELEV. LOBBY	5' - 3"	8' - 3"				0' - 5 5/8"
733		ELEV. LOBBY	4' - 9"	0' - 0"				0' - 5 5/8"
734			4' - 9"	0' - 0"				1' - 0"
735			4' - 9"	0' - 0"				1' - 0"
736	STAIR 3	ELEV. LOBBY	3' - 0"	7' - 0"	0' - 1 3/4"	2HR		0' - 7 5/8"

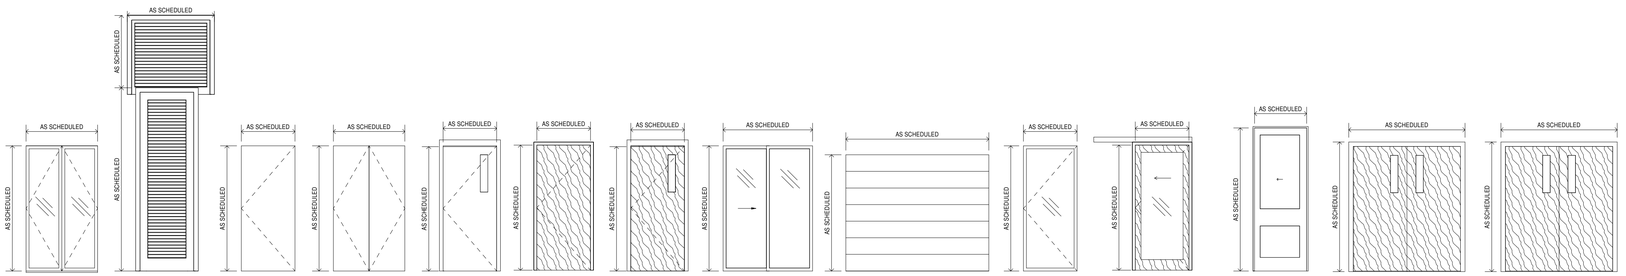

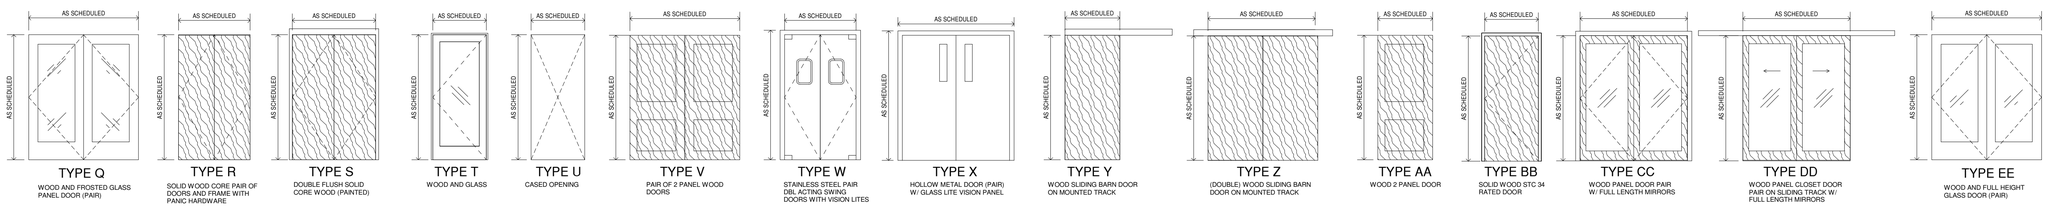

HB HARRY BAKER SMITH SA II ARCHITECTS II
F L C
189 Maple Ridge Drive Metairie, LA 70001
(504)-885-4477
central@hbsai.com hbsai.com
SINCE 1961

HARD ROCK HOTEL

1031 CANAL STREET
NEW ORLEANS, LOUISIANA

THESE PLANS AND SPECIFICATIONS HAVE BEEN PREPARED BY ME OR UNDER MY CLOSE PERSONAL SUPERVISION AND TO THE BEST OF MY KNOWLEDGE AND BELIEF THEY COMPLY WITH ALL CITY, STATE AND FEDERAL REQUIREMENTS, AND I AM NOT PROVIDING CONTRACT ADMINISTRATION.
CERTIFIED CORRECT

THIS DRAWING IS CONFIDENTIAL AND NOT BE LOANED, REPRODUCED, COPIED, EITHER WHOLLY OR IN PART, OR MADE PUBLIC IN ANY MANNER WITHOUT THE WRITTEN CONSENT OF HB SA II ARCHITECTS, A PROFESSIONAL L.L.C. ALL RIGHTS OF DESIGN OR INVENTION ARE RESERVED AND WILL REMAIN THE SOLE PROPERTY OF HB SA II ARCHITECTS A PROFESSIONAL L.L.C.

REVISION HISTORY

	4/26/2019	REVISION #2
1		
2		
3		
4		
5		
6		
7		
8		

SCHEDULES

PROJECT#: 1709
PHASE: CD
TEAM: Author
CHECKER: Checker
SCALE: AS NOTED
ISSUED: 2/1/2019
SHEET#:

A6.2

HRH_1031 CANAL ST._PDF ARCH SET_4/26/2019, 12:00 PM

DOOR SCHEDULE - 8TH FLOOR


MARK	FROM	TO	WIDTH	HEIGHT	THICKNESS	FIRE RATING	WALL THICKNESS
800	ELEV. LOBBY	STAIR 1	3' - 0"	7' - 0"	0' - 1 3/4"	2HR	0' - 8 1/2"
800-1	CORRIDOR	STD/S HOTEL ROOM	3' - 0"	7' - 0"	0' - 1 3/4"	1HR	0' - 6 1/8"
800-2	BATH	STD/S HOTEL ROOM	3' - 0"	7' - 0"			0' - 4 7/8"
800-3	STD/S HOTEL ROOM	BALCONY	2' - 8"	7' - 0"	0' - 2 7/8"	1HR	0' - 8"
801	CORRIDOR	STAIR 1	3' - 0"	7' - 0"	0' - 1 3/4"	2HR	0' - 8 1/2"
801-1	HOTEL ROOM	CORRIDOR	3' - 0"	7' - 0"	0' - 1 3/4"	1HR	0' - 6 1/8"
801-3	HOTEL ROOM	BALCONY	2' - 8"	7' - 0"	0' - 2 7/8"	1HR	0' - 8"
801-4	HOTEL ROOM	BATH	3' - 0"	7' - 0"			0' - 4 7/8"
801-5	HOTEL ROOM	BALCONY	2' - 8"	7' - 0"	0' - 2 7/8"	1HR	0' - 8"
801-6	CLOSET	HOTEL ROOM	3' - 0"	7' - 0"			0' - 4 7/8"
802	MECH.	CORRIDOR	6' - 0"	7' - 0"	0' - 1 3/4"	1HR	0' - 6 1/8"
802-1	CORRIDOR	HOTEL ROOM	3' - 0"	7' - 0"	0' - 1 3/4"	1HR	0' - 6 1/8"
802-2	BATH	HOTEL ROOM	3' - 0"	7' - 0"			0' - 4 7/8"
802-3	HOTEL ROOM	CLOS.	3' - 0"	7' - 0"			0' - 4 7/8"
802-4	BALCONY	HOTEL ROOM	3' - 0"	6' - 11"	0' - 1 1/2"		
802-5	HOTEL ROOM	HOTEL ROOM	3' - 0"	7' - 0"	0' - 1 3/4"	1HR	0' - 6 1/8"
803	MECH.	CORRIDOR	6' - 0"	7' - 0"	0' - 1 3/4"	1HR	0' - 6 1/8"
803-1	HOTEL ROOM	CORRIDOR	3' - 0"	7' - 0"	0' - 1 3/4"	1HR	0' - 6 1/8"
803-2	HOTEL ROOM	BATH	3' - 0"	7' - 0"			0' - 4 7/8"
803-3	CLOS.	HOTEL ROOM	3' - 0"	7' - 0"			0' - 4 7/8"
803-4	HOTEL ROOM	BALCONY	6' - 8"	7' - 0"	0' - 2"		0' - 7 1/2"
804	AMENITY AREA	MEN	3' - 0"	7' - 0"	0' - 2"		0' - 8 3/8"
804-1	HOTEL ROOM	CORRIDOR	3' - 0"	7' - 0"	0' - 1 3/4"	1HR	0' - 6 1/8"
804-2	BATH	HOTEL ROOM	3' - 0"	7' - 0"			0' - 4 7/8"
804-3	HOTEL ROOM	CLOS.	3' - 0"	7' - 0"			0' - 4 7/8"
804-4	HOTEL ROOM	BALCONY	6' - 8"	7' - 0"	0' - 2"		0' - 7 1/2"
805	WOMEN	AMENITY AREA	3' - 0"	7' - 0"	0' - 2"	1HR	0' - 7 7/8"
805-1	HOTEL ROOM	CORRIDOR	3' - 0"	7' - 0"	0' - 1 3/4"	1HR	0' - 6 1/8"
805-2	HOTEL ROOM	BATH	3' - 0"	7' - 0"			0' - 4 7/8"
805-3	CLOS.	HOTEL ROOM	3' - 0"	7' - 0"			0' - 4 7/8"
805-4	HOTEL ROOM	BALCONY	6' - 8"	7' - 0"	0' - 2"		0' - 7 1/2"
806	AMENITY AREA	HARD ROCK USE	3' - 0"	7' - 0"	0' - 2"	1HR	0' - 6 1/8"
806-1	HOTEL ROOM	CORRIDOR	3' - 0"	7' - 0"	0' - 1 3/4"	1HR	0' - 6 1/8"
806-2	BATH	HOTEL ROOM	3' - 0"	7' - 0"			0' - 4 7/8"
806-3	HOTEL ROOM	CLOS.	3' - 0"	7' - 0"			0' - 4 7/8"
806-4	HOTEL ROOM	BALCONY	6' - 8"	7' - 0"	0' - 2"		0' - 7 1/2"
807	CORRIDOR	IT	3' - 0"	7' - 0"	0' - 1 3/4"	1HR	0' - 6 1/8"
807-1	HOTEL ROOM	CORRIDOR	3' - 0"	7' - 0"	0' - 1 3/4"	1HR	0' - 6 1/8"
807-2	HOTEL ROOM	BATH	3' - 0"	7' - 0"			0' - 4 7/8"
807-3	CLOS.	HOTEL ROOM	3' - 0"	7' - 0"			0' - 4 7/8"
807-4	HOTEL ROOM	BLACONY	3' - 0"	6' - 11"	0' - 1 1/2"		
808	CORRIDOR	STAIRWAY	3' - 0"	7' - 0"	0' - 1 3/4"	2HR	0' - 7 5/8"
808-1	CORRIDOR	LUX/S HOTEL ROOM	3' - 0"	7' - 0"	0' - 1 3/4"	1HR	0' - 6 1/8"
808-2	LUX/S HOTEL ROOM	BALCONY	6' - 8"	7' - 0"	0' - 2"		0' - 8"
808-3	BATH	LUX/S HOTEL ROOM	3' - 0"	7' - 0"			0' - 4 7/8"
808-4	CLOS.	LUX/S HOTEL ROOM	2' - 8"	7' - 0"	0' - 2"		0' - 4 7/8"
809	CORRIDOR	8TH FLOOR DECK	6' - 0"	7' - 0"	0' - 1 3/4"		0' - 6 7/8"
809-1	CORRIDOR	HOTEL ROOM	3' - 0"	7' - 0"	0' - 1 3/4"	1HR	0' - 6 1/8"
809-2	BATH	HOTEL ROOM	3' - 0"	7' - 0"			0' - 4 7/8"
809-3	CLOS.	HOTEL ROOM	3' - 0"	7' - 0"			0' - 4 7/8"
809-4	HOTEL ROOM	BALCONY	6' - 8"	7' - 0"	0' - 2"		0' - 8"
809-5	CLOS.	HOTEL ROOM	2' - 8"	7' - 0"	0' - 2"		0' - 4 7/8"
810	8TH FLOOR DECK	AMENITY AREA	6' - 0"	8' - 0"			
810-1	CORRIDOR	HOTEL ROOM	3' - 0"	7' - 0"	0' - 1 3/4"	1HR	0' - 6 1/8"
810-2	HOTEL ROOM	BATH	3' - 0"	7' - 0"			0' - 4 7/8"
810-3	HOTEL ROOM	CLOS.	3' - 0"	7' - 0"			0' - 4 7/8"
810-4	HOTEL ROOM	BLACONY	6' - 8"	7' - 0"	0' - 2"		0' - 8"
811	AMENITY AREA	CORRIDOR	6' - 0"	7' - 0"	0' - 1 3/4"	1HR	0' - 6 1/8"
811-1	CORRIDOR	HOTEL ROOM	3' - 0"	7' - 0"	0' - 1 3/4"	1HR	0' - 6 1/8"
811-2	HOTEL ROOM	BATH	3' - 0"	7' - 0"			0' - 4 7/8"
811-3	CLOS.	HOTEL ROOM	3' - 0"	7' - 0"			0' - 4 7/8"
811-4	HOTEL ROOM	BALCONY	6' - 8"	7' - 0"	0' - 2"		0' - 7 1/2"
811-5	HOTEL ROOM	HOTEL ROOM	3' - 0"	7' - 0"	0' - 1 3/4"	1HR	0' - 6 1/8"
812	AMENITY AREA	CORRIDOR	3' - 0"	7' - 0"	0' - 1 3/4"	1HR	0' - 6 1/8"
812-1	ADA HOTEL ROOM	CORRIDOR	3' - 0"	7' - 0"	0' - 1 3/4"	1HR	0' - 6 1/8"
812-2	ADA BATH	ADA HOTEL ROOM	3' - 0"	7' - 0"			0' - 4 7/8"
812-3	BALCONY	ADA HOTEL ROOM	6' - 8"	7' - 0"	0' - 2"		0' - 8"
813	CORRIDOR	ELEV. LOBBY	3' - 0"	7' - 0"	0' - 1 3/4"	1HR	0' - 6 1/8"

DOOR SCHEDULE - 8TH FLOOR

MARK	FROM	TO	WIDTH	HEIGHT	THICKNESS	FIRE RATING	WALL THICKNESS
813-1	CORRIDOR	HOTEL ROOM	3' - 0"	7' - 0"	0' - 1 3/4"	1HR	0' - 6 1/8"
813-2	BATH	HOTEL ROOM	3' - 0"	7' - 0"			0' - 4 7/8"
813-3	HOTEL ROOM	CLOS.	3' - 0"	7' - 0"			0' - 4 7/8"
813-4	HOTEL ROOM	BALCONY	6' - 8"	7' - 0"	0' - 2"		0' - 7 1/2"
814	8TH FLOOR DECK	AMENITY AREA	6' - 0"	8' - 0"			
814-1	CORRIDOR	HOTEL ROOM	3' - 0"	7' - 0"	0' - 1 3/4"	1HR	0' - 6 1/8"
814-2	HOTEL ROOM	BATH	3' - 0"	7' - 0"			0' - 4 7/8"
814-3	HOTEL ROOM	BALCONY	6' - 0"	7' - 0"	0' - 2"		0' - 7 1/2"
815	CORRIDOR	ELEV. LOBBY	4' - 0"	7' - 0"	0' - 0"	1HR	0' - 6 1/8"
815-1	CORRIDOR	HOTEL ROOM	3' - 0"	7' - 0"	0' - 1 3/4"	1HR	0' - 6 1/8"
815-2	HOTEL ROOM	BATH	3' - 0"	7' - 0"			0' - 4 7/8"
815-3	CLOS.	HOTEL ROOM	3' - 0"	7' - 0"			0' - 4 7/8"
815-4	HOTEL ROOM	BALCONY	6' - 8"	7' - 0"	0' - 2"		0' - 7 1/2"
816	8TH FLOOR DECK	CORRIDOR	3' - 0"	7' - 0"	0' - 1 3/4"		0' - 6 1/8"
816-1	HOTEL ROOM	CORRIDOR	3' - 0"	7' - 0"	0' - 1 3/4"	1HR	0' - 6 1/8"
816-2	BATH	HOTEL ROOM	3' - 0"	7' - 0"			0' - 4 7/8"
816-3	CLOS.	HOTEL ROOM	3' - 0"	7' - 0"			0' - 4 7/8"
816-4	BLACONY	HOTEL ROOM	6' - 0"	7' - 0"	0' - 2"		0' - 7 1/2"
817	8TH FLOOR DECK	WOMEN	3' - 0"	7' - 0"	0' - 1 3/4"		0' - 7 7/8"
817-1	CORRIDOR	HOTEL ROOM	3' - 0"	7' - 0"	0' - 1 3/4"	1HR	0' - 6 1/8"
817-2	BATH	HOTEL ROOM	3' - 0"	7' - 0"			0' - 4 7/8"
817-3	HOTEL ROOM	CLOS.	3' - 0"	7' - 0"			0' - 4 7/8"
817-4	BALCONY	HOTEL ROOM	6' - 8"	7' - 0"	0' - 2"		0' - 7 1/2"
818	MEN	8TH FLOOR DECK	3' - 0"	7' - 0"	0' - 1 3/4"		0' - 7 7/8"
818-1	CORRIDOR	HOTEL ROOM	3' - 0"	7' - 0"	0' - 1 3/4"	1HR	0' - 6 1/8"
818-2	HOTEL ROOM	BATH	3' - 0"	7' - 0"			0' - 4 7/8"
818-3	HOTEL ROOM	CLOS.	3' - 0"	7' - 0"			0' - 4 7/8"
818-4	BALCONY	HOTEL ROOM	6' - 0"	7' - 0"	0' - 2"		0' - 7 1/2"
819	8TH FLOOR DECK	STORAGE	3' - 0"	7' - 0"	0' - 1 3/4"	1HR	0' - 6 7/8"
819-1	CORRIDOR	HOTEL ROOM	3' - 0"	7' - 0"	0' - 1 3/4"	1HR	0' - 6 1/8"
819-2	CLOS.	HOTEL ROOM	3' - 0"	7' - 0"			0' - 4 7/8"
819-3	BATH	HOTEL ROOM	3' - 0"	7' - 0"			0' - 4 7/8"
819-4	BALCONY	HOTEL ROOM	6' - 8"	7' - 0"	0' - 2"		0' - 7 1/2"
820	STAIR 3	CORRIDOR	3' - 0"	7' - 0"	0' - 1 3/4"	2HR	0' - 6 1/8"
820-1	HOTEL ROOM	CORRIDOR	3' - 0"	7' - 0"	0' - 1 3/4"	1HR	0' - 6 1/8"
820-2	BATH	HOTEL ROOM	3' - 0"	7' - 0"			0' - 4 7/8"
820-3	CLOS.	HOTEL ROOM	3' - 0"	7' - 0"			0' - 4 7/8"
820-4	HOTEL ROOM	BALCONY	6' - 0"	7' - 0"	0' - 2"		0' - 7 1/2"
821	CORRIDOR	8TH FLOOR ELEV. LOBBY	7' - 0"	7' - 6"	0' - 1 3/4"	1HR	0' - 4 7/8"
821-1	CORRIDOR	HOTEL ROOM	3' - 0"	7' - 0"	0' - 1 3/4"	1HR	0' - 6 1/8"
821-2	HOTEL ROOM	BATH	3' - 0"	7' - 0"			0' - 4 7/8"
821-3	CLOS.	HOTEL ROOM	3' - 0"	7' - 0"			0' - 4 7/8"
821-4	HOTEL ROOM	BALCONY	6' - 0"	7' - 0"	0' - 2"		0' - 7 1/2"
822	CORRIDOR	ELEC	3' - 0"	7' - 0"	0' - 1 3/4"	2HR	0' - 7 7/8"
822-1	HOTEL ROOM	CORRIDOR	3' - 0"	7' - 0"	0' - 1 3/4"	1HR	0' - 6 1/8"
822-2	BATH	HOTEL ROOM	3' - 0"	7' - 0"			0' - 4 7/8"
822-3	HOTEL ROOM	CLOS.	3' - 0"	7' - 0"			0' - 4 7/8"
822-4	BALCONY	HOTEL ROOM	6' - 0"	7' - 0"	0' - 2"		0' - 7 1/2"
823	8TH FLOOR ELEV. LOBBY	CORRIDOR	7' - 0"	7' - 6"	0' - 1 3/4"	2HR	0' - 4 7/8"
823-1	CORRIDOR	STD/S HOTEL ROOM	3' - 0"	7' - 0"	0' - 1 3/4"	1HR	0' - 6 1/8"
823-2	STD/S HOTEL ROOM	BATH	3' - 0"	7' - 0"			0' - 7 7/8"
823-3	STD/S HOTEL ROOM	CLOS.	3' - 0"	7' - 0"			0' - 4 7/8"
823-4	BALCONY	STD/S HOTEL ROOM	6' - 0"	7' - 0"	0' - 2"		0' - 7 1/2"
823-5	BATH	BATH	3' - 0"	7' - 0"			0' - 4 7/8"
824		HARD ROCK USE	3' - 6"	7' - 0"			0' - 4 3/4"
824-1	CORRIDOR	HOTEL ROOM	3' - 0"	7' - 0"	0' - 1 3/4"	1HR	0' - 6 1/8"
824-2	HOTEL ROOM	BATH	3' - 0"	7' - 0"			0' - 4 7/8"
824-3	HOTEL ROOM	BALCONY	6' - 0"	7' - 0"	0' - 2"		0' - 7 1/2"
825	STAIR 3	ELEV. LOBBY	3' - 0"	7' - 0"	0' - 1 3/4"	2HR	0' - 6 1/8"
825-1	HOTEL ROOM	CORRIDOR	3' - 0"	7' - 0"	0' - 1 3/4"	1HR	0' - 6 1/8"
825-2	BATH	HOTEL ROOM	3' - 0"	7' - 0"			0' - 4 7/8"
825-3	HOTEL ROOM	CLOS.	3' - 0"	7' - 0"			0' - 4 7/8"
825-4	HOTEL ROOM	BLACONY	6' - 0"	7' - 0"	0' - 2"		0' - 7 1/2"
826-1	CORRIDOR	HOTEL ROOM	3' - 0"	7' - 0"	0' - 1 3/4"	1HR	0' - 6 1/8"
826-2	HOTEL ROOM	BATH	3' - 0"	7' - 0"			0' - 4 7/8"
826-3	HOTEL ROOM	CLOS.	3' - 0"	7' - 0"			0' - 4 7/8"
826-4	BLACONY	HOTEL ROOM	6' - 0"	7' - 0"	0' - 2"		0' - 7 1/2"
827-1	HOTEL ROOM	CORRIDOR	3' - 0"	7' - 0"	0' - 1 3/4"	1HR	0' - 6 1/8"

DOOR SCHEDULE - 8TH FLOOR

MARK	FROM	TO	WIDTH	HEIGHT	THICKNESS	FIRE RATING	WALL THICKNESS
827-2	BATH	HOTEL ROOM	3' - 0"	7' - 0"			0' - 4 7/8"
827-3	HOTEL ROOM	BALCONY	6' - 0"	7' - 0"	0' - 2"		0' - 7 1/2"
828-1	CORRIDOR	ADA HOTEL ROOM	3' - 0"	7' - 0"	0' - 1 3/4"	1HR	0' - 6 1/8"
828-2	ADA HOTEL ROOM	ADA BATH	3' - 0"	7' - 0"			0' - 4 7/8"
828-3	ADA HOTEL ROOM	BLACONY	6' - 8"	7' - 0"	0' - 2"		0' - 8"
829-1	CORRIDOR	HOTEL ROOM	3' - 0"	7' - 0"	0' - 1 3/4"	1HR	0' - 6 1/8"
829-2	HOTEL ROOM	BATH	3' - 0"	7' - 0"			0' - 4 7/8"
829-3	HOTEL ROOM	BALCONY	6' - 8"	7' - 0"	0' - 2"		0' - 8"
830-1	HOTEL ROOM	CORRIDOR	3' - 0"	7' - 0"	0' - 1 3/4"	1HR	0' - 6 1/8"
830-2	CLOS.	HOTEL ROOM	3' - 0"	7' - 0"			0' - 4 7/8"
830-3	HOTEL ROOM	BATH	3' - 0"	7' - 0"			0' - 4 7/8"
830-4	HOTEL ROOM	BALCONY	6' - 8"	7' - 0"	0' - 2"		0' - 8"
830-5	HOTEL ROOM	BLACONY	6' - 8"	7' - 0"	0' - 2"		0' - 8"
831-1	CORRIDOR	HOTEL ROOM	3' - 0"	7' - 0"	0' - 1 3/4"	1HR	0' - 6 1/8"
831-2	BATH	HOTEL ROOM	3' - 0"	7' - 0"			0' - 4 7/8"
832-1	CORRIDOR	HOTEL ROOM	3' - 0"	7' - 0"	0' - 1 3/4"	1HR	0' - 6 1/8"
832-2	BATH	HOTEL ROOM	3' - 0"	7' - 0"			0' - 4 7/8"
832-3	HOTEL ROOM	BALCONY	6' - 8"	7' - 0"	0' - 2"		0' - 7 1/2"
833-1	CORRIDOR	HOTEL ROOM	3' - 0"	7' - 0"	0' - 1 3/4"	1HR	0' - 6 1/8"
833-2	BATH	HOTEL ROOM	3' - 0"	7' - 0"			0' - 4 7/8"
833-3	HOTEL ROOM	CLOS.	3' - 0"	7' - 0"			0' - 4 7/8"
833-4	HOTEL ROOM	BALCONY	6' - 8"	7' - 0"	0' - 2"		0' - 7 1/2"
834-1	CORRIDOR	HOTEL ROOM	3' - 0"	7' - 0"	0' - 1 3/4"	1HR	0' - 6 1/8"
834-2	HOTEL ROOM	BATH	3' - 0"	7' - 0"			0' - 4 7/8"
834-3	HOTEL ROOM	CLOS.	3' - 0"	7' - 0"			0' - 4 7/8"
834-4	HOTEL ROOM	BALCONY	6' - 8"	7' - 0"	0' - 2"		0' - 7 1/2"
835-1	CORRIDOR	HOTEL ROOM	3' - 0"	7' - 0"	0' - 1 3/4"	1HR	0' - 6 1/8"
835-2	BATH	HOTEL ROOM	3' - 0"	7' - 0"			0' - 4 7/8"
835-3	HOTEL ROOM	CLOS.	3' - 0"	7' - 0"			0' - 4 7/8"
835-4	HOTEL ROOM	BALCONY	6' - 8"	7' - 0"	0' - 2"		0' - 7 1/2"
836-1	CORRIDOR	HOTEL ROOM	3' - 0"	7' - 0"	0' - 1 3/4"	1HR	0' - 6 1/8"
836-2	HOTEL ROOM	BATH	3' - 0"	7' - 0"			0' - 4 7/8"
836-3	HOTEL ROOM	CLOS.	3' - 0"	7' - 0"			0' - 4 7/8"
836-4	HOTEL ROOM	BLACONY	6' - 8"	7' - 0"	0' - 2"		0' - 7 1/2"
837-1	CORRIDOR	HOTEL ROOM	3' - 0"	7' - 0"	0' - 1 3/4"	1HR	0' - 6 1/8"
837-2	BATH	HOTEL ROOM	3' - 0"	7' - 0"			0' - 4 7/8"
837-3	HOTEL ROOM	CLOS.	3' - 0"	7' - 0"			0' - 4 7/8"
837-4	HOTEL ROOM	BALCONY	6' - 8"	7' - 0"	0' - 2"		0' - 7 1/2"
838-1	CORRIDOR	HOTEL ROOM	3' - 0"	7' - 0"	0' - 1 3/4"	1HR	0' - 6 1/8"
838-2	HOTEL ROOM	BATH	3' - 0"	7' - 0"			0' - 4 7/8"
838-3	HOTEL ROOM	CLOS.	3' - 0"	7' - 0"			0' - 4 7/8"
839-1	CORRIDOR	HOTEL ROOM	3' - 0"	7' - 0"	0' - 1 3/4"	1HR	0' - 6 1/8"
839-2		HOTEL ROOM	3' - 0"	7' - 0"			0' - 4 7/8"
839-3	BATH	HOTEL ROOM	3' - 0"	7' - 0"			0' - 4 7/8"
839-4	HOTEL ROOM	BLACONY	2' - 8"	7' - 0"	0' - 2 7/8"	1HR	0' - 8"
839-5	BALCONY	HOTEL ROOM	2' - 8"	7' - 0"	0' - 2 7/8"	1HR	0' - 8"
839-6	HOTEL ROOM	CLOS.	3' - 0"	7' - 0"			0' - 4 7/8"
840-1	HOTEL ROOM	CORRIDOR	3' - 0"	7' - 0"	0' - 1 3/4"	1HR	0' - 6 1/8"
840-2	HOTEL ROOM	BLACONY	2' - 8"	7' - 0"	0' - 2 7/8"	1HR	0' - 8"
840-3	BATH	HOTEL ROOM	3' - 0"	7' - 0"			0' - 4 7/8"
841-1	CORRIDOR	HOTEL ROOM	3' - 0"	7' - 0"	0' - 1 3/4"	1HR	0' - 6 1/8"
841-2	HOTEL ROOM	BALCONY	2' - 8"	7' - 0"	0' - 2 7/8"	1HR	0' - 8"
841-3	HOTEL ROOM	BATH	3' - 0"	7' - 0"			0' - 4 7/8"
842-1	CORRIDOR	HOTEL ROOM	3' - 0"	7' - 0"	0' - 1 3/4"	1HR	0' - 6 1/8"
842-2	BATH	HOTEL ROOM	3' - 0"	7' - 0"			0' - 4 7/8"
842-3	HOTEL ROOM	BALCONY	2' - 8"	7' - 0"	0' - 2 7/8"	1HR	0' - 8"
843-1	CORRIDOR	HOTEL ROOM	3' - 0"	7' - 0"	0' - 1 3/4"	1HR	0' - 6 1/8"
843-2	HOTEL ROOM	BATH	3' - 0"	7' - 0"			0' - 4 7/8"
843-3	HOTEL ROOM	BALCONY	2' - 8"	7' - 0"	0' - 2 7/8"	1HR	0' - 8"
843-4		HOTEL ROOM	2' - 8"	7' - 0"	0' - 2"		0' - 4 7/8"
844-1	HOTEL ROOM	CORRIDOR	3' - 0"	7' - 0"	0' - 1 3/4"	1HR	0' - 6 1/8"
844-2	BATH	HOTEL ROOM	3' - 0"	7' - 0"			0' - 4 7/8"
844-3		HOTEL ROOM	2' - 8"	7' - 0"	0' - 2"		0' - 4 7/8"
844-4	HOTEL ROOM	BALCONY	2' - 8"	7' - 0"	0' - 2 7/8"	1HR	0' - 8"
845-1	CORRIDOR	HOTEL ROOM	3' - 0"	7' - 0"	0' - 1 3/4"	1HR	0' - 6 1/8"
845-2	BATH	HOTEL ROOM	3' - 0"	7' - 0"			0' - 4 7/8"
845-3	HOTEL ROOM	BLACONY	2' - 8"	7' - 0"	0' - 2 7/8"	1HR	0' - 8"
845-4		HOTEL ROOM	3' - 0"	7' - 0"			0' - 4 7/8"
846-1	CORRIDOR	HOTEL ROOM	3' - 0"	7' - 0"	0' - 1 3/4"	1HR	0' - 6 1/8"
846-2	HOTEL ROOM	BATH	3' - 0"	7' - 0"			0' - 4 7/8"
846-3	HOTEL ROOM	BALCONY	2' - 8"	7' - 0"	0' - 2 7/8"	1HR	0' - 8"

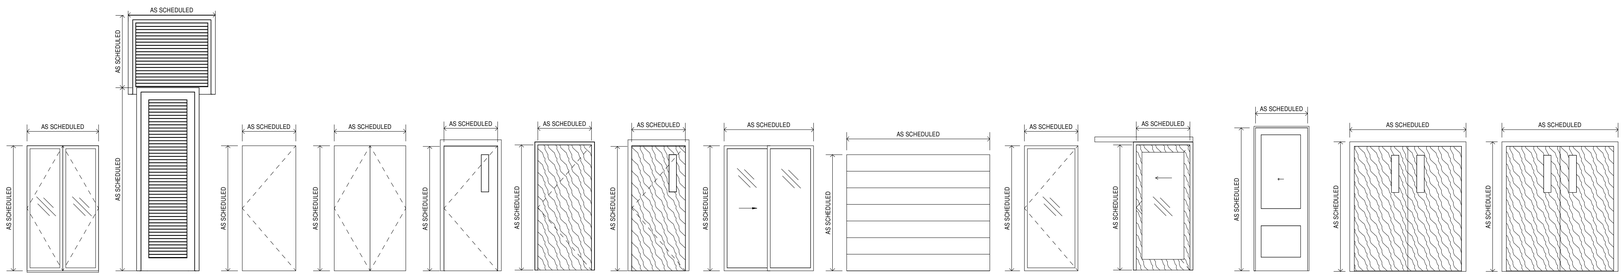

TYPE A — ANODIZED ALUMINUM & GLASS STOREFRONT DOUBLE DOOR SYSTEM

TYPE B — EXTERIOR METAL FRAME AND LOUVRED MECHANICAL ROOM ACCESS DOORS

TYPE C — HOLLOW METAL DOOR AND FRAME

TYPE D — HOLLOW METAL PAIR OF DOORS AND FRAME

TYPE E — HOLLOW METAL DOOR AND FRAME W/ GLASS LITE VISION PANEL

TYPE F — SOLID WOOD DOOR

TYPE G — WOOD DOOR W/ GLASS LITE VISION PANEL

TYPE H — EXTERIOR ALUMINUM AND GLASS SLIDING DOOR SYSTEM

TYPE J — MECHANIZED METAL OVERHEAD DOOR


TYPE K — ANODIZED ALUMINUM & GLASS STOREFRONT DOOR SYSTEM

TYPE L — WOOD PANEL CLOSET DOOR ON SLIDING TRACK W/ FULL LENGTH MIRROR

TYPE M — WOOD 2 PANEL POCKET SLIDING DLOOR

TYPE N — WOOD DOOR (PAIR) W/ GLASS LITE VISION PANEL (DOUBLE ACTING)

TYPE P — WOOD DOOR (PAIR) W/ GLASS LITE VISION PANEL

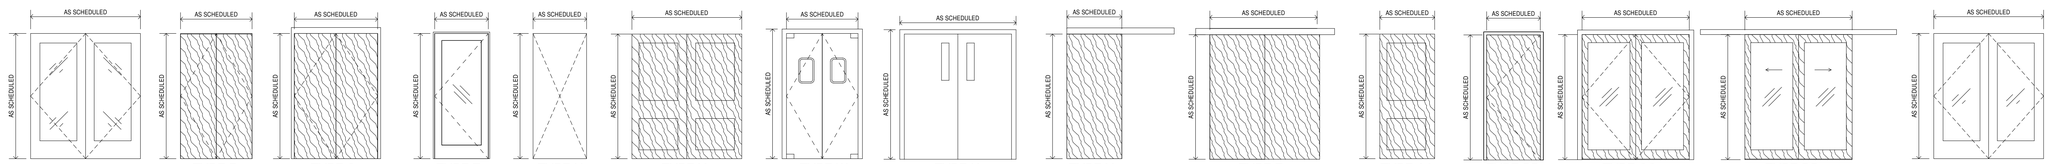

TYPE Q — WOOD AND FROSTED GLASS PANEL DOOR (PAIR)

TYPE R — SOLID WOOD CORE PAIR OF DOORS AND FRAME WITH PANIC HARDWARE

TYPE S — DOUBLE FLUSH SOLID CORE WOOD (PAINTED)

TYPE T — WOOD AND GLASS

TYPE U — CASED OPENING

TYPE V — PAIR OF 2 PANEL WOOD DOORS

TYPE W — STAINLESS STEEL PAIR DBL ACTING SWING DOORS WITH VISION LITES

TYPE X — HOLLOW METAL DOOR (PAIR) W/ GLASS LITE VISION PANEL

TYPE Y — WOOD SLIDING BARN DOOR ON MOUNTED TRACK

TYPE Z — (DOUBLE) WOOD SLIDING BARN DOOR ON MOUNTED TRACK

TYPE AA — WOOD 2 PANEL DOOR

TYPE BB — SOLID WOOD STC 34 RATED DOOR

TYPE CC — WOOD PANEL DOOR PAIR W/ FULL LENGTH MIRRORS

TYPE DD — WOOD PANEL CLOSET DOOR PAIR ON SLIDING TRACK W/ FULL LENGTH MIRRORS

TYPE EE — WOOD AND FULL HEIGHT GLASS DOOR (PAIR)

HB HARRY BAKER SMITH SA II ARCHITECTS II
P L I C
189 Maple Ridge Drive Metairie, LA 70001
(504)-885-4477
central@hbsaii.com hbsaii.com
SINCE 1961

HARD ROCK HOTEL

1031 CANAL STREET
NEW ORLEANS, LOUISIANA

THESE PLANS AND SPECIFICATIONS HAVE BEEN PREPARED BY ME OR UNDER MY CLOSE PERSONAL SUPERVISION AND TO THE BEST OF MY KNOWLEDGE AND BELIEF THEY COMPLY WITH ALL CITY, STATE AND FEDERAL REQUIREMENTS, and I AM NOT PROVIDING CONTRACT ADMINISTRATION.

CERTIFIED CORRECT

THIS DRAWING IS CONFIDENTIAL AND NOT BE LOANED, REPRODUCED, COPIED, EITHER WHOLLY OR IN PART, OR MADE PUBLIC IN ANY MANNER WITHOUT THE WRITTEN CONSENT OF HBSA II ARCHITECTS, A PROFESSIONAL L.L.C., ALL RIGHTS OF DESIGN OR INVENTION ARE RESERVED AND WILL REMAIN THE SOLE PROPERTY OF HBSA II ARCHITECTS A PROFESSIONAL L.L.C.,

REVISION HISTORY

	1	2	3	4	5	6	7	8
4/26/2019								
REVISION #12								

SCHEDULES

PROJECT#: 1709
PHASE: CD
TEAM: Author
CHECKER: Checker
SCALE: AS NOTED
ISSUED: 2/1/2019
SHEET#:

A6.3

HRH_1031 CANAL ST._PDF ARCH SET_4/26/2019, 12:00 PM

DOOR SCHEDULE - 9TH FLOOR


MARK	FROM	TO	WIDTH	HEIGHT	THICKNESS	FIRE RATING	WALL THICKNESS
900	STAIR 1	ELEV. LOBBY	3' - 0"	7' - 0"	0' - 1 3/4"	2HR	0' - 8 1/2"
900-1	CORRIDOR	STD/S HOTEL ROOM	3' - 0"	7' - 0"	0' - 1 3/4"	1HR	0' - 6 1/8"
900-2	BATH	STD/S HOTEL ROOM	3' - 0"	7' - 0"			0' - 4 7/8"
900-4	STD/S HOTEL ROOM	BALCONY	2' - 8"	7' - 0"	0' - 2 7/8"	1HR	0' - 8"
901	CORRIDOR	STAIR 1	3' - 0"	7' - 0"	0' - 1 3/4"	2HR	0' - 8 1/2"
901-1	HOTEL ROOM	CORRIDOR	3' - 0"	7' - 0"	0' - 1 3/4"	1HR	0' - 6 1/8"
901-3	HOTEL ROOM	BALCONY	2' - 8"	7' - 0"	0' - 2 7/8"	1HR	0' - 8"
901-4	HOTEL ROOM	BATH	3' - 0"	7' - 0"			0' - 4 7/8"
901-5	HOTEL ROOM	BALCONY	2' - 8"	7' - 0"	0' - 2 7/8"	1HR	0' - 8"
901-6	CLOS.	HOTEL ROOM	3' - 0"	7' - 0"			0' - 4 7/8"
902	MECH.	CORRIDOR	6' - 0"	7' - 0"	0' - 1 3/4"	1HR	0' - 6 1/8"
902-1	CORRIDOR	HOTEL ROOM	3' - 0"	7' - 0"	0' - 1 3/4"	1HR	0' - 6 1/8"
902-2	BATH	HOTEL ROOM	3' - 0"	7' - 0"			0' - 4 7/8"
902-3	HOTEL ROOM	CLOS.	3' - 0"	7' - 0"			0' - 4 7/8"
902-4	BALCONY	HOTEL ROOM	3' - 0"	6' - 11"	0' - 1 1/2"		
902-5	HOTEL ROOM	HOTEL ROOM	3' - 0"	7' - 0"	0' - 1 3/4"	1HR	0' - 6 1/8"
903	CORRIDOR		6' - 0"	7' - 0"	0' - 1 3/4"	1HR	0' - 6 1/8"
903-1	HOTEL ROOM	CORRIDOR	3' - 0"	7' - 0"	0' - 1 3/4"	1HR	0' - 6 1/8"
903-2	HOTEL ROOM	BATH	3' - 0"	7' - 0"			0' - 4 7/8"
903-3	CLOS.	HOTEL ROOM	3' - 0"	7' - 0"			0' - 4 7/8"
903-4	HOTEL ROOM	BALCONY	6' - 8"	7' - 0"	0' - 2"		0' - 7 1/2"
904	CORRIDOR	9TH FLOOR ELEV. LOBBY	7' - 0"	7' - 6"	0' - 1 3/4"	2HR	0' - 4 7/8"
904-1	CORRIDOR	HOTEL ROOM	3' - 0"	7' - 0"	0' - 1 3/4"	1HR	0' - 6 1/8"
904-2	BATH	HOTEL ROOM	3' - 0"	7' - 0"			0' - 4 7/8"
904-3	HOTEL ROOM	CLOS.	3' - 0"	7' - 0"			0' - 4 7/8"
904-4	HOTEL ROOM	BALCONY	6' - 8"	7' - 0"	0' - 2"		0' - 7 1/2"
905	9TH FLOOR ELEV. LOBBY	CORRIDOR	7' - 0"	7' - 6"	0' - 1 3/4"	2HR	0' - 4 7/8"
905-1	HOTEL ROOM	CORRIDOR	3' - 0"	7' - 0"	0' - 1 3/4"	1HR	0' - 6 1/8"
905-2	HOTEL ROOM	BATH	3' - 0"	7' - 0"			0' - 4 7/8"
905-3	CLOS.	HOTEL ROOM	3' - 0"	7' - 0"			0' - 4 7/8"
905-4	HOTEL ROOM	BALCONY	6' - 8"	7' - 0"	0' - 2"		0' - 7 1/2"
906	ICE & VEND.	CORRIDOR	3' - 0"	8' - 0"			0' - 6 1/8"
906-1	CORRIDOR	HOTEL ROOM	3' - 0"	7' - 0"	0' - 1 3/4"	1HR	0' - 6 1/8"
906-2	BATH	HOTEL ROOM	3' - 0"	7' - 0"			0' - 4 7/8"
906-3	HOTEL ROOM	CLOS.	3' - 0"	7' - 0"			0' - 4 7/8"
906-4	HOTEL ROOM	BALCONY	6' - 8"	7' - 0"	0' - 2"		0' - 7 1/2"
907	CORRIDOR	IDF	3' - 0"	7' - 0"	0' - 1 3/4"	1HR	0' - 6 1/8"
907-1	HOTEL ROOM	VEST.	3' - 0"	7' - 0"	0' - 1 3/4"	1HR	0' - 6 1/8"
907-2	HOTEL ROOM	BATH	3' - 0"	7' - 0"			0' - 4 7/8"
907-3	CLOS.	HOTEL ROOM	3' - 0"	7' - 0"			0' - 4 7/8"
907-4	HOTEL ROOM	BALCONY	3' - 0"	6' - 11"	0' - 1 1/2"		
908	CORRIDOR	ELEC.	3' - 0"	7' - 0"	0' - 1 3/4"	1HR	0' - 6 1/8"
908-1	VEST.	LUX/S HOTEL ROOM	3' - 0"	7' - 0"	0' - 1 3/4"	1HR	0' - 8 3/8"
908-2	LUX/S HOTEL ROOM	BALCONY	6' - 8"	7' - 0"	0' - 2"		0' - 8"
908-3	BATH	LUX/S HOTEL ROOM	6' - 0"	7' - 0"			0' - 6"
908-4	CLOS.	LUX/S HOTEL ROOM	3' - 0"	7' - 0"			0' - 4 7/8"
908-5	CLOS.	LUX/S HOTEL ROOM	2' - 8"	7' - 0"	0' - 2"		0' - 4 7/8"
909	ELEV LOBBY	CORRIDOR	6' - 0"	7' - 0"	0' - 1 3/4"	1HR	0' - 6 1/8"
909-1	CORRIDOR	HOTEL ROOM	3' - 0"	7' - 0"	0' - 1 3/4"	1HR	0' - 6 1/8"
909-2	BATH	HOTEL ROOM	3' - 0"	7' - 0"			0' - 4 7/8"
909-3	CLOS.	HOTEL ROOM	3' - 0"	7' - 0"			0' - 4 7/8"
909-4	HOTEL ROOM	BALCONY	6' - 8"	7' - 0"	0' - 2"		0' - 8"
909-5	CLOS.	HOTEL ROOM	2' - 8"	7' - 0"	0' - 2"		0' - 5"
910	ELEV LOBBY		4' - 9"	0' - 0"			0' - 4 3/4"
910-1	HOTEL ROOM	CORRIDOR	3' - 0"	7' - 0"	0' - 1 3/4"	1HR	0' - 6 1/8"
910-2	HOTEL ROOM	BATH	3' - 0"	7' - 0"			0' - 4 7/8"
910-3	HOTEL ROOM	CLOS.	3' - 0"	7' - 0"			0' - 4 7/8"
910-4	HOTEL ROOM	BALCONY	6' - 8"	7' - 0"	0' - 2"		0' - 8"
911	CORRIDOR	ELEV. LOBBY	5' - 3"	6' - 10 11/16"	0' - 0"	2HR	0' - 6 1/8"
911-1	CORRIDOR	HOTEL ROOM	3' - 0"	7' - 0"	0' - 1 3/4"	1HR	0' - 6 1/8"
911-2	HOTEL ROOM	BATH	3' - 0"	7' - 0"			0' - 4 7/8"
911-3	CLOS.	HOTEL ROOM	3' - 0"	7' - 0"			0' - 4 7/8"
911-4	HOTEL ROOM	BALCONY	6' - 0"	7' - 0"	0' - 2"	1HR	0' - 7 1/2"
911-5	HOTEL ROOM	HOTEL ROOM	3' - 0"	7' - 0"	0' - 1 3/4"	1HR	0' - 6 1/8"
912	ELEV. LOBBY	CORRIDOR	3' - 0"	7' - 0"	0' - 1 3/4"	2HR	0' - 6 1/8"
912-1	CORRIDOR	ADA HOTEL ROOM	3' - 0"	7' - 0"	0' - 1 3/4"	1HR	0' - 6 1/8"
912-2	ADA BATH	ADA HOTEL ROOM	3' - 0"	7' - 0"			0' - 4 7/8"
912-3	BALCONY	ADA HOTEL ROOM	6' - 8"	7' - 0"	0' - 2"		0' - 8"
912-4	CLOS.	ADA HOTEL ROOM	3' - 0"	7' - 0"			0' - 4 7/8"
913	STAIR 3	CORRIDOR	3' - 0"	7' - 0"	0' - 1 3/4"	2HR	0' - 6 1/8"
913-1	HOTEL ROOM	CORRIDOR	3' - 0"	7' - 0"	0' - 1 3/4"	1HR	0' - 6 1/8"
913-2	BATH	HOTEL ROOM	3' - 0"	7' - 0"			0' - 4 7/8"
913-3	HOTEL ROOM	CLOS.	3' - 0"	7' - 0"			0' - 4 7/8"
913-4	HOTEL ROOM	BALCONY	6' - 0"	7' - 0"	0' - 2"	1HR	0' - 7 1/2"


DOOR SCHEDULE - 9TH FLOOR

MARK	FROM	TO	WIDTH	HEIGHT	THICKNESS	FIRE RATING	WALL THICKNESS
914	CORRIDOR	VEST.	3' - 0"	7' - 0"	0' - 1 3/4"		0' - 6 1/8"
914-1	HOTEL ROOM	CORRIDOR	3' - 0"	7' - 0"	0' - 1 3/4"	1HR	0' - 6 1/8"
914-2	HOTEL ROOM	BATH	3' - 0"	7' - 0"			0' - 4 7/8"
914-3	HOTEL ROOM	CLOS.	3' - 0"	7' - 0"			0' - 4 7/8"
914-4	HOTEL ROOM	BALCONY	6' - 0"	7' - 0"	0' - 2"		0' - 7 1/2"
915	ELEV. LOBBY	STAIR 3	3' - 0"	7' - 0"	0' - 1 3/4"	2HR	0' - 6 1/8"
915-1	CORRIDOR	HOTEL ROOM	3' - 0"	7' - 0"	0' - 1 3/4"	1HR	0' - 6 1/8"
915-2	HOTEL ROOM	BATH	3' - 0"	7' - 0"			0' - 4 7/8"
915-3	CLOS.	HOTEL ROOM	3' - 0"	7' - 0"			0' - 4 7/8"
915-4	HOTEL ROOM	BALCONY	6' - 0"	7' - 0"	0' - 2"	1HR	0' - 7 1/2"
916-1	CORRIDOR	HOTEL ROOM	3' - 0"	7' - 0"	0' - 1 3/4"	1HR	0' - 6 1/8"
916-2	BATH	HOTEL ROOM	3' - 0"	7' - 0"			0' - 4 7/8"
916-3	CLOS.	HOTEL ROOM	3' - 0"	7' - 0"			0' - 4 7/8"
916-4	BALCONY	HOTEL ROOM	6' - 0"	7' - 0"	0' - 2"		0' - 7 1/2"
917-1	HOTEL ROOM	CORRIDOR	3' - 0"	7' - 0"	0' - 1 3/4"	1HR	0' - 6 1/8"
917-2	BATH	HOTEL ROOM	3' - 0"	7' - 0"			0' - 4 7/8"
917-3	HOTEL ROOM	CLOS.	3' - 0"	7' - 0"			0' - 4 7/8"
917-4	HOTEL ROOM	BALCONY	6' - 0"	7' - 0"	0' - 2"	1HR	0' - 7 1/2"
918-1	HOTEL ROOM	CORRIDOR	3' - 0"	7' - 0"	0' - 1 3/4"	1HR	0' - 6 1/8"
918-2	HOTEL ROOM	BATH	3' - 0"	7' - 0"			0' - 4 7/8"
918-3	HOTEL ROOM	CLOS.	3' - 0"	7' - 0"			0' - 4 7/8"
918-4	BALCONY	HOTEL ROOM	6' - 0"	7' - 0"	0' - 2"		0' - 7 1/2"
919-1	CORRIDOR	STD/S HOTEL ROOM	3' - 0"	7' - 0"	0' - 1 3/4"	1HR	0' - 6 1/8"
919-2	CLOS.	STD/S HOTEL ROOM	3' - 0"	7' - 0"			0' - 4 7/8"
919-3	STD/S HOTEL ROOM	BATH	3' - 0"	7' - 0"			0' - 4 7/8"
920-1	CORRIDOR	HOTEL ROOM	3' - 0"	7' - 0"	0' - 1 3/4"	1HR	0' - 6 1/8"
920-2	BATH	HOTEL ROOM	3' - 0"	7' - 0"			0' - 4 7/8"
920-3	CLOS.	HOTEL ROOM	3' - 0"	7' - 0"			0' - 4 7/8"
920-4	HOTEL ROOM	BALCONY	6' - 0"	7' - 0"	0' - 2"		0' - 7 1/2"
921-1	HOTEL ROOM	CORRIDOR	3' - 0"	7' - 0"	0' - 1 3/4"	1HR	0' - 6 1/8"
921-2	HOTEL ROOM	BATH	3' - 0"	7' - 0"			0' - 4 7/8"
921-3	CLOS.	HOTEL ROOM	3' - 0"	7' - 0"			0' - 4 7/8"
921-4	HOTEL ROOM	BALCONY	6' - 0"	7' - 0"	0' - 2"		0' - 7 1/2"
922-1	CORRIDOR	HOTEL ROOM	3' - 0"	7' - 0"	0' - 1 3/4"	1HR	0' - 6 1/8"
922-2	BATH	HOTEL ROOM	3' - 0"	7' - 0"			0' - 4 7/8"
922-3	HOTEL ROOM	CLOS.	3' - 0"	7' - 0"			0' - 4 7/8"
922-4	BALCONY	HOTEL ROOM	6' - 0"	7' - 0"	0' - 2"		0' - 7 1/2"
923-1	HOTEL ROOM	CORRIDOR	3' - 0"	7' - 0"	0' - 1 3/4"	1HR	0' - 6 1/8"
923-2	HOTEL ROOM	BATH	3' - 0"	7' - 0"			0' - 4 7/8"
923-3	HOTEL ROOM	CLOS.	3' - 0"	7' - 0"			0' - 4 7/8"
923-4	BALCONY	HOTEL ROOM	6' - 0"	7' - 0"	0' - 2"		0' - 7 1/2"
924-1	CORRIDOR	HOTEL ROOM	3' - 0"	7' - 0"	0' - 1 3/4"	1HR	0' - 6 1/8"
924-2	BATH	HOTEL ROOM	3' - 0"	7' - 0"			0' - 4 7/8"
924-3	HOTEL ROOM	CLOS.	3' - 0"	7' - 0"			0' - 4 7/8"
924-4	HOTEL ROOM	BALCONY	6' - 0"	7' - 0"	0' - 2"		0' - 7 1/2"
925-1	STD/S HOTEL ROOM	CORRIDOR	3' - 0"	7' - 0"	0' - 1 3/4"	1HR	0' - 6 1/8"
925-2	CLOS.	STD/S HOTEL ROOM	3' - 0"	7' - 0"			0' - 4 7/8"
925-3	8TH FLOOR DECK	AMENITY AREA	2' - 8"	7' - 0"	0' - 2 7/8"		0' - 7 1/2"
925-4	BATH	STD/S HOTEL ROOM	3' - 0"	7' - 0"			0' - 4 7/8"
926-1	HOTEL ROOM	CORRIDOR	3' - 0"	7' - 0"	0' - 1 3/4"	1HR	0' - 6 1/8"
926-2	HOTEL ROOM	BATH	3' - 0"	7' - 0"			0' - 4 7/8"
926-3	HOTEL ROOM	CLOS.	3' - 0"	7' - 0"			0' - 4 7/8"
926-4	HOTEL ROOM	BALCONY	6' - 0"	7' - 0"	0' - 2"		0' - 7 1/2"
927-1	HOTEL ROOM	CORRIDOR	3' - 0"	7' - 0"	0' - 1 3/4"	1HR	0' - 6 1/8"
927-2	HOTEL ROOM	BATH	3' - 0"	7' - 0"			0' - 4 7/8"
927-3	HOTEL ROOM	CLOS.	3' - 0"	7' - 0"			0' - 4 7/8"
927-4	HOTEL ROOM	BALCONY	6' - 0"	7' - 0"	0' - 2"		0' - 7 1/2"
928-1	CORRIDOR	HOTEL ROOM	3' - 0"	7' - 0"	0' - 1 3/4"	1HR	0' - 6 1/8"
928-2	BATH	HOTEL ROOM	3' - 0"	7' - 0"			0' - 4 7/8"
928-3	HOTEL ROOM	CLOS.	3' - 0"	7' - 0"			0' - 4 7/8"
928-4	HOTEL ROOM	BALCONY	6' - 0"	7' - 0"	0' - 2"		0' - 7 1/2"
929-1	CORRIDOR	HOTEL ROOM	3' - 0"	7' - 0"	0' - 1 3/4"	1HR	0' - 6 1/8"
929-2	BATH	HOTEL ROOM	3' - 0"	7' - 0"			0' - 4 7/8"
929-3	HOTEL ROOM	CLOS.	3' - 0"	7' - 0"			0' - 4 7/8"
929-4	HOTEL ROOM	BALCONY	6' - 0"	7' - 0"	0' - 2"		0' - 7 1/2"
930-1	HOTEL ROOM	CORRIDOR	3' - 0"	7' - 0"	0' - 1 3/4"	1HR	0' - 6 1/8"
930-2	HOTEL ROOM	BATH	3' - 0"	7' - 0"			0' - 4 7/8"
930-3	HOTEL ROOM	CLOS.	3' - 0"	7' - 0"			0' - 4 7/8"
930-4	BALCONY	HOTEL ROOM	6' - 0"	7' - 0"	0' - 2"		0' - 7 1/2"
931-1	HOTEL ROOM	CORRIDOR	3' - 0"	7' - 0"	0' - 1 3/4"	1HR	0' - 6 1/8"
931-2	HOTEL ROOM	BATH	3' - 0"	7' - 0"			0' - 4 7/8"
931-3	HOTEL ROOM	BALCONY	6' - 0"	7' - 0"	0' - 2"		0' - 7 1/2"
932-1	CORRIDOR	HOTEL ROOM	3' - 0"	7' - 0"	0' - 1 3/4"	1HR	0' - 6 1/8"
932-2	BATH	HOTEL ROOM	3' - 0"	7' - 0"			0' - 4 7/8"

DOOR SCHEDULE - 9TH FLOOR

MARK	FROM	TO	WIDTH	HEIGHT	THICKNESS	FIRE RATING	WALL THICKNESS
932-3	HOTEL ROOM	BALCONY	6' - 0"	7' - 0"	0' - 2"		0' - 7 1/2"
933-1	HOTEL ROOM	CORRIDOR	3' - 0"	7' - 0"	0' - 1 3/4"	1HR	0' - 6 1/8"
933-2	HOTEL ROOM	BATH	3' - 0"	7' - 0"			0' - 4 7/8"
933-3	HOTEL ROOM	BALCONY	6' - 8"	7' - 0"	0' - 2"		0' - 8"
934-1	CORRIDOR	HOTEL ROOM	3' - 0"	7' - 0"	0' - 1 3/4"	1HR	0' - 6 1/8"
934-2	HOTEL ROOM	BATH	3' - 0"	7' - 0"			0' - 4 7/8"
934-3	HOTEL ROOM	BALCONY	6' - 8"	7' - 0"	0' - 2"		0' - 8"
935-1	CORRIDOR	HOTEL ROOM	3' - 0"	7' - 0"	0' - 1 3/4"	1HR	0' - 6 1/8"
935-2	CLOS.	HOTEL ROOM	3' - 0"	7' - 0"			0' - 4 7/8"
935-3	HOTEL ROOM	BATH	3' - 0"	7' - 0"			0' - 4 7/8"
935-4	HOTEL ROOM	BALCONY	6' - 8"	7' - 0"	0' - 2"		0' - 8"
935-5	HOTEL ROOM	BALCONY	6' - 8"	7' - 0"	0' - 2"		0' - 8"
936-1	CORRIDOR	HOTEL ROOM	3' - 0"	7' - 0"	0' - 1 3/4"	1HR	0' - 6 1/8"
936-2	BATH	HOTEL ROOM	3' - 0"	7' - 0"			0' - 4 7/8"
937-1	CORRIDOR	HOTEL ROOM	3' - 0"	7' - 0"	0' - 1 3/4"	1HR	0' - 6 1/8"
937-2	BATH	HOTEL ROOM	3' - 0"	7' - 0"			0' - 4 7/8"
937-3	HOTEL ROOM	BALCONY	6' - 8"	7' - 0"	0' - 2"		0' - 7 1/2"
938-1	CORRIDOR	HOTEL ROOM	3' - 0"	7' - 0"	0' - 1 3/4"	1HR	0' - 6 1/8"
938-2	BATH	HOTEL ROOM	3' - 0"	7' - 0"			0' - 4 7/8"
938-3	HOTEL ROOM	CLOS.	3' - 0"	7' - 0"			0' - 4 7/8"
938-4	HOTEL ROOM	BALCONY	6' - 8"	7' - 0"	0' - 2"		0' - 7 1/2"
939-1	HOTEL ROOM	CORRIDOR	3' - 0"	7' - 0"	0' - 1 3/4"	1HR	0' - 6 1/8"
939-2	HOTEL ROOM	BATH	3' - 0"	7' - 0"			0' - 4 7/8"
939-3	HOTEL ROOM	CLOS.	3' - 0"	7' - 0"			0' - 4 7/8"
939-4	HOTEL ROOM	BALCONY	6' - 8"	7' - 0"	0' - 2"		0' - 7 1/2"
940-1	CORRIDOR	HOTEL ROOM	3' - 0"	7' - 0"	0' - 1 3/4"	1HR	0' - 6 1/8"
940-2	BATH	HOTEL ROOM	3' - 0"	7' - 0"			0' - 4 7/8"
940-3	HOTEL ROOM	CLOS.	3' - 0"	7' - 0"			0' - 4 7/8"
940-4	HOTEL ROOM	BALCONY	6' - 8"	7' - 0"	0' - 2"		0' - 7 1/2"
941-1	HOTEL ROOM	CORRIDOR	3' - 0"	7' - 0"	0' - 1 3/4"	1HR	0' - 6 1/8"
941-2	HOTEL ROOM	BATH	3' - 0"	7' - 0"			0' - 4 7/8"
941-3	HOTEL ROOM	CLOS.	3' - 0"	7' - 0"			0' - 4 7/8"
941-4	HOTEL ROOM	BALCONY	6' - 8"	7' - 0"	0' - 2"		0' - 7 1/2"
942-1	CORRIDOR	HOTEL ROOM	3' - 0"	7' - 0"	0' - 1 3/4"	1HR	0' - 6 1/8"
942-2	BATH	HOTEL ROOM	3' - 0"	7' - 0"			0' - 4 7/8"
942-3	HOTEL ROOM	CLOS.	3' - 0"	7' - 0"			0' - 4 7/8"
942-4	HOTEL ROOM	BALCONY	6' - 8"	7' - 0"	0' - 2"		0' - 7 1/2"
943-1	HOTEL ROOM	CORRIDOR	3' - 0"	7' - 0"	0' - 1 3/4"	1HR	0' - 6 1/8"
943-2	BATH	HOTEL ROOM	3' - 0"	7' - 0"			0' - 4 7/8"
944-1	HOTEL ROOM	CORRIDOR	3' - 0"	7' - 0"	0' - 1 3/4"	1HR	0' - 6 1/8"
944-2	HOTEL ROOM	BATH	3' - 0"	7' - 0"			0' - 4 7/8"
944-3	HOTEL ROOM	CLOS.	3' - 0"	7' - 0"			0' - 4 7/8"
945-1	CORRIDOR	HOTEL ROOM	3' - 0"	7' - 0"	0' - 1 3/4"	1HR	0' - 6 1/8"
945-2	BATH	HOTEL ROOM	3' - 0"	7' - 0"			0' - 4 7/8"
945-4	HOTEL ROOM	BLACONY	2' - 8"	7' - 0"	0' - 2 7/8"	1HR	0' - 8"
946-1	HOTEL ROOM	CORRIDOR	3' - 0"	7' - 0"	0' - 1 3/4"	1HR	0' - 6 1/8"
946-2	CLOS.	HOTEL ROOM	3' - 0"	7' - 0"			0' - 4 7/8"
946-3	BALCONY	HOTEL ROOM	2' - 8"	7' - 0"	0' - 2 7/8"	1HR	0' - 8"
946-4	BATH	HOTEL ROOM	3' - 0"	7' - 0"			0' - 4 7/8"
946-5	HOTEL ROOM	CLOS.	3' - 0"	7' - 0"			0' - 4 7/8"
946-6	HOTEL ROOM	BLACONY	2' - 8"	7' - 0"	0' - 2 7/8"	1HR	0' - 8"
947-1	CORRIDOR	HOTEL ROOM	3' - 0"	7' - 0"	0' - 1 3/4"	1HR	0' - 6 1/8"
947-2	HOTEL ROOM	BALCONY	2' - 8"	7' - 0"	0' - 2 7/8"	1HR	0' - 8"
947-3	HOTEL ROOM	BATH	3' - 0"	7' - 0"			0' - 4 7/8"
947-4	HOTEL ROOM	BALCONY	2' - 8"	7' - 0"	0' - 2 7/8"		0' - 7 1/2"
948-1	HOTEL ROOM	CORRIDOR	3' - 0"	7' - 0"	0' - 1 3/4"	1HR	0' - 6 1/8"
948-2	BATH	HOTEL ROOM	3' - 0"	7' - 0"			0' - 4 7/8"
948-3	HOTEL ROOM	BALCONY	2' - 8"	7' - 0"	0' - 2 7/8"	1HR	0' - 8"
949-1	CORRIDOR	HOTEL ROOM	3' - 0"	7' - 0"	0' - 1 3/4"	1HR	0' - 6 1/8"
949-2	HOTEL ROOM	BATH	3' - 0"	7' - 0"			0' - 4 7/8"
949-3	HOTEL ROOM	BALCONY	2' - 8"	7' - 0"	0' - 2 7/8"	1HR	0' - 8"
949-4	CLOS.	HOTEL ROOM	2' - 8"	7' - 0"	0' - 2"		0' - 4 7/8"
950-1	HOTEL ROOM	CORRIDOR	3' - 0"	7' - 0"	0' - 1 3/4"	1HR	0' - 8 3/8"
950-2	HOTEL ROOM	BATH	3' - 0"	7' - 0"			0' - 4 7/8"
950-3	HOTEL ROOM	BALCONY	2' - 8"	7' - 0"	0' - 2 7/8"	1HR	0' - 8"
950-4	CLOS.	HOTEL ROOM	2' - 8"	7' - 0"	0' - 2"		0' - 4 7/8"
951-1	HOTEL ROOM	CORRIDOR	3' - 0"	7' - 0"	0' - 1 3/4"	1HR	0' - 6 1/8"
951-2	BATH	HOTEL ROOM	3' - 0"	7' - 0"			0' - 4 7/8"
951-3	HOTEL ROOM	BLACONY	2' - 8"	7' - 0"	0' - 2 7/8"	1HR	0' - 8"
951-4	CLOS.	HOTEL ROOM	3' - 0"	7' - 0"			0' - 4 7/8"
952-1	CORRIDOR	HOTEL ROOM	3' - 0"	7' - 0"	0' - 1 3/4"	1HR	0' - 6 1/8"
952-2	HOTEL ROOM	BATH	3' - 0"	7' - 0"			0' - 4 7/8"
952-3	HOTEL ROOM	BALCONY	2' - 8"	7' - 0"	0' - 2 7/8"	1HR	0' - 8"
953-1	HOTEL ROOM	CORRIDOR	3' - 0"	7' - 0"	0' - 1 3/4"	1HR	0' - 6 1/8"
953-2	HOTEL ROOM	BATH	3' - 0"	7' - 0"			0' - 4 7/8"
953-3	CLOS.	HOTEL ROOM	3' - 0"	7' - 0"			0' - 4 7/8"
953-4	HOTEL ROOM	BALCONY	6' - 0"	7' - 0"	0' - 2"		0' - 7 1/2"

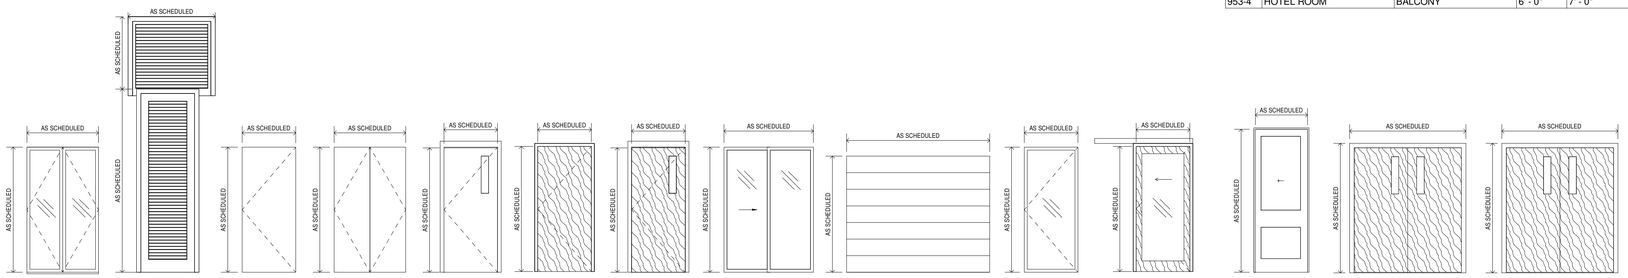

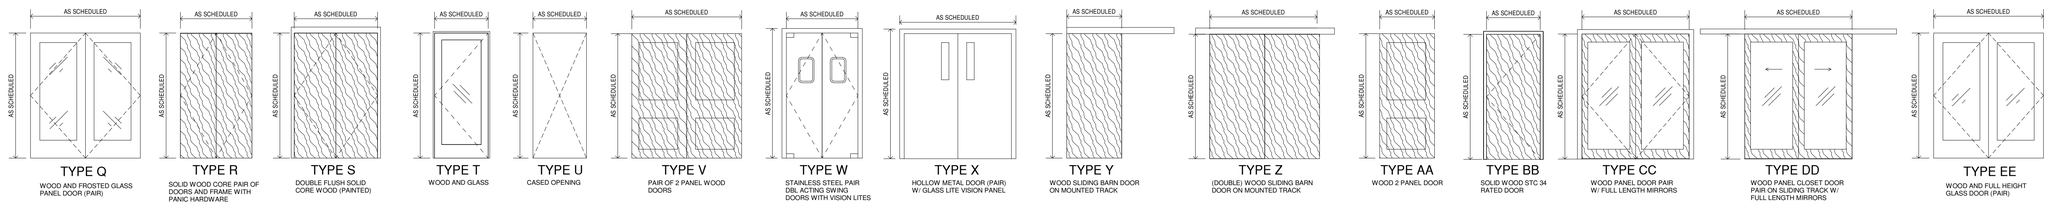

HB HARRY BAKER SMITH SA II ARCHITECTS II
F L I C
189 Maple Ridge Drive Metairie, LA 70001
(504)-885-4477
central@hbsai.com hbsai.com
SINCE 1961

HARD ROCK HOTEL

1031 CANAL STREET
NEW ORLEANS, LOUISIANA

THESE PLANS AND SPECIFICATIONS HAVE BEEN PREPARED BY ME OR UNDER MY CLOSE PERSONAL SUPERVISION AND TO THE BEST OF MY KNOWLEDGE AND BELIEF THEY COMPLY WITH ALL CITY, STATE AND FEDERAL REQUIREMENTS, AND I AM NOT PROVIDING CONTRACT ADMINISTRATION.
CERTIFIED CORRECT

THIS DRAWING IS CONFIDENTIAL AND NOT BE LOANED, REPRODUCED, COPIED, EITHER WHOLLY OR IN PART, OR MADE PUBLIC IN ANY MANNER WITHOUT THE WRITTEN CONSENT OF HB SA II ARCHITECTS, A PROFESSIONAL LLC. ALL RIGHTS OF DESIGN OR INVENTION ARE RESERVED AND WILL REMAIN THE SOLE PROPERTY OF HB SA II ARCHITECTS A PROFESSIONAL L.L.C.

REVISION HISTORY

	1	2	3	4	5	6	7	8
4/26/2019								
REVISION #12								

SCHEDULES

PROJECT#: 1709
PHASE: CD
TEAM: Author
CHECKER: Checker
SCALE: AS NOTED
ISSUED: 2/1/2019
SHEET#:

A6.4

HRH_1031 CANAL ST_ITEP_ARCH SHEET_4/26/2019, 12:00 PM

DOOR SCHEDULE - 10TH FLOOR


MARK	FROM	TO	WIDTH	HEIGHT	THICKNESS	FIRE RATING	WALL THICKNESS
1000	STAIR 1	Room	3' - 0"	7' - 0"	0' - 1 3/4"	2HR	0' - 8 1/2"
1000-1	CORRIDOR	STD/S HOTEL ROOM	3' - 0"	7' - 0"	0' - 1 3/4"	1HR	0' - 6 1/8"
1000-2	BATH	STD/S HOTEL ROOM	3' - 0"	7' - 0"			0' - 4 7/8"
1000-3	STD/S HOTEL ROOM	BALCONY	2' - 8"	7' - 0"	0' - 2 7/8"	1HR	0' - 8"
1001	STAIR 1	CORRIDOR	3' - 0"	7' - 0"	0' - 1 3/4"	2HR	0' - 8 1/2"
1001-1	HOTEL ROOM	CORRIDOR	3' - 0"	7' - 0"	0' - 1 3/4"	1HR	0' - 6 1/8"
1001-3	HOTEL ROOM	BALCONY	2' - 8"	7' - 0"	0' - 2 7/8"	1HR	0' - 8"
1001-4	HOTEL ROOM	BATH	3' - 0"	7' - 0"			0' - 4 7/8"
1001-5	HOTEL ROOM	BALCONY	2' - 8"	7' - 0"	0' - 2 7/8"	1HR	0' - 8"
1001-6	CLOS.	HOTEL ROOM	3' - 0"	7' - 0"			0' - 4 7/8"
1002	10TH FLOORS ELEV. LOBBY	CORRIDOR	7' - 0"	7' - 6"	0' - 1 3/4"	2HR	0' - 4 7/8"
1002-1	CORRIDOR	HOTEL ROOM	3' - 0"	7' - 0"	0' - 1 3/4"	1HR	0' - 6 1/8"
1002-2	HOTEL ROOM	BATH	3' - 0"	7' - 0"			0' - 4 7/8"
1002-3	HOTEL ROOM	CLOS.	3' - 0"	7' - 0"			0' - 4 7/8"
1002-4	BALCONY	HOTEL ROOM	3' - 0"	6' - 11"	0' - 1 1/2"		
1002-5	HOTEL ROOM	HOTEL ROOM	3' - 0"	7' - 0"	0' - 1 3/4"	1HR	0' - 6 1/8"
1003	CORRIDOR	10TH FLOORS ELEV. LOBBY	7' - 0"	7' - 6"	0' - 1 3/4"	2HR	0' - 4 7/8"
1003-1	HOTEL ROOM	CORRIDOR	3' - 0"	7' - 0"	0' - 1 3/4"	1HR	0' - 6 1/8"
1003-2	HOTEL ROOM	BATH	3' - 0"	7' - 0"			0' - 4 7/8"
1003-3	CLOS.	HOTEL ROOM	3' - 0"	7' - 0"			0' - 4 7/8"
1003-4	HOTEL ROOM	BALCONY	6' - 8"	7' - 0"	0' - 2"		0' - 7 1/2"
1004	MECH.	CORRIDOR	6' - 0"	7' - 0"	0' - 1 3/4"	1HR	0' - 6 1/8"
1004-1	CORRIDOR	HOTEL ROOM	3' - 0"	7' - 0"	0' - 1 3/4"	1HR	0' - 6 1/8"
1004-2	BATH	HOTEL ROOM	3' - 0"	7' - 0"			0' - 4 7/8"
1004-3	HOTEL ROOM	CLOS.	3' - 0"	7' - 0"			0' - 4 7/8"
1004-4	HOTEL ROOM	BALCONY	6' - 8"	7' - 0"	0' - 2"		0' - 7 1/2"
1005	CORRIDOR		6' - 0"	7' - 0"	0' - 1 3/4"	1HR	0' - 6 1/8"
1005-1	HOTEL ROOM	CORRIDOR	3' - 0"	7' - 0"	0' - 1 3/4"	1HR	0' - 6 1/8"
1005-2	HOTEL ROOM	BATH	3' - 0"	7' - 0"			0' - 4 7/8"
1005-3	CLOS.	HOTEL ROOM	3' - 0"	7' - 0"			0' - 4 7/8"
1005-4	HOTEL ROOM	BALCONY	6' - 8"	7' - 0"	0' - 2"		0' - 7 1/2"
1006	ICE & VEND.	CORRIDOR	3' - 0"	8' - 0"			0' - 6 1/8"
1006-1	CORRIDOR	HOTEL ROOM	3' - 0"	7' - 0"	0' - 1 3/4"	1HR	0' - 6 1/8"
1006-2	BATH	HOTEL ROOM	3' - 0"	7' - 0"			0' - 4 7/8"
1006-3	HOTEL ROOM	CLOS.	3' - 0"	7' - 0"			0' - 4 7/8"
1006-4	HOTEL ROOM	BALCONY	6' - 8"	7' - 0"	0' - 2"		0' - 7 1/2"
1007	CORRIDOR	IDF	3' - 0"	7' - 0"	0' - 1 3/4"	1HR	0' - 6 1/8"
1007-1	HOTEL ROOM	CORRIDOR	3' - 0"	7' - 0"	0' - 1 3/4"	1HR	0' - 6 1/8"
1007-2	HOTEL ROOM	BATH	3' - 0"	7' - 0"			0' - 4 7/8"
1007-3	CLOS.	HOTEL ROOM	3' - 0"	7' - 0"			0' - 4 7/8"
1007-4	HOTEL ROOM	BALCONY	3' - 0"	6' - 11"	0' - 1 1/2"		
1008	ELEC.	CORRIDOR	3' - 0"	7' - 0"	0' - 1 3/4"	1HR	0' - 6 1/8"
1008-1	CORRIDOR	LUX/S HOTEL ROOM	3' - 0"	7' - 0"	0' - 1 3/4"	1HR	0' - 6 1/8"
1008-2	LUX/S HOTEL ROOM	BALCONY	6' - 8"	7' - 0"	0' - 2"		0' - 8"
1008-3	BATH	LUX/S HOTEL ROOM	6' - 0"	7' - 0"			0' - 6"
1008-4	CLOS.	LUX/S HOTEL ROOM	3' - 0"	7' - 0"			0' - 4 7/8"
1008-5	CLOS.	LUX/S HOTEL ROOM	2' - 8"	7' - 0"	0' - 2"		0' - 5"
1009	ELEV. LOBBY	CORRIDOR	6' - 0"	7' - 0"	0' - 1 3/4"	1HR	0' - 6 1/8"
1009-1	CORRIDOR	HOTEL ROOM	3' - 0"	7' - 0"	0' - 1 3/4"	1HR	0' - 6 1/8"
1009-2	BATH	HOTEL ROOM	3' - 0"	7' - 0"			0' - 4 7/8"
1009-3	CLOS.	HOTEL ROOM	3' - 0"	7' - 0"			0' - 4 7/8"
1009-4	HOTEL ROOM	BALCONY	6' - 8"	7' - 0"	0' - 2"		0' - 8"
1009-5	CLOS.	HOTEL ROOM	2' - 8"	7' - 0"	0' - 2"		0' - 4 7/8"
1010		ELEV. LOBBY	4' - 9"	0' - 0"			0' - 4 3/4"
1010-1	HOTEL ROOM	CORRIDOR	3' - 0"	7' - 0"	0' - 1 3/4"	1HR	0' - 6 1/8"
1010-2	HOTEL ROOM	BATH	3' - 0"	7' - 0"			0' - 4 7/8"
1010-3	HOTEL ROOM	CLOS.	3' - 0"	7' - 0"			0' - 4 7/8"
1010-4	HOTEL ROOM	BALCONY	6' - 8"	7' - 0"	0' - 2"		0' - 8"
1011	CORRIDOR	ELEV. LOBBY	5' - 3"	6' - 10 11/16"	0' - 0"	2HR	0' - 6 1/8"
1011-1	CORRIDOR	HOTEL ROOM	3' - 0"	7' - 0"	0' - 1 3/4"	1HR	0' - 6 1/8"
1011-2	HOTEL ROOM	BATH	3' - 0"	7' - 0"			0' - 4 7/8"
1011-3	CLOS.	HOTEL ROOM	3' - 0"	7' - 0"			0' - 4 7/8"
1011-4	HOTEL ROOM	BALCONY	6' - 0"	7' - 0"	0' - 2"	1HR	0' - 7 1/2"
1011-5	HOTEL ROOM	HOTEL ROOM	3' - 0"	7' - 0"	0' - 1 3/4"	1HR	0' - 6 1/8"
1012	ELEV. LOBBY	CORRIDOR	3' - 0"	7' - 0"	0' - 1 3/4"	2HR	0' - 6 1/8"
1012-1	CORRIDOR	ADA HOTEL ROOM	3' - 0"	7' - 0"	0' - 1 3/4"	1HR	0' - 6 1/8"
1012-2	ADA BATH	ADA HOTEL ROOM	3' - 0"	7' - 0"			0' - 4 7/8"
1012-3	BALCONY	ADA HOTEL ROOM	6' - 8"	7' - 0"	0' - 2"		0' - 8"
1013	STAIR 3	CORRIDOR	3' - 0"	7' - 0"	0' - 1 3/4"	2HR	0' - 6 1/8"
1013-1	HOTEL ROOM	CORRIDOR	3' - 0"	7' - 0"	0' - 1 3/4"	1HR	0' - 6 1/8"
1013-2	BATH	HOTEL ROOM	3' - 0"	7' - 0"			0' - 4 7/8"
1013-3	HOTEL ROOM	CLOS.	3' - 0"	7' - 0"			0' - 4 7/8"
1013-4	HOTEL ROOM	BALCONY	6' - 0"	7' - 0"	0' - 2"	1HR	0' - 7 1/2"
1014	STAIR 3	ELEV. LOBBY	3' - 0"	7' - 0"	0' - 1 3/4"	2HR	0' - 6 1/8"
1014-1	HOTEL ROOM	CORRIDOR	3' - 0"	7' - 0"	0' - 1 3/4"	1HR	0' - 6 1/8"


DOOR SCHEDULE - 10TH FLOOR

MARK	FROM	TO	WIDTH	HEIGHT	THICKNESS	FIRE RATING	WALL THICKNESS
1014-2	HOTEL ROOM	BATH	3' - 0"	7' - 0"			0' - 4 7/8"
1014-3	HOTEL ROOM	BALCONY	6' - 0"	7' - 0"	0' - 2"		0' - 7 1/2"
1015-1	CORRIDOR	HOTEL ROOM	3' - 0"	7' - 0"	0' - 1 3/4"	1HR	0' - 6 1/8"
1015-2	HOTEL ROOM	BATH	3' - 0"	7' - 0"			0' - 4 7/8"
1015-3	CLOS.	HOTEL ROOM	3' - 0"	7' - 0"			0' - 4 7/8"
1015-4	HOTEL ROOM	BALCONY	6' - 0"	7' - 0"	0' - 2"	1HR	0' - 7 1/2"
1016-1	CORRIDOR	HOTEL ROOM	3' - 0"	7' - 0"	0' - 1 3/4"	1HR	0' - 6 1/8"
1016-2	BATH	HOTEL ROOM	3' - 0"	7' - 0"			0' - 4 7/8"
1016-3	CLOS.	HOTEL ROOM	3' - 0"	7' - 0"			0' - 4 7/8"
1016-4	BALCONY	HOTEL ROOM	6' - 0"	7' - 0"	0' - 2"		0' - 7 1/2"
1017-1	HOTEL ROOM	CORRIDOR	3' - 0"	7' - 0"	0' - 1 3/4"	1HR	0' - 6 1/8"
1017-2	BATH	HOTEL ROOM	3' - 0"	7' - 0"			0' - 4 7/8"
1017-3	HOTEL ROOM	CLOS.	3' - 0"	7' - 0"			0' - 4 7/8"
1017-4	HOTEL ROOM	BALCONY	6' - 0"	7' - 0"	0' - 2"	1HR	0' - 7 1/2"
1018-1	HOTEL ROOM	CORRIDOR	3' - 0"	7' - 0"	0' - 1 3/4"	1HR	0' - 6 1/8"
1018-2	HOTEL ROOM	BATH	3' - 0"	7' - 0"			0' - 4 7/8"
1018-3	HOTEL ROOM	CLOS.	3' - 0"	7' - 0"			0' - 4 7/8"
1018-4	BALCONY	HOTEL ROOM	6' - 0"	7' - 0"	0' - 2"		0' - 7 1/2"
1019-1	CORRIDOR	STD/S HOTEL ROOM	3' - 0"	7' - 0"	0' - 1 3/4"	1HR	0' - 6 1/8"
1019-2	CLOS.	STD/S HOTEL ROOM	3' - 0"	7' - 0"			0' - 4 7/8"
1019-3	STD/S HOTEL ROOM	BATH	3' - 0"	7' - 0"			0' - 4 7/8"
1020-1	CORRIDOR	HOTEL ROOM	3' - 0"	7' - 0"	0' - 1 3/4"	1HR	0' - 6 1/8"
1020-2	BATH	HOTEL ROOM	3' - 0"	7' - 0"			0' - 4 7/8"
1020-3	CLOS.	HOTEL ROOM	3' - 0"	7' - 0"			0' - 4 7/8"
1020-4	HOTEL ROOM	BALCONY	6' - 0"	7' - 0"	0' - 2"		0' - 7 1/2"
1021-1	HOTEL ROOM	CORRIDOR	3' - 0"	7' - 0"	0' - 1 3/4"	1HR	0' - 6 1/8"
1021-2	HOTEL ROOM	BATH	3' - 0"	7' - 0"			0' - 4 7/8"
1021-3	CLOS.	HOTEL ROOM	3' - 0"	7' - 0"			0' - 4 7/8"
1021-4	HOTEL ROOM	BALCONY	6' - 0"	7' - 0"	0' - 2"		0' - 7 1/2"
1022-1	CORRIDOR	HOTEL ROOM	3' - 0"	7' - 0"	0' - 1 3/4"	1HR	0' - 6 1/8"
1022-2	BATH	HOTEL ROOM	3' - 0"	7' - 0"			0' - 4 7/8"
1022-3	HOTEL ROOM	CLOS.	3' - 0"	7' - 0"			0' - 4 7/8"
1022-4	BALCONY	HOTEL ROOM	6' - 0"	7' - 0"	0' - 2"		0' - 7 1/2"
1023-1	HOTEL ROOM	CORRIDOR	3' - 0"	7' - 0"	0' - 1 3/4"	1HR	0' - 6 1/8"
1023-2	HOTEL ROOM	BATH	3' - 0"	7' - 0"			0' - 4 7/8"
1023-3	HOTEL ROOM	CLOS.	3' - 0"	7' - 0"			0' - 4 7/8"
1023-4	BALCONY	HOTEL ROOM	6' - 0"	7' - 0"	0' - 2"		0' - 7 1/2"
1024-1	CORRIDOR	HOTEL ROOM	3' - 0"	7' - 0"	0' - 1 3/4"	1HR	0' - 6 1/8"
1024-2	BATH	HOTEL ROOM	3' - 0"	7' - 0"			0' - 4 7/8"
1024-3	HOTEL ROOM	CLOS.	3' - 0"	7' - 0"			0' - 4 7/8"
1024-4	HOTEL ROOM	BALCONY	6' - 0"	7' - 0"	0' - 2"		0' - 7 1/2"
1025-1	STD/S HOTEL ROOM	CORRIDOR	3' - 0"	7' - 0"	0' - 1 3/4"	1HR	0' - 6 1/8"
1025-2	CLOS.	STD/S HOTEL ROOM	3' - 0"	7' - 0"			0' - 4 7/8"
1025-3	BATH	STD/S HOTEL ROOM	3' - 0"	7' - 0"			0' - 4 7/8"
1026-1	HOTEL ROOM	CORRIDOR	3' - 0"	7' - 0"	0' - 1 3/4"	1HR	0' - 6 1/8"
1026-2	HOTEL ROOM	BATH	3' - 0"	7' - 0"			0' - 4 7/8"
1026-3	HOTEL ROOM	CLOS.	3' - 0"	7' - 0"			0' - 4 7/8"
1026-4	HOTEL ROOM	BALCONY	6' - 0"	7' - 0"	0' - 2"		0' - 7 1/2"
1027-1	HOTEL ROOM	CORRIDOR	3' - 0"	7' - 0"	0' - 1 3/4"	1HR	0' - 6 1/8"
1027-2	HOTEL ROOM	BATH	3' - 0"	7' - 0"			0' - 4 7/8"
1027-3	HOTEL ROOM	CLOS.	3' - 0"	7' - 0"			0' - 4 7/8"
1027-4	HOTEL ROOM	BALCONY	6' - 0"	7' - 0"	0' - 2"		0' - 7 1/2"
1028-1	CORRIDOR	HOTEL ROOM	3' - 0"	7' - 0"	0' - 1 3/4"	1HR	0' - 6 1/8"
1028-2	BATH	HOTEL ROOM	3' - 0"	7' - 0"			0' - 4 7/8"
1028-3	HOTEL ROOM	CLOS.	3' - 0"	7' - 0"			0' - 4 7/8"
1028-4	HOTEL ROOM	BALCONY	6' - 0"	7' - 0"	0' - 2"		0' - 7 1/2"
1029-1	CORRIDOR	HOTEL ROOM	3' - 0"	7' - 0"	0' - 1 3/4"	1HR	0' - 6 1/8"
1029-2	BATH	HOTEL ROOM	3' - 0"	7' - 0"			0' - 4 7/8"
1029-3	HOTEL ROOM	CLOS.	3' - 0"	7' - 0"			0' - 4 7/8"
1029-4	HOTEL ROOM	BALCONY	6' - 0"	7' - 0"	0' - 2"		0' - 7 1/2"
1030-1	HOTEL ROOM	CORRIDOR	3' - 0"	7' - 0"	0' - 1 3/4"	1HR	0' - 6 1/8"
1030-2	HOTEL ROOM	BATH	3' - 0"	7' - 0"			0' - 4 7/8"
1030-3	HOTEL ROOM	CLOS.	3' - 0"	7' - 0"			0' - 4 7/8"
1030-4	BALCONY	HOTEL ROOM	6' - 0"	7' - 0"	0' - 2"		0' - 7 1/2"
1031-1	HOTEL ROOM	CORRIDOR	3' - 0"	7' - 0"	0' - 1 3/4"	1HR	0' - 6 1/8"
1031-2	HOTEL ROOM	BATH	3' - 0"	7' - 0"			0' - 4 7/8"
1031-3	HOTEL ROOM	BALCONY	6' - 0"	7' - 0"	0' - 2"		0' - 7 1/2"
1032-1	CORRIDOR	HOTEL ROOM	3' - 0"	7' - 0"	0' - 1 3/4"	1HR	0' - 6 1/8"
1032-2	BATH	HOTEL ROOM	3' - 0"	7' - 0"			0' - 4 7/8"
1032-3	HOTEL ROOM	BALCONY	6' - 0"	7' - 0"	0' - 2"		0' - 7 1/2"
1033-1	ADA HOTEL ROOM	CORRIDOR	3' - 0"	7' - 0"	0' - 1 3/4"	1HR	0' - 6 1/8"
1033-2	ADA HOTEL ROOM	ADA BATH	3' - 0"	7' - 0"			0' - 4 7/8"
1033-3	ADA HOTEL ROOM	BALCONY	6' - 8"	7' - 0"	0' - 2"		0' - 8"
1034-1	CORRIDOR	HOTEL ROOM	3' - 0"	7' - 0"	0' - 1 3/4"	1HR	0' - 6 1/8"
1034-2	HOTEL ROOM	BATH	3' - 0"	7' - 0"			0' - 4 7/8"

DOOR SCHEDULE - 10TH FLOOR

MARK	FROM	TO	WIDTH	HEIGHT	THICKNESS	FIRE RATING	WALL THICKNESS
1034-3	HOTEL ROOM	BALCONY	6' - 8"	7' - 0"	0' - 2"		0' - 8"
1035-1	CORRIDOR	HOTEL ROOM	3' - 0"	7' - 0"	0' - 1 3/4"	1HR	0' - 6 1/8"
1035-2	CLOS.	HOTEL ROOM	3' - 0"	7' - 0"			0' - 4 7/8"
1035-3	HOTEL ROOM	BATH	3' - 0"	7' - 0"			0' - 4 7/8"
1035-4	HOTEL ROOM	BALCONY	6' - 8"	7' - 0"	0' - 2"		0' - 8"
1035-5	HOTEL ROOM	BALCONY	6' - 8"	7' - 0"	0' - 2"		0' - 8"
1036-1	CORRIDOR	STD/S HOTEL ROOM	3' - 0"	7' - 0"	0' - 1 3/4"	1HR	0' - 6 1/8"
1036-2	CLOS.	STD/S HOTEL ROOM	3' - 0"	7' - 0"			0' - 4 7/8"
1036-3	STD/S HOTEL ROOM	BATH	3' - 0"	7' - 0"			0' - 4 7/8"
1036-4	STD/S HOTEL ROOM	BALCONY	6' - 8"	7' - 0"	0' - 2"		0' - 7 1/2"
1037-1	CORRIDOR	HOTEL ROOM	3' - 0"	7' - 0"	0' - 1 3/4"	1HR	0' - 6 1/8"
1037-2	BATH	HOTEL ROOM	3' - 0"	7' - 0"			0' - 4 7/8"
1037-3	HOTEL ROOM	CLOS.	3' - 0"	7' - 0"			0' - 4 7/8"
1037-4	HOTEL ROOM	BALCONY	6' - 8"	7' - 0"	0' - 2"		0' - 7 1/2"
1038-1	HOTEL ROOM	CORRIDOR	3' - 0"	7' - 0"	0' - 1 3/4"	1HR	0' - 6 1/8"
1038-2	HOTEL ROOM	BATH	3' - 0"	7' - 0"			0' - 4 7/8"
1038-3	HOTEL ROOM	CLOS.	3' - 0"	7' - 0"			0' - 4 7/8"
1038-4	HOTEL ROOM	BALCONY	6' - 8"	7' - 0"	0' - 2"		0' - 7 1/2"
1039-1	CORRIDOR	HOTEL ROOM	3' - 0"	7' - 0"	0' - 1 3/4"	1HR	0' - 6 1/8"
1039-2	BATH	HOTEL ROOM	3' - 0"	7' - 0"			0' - 4 7/8"
1039-3	HOTEL ROOM	CLOS.	3' - 0"	7' - 0"			0' - 4 7/8"
1039-4	HOTEL ROOM	BALCONY	6' - 8"	7' - 0"	0' - 2"		0' - 7 1/2"
1040-1	HOTEL ROOM	CORRIDOR	3' - 0"	7' - 0"	0' - 1 3/4"	1HR	0' - 6 1/8"
1040-2	HOTEL ROOM	BATH	3' - 0"	7' - 0"			0' - 4 7/8"
1040-3	HOTEL ROOM	CLOS.	3' - 0"	7' - 0"			0' - 4 7/8"
1040-4	HOTEL ROOM	BALCONY	6' - 8"	7' - 0"	0' - 2"		0' - 7 1/2"
1041-1	HOTEL ROOM	CORRIDOR	3' - 0"	7' - 0"	0' - 1 3/4"	1HR	0' - 6 1/8"
1041-2	BATH	HOTEL ROOM	3' - 0"	7' - 0"			0' - 4 7/8"
1042-1	CORRIDOR	HOTEL ROOM	3' - 0"	7' - 0"	0' - 1 3/4"	1HR	0' - 6 1/8"
1042-2	BATH	HOTEL ROOM	3' - 0"	7' - 0"			0' - 4 7/8"
1042-3	HOTEL ROOM	CLOS.	3' - 0"	7' - 0"			0' - 4 7/8"
1042-4	HOTEL ROOM	BALCONY	6' - 8"	7' - 0"	0' - 2"		0' - 7 1/2"
1043-1	CORRIDOR	HOTEL ROOM	3' - 0"	7' - 0"	0' - 1 3/4"	1HR	0' - 6 1/8"
1043-2	BATH	HOTEL ROOM	3' - 0"	7' - 0"			0' - 4 7/8"
1043-4	HOTEL ROOM	BALCONY	2' - 8"	7' - 0"	0' - 2 7/8"	1HR	0' - 8"
1044-1	HOTEL ROOM	CORRIDOR	3' - 0"	7' - 0"	0' - 1 3/4"	1HR	0' - 6 1/8"
1044-2	HOTEL ROOM	BATH	3' - 0"	7' - 0"			0' - 4 7/8"
1044-3	HOTEL ROOM	CLOS.	3' - 0"	7' - 0"			0' - 4 7/8"
1045-1	HOTEL ROOM	CORRIDOR	3' - 0"	7' - 0"	0' - 1 3/4"	1HR	0' - 6 1/8"
1045-2	CLOS.	HOTEL ROOM	3' - 0"	7' - 0"			0' - 4 7/8"
1045-3	BALCONY	HOTEL ROOM	2' - 8"	7' - 0"	0' - 2 7/8"	1HR	0' - 8"
1045-4	BATH	HOTEL ROOM	3' - 0"	7' - 0"			0' - 4 7/8"
1045-5	HOTEL ROOM	CLOS.	3' - 0"	7' - 0"			0' - 4 7/8"
1045-6	HOTEL ROOM	BALCONY	2' - 8"	7' - 0"	0' - 2 7/8"	1HR	0' - 8"
1046-1	CORRIDOR	HOTEL ROOM	3' - 0"	7' - 0"	0' - 1 3/4"	1HR	0' - 6 1/8"
1046-2	HOTEL ROOM	BALCONY	2' - 8"	7' - 0"	0' - 2 7/8"	1HR	0' - 8"
1046-3	HOTEL ROOM	BALCONY	2' - 8"	7' - 0"	0' - 2 7/8"		0' - 7 1/2"
1046-4	HOTEL ROOM	BATH	3' - 0"	7' - 0"			0' - 4 7/8"
1047-1	HOTEL ROOM	CORRIDOR	3' - 0"	7' - 0"	0' - 1 3/4"	1HR	0' - 6 1/8"
1047-2	BATH	HOTEL ROOM	3' - 0"	7' - 0"			0' - 4 7/8"
1047-3	HOTEL ROOM	BALCONY	2' - 8"	7' - 0"	0' - 2 7/8"	1HR	0' - 8"
1048-1	CORRIDOR	HOTEL ROOM	3' - 0"	7' - 0"	0' - 1 3/4"	1HR	0' - 6 1/8"
1048-2	HOTEL ROOM	BATH	3' - 0"	7' - 0"			0' - 4 7/8"
1048-3	CLOS.	HOTEL ROOM	2' - 8"	7' - 0"	0' - 2"		0' - 4 7/8"
1048-4	HOTEL ROOM	BALCONY	2' - 8"	7' - 0"	0' - 2 7/8"	1HR	0' - 8"
1049-1	HOTEL ROOM	CORRIDOR	3' - 0"	7' - 0"	0' - 1 3/4"	1HR	0' - 8 3/8"
1049-2	BATH	HOTEL ROOM	3' - 0"	7' - 0"			0' - 4 7/8"
1049-3	HOTEL ROOM	BALCONY	2' - 8"	7' - 0"	0' - 2 7/8"	1HR	0' - 8"
1049-4	CLOS.	HOTEL ROOM	2' - 8"	7' - 0"	0' - 2"		0' - 4 7/8"
1050-1	HOTEL ROOM	CORRIDOR	3' - 0"	7' - 0"	0' - 1 3/4"	1HR	0' - 6 1/8"
1050-2	BATH	HOTEL ROOM	3' - 0"	7' - 0"			0' - 4 7/8"
1050-3	HOTEL ROOM	BALCONY	2' - 8"	7' - 0"	0' - 2 7/8"	1HR	0' - 8"
1050-4	CLOS.	HOTEL ROOM	3' - 0"	7' - 0"			0' - 4 7/8"
1051-1	CORRIDOR	HOTEL ROOM	3' - 0"	7' - 0"	0' - 1 3/4"	1HR	0' - 6 1/8"
1051-2	HOTEL ROOM	BATH	3' - 0"	7' - 0"			0' - 4 7/8"
1051-3	HOTEL ROOM	BALCONY	2' - 8"	7' - 0"	0' - 2 7/8"	1HR	0' - 8"
1052-1	HOTEL ROOM	CORRIDOR	3' - 0"	7' - 0"	0' - 1 3/4"	1HR	0' - 6 1/8"
1052-2	HOTEL ROOM	BATH	3' - 0"	7' - 0"			0' - 4 7/8"
1052-3	CLOS.	HOTEL ROOM	3' - 0"	7' - 0"			0' - 4 7/8"
1052-4	HOTEL ROOM	BALCONY	6' - 0"	7' - 0"	0' - 2"		0' - 7 1/2"

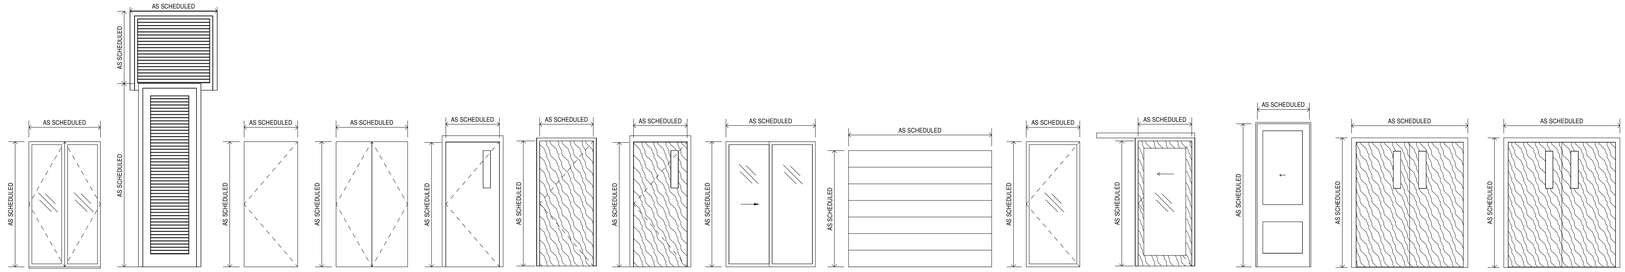

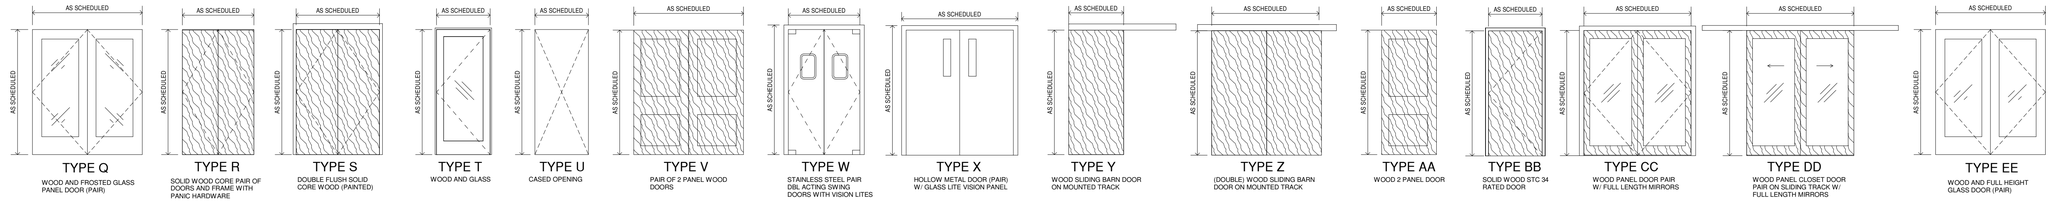

HB HARRY BAKER SMITH SA II ARCHITECTS II
P L L C
189 Maple Ridge Drive Metairie, LA 70001
(504)-885-4477
central@hbsaii.com hbsaii.com
SINCE 1961

HARD ROCK HOTEL

1031 CANAL STREET
NEW ORLEANS, LOUISIANA

THESE PLANS AND SPECIFICATIONS HAVE BEEN PREPARED BY ME OR UNDER MY CLOSE PERSONAL SUPERVISION AND TO THE BEST OF MY KNOWLEDGE AND BELIEF THEY COMPLY WITH ALL CITY, STATE AND FEDERAL REQUIREMENTS, AND I AM NOT PROVIDING CONTRACT ADMINISTRATION.
CERTIFIED CORRECT

THIS DRAWING IS CONFIDENTIAL AND NOT BE LOANED, REPRODUCED, COPIED, EITHER WHOLLY OR IN PART, OR MADE PUBLIC IN ANY MANNER WITHOUT THE WRITTEN CONSENT OF HB.SA II ARCHITECTS, A PROFESSIONAL LLC. ALL RIGHTS OF DESIGN OR INVENTION ARE RESERVED AND WILL REMAIN THE SOLE PROPERTY OF HB.SA II ARCHITECTS A PROFESSIONAL L.L.C.

REVISION HISTORY

	4/26/2019
REVISION # 1/2	
1	
2	
3	
4	
5	
6	
7	
8	

SCHEDULES

PROJECT#: 1709
PHASE: CD
TEAM: Author
CHECKER: Checker
SCALE: AS NOTED
ISSUED: 2/1/2019
SHEET#:

A6.5

HHR-1 031 CANAL ST - PSP ARCH SET_4/26/2019, 12:06 PM

DOOR SCHEDULE - 11TH FLOOR


MARK	FROM	TO	WIDTH	HEIGHT	THICKNESS	FIRE RATING	WALL THICKNESS
1100	CORRIDOR	STAIR 1	3' - 0"	7' - 0"	0' - 1 3/4"	2HR	0' - 8 1/2"
1100-1	CORRIDOR	STD/S HOTEL ROOM	3' - 0"	7' - 0"	0' - 1 3/4"	1HR	0' - 6 1/8"
1100-2	BATH	STD/S HOTEL ROOM	3' - 0"	7' - 0"			0' - 4 7/8"
1100-4	STD/S HOTEL ROOM	BALCONY	2' - 8"	7' - 0"	0' - 2 7/8"	1HR	0' - 8"
1101	STAIR 1	ELEV. LOBBY	3' - 0"	7' - 0"	0' - 1 3/4"	2HR	0' - 8 1/2"
1101-1	HOTEL ROOM	CORRIDOR	3' - 0"	7' - 0"	0' - 1 3/4"	1HR	0' - 6 1/8"
1101-3	HOTEL ROOM	BALCONY	2' - 8"	7' - 0"	0' - 2 7/8"	1HR	0' - 8"
1101-4	HOTEL ROOM	BATH	3' - 0"	7' - 0"			0' - 4 7/8"
1101-5	HOTEL ROOM	BALCONY	2' - 8"	7' - 0"	0' - 2 7/8"	1HR	0' - 8"
1101-6	CLOS.	HOTEL ROOM	3' - 0"	7' - 0"			0' - 4 7/8"
1102	CORRIDOR	MECH.	6' - 0"	7' - 0"	0' - 1 3/4"	1HR	0' - 6 1/8"
1102-1	CORRIDOR	HOTEL ROOM	3' - 0"	7' - 0"	0' - 1 3/4"	1HR	0' - 6 1/8"
1102-2	HOTEL ROOM	BATH	3' - 0"	7' - 0"			0' - 4 7/8"
1102-3	HOTEL ROOM	CLOS.	3' - 0"	7' - 0"			0' - 4 7/8"
1102-4	BALCONY	HOTEL ROOM	3' - 0"	6' - 11"	0' - 1 1/2"		
1102-5	HOTEL ROOM	HOTEL ROOM	3' - 0"	7' - 0"	0' - 1 3/4"	1HR	0' - 6 1/8"
1103	11TH FLOOR ELEV. LOBBY	CORRIDOR	7' - 0"	7' - 6"	0' - 1 3/4"	2HR	0' - 4 7/8"
1103-1	HOTEL ROOM	CORRIDOR	3' - 0"	7' - 0"	0' - 1 3/4"	1HR	0' - 6 1/8"
1103-2	HOTEL ROOM	BATH	3' - 0"	7' - 0"			0' - 4 7/8"
1103-3	CLOS.	HOTEL ROOM	3' - 0"	7' - 0"			0' - 4 7/8"
1103-4	HOTEL ROOM	BALCONY	6' - 8"	7' - 0"	0' - 2"		0' - 7 1/2"
1104	CORRIDOR	11TH FLOOR ELEV. LOBBY	7' - 0"	7' - 6"	0' - 1 3/4"	2HR	0' - 4 7/8"
1104-1	CORRIDOR	HOTEL ROOM	3' - 0"	7' - 0"	0' - 1 3/4"	1HR	0' - 6 1/8"
1104-2	BATH	HOTEL ROOM	3' - 0"	7' - 0"			0' - 4 7/8"
1104-3	HOTEL ROOM	CLOS.	3' - 0"	7' - 0"			0' - 4 7/8"
1104-4	HOTEL ROOM	BALCONY	6' - 8"	7' - 0"	0' - 2"		0' - 7 1/2"
1105	CORRIDOR		6' - 0"	7' - 0"	0' - 1 3/4"	1HR	0' - 6 1/8"
1105-1	HOTEL ROOM	CORRIDOR	3' - 0"	7' - 0"	0' - 1 3/4"	1HR	0' - 6 1/8"
1105-2	HOTEL ROOM	BATH	3' - 0"	7' - 0"			0' - 4 7/8"
1105-3	CLOS.	HOTEL ROOM	3' - 0"	7' - 0"			0' - 4 7/8"
1105-4	HOTEL ROOM	BALCONY	6' - 8"	7' - 0"	0' - 2"		0' - 7 1/2"
1106	CORRIDOR	IDF	3' - 0"	7' - 0"	0' - 1 3/4"	1HR	0' - 6 1/8"
1106-1	CORRIDOR	HOTEL ROOM	3' - 0"	7' - 0"	0' - 1 3/4"	1HR	0' - 6 1/8"
1106-2	BATH	HOTEL ROOM	3' - 0"	7' - 0"			0' - 4 7/8"
1106-3	HOTEL ROOM	CLOS.	3' - 0"	7' - 0"			0' - 4 7/8"
1106-4	HOTEL ROOM	BALCONY	6' - 8"	7' - 0"	0' - 2"		0' - 7 1/2"
1107	CORRIDOR	ELEC.	3' - 0"	7' - 0"	0' - 1 3/4"	1HR	0' - 6 1/8"
1107-1	HOTEL ROOM	CORRIDOR	3' - 0"	7' - 0"	0' - 1 3/4"	1HR	0' - 6 1/8"
1107-2	HOTEL ROOM	BATH	3' - 0"	7' - 0"			0' - 4 7/8"
1107-3	CLOS.	HOTEL ROOM	3' - 0"	7' - 0"			0' - 4 7/8"
1107-4	HOTEL ROOM	BALCONY	3' - 0"	6' - 11"	0' - 1 1/2"		
1108	ELEV. LOBBY	CORRIDOR	6' - 0"	7' - 0"	0' - 1 3/4"	1HR	0' - 6 1/8"
1108-1	CORRIDOR	LUX/S HOTEL ROOM	3' - 0"	7' - 0"	0' - 1 3/4"	1HR	0' - 6 1/8"
1108-2	LUX/S HOTEL ROOM	BALCONY	6' - 8"	7' - 0"	0' - 2"		0' - 8"
1108-3	CLOS.	LUX/S HOTEL ROOM	3' - 0"	7' - 0"			0' - 4 7/8"
1108-4	BATH	LUX/S HOTEL ROOM	6' - 0"	7' - 0"			0' - 6"
1108-5	CLOS.	LUX/S HOTEL ROOM	2' - 8"	7' - 0"	0' - 2"		0' - 4 7/8"
1109	ICE & VEND.	CORRIDOR	3' - 0"	8' - 0"			0' - 6 1/8"
1109-1	CORRIDOR	HOTEL ROOM	3' - 0"	7' - 0"	0' - 1 3/4"	1HR	0' - 6 1/8"
1109-2	BATH	HOTEL ROOM	3' - 0"	7' - 0"			0' - 4 7/8"
1109-3	CLOS.	HOTEL ROOM	3' - 0"	7' - 0"			0' - 4 7/8"
1109-4	HOTEL ROOM	BALCONY	6' - 8"	7' - 0"	0' - 2"		0' - 8"
1109-5	CLOS.	HOTEL ROOM	2' - 8"	7' - 0"	0' - 2"		0' - 4 7/8"
1110		ELEV. LOBBY	4' - 9"	0' - 0"			0' - 4 3/4"
1110-1	HOTEL ROOM	CORRIDOR	3' - 0"	7' - 0"	0' - 1 3/4"	1HR	0' - 6 1/8"
1110-2	HOTEL ROOM	BATH	3' - 0"	7' - 0"			0' - 4 7/8"
1110-3	HOTEL ROOM	CLOS.	3' - 0"	7' - 0"			0' - 4 7/8"
1110-4	HOTEL ROOM	BALCONY	6' - 8"	7' - 0"	0' - 2"		0' - 8"
1111	CORRIDOR	ELEV. LOBBY	5' - 3"	6' - 10 11/16"	0' - 0"	2HR	0' - 6 1/8"
1111-1	CORRIDOR	HOTEL ROOM	3' - 0"	7' - 0"	0' - 1 3/4"	1HR	0' - 6 1/8"
1111-2	HOTEL ROOM	BATH	3' - 0"	7' - 0"			0' - 4 7/8"
1111-3	CLOS.	HOTEL ROOM	3' - 0"	7' - 0"			0' - 4 7/8"
1111-4	HOTEL ROOM	BALCONY	6' - 0"	7' - 0"	0' - 2"	1HR	0' - 7 1/2"
1111-5	HOTEL ROOM	HOTEL ROOM	3' - 0"	7' - 0"	0' - 1 3/4"	1HR	0' - 6 1/8"
1112	ELEV. LOBBY	CORRIDOR	3' - 0"	7' - 0"	0' - 1 3/4"	2HR	0' - 6 1/8"
1112-1	CORRIDOR	ADA HOTEL ROOM	3' - 0"	7' - 0"	0' - 1 3/4"	1HR	0' - 6 1/8"
1112-2	ADA BATH	ADA HOTEL ROOM	3' - 0"	7' - 0"			0' - 4 7/8"
1112-3	BALCONY	ADA HOTEL ROOM	6' - 8"	7' - 0"	0' - 2"		0' - 8"
1113	STAIR 3	CORRIDOR	3' - 0"	7' - 0"	0' - 1 3/4"	2HR	0' - 6 1/8"
1113-1	HOTEL ROOM	CORRIDOR	3' - 0"	7' - 0"	0' - 1 3/4"	1HR	0' - 6 1/8"
1113-2	BATH	HOTEL ROOM	3' - 0"	7' - 0"			0' - 4 7/8"
1113-3	HOTEL ROOM	CLOS.	3' - 0"	7' - 0"			0' - 4 7/8"
1113-4	HOTEL ROOM	BALCONY	6' - 0"	7' - 0"	0' - 2"	1HR	0' - 7 1/2"
1114	ELEV. LOBBY	STAIR 3	3' - 0"	7' - 0"	0' - 1 3/4"	2HR	0' - 6 1/8"

DOOR SCHEDULE - 11TH FLOOR

MARK	FROM	TO	WIDTH	HEIGHT	THICKNESS	FIRE RATING	WALL THICKNESS
1114-1	HOTEL ROOM	CORRIDOR	3' - 0"	7' - 0"	0' - 1 3/4"	1HR	0' - 6 1/8"
1114-2	HOTEL ROOM	BATH	3' - 0"	7' - 0"			0' - 4 7/8"
1114-3	HOTEL ROOM	BALCONY	6' - 0"	7' - 0"	0' - 2"		0' - 7 1/2"
1115-1	CORRIDOR	HOTEL ROOM	3' - 0"	7' - 0"	0' - 1 3/4"	1HR	0' - 6 1/8"
1115-2	HOTEL ROOM	BATH	3' - 0"	7' - 0"			0' - 4 7/8"
1115-3	CLOS.	HOTEL ROOM	3' - 0"	7' - 0"			0' - 4 7/8"
1115-4	HOTEL ROOM	BALCONY	6' - 0"	7' - 0"	0' - 2"	1HR	0' - 7 1/2"
1116-1	CORRIDOR	HOTEL ROOM	3' - 0"	7' - 0"	0' - 1 3/4"	1HR	0' - 6 1/8"
1116-2	BATH	HOTEL ROOM	3' - 0"	7' - 0"			0' - 4 7/8"
1116-3	CLOS.	HOTEL ROOM	3' - 0"	7' - 0"			0' - 4 7/8"
1116-4	BALCONY	HOTEL ROOM	6' - 0"	7' - 0"	0' - 2"		0' - 7 1/2"
1117-1	HOTEL ROOM	CORRIDOR	3' - 0"	7' - 0"	0' - 1 3/4"	1HR	0' - 6 1/8"
1117-2	BATH	HOTEL ROOM	3' - 0"	7' - 0"			0' - 4 7/8"
1117-3	HOTEL ROOM	CLOS.	3' - 0"	7' - 0"			0' - 4 7/8"
1117-4	HOTEL ROOM	BALCONY	6' - 0"	7' - 0"	0' - 2"	1HR	0' - 7 1/2"
1118-1	HOTEL ROOM	CORRIDOR	3' - 0"	7' - 0"	0' - 1 3/4"	1HR	0' - 6 1/8"
1118-2	HOTEL ROOM	BATH	3' - 0"	7' - 0"			0' - 4 7/8"
1118-3	HOTEL ROOM	CLOS.	3' - 0"	7' - 0"			0' - 4 7/8"
1118-4	BALCONY	HOTEL ROOM	6' - 0"	7' - 0"	0' - 2"		0' - 7 1/2"
1119-1	CORRIDOR	STD/S HOTEL ROOM	3' - 0"	7' - 0"	0' - 1 3/4"	1HR	0' - 6 1/8"
1119-2	CLOS.	STD/S HOTEL ROOM	3' - 0"	7' - 0"			0' - 4 7/8"
1119-3	STD/S HOTEL ROOM	BATH	3' - 0"	7' - 0"			0' - 4 7/8"
1120-1	CORRIDOR	HOTEL ROOM	3' - 0"	7' - 0"	0' - 1 3/4"	1HR	0' - 6 1/8"
1120-2	BATH	HOTEL ROOM	3' - 0"	7' - 0"			0' - 4 7/8"
1120-3	CLOS.	HOTEL ROOM	3' - 0"	7' - 0"			0' - 4 7/8"
1120-4	HOTEL ROOM	BALCONY	6' - 0"	7' - 0"	0' - 2"		0' - 7 1/2"
1121-1	HOTEL ROOM	CORRIDOR	3' - 0"	7' - 0"	0' - 1 3/4"	1HR	0' - 6 1/8"
1121-2	HOTEL ROOM	BATH	3' - 0"	7' - 0"			0' - 4 7/8"
1121-3	CLOS.	HOTEL ROOM	3' - 0"	7' - 0"			0' - 4 7/8"
1121-4	HOTEL ROOM	BALCONY	6' - 0"	7' - 0"	0' - 2"		0' - 7 1/2"
1122-1	CORRIDOR	HOTEL ROOM	3' - 0"	7' - 0"	0' - 1 3/4"	1HR	0' - 6 1/8"
1122-2	BATH	HOTEL ROOM	3' - 0"	7' - 0"			0' - 4 7/8"
1122-3	HOTEL ROOM	CLOS.	3' - 0"	7' - 0"			0' - 4 7/8"
1122-4	BALCONY	HOTEL ROOM	6' - 0"	7' - 0"	0' - 2"		0' - 7 1/2"
1123-1	HOTEL ROOM	CORRIDOR	3' - 0"	7' - 0"	0' - 1 3/4"	1HR	0' - 6 1/8"
1123-2	HOTEL ROOM	BATH	3' - 0"	7' - 0"			0' - 4 7/8"
1123-3	HOTEL ROOM	CLOS.	3' - 0"	7' - 0"			0' - 4 7/8"
1123-4	BALCONY	HOTEL ROOM	6' - 0"	7' - 0"	0' - 2"		0' - 7 1/2"
1124-1	CORRIDOR	HOTEL ROOM	3' - 0"	7' - 0"	0' - 1 3/4"	1HR	0' - 6 1/8"
1124-2	BATH	HOTEL ROOM	3' - 0"	7' - 0"			0' - 4 7/8"
1124-3	HOTEL ROOM	CLOS.	3' - 0"	7' - 0"			0' - 4 7/8"
1124-4	HOTEL ROOM	BALCONY	6' - 0"	7' - 0"	0' - 2"		0' - 7 1/2"
1125-1	STD/S HOTEL ROOM	CORRIDOR	3' - 0"	7' - 0"	0' - 1 3/4"	1HR	0' - 6 1/8"
1125-2		STD/S HOTEL ROOM	3' - 0"	7' - 0"			0' - 4 7/8"
1125-3	BATH	STD/S HOTEL ROOM	3' - 0"	7' - 0"			0' - 4 7/8"
1126-1	HOTEL ROOM	CORRIDOR	3' - 0"	7' - 0"	0' - 1 3/4"	1HR	0' - 6 1/8"
1126-2	HOTEL ROOM	BATH	3' - 0"	7' - 0"			0' - 4 7/8"
1126-3	HOTEL ROOM	CLOS.	3' - 0"	7' - 0"			0' - 4 7/8"
1126-4	HOTEL ROOM	BALCONY	6' - 0"	7' - 0"	0' - 2"		0' - 7 1/2"
1127-1	HOTEL ROOM	CORRIDOR	3' - 0"	7' - 0"	0' - 1 3/4"	1HR	0' - 6 1/8"
1127-2	HOTEL ROOM	BATH	3' - 0"	7' - 0"			0' - 4 7/8"
1127-3	HOTEL ROOM	CLOS.	3' - 0"	7' - 0"			0' - 4 7/8"
1127-4	HOTEL ROOM	BALCONY	6' - 0"	7' - 0"	0' - 2"		0' - 7 1/2"
1128-1	CORRIDOR	HOTEL ROOM	3' - 0"	7' - 0"	0' - 1 3/4"	1HR	0' - 6 1/8"
1128-2	BATH	HOTEL ROOM	3' - 0"	7' - 0"			0' - 4 7/8"
1128-3	HOTEL ROOM	CLOS.	3' - 0"	7' - 0"			0' - 4 7/8"
1128-4	HOTEL ROOM	BALCONY	6' - 0"	7' - 0"	0' - 2"		0' - 7 1/2"
1129-1	CORRIDOR	HOTEL ROOM	3' - 0"	7' - 0"	0' - 1 3/4"	1HR	0' - 6 1/8"
1129-2	BATH	HOTEL ROOM	3' - 0"	7' - 0"			0' - 4 7/8"
1129-3	HOTEL ROOM	CLOS.	3' - 0"	7' - 0"			0' - 4 7/8"
1129-4	HOTEL ROOM	BALCONY	6' - 0"	7' - 0"	0' - 2"		0' - 7 1/2"
1130-1	HOTEL ROOM	CORRIDOR	3' - 0"	7' - 0"	0' - 1 3/4"	1HR	0' - 6 1/8"
1130-2	HOTEL ROOM	BATH	3' - 0"	7' - 0"			0' - 4 7/8"
1130-3	HOTEL ROOM	CLOS.	3' - 0"	7' - 0"			0' - 4 7/8"
1130-4	BLACONY	HOTEL ROOM	6' - 0"	7' - 0"	0' - 2"		0' - 7 1/2"
1131-1	HOTEL ROOM	CORRIDOR	3' - 0"	7' - 0"	0' - 1 3/4"	1HR	0' - 6 1/8"
1131-2	HOTEL ROOM	BATH	3' - 0"	7' - 0"			0' - 4 7/8"
1131-3	HOTEL ROOM	BALCONY	6' - 0"	7' - 0"	0' - 2"		0' - 7 1/2"
1132-1	CORRIDOR	HOTEL ROOM	3' - 0"	7' - 0"	0' - 1 3/4"	1HR	0' - 6 1/8"
1132-2	BATH	HOTEL ROOM	3' - 0"	7' - 0"			0' - 4 7/8"
1132-3	HOTEL ROOM	BALCONY	6' - 0"	7' - 0"	0' - 2"		0' - 7 1/2"
1133-1	ADA HOTEL ROOM	CORRIDOR	3' - 0"	7' - 0"	0' - 1 3/4"	1HR	0' - 6 1/8"
1133-2	ADA HOTEL ROOM	ADA BATH	3' - 0"	7' - 0"			0' - 4 7/8"

DOOR SCHEDULE - 11TH FLOOR

MARK	FROM	TO	WIDTH	HEIGHT	THICKNESS	FIRE RATING	WALL THICKNESS
1133-3	ADA HOTEL ROOM	BALCONY	6' - 8"	7' - 0"	0' - 2"		0' - 8"
1134-1	CORRIDOR	HOTEL ROOM	3' - 0"	7' - 0"	0' - 1 3/4"	1HR	0' - 6 1/8"
1134-2	HOTEL ROOM	BATH	3' - 0"	7' - 0"			0' - 4 7/8"
1134-3	HOTEL ROOM	BALCONY	6' - 8"	7' - 0"	0' - 2"		0' - 8"
1135-1	CORRIDOR	HOTEL ROOM	3' - 0"	7' - 0"	0' - 1 3/4"	1HR	0' - 6 1/8"
1135-2	CLOS.	HOTEL ROOM	3' - 0"	7' - 0"			0' - 4 7/8"
1135-3	HOTEL ROOM	BATH	3' - 0"	7' - 0"			0' - 4 7/8"
1135-4	HOTEL ROOM	BALCONY	6' - 8"	7' - 0"	0' - 2"		0' - 8"
1135-5	HOTEL ROOM	BALCONY	6' - 8"	7' - 0"	0' - 2"		0' - 8"
1136-1	CORRIDOR	STD/S HOTEL ROOM	3' - 0"	7' - 0"	0' - 1 3/4"	1HR	0' - 6 1/8"
1136-2	CLOS.	STD/S HOTEL ROOM	3' - 0"	7' - 0"			0' - 4 7/8"
1136-3	STD/S HOTEL ROOM	BATH	3' - 0"	7' - 0"			0' - 4 7/8"
1136-4	STD/S HOTEL ROOM	BALCONY	6' - 8"	7' - 0"	0' - 2"		0' - 7 1/2"
1137-1	CORRIDOR	HOTEL ROOM	3' - 0"	7' - 0"	0' - 1 3/4"	1HR	0' - 6 1/8"
1137-2	BATH	HOTEL ROOM	3' - 0"	7' - 0"			0' - 4 7/8"
1137-3	HOTEL ROOM	CLOS.	3' - 0"	7' - 0"			0' - 4 7/8"
1137-4	HOTEL ROOM	BALCONY	6' - 8"	7' - 0"	0' - 2"		0' - 7 1/2"
1138-1	HOTEL ROOM	CORRIDOR	3' - 0"	7' - 0"	0' - 1 3/4"	1HR	0' - 6 1/8"
1138-2	HOTEL ROOM	BATH	3' - 0"	7' - 0"			0' - 4 7/8"
1138-3	HOTEL ROOM	CLOS.	3' - 0"	7' - 0"			0' - 4 7/8"
1138-4	HOTEL ROOM	BALCONY	6' - 8"	7' - 0"	0' - 2"		0' - 7 1/2"
1139-1	CORRIDOR	HOTEL ROOM	3' - 0"	7' - 0"	0' - 1 3/4"	1HR	0' - 6 1/8"
1139-2	BATH	HOTEL ROOM	3' - 0"	7' - 0"			0' - 4 7/8"
1139-3	HOTEL ROOM	CLOS.	3' - 0"	7' - 0"			0' - 4 7/8"
1139-4	HOTEL ROOM	BALCONY	6' - 8"	7' - 0"	0' - 2"		0' - 7 1/2"
1140-1	HOTEL ROOM	CORRIDOR	3' - 0"	7' - 0"	0' - 1 3/4"	1HR	0' - 6 1/8"
1140-2	HOTEL ROOM	BATH	3' - 0"	7' - 0"			0' - 4 7/8"
1140-3	HOTEL ROOM	CLOS.	3' - 0"	7' - 0"			0' - 4 7/8"
1140-4	HOTEL ROOM	BALCONY	6' - 8"	7' - 0"	0' - 2"		0' - 7 1/2"
1141-1	HOTEL ROOM	CORRIDOR	3' - 0"	7' - 0"	0' - 1 3/4"	1HR	0' - 6 1/8"
1141-2	BATH	HOTEL ROOM	3' - 0"	7' - 0"			0' - 4 7/8"
1142-1	CORRIDOR	HOTEL ROOM	3' - 0"	7' - 0"	0' - 1 3/4"	1HR	0' - 6 1/8"
1142-2	BATH	HOTEL ROOM	3' - 0"	7' - 0"			0' - 4 7/8"
1142-3	HOTEL ROOM	CLOS.	3' - 0"	7' - 0"			0' - 4 7/8"
1142-4	HOTEL ROOM	BALCONY	6' - 8"	7' - 0"	0' - 2"		0' - 7 1/2"
1143-1	CORRIDOR	HOTEL ROOM	3' - 0"	7' - 0"	0' - 1 3/4"	1HR	0' - 6 1/8"
1143-2	BATH	HOTEL ROOM	3' - 0"	7' - 0"			0' - 4 7/8"
1143-4	HOTEL ROOM	BALCONY	2' - 8"	7' - 0"	0' - 2 7/8"	1HR	0' - 8"
1144-1	HOTEL ROOM	CORRIDOR	3' - 0"	7' - 0"	0' - 1 3/4"	1HR	0' - 6 1/8"
1144-2	HOTEL ROOM	BATH	3' - 0"	7' - 0"			0' - 4 7/8"
1144-3	HOTEL ROOM	CLOS.	3' - 0"	7' - 0"			0' - 4 7/8"
1145-1	HOTEL ROOM	CORRIDOR	3' - 0"	7' - 0"	0' - 1 3/4"	1HR	0' - 6 1/8"
1145-2	CLOS.	HOTEL ROOM	3' - 0"	7' - 0"			0' - 4 7/8"
1145-3	BALCONY	HOTEL ROOM	2' - 8"	7' - 0"	0' - 2 7/8"	1HR	0' - 8"
1145-4	BATH	HOTEL ROOM	3' - 0"	7' - 0"			0' - 4 7/8"
1145-5	CLOS.	HOTEL ROOM	3' - 0"	7' - 0"			0' - 4 7/8"
1145-6	HOTEL ROOM	BALCONY	2' - 8"	7' - 0"	0' - 2 7/8"	1HR	0' - 8"
1146-1	CORRIDOR	HOTEL ROOM	3' - 0"	7' - 0"	0' - 1 3/4"	1HR	0' - 6 1/8"
1146-2	HOTEL ROOM	BALCONY	2' - 8"	7' - 0"	0' - 2 7/8"	1HR	0' - 8"
1146-3	HOTEL ROOM	BATH	3' - 0"	7' - 0"			0' - 4 7/8"
1146-4	HOTEL ROOM	BALCONY	2' - 8"	7' - 0"	0' - 2 7/8"		0' - 7 1/2"
1147-1	HOTEL ROOM	CORRIDOR	3' - 0"	7' - 0"	0' - 1 3/4"	1HR	0' - 6 1/8"
1147-2	BATH	HOTEL ROOM	3' - 0"	7' - 0"			0' - 4 7/8"
1147-3	HOTEL ROOM	BALCONY	2' - 8"	7' - 0"	0' - 2 7/8"	1HR	0' - 8"
1148-1	CORRIDOR	HOTEL ROOM	3' - 0"	7' - 0"	0' - 1 3/4"	1HR	0' - 6 1/8"
1148-2	HOTEL ROOM	BATH	3' - 0"	7' - 0"			0' - 4 7/8"
1148-3	CLOS.	HOTEL ROOM	2' - 8"	7' - 0"	0' - 2"		0' - 4 7/8"
1148-4	HOTEL ROOM	BALCONY	2' - 8"	7' - 0"	0' - 2 7/8"	1HR	0' - 8"
1149-1	HOTEL ROOM	CORRIDOR	3' - 0"	7' - 0"	0' - 1 3/4"	1HR	0' - 8 3/8"
1149-2	BATH	HOTEL ROOM	3' - 0"	7' - 0"			0' - 4 7/8"
1149-3	HOTEL ROOM	BALCONY	2' - 8"	7' - 0"	0' - 2 7/8"	1HR	0' - 8"
1149-4	CLOS.	HOTEL ROOM	2' - 8"	7' - 0"	0' - 2"		0' - 4 7/8"
1150-1	HOTEL ROOM	CORRIDOR	3' - 0"	7' - 0"	0' - 1 3/4"	1HR	0' - 6 1/8"
1150-2	BATH	HOTEL ROOM	3' - 0"	7' - 0"			0' - 4 7/8"
1150-3	HOTEL ROOM	BALCONY	2' - 8"	7' - 0"	0' - 2 7/8"	1HR	0' - 8"
1150-4	CLOS.	HOTEL ROOM	3' - 0"	7' - 0"			0' - 4 7/8"
1151-1	CORRIDOR	HOTEL ROOM	3' - 0"	7' - 0"	0' - 1 3/4"	1HR	0' - 6 1/8"
1151-2	HOTEL ROOM	BATH	3' - 0"	7' - 0"			0' - 4 7/8"
1151-3	HOTEL ROOM	BALCONY	2' - 8"	7' - 0"	0' - 2 7/8"	1HR	0' - 8"
1152-1	HOTEL ROOM	CORRIDOR	3' - 0"	7' - 0"	0' - 1 3/4"	1HR	0' - 6 1/8"
1152-2	HOTEL ROOM	BATH	3' - 0"	7' - 0"			0' - 4 7/8"
1152-3	CLOS.	HOTEL ROOM	3' - 0"	7' - 0"			0' - 4 7/8"
1152-4	HOTEL ROOM	BALCONY	6' - 0"	7' - 0"	0' - 2"		0' - 7 1/2"

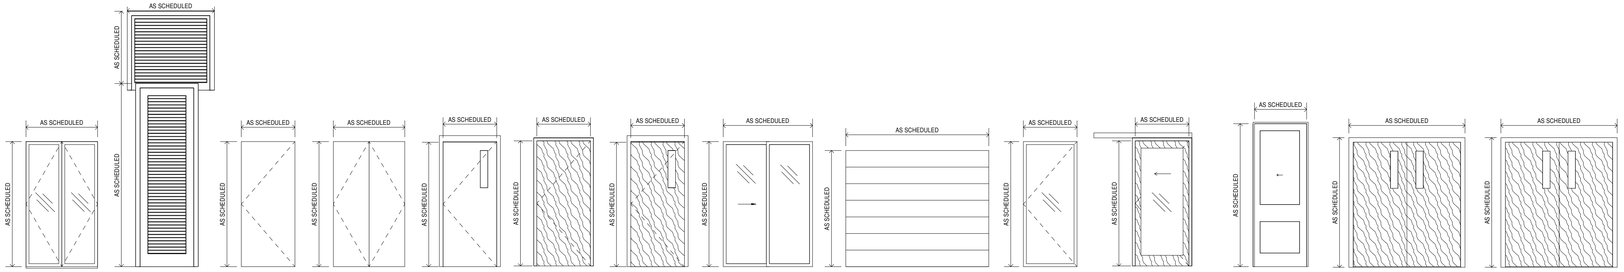

TYPE A
ANODIZED ALUMINUM & GLASS STOREFRONT DOUBLE DOOR SYSTEM

TYPE B
EXTERIOR METAL FRAME AND LOUVRED MECHANICAL ROOM ACCESS DOORS

TYPE C
HOLLOW METAL DOOR AND FRAME

TYPE D
HOLLOW METAL PAIR OF DOORS AND FRAME

TYPE E
HOLLOW METAL DOOR AND FRAME W/ GLASS LITE VISION PANEL

TYPE F
SOLID WOOD DOOR

TYPE G
WOOD DOOR W/ GLASS LITE VISION PANEL

TYPE H
EXTERIOR ALUMINUM AND GLASS SLIDING DOOR SYSTEM

TYPE J
MECHANIZED METAL OVERHEAD DOOR


TYPE K
ANODIZED ALUMINUM & GLASS STOREFRONT DOOR SYSTEM

TYPE L
WOOD PANEL CLOSET DOOR ON SLIDING TRACK W/ FULL LENGTH MIRROR

TYPE M
WOOD 2 PANEL POCKET SLIDING DLOOR

TYPE N
WOOD DOOR (PAIR) W/ GLASS LITE VISION PANEL (DOUBLE ACTING)

TYPE P
WOOD DOOR (PAIR) W/ GLASS LITE VISION PANEL

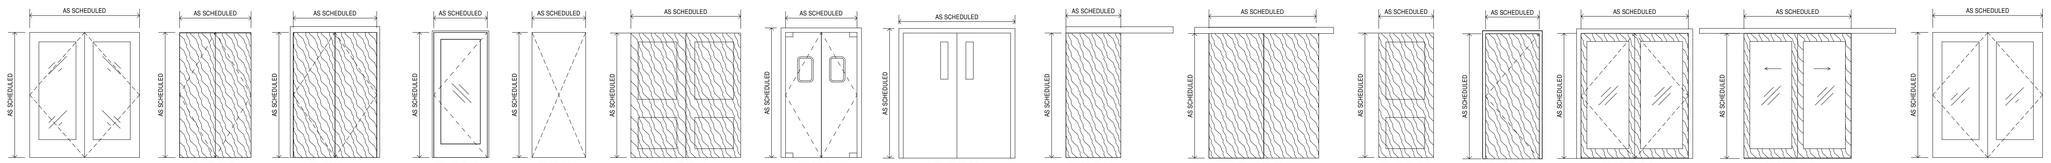

TYPE Q
WOOD AND FROSTED GLASS PANEL DOOR (PAIR)

TYPE R
SOLID WOOD CORE PAIR OF DOORS AND FRAME WITH PANIC HARDWARE

TYPE S
DOUBLE FLUSH SOLID CORE WOOD (PAINTED)

TYPE T
WOOD AND GLASS

TYPE U
CASED OPENING

TYPE V
PAIR OF 2 PANEL WOOD DOORS

TYPE W
STAINLESS STEEL PAIR DBL ACTING SWING DOORS WITH VISION LITES

TYPE X
HOLLOW METAL DOOR (PAIR) W/ GLASS LITE VISION PANEL

TYPE Y
WOOD SLIDING BARN DOOR ON MOUNTED TRACK

TYPE Z
(DOUBLE) WOOD SLIDING BARN DOOR ON MOUNTED TRACK

TYPE AA
WOOD 2 PANEL DOOR

TYPE BB
SOLID WOOD STC 34 RATED DOOR

TYPE CC
WOOD PANEL DOOR PAIR W/ FULL LENGTH MIRRORS

TYPE DD
WOOD PANEL CLOSET DOOR PAIR ON SLIDING TRACK W/ FULL LENGTH MIRRORS

TYPE EE
WOOD AND FULL HEIGHT GLASS DOOR (PAIR)

HB HARRY BAKER SMITH SA II ARCHITECTS II
P L I C
189 Maple Ridge Drive Metairie, LA 70001
(504)-885-4477
central@hbsai.com hbsai.com
SINCE 1961

HARD ROCK HOTEL

1031 CANAL STREET
NEW ORLEANS, LOUISIANA

THESE PLANS AND SPECIFICATIONS HAVE BEEN PREPARED BY ME OR UNDER MY CLOSE PERSONAL SUPERVISION AND TO THE BEST OF MY KNOWLEDGE AND BELIEF THEY COMPLY WITH ALL CITY, STATE AND FEDERAL REQUIREMENTS, AND I AM NOT PROVIDING CONTRACT ADMINISTRATION.

CERTIFIED CORRECT

THIS DRAWING IS CONFIDENTIAL AND NOT BE LOANED, REPRODUCED, COPIED, EITHER WHOLLY OR IN PART, OR MADE PUBLIC IN ANY MANNER WITHOUT THE WRITTEN CONSENT OF HB.SA II ARCHITECTS, A PROFESSIONAL LLC. ALL RIGHTS OF DESIGN OR INVENTION ARE RESERVED AND WILL REMAIN THE SOLE PROPERTY OF HB.SA II ARCHITECTS A PROFESSIONAL LLC.

REVISION HISTORY

#	REVISION #1 2	4/26/2019
1		
2		
3		
4		
5		
6		
7		
8		

SCHEDULES

PROJECT#: 1709
PHASE: CD
TEAM: Author
CHECKER: Checker
SCALE: AS NOTED
ISSUED: 2/1/2019

SHEET#:

A6.6

HRH - 1031 CANAL ST_PW_ARCH SET_4/26/2019, 12:00 PM

DOOR SCHEDULE - 12TH FLOOR


MARK	FROM	TO	WIDTH	HEIGHT	THICKNESS	FIRE RATING	WALL THICKNESS
1200	CORRIDOR	STAIR 1	3' - 0"	7' - 0"	0' - 1 3/4"	2HR	0' - 8 1/2"
1200-1	CORRIDOR	STD/S HOTEL ROOM	3' - 0"	7' - 0"	0' - 1 3/4"	1HR	0' - 6 1/8"
1200-2	BATH	STD/S HOTEL ROOM	3' - 0"	7' - 0"			0' - 4 7/8"
1200-4	STD/S HOTEL ROOM	BALCONY	2' - 8"	7' - 0"	0' - 2 7/8"	1HR	0' - 8"
1201	STAIR 1	ELEV. LOBBY	3' - 0"	7' - 0"	0' - 1 3/4"	2HR	0' - 8 1/2"
1201-1	HOTEL ROOM	CORRIDOR	3' - 0"	7' - 0"	0' - 1 3/4"	1HR	0' - 6 1/8"
1201-3	HOTEL ROOM	BALCONY	2' - 8"	7' - 0"	0' - 2 7/8"	1HR	0' - 8"
1201-4	HOTEL ROOM	BATH	3' - 0"	7' - 0"			0' - 4 7/8"
1201-5	HOTEL ROOM	BALCONY	2' - 8"	7' - 0"	0' - 2 7/8"	1HR	0' - 8"
1201-6	CLOS.	HOTEL ROOM	3' - 0"	7' - 0"			0' - 4 7/8"
1202	12TH FLOOR ELEV. LOBBY	CORRIDOR	7' - 0"	7' - 6"	0' - 1 3/4"	2HR	0' - 4 7/8"
1202-1	CORRIDOR	HOTEL ROOM	3' - 0"	7' - 0"	0' - 1 3/4"	1HR	0' - 6 1/8"
1202-2	HOTEL ROOM	BATH	3' - 0"	7' - 0"			0' - 4 7/8"
1202-3	HOTEL ROOM	CLOS.	3' - 0"	7' - 0"			0' - 4 7/8"
1202-4	BALCONY	HOTEL ROOM	3' - 0"	6' - 11"	0' - 1 1/2"		
1202-5	HOTEL ROOM	HOTEL ROOM	3' - 0"	7' - 0"	0' - 1 3/4"	1HR	0' - 6 1/8"
1203	CORRIDOR	12TH FLOOR ELEV. LOBBY	7' - 0"	7' - 6"	0' - 1 3/4"	2HR	0' - 4 7/8"
1203-1	HOTEL ROOM	CORRIDOR	3' - 0"	7' - 0"	0' - 1 3/4"	1HR	0' - 6 1/8"
1203-2	HOTEL ROOM	BATH	3' - 0"	7' - 0"			0' - 4 7/8"
1203-3	CLOS.	HOTEL ROOM	3' - 0"	7' - 0"			0' - 4 7/8"
1203-4	HOTEL ROOM	BALCONY	6' - 8"	7' - 0"	0' - 2"		0' - 7 1/2"
1204	CORRIDOR	MECH.	6' - 0"	7' - 0"	0' - 1 3/4"	1HR	0' - 6 1/8"
1204-1	CORRIDOR	HOTEL ROOM	3' - 0"	7' - 0"	0' - 1 3/4"	1HR	0' - 6 1/8"
1204-2	BATH	HOTEL ROOM	3' - 0"	7' - 0"			0' - 4 7/8"
1204-3	HOTEL ROOM	CLOS.	3' - 0"	7' - 0"			0' - 4 7/8"
1204-4	HOTEL ROOM	BALCONY	6' - 8"	7' - 0"	0' - 2"		0' - 7 1/2"
1205	CORRIDOR	MECH.	6' - 0"	7' - 0"	0' - 1 3/4"	1HR	0' - 6 1/8"
1205-1	HOTEL ROOM	CORRIDOR	3' - 0"	7' - 0"	0' - 1 3/4"	1HR	0' - 6 1/8"
1205-2	HOTEL ROOM	BATH	3' - 0"	7' - 0"			0' - 4 7/8"
1205-3	CLOS.	HOTEL ROOM	3' - 0"	7' - 0"			0' - 4 7/8"
1205-4	HOTEL ROOM	Room	6' - 8"	7' - 0"	0' - 2"		0' - 7 1/2"
1206	ICE & VEND.	CORRIDOR	3' - 0"	8' - 0"			0' - 6 1/8"
1206-1	CORRIDOR	HOTEL ROOM	3' - 0"	7' - 0"	0' - 1 3/4"	1HR	0' - 6 1/8"
1206-2	BATH	HOTEL ROOM	3' - 0"	7' - 0"			0' - 4 7/8"
1206-3	HOTEL ROOM	CLOS.	3' - 0"	7' - 0"			0' - 4 7/8"
1206-4	HOTEL ROOM	BALCONY	6' - 8"	7' - 0"	0' - 2"		0' - 7 1/2"
1207	CORRIDOR	IDF	3' - 0"	7' - 0"	0' - 1 3/4"	1HR	0' - 6 1/8"
1207-1	HOTEL ROOM	CORRIDOR	3' - 0"	7' - 0"	0' - 1 3/4"	1HR	0' - 6 1/8"
1207-2	HOTEL ROOM	BATH	3' - 0"	7' - 0"			0' - 4 7/8"
1207-3	CLOS.	HOTEL ROOM	3' - 0"	7' - 0"			0' - 4 7/8"
1207-4	HOTEL ROOM	BALCONY	3' - 0"	6' - 11"	0' - 1 1/2"		
1208	CORRIDOR	ELEC.	3' - 0"	7' - 0"	0' - 1 3/4"	1HR	0' - 6 1/8"
1208-1	CORRIDOR	LUX/S HOTEL ROOM	3' - 0"	7' - 0"	0' - 1 3/4"	1HR	0' - 6 1/8"
1208-2	LUX/S HOTEL ROOM	BALCONY	6' - 8"	7' - 0"	0' - 2"		0' - 8"
1208-3	CLOS.	LUX/S HOTEL ROOM	3' - 0"	7' - 0"			0' - 4 7/8"
1208-4	BATH	LUX/S HOTEL ROOM	6' - 0"	7' - 0"			0' - 6"
1208-5	CLOS.	LUX/S HOTEL ROOM	2' - 8"	7' - 0"	0' - 2"		0' - 4 7/8"
1209	ELEV. LOBBY	CORRIDOR	6' - 0"	7' - 0"	0' - 1 3/4"	1HR	0' - 6 1/8"
1209-1	CORRIDOR	HOTEL ROOM	3' - 0"	7' - 0"	0' - 1 3/4"	1HR	0' - 6 1/8"
1209-2	BATH	HOTEL ROOM	3' - 0"	7' - 0"			0' - 4 7/8"
1209-3	CLOS.	HOTEL ROOM	3' - 0"	7' - 0"			0' - 4 7/8"
1209-4	HOTEL ROOM	BALCONY	6' - 8"	7' - 0"	0' - 2"		0' - 8"
1209-5	CLOS.	HOTEL ROOM	2' - 8"	7' - 0"	0' - 2"		0' - 4 7/8"
1210		ELEV. LOBBY	4' - 9"	0' - 0"			0' - 4 3/4"
1210-1	HOTEL ROOM	CORRIDOR	3' - 0"	7' - 0"	0' - 1 3/4"	1HR	0' - 6 1/8"
1210-2	HOTEL ROOM	BATH	3' - 0"	7' - 0"			0' - 4 7/8"
1210-3	HOTEL ROOM	CLOS.	3' - 0"	7' - 0"			0' - 4 7/8"
1210-4	HOTEL ROOM	BALCONY	6' - 8"	7' - 0"	0' - 2"		0' - 8"
1211	CORRIDOR	ELEV. LOBBY	5' - 3"	6' - 10 11/16"	0' - 0"	2HR	0' - 6 1/8"
1211-1	CORRIDOR	HOTEL ROOM	3' - 0"	7' - 0"	0' - 1 3/4"	1HR	0' - 6 1/8"
1211-2	HOTEL ROOM	BATH	3' - 0"	7' - 0"			0' - 4 7/8"
1211-3	CLOS.	HOTEL ROOM	3' - 0"	7' - 0"			0' - 4 7/8"
1211-4	HOTEL ROOM	BALCONY	6' - 0"	7' - 0"	0' - 2"	1HR	0' - 7 1/2"
1211-5	HOTEL ROOM	HOTEL ROOM	3' - 0"	7' - 0"	0' - 1 3/4"	1HR	0' - 6 1/8"
1212	ELEV. LOBBY	CORRIDOR	3' - 0"	7' - 0"	0' - 1 3/4"	2HR	0' - 6 1/8"
1212-1	CORRIDOR	ADA HOTEL ROOM	3' - 0"	7' - 0"	0' - 1 3/4"	1HR	0' - 6 1/8"
1212-2	ADA BATH	ADA HOTEL ROOM	3' - 0"	7' - 0"			0' - 4 7/8"
1212-3	BALCONY	ADA HOTEL ROOM	6' - 8"	7' - 0"	0' - 2"		0' - 8"
1213	STAIR 3	CORRIDOR	3' - 0"	7' - 0"	0' - 1 3/4"	2HR	0' - 6 1/8"
1213-1	HOTEL ROOM	CORRIDOR	3' - 0"	7' - 0"	0' - 1 3/4"	1HR	0' - 6 1/8"
1213-2	BATH	HOTEL ROOM	3' - 0"	7' - 0"			0' - 4 7/8"
1213-3	HOTEL ROOM	CLOS.	3' - 0"	7' - 0"			0' - 4 7/8"
1213-4	HOTEL ROOM	BALCONY	6' - 0"	7' - 0"	0' - 2"	1HR	0' - 7 1/2"
1214	ELEV. LOBBY	STAIR 3	3' - 0"	7' - 0"	0' - 1 3/4"	2HR	0' - 6 1/8"

DOOR SCHEDULE - 12TH FLOOR

MARK	FROM	TO	WIDTH	HEIGHT	THICKNESS	FIRE RATING	WALL THICKNESS
1214-1	HOTEL ROOM	CORRIDOR	3' - 0"	7' - 0"	0' - 1 3/4"	1HR	0' - 6 1/8"
1214-2	HOTEL ROOM	BATH	3' - 0"	7' - 0"			0' - 4 7/8"
1214-3	HOTEL ROOM	BALCONY	6' - 0"	7' - 0"	0' - 2"		0' - 7 1/2"
1215-1	CORRIDOR	HOTEL ROOM	3' - 0"	7' - 0"	0' - 1 3/4"	1HR	0' - 6 1/8"
1215-2	HOTEL ROOM	BATH	3' - 0"	7' - 0"			0' - 4 7/8"
1215-3	CLOS.	HOTEL ROOM	3' - 0"	7' - 0"			0' - 4 7/8"
1215-4	HOTEL ROOM	BALCONY	6' - 0"	7' - 0"	0' - 2"	1HR	0' - 7 1/2"
1216-1	CORRIDOR	HOTEL ROOM	3' - 0"	7' - 0"	0' - 1 3/4"	1HR	0' - 6 1/8"
1216-2	BATH	HOTEL ROOM	3' - 0"	7' - 0"			0' - 4 7/8"
1216-3	CLOS.	HOTEL ROOM	3' - 0"	7' - 0"			0' - 4 7/8"
1216-4	BALCONY	HOTEL ROOM	6' - 0"	7' - 0"	0' - 2"		0' - 7 1/2"
1217-1	HOTEL ROOM	CORRIDOR	3' - 0"	7' - 0"	0' - 1 3/4"	1HR	0' - 6 1/8"
1217-2	BATH	HOTEL ROOM	3' - 0"	7' - 0"			0' - 4 7/8"
1217-3	HOTEL ROOM	CLOS.	3' - 0"	7' - 0"			0' - 4 7/8"
1217-4	HOTEL ROOM	BALCONY	6' - 0"	7' - 0"	0' - 2"	1HR	0' - 7 1/2"
1218-1	HOTEL ROOM	CORRIDOR	3' - 0"	7' - 0"	0' - 1 3/4"	1HR	0' - 6 1/8"
1218-2	HOTEL ROOM	BATH	3' - 0"	7' - 0"			0' - 4 7/8"
1218-3	HOTEL ROOM	CLOS.	3' - 0"	7' - 0"			0' - 4 7/8"
1218-4	BALCONY	HOTEL ROOM	6' - 0"	7' - 0"	0' - 2"		0' - 7 1/2"
1219-1	CORRIDOR	STD/S HOTEL ROOM	3' - 0"	7' - 0"	0' - 1 3/4"		0' - 6 1/8"
1219-2	CLOS.	STD/S HOTEL ROOM	3' - 0"	7' - 0"			0' - 4 7/8"
1219-3	STD/S HOTEL ROOM	BATH	3' - 0"	7' - 0"			0' - 4 7/8"
1220-1	CORRIDOR	HOTEL ROOM	3' - 0"	7' - 0"	0' - 1 3/4"	1HR	0' - 6 1/8"
1220-2	BATH	HOTEL ROOM	3' - 0"	7' - 0"			0' - 4 7/8"
1220-3	CLOS.	HOTEL ROOM	3' - 0"	7' - 0"			0' - 4 7/8"
1220-4	HOTEL ROOM	BALCONY	6' - 0"	7' - 0"	0' - 2"		0' - 7 1/2"
1221-1	HOTEL ROOM	CORRIDOR	3' - 0"	7' - 0"	0' - 1 3/4"	1HR	0' - 6 1/8"
1221-2	HOTEL ROOM	BATH	3' - 0"	7' - 0"			0' - 4 7/8"
1221-3	CLOS.	HOTEL ROOM	3' - 0"	7' - 0"			0' - 4 7/8"
1221-4	HOTEL ROOM	BALCONY	6' - 0"	7' - 0"	0' - 2"		0' - 7 1/2"
1222-1	CORRIDOR	HOTEL ROOM	3' - 0"	7' - 0"	0' - 1 3/4"	1HR	0' - 6 1/8"
1222-2	BATH	HOTEL ROOM	3' - 0"	7' - 0"			0' - 4 7/8"
1222-3	HOTEL ROOM	CLOS.	3' - 0"	7' - 0"			0' - 4 7/8"
1222-4	BALCONY	HOTEL ROOM	6' - 0"	7' - 0"	0' - 2"		0' - 7 1/2"
1223-1	HOTEL ROOM	CORRIDOR	3' - 0"	7' - 0"	0' - 1 3/4"	1HR	0' - 6 1/8"
1223-2	HOTEL ROOM	BATH	3' - 0"	7' - 0"			0' - 4 7/8"
1223-3	HOTEL ROOM	CLOS.	3' - 0"	7' - 0"			0' - 4 7/8"
1223-4	BALCONY	HOTEL ROOM	6' - 0"	7' - 0"	0' - 2"		0' - 7 1/2"
1224-1	CORRIDOR	HOTEL ROOM	3' - 0"	7' - 0"	0' - 1 3/4"	1HR	0' - 6 1/8"
1224-2	BATH	HOTEL ROOM	3' - 0"	7' - 0"			0' - 4 7/8"
1224-3	HOTEL ROOM	CLOS.	3' - 0"	7' - 0"			0' - 4 7/8"
1224-4	HOTEL ROOM	BALCONY	6' - 0"	7' - 0"	0' - 2"		0' - 7 1/2"
1225-1	STD/S HOTEL ROOM	CORRIDOR	3' - 0"	7' - 0"	0' - 1 3/4"	1HR	0' - 6 1/8"
1225-2	CLOS.	STD/S HOTEL ROOM	3' - 0"	7' - 0"			0' - 4 7/8"
1225-3	BATH	STD/S HOTEL ROOM	3' - 0"	7' - 0"			0' - 4 7/8"
1226-1	HOTEL ROOM	CORRIDOR	3' - 0"	7' - 0"	0' - 1 3/4"	1HR	0' - 6 1/8"
1226-2	HOTEL ROOM	BATH	3' - 0"	7' - 0"			0' - 4 7/8"
1226-3	HOTEL ROOM	CLOS.	3' - 0"	7' - 0"			0' - 4 7/8"
1226-4	HOTEL ROOM	BALCONY	6' - 0"	7' - 0"	0' - 2"		0' - 7 1/2"
1227-1	HOTEL ROOM	CORRIDOR	3' - 0"	7' - 0"	0' - 1 3/4"	1HR	0' - 6 1/8"
1227-2	HOTEL ROOM	BATH	3' - 0"	7' - 0"			0' - 4 7/8"
1227-3	HOTEL ROOM	CLOS.	3' - 0"	7' - 0"			0' - 4 7/8"
1227-4	HOTEL ROOM	BALCONY	6' - 0"	7' - 0"	0' - 2"		0' - 7 1/2"
1228-1	CORRIDOR	HOTEL ROOM	3' - 0"	7' - 0"	0' - 1 3/4"	1HR	0' - 6 1/8"
1228-2	BATH	HOTEL ROOM	3' - 0"	7' - 0"			0' - 4 7/8"
1228-3	HOTEL ROOM	CLOS.	3' - 0"	7' - 0"			0' - 4 7/8"
1228-4	HOTEL ROOM	BALCONY	6' - 0"	7' - 0"	0' - 2"		0' - 7 1/2"
1229-1	CORRIDOR	HOTEL ROOM	3' - 0"	7' - 0"	0' - 1 3/4"	1HR	0' - 6 1/8"
1229-2	BATH	HOTEL ROOM	3' - 0"	7' - 0"			0' - 4 7/8"
1229-3	HOTEL ROOM	CLOS.	3' - 0"	7' - 0"			0' - 4 7/8"
1229-4	HOTEL ROOM	BALCONY	6' - 0"	7' - 0"	0' - 2"		0' - 7 1/2"
1230-1	HOTEL ROOM	CORRIDOR	3' - 0"	7' - 0"	0' - 1 3/4"	1HR	0' - 6 1/8"
1230-2	HOTEL ROOM	BATH	3' - 0"	7' - 0"			0' - 4 7/8"
1230-3	HOTEL ROOM	CLOS.	3' - 0"	7' - 0"			0' - 4 7/8"
1230-4	BALCONY	HOTEL ROOM	6' - 0"	7' - 0"	0' - 2"		0' - 7 1/2"
1231-1	HOTEL ROOM	CORRIDOR	3' - 0"	7' - 0"	0' - 1 3/4"	1HR	0' - 6 1/8"
1231-2	HOTEL ROOM	BATH	3' - 0"	7' - 0"			0' - 4 7/8"
1231-3	HOTEL ROOM	BALCONY	6' - 0"	7' - 0"	0' - 2"		0' - 7 1/2"
1232-1	CORRIDOR	HOTEL ROOM	3' - 0"	7' - 0"	0' - 1 3/4"	1HR	0' - 6 1/8"
1232-2	BATH	HOTEL ROOM	3' - 0"	7' - 0"			0' - 4 7/8"
1232-3	HOTEL ROOM	BALCONY	6' - 0"	7' - 0"	0' - 2"		0' - 7 1/2"
1233-1	ADA HOTEL ROOM	CORRIDOR	3' - 0"	7' - 0"	0' - 1 3/4"	1HR	0' - 6 1/8"
1233-2	ADA HOTEL ROOM	ADA BATH	3' - 0"	7' - 0"			0' - 4 7/8"
1233-3	ADA HOTEL ROOM	BALCONY	6' - 8"	7' - 0"	0' - 2"		0' - 8"

DOOR SCHEDULE - 12TH FLOOR

MARK	FROM	TO	WIDTH	HEIGHT	THICKNESS	FIRE RATING	WALL THICKNESS
1234-1	CORRIDOR	HOTEL ROOM	3' - 0"	7' - 0"	0' - 1 3/4"	1HR	0' - 6 1/8"
1234-2	HOTEL ROOM	BATH	3' - 0"	7' - 0"			0' - 4 7/8"
1234-3	HOTEL ROOM	BALCONY	6' - 8"	7' - 0"	0' - 2"		0' - 8"
1235-1	CORRIDOR	HOTEL ROOM	3' - 0"	7' - 0"	0' - 1 3/4"	1HR	0' - 6 1/8"
1235-2	CLOS.	HOTEL ROOM	3' - 0"	7' - 0"			0' - 4 7/8"
1235-3	HOTEL ROOM	BATH	3' - 0"	7' - 0"			0' - 4 7/8"
1235-4	HOTEL ROOM	BALCONY	6' - 8"	7' - 0"	0' - 2"		0' - 8"
1235-5	HOTEL ROOM	BLACONY	6' - 8"	7' - 0"	0' - 2"		0' - 8"
1236-1	CORRIDOR	HOTEL ROOM	3' - 0"	7' - 0"	0' - 1 3/4"	1HR	0' - 6 1/8"
1236-2	BATH	HOTEL ROOM	3' - 0"	7' - 0"			0' - 4 7/8"
1237-1	CORRIDOR	HOTEL ROOM	3' - 0"	7' - 0"	0' - 1 3/4"	1HR	0' - 6 1/8"
1237-2	BATH	HOTEL ROOM	3' - 0"	7' - 0"			0' - 4 7/8"
1237-3	HOTEL ROOM	BALCONY	6' - 8"	7' - 0"	0' - 2"		0' - 7 1/2"
1238-1	CORRIDOR	HOTEL ROOM	3' - 0"	7' - 0"	0' - 1 3/4"	1HR	0' - 6 1/8"
1238-2	BATH	HOTEL ROOM	3' - 0"	7' - 0"			0' - 4 7/8"
1238-3	HOTEL ROOM	CLOS.	3' - 0"	7' - 0"			0' - 4 7/8"
1238-4	HOTEL ROOM	BALCONY	6' - 8"	7' - 0"	0' - 2"		0' - 7 1/2"
1239-1	HOTEL ROOM	CORRIDOR	3' - 0"	7' - 0"	0' - 1 3/4"	1HR	0' - 6 1/8"
1239-2	HOTEL ROOM	BATH	3' - 0"	7' - 0"			0' - 4 7/8"
1239-3	HOTEL ROOM	CLOS.	3' - 0"	7' - 0"			0' - 4 7/8"
1239-4	HOTEL ROOM	BALCONY	6' - 8"	7' - 0"	0' - 2"		0' - 7 1/2"
1240-1	CORRIDOR	HOTEL ROOM	3' - 0"	7' - 0"	0' - 1 3/4"	1HR	0' - 6 1/8"
1240-2	BATH	HOTEL ROOM	3' - 0"	7' - 0"			0' - 4 7/8"
1240-3	HOTEL ROOM	CLOS.	3' - 0"	7' - 0"			0' - 4 7/8"
1240-4	HOTEL ROOM	BALCONY	6' - 8"	7' - 0"	0' - 2"		0' - 7 1/2"
1241-1	HOTEL ROOM	CORRIDOR	3' - 0"	7' - 0"	0' - 1 3/4"	1HR	0' - 6 1/8"
1241-2	HOTEL ROOM	BATH	3' - 0"	7' - 0"			0' - 4 7/8"
1241-3	HOTEL ROOM	CLOS.	3' - 0"	7' - 0"			0' - 4 7/8"
1241-4	HOTEL ROOM	BALCONY	6' - 8"	7' - 0"	0' - 2"		0' - 7 1/2"
1242-1	CORRIDOR	HOTEL ROOM	3' - 0"	7' - 0"	0' - 1 3/4"	1HR	0' - 6 1/8"
1242-2	BATH	HOTEL ROOM	3' - 0"	7' - 0"			0' - 4 7/8"
1242-3	HOTEL ROOM	CLOS.	3' - 0"	7' - 0"			0' - 4 7/8"
1242-4	HOTEL ROOM	BALCONY	6' - 8"	7' - 0"	0' - 2"		0' - 7 1/2"
1243-1	HOTEL ROOM	CORRIDOR	3' - 0"	7' - 0"	0' - 1 3/4"	1HR	0' - 6 1/8"
1243-2	BATH	HOTEL ROOM	3' - 0"	7' - 0"			0' - 4 7/8"
1244-1	HOTEL ROOM	CORRIDOR	3' - 0"	7' - 0"	0' - 1 3/4"	1HR	0' - 6 1/8"
1244-2	HOTEL ROOM	BATH	3' - 0"	7' - 0"			0' - 4 7/8"
1244-3	HOTEL ROOM	CLOS.	3' - 0"	7' - 0"			0' - 4 7/8"
1245-1	CORRIDOR	HOTEL ROOM	3' - 0"	7' - 0"	0' - 1 3/4"	1HR	0' - 6 1/8"
1245-2	BATH	HOTEL ROOM	3' - 0"	7' - 0"			0' - 4 7/8"
1245-4	HOTEL ROOM	BALCONY	2' - 8"	7' - 0"	0' - 2 7/8"	1HR	0' - 8"
1246-1	HOTEL ROOM	CORRIDOR	3' - 0"	7' - 0"	0' - 1 3/4"	1HR	0' - 6 1/8"
1246-2	CLOS.	HOTEL ROOM	3' - 0"	7' - 0"			0' - 4 7/8"
1246-3	BALCONY	HOTEL ROOM	2' - 8"	7' - 0"	0' - 2 7/8"	1HR	0' - 8"
1246-4	BATH	HOTEL ROOM	3' - 0"	7' - 0"			0' - 4 7/8"
1246-5	HOTEL ROOM	BALCONY	2' - 8"	7' - 0"	0' - 2 7/8"	1HR	0' - 8"
1246-6	CLOS.	HOTEL ROOM	3' - 0"	7' - 0"			0' - 4 7/8"
1247-1	CORRIDOR	HOTEL ROOM	3' - 0"	7' - 0"	0' - 1 3/4"	1HR	0' - 6 1/8"
1247-2	HOTEL ROOM	BALCONY	2' - 8"	7' - 0"	0' - 2 7/8"	1HR	0' - 8"
1247-3	HOTEL ROOM	BATH	3' - 0"	7' - 0"			0' - 4 7/8"
1247-4	HOTEL ROOM	BALCONY	2' - 8"	7' - 0"	0' - 2 7/8"		0' - 7 1/2"
1248-1	HOTEL ROOM	CORRIDOR	3' - 0"	7' - 0"	0' - 1 3/4"	1HR	0' - 6 1/8"
1248-2	BATH	HOTEL ROOM	3' - 0"	7' - 0"			0' - 4 7/8"
1248-3	HOTEL ROOM	BALCONY	2' - 8"	7' - 0"	0' - 2 7/8"	1HR	0' - 8"
1249-1	CORRIDOR	HOTEL ROOM	3' - 0"	7' - 0"	0' - 1 3/4"	1HR	0' - 6 1/8"
1249-2	HOTEL ROOM	BATH	3' - 0"	7' - 0"			0' - 4 7/8"
1249-3	CLOS.	HOTEL ROOM	2' - 8"	7' - 0"	0' - 2"		0' - 4 7/8"
1249-4	HOTEL ROOM	BALCONY	2' - 8"	7' - 0"	0' - 2 7/8"	1HR	0' - 8"
1250-1	HOTEL ROOM	CORRIDOR	3' - 0"	7' - 0"	0' - 1 3/4"	1HR	0' - 6 1/8"
1250-2	BATH	HOTEL ROOM	3' - 0"	7' - 0"			0' - 4 7/8"
1250-3	HOTEL ROOM	BALCONY	2' - 8"	7' - 0"	0' - 2 7/8"	1HR	0' - 8"
1250-4	CLOS.	HOTEL ROOM	2' - 8"	7' - 0"	0' - 2"		0' - 4 7/8"
1251-1	HOTEL ROOM	CORRIDOR	3' - 0"	7' - 0"	0' - 1 3/4"	1HR	0' - 6 1/8"
1251-2	BATH	HOTEL ROOM	3' - 0"	7' - 0"			0' - 4 7/8"
1251-3	CLOS.	HOTEL ROOM	3' - 0"	7' - 0"			0' - 4 7/8"
1251-4	HOTEL ROOM	BALCONY	2' - 8"	7' - 0"	0' - 2 7/8"	1HR	0' - 8"
1252-1	CORRIDOR	HOTEL ROOM	3' - 0"	7' - 0"	0' - 1 3/4"	1HR	0' - 6 1/8"
1252-2	HOTEL ROOM	BATH	3' - 0"	7' - 0"			0' - 4 7/8"
1252-3	HOTEL ROOM	BALCONY	2' - 8"	7' - 0"	0' - 2 7/8"	1HR	0' - 8"
1253-1	HOTEL ROOM	CORRIDOR	3' - 0"	7' - 0"	0' - 1 3/4"	1HR	0' - 6 1/8"
1253-2	HOTEL ROOM	BATH	3' - 0"	7' - 0"			0' - 4 7/8"
1253-3	CLOS.	HOTEL ROOM	3' - 0"	7' - 0"			0' - 4 7/8"
1253-4	HOTEL ROOM	BALCONY	6' - 0"	7' - 0"	0' - 2"		0' - 7 1/2"

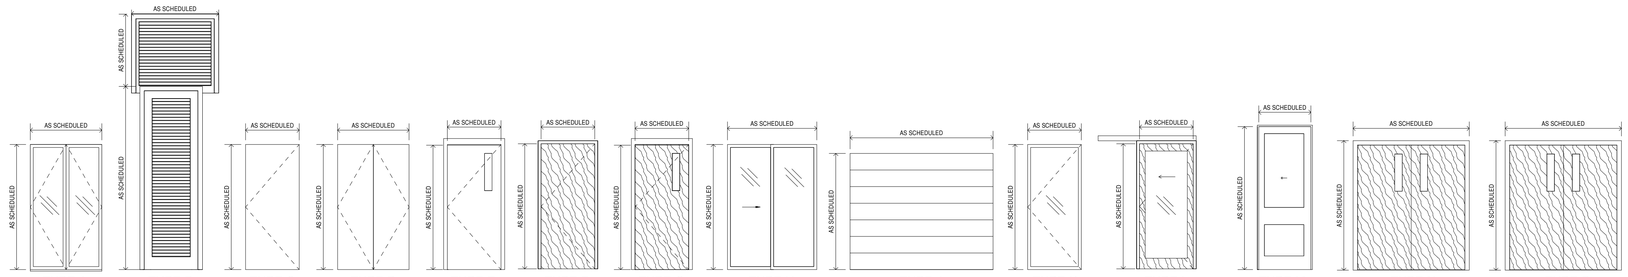

TYPE A
ANODIZED ALUMINUM & GLASS STOREFRONT DOUBLE DOOR SYSTEM

TYPE B
EXTERIOR METAL FRAME AND LOUVRED MECHANICAL ROOM ACCESS DOORS

TYPE C
HOLLOW METAL DOOR AND FRAME

TYPE D
HOLLOW METAL PAIR OF DOORS AND FRAME

TYPE E
HOLLOW METAL DOOR AND FRAME W/ GLASS LITE VISION PANEL

TYPE F
SOLID WOOD DOOR

TYPE G
WOOD DOOR W/ GLASS LITE VISION PANEL

TYPE H
EXTERIOR ALUMINUM AND GLASS SLIDING DOOR SYSTEM

TYPE J
MECHANIZED METAL OVERHEAD DOOR


TYPE K
ANODIZED ALUMINUM & GLASS STOREFRONT DOOR SYSTEM

TYPE L
WOOD PANEL CLOSET DOOR ON SLIDING TRACK W/ FULL LENGTH MIRROR

TYPE M
WOOD 2 PANEL POCKET SLIDING DLOOR

TYPE N
WOOD DOOR (PAIR) W/ GLASS LITE VISION PANEL (DOUBLE ACTING)

TYPE P
WOOD DOOR (PAIR) W/ GLASS LITE VISION PANEL

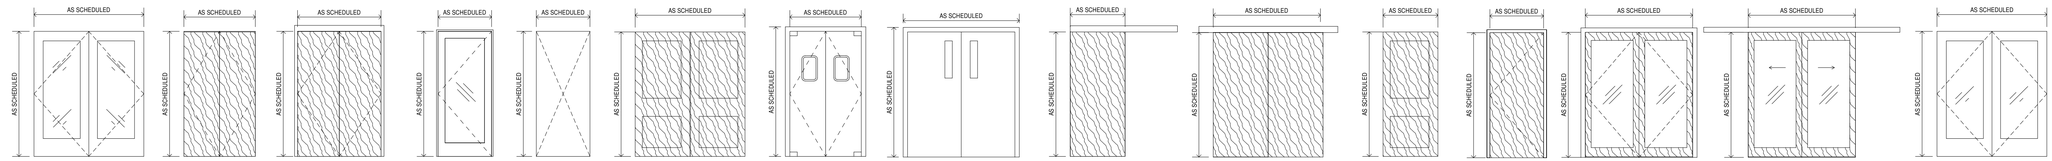

TYPE Q
WOOD AND FROSTED GLASS PANEL DOOR (PAIR)

TYPE R
SOLID WOOD CORE PAIR OF DOORS AND FRAME WITH PANIC HARDWARE

TYPE S
DOUBLE FLUSH SOLID CORE WOOD (PAINTED)

TYPE T
WOOD AND GLASS

TYPE U
CASED OPENING

TYPE V
PAIR OF 2 PANEL WOOD DOORS

TYPE W
STAINLESS STEEL PAIR DBL ACTING SWING DOORS WITH VISION LITES

TYPE X
HOLLOW METAL DOOR (PAIR) W/ GLASS LITE VISION PANEL

TYPE Y
WOOD SLIDING BARN DOOR ON MOUNTED TRACK

TYPE Z
(DOUBLE) WOOD SLIDING BARN DOOR ON MOUNTED TRACK

TYPE AA
WOOD 2 PANEL DOOR

TYPE BB
SOLID WOOD STC 34 RATED DOOR

TYPE CC
WOOD PANEL DOOR PAIR W/ FULL LENGTH MIRRORS

TYPE DD
WOOD PANEL CLOSET DOOR PAIR ON SLIDING TRACK W/ FULL LENGTH MIRRORS

TYPE EE
WOOD AND FULL HEIGHT GLASS DOOR (PAIR)

HB HARRY BAKER SMITH SA II ARCHITECTS II P L L C
189 Maple Ridge Drive Metairie, LA 70001
(504)-885-4477
central@hbsaii.com hbsaii.com
SINCE 1961

HARD ROCK HOTEL

1031 CANAL STREET
NEW ORLEANS, LOUISIANA

THESE PLANS AND SPECIFICATIONS HAVE BEEN PREPARED BY ME OR UNDER MY CLOSE PERSONAL SUPERVISION AND TO THE BEST OF MY KNOWLEDGE AND BELIEF THEY COMPLY WITH ALL CITY, STATE AND FEDERAL REQUIREMENTS. I AM NOT PROVIDING CONTRACT ADMINISTRATION.
CERTIFIED CORRECT

THIS DRAWING IS CONFIDENTIAL AND NOT BE LOANED, REPRODUCED, COPIED, EITHER WHOLLY OR IN PART, OR MADE PUBLIC IN ANY MANNER WITHOUT THE WRITTEN CONSENT OF HB.SA II ARCHITECTS, A PROFESSIONAL LLC. ALL RIGHTS OF DESIGN OR INVENTION ARE RESERVED AND WILL REMAIN THE SOLE PROPERTY OF HB.SA II ARCHITECTS A PROFESSIONAL L.L.C.

REVISION HISTORY

	4/26/2019
REVISION # 1/2	
1	
2	
3	
4	
5	
6	
7	
8	

SCHEDULES

PROJECT#: 1709
PHASE: CD
TEAM: Author
CHECKER: Checker
SCALE: AS NOTED
ISSUED: 2/1/2019
SHEET#:

A6.7

HARK-1031 CANAL ST._PDF ARCH SET_4/26/2019, 12:06 PM

DOOR SCHEDULE - 13TH FLOOR


MARK	FROM	TO	WIDTH	HEIGHT	THICKNESS	FIRE RATING	WALL THICKNESS
1300	CORRIDOR	STAIR 1	3' - 0"	7' - 0"	0' - 1 3/4"	2HR	0' - 8 1/2"
1300-1	CORRIDOR	STD/S HOTEL ROOM	3' - 0"	7' - 0"	0' - 1 3/4"	1HR	0' - 6 1/8"
1300-2	BATH	STD/S HOTEL ROOM	3' - 0"	7' - 0"			0' - 4 7/8"
1300-4	STD/S HOTEL ROOM	BALCONY	2' - 8"	7' - 0"	0' - 2 7/8"	1HR	0' - 8"
1301	STAIR 1	ELEV. LOBBY	3' - 0"	7' - 0"	0' - 1 3/4"	2HR	0' - 8 1/2"
1301-1	HOTEL ROOM	CORRIDOR	3' - 0"	7' - 0"	0' - 1 3/4"	1HR	0' - 6 1/8"
1301-3	HOTEL ROOM	BALCONY	2' - 8"	7' - 0"	0' - 2 7/8"	1HR	0' - 8"
1301-4	HOTEL ROOM	BATH	3' - 0"	7' - 0"			0' - 4 7/8"
1301-5	HOTEL ROOM	BALCONY	2' - 8"	7' - 0"	0' - 2 7/8"	1HR	0' - 8"
1301-6	CLOS.	HOTEL ROOM	3' - 0"	7' - 0"			0' - 4 7/8"
1302	ROCK ROYALTY LOUNGE	CORRIDOR	3' - 0"	7' - 0"	0' - 1 3/4"	1HR	0' - 6 1/8"
1302-1	CORRIDOR	HOTEL ROOM	3' - 0"	7' - 0"	0' - 1 3/4"	1HR	0' - 6 1/8"
1302-2	HOTEL ROOM	BATH	3' - 0"	7' - 0"			0' - 4 7/8"
1302-3	HOTEL ROOM	CLOS.	3' - 0"	7' - 0"			0' - 4 7/8"
1302-4	BALCONY	HOTEL ROOM	3' - 0"	6' - 11"	0' - 1 1/2"		
1302-5	HOTEL ROOM	HOTEL ROOM	3' - 0"	7' - 0"	0' - 1 3/4"	1HR	0' - 6 1/8"
1303	ROCK ROYALTY LOUNGE	RESTROOM	3' - 0"	7' - 0"	0' - 1 3/4"		0' - 4 7/8"
1303-1	HOTEL ROOM	CORRIDOR	3' - 0"	7' - 0"	0' - 1 3/4"	1HR	0' - 6 1/8"
1303-2	HOTEL ROOM	BATH	3' - 0"	7' - 0"			0' - 4 7/8"
1303-3	CLOS.	HOTEL ROOM	3' - 0"	7' - 0"			0' - 4 7/8"
1303-4	HOTEL ROOM	BALCONY	6' - 8"	7' - 0"	0' - 2"		0' - 7 1/2"
1304	ROCK ROYALTY LOUNGE	BALCONY	6' - 0"	7' - 0"	0' - 2"	1HR	0' - 7 1/2"
1304-1	CORRIDOR	HOTEL ROOM	3' - 0"	7' - 0"	0' - 1 3/4"	1HR	0' - 6 1/8"
1304-2	BATH	HOTEL ROOM	3' - 0"	7' - 0"			0' - 4 7/8"
1304-3	HOTEL ROOM	CLOS.	3' - 0"	7' - 0"			0' - 4 7/8"
1304-4	HOTEL ROOM	BALCONY	6' - 8"	7' - 0"	0' - 2"		0' - 7 1/2"
1305	CORRIDOR	PANTRY	3' - 0"	7' - 0"	0' - 1 3/4"	1HR	0' - 6 1/8"
1305-1	HOTEL ROOM	CORRIDOR	3' - 0"	7' - 0"	0' - 1 3/4"	1HR	0' - 6 1/8"
1305-2	HOTEL ROOM	BATH	3' - 0"	7' - 0"			0' - 4 7/8"
1305-3	CLOS.	HOTEL ROOM	3' - 0"	7' - 0"			0' - 4 7/8"
1305-4	HOTEL ROOM	BALCONY	6' - 8"	7' - 0"	0' - 2"		0' - 7 1/2"
1306	PANTRY	ROCK ROYALTY LOUNGE	3' - 0"	7' - 0"			0' - 4 7/8"
1306-1	CORRIDOR	HOTEL ROOM	3' - 0"	7' - 0"	0' - 1 3/4"	1HR	0' - 6 1/8"
1306-2	BATH	HOTEL ROOM	3' - 0"	7' - 0"			0' - 4 7/8"
1306-3	HOTEL ROOM	CLOS.	3' - 0"	7' - 0"			0' - 4 7/8"
1306-4	HOTEL ROOM	BALCONY	6' - 8"	7' - 0"	0' - 2"		0' - 7 1/2"
1307	MECH.	CORRIDOR	6' - 0"	7' - 0"	0' - 1 3/4"	1HR	0' - 6 1/8"
1307-1	HOTEL ROOM	CORRIDOR	3' - 0"	7' - 0"	0' - 1 3/4"	1HR	0' - 6 1/8"
1307-2	HOTEL ROOM	BATH	3' - 0"	7' - 0"			0' - 4 7/8"
1307-3	CLOS.	HOTEL ROOM	3' - 0"	7' - 0"			0' - 4 7/8"
1307-4	HOTEL ROOM	BALCONY	3' - 0"	6' - 11"	0' - 1 1/2"		
1308	13TH FLOOR ELEV. LOBBY	CORRIDOR	7' - 0"	7' - 6"	0' - 1 3/4"	2HR	0' - 4 7/8"
1308-1	CORRIDOR	LUX/S HOTEL ROOM	3' - 0"	7' - 0"	0' - 1 3/4"	1HR	0' - 6 1/8"
1308-2	LUX/S HOTEL ROOM	BALCONY	6' - 8"	7' - 0"	0' - 2"		0' - 8"
1308-3	BATH	LUX/S HOTEL ROOM	6' - 0"	7' - 0"			0' - 6"
1308-4	CLOS.	LUX/S HOTEL ROOM	3' - 0"	7' - 0"			0' - 4 7/8"
1308-5	CLOS.	LUX/S HOTEL ROOM	2' - 8"	7' - 0"	0' - 2"		0' - 4 7/8"
1309	CORRIDOR	13TH FLOOR ELEV. LOBBY	7' - 0"	7' - 6"	0' - 1 3/4"	2HR	0' - 4 7/8"
1309-1	CORRIDOR	HOTEL ROOM	3' - 0"	7' - 0"	0' - 1 3/4"	1HR	0' - 6 1/8"
1309-2	BATH	HOTEL ROOM	3' - 0"	7' - 0"			0' - 4 7/8"
1309-3	CLOS.	HOTEL ROOM	3' - 0"	7' - 0"			0' - 4 7/8"
1309-4	HOTEL ROOM	BALCONY	6' - 8"	7' - 0"	0' - 2"		0' - 8"
1309-5	CLOS.	HOTEL ROOM	2' - 8"	7' - 0"	0' - 2"		0' - 4 7/8"
1310	CORRIDOR	MECH	6' - 0"	7' - 0"	0' - 1 3/4"	1HR	0' - 6 1/8"
1310-1	HOTEL ROOM	CORRIDOR	3' - 0"	7' - 0"	0' - 1 3/4"	1HR	0' - 6 1/8"
1310-2	HOTEL ROOM	BATH	3' - 0"	7' - 0"			0' - 4 7/8"
1310-3	HOTEL ROOM	CLOS.	3' - 0"	7' - 0"			0' - 4 7/8"
1310-4	HOTEL ROOM	BALCONY	6' - 8"	7' - 0"	0' - 2"		0' - 8"
1311	ICE & VEND.	CORRIDOR	3' - 0"	8' - 0"			0' - 6 1/8"
1311-1	CORRIDOR	HOTEL ROOM	3' - 0"	7' - 0"	0' - 1 3/4"	1HR	0' - 6 1/8"
1311-2	HOTEL ROOM	BATH	3' - 0"	7' - 0"			0' - 4 7/8"
1311-3	CLOS.	HOTEL ROOM	3' - 0"	7' - 0"			0' - 4 7/8"
1311-4	HOTEL ROOM	BALCONY	6' - 0"	7' - 0"	0' - 2"	1HR	0' - 7 1/2"
1311-5	HOTEL ROOM	HOTEL ROOM	3' - 0"	7' - 0"	0' - 1 3/4"	1HR	0' - 6 1/8"
1312	CORRIDOR	IDF	3' - 0"	7' - 0"	0' - 1 3/4"	1HR	0' - 6 1/8"
1312-1	CORRIDOR	ADA HOTEL ROOM	3' - 0"	7' - 0"	0' - 1 3/4"	1HR	0' - 6 1/8"
1312-2	ADA BATH	ADA HOTEL ROOM	3' - 0"	7' - 0"			0' - 4 7/8"
1312-3	BALCONY	ADA HOTEL ROOM	6' - 8"	7' - 0"	0' - 2"		0' - 8"
1313	CORRIDOR	ELEC.	3' - 0"	7' - 0"	0' - 1 3/4"	1HR	0' - 6 1/8"
1313-1	HOTEL ROOM	CORRIDOR	3' - 0"	7' - 0"	0' - 1 3/4"	1HR	0' - 6 1/8"
1313-2	BATH	HOTEL ROOM	3' - 0"	7' - 0"			0' - 4 7/8"


DOOR SCHEDULE - 13TH FLOOR

MARK	FROM	TO	WIDTH	HEIGHT	THICKNESS	FIRE RATING	WALL THICKNESS
1313-3	HOTEL ROOM	CLOS.	3' - 0"	7' - 0"			0' - 4 7/8"
1313-4	HOTEL ROOM	BALCONY	6' - 0"	7' - 0"	0' - 2"	1HR	0' - 7 1/2"
1314	ELEV. LOBBY	CORRIDOR	6' - 0"	7' - 0"	0' - 1 3/4"	1HR	0' - 6 1/8"
1314-1	HOTEL ROOM	CORRIDOR	3' - 0"	7' - 0"	0' - 1 3/4"	1HR	0' - 6 1/8"
1314-2	HOTEL ROOM	BATH	3' - 0"	7' - 0"			0' - 4 7/8"
1314-3	HOTEL ROOM	BALCONY	6' - 0"	7' - 0"	0' - 2"		0' - 7 1/2"
1315		ELEV. LOBBY	4' - 9"	0' - 0"			0' - 4 3/4"
1315-1	CORRIDOR	HOTEL ROOM	3' - 0"	7' - 0"	0' - 1 3/4"	1HR	0' - 6 1/8"
1315-2	BATH	HOTEL ROOM	3' - 0"	7' - 0"			0' - 4 7/8"
1315-3	CLOS.	HOTEL ROOM	3' - 0"	7' - 0"			0' - 4 7/8"
1315-4	BALCONY	HOTEL ROOM	6' - 0"	7' - 0"	0' - 2"		0' - 7 1/2"
1316	CORRIDOR	ELEV. LOBBY	5' - 3"	6' - 10 11/16"	0' - 0"	2HR	0' - 6 1/8"
1316-1	HOTEL ROOM	CORRIDOR	3' - 0"	7' - 0"	0' - 1 3/4"	1HR	0' - 6 1/8"
1316-2	HOTEL ROOM	BATH	3' - 0"	7' - 0"			0' - 4 7/8"
1316-3	HOTEL ROOM	CLOS.	3' - 0"	7' - 0"			0' - 4 7/8"
1316-4	BALCONY	HOTEL ROOM	6' - 0"	7' - 0"	0' - 2"		0' - 7 1/2"
1317	ELEV. LOBBY	CORRIDOR	3' - 0"	7' - 0"	0' - 1 3/4"	2HR	0' - 6 1/8"
1317-1	CORRIDOR	HOTEL ROOM	3' - 0"	7' - 0"	0' - 1 3/4"	1HR	0' - 6 1/8"
1317-2	BATH	HOTEL ROOM	3' - 0"	7' - 0"			0' - 4 7/8"
1317-3	CLOS.	HOTEL ROOM	3' - 0"	7' - 0"			0' - 4 7/8"
1317-4	HOTEL ROOM	BALCONY	6' - 0"	7' - 0"	0' - 2"		0' - 7 1/2"
1318	STAIR 3	CORRIDOR	3' - 0"	7' - 0"	0' - 1 3/4"	2HR	0' - 6 1/8"
1318-1	HOTEL ROOM	CORRIDOR	3' - 0"	7' - 0"	0' - 1 3/4"	1HR	0' - 6 1/8"
1318-2	HOTEL ROOM	BATH	3' - 0"	7' - 0"			0' - 4 7/8"
1318-3	CLOS.	HOTEL ROOM	3' - 0"	7' - 0"			0' - 4 7/8"
1318-4	HOTEL ROOM	BALCONY	6' - 0"	7' - 0"	0' - 2"		0' - 7 1/2"
1319	VESTIBULE	CORRIDOR	3' - 0"	7' - 0"	0' - 1 3/4"		0' - 6 1/8"
1319-1	CORRIDOR	HOTEL ROOM	3' - 0"	7' - 0"	0' - 1 3/4"	1HR	0' - 6 1/8"
1319-2	BATH	HOTEL ROOM	3' - 0"	7' - 0"			0' - 4 7/8"
1319-3	HOTEL ROOM	CLOS.	3' - 0"	7' - 0"			0' - 4 7/8"
1319-4	BALCONY	HOTEL ROOM	6' - 0"	7' - 0"	0' - 2"		0' - 7 1/2"
1320	CORRIDOR	IDF	3' - 0"	7' - 0"	0' - 1 3/4"		0' - 6 1/8"
1320-1	HOTEL ROOM	CORRIDOR	3' - 0"	7' - 0"	0' - 1 3/4"	1HR	0' - 6 1/8"
1320-2	HOTEL ROOM	BATH	3' - 0"	7' - 0"			0' - 4 7/8"
1320-3	HOTEL ROOM	CLOS.	3' - 0"	7' - 0"			0' - 4 7/8"
1320-4	BALCONY	HOTEL ROOM	6' - 0"	7' - 0"	0' - 2"		0' - 7 1/2"
1321	ELEV. LOBBY	STAIR 3	3' - 0"	7' - 0"	0' - 1 3/4"	2HR	0' - 6 1/8"
1321-1	CORRIDOR	HOTEL ROOM	3' - 0"	7' - 0"	0' - 1 3/4"	1HR	0' - 6 1/8"
1321-2	BATH	HOTEL ROOM	3' - 0"	7' - 0"			0' - 4 7/8"
1321-3	HOTEL ROOM	CLOS.	3' - 0"	7' - 0"			0' - 4 7/8"
1321-4	HOTEL ROOM	BALCONY	6' - 0"	7' - 0"	0' - 2"		0' - 7 1/2"
1322-1	STD/S HOTEL ROOM	CORRIDOR	3' - 0"	7' - 0"	0' - 1 3/4"	1HR	0' - 6 1/8"
1322-2	CLOS.	STD/S HOTEL ROOM	3' - 0"	7' - 0"			0' - 4 7/8"
1322-3	BATH	STD/S HOTEL ROOM	3' - 0"	7' - 0"			0' - 4 7/8"
1323-1	HOTEL ROOM	CORRIDOR	3' - 0"	7' - 0"	0' - 1 3/4"	1HR	0' - 6 1/8"
1323-2	HOTEL ROOM	BATH	3' - 0"	7' - 0"			0' - 4 7/8"
1323-3	HOTEL ROOM	CLOS.	3' - 0"	7' - 0"			0' - 4 7/8"
1323-4	HOTEL ROOM	BALCONY	6' - 0"	7' - 0"	0' - 2"		0' - 7 1/2"
1324-1	HOTEL ROOM	CORRIDOR	3' - 0"	7' - 0"	0' - 1 3/4"	1HR	0' - 6 1/8"
1324-2	HOTEL ROOM	BATH	3' - 0"	7' - 0"			0' - 4 7/8"
1324-3	HOTEL ROOM	CLOS.	3' - 0"	7' - 0"			0' - 4 7/8"
1324-4	HOTEL ROOM	BALCONY	6' - 0"	7' - 0"	0' - 2"		0' - 7 1/2"
1325-1	CORRIDOR	HOTEL ROOM	3' - 0"	7' - 0"	0' - 1 3/4"	1HR	0' - 6 1/8"
1325-2	BATH	HOTEL ROOM	3' - 0"	7' - 0"			0' - 4 7/8"
1325-3	HOTEL ROOM	CLOS.	3' - 0"	7' - 0"			0' - 4 7/8"
1325-4	HOTEL ROOM	BALCONY	6' - 0"	7' - 0"	0' - 2"		0' - 7 1/2"
1326-1	CORRIDOR	HOTEL ROOM	3' - 0"	7' - 0"	0' - 1 3/4"	1HR	0' - 6 1/8"
1326-2	BATH	HOTEL ROOM	3' - 0"	7' - 0"			0' - 4 7/8"
1326-3	HOTEL ROOM	CLOS.	3' - 0"	7' - 0"			0' - 4 7/8"
1326-4	HOTEL ROOM	BALCONY	6' - 0"	7' - 0"	0' - 2"		0' - 7 1/2"
1327-1	HOTEL ROOM	CORRIDOR	3' - 0"	7' - 0"	0' - 1 3/4"	1HR	0' - 6 1/8"
1327-2	HOTEL ROOM	BATH	3' - 0"	7' - 0"			0' - 4 7/8"
1327-3	HOTEL ROOM	CLOS.	3' - 0"	7' - 0"			0' - 4 7/8"
1327-4	BALCONY	HOTEL ROOM	6' - 0"	7' - 0"	0' - 2"		0' - 7 1/2"
1328-1	HOTEL ROOM	CORRIDOR	3' - 0"	7' - 0"	0' - 1 3/4"	1HR	0' - 6 1/8"
1328-2	HOTEL ROOM	BATH	3' - 0"	7' - 0"			0' - 4 7/8"
1328-3	HOTEL ROOM	BALCONY	6' - 0"	7' - 0"	0' - 2"		0' - 7 1/2"
1329-1	CORRIDOR	HOTEL ROOM	3' - 0"	7' - 0"	0' - 1 3/4"	1HR	0' - 6 1/8"
1329-2	BATH	HOTEL ROOM	3' - 0"	7' - 0"			0' - 4 7/8"
1329-3	HOTEL ROOM	BALCONY	6' - 0"	7' - 0"	0' - 2"		0' - 7 1/2"
1329-4	ADA HOTEL ROOM	HOTEL ROOM	3' - 0"	7' - 0"	0' - 1 3/4"	1HR	0' - 6 1/8"

DOOR SCHEDULE - 13TH FLOOR

MARK	FROM	TO	WIDTH	HEIGHT	THICKNESS	FIRE RATING	WALL THICKNESS
1330-1	ADA HOTEL ROOM	CORRIDOR	3' - 0"	7' - 0"	0' - 1 3/4"	1HR	0' - 6 1/8"
1330-2	ADA HOTEL ROOM	ADA BATH	3' - 0"	7' - 0"			0' - 4 7/8"
1330-3	ADA HOTEL ROOM	BALCONY	6' - 8"	7' - 0"	0' - 2"		0' - 8"
1331-1	CORRIDOR	HOTEL ROOM	3' - 0"	7' - 0"	0' - 1 3/4"	1HR	0' - 6 1/8"
1331-2	HOTEL ROOM	BATH	3' - 0"	7' - 0"			0' - 4 7/8"
1331-3	HOTEL ROOM	BALCONY	6' - 8"	7' - 0"	0' - 2"		0' - 8"
1332-1	CORRIDOR	HOTEL ROOM	3' - 0"	7' - 0"	0' - 1 3/4"	1HR	0' - 6 1/8"
1332-2	CLOS.	HOTEL ROOM	3' - 0"	7' - 0"			0' - 4 7/8"
1332-3	HOTEL ROOM	BATH	3' - 0"	7' - 0"			0' - 4 7/8"
1332-4	HOTEL ROOM	BALCONY	6' - 8"	7' - 0"	0' - 2"		0' - 8"
1332-5	HOTEL ROOM	BALCONY	6' - 8"	7' - 0"	0' - 2"		0' - 8"
1333-1	CORRIDOR	HOTEL ROOM	3' - 0"	7' - 0"	0' - 1 3/4"	1HR	0' - 8 3/8"
1333-2	BATH	HOTEL ROOM	3' - 0"	7' - 0"			0' - 4 7/8"
1334-1	CORRIDOR	HOTEL ROOM	3' - 0"	7' - 0"	0' - 1 3/4"	1HR	0' - 6 1/8"
1334-2	BATH	HOTEL ROOM	3' - 0"	7' - 0"			0' - 4 7/8"
1334-3	HOTEL ROOM	BALCONY	6' - 8"	7' - 0"	0' - 2"		0' - 7 1/2"
1335-1	CORRIDOR	HOTEL ROOM	3' - 0"	7' - 0"	0' - 1 3/4"	1HR	0' - 6 1/8"
1335-2	BATH	HOTEL ROOM	3' - 0"	7' - 0"			0' - 4 7/8"
1335-3	HOTEL ROOM	CLOS.	3' - 0"	7' - 0"			0' - 4 7/8"
1335-4	HOTEL ROOM	BALCONY	6' - 8"	7' - 0"	0' - 2"		0' - 7 1/2"
1336-1	HOTEL ROOM	CORRIDOR	3' - 0"	7' - 0"	0' - 1 3/4"	1HR	0' - 6 1/8"
1336-2	HOTEL ROOM	BATH	3' - 0"	7' - 0"			0' - 4 7/8"
1336-3	HOTEL ROOM	CLOS.	3' - 0"	7' - 0"			0' - 4 7/8"
1336-4	HOTEL ROOM	BALCONY	6' - 8"	7' - 0"	0' - 2"		0' - 7 1/2"
1337-1	CORRIDOR	HOTEL ROOM	3' - 0"	7' - 0"	0' - 1 3/4"	1HR	0' - 6 1/8"
1337-2	BATH	HOTEL ROOM	3' - 0"	7' - 0"			0' - 4 7/8"
1337-3	HOTEL ROOM	CLOS.	3' - 0"	7' - 0"			0' - 4 7/8"
1337-4	HOTEL ROOM	BALCONY	6' - 8"	7' - 0"	0' - 2"		0' - 7 1/2"
1338-1	HOTEL ROOM	CORRIDOR	3' - 0"	7' - 0"	0' - 1 3/4"	1HR	0' - 6 1/8"
1338-2	HOTEL ROOM	BATH	3' - 0"	7' - 0"			0' - 4 7/8"
1338-3	HOTEL ROOM	CLOS.	3' - 0"	7' - 0"			0' - 4 7/8"
1338-4	HOTEL ROOM	BALCONY	6' - 8"	7' - 0"	0' - 2"		0' - 7 1/2"
1339-1	CORRIDOR	HOTEL ROOM	3' - 0"	7' - 0"	0' - 1 3/4"	1HR	0' - 6 1/8"
1339-2	BATH	HOTEL ROOM	3' - 0"	7' - 0"			0' - 4 7/8"
1339-3	HOTEL ROOM	CLOS.	3' - 0"	7' - 0"			0' - 4 7/8"
1339-4	HOTEL ROOM	BALCONY	6' - 8"	7' - 0"	0' - 2"		0' - 7 1/2"
1340-1	HOTEL ROOM	CORRIDOR	3' - 0"	7' - 0"	0' - 1 3/4"	1HR	0' - 6 1/8"
1340-2	BATH	HOTEL ROOM	3' - 0"	7' - 0"			0' - 4 7/8"
1341-1	VESTIBULE	HOTEL ROOM	3' - 0"	7' - 0"	0' - 1 3/4"	1HR	0' - 6 1/8"
1341-2	BATH	HOTEL ROOM	3' - 0"	7' - 0"			0' - 4 7/8"
1341-4	HOTEL ROOM	BALCONY	2' - 8"	7' - 0"	0' - 2 7/8"	1HR	0' - 8"
1342-1	JUNIOR SUITE	VESTIBULE	3' - 0"	7' - 0"	0' - 1 3/4"	1HR	0' - 6 1/8"
1342-2	CLOS.	JUNIOR SUITE	3' - 0"	7' - 0"			0' - 4 7/8"
1342-3	BALCONY	JUNIOR SUITE	2' - 8"	7' - 0"	0' - 2 7/8"	1HR	0' - 8"
1342-4	JUNIOR SUITE	BATH	3' - 0"	7' - 0"			0' - 4 7/8"
1342-5	JUNIOR SUITE	BALCONY	2' - 8"	7' - 0"	0' - 2 7/8"	1HR	0' - 8"
1342-6	CLOS.	JUNIOR SUITE	3' - 0"	7' - 0"			0' - 4 7/8"
1343-1	CORRIDOR	HOTEL ROOM	3' - 0"	7' - 0"	0' - 1 3/4"	1HR	0' - 6 1/8"
1343-2	HOTEL ROOM	BALCONY	2' - 8"	7' - 0"	0' - 2 7/8"	1HR	0' - 8"
1343-3	HOTEL ROOM	BATH	3' - 0"	7' - 0"			0' - 4 7/8"
1343-4	HOTEL ROOM	BALCONY	2' - 8"	7' - 0"	0' - 2 7/8"		0' - 7 1/2"
1344-1	HOTEL ROOM	CORRIDOR	3' - 0"	7' - 0"	0' - 1 3/4"	1HR	0' - 6 1/8"
1344-2	BATH	HOTEL ROOM	3' - 0"	7' - 0"			0' - 4 7/8"
1344-3	HOTEL ROOM	BALCONY	2' - 8"	7' - 0"	0' - 2 7/8"	1HR	0' - 8"
1345-1	CORRIDOR	HOTEL ROOM	3' - 0"	7' - 0"	0' - 1 3/4"	1HR	0' - 6 1/8"
1345-2	HOTEL ROOM	BATH	3' - 0"	7' - 0"			0' - 4 7/8"
1345-3	CLOS.	HOTEL ROOM	2' - 8"	7' - 0"	0' - 2"		0' - 4 7/8"
1345-4	HOTEL ROOM	BALCONY	2' - 8"	7' - 0"	0' - 2 7/8"	1HR	0' - 8"
1346-1	HOTEL ROOM	CORRIDOR	3' - 0"	7' - 0"	0' - 1 3/4"	1HR	0' - 6 1/8"
1346-2	BATH	HOTEL ROOM	3' - 0"	7' - 0"			0' - 4 7/8"
1346-3	CLOS.	HOTEL ROOM	2' - 8"	7' - 0"	0' - 2"		0' - 4 7/8"
1346-4	HOTEL ROOM	BALCONY	2' - 8"	7' - 0"	0' - 2 7/8"	1HR	0' - 8"
1347-1	HOTEL ROOM	CORRIDOR	3' - 0"	7' - 0"	0' - 1 3/4"	1HR	0' - 6 1/8"
1347-2	BATH	HOTEL ROOM	3' - 0"	7' - 0"			0' - 4 7/8"
1347-3	CLOS.	HOTEL ROOM	3' - 0"	7' - 0"			0' - 4 7/8"
1347-4	HOTEL ROOM	BALCONY	2' - 8"	7' - 0"	0' - 2 7/8"	1HR	0' - 8"
1348-1	CORRIDOR	HOTEL ROOM	3' - 0"	7' - 0"	0' - 1 3/4"	1HR	0' - 6 1/8"
1348-2	HOTEL ROOM	BATH	3' - 0"	7' - 0"			0' - 4 7/8"
1348-3	HOTEL ROOM	BALCONY	2' - 8"	7' - 0"	0' - 2 7/8"	1HR	0' - 8"
1349-1	HOTEL ROOM	CORRIDOR	3' - 0"	7' - 0"	0' - 1 3/4"	1HR	0' - 6 1/8"
1349-2	HOTEL ROOM	BATH	3' - 0"	7' - 0"			0' - 4 7/8"
1349-3	CLOS.	HOTEL ROOM	3' - 0"	7' - 0"			0' - 4 7/8"
1349-4	HOTEL ROOM	BALCONY	6' - 0"	7' - 0"	0' - 2"		0' - 7 1/2"

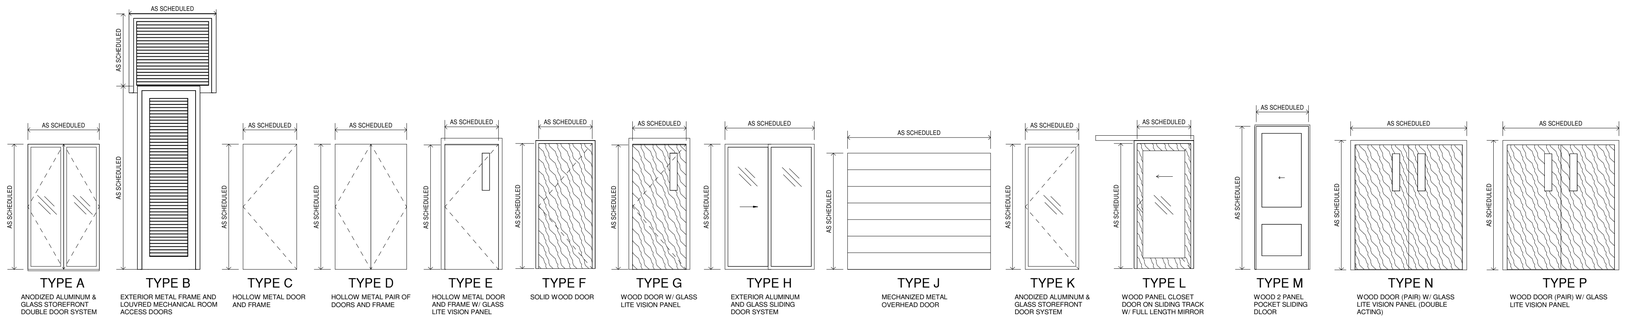

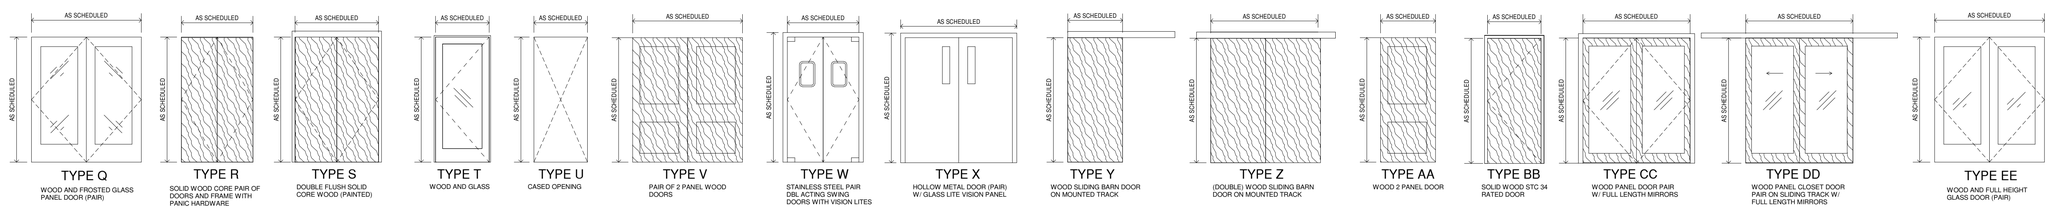

HB HARRY BAKER SMITH SA II ARCHITECTS II
F L I C
189 Maple Ridge Drive Metairie, LA 70001
(504)-885-4477
central@hbsaii.com hbsaii.com
SINCE 1961

HARD ROCK HOTEL

1031 CANAL STREET
NEW ORLEANS, LOUISIANA

THESE PLANS AND SPECIFICATIONS HAVE BEEN PREPARED BY ME OR UNDER MY CLOSE PERSONAL SUPERVISION AND TO THE BEST OF MY KNOWLEDGE AND BELIEF THEY COMPLY WITH ALL CITY, STATE AND FEDERAL REQUIREMENTS, AND I AM NOT PROVIDING CONTRACT ADMINISTRATION.
CERTIFIED CORRECT

THIS DRAWING IS CONFIDENTIAL AND NOT BE LOANED, REPRODUCED, COPIED, EITHER WHOLLY OR IN PART, OR MADE PUBLIC IN ANY MANNER WITHOUT THE WRITTEN CONSENT OF HBSA II ARCHITECTS, A PROFESSIONAL LLC. ALL RIGHTS OF DESIGN OR INVENTION ARE RESERVED AND WILL REMAIN THE SOLE PROPERTY OF HBSA II ARCHITECTS A PROFESSIONAL LLC.

REVISION HISTORY

	1	2	3	4	5	6	7	8
REVISION #12								
4/26/2019								

SCHEDULES

PROJECT#: 1709
PHASE: CD
TEAM: Author
CHECKER: Checker
SCALE: AS NOTED
ISSUED: 2/1/2019

SHEET#:

A6.8

HRH_1031 CANAL ST._PDF ARCH SET_4/26/2019, 12:00 PM

DOOR SCHEDULE - 14TH FLOOR


MARK	FROM	TO	WIDTH	HEIGHT	THICKNESS	FIRE RATING	WALL THICKNESS
1400	CORRIDOR	STAIR 1	3' - 0"	7' - 0"	0' - 1 3/4"	2HR	0' - 8 1/2"
1400-1	CORRIDOR	HOTEL ROOM	3' - 0"	7' - 0"	0' - 1 3/4"	1HR	0' - 6 1/8"
1400-2	BATH	HOTEL ROOM	3' - 0"	7' - 0"			0' - 4 7/8"
1400-3	CLOS.	HOTEL ROOM	3' - 0"	7' - 0"			0' - 4 7/8"
1400-4	HOTEL ROOM	BALCONY	6' - 8"	7' - 0"	0' - 2"		0' - 8"
1400-5	CLOS.	HOTEL ROOM	2' - 8"	7' - 0"	0' - 2"		0' - 4 7/8"
1401	ELEV. LOBBY	STAIR 1	3' - 0"	7' - 0"	0' - 1 3/4"	2HR	0' - 8 1/2"
1401-1	HOTEL ROOM	CORRIDOR	3' - 0"	7' - 0"	0' - 1 3/4"	1HR	0' - 6 1/8"
1401-2	HOTEL ROOM	BATH	3' - 0"	7' - 0"			0' - 4 7/8"
1401-3	HOTEL ROOM	CLOS.	3' - 0"	7' - 0"			0' - 4 7/8"
1401-4	HOTEL ROOM	BALCONY	6' - 8"	7' - 0"	0' - 2"		0' - 8"
1402	CORRIDOR	AMENITITES	3' - 0"	7' - 0"	0' - 1 3/4"	1HR	0' - 8 1/2"
1402-1	CORRIDOR	ADA HOTEL ROOM	3' - 0"	7' - 0"	0' - 1 3/4"	1HR	0' - 6 1/8"
1402-2	ADA BATH	ADA HOTEL ROOM	3' - 0"	7' - 0"			0' - 4 7/8"
1402-3	BALCONY	ADA HOTEL ROOM	6' - 8"	7' - 0"	0' - 2"		0' - 8"
1403	14TH FLOOR ELEV. LOBBY	CORRIDOR	7' - 0"	7' - 6"	0' - 1 3/4"	2HR	0' - 4 7/8"
1403-1	CORRIDOR	HOTEL ROOM	3' - 0"	7' - 0"	0' - 1 3/4"	1HR	0' - 6 1/8"
1403-2	HOTEL ROOM	BATH	3' - 0"	7' - 0"			0' - 4 7/8"
1403-3	CLOS.	HOTEL ROOM	3' - 0"	7' - 0"			0' - 4 7/8"
1403-4	HOTEL ROOM	BALCONY	6' - 0"	7' - 0"	0' - 2"	1HR	0' - 7 1/2"
1403-5	HOTEL ROOM	HOTEL ROOM	3' - 0"	7' - 0"	0' - 1 3/4"	1HR	0' - 6 1/8"
1404	CORRIDOR	14TH FLOOR ELEV. LOBBY	7' - 0"	7' - 6"	0' - 1 3/4"	2HR	0' - 4 7/8"
1404-1	CORRIDOR	HOTEL ROOM	3' - 0"	7' - 0"	0' - 1 3/4"	1HR	0' - 6 1/8"
1404-2	HOTEL ROOM	BATH	3' - 0"	7' - 0"			0' - 4 7/8"
1404-3	HOTEL ROOM	BALCONY	6' - 0"	7' - 0"	0' - 2"		0' - 7 1/2"
1405	CORRIDOR	IDF	3' - 0"	7' - 0"	0' - 1 3/4"	1HR	0' - 6 1/8"
1405-1	CORRIDOR	HOTEL ROOM	3' - 0"	7' - 0"	0' - 1 3/4"	1HR	0' - 6 1/8"
1405-2	BATH	HOTEL ROOM	3' - 0"	7' - 0"			0' - 4 7/8"
1405-3	HOTEL ROOM	CLOS.	3' - 0"	7' - 0"			0' - 4 7/8"
1405-4	HOTEL ROOM	BALCONY	6' - 0"	7' - 0"	0' - 2"	1HR	0' - 7 1/2"
1406	ICE & VEND.	CORRIDOR	3' - 0"	8' - 0"			0' - 6 1/8"
1406-1	CORRIDOR	HOTEL ROOM	3' - 0"	7' - 0"	0' - 1 3/4"	1HR	0' - 6 1/8"
1406-2	BATH	HOTEL ROOM	3' - 0"	7' - 0"			0' - 4 7/8"
1406-3	CLOS.	HOTEL ROOM	3' - 0"	7' - 0"			0' - 4 7/8"
1406-4	BALCONY	HOTEL ROOM	6' - 0"	7' - 0"	0' - 2"		0' - 7 1/2"
1407	CORRIDOR	ELEC.	3' - 0"	7' - 0"	0' - 1 3/4"	2HR	0' - 6 1/8"
1407-1	HOTEL ROOM	CORRIDOR	3' - 0"	7' - 0"	0' - 1 3/4"	1HR	0' - 6 1/8"
1407-2	HOTEL ROOM	BATH	3' - 0"	7' - 0"			0' - 4 7/8"
1407-3	CLOS.	HOTEL ROOM	3' - 0"	7' - 0"			0' - 4 7/8"
1407-4	HOTEL ROOM	BALCONY	6' - 0"	7' - 0"	0' - 2"	1HR	0' - 7 1/2"
1408	CORRIDOR	ELEV. LOBBY	6' - 0"	7' - 0"	0' - 1 3/4"	1HR	0' - 6 1/8"
1408-1	CORRIDOR	HOTEL ROOM	3' - 0"	7' - 0"	0' - 1 3/4"	1HR	0' - 6 1/8"
1408-2	HOTEL ROOM	BATH	3' - 0"	7' - 0"			0' - 4 7/8"
1408-3	HOTEL ROOM	CLOS.	3' - 0"	7' - 0"			0' - 4 7/8"
1408-4	BALCONY	HOTEL ROOM	6' - 0"	7' - 0"	0' - 2"		0' - 7 1/2"
1409	MECH.	CORRIDOR	6' - 0"	7' - 0"	0' - 1 3/4"	1HR	0' - 6 1/8"
1409-1	CORRIDOR	HOTEL ROOM	3' - 0"	7' - 0"	0' - 1 3/4"	1HR	0' - 6 1/8"
1409-2	BATH	HOTEL ROOM	3' - 0"	7' - 0"			0' - 4 7/8"
1409-3	HOTEL ROOM	CLOS.	3' - 0"	7' - 0"			0' - 4 7/8"
1409-4	HOTEL ROOM	BALCONY	6' - 0"	7' - 0"	0' - 2"	1HR	0' - 7 1/2"
1410	CORRIDOR	CORRIDOR	6' - 0"	7' - 0"	0' - 1 3/4"		0' - 6 1/8"
1410-1	CORRIDOR	HOTEL ROOM	3' - 0"	7' - 0"	0' - 1 3/4"	1HR	0' - 6 1/8"
1410-2	BATH	HOTEL ROOM	3' - 0"	7' - 0"			0' - 4 7/8"
1410-3	CLOS.	HOTEL ROOM	3' - 0"	7' - 0"			0' - 4 7/8"
1410-4	HOTEL ROOM	BALCONY	6' - 0"	7' - 0"	0' - 2"		0' - 7 1/2"
1411	CORRIDOR	CORRIDOR	6' - 0"	7' - 0"	0' - 1 3/4"		0' - 6 1/8"
1411-1	CORRIDOR	STD/S HOTEL ROOM	3' - 0"	7' - 0"	0' - 1 3/4"	1HR	0' - 6 1/8"
1411-2	CLOS.	STD/S HOTEL ROOM	3' - 0"	7' - 0"			0' - 4 7/8"
1411-3	STD/S HOTEL ROOM	BATH	3' - 0"	7' - 0"			0' - 4 7/8"
1412	CORRIDOR	MECH.	3' - 0"	7' - 0"	0' - 1 3/4"	1HR	0' - 6 1/8"


DOOR SCHEDULE - 14TH FLOOR

MARK	FROM	TO	WIDTH	HEIGHT	THICKNESS	FIRE RATING	WALL THICKNESS
1412-1	HOTEL ROOM	CORRIDOR	3' - 0"	7' - 0"	0' - 1 3/4"	1HR	0' - 6 1/8"
1412-2	HOTEL ROOM	BATH	3' - 0"	7' - 0"			0' - 4 7/8"
1412-3	CLOS.	HOTEL ROOM	3' - 0"	7' - 0"			0' - 4 7/8"
1412-4	HOTEL ROOM	BALCONY	6' - 0"	7' - 0"	0' - 2"		0' - 7 1/2"
1413	ELEV. LOBBY	CORRIDOR	5' - 3"	6' - 10 11/16"	0' - 0"	2HR	0' - 6 1/8"
1413-1	CORRIDOR	HOTEL ROOM	3' - 0"	7' - 0"	0' - 1 3/4"	1HR	0' - 6 1/8"
1413-2	BATH	HOTEL ROOM	3' - 0"	7' - 0"			0' - 4 7/8"
1413-3	HOTEL ROOM	CLOS.	3' - 0"	7' - 0"			0' - 4 7/8"
1413-4	BALCONY	HOTEL ROOM	6' - 0"	7' - 0"	0' - 2"		0' - 7 1/2"
1414	ELEV. LOBBY	CORRIDOR	3' - 0"	7' - 0"	0' - 1 3/4"	2HR	0' - 6 1/8"
1414-1	HOTEL ROOM	CORRIDOR	3' - 0"	7' - 0"	0' - 1 3/4"	1HR	0' - 6 1/8"
1414-2	HOTEL ROOM	BATH	3' - 0"	7' - 0"			0' - 4 7/8"
1414-3	HOTEL ROOM	CLOS.	3' - 0"	7' - 0"			0' - 4 7/8"
1414-4	BALCONY	HOTEL ROOM	6' - 0"	7' - 0"	0' - 2"		0' - 7 1/2"
1415	STAIR 3	CORRIDOR	3' - 0"	7' - 0"	0' - 1 3/4"	2HR	0' - 6 1/8"
1415-1	HOTEL ROOM	CORRIDOR	3' - 0"	7' - 0"	0' - 1 3/4"	1HR	0' - 6 1/8"
1415-2	BATH	HOTEL ROOM	3' - 0"	7' - 0"			0' - 4 7/8"
1415-3	HOTEL ROOM	CLOS.	3' - 0"	7' - 0"			0' - 4 7/8"
1415-4	HOTEL ROOM	BALCONY	6' - 0"	7' - 0"	0' - 2"		0' - 7 1/2"
1416	AMENITITES		3' - 0"	7' - 0"			
1416-1	CORRIDOR	HOTEL ROOM	3' - 0"	7' - 0"	0' - 1 3/4"	1HR	0' - 6 1/8"
1416-2	HOTEL ROOM	BATH	3' - 0"	7' - 0"			0' - 4 7/8"
1416-3	HOTEL ROOM	CLOS.	3' - 0"	7' - 0"			0' - 4 7/8"
1416-4	HOTEL ROOM	BALCONY	6' - 0"	7' - 0"	0' - 2"		0' - 7 1/2"
1417	AMENITITES		3' - 0"	7' - 0"			
1417-1	STD/S HOTEL ROOM	CORRIDOR	3' - 0"	7' - 0"	0' - 1 3/4"	1HR	0' - 6 1/8"
1417-2	CLOS.	STD/S HOTEL ROOM	3' - 0"	7' - 0"			0' - 4 7/8"
1417-3	STD/S HOTEL ROOM	CLOS.	3' - 0"	7' - 0"			0' - 4 7/8"
1417-4	STD/S HOTEL ROOM	BALCONY	6' - 0"	7' - 0"	0' - 2"		0' - 7 1/2"
1417-5	BATH	STD/S HOTEL ROOM	3' - 0"	7' - 0"			0' - 4 7/8"
1418	AMENITITES	RESTROOM	3' - 0"	7' - 0"	0' - 1 3/4"		0' - 4 7/8"
1418-1	CORRIDOR	HOTEL ROOM	3' - 0"	7' - 0"	0' - 1 3/4"	1HR	0' - 6 1/8"
1418-2	BATH	HOTEL ROOM	3' - 0"	7' - 0"			0' - 4 7/8"
1418-3	HOTEL ROOM	CLOS.	3' - 0"	7' - 0"			0' - 4 7/8"
1418-4	HOTEL ROOM	BALCONY	6' - 0"	7' - 0"	0' - 2"		0' - 7 1/2"
1419	AMENITITES	POOL SNACK	3' - 0"	7' - 0"	0' - 1 3/4"	2HR	0' - 6 1/8"
1419-1	CORRIDOR	HOTEL ROOM	3' - 0"	7' - 0"	0' - 1 3/4"	1HR	0' - 6 1/8"
1419-2	BATH	HOTEL ROOM	3' - 0"	7' - 0"			0' - 4 7/8"
1419-3	HOTEL ROOM	CLOS.	3' - 0"	7' - 0"			0' - 4 7/8"
1419-4	HOTEL ROOM	BALCONY	6' - 0"	7' - 0"	0' - 2"		0' - 7 1/2"
1420	POOL SNACK		6' - 0"	8' - 0"			
1420-1	CORRIDOR	HOTEL ROOM	3' - 0"	7' - 0"	0' - 1 3/4"	1HR	0' - 6 1/8"
1420-2	HOTEL ROOM	BATH	3' - 0"	7' - 0"			0' - 4 7/8"
1420-3	HOTEL ROOM	CLOS.	3' - 0"	7' - 0"			0' - 4 7/8"
1420-4	BALCONY	HOTEL ROOM	6' - 0"	7' - 0"	0' - 2"		0' - 7 1/2"
1421	POOL SNACK		6' - 8"	7' - 0"	0' - 2"		0' - 8"
1421-1	CORRIDOR	HOTEL ROOM	3' - 0"	7' - 0"	0' - 1 3/4"	1HR	0' - 6 1/8"
1421-2	HOTEL ROOM	BATH	3' - 0"	7' - 0"			0' - 4 7/8"
1421-3	HOTEL ROOM	BALCONY	6' - 0"	7' - 0"	0' - 2"		0' - 7 1/2"
1422		ELEV. LOBBY	4' - 9"	0' - 0"			0' - 4 3/4"
1422-1	CORRIDOR	HOTEL ROOM	3' - 0"	7' - 0"	0' - 1 3/4"	1HR	0' - 6 1/8"
1422-2	BATH	HOTEL ROOM	3' - 0"	7' - 0"			0' - 4 7/8"
1422-3	HOTEL ROOM	BALCONY	6' - 0"	7' - 0"	0' - 2"		0' - 7 1/2"
1423	STAIR 3	ELEV. LOBBY	3' - 0"	7' - 0"	0' - 1 3/4"	2HR	0' - 6 1/8"
1423-1	CORRIDOR	ADA HOTEL ROOM	3' - 0"	7' - 0"	0' - 1 3/4"	1HR	0' - 6 1/8"
1423-2	ADA HOTEL ROOM	ADA BATH	3' - 0"	7' - 0"			0' - 4 7/8"
1423-3	ADA HOTEL ROOM	BALCONY	6' - 8"	7' - 0"	0' - 2"		0' - 8"
1424-1	HOTEL ROOM	CORRIDOR	3' - 0"	7' - 0"	0' - 1 3/4"	1HR	0' - 6 1/8"
1424-2	HOTEL ROOM	BATH	3' - 0"	7' - 0"			0' - 4 7/8"

DOOR SCHEDULE - 14TH FLOOR

MARK	FROM	TO	WIDTH	HEIGHT	THICKNESS	FIRE RATING	WALL THICKNESS
1424-3	HOTEL ROOM	BALCONY	6' - 8"	7' - 0"	0' - 2"		0' - 8"
1425-1	CORRIDOR	LUX/S HOTEL ROOM	3' - 0"	7' - 0"	0' - 1 3/4"	1HR	0' - 6 1/8"
1425-2	LUX/S HOTEL ROOM	BATH	3' - 0"	7' - 0"			0' - 4 7/8"
1425-3	LUX/S HOTEL ROOM	BALCONY	6' - 8"	7' - 0"	0' - 2"		0' - 8"
1425-4	LUX/S HOTEL ROOM	BALCONY	6' - 8"	7' - 0"	0' - 2"		0' - 8"
1425-5	CLOS.	LUX/S HOTEL ROOM	3' - 0"	7' - 0"	0' - 1 3/4"		0' - 4 7/8"
1426-1	CORRIDOR	HOTEL ROOM	3' - 0"	7' - 0"	0' - 1 3/4"	1HR	0' - 6 1/8"
1426-2	BATH	HOTEL ROOM	3' - 0"	7' - 0"			0' - 4 7/8"
1426-3	HOTEL ROOM	BALCONY	6' - 8"	7' - 0"	0' - 2"		0' - 7 1/2"
1427-1	CORRIDOR	HOTEL ROOM	3' - 0"	7' - 0"	0' - 1 3/4"	1HR	0' - 6 1/8"
1427-2	BATH	HOTEL ROOM	3' - 0"	7' - 0"			0' - 4 7/8"
1427-3	HOTEL ROOM	CLOS.	3' - 0"	7' - 0"			0' - 4 7/8"
1427-4	HOTEL ROOM	BALCONY	6' - 8"	7' - 0"	0' - 2"		0' - 7 1/2"
1428-1	CORRIDOR	HOTEL ROOM	3' - 0"	7' - 0"	0' - 1 3/4"	1HR	0' - 6 1/8"
1428-2	HOTEL ROOM	BATH	3' - 0"	7' - 0"			0' - 4 7/8"
1428-3	HOTEL ROOM	CLOS.	3' - 0"	7' - 0"			0' - 4 7/8"
1428-4	HOTEL ROOM	BALCONY	6' - 8"	7' - 0"	0' - 2"		0' - 7 1/2"
1429-1	CORRIDOR	HOTEL ROOM	3' - 0"	7' - 0"	0' - 1 3/4"	1HR	0' - 6 1/8"
1429-2	BATH	HOTEL ROOM	3' - 0"	7' - 0"			0' - 4 7/8"
1429-3	HOTEL ROOM	CLOS.	3' - 0"	7' - 0"			0' - 4 7/8"
1429-4	HOTEL ROOM	BALCONY	6' - 8"	7' - 0"	0' - 2"		0' - 7 1/2"
1430-1	CORRIDOR	HOTEL ROOM	3' - 0"	7' - 0"	0' - 1 3/4"	1HR	0' - 6 1/8"
1430-2	HOTEL ROOM	BATH	3' - 0"	7' - 0"			0' - 4 7/8"
1430-3	HOTEL ROOM	CLOS.	3' - 0"	7' - 0"			0' - 4 7/8"
1430-4	HOTEL ROOM	BALCONY	6' - 8"	7' - 0"	0' - 2"		0' - 7 1/2"
1431-1	CORRIDOR	HOTEL ROOM	3' - 0"	7' - 0"	0' - 1 3/4"	1HR	0' - 6 1/8"
1431-2	BATH	HOTEL ROOM	3' - 0"	7' - 0"			0' - 4 7/8"
1431-3	HOTEL ROOM	CLOS.	3' - 0"	7' - 0"			0' - 4 7/8"
1431-4	HOTEL ROOM	BALCONY	6' - 8"	7' - 0"	0' - 2"		0' - 7 1/2"
1432-1	HOTEL ROOM	CORRIDOR	3' - 0"	7' - 0"	0' - 1 3/4"	1HR	0' - 6 1/8"
1432-2	BATH	HOTEL ROOM	3' - 0"	7' - 0"			0' - 4 7/8"
1433-1	CORRIDOR	HOTEL ROOM	3' - 0"	7' - 0"	0' - 1 3/4"	1HR	0' - 6 1/8"
1433-2	HOTEL ROOM	BATH	3' - 0"	7' - 0"			0' - 4 7/8"
1433-3	HOTEL ROOM	CLOS.	3' - 0"	7' - 0"			0' - 4 7/8"
1434-1	HOTEL ROOM	CORRIDOR	3' - 0"	7' - 0"	0' - 1 3/4"	1HR	0' - 6 1/8"
1434-2	BATH	HOTEL ROOM	3' - 0"	7' - 0"			0' - 4 7/8"
1434-4	HOTEL ROOM	BALCONY	2' - 8"	7' - 0"	0' - 2 7/8"	1HR	0' - 8"
1435-1	CORRIDOR	HOTEL ROOM	3' - 0"	7' - 0"	0' - 1 3/4"	1HR	0' - 6 1/8"
1435-2	CLOS.	HOTEL ROOM	3' - 0"	7' - 0"			0' - 4 7/8"
1435-3	BALCONY	HOTEL ROOM	2' - 8"	7' - 0"	0' - 2 7/8"	1HR	0' - 8"
1435-4	BATH	HOTEL ROOM	3' - 0"	7' - 0"			0' - 4 7/8"
1435-5	CLOS.	HOTEL ROOM	3' - 0"	7' - 0"			0' - 4 7/8"
1435-6	HOTEL ROOM	BALCONY	2' - 8"	7' - 0"	0' - 2 7/8"	1HR	0' - 8"
1436-1	HOTEL ROOM	CORRIDOR	3' - 0"	7' - 0"	0' - 1 3/4"	1HR	0' - 6 1/8"
1436-2	HOTEL ROOM	BALCONY	2' - 8"	7' - 0"	0' - 2 7/8"	1HR	0' - 8"
1436-3	HOTEL ROOM	BATH	3' - 0"	7' - 0"			0' - 4 7/8"
1436-4	HOTEL ROOM	BALCONY	2' - 8"	7' - 0"	0' - 2 7/8"	1HR	0' - 7 1/2"
1437-1	CORRIDOR	HOTEL ROOM	3' - 0"	7' - 0"	0' - 1 3/4"	1HR	0' - 6 1/8"
1437-2	BATH	HOTEL ROOM	3' - 0"	7' - 0"			0' - 4 7/8"
1437-3	CLOS.	HOTEL ROOM	3' - 0"	7' - 0"			0' - 4 7/8"
1437-4	HOTEL ROOM	BALCONY	6' - 0"	7' - 0"	0' - 2"		0' - 7 1/2"
1438-1	CORRIDOR	ROCK STAR SUITE	6' - 0"	7' - 0"	0' - 1 3/4"	1HR	0' - 6 1/8"
1438-2	ROCK STAR SUITE	BALCONY	2' - 8"	7' - 0"	0' - 2 7/8"	1HR	0' - 8"
1438-3	ROCK STAR SUITE	BALCONY	2' - 8"	7' - 0"	0' - 2 7/8"	1HR	0' - 8"
1438-4	ROCK STAR SUITE	BALCONY	2' - 8"	7' - 0"	0' - 2 7/8"	1HR	0' - 8"
1438-5	BEDROOM	BALCONY	2' - 8"	7' - 0"	0' - 2 7/8"	1HR	0' - 8"
1438-6	BATH	BEDROOM	3' - 0"	7' - 0"			0' - 4 7/8"
1438-7	BEDROOM	ROCK STAR SUITE	6' - 0"	7' - 0"	0' - 1 3/4"		0' - 4 7/8"
1438-8	ROCK STAR SUITE	POWDER	3' - 0"	7' - 0"	0' - 1 3/4"		0' - 4 7/8"
1438-9	ROCK STAR SUITE	PANTRY	3' - 0"	7' - 0"	0' - 1 3/4"		0' - 4 7/8"
1438-10	CORRIDOR	PANTRY	3' - 0"	7' - 0"	0' - 1 3/4"		0' - 6 1/8"
1438-11	VEST.	HOTEL ROOM	3' - 0"	7' - 0"	0' - 1 3/4"		0' - 6 1/8"
1438-12		BEDROOM	3' - 0"	7' - 0"			0' - 4 7/8"
1439-1	AMENITITES	ROOM	3' - 0"	7' - 0"	0' - 1 3/4"	1HR	0' - 8 1/2"
1439-2	ROOM	BALCONY	2' - 8"	7' - 0"	0' - 2 7/8"	1HR	0' - 8"
1439-3	ROOM	BALCONY	2' - 8"	7' - 0"	0' - 2 7/8"	1HR	0' - 8"
1439-5	BATH	ROOM	3' - 0"	7' - 0"			0' - 4 7/8"

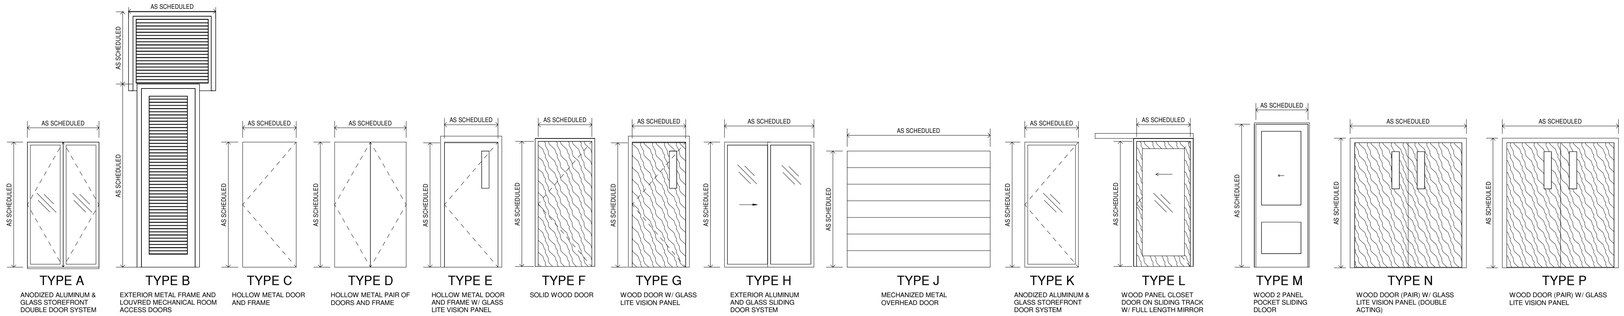

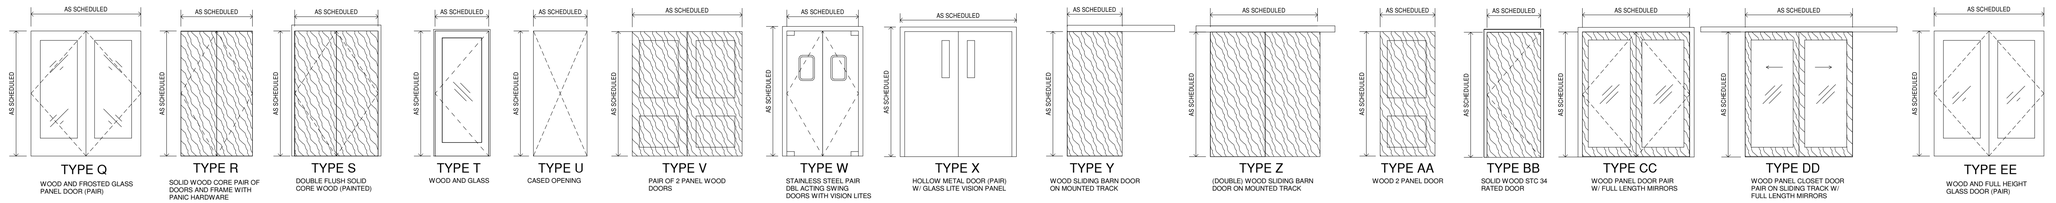

HB HARRY BAKER SMITH SA II ARCHITECTS II
P L C
189 Maple Ridge Drive Metairie, LA 70001
(504)-885-4477
central@hbsaii.com hbsaii.com
SINCE 1961

HARD ROCK HOTEL

1031 CANAL STREET
NEW ORLEANS, LOUISIANA

THESE PLANS AND SPECIFICATIONS HAVE BEEN PREPARED BY ME OR UNDER MY CLOSE PERSONAL SUPERVISION AND TO THE BEST OF MY KNOWLEDGE AND BELIEF THEY COMPLY WITH ALL CITY, STATE AND FEDERAL REQUIREMENTS, AND I AM NOT PROVIDING A CONTRACT ADMINISTRATION.

CERTIFIED CORRECT

THIS DRAWING IS CONFIDENTIAL AND NOT BE LOANED, REPRODUCED, COPIED, EITHER WHOLLY OR IN PART, OR MADE PUBLIC IN ANY MANNER WITHOUT THE WRITTEN CONSENT OF HBSA II ARCHITECTS, A PROFESSIONAL L.L.C. ALL RIGHTS OF DESIGN OR INVENTION ARE RESERVED AND WILL REMAIN THE SOLE PROPERTY OF HBSA II ARCHITECTS A PROFESSIONAL L.L.C.

REVISION HISTORY

REVISION #2	4/26/2019
1	
2	
3	
4	
5	
6	
7	
8	

SCHEDULES

PROJECT#: 1709
PHASE: CD
TEAM: Author
CHECKER: Checker
SCALE: AS NOTED
ISSUED: 2/1/2019
SHEET#:

A6.9

HRH, 1031 CANAL ST., [PDF ARCH SET - 4/26/2019], 12:00 PM

DOOR SCHEDULE - 15TH FLOOR

MARK	FROM	TO	WIDTH	HEIGHT	THICKNESS	FIRE RATING	WALL THICKNESS
1500	GYM	YOGA ROOM	3' - 0"	7' - 0"	0' - 1 3/4"		0' - 4 7/8"
1500-1	KITCHEN	CORRIDOR	3' - 0"	7' - 0"	0' - 1 3/4"	1HR	
1500-2	KITCHEN	BATH	3' - 0"	8' - 0"	0' - 1 3/4"		0' - 4 7/8"
1500-3	LAUNDRY	KITCHEN	2' - 10"	8' - 0"	0' - 1 3/4"		0' - 4 7/8"
1500-4	WH	KITCHEN	2' - 10"	8' - 0"	0' - 1 3/4"		0' - 4 7/8"
1500-5	BATH	BEDROOM	3' - 0"	8' - 0"	0' - 1 3/4"		0' - 4 7/8"
1500-6	KITCHEN	BEDROOM	3' - 0"	8' - 0"	0' - 1 3/4"		0' - 4 7/8"
1500-7	BEDROOM	BALCONY	2' - 8"	7' - 0"	0' - 2 7/8"	1HR	0' - 8"
1500-8	CLOSET	BEDROOM	4' - 0"	7' - 0"	0' - 2"		0' - 4 7/8"
1500-9	CONDO	BALCONY	2' - 8"	7' - 0"	0' - 2 7/8"	1HR	0' - 8"
1500-16	BATH 3	BATH 3	2' - 6"	7' - 0"	0' - 1"		
1501	GYM	GYM RR	3' - 0"	7' - 0"	0' - 1 3/4"		0' - 4 7/8"
1501-1	CORRIDOR	KITCHEN	3' - 0"	7' - 0"	0' - 1 3/4"	1HR	
1501-2	LAUNDRY	WH	2' - 8"	8' - 0"	0' - 1 3/4"		0' - 4 7/8"
1501-3	KITCHEN	LAUNDRY	2' - 8"	8' - 0"	0' - 1 3/4"		0' - 4 7/8"
1501-4	KITCHEN	BEDROOM 2	3' - 0"	8' - 0"	0' - 1 3/4"		0' - 4 7/8"
1501-5	CLOS.	BEDROOM 2	4' - 0"	8' - 0"	0' - 1 3/4"		0' - 4 7/8"
1501-6	BEDROOM 2	BATH 2	3' - 0"	8' - 0"	0' - 1 3/4"		0' - 4 7/8"
1501-7	KITCHEN	BATH 2	3' - 0"	8' - 0"	0' - 1 3/4"		0' - 4 7/8"
1501-8	BEDROOM 1	BATH 1	2' - 8"	8' - 0"	0' - 1 3/4"		0' - 7 7/8"
1501-9	CONDO	BEDROOM 1	3' - 0"	8' - 0"	0' - 1 3/4"		0' - 4 7/8"
1501-10	BALCONY	BEDROOM 2	6' - 8"	7' - 0"	0' - 2"		0' - 8"
1501-10	CONDO	BALCONY	6' - 8"	7' - 0"	0' - 2"		0' - 8"
1501-11	CLOSET	BEDROOM 1	2' - 8"	8' - 0"	0' - 1 3/4"		0' - 4 7/8"
1501-12	BEDROOM 1	BALCONY	6' - 8"	7' - 0"	0' - 2"		0' - 8"
1502	GYM	IDF	3' - 0"	7' - 0"	0' - 1 3/4"	1HR	0' - 4 7/8"
1502-1	CORRIDOR	KITCHEN	3' - 0"	7' - 0"	0' - 1 3/4"	1HR	
1502-2	KITCHEN	BATH 2	2' - 0"	8' - 0"	0' - 1 3/4"		0' - 4 7/8"
1502-3	BEDROOM 1	KITCHEN	3' - 0"	8' - 0"	0' - 1 3/4"		0' - 4 7/8"
1502-4	LAUNDRY	KITCHEN	3' - 0"	8' - 0"	0' - 1 3/4"		0' - 4 7/8"
1502-5	CLOSET	BEDROOM 1	4' - 0"	8' - 0"	0' - 1 3/4"		0' - 4 7/8"
1502-6	BATH 2	VEST.	2' - 8"	8' - 0"	0' - 1 3/4"		0' - 4 7/8"
1502-7	VEST.	KITCHEN	2' - 8"	8' - 0"	0' - 1 3/4"		0' - 4 7/8"
1502-8	CLOS.	BEDROOM 2	2' - 8"	8' - 0"	0' - 1 3/4"		0' - 4 7/8"
1502-9	BEDROOM 2	VEST.	3' - 0"	8' - 0"	0' - 1 3/4"		0' - 4 7/8"
1502-11	CONDO	BALCONY	6' - 0"	7' - 0"	0' - 2"		0' - 7 1/2"
1503	YOGA ROOM		6' - 8"	7' - 0"	0' - 2"		0' - 8"
1503-1	ENTRY	CORRIDOR	3' - 0"	7' - 0"	0' - 1 3/4"	1HR	
1503-2	BATH 3	ENTRY	3' - 0"	7' - 0"	0' - 1 3/8"		0' - 4 7/8"
1503-3	CLOSET	ENTRY	3' - 0"	7' - 0"	0' - 1 3/8"		0' - 4 7/8"
1503-4	ENTRY	BEDROOM 3	2' - 8"	7' - 0"	0' - 2"		0' - 4 7/8"
1503-5	BATH 1	CLOS.	3' - 0"	8' - 0"	0' - 1 3/4"		0' - 4 7/8"
1503-6	CLOSET	BEDROOM 3	4' - 0"	8' - 0"	0' - 1 3/4"		0' - 4 7/8"
1503-7	LUNDRY	KITCHEN	2' - 10"	8' - 0"	0' - 1 3/4"		0' - 4 7/8"
1503-8	BEDROOM 2	BATH 2	2' - 8"	8' - 0"	0' - 1 3/4"		0' - 4 7/8"
1503-9	BEDROOM 2	CLOS.	2' - 8"	7' - 0"	0' - 2"		0' - 4 7/8"
1503-10	BEDROOM 2	CONDO	3' - 0"	8' - 0"	0' - 1 3/4"		0' - 4 7/8"
1503-11	A/C		2' - 6"	7' - 0"	0' - 1"		
1503-11	CONDO	BEDROOM 1	2' - 8"	7' - 0"	0' - 2"		0' - 4 7/8"
1503-12	BATH		2' - 6"	7' - 0"	0' - 1"		
1503-12	BEDROOM 1	BATH 1	2' - 8"	7' - 0"	0' - 2"		0' - 4 7/8"
1503-13	BEDROOM 2	BALCONY	6' - 0"	7' - 0"	0' - 2"	1HR	0' - 7 1/2"
1503-13	BATH 1	BATH 1	2' - 6"	7' - 0"	0' - 1"		
1503-14	CONDO	BALCONY	6' - 0"	7' - 0"	0' - 2"	1HR	0' - 7 1/2"
1503-15	BEDROOM 1	BALCONY	6' - 0"	7' - 0"	0' - 2"	1HR	0' - 7 1/2"
1503-16		ENTRY	2' - 0"	8' - 0"	0' - 1 3/4"		0' - 4 7/8"
1503-20		ELEV. LOBBY	3' - 6"	7' - 0"			0' - 7 1/4"
1503-50	ELEV. LOBBY		3' - 6"	7' - 0"			0' - 7 1/4"
1503-51	ELEV. LOBBY		3' - 6"	7' - 0"			0' - 7 1/4"
1504	GYM	CORRIDOR	6' - 0"	7' - 0"	0' - 1 3/4"	1HR	0' - 6 1/8"
1504-1	CORRIDOR	KITCHEN	3' - 0"	7' - 0"	0' - 1 3/4"	1HR	
1504-2	KITCHEN	LAUNDRY	4' - 0"	8' - 0"	0' - 1 3/4"		0' - 4 7/8"
1504-3	KITCHEN	WH	3' - 0"	8' - 0"	0' - 1 3/4"		0' - 4 7/8"
1504-4	BATH	HALL	3' - 0"	8' - 0"	0' - 1 3/4"		0' - 4 7/8"
1504-5	BATH	CLOS.	2' - 0"	8' - 0"	0' - 1 3/4"		0' - 4 7/8"
1504-6	KITCHEN	HALL	2' - 8"	8' - 0"	0' - 1 3/4"		0' - 4 7/8"
1504-7	CLOSET	BEDROOM	4' - 0"	8' - 0"	0' - 1 3/4"		0' - 4 7/8"
1504-8	BEDROOM	HALL	3' - 0"	7' - 0"	0' - 1 3/8"		0' - 4 7/8"
1504-9	CLOSET	KITCHEN	2' - 0"	8' - 0"	0' - 1 3/4"		0' - 4 7/8"
1504-10	BALCONY	ADA CONDO	6' - 0"	7' - 0"	0' - 2"		0' - 7 1/2"
1504-11	BALCONY	BEDROOM	6' - 0"	7' - 0"	0' - 2"		0' - 7 1/2"
1505	CORRIDOR	STAIR 1	3' - 0"	7' - 0"	0' - 1 3/4"	2HR	0' - 8 1/2"
1505-1	CORRIDOR	HALL	3' - 0"	7' - 0"	0' - 1 3/4"	1HR	
1505-2	HALL	BATH 2	2' - 8"	8' - 0"	0' - 1 3/4"		0' - 4 7/8"
1505-3	LAUNDRY	HALL	2' - 8"	8' - 0"	0' - 1 3/4"		0' - 4 7/8"
1505-4	HALL	BEDROOM 2	2' - 8"	8' - 0"	0' - 1 3/4"		0' - 4 7/8"
1505-5	WH	KITCHEN	2' - 6"	7' - 0"	0' - 2"		0' - 4 7/8"
1505-6	BEDROOM 2	CLOSET	4' - 0"	8' - 0"	0' - 1 3/4"		0' - 4 7/8"
1505-7	BEDROOM 1	BATH 1	2' - 8"	8' - 0"	0' - 1 3/4"		0' - 4 7/8"
1505-8	BEDROOM 1	CLOSET	3' - 0"	8' - 0"	0' - 1 3/8"		0' - 4 7/8"
1505-9	BEDROOM 1	CLOSET	3' - 0"	8' - 0"	0' - 1 3/8"		0' - 4 7/8"
1505-10	CONDO	BEDROOM 1	2' - 8"	8' - 0"	0' - 1 3/4"		0' - 4 7/8"
1505-11	CONDO	BALCONY	6' - 0"	7' - 0"	0' - 2"	1HR	0' - 7 1/2"
1506	CORRIDOR	ELEV. LOBBY	6' - 0"	7' - 0"	0' - 1 3/4"	2HR	0' - 8 1/2"
1506-1	CORRIDOR	Room	3' - 0"	8' - 0"	0' - 1 3/4"	1HR	0' - 6 1/8"
1506-2	LAUNDRY	Room	4' - 0"	8' - 0"	0' - 1 3/4"		0' - 4 7/8"
1506-3	HALL	BATH	3' - 0"	8' - 0"	0' - 1 3/4"		0' - 4 7/8"
1506-4	Room	HALL	2' - 8"	8' - 0"	0' - 1 3/4"		0' - 4 7/8"
1506-5	CLOS.	BATH	2' - 0"	8' - 0"	0' - 1 3/4"		0' - 4 7/8"
1506-6	HALL	BEDROOM	3' - 0"	7' - 0"	0' - 1 3/8"		0' - 4 7/8"
1506-7	BEDROOM	HALL	4' - 0"	8' - 0"	0' - 1 3/4"		0' - 4 7/8"
1506-8	CLOS.	BATH	2' - 0"	8' - 0"	0' - 1 3/4"		0' - 4 7/8"
1506-9	CLOS.	Room	4' - 0"	8' - 0"	0' - 1 3/4"		0' - 4 7/8"

DOOR SCHEDULE - 15TH FLOOR

MARK	FROM	TO	WIDTH	HEIGHT	THICKNESS	FIRE RATING	WALL THICKNESS
1506-10	ADA CONDO	BALCONY	6' - 0"	7' - 0"	0' - 2"		0' - 7 1/2"
1506-11	BEDROOM	BALCONY	6' - 0"	7' - 0"	0' - 2"		0' - 7 1/2"
1507	GYM	IDF	3' - 0"	7' - 0"	0' - 1 3/4"	1HR	0' - 4 7/8"
1507-1	CORRIDOR	KITCHEN	3' - 0"	8' - 0"	0' - 1 3/4"	1HR	0' - 6 1/8"
1507-2	LAUNDRY	KITCHEN	2' - 8"	8' - 0"	0' - 1 3/4"		0' - 4 7/8"
1507-3	HALL	BATH 2	2' - 8"	8' - 0"	0' - 1 3/4"		0' - 4 7/8"
1507-4	BEDROOM 2	HALL	2' - 8"	8' - 0"	0' - 1 3/4"		0' - 4 7/8"
1507-5	CLSOET	BEDROOM 2	4' - 0"	8' - 0"	0' - 1 3/4"		0' - 4 7/8"
1507-6	HALL	BATH 1	2' - 8"	8' - 0"	0' - 1 3/4"		0' - 4 7/8"
1507-7	BEDROOM 1	CLSOET	4' - 0"	8' - 0"	0' - 1 3/4"		0' - 4 7/8"
1507-8	HALL	BEDROOM 1	3' - 0"	8' - 0"	0' - 1 3/4"		0' - 4 7/8"
1507-9	BALCONY	BEDROOM 1	6' - 0"	7' - 0"	0' - 2"		0' - 7 1/2"
1507-10	BALCONY	CONDO	6' - 0"	7' - 0"	0' - 2"		0' - 7 1/2"
1507-11	BEDROOM 2	BALCONY	6' - 0"	7' - 0"	0' - 2"		0' - 7 1/2"
1508-1	CORRIDOR	HALL	3' - 0"	7' - 0"	0' - 1 3/4"	1HR	
1508-2	HALL	BATH 2	2' - 8"	8' - 0"	0' - 1 3/4"		0' - 4 7/8"
1508-3	CLOS.	HALL	2' - 8"	8' - 0"	0' - 1 3/4"		0' - 4 7/8"
1508-4	HALL	BEDROOM 2	3' - 0"	8' - 0"	0' - 1 3/4"		0' - 4 7/8"
1508-5	CLOSET	BEDROOM 2	4' - 0"	8' - 0"	0' - 1 3/4"		0' - 4 7/8"
1508-6	WH	KITCHEN	2' - 0"	8' - 0"	0' - 1 3/4"		0' - 4 7/8"
1508-7	BEDROOM 1	BATH 1	2' - 8"	8' - 0"	0' - 1 3/4"		0' - 4 7/8"
1508-8	LAUNDRY	BEDROOM 1	3' - 0"	8' - 0"	0' - 1 3/4"		0' - 4 7/8"
1508-9	BEDROOM 1	CLOSET	3' - 0"	8' - 0"	0' - 1 3/4"		0' - 4 7/8"
1508-10	BEDROOM 1	CONDO	3' - 0"	8' - 0"	0' - 1 3/4"		0' - 4 7/8"
1508-11	BEDROOM 1	BALCONY	6' - 0"	7' - 0"	0' - 2"		0' - 7 1/2"
1509		CORRIDOR	6' - 0"	7' - 0"	0' - 1 3/4"	1HR	0' - 6 1/8"
1509-1	CORRIDOR	KITCHEN	3' - 0"	8' - 0"	0' - 1 3/4"	1HR	0' - 6 1/8"
1509-2	LAUNDRY	KITCHEN	2' - 8"	8' - 0"	0' - 1 3/4"		0' - 4 7/8"
1509-3	KITCHEN	CLOS.	2' - 8"	8' - 0"	0' - 1 3/4"		0' - 4 7/8"
1509-4	WH	KITCHEN	2' - 0"	8' - 0"	0' - 1 3/4"		0' - 4 7/8"
1509-5	HALL	BATH	2' - 8"	8' - 0"	0' - 1 3/4"		0' - 4 7/8"
1509-6	KITCHEN	HALL	2' - 8"	8' - 0"	0' - 1 3/4"		0' - 4 7/8"
1509-7	HALL	BEDROOM	2' - 8"	8' - 0"	0' - 1 3/4"		0' - 4 7/8"
1509-8	CLSOET	BEDROOM	4' - 0"	8' - 0"	0' - 1 3/4"		0' - 4 7/8"
1509-9	BEDROOM	BALCONY	6' - 0"	7' - 0"	0' - 2"		0' - 7 1/2"
1509-10	CONDO	BALCONY	6' - 0"	7' - 0"	0' - 2"		0' - 7 1/2"
1509-11	KITCHEN	KITCHEN	2' - 6"	7' - 0"	0' - 1"		
1509-17	BATH	BEDROOM	2' - 8"	8' - 0"	0' - 1 3/4"		0' - 4 7/8"
1509-19	BATH	BATH	2' - 6"	7' - 0"	0' - 1"		
1510-1	CORRIDOR	HALL	3' - 0"	7' - 0"	0' - 1 3/4"	1HR	
1510-2	HALL	BATH 2	2' - 8"	8' - 0"	0' - 1 3/4"		0' - 4 7/8"
1510-3	CLOS.	HALL	2' - 0"	8' - 0"	0' - 1 3/4"		0' - 4 7/8"
1510-4	HALL	BEDROOM 2	3' - 0"	8' - 0"	0' - 1 3/4"		0' - 4 7/8"
1510-5	CLOSET	BEDROOM 2	4' - 0"	8' - 0"	0' - 1 3/4"		0' - 4 7/8"
1510-6	WH	KITCHEN	2' - 0"	8' - 0"	0' - 1 3/4"		0' - 4 7/8"
1510-7	BEDROOM 1	BATH 1	2' - 8"	8' - 0"	0' - 1 3/4"		0' - 4 7/8"
1510-8	LAUNDRY	BEDROOM 1	3' - 0"	8' - 0"	0' - 1 3/4"		0' - 4 7/8"
1510-9	BEDROOM 1	CLOSET	3' - 0"	8' - 0"	0' - 1 3/4"		0' - 4 7/8"
1510-10	CONDO	BEDROOM 1	3' - 0"	8' - 0"	0' - 1 3/4"		0' - 4 7/8"
1510-11	CONDO	BALCONY	6' - 0"	7' - 0"	0' - 2"		0' - 7 1/2"
1510-12	BEDROOM 1	BALCONY	6' - 0"	7' - 0"	0' - 2"		0' - 7 1/2"
1511	CORRIDOR		6' - 0"	7' - 0"	0' - 1 3/4"	1HR	0' - 6 1/8"
1511-1	CORRIDOR	KITCHEN	3' - 0"	7' - 0"	0' - 1 3/4"	1HR	
1511-2	KITCHEN	LAUNDRY	2' - 8"	8' - 0"	0' - 1 3/4"		0' - 4 7/8"
1511-3	WH	KITCHEN	2' - 8"	7' - 0"	0' - 2"		0' - 4 7/8"
1511-4	A/C	HALL	2' - 8"	8' - 0"	0' - 1 3/4"		0' - 4 7/8"
1511-5	BEDROOM	HALL	2' - 8"	8' - 0"	0' - 1 3/4"		0' - 4 7/8"
1511-6	CLOSET	BEDROOM	4' - 0"	8' - 0"	0' - 1 3/4"		0' - 4 7/8"
1511-7	KITCHEN	HALL	2' - 8"	8' - 0"	0' - 1 3/4"		0' - 4 7/8"
1511-8	BALCONY	CONDO	6' - 0"	7' - 0"	0' - 2"		0' - 7 1/2"
1511-9	BEDROOM	BALCONY	6' - 0"	7' - 0"	0' - 2"		0' - 7 1/2"
1512-1	CORRIDOR	HALL	3' - 0"	7' - 0"	0' - 1 3/4"	1HR	
1512-2	WD	HALL	2' - 8"	8' - 0"	0' - 1 3/4"		0' - 4 7/8"
1512-3	BEDROOOM 2	HALL	2' - 8"	8' - 0"	0' - 1 3/4"		0' - 4 7/8"
1512-4	HALL	POWDER	2' - 8"	8' - 0"	0' - 1 3/4"		0' - 4 7/8"
1512-5	BATH	VEST.	2' - 8"	8' - 0"	0' - 1 3/4"		0' - 4 7/8"
1512-5	BEDROOM	CLOS.	2' - 8"	8' - 0"	0' - 1 3/4"		0' - 4 7/8"
1512-6	VEST.	KITCHEN	2' - 8"	8' - 0"	0' - 1 3/4"		0' - 4 7/8"
1512-7	VEST.	BEDROOM 1	2' - 8"	8' - 0"	0' - 1 3/4"		0' - 4 7/8"
1512-8	CLOS.	BEDROOOM 2	2' - 6"	8' - 0"	0' - 1 3/4"		0' - 4 7/8"
1512-9	BEDROOM 1	BALCONY	6' - 8"	7' - 0"	0' - 2"		0' - 8"
1512-10	CONDO	BALCONY	6' - 8"	7' - 0"	0' - 2"		0' - 8"
1512-11	CLOS.	BEDROOM 1	4' - 0"	8' - 0"	0' - 1 3/4"		0' - 4 7/8"
1513-1	HALL	CORRIDOR	3' - 0"	7' - 0"	0' - 1 3/4"	1HR	
1513-2	LAUNDRY	HALL	2' - 8"	8' - 0"	0' - 1 3/4"		0' - 4 7/8"
1513-3	HALL	BATH 2	2' - 8"	8' - 0"	0' - 1 3/4"		0' - 4 7/8"
1513-4	BEDROOM 2	HALL	2' - 8"	8' - 0"	0' - 1 3/4"		0' - 4 7/8"
1513-5	HALL	CLOS.	2' - 8"	8' - 0"	0' - 1 3/4"		0' - 4 7/8"
1513-6	CLOS.	BEDROOM 2	2' - 8"	8' - 0"	0' - 1 3/4"		0' - 4 7/8"
1513-7	BEDROOM 2	BALCONY	6' - 8"	7' - 0"	0' - 2"		0' - 7 1/2"
1513-8	KITCHEN	BEDROOM 1	2' - 8"	8' - 0"	0' - 1 3/4"		0' - 4 7/8"
1513-9	BATH 1	BEDROOM 1	2' - 8"	8' - 0"	0' - 1 3/4"		0' - 4 7/8"
1513-10	CLOSET	BEDROOM 1	3' - 6"	8' - 0"	0' - 1 3/4"		0' - 4 7/8"
1513-11	BEDROOM 1	BALCONY	6' - 8"	7' - 0"	0' - 2"		0' - 8"
1513-12	CLOSET	CONDO	2' - 0"	8' - 0"	0' - 1 3/4"		0' - 4 7/8"
1513-13	CONDO	BALCONY	6' - 8"	7' - 0"	0' - 2"		0' - 8"
1513-14	CLOSET	CONDO	3' - 6"	8' - 0"	0' - 1 3/4"		0' - 4 7/8"
1514	CORRIDOR	ELEV. LOBBY	5' - 3"	6' - 10 11/16"	0' - 0"	2HR	0' - 6 1/8"
1514-1	CORRIDOR	KITCHEN	3' - 0"	8' - 0"	0' - 1 3/4"	1HR	0' - 6 1/8"
1514-2	PANTRY	KITCHEN	2' - 0"	8' - 0"	0' - 1 3/4"		0' - 4 7/8"
1514-3	KITCHEN	KITCHEN	2' - 8"	8' - 0"	0' - 1 3/4"		0' - 4 7/8"
1514-4	WH	KITCHEN	2' - 8"	8' - 0"	0' - 1 3/4"		0' - 4 7/8"
1514-5	KITCHEN	LAUNDRY	2' - 8"	8' - 0"	0' - 1 3/4"		0' - 4 7/8"
1514-6	BEDROOM	CONDO	2' - 8"	8' - 0"	0' - 1 3/4"		0' - 4 7/8"

DOOR SCHEDULE - 15TH FLOOR

MARK	FROM	TO	WIDTH	HEIGHT	THICKNESS	FIRE RATING	WALL THICKNESS
1514-7	BEDROOM	KITCHEN	2' - 8"	8' - 0"	0' - 1 3/4"		0' - 4 7/8"
1514-8	CLOS.	BEDROOM	4' - 0"	8' - 0"	0' - 1 3/4"		0' - 4 7/8"
1514-9	CONDO	BLACONY	6' - 8"	7' - 0"	0' - 2"		0' - 7 1/2"
1514-10	BEDROOM	BLACONY	6' - 8"	7' - 0"	0' - 2"		0' - 7 1/2"
1515	ELEV. LOBBY	CORRIDOR	3' - 0"	7' - 0"	0' - 1 3/4"	2HR	0' - 6 1/8"
1515-1	CORRIDOR	KITCHEN	3' - 0"	8' - 0"	0' - 1 3/4"	1HR	0' - 6 1/8"
1515-2	KITCHEN	PANTRY	2' - 0"	8' - 0"	0' - 1 3/4"		0' - 4 7/8"
1515-3	KITCHEN	BATH	2' - 8"	8' - 0"	0' - 1 3/4"		0' - 4 7/8"
1515-4	KITCHEN	LAUNDRY	2' - 8"	8' - 0"	0' - 1 3/4"		0' - 4 7/8"
1515-5	WH	KITCHEN	2' - 8"	8' - 0"	0' - 1 3/4"		0' - 4 7/8"
1515-6	CONDO	BEDROOM	2' - 8"	8' - 0"	0' - 1 3/4"		0' - 4 7/8"
1515-7	BEDROOM	CLOS.	4' - 0"	8' - 0"	0' - 1 3/4"		0' - 4 7/8"
1515-8	CONDO	BALCONY	6' - 8"	7' - 0"	0' - 2"		0' - 7 1/2"
1515-9	BEDROOM	BALCONY	6' - 8"	7' - 0"	0' - 2"		0' - 7 1/2"
1516	STAIR 3	CORRIDOR	3' - 0"	7' - 0"	0' - 1 3/4"	2HR	0' - 6 1/8"
1516-1	HALL	CORRIDOR	3' - 0"	8' - 0"	0' - 1 3/4"	1HR	0' - 6 1/8"
1516-2	WH	HALL	2' - 8"	8' - 0"	0' - 1 3/4"		0' - 4 7/8"
1516-3	LAUNDRY	HALL	4' - 0"	8' - 0"	0' - 1 3/4"		0' - 4 7/8"
1516-4	HALL	BEDROOM	3' - 0"	8' - 0"	0' - 1 3/4"		0' - 4 7/8"
1516-6	KITCHEN	BALCONY	2' - 8"	7' - 0"	0' - 2 7/8"	1HR	0' - 8"
1516-7	BEDROOM	BATH	2' - 8"	8' - 0"	0' - 1 3/4"		0' - 7 7/8"
1516-8	BATH	CONDO	2' - 8"	8' - 0"	0' - 1 3/4"		0' - 4 7/8"
1517	STAIR 3	ELEV. LOBBY	3' - 0"	7' - 0"	0' - 1 3/4"	2HR	0' - 6 1/8"
1517-1	CORRIDOR	HALL	3' - 0"	8' - 0"	0' - 1 3/4"	1HR	0' - 6 1/8"
1517-2	BEDROOM 1	KITCHEN	2' - 8"	8' - 0"	0' - 1 3/4"		0' - 4 7/8"
1517-3	HALL	BATH 2	2' - 8"	8' - 0"	0' - 1 3/4"		0' - 4 7/8"
1517-4	CLOS.	KITCHEN	2' - 6"	8' - 0"	0' - 1 3/4"		0' - 4 7/8"
1517-5	KITCHEN	WH	2' - 8"	8' - 0"	0' - 1 3/4"		0' - 4 7/8"
1517-6	BEDROOM 2	CLOS.	4' - 0"	8' - 0"	0' - 1 3/4"		0' - 4 7/8"
1517-7	CONDO	BALCONY	2' - 8"	7' - 0"	0' - 2 7/8"	1HR	0' - 8"
1517-8	BEDROOM 2	BALCONY	6' - 8"	7' - 0"	0' - 2"		0' - 7 1/2"
1517-9	BATH 1	CLOS.	2' - 8"	8' - 0"	0' - 1 3/4"		0' - 7 7/8"
1517-10	BEDROOM 1	BATH 1	2' - 8"	8' - 0"	0' - 1 3/4"		0' - 4 7/8"
1517-11	KITCHEN	LAUNDRY	2' - 8"	8' - 0"	0' - 1 3/4"		0' - 4 7/8"
1517-12	CLOS.	BEDROOM 1	2' - 0"	8' - 0"	0' - 1 3/4"		0' - 4 7/8"
1517-13	BALCONY	BEDROOM 1	2' - 8"	7' - 0"	0' - 2 7/8"	1HR	0' - 8"
1518-1	CORRIDOR	CONDO	3' - 0"	8' - 0"	0' - 1 3/4"	1HR	0' - 8 3/8"
1518-2	LAUNDRY	CONDO	4' - 0"	8' - 0"	0' - 1 3/4"		0' - 4 7/8"
1518-3	BATH 1	CLOS.	2' - 8"	8' - 0"	0' - 1 3/4"		0' - 4 7/8"
1518-4	BATH 1	BEDROOM 1	2' - 8"	8' - 0"	0' - 1 3/4"		0' - 4 7/8"
1518-5	BEDROOM 1	CONDO	3' - 0"	8' - 0"	0' - 1 3/4"		0' - 4 7/8"
1518-6	CONDO	BEDROOM 2	3' - 0"	8' - 0"	0' - 1 3/4"		0' - 4 7/8"
1518-7	BATH 2	CONDO	2' - 8"	8' - 0"	0' - 1 3/4"		0' - 4 7/8"
1518-8	BEDROOM 2	BATH 2	2' - 8"	8' - 0"	0' - 1 3/4"		0' - 4 7/8"
1518-9	CLOS.	BEDROOM 2	3' - 0"	8' - 0"	0' - 1 3/4"		0' - 4 7/8"
1518-10	BEDROOM 2	BALCONY	2' - 8"	7' - 0"	0' - 2 7/8"	1HR	0' - 8"
1518-11	CONDO	BALCONY	2' - 8"	7' - 0"	0' - 2 7/8"		0' - 7 1/2"
1519	ELEC.	CORRIDOR	7' - 10"	7' - 10"	0' - 1 3/4"	2HR	0' - 6 1/8"
1519-1	CORRIDOR	KITCHEN	3' - 0"	7' - 0"	0' - 1 3/4"	1HR	
1519-2	KITCHEN	WH	2' - 8"	8' - 0"	0' - 1 3/4"		0' - 4 7/8"
1519-3	KITCHEN	LAUNDRY	2' - 8"	8' - 0"	0' - 1 3/4"		0' - 4 7/8"
1519-4	BEDROOM 1	BATH 1	2' - 8"	8' - 0"	0' - 1 3/4"		0' - 4 7/8"
1519-5	CLOS.	BATH 1	2' - 8"	8' - 0"	0' - 1 3/4"		0' - 4 7/8"
1519-6	CONDO	BEDROOM 1	3' - 0"	8' - 0"	0' - 1 3/4"		0' - 4 7/8"
1519-7	CONDO	BALCONY	6' - 0"	7' - 0"	0' - 2"		0' - 7 1/2"
1519-8	CLOS.	CONDO	2' - 0"	8' - 0"	0' - 1 3/4"		0' - 4 7/8"
1519-9	CONDO	BATH 2	2' - 8"	8' - 0"	0' - 1 3/4"		0' - 4 7/8"
1519-10	BEDROOM 2	CONDO	3' - 0"	8' - 0"	0' - 1 3/4"		0' - 4 7/8"
1519-11	BATH 2	BEDROOM 2	2' - 8"	8' - 0"	0' - 1 3/4"		0' - 4 7/8"
1519-12	BEDROOM 2	CLOS.	3' - 0"	8' - 0"	0' - 1 3/4"		0' - 4 7/8"
1520-1	CORRIDOR	HALL	3' - 0"	8' - 0"	0' - 1 3/4"	1HR	0' - 8 3/8"
1520-2	LAUNDRY	HALL	2' - 8"	8' - 0"	0' - 1 3/4"		0' - 4 7/8"
1520-3	HALL	WH	2' - 6"	8' - 0"	0' - 1 3/4"		0' - 4 7/8"
1520-4	HALL	BATH 2	2' - 8"	8' - 0"	0' - 1 3/4"		0' - 4 7/8"
1520-5	BEDROOM 2	HALL	3' - 0"	8' - 0"	0' - 1 3/4"		0' - 4 7/8"
1520-6	BEDROOM 2	CLOS.	4' - 0"	8' - 0"	0' - 1 3/4"		0' - 4 7/8"
1520-7	BATH 1	VEST.	2' - 8"	8' - 0"	0' - 1 3/4"		0' - 4 7/8"
1520-8	CLOS.	VEST.	3' - 6"	8' - 0"	0' - 1 3/4"		0' - 4 7/8"
1520-9	VEST.	BEDROOM 1	3' - 0"	8' - 0"	0' - 1 3/4"		0' - 4 7/8"
1520-10	BEDROOM 1	CLOS.	3' - 6"	8' - 0"	0' - 1 3/4"		0' - 4 7/8"
1520-11	BEDROOM 1	CONDO	3' - 0"	8' - 0"	0' - 1 3/4"		0' - 4 7/8"
1520-12	CONDO	BALCONY	2' - 8"	7' - 0"	0' - 2 7/8"	1HR	0' - 8"
1520-13	BEDROOM 1	BALCONY	2' - 8"	7' - 0"	0' - 2 7/8"	1HR	0' - 8"
1520-14	CLOS.	BEDROOM 1	2' - 6"	8' - 0"	0' - 1 3/4"		0' - 4 7/8"
1521-1	CORRIDOR	HALL	3' - 0"	8' - 0"	0' - 1 3/4"	1HR	0' - 6 1/8"
1521-2	HALL	LAUNDRY	2' - 8"	8' - 0"	0' - 1 3/4"		0' - 4 7/8"
1521-3	BATH 2	HALL	2' - 8"	8' - 0"	0' - 1 3/4"		0' - 4 7/8"
1521-4	WH	HALL	2' - 8"	8' - 0"	0' - 1 3/4"		0' - 4 7/8"
1521-5	CLOS.	BEDROOM 2	4' - 0"	8' - 0"	0' - 1 3/4"		0' - 4 7/8"
1521-6	HALL	BEDROOM 2	3' - 0"	8' - 0"	0' - 1 3/4"		0' - 4 7/8"
1521-7	HALL	BATH 1	2' - 8"	8' - 0"	0' - 1 3/4"		0' - 4 7/8"
1521-8	CLOS.	HALL	3' - 6"	8' - 0"	0' - 1 3/4"		0' - 4 7/8"
1521-9	HALL	CLOS.	3' - 6"	8' - 0"	0' - 1 3/4"		0' - 4 7/8"
1521-10	BEDROOM 1	HALL	3' - 0"	8' - 0"	0' - 1 3/4"		0' - 4 7/8"
1521-11	CONDO	BEDROOM 1	3' - 0"	8' - 0"	0' - 1 3/4"		0' - 4 7/8"
1521-12	BEDROOM 1	CLOS.	2' - 6"	8' - 0"	0' - 1 3/4"		0' - 4 7/8"
1521-13	BEDROOM 1	BALCONY	2' - 8"	7' - 0"	0' - 2 7/8"	1HR	0' - 8"
1521-14	CONDO	BALCONY	2' - 8"	7' - 0"	0' - 2 7/8"	1HR	0' - 8"

HB SA II
HARRY BAKER SMITH
ARCHITECTS II
P L L C
189 Maple Ridge Drive Metairie, LA 70001
(504)-885-4477
central@hbsaii.com :-: hbsaii.com
SINCE 1961

HARD ROCK HOTEL

1031 CANAL STREET
NEW ORLEANS, LOUISIANA

THESE PLANS AND SPECIFICATIONS HAVE BEEN PREPARED BY ME OR UNDER MY CLOSE PERSONAL SUPERVISION AND TO THE BEST OF MY KNOWLEDGE AND BELIEF THEY COMPLY WITH ALL CITY, STATE AND FEDERAL REQUIREMENTS, AND I AM NOT PROVIDING CONTRACT ADMINISTRATION.

CERTIFIED CORRECT

THIS DRAWING IS CONFIDENTIAL AND NOT BE LOANED, REPRODUCED, COPIED, EITHER WHOLLY OR IN PART, OR MADE PUBLIC IN ANY MANNER WITHOUT THE WRITTEN CONSENT OF HBSA II ARCHITECTS, A PROFESSIONAL L.L.C. ALL RIGHTS OF DESIGN OR INVENTION ARE RESERVED AND WILL REMAIN THE SOLE PROPERTY OF HBSA II ARCHITECTS A PROFESSIONAL L.L.C.

REVISION HISTORY

#		
1	REVISION #12	4/26/2019
2		
3		
4		
5		
6		
7		
8		

SCHEDULES

PROJECT#: 1709
PHASE: CD
TEAM: Author
CHECKER: Checker
SCALE: AS NOTED
ISSUED: 2/1/2019
SHEET#:

A6.10

DOOR SCHEDULE - 16TH FLOOR

MARK	FROM	TO	WIDTH	HEIGHT	THICKNESS	FIRE RATING	WALL THICKNESS
1600	CORRIDOR	ELEV. LOBBY	6' - 0"	7' - 0"	0' - 1 3/4"	2HR	0' - 6 1/8"
1600-1	CONDO	CORRIDOR	3' - 0"	8' - 0"	0' - 1 3/4"		0' - 6 1/8"
1600-2	BATH 2	CONDO	2' - 8"	8' - 0"	0' - 1 3/4"		0' - 4 7/8"
1600-3	BEDROOM 2	CONDO	3' - 0"	8' - 0"	0' - 1 3/4"		0' - 4 7/8"
1600-4	BATH 2	BEDROOM 2	2' - 8"	8' - 0"	0' - 1 3/4"		0' - 4 7/8"
1600-5		BEDROOM 2	4' - 0"	8' - 0"	0' - 1 3/4"		0' - 4 7/8"
1600-6		BEDROOM 2	4' - 0"	8' - 0"	0' - 1 3/4"		0' - 4 7/8"
1600-7	BALCONY	BEDROOM 2	3' - 2"	7' - 0"			
1600-8	LAUNDRY	KITCHEN	2' - 8"	8' - 0"	0' - 1 3/4"		0' - 4 7/8"
1600-9	BALCONY	LIVING	3' - 1 31/32"	7' - 0"			
1600-10	LIVING	BEDROOM 1	3' - 0"	8' - 0"	0' - 1 3/4"		0' - 4 7/8"
1600-11	B ATH 1	BEDROOM 1	2' - 8"	8' - 0"	0' - 1 3/4"		0' - 4 7/8"
1600-12	BEDROOM 1	CLOS.	2' - 8"	8' - 0"	0' - 1 3/4"		0' - 4 7/8"
1600-13	BEDROOM 1	BALCONY	3' - 0"	6' - 11 3/4"			
1601	CORRIDOR	STAIR 1	3' - 0"	7' - 0"	0' - 1 3/4"	2HR	0' - 6 1/8"
1601-1	CORRIDOR	HALL	3' - 0"	8' - 0"	0' - 1 3/4"	1HR	0' - 6 1/8"
1601-2	HALL	VEST.	3' - 0"	8' - 0"	0' - 1 3/4"		0' - 4 7/8"
1601-3	VEST.	BATH 2	3' - 0"	8' - 0"	0' - 1 3/4"		0' - 4 7/8"
1601-4	CLOS.	VEST.	2' - 6"	8' - 0"	0' - 1 3/4"		0' - 4 7/8"
1601-5	VEST.	BEDROOM 2	3' - 0"	8' - 0"	0' - 1 3/4"		0' - 4 7/8"
1601-6	CLOS.	BEDROOM 2	4' - 0"	8' - 0"	0' - 1 3/4"		0' - 4 7/8"
1601-7	BALCONY	BEDROOM 2	3' - 1"	7' - 0"			
1601-8	CLOS.	HALL	2' - 8"	8' - 0"	0' - 1 3/4"		0' - 4 7/8"
1601-9	VEST.	HALL	2' - 8"	8' - 0"	0' - 1 3/4"		0' - 4 7/8"
1601-10	VEST.	CLOS.	4' - 0"	8' - 0"	0' - 1 3/4"		0' - 4 7/8"
1601-11	VEST.	CLOS.	4' - 0"	8' - 0"	0' - 1 3/4"		0' - 4 7/8"
1601-13	BATH 1	VEST.	2' - 8"	8' - 0"	0' - 1 3/4"		0' - 4 7/8"
1601-14	VEST.	BEDROOM 1	4' - 0"	8' - 0"			0' - 4 7/8"
1601-15	BALCONY	CONDO	3' - 0"	7' - 0"			
1601-16	KITCHEN	BALCONY	2' - 11 1/4"	7' - 0"			
1601-17	BEDROOM 1	BALCONY	3' - 0"	7' - 0"			
1602	ELEC.	CORRIDOR	7' - 10"	7' - 10"	0' - 1 3/4"	2HR	0' - 6 1/8"
1602-1	CORRIDOR	KITCHEN	3' - 0"	8' - 0"	0' - 1 3/4"	1HR	0' - 6 1/8"
1602-2	POWDER	KITCHEN	2' - 8"	8' - 0"	0' - 1 3/4"		0' - 4 7/8"
1602-3	LAUNDRY	KITCHEN	3' - 0"	8' - 0"	0' - 1 3/4"		0' - 4 7/8"
1602-4	BEDROOM 2	KITCHEN	3' - 0"	8' - 0"	0' - 1 3/4"		0' - 4 7/8"
1602-5	KITCHEN	BATH	2' - 8"	8' - 0"	0' - 1 3/4"		0' - 4 7/8"
1602-6	BATH	VEST.	2' - 8"	8' - 0"	0' - 1 3/4"		0' - 4 7/8"
1602-7	VEST.	KITCHEN	2' - 8"	8' - 0"	0' - 1 3/4"		0' - 4 7/8"
1602-8	VEST.	BEDROOM 1	2' - 8"	8' - 0"	0' - 1 3/4"		0' - 4 7/8"
1602-9	CLOS.	BEDROOM 1	4' - 0"	8' - 0"	0' - 1 3/4"		0' - 4 7/8"
1602-10		BATH 2	2' - 0"	7' - 0"	0' - 1"		
1602-10	CONDO	BALCONY	2' - 9"	7' - 0"			
1602-11	BEDROOM 1	BALCONY	3' - 0"	7' - 0"			
1603-1	CORRIDOR	KITCHEN	3' - 0"	7' - 0"	0' - 1 3/4"	1HR	
1603-2	BATH 2	KITCHEN	2' - 8"	8' - 0"	0' - 1 3/4"		0' - 4 7/8"
1603-3	KITCHEN	LAUNDRY	2' - 8"	8' - 0"	0' - 1 3/4"		0' - 4 7/8"
1603-4	CLOS.	KITCHEN	4' - 0"	8' - 0"	0' - 1 3/4"		0' - 4 7/8"
1603-5	KITCHEN	BEDROOM 2	3' - 0"	8' - 0"	0' - 1 3/4"		0' - 4 7/8"
1603-6	CLOS.	BEDROOM 2	3' - 0"	8' - 0"	0' - 1 3/4"		0' - 4 7/8"
1603-7	BEDROOM 1	CONDO	3' - 0"	8' - 0"	0' - 1 3/4"		0' - 4 7/8"
1603-8	WH	BEDROOM 1	2' - 8"	8' - 0"	0' - 1 3/4"		0' - 4 7/8"
1603-9	BEDROOM 1	BATH 1	2' - 8"	8' - 0"	0' - 1 3/4"		0' - 4 7/8"
1603-10	CLOS.	BATH 1	2' - 8"	8' - 0"	0' - 1 3/4"		0' - 4 7/8"
1604-1	CORRIDOR	KITCHEN	3' - 0"	7' - 0"	0' - 1 3/4"	1HR	
1604-2	KITCHEN	LAUNDRY	4' - 0"	8' - 0"	0' - 1 3/4"		0' - 4 7/8"
1604-3	POWDER	KITCHEN	3' - 0"	8' - 0"	0' - 1 3/4"		0' - 4 7/8"
1604-4	KITCHEN	CLOS.	4' - 0"	8' - 0"	0' - 1 3/4"		0' - 4 7/8"
1604-5	BEDROOM 2	KITCHEN	2' - 10"	8' - 0"	0' - 1 3/4"		0' - 4 7/8"
1604-6	KITCHEN	BEDROOM 1	3' - 0"	8' - 0"	0' - 1 3/4"		0' - 4 7/8"
1604-7	BEDROOM 1	BATH	3' - 0"	8' - 0"	0' - 1 3/4"		0' - 4 7/8"
1604-8	BEDROOM 1	CLOS.	4' - 0"	8' - 0"	0' - 1 3/4"		0' - 4 7/8"
1604-9	BATH 1		2' - 0"	7' - 0"	0' - 1"		
1604-9	CONDO	BALCONY	3' - 1 1/32"	7' - 0"			
1604-10	BEDROOM 1	BALCONY	3' - 0"	7' - 0"			
1605		CORRIDOR	6' - 0"	7' - 0"	0' - 1 3/4"	1HR	0' - 4 7/8"
1605-1	CORRIDOR	KITCHEN	3' - 0"	8' - 0"	0' - 1 3/4"	1HR	0' - 6 1/8"
1605-2	KITCHEN	BATH 2	2' - 8"	8' - 0"	0' - 1 3/4"		0' - 4 7/8"
1605-3	BEDROOM 2	KITCHEN	2' - 8"	8' - 0"	0' - 1 3/4"		0' - 4 7/8"
1605-4	BEDROOM 2	CLOS.	2' - 8"	8' - 0"	0' - 1 3/4"		0' - 4 7/8"
1605-5	LAUNDRY	KITCHEN	2' - 8"	8' - 0"	0' - 1 3/4"		0' - 4 7/8"
1605-6	BEDROOM 1	CONDO	3' - 0"	8' - 0"	0' - 1 3/4"		0' - 4 7/8"
1605-7	BEDROOM 1	WH	2' - 8"	8' - 0"	0' - 1 3/4"		0' - 4 7/8"
1605-8	BEDROOM 1	BATH 1	2' - 8"	8' - 0"	0' - 1 3/4"		0' - 4 7/8"
1605-9	BATH 1	CLOS.	2' - 8"	8' - 0"	0' - 1 3/4"		0' - 4 7/8"
1605-16		BATH	2' - 0"	7' - 0"	0' - 1"		
1606		CORRIDOR	6' - 0"	7' - 0"	0' - 1 3/4"	1HR	0' - 4 7/8"
1606-1	CORRIDOR	ENTRY	3' - 0"	7' - 0"	0' - 1 3/4"	1HR	
1606-2	ENTRY	CLOS.	3' - 0"	8' - 0"	0' - 1 3/4"		0' - 4 7/8"
1606-3	LAUNDRY	KITCHEN	3' - 6"	8' - 0"	0' - 1 3/4"		0' - 4 7/8"
1606-4	PANTRY	KITCHEN	2' - 6"	8' - 0"	0' - 1 3/4"		0' - 4 7/8"
1606-5	KITCHEN	VEST.	2' - 8"	8' - 0"	0' - 1 3/4"		0' - 4 7/8"
1606-6	BATH	VEST.	2' - 10"	8' - 0"	0' - 1 3/4"		0' - 4 7/8"
1606-7	VEST.	BEDROOM	3' - 0"	8' - 0"	0' - 1 3/4"		0' - 4 7/8"
1606-8	BEDROOM	CLOS.	4' - 0"	8' - 0"	0' - 1 3/4"		0' - 4 7/8"
1606-9	BEDROOM	BALCONY	3' - 0"	7' - 0"			
1606-10	CONDO	BALCONY	3' - 0"	7' - 0"			
1607-1	CORRIDOR	KITCHEN	3' - 0"	7' - 0"	0' - 1 3/4"	1HR	
1607-2	CLOS.	KITCHEN	2' - 8"	8' - 0"	0' - 1 3/4"		0' - 4 7/8"

DOOR SCHEDULE - 16TH FLOOR

MARK	FROM	TO	WIDTH	HEIGHT	THICKNESS	FIRE RATING	WALL THICKNESS
1607-3	KITCHEN	CLOS.	4' - 0"	8' - 0"	0' - 1 3/4"		0' - 4 7/8"
1607-4	LAUNDRY	KITCHEN	4' - 0"	8' - 0"	0' - 1 3/4"		0' - 4 7/8"
1607-5	VEST.	KITCHEN	3' - 0"	8' - 0"	0' - 1 3/4"		0' - 4 7/8"
1607-6	VEST.	BATH	3' - 0"	8' - 0"	0' - 1 3/4"		0' - 4 7/8"
1607-7		BATH	2' - 8"	8' - 0"	0' - 1 3/4"		0' - 4 7/8"
1607-8	BATH	TOILET	3' - 0"	8' - 0"	0' - 1 3/4"		0' - 4 7/8"
1607-9	VEST.	BEDROOM	3' - 0"	8' - 0"	0' - 1 3/4"		0' - 4 7/8"
1607-10	CLOS.	BEDROOM	4' - 0"	8' - 0"	0' - 1 3/4"		0' - 4 7/8"
1607-11	BALCONY	BEDROOM	2' - 10 21/32"	7' - 0"			
1607-12	BALCONY	CONDO	3' - 0"	7' - 0"			
1608-1	CORRIDOR	KITCHEN	3' - 0"	7' - 0"	0' - 1 3/4"	1HR	
1608-2	LAUNDRY	KITCHEN	4' - 0"	8' - 0"	0' - 1 3/4"		0' - 4 7/8"
1608-3	KITCHEN	VEST.	3' - 0"	8' - 0"	0' - 1 3/4"		0' - 4 7/8"
1608-4	BATH	VEST.	3' - 0"	8' - 0"	0' - 1 3/4"		0' - 4 7/8"
1608-5	CLOSET	BATH	3' - 0"	8' - 0"	0' - 1 3/4"		0' - 4 7/8"
1608-6	BATH	BEDROOM	2' - 8"	8' - 0"	0' - 1 3/4"		0' - 4 7/8"
1608-7	BEDROOM	VEST.	3' - 0"	8' - 0"	0' - 1 3/4"		0' - 4 7/8"
1609	CORRIDOR	ELEV. LOBBY	5' - 3"	6' - 10 11/16"	0' - 0"	2HR	0' - 6 1/8"
1609-1	CORRIDOR	KITCHEN	3' - 0"	7' - 0"	0' - 1 3/4"	1HR	
1609-2	LAUNDRY	KITCHEN	4' - 0"	8' - 0"	0' - 1 3/4"		0' - 4 7/8"
1609-3	POWDER	KITCHEN	3' - 0"	8' - 0"	0' - 1 3/4"		0' - 4 7/8"
1609-4	BEDROOM 2	KITCHEN	3' - 0"	8' - 0"	0' - 1 3/4"		0' - 4 7/8"
1609-5	CLOS.	KITCHEN	3' - 6"	8' - 0"	0' - 1 3/4"		0' - 4 7/8"
1609-6	VEST.	KITCHEN	2' - 8"	8' - 0"	0' - 1 3/4"		0' - 4 7/8"
1609-7	VEST.	BATH	2' - 8"	8' - 0"	0' - 1 3/4"		0' - 4 7/8"
1609-8	VEST.	BEDROOM 1	3' - 0"	8' - 0"	0' - 1 3/4"		0' - 4 7/8"
1609-9	BEDROOM 1	CLOS.	4' - 0"	8' - 0"	0' - 1 3/4"		0' - 4 7/8"
1609-10	BEDROOM 1	BALCONY	3' - 0"	7' - 0"			
1609-11	CONDO	BALCONY	3' - 2 15/32"	7' - 0"			
1610	ELEV. LOBBY	CORRIDOR	3' - 0"	7' - 0"	0' - 1 3/4"	2HR	0' - 6 1/8"
1610-1	KITCHEN	CORRIDOR	3' - 0"	7' - 0"	0' - 1 3/4"	1HR	
1610-2	LAUNDRY	KITCHEN	4' - 0"	8' - 0"	0' - 1 3/4"		0' - 4 7/8"
1610-3	VEST.	KITCHEN	3' - 0"	8' - 0"	0' - 1 3/4"		0' - 4 7/8"
1610-4	VEST.	BATH	3' - 0"	8' - 0"	0' - 1 3/4"		0' - 4 7/8"
1610-5	BATH	CLOSET	2' - 8"	8' - 0"	0' - 1 3/4"		0' - 4 7/8"
1610-6	VEST.	BEDROOM	3' - 0"	8' - 0"	0' - 1 3/4"		0' - 4 7/8"
1610-7	BATH	BEDROOM	2' - 8"	8' - 0"	0' - 1 3/4"		0' - 4 7/8"
1610-8	BEDROOM	BALCONY	3' - 0"	7' - 0"			
1610-9	CONDO	BALCONY	3' - 0"	7' - 0"			
1611	ELEV. LOBBY	STAIR 3	3' - 0"	7' - 0"	0' - 1 3/4"	2HR	0' - 6 1/8"
1611-1	CORRIDOR	KITCHEN	3' - 0"	7' - 0"	0' - 1 3/4"	1HR	
1611-2	LAUNDRY	KITCHEN	2' - 8"	8' - 0"	0' - 1 3/4"		0' - 4 7/8"
1611-3	KITCHEN	BATH	3' - 0"	8' - 0"	0' - 1 3/4"		0' - 4 7/8"
1611-4	TOILET	BATH	2' - 8"	8' - 0"	0' - 1 3/4"		0' - 4 7/8"
1611-5	VEST.	BATH	3' - 0"	8' - 0"	0' - 1 3/4"		0' - 8 1/2"
1611-6	VEST.	CLOS.	4' - 0"	8' - 0"	0' - 1 3/4"		0' - 4 7/8"
1611-7	VEST.	WH	2' - 0"	8' - 0"	0' - 1 3/4"		0' - 4 7/8"
1611-8	VEST.	KITCHEN	3' - 0"	8' - 0"	0' - 1 3/4"		0' - 4 7/8"
1611-9	VEST.	BEDROOM	3' - 0"	8' - 0"	0' - 1 3/4"		0' - 4 7/8"
1611-10	BALCONY	BEDROOM	3' - 0 9/32"	7' - 0"			
1611-11	BALCONY	CONDO	2' - 9"	7' - 0"			
1612	STAIR 3	CORRIDOR	3' - 0"	7' - 0"	0' - 1 3/4"	2HR	0' - 6 1/8"
1612-1	CORRIDOR	HALL	3' - 0"	7' - 0"	0' - 1 3/4"	1HR	
1612-2	HALL	HALL	2' - 8"	8' - 0"	0' - 1 3/4"		0' - 4 7/8"
1612-3	HALL	BATH 2	3' - 0"	8' - 0"	0' - 1 3/4"		0' - 4 7/8"
1612-4	HALL	LAUNDRY	4' - 0"	8' - 0"	0' - 1 3/4"		0' - 4 7/8"
1612-5	HALL	BEDROOM 2	3' - 0"	8' - 0"	0' - 1 3/4"		0' - 4 7/8"
1612-6	BEDROOM 2	CLOS.	2' - 8"	8' - 0"	0' - 1 3/4"		0' - 4 7/8"
1612-7	WH	HALL	2' - 8"	8' - 0"	0' - 1 3/4"		0' - 4 7/8"
1612-8	CLOS.	HALL	4' - 0"	8' - 0"	0' - 1 3/4"		0' - 4 7/8"
1612-9	HALL	VEST.	3' - 0"	8' - 0"	0' - 1 3/4"		0' - 4 7/8"
1612-10	VEST.	CLOS.	4' - 0"	8' - 0"	0' - 1 3/4"		0' - 4 7/8"
1612-11	CLOS.	VEST.	4' - 0"	8' - 0"	0' - 1 3/4"		0' - 4 7/8"
1612-12	BATH 1	VEST.	2' - 8"	8' - 0"	0' - 1 3/4"		0' - 4 7/8"
1612-13	VEST.	BEDROOM 1	3' - 0"	8' - 0"	0' - 1 3/4"		0' - 4 7/8"
1612-14	BALCONY	BEDROOM 1	3' - 0"	7' - 0"			
1612-15	BALCONY	CONDO	2' - 10 5/8"	7' - 0"			
1612-16	BALCONY	CONDO	3' - 0"	7' - 0"			
1613-1	CORRIDOR	KITCHEN	3' - 0"	7' - 0"	0' - 1 3/4"	1HR	
1613-2	KITCHEN	LAUNDRY	4' - 0"	8' - 0"	0' - 1 3/4"		0' - 4 7/8"
1613-3	CONDO	BEDROOM	2' - 8"	8' - 0"	0' - 1 3/4"		0' - 4 7/8"
1613-4	BEDROOM	CLOS.	3' - 6"	8' - 0"	0' - 1 3/4"		0' - 4 7/8"
1613-5	BEDROOM	CLOS.	3' - 6"	8' - 0"	0' - 1 3/4"		0' - 4 7/8"
1613-6	BEDROOM	BATH	2' - 8"	8' - 0"	0' - 1 3/4"		0' - 4 7/8"
1613-7	BALCONY	CONDO	2' - 11 1/2"	7' - 0"			
1614-1	CORRIDOR	ENTRY	3' - 0"	8' - 0"	0' - 1 3/4"	1HR	0' - 6 1/8"
1614-2	ENTRY	BEDROOM 2	3' - 0"	8' - 0"	0' - 1 3/4"		0' - 4 7/8"
1614-3	BEDROOM 2	BATH 2	3' - 0"	8' - 0"	0' - 1 3/4"		0' - 4 7/8"
1614-4	CLOS.	BEDROOM 2	3' - 6"	8' - 0"	0' - 1 3/4"		0' - 4 7/8"
1614-5	CLOS.	BEDROOM 2	3' - 6"	8' - 0"	0' - 1 3/4"		0' - 4 7/8"
1614-6	ENTRY	POWDER	3' - 0"	8' - 0"	0' - 1 3/4"		0' - 4 7/8"
1614-7	ENTRY	CLOS.	4' - 0"	8' - 0"	0' - 1 3/4"		0' - 4 7/8"
1614-8	LAUNDRY	ENTRY	2' - 8"	8' - 0"	0' - 1 3/4"		0' - 4 7/8"
1614-9	OFFICE	ENTRY	3' - 0"	8' - 0"	0' - 1 3/4"		0' - 4 7/8"
1614-10	ENTRY	BEDROOM 1	2' - 10"	8' - 0"	0' - 1 3/4"		0' - 4 7/8"
1614-11	BEDROOM 1	BATH 1	2' - 10"	8' - 0"	0' - 1 3/4"		0' - 4 7/8"
1614-12	TOILET	BATH 1	2' - 8"	8' - 0"	0' - 1 3/4"		0' - 4 7/8"
1614-13	BEDROOM 1	CLOS.	2' - 8"	8' - 0"	0' - 1 3/4"		0' - 4 7/8"
1614-14	WH	CLOS.	2' - 6"	8' - 0"	0' - 1 3/4"		0' - 4 7/8"
1614-15	CLOS.	BEDROOM 1	2' - 8"	8' - 0"	0' - 1 3/4"		0' - 4 7/8"

DOOR SCHEDULE - 16TH FLOOR

MARK	FROM	TO	WIDTH	HEIGHT	THICKNESS	FIRE RATING	WALL THICKNESS
1614-16	BALCONY	KITCHEN	3' - 0"	7' - 0"			
1614-17	CONDO	BALCONY	3' - 0"	7' - 0"			
1614-18	BEDROOM 1	BALCONY	3' - 0"	7' - 0"			
1615-1	KITCHEN	CORRIDOR	3' - 0"	8' - 0"	0' - 1 3/4"	1HR	0' - 6 1/8"
1615-2	WH	KITCHEN	4' - 0"	8' - 0"	0' - 1 3/4"		0' - 4 7/8"
1615-3	CONDO	BEDROOM 2	3' - 0"	8' - 0"	0' - 1 3/4"		0' - 4 7/8"
1615-4	BEDROOM 2	CLOS.	2' - 8"	8' - 0"	0' - 1 3/4"		0' - 4 7/8"
1615-5	BEDROOM 2	BATH 2	2' - 8"	8' - 0"	0' - 1 3/4"		0' - 4 7/8"
1615-6	BEDROOM 2	BALCONY	3' - 0"	8' - 0"			
1615-7	KITCHEN	POWDER	3' - 0"	8' - 0"	0' - 1 3/4"		0' - 4 7/8"
1615-8	LAUNDRY	KITCHEN	2' - 8"	8' - 0"	0' - 1 3/4"		0' - 4 7/8"
1615-9	KITCHEN	BEDROOM 1	3' - 0"	8' - 0"	0' - 1 3/4"		0' - 4 7/8"
1615-10	BEDROOM 1	BATH 1	2' - 8"	8' - 0"	0' - 1 3/4"		0' - 4 7/8"
1615-11	CLOSET	BATH 1	2' - 8"	8' - 0"	0' - 1 3/4"		0' - 4 7/8"
1616-1	CORRIDOR	KITCHEN	3' - 0"	8' - 0"	0' - 1 3/4"	1HR	0' - 6 1/8"
1616-2	WH	KITCHEN	3' - 6"	8' - 0"	0' - 1 3/4"		0' - 4 7/8"
1616-3	BEDROOM 2	CONDO	2' - 8"	8' - 0"	0' - 1 3/4"		0' - 4 7/8"
1616-4	BEDROOM 2	CLOS.	3' - 0"	8' - 0"	0' - 1 3/4"		0' - 4 7/8"
1616-5	BEDROOM 2	BATH 2	2' - 8"	8' - 0"	0' - 1 3/4"		0' - 4 7/8"
1616-6	CLOS	BATH 2	2' - 8"	8' - 0"	0' - 1 3/4"		0' - 4 7/8"
1616-7	HALL	POWDER	2' - 8"	8' - 0"	0' - 1 3/4"		0' - 4 7/8"
1616-8	HALL	LAUNDRY	2' - 0"	8' - 0"	0' - 1 3/4"		0' - 4 7/8"
1616-9	HALL	BEDROOM 1	3' - 0"	8' - 0"	0' - 1 3/4"		0' - 4 7/8"
1616-10	BEDROOM 1	BATH	2' - 8"	8' - 0"	0' - 1 3/4"		0' - 8 1/2"
1616-11	CLOSET	BATH	2' - 8"	8' - 0"	0' - 1 3/4"		0' - 4 7/8"
1616-23	BATH 2		2' - 0"	7' - 0"	0' - 1"		
1617-1	CORRIDOR	HALL	3' - 0"	7' - 0"	0' - 1 3/4"	1HR	
1617-2	HALL	BEDROOM 3	3' - 0"	8' - 0"	0' - 1 3/4"		0' - 4 7/8"
1617-3	BEDROOM 3	BATH 3	4' - 0"	8' - 0"	0' - 1 3/4"		0' - 4 7/8"
1617-4	CLOSET	BEDROOM 3	2' - 8"	8' - 0"	0' - 1 3/4"		0' - 4 7/8"
1617-5	POWDER	HALL	3' - 0"	8' - 0"	0' - 1 3/4"		0' - 4 7/8"
1617-6	BEDROOM 2	HALL	2' - 8"	8' - 0"	0' - 1 3/4"		0' - 4 7/8"
1617-7	BEDROOM 2	BATH 2	2' - 8"	8' - 0"	0' - 1 3/4"		0' - 4 7/8"
1617-8	BEDROOM 2	CLOS.	2' - 8"	8' - 0"	0' - 1 3/4"		0' - 4 7/8"
1617-9	CLOS.	CLOS.	2' - 0"	8' - 0"	0' - 1 3/4"		0' - 4 7/8"
1617-10	VEST.	KITCHEN	3' - 0"	8' - 0"	0' - 1 3/4"		0' - 4 7/8"
1617-11	VEST.	LAUNDRY	4' - 0"	8' - 0"	0' - 1 3/4"		0' - 4 7/8"
1617-12	BEDROOM 1	VEST.	3' - 0"	8' - 0"	0' - 1 3/4"		0' - 4 7/8"
1617-13	BEDROOM 1	BATH 1	3' - 0"	8' - 0"	0' - 1 3/4"		0' - 4 7/8"
1617-14	BATH 1	TOILET	3' - 0"	8' - 0"	0' - 1 3/4"		0' - 4 7/8"
1617-15	KITCHEN	KITCHEN	2' - 8"	4' - 0"	0' - 2"		0' - 4 7/8"
1617-16	CLOS.	BEDROOM 1	3' - 0"	8' - 0"	0' - 1 3/4"		0' - 4 7/8"
1617-17	BALCONY	BEDROOM 1	3' - 0"	7' - 0"			
1617-18	CONDO	BALCONY	3' - 0"	7' - 0"			

HB HARRY BAKER SMITH SA II ARCHITECTS II
P L L C
189 Maple Ridge Drive Metairie, LA 70001
(504)-885-4477
central@hbsaii.com hbsaii.com
SINCE 1961

HARD ROCK HOTEL

1031 CANAL STREET
NEW ORLEANS, LOUISIANA

THESE PLANS AND SPECIFICATIONS HAVE BEEN PREPARED BY ME OR UNDER MY CLOSE PERSONAL SUPERVISION AND TO THE BEST OF MY KNOWLEDGE AND BELIEF THEY COMPLY WITH ALL CITY, STATE AND FEDERAL REQUIREMENTS, AND I AM NOT PROVIDING CONTRACT ADMINISTRATION.

CERTIFIED CORRECT

THIS DRAWING IS CONFIDENTIAL AND NOT BE LOANED, REPRODUCED, COPIED, EITHER WHOLLY OR IN PART, OR MADE PUBLIC IN ANY MANNER WITHOUT THE WRITTEN CONSENT OF HBSA II ARCHITECTS, A PROFESSIONAL LLC. ALL RIGHTS OF DESIGN OR INVENTION ARE RESERVED AND WILL REMAIN THE SOLE PROPERTY OF HBSA II ARCHITECTS A PROFESSIONAL LLC.

REVISION HISTORY

	1	2	3	4	5	6	7	8
4/26/2019								
REVISION #12								

SCHEDULES

PROJECT#: 1709
PHASE: CD
TEAM: Author
CHECKER: Checker
SCALE: AS NOTED
ISSUED: 2/1/2019
SHEET#:

A6.11

HRH_1031 CANAL ST._FOF ARCH SET_4/26/2019, 12:00 PM

DOOR SCHEDULE - 17TH FLOOR

MARK	FROM	TO	WIDTH	HEIGHT	THICKNESS	FIRE RATING	WALL THICKNESS
1700	CORRIDOR	ELEC.	7' - 10"	7' - 10"	0' - 1 3/4"	2HR	0' - 6 1/8"
1700-1	CONDO	CORRIDOR	3' - 0"	8' - 0"	0' - 1 3/4"	1HR	0' - 6 1/8"
1700-2	BATH 2	CONDO	2' - 8"	8' - 0"	0' - 1 3/4"		0' - 4 7/8"
1700-3	BEDROOM 2	CONDO	3' - 0"	8' - 0"	0' - 1 3/4"		0' - 4 7/8"
1700-4	BATH 2	BEDROOM 2	2' - 8"	8' - 0"	0' - 1 3/4"		0' - 4 7/8"
1700-5	CLOS.	BEDROOM 2	4' - 0"	8' - 0"	0' - 1 3/4"		0' - 4 7/8"
1700-7	CLOS.	BEDROOM 2	4' - 0"	8' - 0"	0' - 1 3/4"		0' - 4 7/8"
1700-8		BEDROOM 2	3' - 2"	7' - 0"			
1700-9	LAUNDRY	KITCHEN	2' - 8"	8' - 0"	0' - 1 3/4"		0' - 4 7/8"
1700-10		LIVING	3' - 1 31/32"	7' - 0"			
1700-11	LIVING	BEDROOM 1	3' - 0"	8' - 0"	0' - 1 3/4"		0' - 4 7/8"
1700-12	BATH 1	BEDROOM 1	2' - 8"	8' - 0"	0' - 1 3/4"		0' - 4 7/8"
1700-13	BEDROOM 1	CLOS.	2' - 8"	8' - 0"	0' - 1 3/4"		0' - 4 7/8"
1700-14	BEDROOM 1		3' - 0"	6' - 11 3/4"			
1700-15	WH	CORRIDOR	2' - 8"	8' - 0"	0' - 1 3/4"		0' - 6 1/8"
1701-1	CORRIDOR	HALL	3' - 0"	8' - 0"	0' - 1 3/4"	1HR	0' - 6 1/8"
1701-2	HALL	VEST.	3' - 0"	8' - 0"	0' - 1 3/4"		0' - 4 7/8"
1701-3	LAUNDRY	VEST.	2' - 6"	8' - 0"	0' - 1 3/4"		0' - 4 7/8"
1701-4	VEST.	BATH 2	3' - 0"	8' - 0"	0' - 1 3/4"		0' - 4 7/8"
1701-5	VEST.	BEDROOM 2	3' - 0"	8' - 0"	0' - 1 3/4"		0' - 4 7/8"
1701-6	CLOS.	BEDROOM 2	4' - 0"	8' - 0"	0' - 1 3/4"		0' - 4 7/8"
1701-7		BEDROOM 2	3' - 1"	7' - 0"			
1701-8	CLOS.	HALL	2' - 8"	8' - 0"	0' - 1 3/4"		0' - 4 7/8"
1701-9	WH	HALL	2' - 6"	8' - 0"	0' - 1 3/4"		0' - 4 7/8"
1701-10	VEST.		2' - 8"	8' - 0"	0' - 1 3/4"		0' - 4 7/8"
1701-11	VEST.	BEDROOM 1	4' - 0"	8' - 0"			0' - 4 7/8"
1701-12	VEST.	CLOS.	4' - 0"	8' - 0"	0' - 1 3/4"		0' - 4 7/8"
1701-13	VEST.	CLOS.	4' - 0"	8' - 0"	0' - 1 3/4"		0' - 4 7/8"
1701-14	VEST.	CLOS.	2' - 6"	8' - 0"	0' - 1 3/4"		0' - 4 7/8"
1701-15	BATH 1	VEST.	2' - 8"	8' - 0"	0' - 1 3/4"		0' - 4 7/8"
1701-16		CONDO	3' - 0"	7' - 0"			
1701-17	KITCHEN		2' - 11 1/4"	7' - 0"			
1701-18	BEDROOM 1		3' - 0"	7' - 0"			
1702-1	CORRIDOR	KITCHEN	3' - 0"	8' - 0"	0' - 1 3/4"	1HR	0' - 6 1/8"
1702-2	LAUNDRY	KITCHEN	3' - 0"	8' - 0"	0' - 1 3/4"		0' - 4 7/8"
1702-3	BATH 2	KITCHEN	2' - 8"	8' - 0"	0' - 1 3/4"		0' - 4 7/8"
1702-4	BEDROOM 2	KITCHEN	3' - 0"	8' - 0"	0' - 1 3/4"		0' - 4 7/8"
1702-5	VEST.	KITCHEN	2' - 8"	8' - 0"	0' - 1 3/4"		0' - 4 7/8"
1702-6	BATH 1	VEST.	2' - 8"	8' - 0"	0' - 1 3/4"		0' - 4 7/8"
1702-7	WH	BATH 1	2' - 8"	8' - 0"	0' - 1 3/4"		0' - 4 7/8"
1702-8	VEST.	BEDROOM 1	2' - 8"	8' - 0"	0' - 1 3/4"		0' - 4 7/8"
1702-9	CLOS.	BEDROOM 1	4' - 0"	8' - 0"	0' - 1 3/4"		0' - 4 7/8"
1702-10	CONDO		2' - 9"	7' - 0"			
1702-11	BEDROOM 1		3' - 0"	7' - 0"			
1703		CORRIDOR	6' - 0"	7' - 0"	0' - 1 3/4"	1HR	0' - 4 7/8"
1703-1	CORRIDOR	KITCHEN	3' - 0"	8' - 0"	0' - 1 3/4"	1HR	0' - 6 1/8"
1703-2	BATH 2	KITCHEN	2' - 8"	8' - 0"	0' - 1 3/4"		0' - 4 7/8"
1703-4	KITCHEN	BEDROOM 2	3' - 0"	8' - 0"	0' - 1 3/4"		0' - 4 7/8"
1703-5	CLOS.	BEDROOM 2	3' - 0"	8' - 0"	0' - 1 3/4"		0' - 4 7/8"
1703-6	KITCHEN	LAUNDRY	2' - 8"	8' - 0"	0' - 1 3/4"		0' - 4 7/8"
1703-7	CLOS.	KITCHEN	4' - 0"	8' - 0"	0' - 1 3/4"		0' - 4 7/8"
1703-8	BEDROOM 1	CONDO	3' - 0"	8' - 0"	0' - 1 3/4"		0' - 4 7/8"
1703-9	WH	BEDROOM 1	2' - 8"	8' - 0"	0' - 1 3/4"		0' - 4 7/8"
1703-10	BEDROOM 1	BATH 1	2' - 8"	8' - 0"	0' - 1 3/4"		0' - 4 7/8"
1703-11	CLOS.	BATH 1	2' - 8"	8' - 0"	0' - 1 3/4"		0' - 4 7/8"
1703-12	CONDO		3' - 7 11/16"	8' - 9 1/2"			
1704-1	CORRIDOR	KITCHEN	3' - 0"	7' - 0"	0' - 1 3/4"	1HR	
1704-2	KITCHEN	LAUNDRY	4' - 0"	8' - 0"	0' - 1 3/4"		0' - 4 7/8"
1704-3	POWDER	KITCHEN	3' - 0"	8' - 0"	0' - 1 3/4"		0' - 4 7/8"
1704-4	BEDROOM 2	KITCHEN	2' - 10"	8' - 0"	0' - 1 3/4"		0' - 4 7/8"
1704-5	KITCHEN	CLOS.	4' - 0"	8' - 0"	0' - 1 3/4"		0' - 4 7/8"
1704-6	KITCHEN	BEDROOM 1	3' - 0"	8' - 0"	0' - 1 3/4"		0' - 4 7/8"
1704-7	BEDROOM 1	BATH 1	3' - 0"	8' - 0"	0' - 1 3/4"		0' - 4 7/8"
1704-8	BEDROOM 1	CLOS.	4' - 0"	8' - 0"	0' - 1 3/4"		0' - 4 7/8"
1704-9	CONDO		3' - 1 1/32"	7' - 0"			
1704-10	BEDROOM 1		3' - 0"	7' - 0"			
1705-1	CORRIDOR	KITCHEN	3' - 0"	8' - 0"	0' - 1 3/4"	1HR	0' - 6 1/8"
1705-2	KITCHEN	BATH 2	2' - 8"	8' - 0"	0' - 1 3/4"		0' - 4 7/8"
1705-3	BEDROOM 2	KITCHEN	2' - 8"	8' - 0"	0' - 1 3/4"		0' - 4 7/8"
1705-4	BEDROOM 2	CLOS.	2' - 8"	8' - 0"	0' - 1 3/4"		0' - 4 7/8"
1705-5	LAUNDRY	KITCHEN	2' - 8"	8' - 0"	0' - 1 3/4"		0' - 4 7/8"
1705-6	BEDROOM 1	CONDO	3' - 0"	8' - 0"	0' - 1 3/4"		0' - 4 7/8"
1705-7	BEDROOM 1	WH	2' - 8"	8' - 0"	0' - 1 3/4"		0' - 4 7/8"
1705-8	BATH 1	BEDROOM 1	2' - 8"	8' - 0"	0' - 1 3/4"		0' - 4 7/8"
1705-9	BATH 1	CLOS.	2' - 8"	8' - 0"	0' - 1 3/4"		0' - 4 7/8"
1705-10		CONDO	3' - 2 3/16"	8' - 9"			
1706		CORRIDOR	6' - 0"	7' - 0"	0' - 1 3/4"	1HR	0' - 4 7/8"
1706-1	CORRIDOR	ENTRY	3' - 0"	7' - 0"	0' - 1 3/4"	1HR	
1706-2	ENTRY	CLOS.	3' - 0"	8' - 0"	0' - 1 3/4"		0' - 4 7/8"
1706-3	LAUNDRY	KITCHEN	3' - 6"	8' - 0"	0' - 1 3/4"		0' - 4 7/8"
1706-4	CLOS.	KITCHEN	2' - 6"	8' - 0"	0' - 1 3/4"		0' - 4 7/8"
1706-5	KITCHEN	VEST.	2' - 8"	8' - 0"	0' - 1 3/4"		0' - 4 7/8"
1706-6	BATH 1	VEST.	2' - 10"	8' - 0"	0' - 1 3/4"		0' - 4 7/8"
1706-7	VEST.	BEDROOM	3' - 0"	8' - 0"	0' - 1 3/4"		0' - 4 7/8"
1706-8	BEDROOM	CLOS.	4' - 0"	8' - 0"	0' - 1 3/4"		0' - 4 7/8"
1706-9	BEDROOM	BALCONY	3' - 0"	7' - 0"			
1706-10	CONDO	BALCONY	3' - 0"	7' - 0"			
1707	CORRIDOR	ELEV. LOBBY	5' - 3"	6' - 10 11/16"	0' - 0"	2HR	0' - 6 1/8"
1707-1	CORRIDOR	KITCHEN	3' - 0"	7' - 0"	0' - 1 3/4"	1HR	
1707-2	CLOS.	KITCHEN	2' - 8"	8' - 0"	0' - 1 3/4"		0' - 4 7/8"
1707-3	KITCHEN	CLOS.	4' - 0"	8' - 0"	0' - 1 3/4"		0' - 4 7/8"
1707-4	LAUNDRY	KITCHEN	4' - 0"	8' - 0"	0' - 1 3/4"		0' - 4 7/8"
1707-5	VEST.	KITCHEN	3' - 0"	8' - 0"	0' - 1 3/4"		0' - 4 7/8"
1707-6	VEST.	BATH	3' - 0"	8' - 0"	0' - 1 3/4"		0' - 4 7/8"
1707-7		BATH	2' - 8"	8' - 0"	0' - 1 3/4"		0' - 4 7/8"
1707-8	BATH	TOILET	3' - 0"	8' - 0"	0' - 1 3/4"		0' - 4 7/8"
1707-9	VEST.	BEDROOM	3' - 0"	8' - 0"	0' - 1 3/4"		0' - 4 7/8"
1707-10	CLOS.	BEDROOM	4' - 0"	8' - 0"	0' - 1 3/4"		0' - 4 7/8"
1707-11		BEDROOM	3' - 0"	7' - 0"			
1707-12		CONDO	3' - 0"	7' - 0"			
1708	ELEV. LOBBY	CORRIDOR	3' - 0"	7' - 0"	0' - 1 3/4"	2HR	0' - 6 1/8"
1708-1	CORRIDOR	KITCHEN	3' - 0"	8' - 0"	0' - 1 3/4"	1HR	0' - 6 1/8"
1708-2	LAUNDRY	KITCHEN	4' - 0"	8' - 0"	0' - 1 3/4"		0' - 4 7/8"
1708-3	KITCHEN	VEST.	3' - 0"	8' - 0"	0' - 1 3/4"		0' - 4 7/8"
1708-4	BATH	VEST.	3' - 0"	8' - 0"	0' - 1 3/4"		0' - 4 7/8"
1708-5	CLOS.	BATH	3' - 0"	8' - 0"	0' - 1 3/4"		0' - 4 7/8"
1708-6	BATH	BEDROOM	2' - 8"	8' - 0"	0' - 1 3/4"		0' - 4 7/8"
1708-7	BEDROOM	VEST.	3' - 0"	8' - 0"	0' - 1 3/4"		0' - 4 7/8"
1709	ELEV. LOBBY	STAIR 3	3' - 0"	7' - 0"	0' - 1 3/4"	2HR	0' - 6 1/8"
1709-1	CORRIDOR	KITCHEN	3' - 0"	7' - 0"	0' - 1 3/4"	1HR	
1709-2	LAUNDRY	KITCHEN	4' - 0"	8' - 0"	0' - 1 3/4"		0' - 4 7/8"
1709-3	POWDER	KITCHEN	3' - 0"	8' - 0"	0' - 1 3/4"		0' - 4 7/8"
1709-4	BEDROOM 2	KITCHEN	3' - 0"	8' - 0"	0' - 1 3/4"		0' - 4 7/8"
1709-5	CLOS.	KITCHEN	3' - 6"	8' - 0"	0' - 1 3/4"		0' - 4 7/8"

DOOR SCHEDULE - 17TH FLOOR

MARK	FROM	TO	WIDTH	HEIGHT	THICKNESS	FIRE RATING	WALL THICKNESS
1709-6	VEST.	KITCHEN	2' - 8"	8' - 0"	0' - 1 3/4"		0' - 4 7/8"
1709-7	VEST.	BATH	2' - 8"	8' - 0"	0' - 1 3/4"		0' - 4 7/8"
1709-8	VEST.	BEDROOM 1	3' - 0"	8' - 0"	0' - 1 3/4"		0' - 4 7/8"
1709-9	BEDROOM 1	CLOS.	4' - 0"	8' - 0"	0' - 1 3/4"		0' - 4 7/8"
1709-10	BEDROOM 1		3' - 0"	7' - 0"			
1709-11	CONDO		3' - 0"	7' - 0"			
1710	STAIR 3	CORRIDOR	3' - 0"	7' - 0"	0' - 1 3/4"	2HR	0' - 6 1/8"
1710-1	KITCHEN	CORRIDOR	3' - 0"	8' - 0"	0' - 1 3/4"	1HR	0' - 6 1/8"
1710-2	LAUNDRY	KITCHEN	4' - 0"	8' - 0"	0' - 1 3/4"		0' - 4 7/8"
1710-3	VEST.	KITCHEN	3' - 0"	8' - 0"	0' - 1 3/4"		0' - 4 7/8"
1710-4	VEST.	BATH	3' - 0"	8' - 0"	0' - 1 3/4"		0' - 4 7/8"
1710-5	BATH	CLOS.	2' - 8"	8' - 0"	0' - 1 3/4"		0' - 4 7/8"
1710-6	VEST.	BEDROOM	3' - 0"	8' - 0"	0' - 1 3/4"		0' - 4 7/8"
1710-7	BATH	BEDROOM	2' - 8"	8' - 0"	0' - 1 3/4"		0' - 4 7/8"
1710-8	BEDROOM		3' - 0"	7' - 0"			
1710-9	CONDO		3' - 0"	7' - 0"			
1711-1	CORRIDOR	KITCHEN	3' - 0"	7' - 0"	0' - 1 3/4"	1HR	
1711-2		KITCHEN	2' - 8"	8' - 0"	0' - 1 3/4"		0' - 4 7/8"
1711-3	KITCHEN	BATH	3' - 0"	8' - 0"	0' - 1 3/4"		0' - 4 7/8"
1711-4	TOILET	BATH	2' - 8"	8' - 0"	0' - 1 3/4"		0' - 4 7/8"
1711-5	VEST.	BATH	3' - 0"	8' - 0"	0' - 1 3/4"		0' - 8 1/2"
1711-6	VEST.	CLOS.	4' - 0"	8' - 0"	0' - 1 3/4"		0' - 4 7/8"
1711-7	VEST.	WH	2' - 0"	8' - 0"	0' - 1 3/4"		0' - 4 7/8"
1711-8	VEST.	KITCHEN	3' - 0"	8' - 0"	0' - 1 3/4"		0' - 4 7/8"
1711-9	VEST.	BEDROOM	3' - 0"	8' - 0"	0' - 1 3/4"		0' - 4 7/8"
1711-10		BEDROOM	3' - 0"	7' - 0"			
1711-11		CONDO	2' - 9"	7' - 0"			
1712-1	CORRIDOR	HALL	3' - 0"	7' - 0"	0' - 1 3/4"	1HR	
1712-2	HALL	VEST.	2' - 8"	8' - 0"	0' - 1 3/4"		0' - 4 7/8"
1712-3	VEST.	BATH 2	3' - 0"	8' - 0"	0' - 1 3/4"		0' - 4 7/8"
1712-4	VEST.	LAUNDRY	4' - 0"	8' - 0"	0' - 1 3/4"		0' - 4 7/8"
1712-5	VEST.	BEDROOM 2	3' - 0"	8' - 0"	0' - 1 3/4"		0' - 4 7/8"
1712-6	BEDROOM 2	Room	2' - 8"	8' - 0"	0' - 1 3/4"		0' - 4 7/8"
1712-7	WH	HALL	2' - 8"	8' - 0"	0' - 1 3/4"		0' - 4 7/8"
1712-8	CLOS.	HALL	4' - 0"	8' - 0"	0' - 1 3/4"		0' - 4 7/8"
1712-9	HALL	VEST.	3' - 0"	8' - 0"	0' - 1 3/4"		0' - 4 7/8"
1712-10	VEST.	CLOS.	4' - 0"	8' - 0"	0' - 1 3/4"		0' - 4 7/8"
1712-11	CLOS.	VEST.	4' - 0"	8' - 0"	0' - 1 3/4"		0' - 4 7/8"
1712-12	BATH 1	VEST.	2' - 8"	8' - 0"	0' - 1 3/4"		0' - 4 7/8"
1712-13	VEST.	BEDROOM 1	3' - 0"	8' - 0"	0' - 1 3/4"		0' - 4 7/8"
1712-14		BEDROOM 1	3' - 0"	7' - 0"			
1712-15		CONDO	2' - 10 5/8"	7' - 0"			
1712-16		CONDO	3' - 0"	7' - 0"			
1713-1	CORRIDOR	KITCHEN	3' - 0"	7' - 0"	0' - 1 3/4"	1HR	
1713-2	KITCHEN	LAUNDRY	4' - 0"	8' - 0"	0' - 1 3/4"		0' - 4 7/8"
1713-3		CONDO	2' - 11 1/2"	7' - 0"			
1713-4	CONDO	BEDROOM	2' - 8"	8' - 0"	0' - 1 3/4"		0' - 4 7/8"
1713-5	BEDROOM	CLOS.	3' - 6"	8' - 0"	0' - 1 3/4"		0' - 4 7/8"
1713-6	BEDROOM	CLOS.	3' - 6"	8' - 0"	0' - 1 3/4"		0' - 4 7/8"
1713-7	BEDROOM	BATH	2' - 8"	8' - 0"	0' - 1 3/4"		0' - 4 7/8"
1714-1	CORRIDOR	ENTRY	3' - 0"	8' - 0"	0' - 1 3/4"	1HR	0' - 6 1/8"
1714-2	ENTRY	BEDROOM 2	3' - 0"	8' - 0"	0' - 1 3/4"		0' - 4 7/8"
1714-3	BEDROOM 2	BATH 2	3' - 0"	8' - 0"	0' - 1 3/4"		0' - 4 7/8"
1714-4	CLOS.	BEDROOM 2	3' - 6"	8' - 0"	0' - 1 3/4"		0' - 4 7/8"
1714-5	CLOS.	BEDROOM 2	3' - 6"	8' - 0"	0' - 1 3/4"		0' - 4 7/8"
1714-6	ENTRY	POWDER	3' - 0"	8' - 0"	0' - 1 3/4"		0' - 4 7/8"
1714-7	ENTRY	CLOS.	4' - 0"	8' - 0"	0' - 1 3/4"		0' - 4 7/8"
1714-8	LAUNDRY	ENTRY	2' - 8"	8' - 0"	0' - 1 3/4"		0' - 4 7/8"
1714-9	BEDROOM 3	ENTRY	3' - 0"	8' - 0"	0' - 1 3/4"		0' - 4 7/8"
1714-10	ENTRY	VEST.	2' - 8"	8' - 0"	0' - 1 3/4"		0' - 4 7/8"
1714-11	VEST.	BATH 1	2' - 10"	8' - 0"	0' - 1 3/4"		0' - 4 7/8"
1714-12	TOILET	BATH 1	2' - 8"	8' - 0"	0' - 1 3/4"		0' - 4 7/8"
1714-12	VEST.	CLOS.	2' - 8"	8' - 0"	0' - 1 3/4"		0' - 4 7/8"
1714-13	WH	CLOS.	2' - 6"	8' - 0"	0' - 1 3/4"		0' - 4 7/8"
1714-14	CLOS.	VEST.	2' - 8"	8' - 0"	0' - 1 3/4"		0' - 4 7/8"
1714-15	BEDROOM 1	VEST.	2' - 8"	8' - 0"	0' - 1 3/4"		0' - 4 7/8"
1714-16		KITCHEN	3' - 0"	7' - 0"			
1714-17	CONDO		3' - 0"	7' - 0"			
1714-18	BEDROOM 1		3' - 0"	7' - 0"			
1715-1	HALL	CORRIDOR	3' - 0"	8' - 0"	0' - 1 3/4"	1HR	0' - 6 1/8"
1715-2	WH	HALL	4' - 0"	8' - 0"	0' - 1 3/4"		0' - 4 7/8"
1715-3	CONDO	BEDROOM 2	3' - 0"	8' - 0"	0' - 1 3/4"		0' - 4 7/8"
1715-4	BEDROOM 2	CLOS.	2' - 8"	8' - 0"	0' - 1 3/4"		0' - 4 7/8"
1715-5	BEDROOM 2	BATH 2	2' - 8"	8' - 0"	0' - 1 3/4"		0' - 4 7/8"
1715-6	BEDROOM 2		3' - 0"	8' - 0"			
1715-7	HALL	POWDER	3' - 0"	8' - 0"	0' - 1 3/4"		0' - 4 7/8"
1715-8	LAUNDRY	HALL	2' - 8"	8' - 0"	0' - 1 3/4"		0' - 4 7/8"
1715-9	HALL	BEDROOM 1	3' - 0"	8' - 0"	0' - 1 3/4"		0' - 4 7/8"
1715-10	BEDROOM 1	BATH 1	2' - 8"	8' - 0"	0' - 1 3/4"		0' - 4 7/8"
1715-11	CLOS.	BATH 1	2' - 8"	8' - 0"	0' - 1 3/4"		0' - 4 7/8"
1716-1	CORRIDOR	KITCHEN	3' - 0"	8' - 0"	0' - 1 3/4"	1HR	0' - 6 1/8"
1716-2	BEDROOM 2	CONDO	2' - 8"	8' - 0"	0' - 1 3/4"		0' - 4 7/8"
1716-3	BEDROOM 2	CLOS.	3' - 0"	8' - 0"	0' - 1 3/4"		0' - 4 7/8"
1716-4	BEDROOM 2	BATH 2	2' - 8"	8' - 0"	0' - 1 3/4"		0' - 4 7/8"
1716-5		BATH 2	2' - 8"	8' - 0"	0' - 1 3/4"		0' - 4 7/8"
1716-6	WH	KITCHEN	3' - 6"	8' - 0"	0' - 1 3/4"		0' - 4 7/8"
1716-7	KITCHEN	POWDER	2' - 8"	8' - 0"	0' - 1 3/4"		0' - 4 7/8"
1716-8	KITCHEN	LAUHERY	2' - 0"	8' - 0"	0' - 1 3/4"		0' - 4 7/8"
1716-9	KITCHEN	BEDROOM 1	3' - 0"	8' - 0"	0' - 1 3/4"		0' - 4 7/8"
1716-10	BEDROOM 1	BATH 1	2' - 8"	8' - 0"	0' - 1 3/4"		0' - 8 1/2"
1716-11	CLOS.	BATH 1	2' - 8"	8' - 0"	0' - 1 3/4"		0' - 4 7/8"
1717-1	CORRIDOR	HALL	3' - 0"	8' - 0"	0' - 1 3/4"	1HR	0' - 6 1/8"
1717-2	HALL		3' - 0"	8' - 0"	0' - 1 3/4"		0' - 4 7/8"
1717-3		BATH 3	4' - 0"	8' - 0"	0' - 1 3/4"		0' - 4 7/8"
1717-4	CLOS.	BEDROOM 3	2' - 8"	8' - 0"	0' - 1 3/4"		0' - 4 7/8"
1717-5	BEDROOM 2	HALL	2' - 8"	8' - 0"	0' - 1 3/4"		0' - 4 7/8"
1717-6	BEDROOM 2	BATH 2	2' - 8"	8' - 0"	0' - 1 3/4"		0' - 4 7/8"
1717-7	BEDROOM 2	CLOS.	2' - 8"	8' - 0"	0' - 1 3/4"		0' - 4 7/8"
1717-8	WH	CLOS.	2' - 0"	8' - 0"	0' - 1 3/4"		0' - 4 7/8"
1717-9	POWDER	HALL	3' - 0"	8' - 0"	0' - 1 3/4"		0' - 4 7/8"
1717-10		KITCHEN	3' - 0"	8' - 0"	0' - 1 3/4"		0' - 4 7/8"
1717-11		CLOS.	4' - 0"	8' - 0"	0' - 1 3/4"		0' - 4 7/8"
1717-12	BEDROOM 1		3' - 0"	8' - 0"	0' - 1 3/4"		0' - 4 7/8"
1717-13	BEDROOM 1	BATH 1	3' - 0"	8' - 0"	0' - 1 3/4"		0' - 4 7/8"
1717-14	BATH 1	TOILET	3' - 0"	8' - 0"	0' - 1 3/4"		0' - 4 7/8"
1717-15		BATH 1	2' - 8"	4' - 0"	0' - 2"		0' - 4 7/8"
1717-16	CLOSET	BEDROOM 1	3' - 0"	8' - 0"	0' - 1 3/4"		0' - 4 7/8"
1717-17		BEDROOM 1	3' - 0"	7' - 0"			
1717-18	CONDO		3' - 0"	7' - 0"			

DOOR SCHEDULE - 17TH FLOOR

MARK	FROM	TO	WIDTH	HEIGHT	THICKNESS	FIRE RATING	WALL THICKNESS

DOOR SCHEDULE - 18TH FLOOR

MARK	FROM	TO	WIDTH	HEIGHT	THICKNESS	FIRE RATING	WALL THICKNESS
1800			3' - 0"	7' - 0"	0' - 1 3/8"		0' - 8 5/8"
1801		ELEV. LOBBY	4' - 0"	7' - 0"	0' - 1 3/4"	2HR	0' - 8 1/2"
1803	ELEV. LOBBY	ELEV. LOBBY	3' - 6"	7' - 0"			0' - 7 1/4"
1803		ELEV. 1&2 CONTROL	3' - 0"	7' - 0"	0' - 1 3/8"	2HR	0' - 8 5/8"
1804	ELEV. LOBBY	ELEV. LOBBY	3' - 6"	7' - 0"			0' - 7 1/4"
1804	ELEV. 3,4,5,6 CONTROL		3' - 0"	7' - 0"	0' - 1 3/8"	2HR	0' - 8 5/8"
1805		ROOFTOP BAR	6' - 0"	7' - 10 3/4"			
1806	ROOFTOP BAR	MEN'S RESTROOM	3' - 0"	7' - 0"	0' - 1 3/4"		0' - 5 5/8"
1807	ROOFTOP BAR	FAMILY RESTROOM	3' - 0"	7' - 0"	0' - 1 3/4"		0' - 5 5/8"
1808	ROOFTOP BAR	WOMEN'S RESTROOM	3' - 0"	7' - 0"	0' - 1 3/4"		0' - 5 5/8"
1809	ROOFTOP BAR	ROOF ELEV. LOBBY	6' - 0"	7' - 1 11/32"		2HR	
1810	ELEV. 10&11 CONTROL		3' - 0"	7' - 0"	0' - 1 3/8"	2HR	0' - 8 1/2"
1811	ROOFTOP BAR	ELEC	4' - 0"	7' - 0"	0' - 1 3/4"	2HR	0' - 7 1/4"
1812	IDF RACKS	STORAGE	3' - 0"	7' - 0"	0' - 1 3/4"	1HR	0' - 4 7/8"
1813	ROOFTOP BAR	STORAGE	3' - 0"	7' - 0"	0' - 1 3/8"		0' - 8 5/8"
1814	PANTRY	ROOFTOP BAR	3' - 0"	7' - 0"	0' - 1 3/4"		0' - 8 5/8"
1815	ELEV. LOBBY	PANTRY	3' - 0"	7' - 0"	0' - 1 3/4"		0' - 8 1/2"
1816	ELEV. LOBBY		6' - 0"	7' - 0"	0' - 1 3/4"	2HR	0' - 7 1/4"
1817	STAIR 3		3' - 0"	7' - 0"	0' - 1 3/4"	2HR	0' - 8 1/2"
1818	STAIR 3	ELEV. LOBBY	3' - 0"	7' - 0"	0' - 1 3/4"	2HR	0' - 6 1/8"

HB HARRY BAKER SMITH SA II ARCHITECTS II P L L C
189 Maple Ridge Drive Metairie, LA 70001
(504)-885-4477
central@hbsaii.com hbsaii.com
SINCE 1961

HARD ROCK HOTEL

1031 CANAL STREET
NEW ORLEANS, LOUISIANA

THESE PLANS AND SPECIFICATIONS HAVE BEEN PREPARED BY ME OR UNDER MY CLOSE PERSONAL SUPERVISION AND TO THE BEST OF MY KNOWLEDGE AND BELIEF THEY COMPLY WITH ALL CITY, STATE AND FEDERAL REQUIREMENTS, AND I AM NOT PROVIDING CONTRACT ADMINISTRATION.

CERTIFIED CORRECT

THIS DRAWING IS CONFIDENTIAL AND NOT BE LOANED, REPRODUCED, COPIED, EITHER WHOLLY OR IN PART, OR MADE PUBLIC IN ANY MANNER WITHOUT THE WRITTEN CONSENT OF HBSA II ARCHITECTS, A PROFESSIONAL LLC. ALL RIGHTS OF DESIGN OR INVENTION ARE RESERVED AND WILL REMAIN THE SOLE PROPERTY OF HBSA II ARCHITECTS A PROFESSIONAL LLC.

REVISION HISTORY


	4/26/2019	REVISION #12
1		
2		
3		
4		
5		
6		
7		
8		

SCHEDULES

PROJECT#: 1709
PHASE: CD
TEAM: Author
CHECKER: Checker
SCALE: AS NOTED
ISSUED: 2/1/2019
SHEET#:


A6.12

HRH_101 CANAL ST_PDF ARCH SET_4/26/2019, 12:00 PM

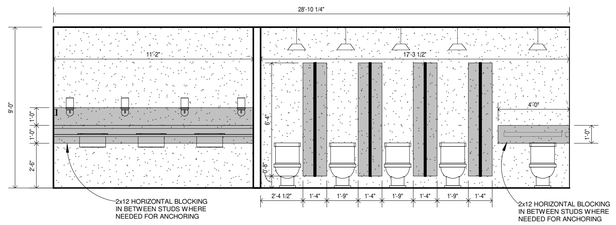


1 WOMEN 112 - A

SCALE: 1/4" = 1'-0"

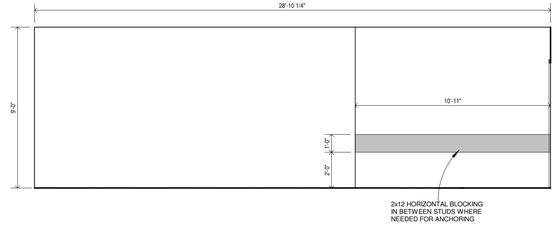


2 WOMEN 112 - B

SCALE: 1/4" = 1'-0"

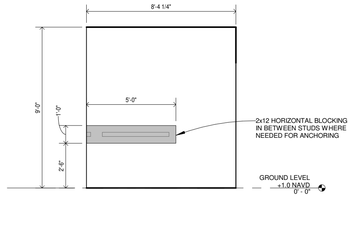


3 WOMEN 112 - C

SCALE: 1/4" = 1'-0"

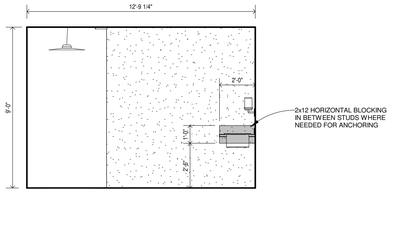


4 WOMEN 112 - D

SCALE: 1/4" = 1'-0"

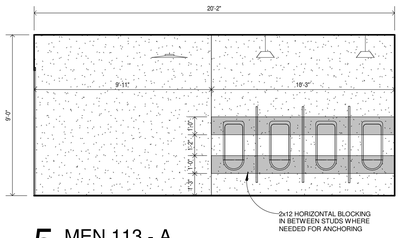


5 MEN 113 - A

SCALE: 1/4" = 1'-0"

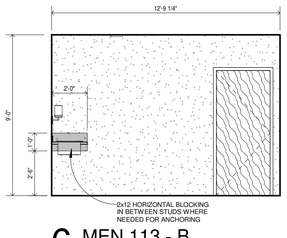


6 MEN 113 - B

SCALE: 1/4" = 1'-0"

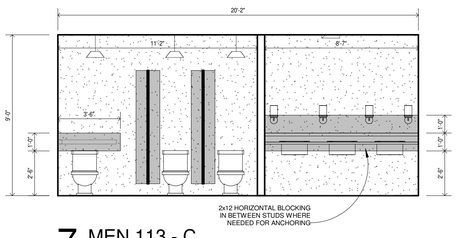


7 MEN 113 - C

SCALE: 1/4" = 1'-0"

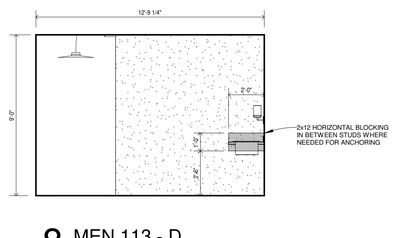


8 MEN 113 - D

SCALE: 1/4" = 1'-0"

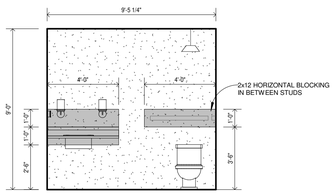


9 FAMILY 130 - A

SCALE: 1/4" = 1'-0"

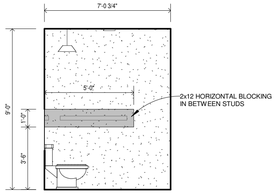

10 FAMILY 130 - B

SCALE: 1/4" = 1'-0"

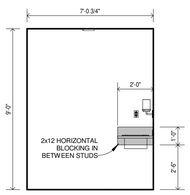

11 FAMILY 130 - C

SCALE: 1/4" = 1'-0"

NOTE: FOR SPECIFIC DETAILS AND INSTALLATION, SEE INTERIOR DESIGN SHEETS AND PRODUCT SPECS

HB HARRY BAKER SMITH SA II ARCHITECTS II P L L C
189 Maple Ridge Drive Metairie, LA 70001
(504)-885-4477
central@hbsaii.com hbsaii.com
SINCE 1961

HARD ROCK HOTEL

1031 CANAL STREET
NEW ORLEANS, LOUISIANA

THESE PLANS AND SPECIFICATIONS HAVE BEEN PREPARED BY ME OR UNDER MY CLOSE PERSONAL SUPERVISION AND TO THE BEST OF MY KNOWLEDGE AND BELIEF THEY COMPLY WITH ALL CITY, STATE AND FEDERAL REQUIREMENTS, AND I AM NOT PROVIDING CONTRACT ADMINISTRATION.

CERTIFIED CORRECT

THIS DRAWING IS CONFIDENTIAL AND NOT BE LOANED, REPRODUCED, COPIED, EITHER WHOLLY OR IN PART, OR MADE PUBLIC IN ANY MANNER WITHOUT THE WRITTEN CONSENT OF HBSA II ARCHITECTS, A PROFESSIONAL L.L.C. ALL RIGHTS OF DESIGN OR INVENTION ARE RESERVED AND WILL REMAIN THE SOLE PROPERTY OF HBSA II ARCHITECTS A PROFESSIONAL L.L.C.

REVISION HISTORY


	1	2	3	4	5	6	7	8
4/26/2019								
REVISION #12								

WOOD BLOCKING LOCATIONS

PROJECT#: 1709
PHASE: CD
TEAM: Author
CHECKER: Checker
SCALE: AS NOTED
ISSUED: 2/1/2019
SHEET#:

A6.13


HRH-1031 CANAL ST_PDF ARCH SET_4/26/2019, 12:20 PM

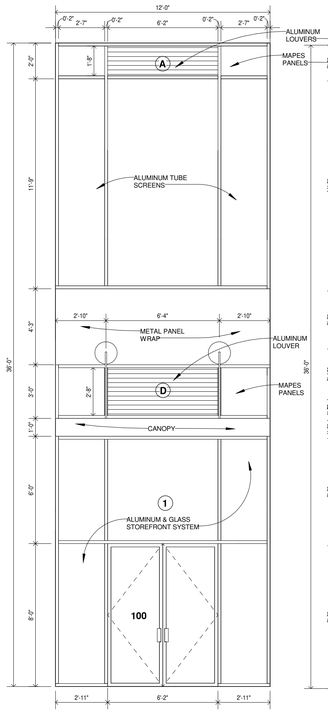

1 TYPE A

SCALE: 1/4" = 1'-0" A1.1/ A6.15


LOUVER TYPES - A / D

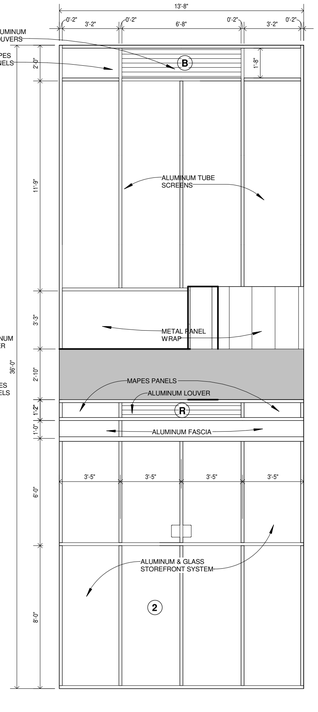

2 TYPE B

SCALE: 1/4" = 1'-0" A1.1/ A6.15


LOUVER TYPES - B / R

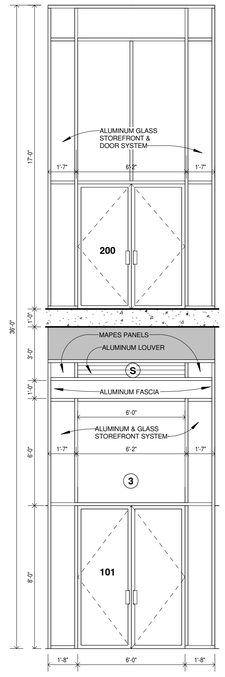

3 TYPE C

SCALE: 1/4" = 1'-0" A1.1/ A6.15

LOUVER TYPE - S

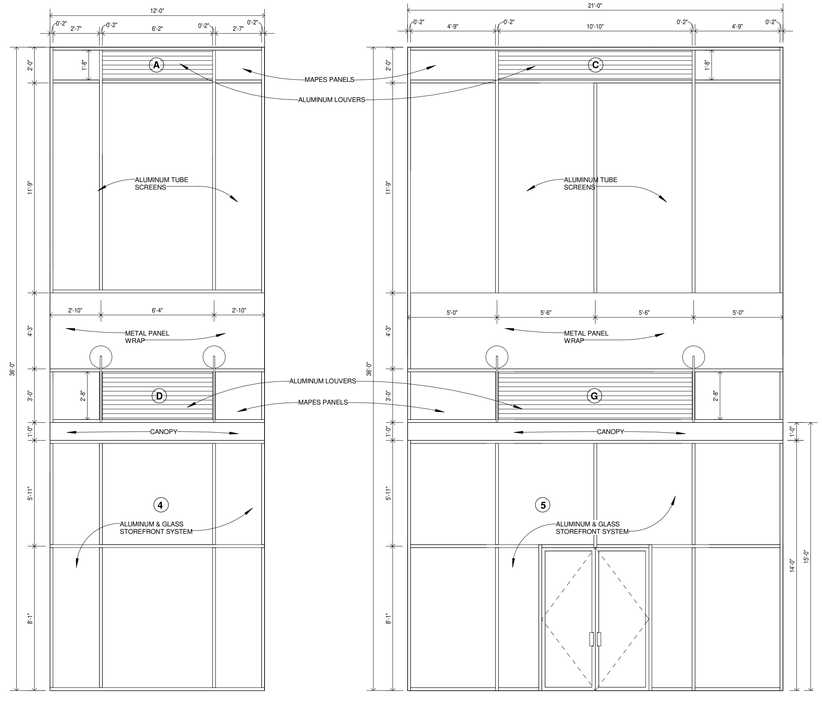

4 TYPE D

SCALE: 1/4" = 1'-0" A1.1/ A6.15

LOUVER TYPES - A / D


5 TYPE E

SCALE: 1/4" = 1'-0" A1.1/ A6.15

LOUVER TYPES - C / G

NOTE: SEE SHEET A6.16 FOR LOUVER TYPE SCHEDULE


NOTE: SEE SHEET A6.23 FOR STOREFRONT AND WINDOW SCHEDULE

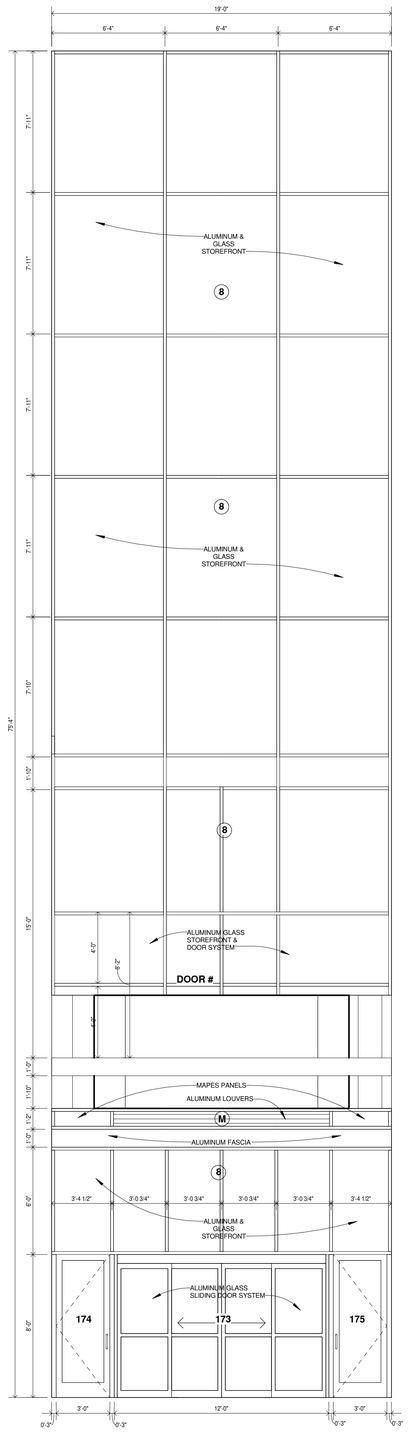

8 TYPE K

SCALE: 1/4" = 1'-0" A1.1/ A6.15


LOUVER TYPE - M

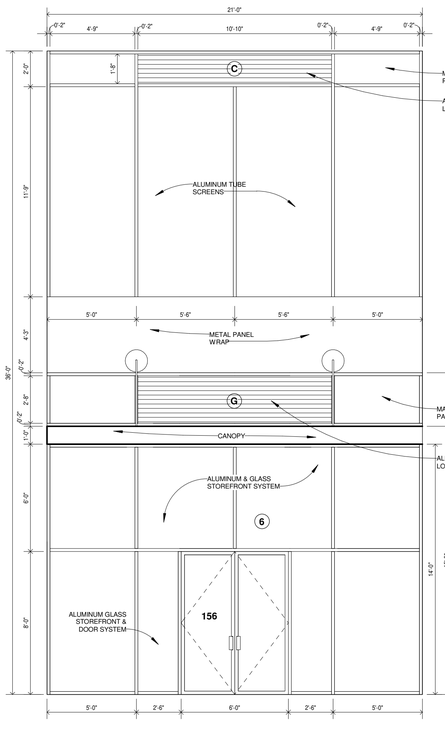

6 TYPE F

SCALE: 1/4" = 1'-0" A1.1/ A6.15


LOUVER TYPES - C / G

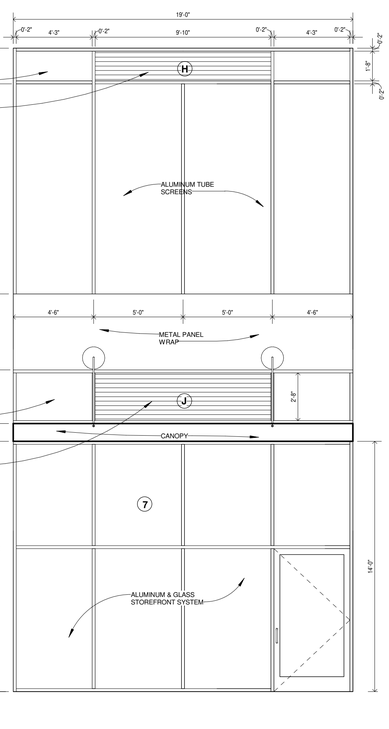

7 TYPE G

SCALE: 1/4" = 1'-0" A1.1/ A6.15


LOUVER TYPES - H / J

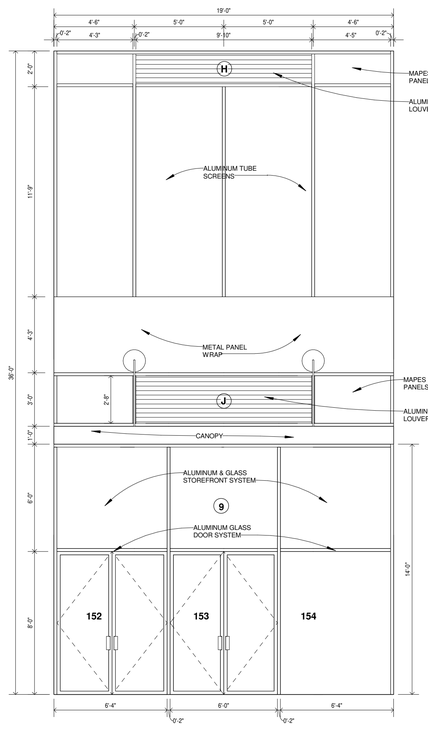

9 TYPE H

SCALE: 1/4" = 1'-0" A1.1/ A6.15

LOUVER TYPES - H / J

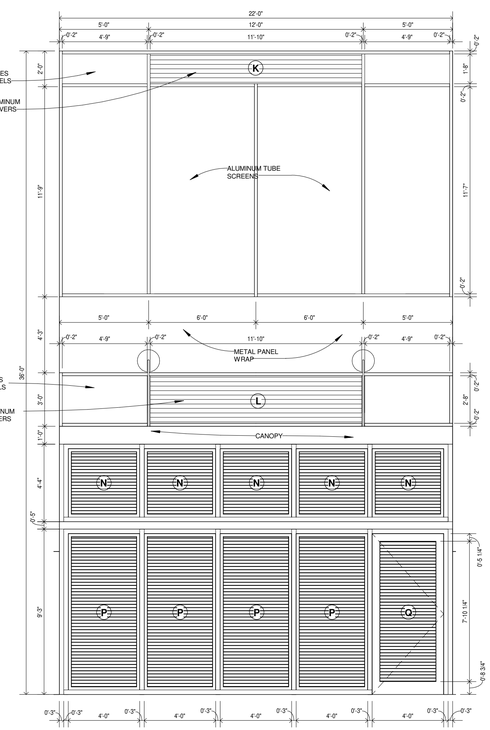

10 TYPE J

SCALE: 1/4" = 1'-0" A1.1/ A6.15

LOUVER TYPES - K / L / N / P / Q

HB HARRY BAKER SMITH SA II ARCHITECTS II P L L C
189 Maple Ridge Drive Metairie, LA 70001
(504)-885-4477
central@hbsaii.com hbsaii.com
SINCE 1961

HARD ROCK HOTEL

1031 CANAL STREET
NEW ORLEANS, LOUISIANA

THESE PLANS AND SPECIFICATIONS HAVE BEEN PREPARED BY ME OR UNDER MY CLOSE PERSONAL SUPERVISION AND TO THE BEST OF MY KNOWLEDGE AND BELIEF THEY COMPLY WITH ALL CITY, STATE AND FEDERAL REQUIREMENTS, AND AM NOT PROVIDING CONTRACT ADMINISTRATION.

CERTIFIED CORRECT

THIS DRAWING IS CONFIDENTIAL AND NOT BE LOANED, REPRODUCED, COPIED, EITHER WHOLLY OR IN PART, OR MADE PUBLIC IN ANY MANNER WITHOUT THE WRITTEN CONSENT OF HB SA II ARCHITECTS, A PROFESSIONAL L.L.C., ALL RIGHTS OF DESIGN OR INVENTION ARE RESERVED AND WILL REMAIN THE SOLE PROPERTY OF HB SA II ARCHITECTS A PROFESSIONAL L.L.C.

REVISION HISTORY


4/26/2019							
REVISION #2							
1	2	3	4	5	6	7	8

STOREFRONT SCHEDULES

PROJECT#: 1709
PHASE: CD
TEAM: Author
CHECKER: Checker
SCALE: AS NOTED
ISSUED: 2/1/2019
SHEET#:

A6.15


HRH_1031 CANAL ST._PDF ARCH SET_4/26/2019, 12:00 PM

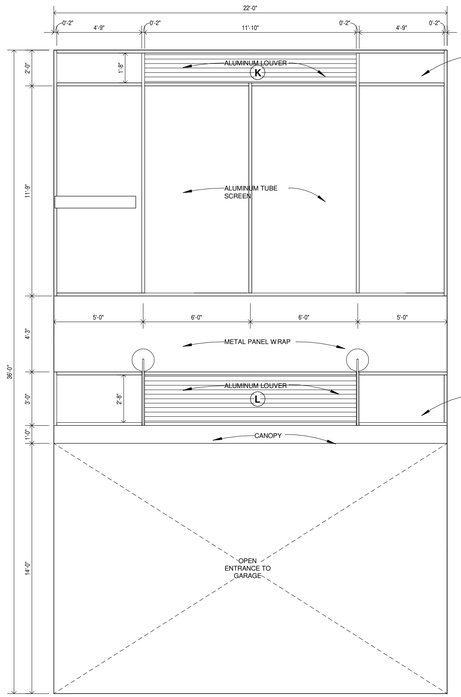

1 TYPE L

SCALE: 1/4" = 1'-0" A1.1/ A6.16


LOUVER TYPES - K / L

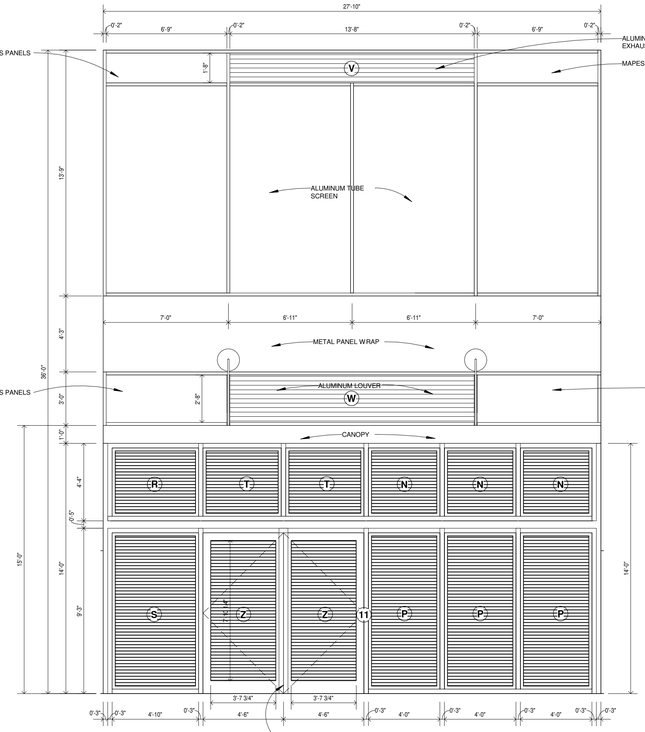

2 TYPE N

SCALE: 1/4" = 1'-0"


LOUVER TYPES - V / W / R / T / N / S / U / P

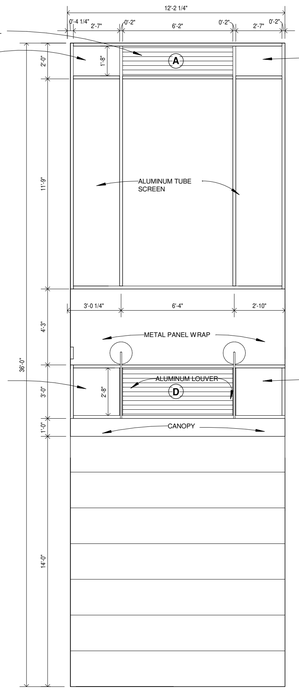

3 TYPE M GROUND FLOOR

SCALE: 1/4" = 1'-0" A1.1/ A6.16

LOUVER TYPES - A / D

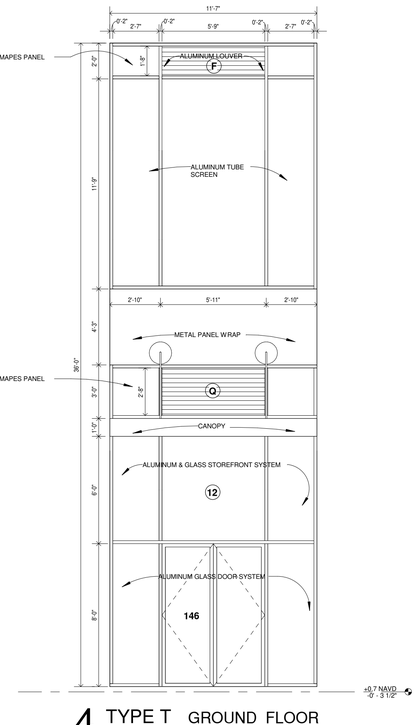

4 TYPE T GROUND FLOOR


SCALE: 1/4" = 1'-0"

LOUVER TYPES - P / Q

LOUVER TYPE SCHEDULE


MARK	SIZE	QTY
A	6'-2" X 1'-8"	3
B	6'-8" X 1'-8"	2
C	10'-10" X 1'-8"	6
D	6'-2" X 2'-8"	3
E	9'-10" X 1'-8"	1
F	5'-9" X 1'-8"	1
G	10'-10" X 2'-8"	5
H	9'-10" X 1'-8"	2
J	11'-10" X 2'-8"	1
K	11'-10" X 1'-8"	4
L	11'-10" X 2'-8"	3
M	10" X 12'-1"	1
N	4'-0" X 3'-11"	8
P	4'-0" X 8'-9"	7
Q	5'-9" X 2'-8"	2
R	4'-10" X 3'-11"	1
S	4'-10" X 8'-9"	1
T	4'-4" X 3'-10"	2
U	9'-10" X 1'-8"	2
V	13'-8" X 1'-8"	1
W	13'-8" X 2'-8"	1
X	11'-0" X 10'-0"	1
Y	10'-2" X 1'-2"	1
Z	9'-0" X 4'-6"	2
ZZ	10'-2" X 1'-2"	1

SEE SHEET A6.23 FOR STOREFRONT TYPE SCHEDULE

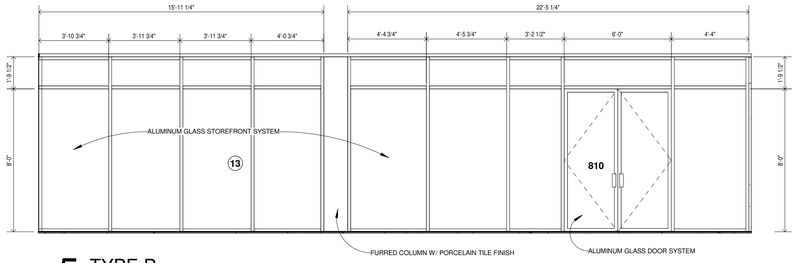


5 TYPE P

SCALE: 1/4" = 1'-0" A1.8/ A6.16

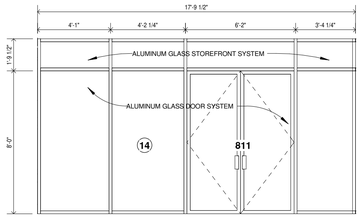


6 TYPE Q

SCALE: 1/4" = 1'-0" A1.8/ A6.16

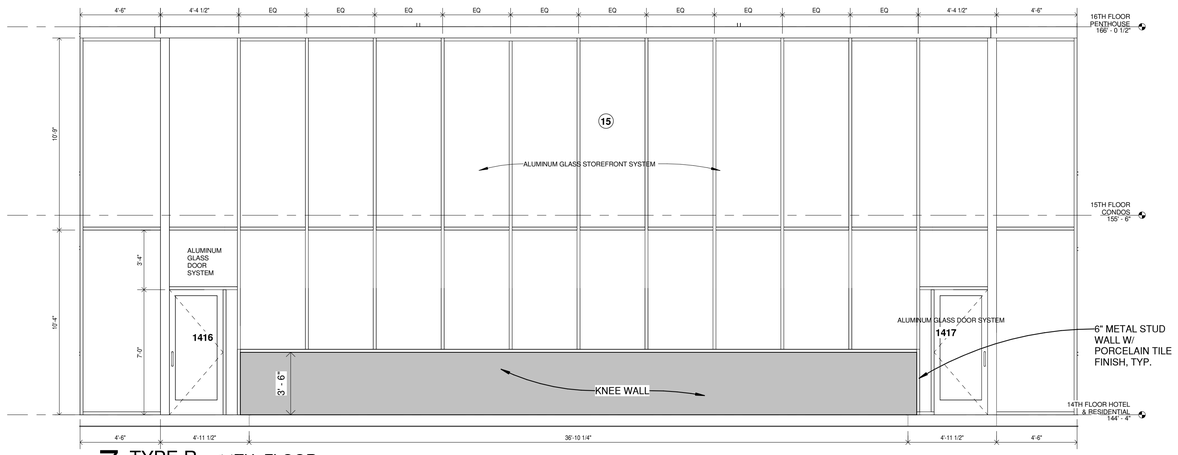


7 TYPE R 14TH FLOOR

SCALE: 1/4" = 1'-0"

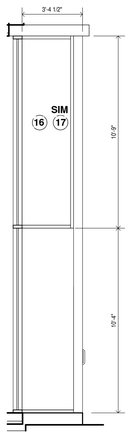

8 TYPE S 14TH FLOOR

SCALE: 1/4" = 1'-0" A1.13.1/ A6.16

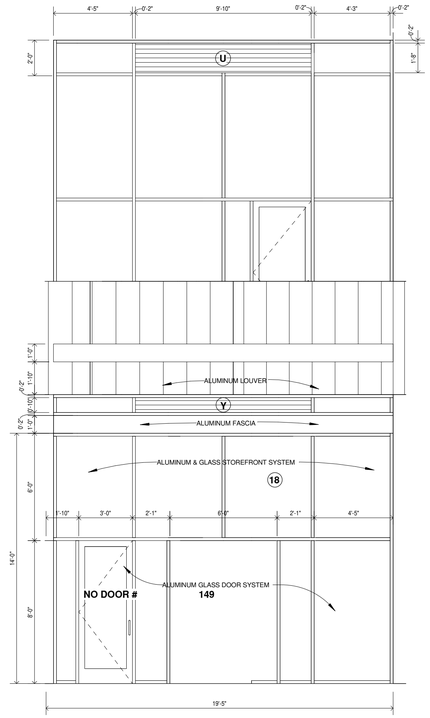

9 TYPE U GROUND FLOOR

SCALE: 1/4" = 1'-0" LOUVER TYPES - U1 / U2

HB HARRY BAKER SMITH SA II ARCHITECTS II P L L C
189 Maple Ridge Drive Metairie, LA 70001
(504)-885-4477
central@hbsai.com hbsai.com
SINCE 1961

HARD ROCK HOTEL

1031 CANAL STREET
NEW ORLEANS, LOUISIANA

THESE PLANS AND SPECIFICATIONS HAVE BEEN PREPARED BY ME OR UNDER MY CLOSE PERSONAL SUPERVISION AND TO THE BEST OF MY KNOWLEDGE AND BELIEF THEY COMPLY WITH ALL CITY, STATE AND FEDERAL REQUIREMENTS, AND I AM NOT PROVIDING CONTRACT ADMINISTRATION.
CERTIFIED CORRECT

THIS DRAWING IS CONFIDENTIAL AND NOT BE LOANED, REPRODUCED, COPIED, EITHER WHOLLY OR IN PART, OR MADE PUBLIC IN ANY MANNER WITHOUT THE WRITTEN CONSENT OF HBSA II ARCHITECTS, A PROFESSIONAL LLC. ALL RIGHTS OF DESIGN OR INVENTION ARE RESERVED AND WILL REMAIN THE SOLE PROPERTY OF HBSA II ARCHITECTS A PROFESSIONAL LLC.

REVISION HISTORY

	1	2	3	4	5	6	7	8
4/26/2019								
REVISION #12								


STOREFRONT SCHEDULES

PROJECT#: 1709
PHASE: CD
TEAM: Author
CHECKER: Checker
SCALE: AS NOTED
ISSUED: 2/1/2019

SHEET#:


A6.16

HRH_1031 CANAL ST_PDF ARCH SET_4/26/2019, 12:00 PM

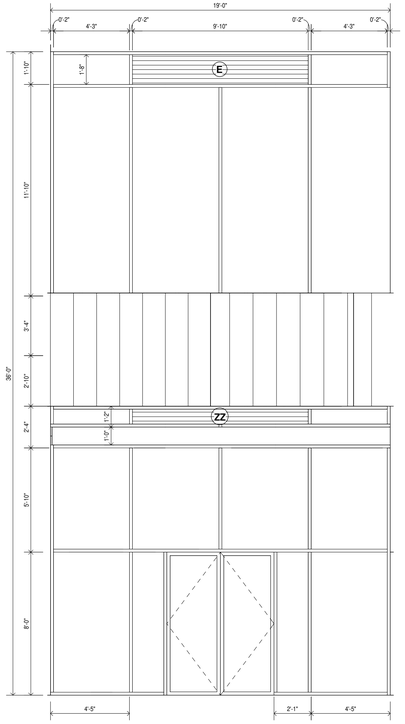


1 TYPE V

SCALE: 1/4" = 1'-0"

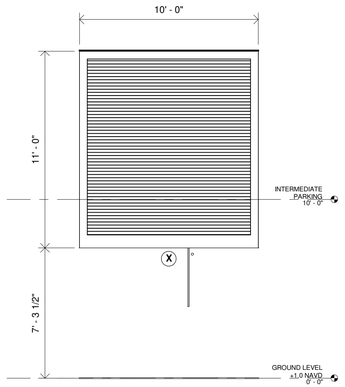


2 LOUVER TYPE X

SCALE: 1/4" = 1'-0"

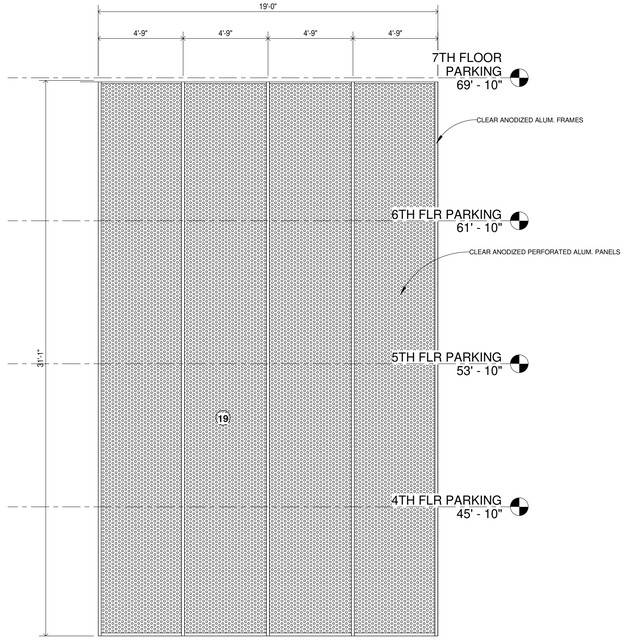


3 NORTH STOREFRONT AT PARKING

SCALE: 1/4" = 1'-0"

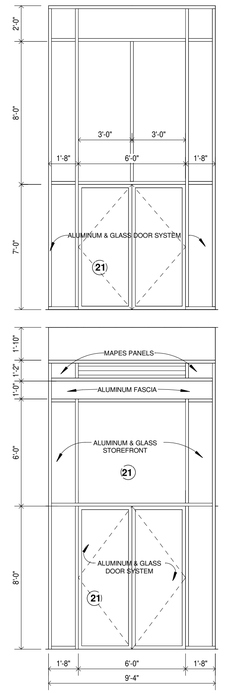

4 WEST ENTRANCE

SCALE: 1/4" = 1'-0"

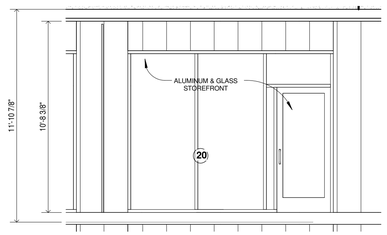

NOTE: SEE SHEET A6.23 FOR STOREFRONT AND WINDOW SCHEDULE

5 NORTH PENTHOUSE STOREFRONT

SCALE: 1/4" = 1'-0"

12

LOUVER TYPE SCHEDULE

MARK	SIZE	QTY
A	6'-2" X 1'-8"	3
B	6'-8" X 1'-8"	2
C	10'-10" X 1'-8"	6
D	6'-2" X 2'-8"	3
E	9'-10" X 1'-8"	1
F	5'-9" X 1'-8"	1
G	10'-10" X 2'-8"	5
H	9'-10" X 1'-8"	2
J	11'-10" X 2'-8"	1
K	11'-10" X 1'-8"	4
L	11'-10" X 2'-8"	3
M	10" X 12'-1"	1
N	4'-0" X 3'-11"	8
P	4'-0" X 8'-9"	7
Q	5'-9" X 2'-8"	2
R	4'-10" X 3'-11"	1
S	4'-10" X 8'-9"	1
T	4'-4" X 3'-10"	2
U	9'-10" X 1'-8"	2
V	13'-8" X 1'-8"	1
W	13'-8" X 2'-8"	1
X	11'-0" X 10'-0"	1
Y	10'-2" X 1'-2"	1
Z	9'-0" X 4'-6"	2
ZZ	10'-2" X 1'-2"	1

HB HARRY BAKER SMITH
SA II ARCHITECTS II
P L L C
189 Maple Ridge Drive Metairie, LA 70001
(504)-885-4477
central@hbsaii.com hbsaii.com

SINCE 1961

HARD ROCK HOTEL

1031 CANAL STREET
NEW ORLEANS, LOUISIANA

THESE PLANS AND SPECIFICATIONS HAVE BEEN PREPARED BY ME OR UNDER MY CLOSE PERSONAL SUPERVISION AND TO THE BEST OF MY KNOWLEDGE AND BELIEF THEY COMPLY WITH ALL CITY, STATE AND FEDERAL REQUIREMENTS, AND I AM NOT PROVIDING CONTRACT ADMINISTRATION.

CERTIFIED CORRECT

THIS DRAWING IS CONFIDENTIAL AND NOT BE LOANED, REPRODUCED, COPIED, EITHER WHOLLY OR IN PART, OR MADE PUBLIC IN ANY MANNER WITHOUT THE WRITTEN CONSENT OF HBSA II ARCHITECTS, A PROFESSIONAL L.L.C. ALL RIGHTS OF DESIGN OR INVENTION ARE RESERVED AND WILL REMAIN THE SOLE PROPERTY OF HBSA II ARCHITECTS A PROFESSIONAL L.L.C.

REVISION HISTORY


1	L.I.S. #2 - CLOUD REVISION 1	4/27/2018
2	L.I.S. #2 - CLOUD REVISION 2	5/4/2018
3	L.I.S. #2 - CLOUD REVISION 3	5/11/2018
4	L.I.S. #2 - CLOUD REVISION 4	5/18/2018
5	L.I.S. #2 - CLOUD REVISION 5	5/25/2018
6	L.I.S. #2 - CLOUD REVISION 6	6/1/2018
7	L.I.S. #2 - CLOUD REVISION 7	6/8/2018
8		

STOREFRONT SCHEDULES

PROJECT#: 1709
PHASE: CD
TEAM: Author
CHECKER: Checker
SCALE: AS NOTED
ISSUED: 2/1/2019
SHEET#:


A6.17

HSPL-1031 CANAL ST_PDF ARCH SHT_5/18/2018, 3:00 PM

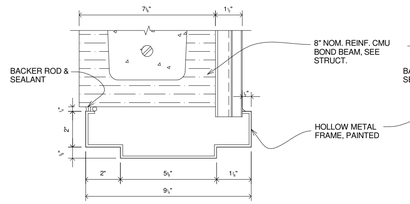


1 DOOR HEAD DETAIL 1

SCALE: 3" = 1'-0" A6.18

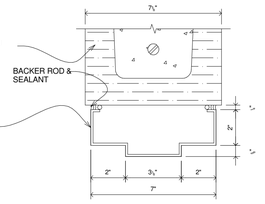


2 DOOR HEAD DETAIL 2

SCALE: 3" = 1'-0" A6.18

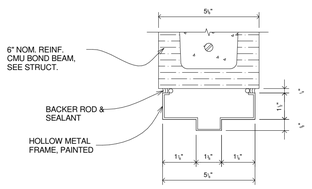


3 DOOR HEAD DETAIL 3

SCALE: 3" = 1'-0" A6.18

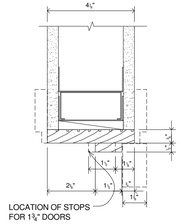


4 DOOR HEAD DETAIL 4

SCALE: 3" = 1'-0" A6.18

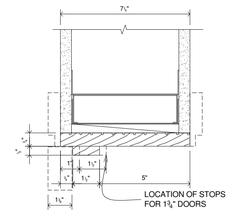


5 DOOR HEAD DETAIL 5

SCALE: 3" = 1'-0" A6.18

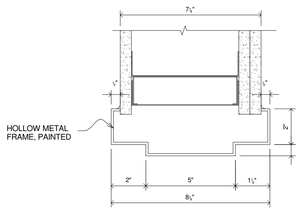


6 DOOR HEAD DETAIL 6

SCALE: 3" = 1'-0" A6.18

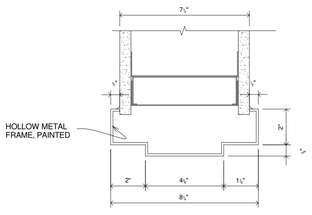


7 DOOR HEAD DETAIL 7

SCALE: 3" = 1'-0" A6.18

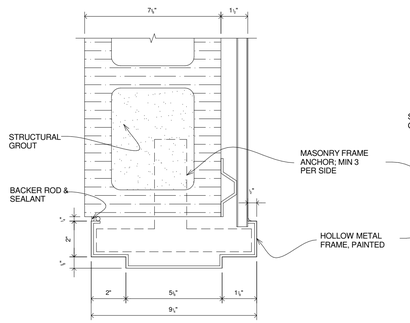


8 DOOR JAMB DETAIL 1

SCALE: 3" = 1'-0" A6.18

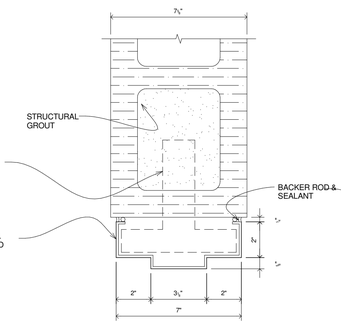


9 DOOR JAMB DETAIL 2

SCALE: 3" = 1'-0" A6.18

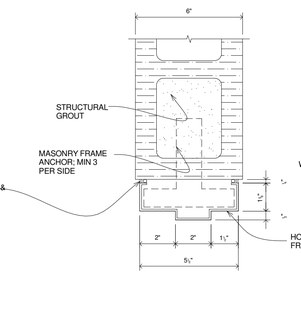


10 DOOR JAMB DETAIL 3

SCALE: 3" = 1'-0" A6.18

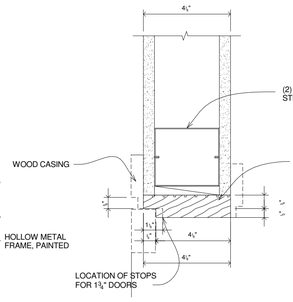


11 DOOR JAMB DETAIL 4

SCALE: 3" = 1'-0" A6.18

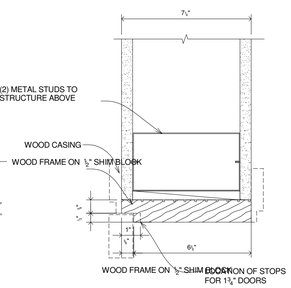


12 DOOR JAMB DETAIL 5

SCALE: 3" = 1'-0" A6.18

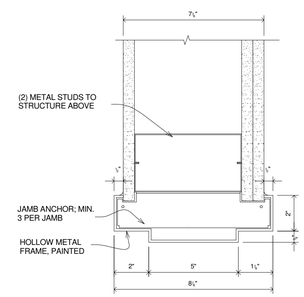


13 DOOR JAMB DETAIL 6

SCALE: 3" = 1'-0" A6.18

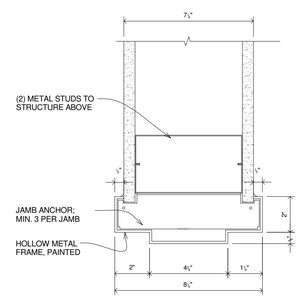


14 DOOR JAMB DETAIL 7

SCALE: 3" = 1'-0" A6.18

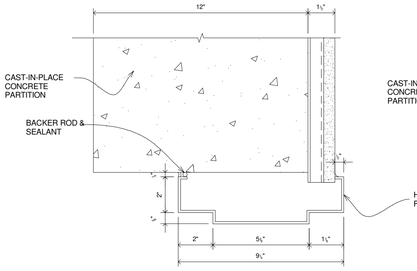


15 DOOR HEAD DETAIL 8

SCALE: 3" = 1'-0" A6.18

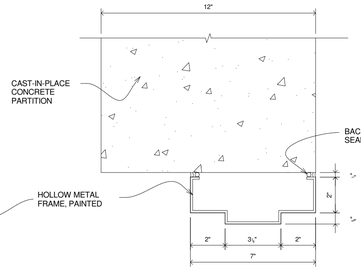


16 DOOR HEAD DETAIL 9

SCALE: 3" = 1'-0" A6.18

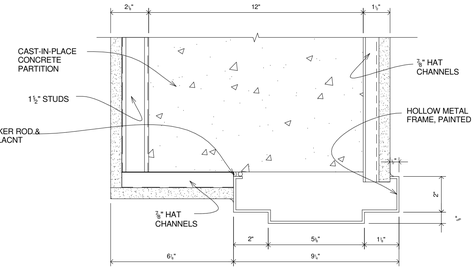


17 DOOR HEAD DETAIL 10

SCALE: 3" = 1'-0" A6.18

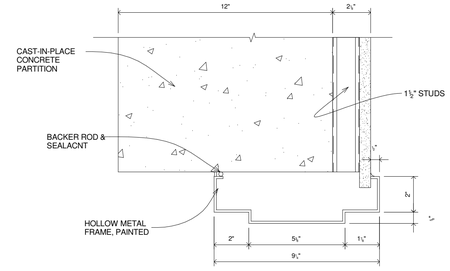


18 DOOR HEAD DETAIL 11

SCALE: 3" = 1'-0" A6.18

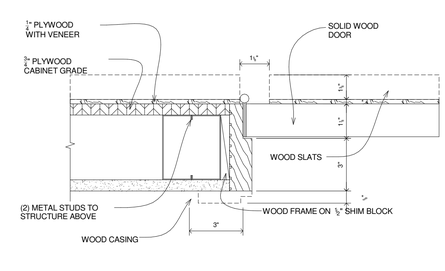


19 DOOR JAMB DETAIL 8 AT SLATE DOOR

SCALE: 3" = 1'-0" A6.18

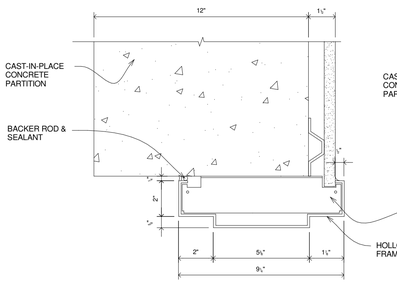


20 DOOR JAMB DETAIL 9

SCALE: 3" = 1'-0" A6.18

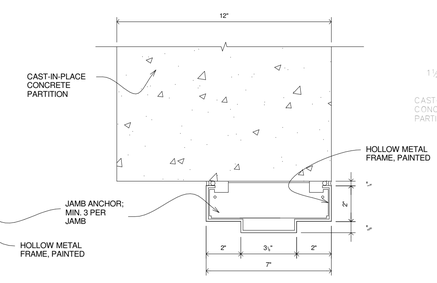


21 DOOR JAMB DETAIL 10

SCALE: 3" = 1'-0" A6.18

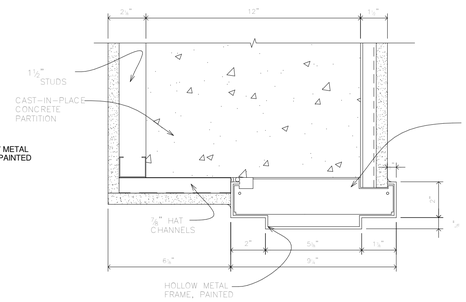


22 DOOR JAMB DETAIL 11

SCALE: 3" = 1'-0" A6.18

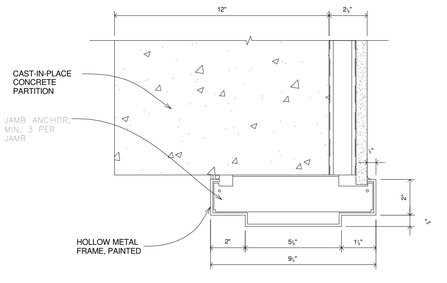


23 DOOR JAMB DETAIL 12

SCALE: 3" = 1'-0" A6.18

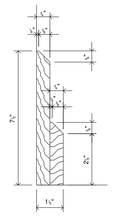

24 BASE DETAIL

SCALE: 3" = 1'-0" A6.18

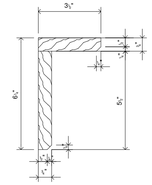

25 CROWN DETAIL

SCALE: 3" = 1'-0" A6.18



26 DOOR TRIM DETAIL

SCALE: 3" = 1'-0" A6.18

HB HARRY BAKER SMITH SA II ARCHITECTS II P L L C
189 Maple Ridge Drive Metairie, LA 70001
(504)-885-4477
central@hbsaii.com hbsaii.com
SINCE 1961

HARD ROCK HOTEL

1031 CANAL STREET
NEW ORLEANS, LOUISIANA

THESE PLANS AND SPECIFICATIONS HAVE BEEN PREPARED BY ME OR UNDER MY CLOSE PERSONAL SUPERVISION AND TO THE BEST OF MY KNOWLEDGE AND BELIEF THEY COMPLY WITH ALL CITY, STATE AND FEDERAL REQUIREMENTS, AND I AM NOT PROVIDING CONTRACT ADMINISTRATION.

CERTIFIED CORRECT

THIS DRAWING IS CONFIDENTIAL AND NOT BE LOANED, REPRODUCED, COPIED, EITHER WHOLLY OR IN PART, OR MADE PUBLIC IN ANY MANNER WITHOUT THE WRITTEN CONSENT OF HBSA II ARCHITECTS, A PROFESSIONAL L.L.C. ALL RIGHTS OF DESIGN OR INVENTION ARE RESERVED AND WILL REMAIN THE SOLE PROPERTY OF HBSA II ARCHITECTS A PROFESSIONAL L.L.C.

REVISION HISTORY

	1	2	3	4	5	6	7	8
4/26/2019								
REVISION # 12								


JAMB HEAD, SILL TYPICAL DETAILS

PROJECT#: 1709
PHASE: CD
TEAM: Author
CHECKER: Checker
SCALE: AS NOTED
ISSUED: 2/1/2019

SHEET#:


A6.18


HRH_1031 CANAL ST_ FOF ARCH SET_4-26-2019_12:57 PM

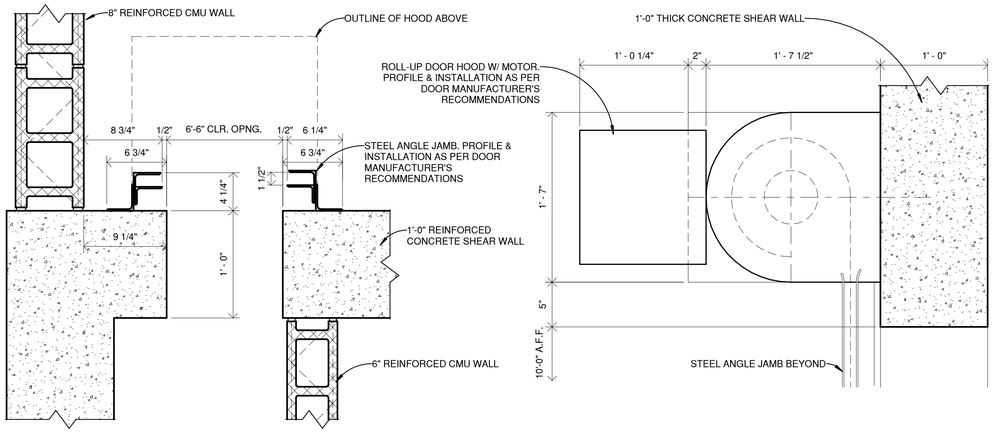

1 DOOR 131 DETAILS


SCALE: 1 1/2" = 1'-0"

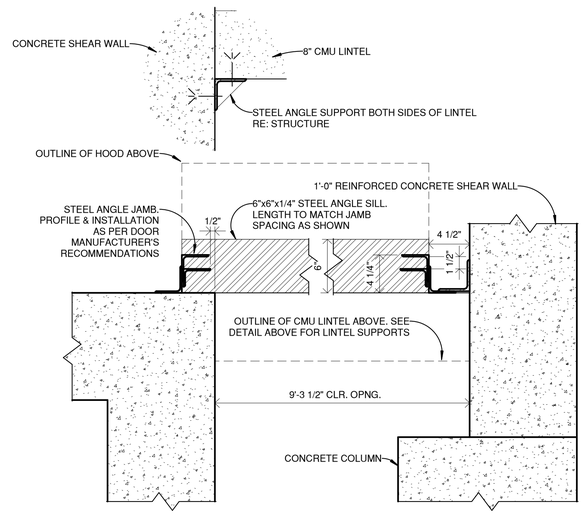

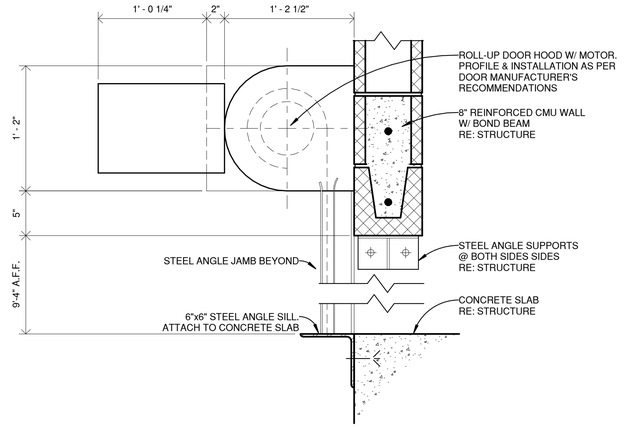

2 DOOR 132 DETAILS

SCALE: 1 1/2" = 1'-0"

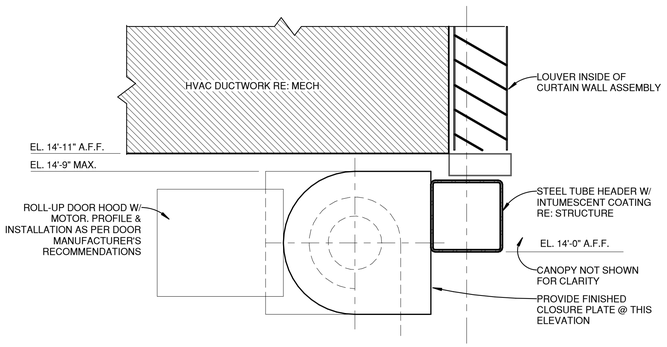

3 DOOR 139 DETAILS

SCALE: 1 1/2" = 1'-0"

HB HARRY BAKER SMITH
SA II ARCHITECTS II
P L L C
189 Maple Ridge Drive Metairie, LA 70001
(504)-885-4477
central@hbsaii.com hbsaii.com
SINCE 1961

HARD ROCK HOTEL

1031 CANAL STREET
NEW ORLEANS, LOUISIANA

THESE PLANS AND SPECIFICATIONS HAVE BEEN PREPARED BY ME OR UNDER MY CLOSE PERSONAL SUPERVISION AND TO THE BEST OF MY KNOWLEDGE AND BELIEF THEY COMPLY WITH ALL CITY, STATE AND FEDERAL REQUIREMENTS, AND I AM NOT PROVIDING CONTRACT ADMINISTRATION.

CERTIFIED CORRECT

THIS DRAWING IS CONFIDENTIAL AND NOT BE LOANED, REPRODUCED, COPIED, EITHER WHOLLY OR IN PART, OR MADE PUBLIC IN ANY MANNER WITHOUT THE WRITTEN CONSENT OF HB SA II ARCHITECTS, A PROFESSIONAL LLC. ALL RIGHTS OF DESIGN OR INVENTION ARE RESERVED AND WILL REMAIN THE SOLE PROPERTY OF HB SA II ARCHITECTS A PROFESSIONAL LLC.

REVISION HISTORY


4/26/2019								
REVISION #12								
1	2	3	4	5	6	7	8	

JAMB HEAD, SILL TYPICAL DETAILS

PROJECT#: 1709
PHASE: CD
TEAM: Author
CHECKER: Checker
SCALE: AS NOTED
ISSUED: 2/1/2019
SHEET#:


A6.19

HRH_1031 CANAL ST_PKP_ARCH SET_4/26/2019, 12:30 PM

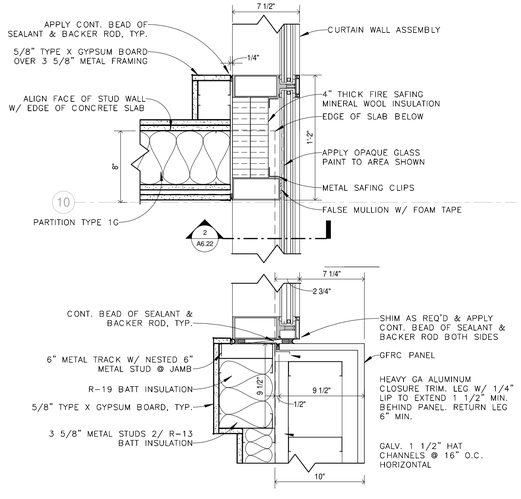


1 MEZZANINE WINDOW PLAN DETAIL

SCALE: 1 1/2" = 1'-0" A4.2.3/ A6.22

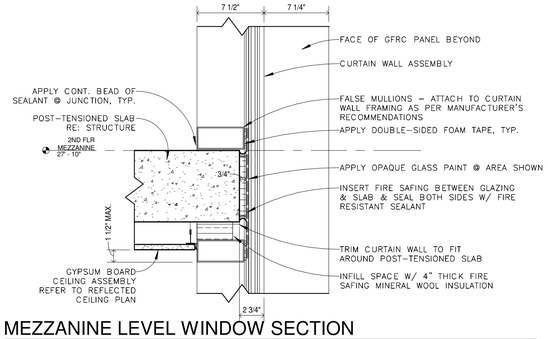

2 MEZZANINE LEVEL WINDOW SECTION

SCALE: 1 1/2" = 1'-0" A6.22/ A6.22

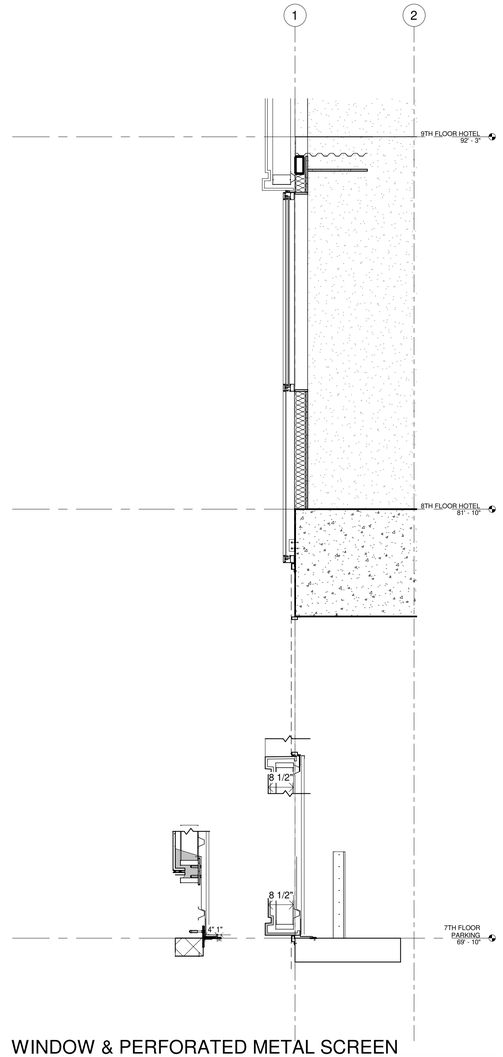

3 WINDOW & PERFORATED METAL SCREEN

SCALE: 1/2" = 1'-0"

HB HARRY BAKER SMITH SA II ARCHITECTS II P L L C
189 Maple Ridge Drive Metairie, LA 70001
(504)-885-4477
central@hbsaii.com hbsaii.com
SINCE 1961

HARD ROCK HOTEL

1031 CANAL STREET
NEW ORLEANS, LOUISIANA

THESE PLANS AND SPECIFICATIONS HAVE BEEN PREPARED BY ME OR UNDER MY CLOSE PERSONAL SUPERVISION AND TO THE BEST OF MY KNOWLEDGE AND BELIEF THEY COMPLY WITH ALL CITY, STATE AND FEDERAL REQUIREMENTS, AND I AM NOT PROVIDING CONTRACT ADMINISTRATION.
CERTIFIED CORRECT

THIS DRAWING IS CONFIDENTIAL AND NOT BE LOANED, REPRODUCED, COPIED, EITHER WHOLLY OR IN PART, OR MADE PUBLIC IN ANY MANNER WITHOUT THE WRITTEN CONSENT OF HB SA II ARCHITECTS, A PROFESSIONAL LLC. ALL RIGHTS OF DESIGN OR INVENTION ARE RESERVED AND WILL REMAIN THE SOLE PROPERTY OF HB SA II ARCHITECTS A PROFESSIONAL LLC.

REVISION HISTORY


	4/26/2019	REVISION #12
1		
2		
3		
4		
5		
6		
7		
8		

STOREFRONT GLASS ELEVATIONS

PROJECT#: 1709
PHASE: CD
TEAM: Author
CHECKER: Checker
SCALE: AS NOTED
ISSUED: 2/1/2019
SHEET#:


A6.22

HRH_1031 CANAL ST_PDF ARCH SET_4/26/2019, 12:00 PM

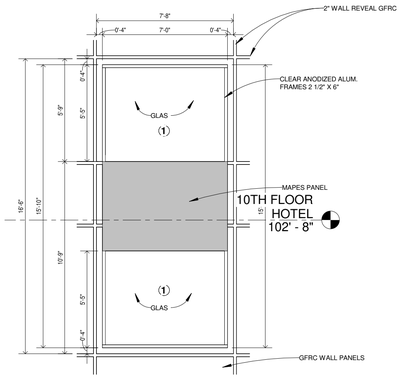


1 WINDOW TYPE A

SCALE: 1/4" = 1'-0"

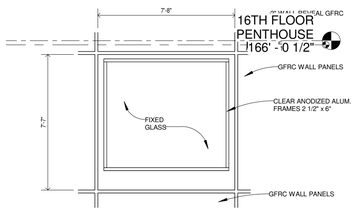


2 WINDOW TYPE B

SCALE: 1/4" = 1'-0"

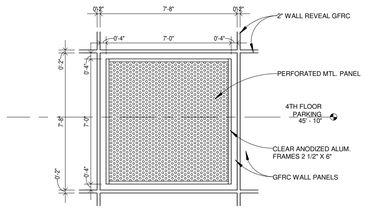


3 WINDOW TYPE C


SCALE: 1/4" = 1'-0"

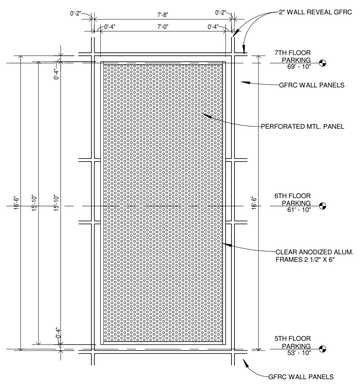

4 WINDOW TYPE E


SCALE: 1/4" = 1'-0"

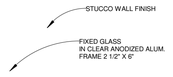

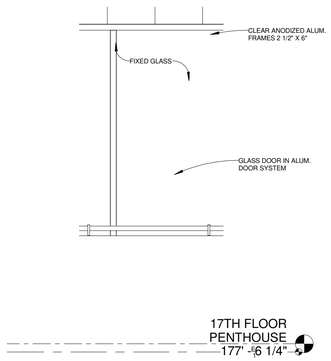


6 WINDOW TYPE D

SCALE: 1/2" = 1'-0"

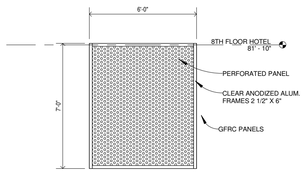


7 WINDOW TYPE G

SCALE: 1/4" = 1'-0"

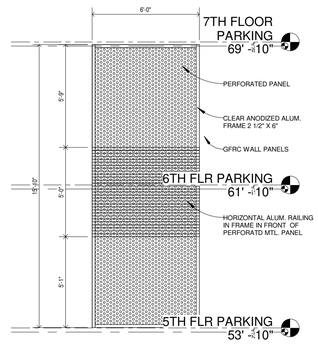

8 WINDOW TYPE H

SCALE: 1/4" = 1'-0"

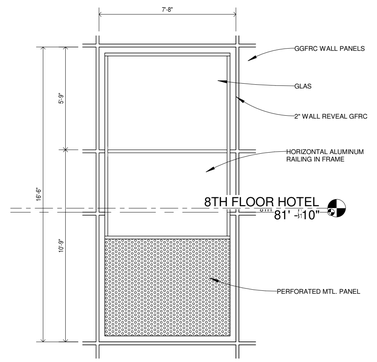

9 WINDOW TYPE J

SCALE: 1/4" = 1'-0"

STOREFRONT TYPE SCHEDULE

MARK	SIZE	QTY
1	12' x 14'	1
2	13'-8" x 14'	2
3	9'-4" X 7' UPPER 9'-4" X 14' LOWER	1
4	12' X 14'	1
5	21' X 14'	3
6	21' X 14'	2
7	19' X 14'	1
8	19' X 14' UPPER 19' X 56'-4" LOWER	1
9	19' X 14'	1
10	ALUM FRAMES WITH LOUVERS SEE TYPE J SHT. A6.15	1
11	ALUM FRAMES WITH LOUVERS SEE TYPE N SHT. A6.16	1
12	11'-7" X 18'	1
13	40' X 9'-9"	1
14	17'-8" X 9'-9"	1
15	54'-10" X 21'-6"	1
16	2'-10" X 21'-6"	1
17	2'-10" X 21'-6"	1
18	19'X14'	1
19	19' X 30'-9"	4
20	4'-0" TYPICAL SPACING WIDTH 10'-10" HEIGHTS	7
21	9'-4" 14' LOWER 9'-4" 14' LOWER	1
A	7'-0" X 15'-10"	10
B	7'-0" X 7'-0"	12
C	7'-0" X 7'-0"	18
D	3'-4" X 2'-4"	33
E	7'-0" X 16'-6"	18
F	5'-0" X 4'-0"	21
G	6'-0" X 7'-0"	6
H	6'-0" X 15'-10"	4
J	7'-8" X 16'-6"	1

? STOREFRONT TYPE SCHEDULE

SCALE: 1/4" = 1'-0"

HB HARRY BAKER SMITH
SA II ARCHITECTS II
P L L C
189 Maple Ridge Drive Metairie, LA 70001
(504)-885-4477
central@hbsaii.com hbsaii.com
SINCE 1961

HARD ROCK HOTEL

1031 CANAL STREET
NEW ORLEANS, LOUISIANA

THESE PLANS AND SPECIFICATIONS HAVE BEEN PREPARED BY ME OR UNDER MY CLOSE PERSONAL SUPERVISION AND TO THE BEST OF MY KNOWLEDGE AND BELIEF THEY COMPLY WITH ALL CITY, STATE AND FEDERAL REQUIREMENTS, AND I AM NOT PROVIDING A CONTRACT ADMINISTRATION.

CERTIFIED CORRECT

THIS DRAWING IS CONFIDENTIAL AND NOT BE LOANED, REPRODUCED, COPIED, EITHER WHOLLY OR IN PART, OR MADE PUBLIC IN ANY MANNER WITHOUT THE WRITTEN CONSENT OF HBSA II ARCHITECTS, A PROFESSIONAL L.L.C. ALL RIGHTS OF DESIGN OR INVENTION ARE RESERVED AND WILL REMAIN THE SOLE PROPERTY OF HBSA II ARCHITECTS A PROFESSIONAL L.L.C.

REVISION HISTORY


	1	2	3	4	5	6	7	8
4.26.2019								
REVISION #12								

STOREFRONT WINDOW ELEVATIONS

PROJECT#: 1709
PHASE: CD
TEAM: Author
CHECKER: Checker
SCALE: AS NOTED
ISSUED: 2/1/2019
SHEET#:


A6.23

HRH_1031 CANAL ST._FOF ARCH SET_4/26/2019, 12:55 PM

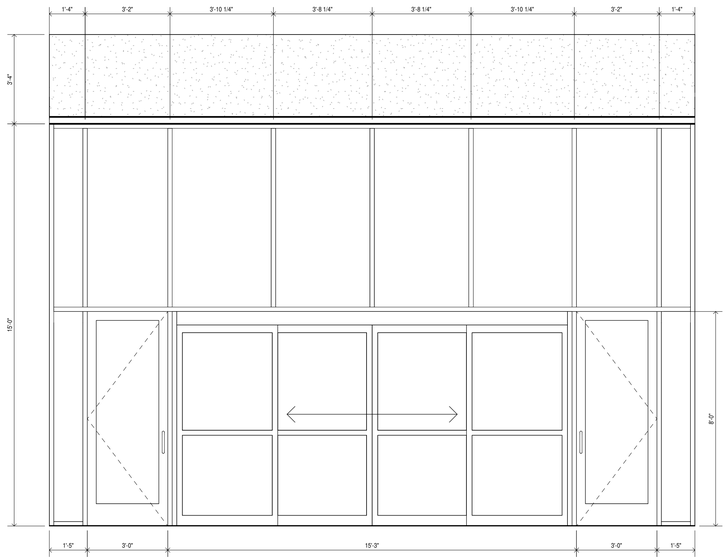


1 RAMPART ENTERANCE GLAZING

SCALE: 3/8" = 1'-0"

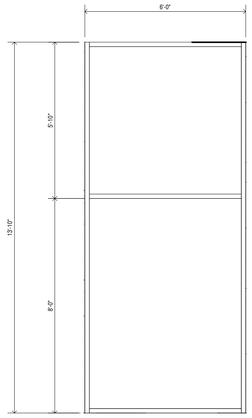


2 PITARD'S CANAL ENTRY

SCALE: 3/8" = 1'-0"

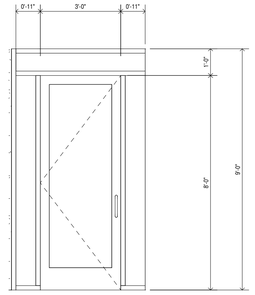


3 ELEV. 7&8 LOBBY ENTERANCE

SCALE: 3/8" = 1'-0"

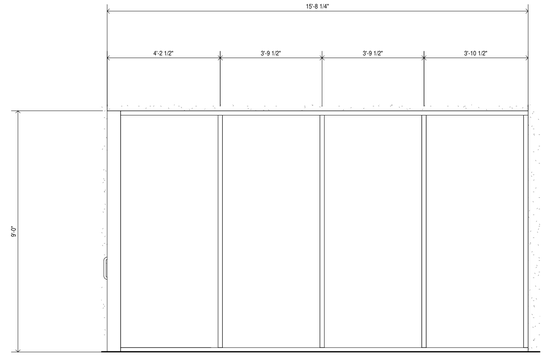


4 ELEV. 7&8 LOBBY SIDE 1 GLAZING

SCALE: 3/8" = 1'-0"

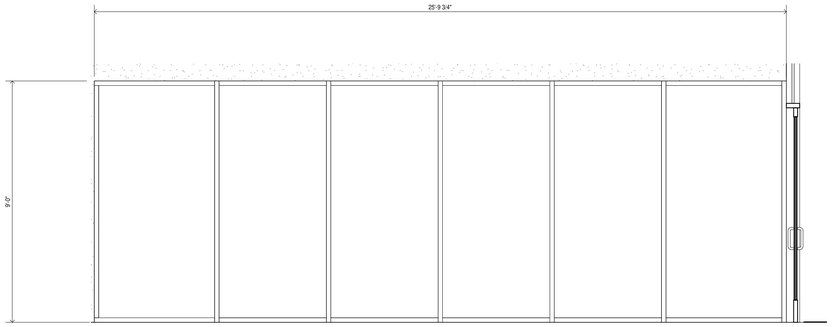


5 ELEV. LOBBY 7&8 SIDE 2 GLAZING

SCALE: 3/8" = 1'-0"

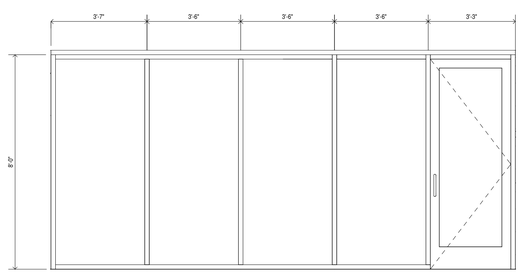


8 HUMAN RESOURCES GLAZING

SCALE: 3/8" = 1'-0"

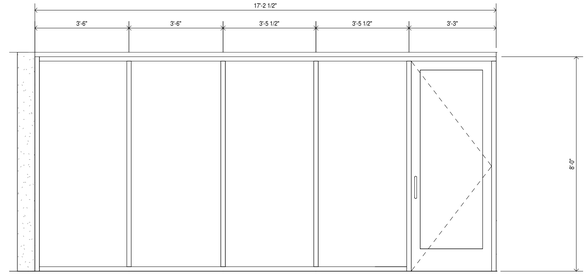

9 HAIR SALON ENTRANCE GLAZING

SCALE: 3/8" = 1'-0"

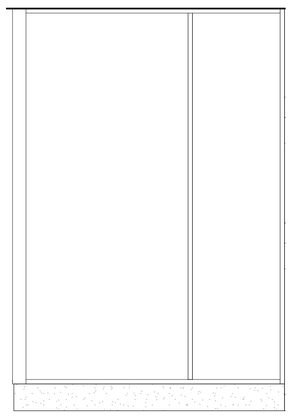

7 ROCK SHOP GLAZING 1

SCALE: 3/8" = 1'-0"

HB HARRY BAKER SMITH SA II ARCHITECTS II P L L C
189 Maple Ridge Drive Metairie, LA 70001
(504)-885-4477
central@hbsaii.com hbsaii.com
SINCE 1961

HARD ROCK HOTEL

1031 CANAL STREET
NEW ORLEANS, LOUISIANA

THESE PLANS AND SPECIFICATIONS HAVE BEEN PREPARED BY ME OR UNDER MY CLOSE PERSONAL SUPERVISION AND TO THE BEST OF MY KNOWLEDGE AND BELIEF THEY COMPLY WITH ALL CITY, STATE AND FEDERAL REQUIREMENTS, AND I AM NOT PROVIDING CONTRACT ADMINISTRATION.
CERTIFIED CORRECT

THIS DRAWING IS CONFIDENTIAL AND NOT BE LOANED, REPRODUCED, COPIED, EITHER WHOLLY OR IN PART, OR MADE PUBLIC IN ANY MANNER WITHOUT THE WRITTEN CONSENT OF HBSA II ARCHITECTS, A PROFESSIONAL LLC. ALL RIGHTS OF DESIGN OR INVENTION ARE RESERVED AND WILL REMAIN THE SOLE PROPERTY OF HBSA II ARCHITECTS A PROFESSIONAL LLC.

REVISION HISTORY

4/26/2019								
REVISION #12								
1	2	3	4	5	6	7	8	

INTERIOR GLAZING SCHEDULE

PROJECT#: 1709
PHASE: CD
TEAM: Author
CHECKER: Checker
SCALE: AS NOTED
ISSUED: 2/1/2019
SHEET#:

A6.24

H:\1R\1031 CANAL ST_PKP_ARCH.RST, 4/26/2019, 12:00 PM

FINISH SCHEDULE - 1ST FLOOR

NUMBER	NAME	FLOOR FINISH	BASE FINISH	N. WALL	S. WALL	E. WALL	W. WALL	CEILING FINISH	CEILING HT.
100	LOADING								
101	PRIVATE CONDO ENTRANCE AND MAIL								
102	RECEVING								
103	LOADING								
104	CONDO STORAGE								
105	PITARD'S								
106	KITCHEN DRY STORAGE								
107	GAS METERS								
108	STAR SERVICES								
109	STOR.								
110	MAIN LOBBY AND CHECK IN								
111	FOM								
112	WOMEN								
113	MEN								
114	FIRE COMMAND								
115	KITCHEN								
116	EMPLOYEE CHECK IN								
117	STORAGE								
118	RECEIVING OFFICE								
119	ELECTRICAL VAULT								
120	GENERATOR								
121	PUMP ROOM								
122	TRASH								
123	RETAIL								
124	CONSTANT GRIND								
125	SESSIONS								
126	ROCK SHOP								
127	ENTRY LOBBY								
128	AV EQUIP								
129	OPEN OFFICE								
130	FAMILY								
131	ENTRANCE								
132	ELEVATOR LOBBY								
133	CAN WASH								
134	STORAGE								
135	OUTSIDE								
136	OUTSIDE								
137	STAIR 2								
138	STAIR 3								
139	STOR.								
140	GARAGE ENTRY								
141	ELECT.								
142	EXC. STEWARD								
143	HALL								
144	CONDO ELEVATOR LOBBY								
145	STAIR 1								
146	RECEIVING								
147	SAFE COUNT								
148	EMP. REST.								
149	LUGGAGE CLOSET								
150	CANAL ENTRY								
151	CORRIDOR								
152	CORRIDOR								
153	WALK IN COOLER								
154	CLOS.								
155	WAITRESS STATION								
156	ELEV. 9								
157	STORAGE								
158	ELEV. 7 & 8								
159	CLOS.								
160	WH								
161	MAIN ELEV. LOBBY								
162	AC								
163	ELEV. 1 & 2								
164	ELEV. 5 & 6								
165	ELEV. 3 & 4								
166	ELEV. 10								
167	ELEV. 11								
168	REST.								

FINISH SCHEDULE - 2ND FLOOR

NUMBER	NAME	FLOOR FINISH	BASE FINISH	N. WALL	S. WALL	E. WALL	W. WALL	CEILING FINISH	CEILING HT.
200	BALCONY								
201	BALLROOM MEETING								
202	PREFUNCTION AREA								
203	MEETING ROOM								
204	MEETING ROOM								
205	BALLROOM LOBBY								
206	BOH 3								
207	FOOD TRANS.								
208	BALCONY								
209	CONVENTION SERV. MANAGER								
210	CONVENTION SERV. MANAGER								
211	ADOS								
212	NAL. GROUP SALES MAN.								
213	DOS								
214	SALES MANAGER								
215	ECOMMERCE MANAGER								
216	AUDIOVISUAL EQUIP. STOR.								
217	WOMENS								
218	MENS								
219	BANQUET MANAGER								
220	REV. MANAGER & RE. GROUP COOR.								
221	MECH EQUIP.								
222	BEV. STORAGE								
223	MEETING ROOM								
224	CHAIR STORAGE								
225	BANQUET SET UP								
226	BALLROOM								
227	MECHANICAL								
228	KITCHEN								
229	ELEVATOR LOBBY								
230	CIRCULATION								
231	MDF ROOM								
232	MENS RESTROOM								
233	WOMENS RESTROOM								
234	JANITOR								
235	OFFICE								
236	ELEV LOBBY								
237	ELEV LOBBY								
239	TRASH								
240	HALL								
241	PREFUNCTION AREA								
242	LOBBY								
243	HALL								
244	STORAGE								
245	AV RACKS								
246	STAIR 2								
247	ELEV. 11								
248	ELEV. 10								
249	ELEV. 3&4								
250	ELEV. 5&6								
251	STAIR 1								
252	ELEV. 7&8								
253	STAIR 3								

FINISH SCHEDULE - 2ND FLOOR MEZZANINE

NUMBER	NAME	FLOOR FINISH	BASE FINISH	N. WALL	S. WALL	E. WALL	W. WALL	CEILING FINISH	CEILING HT.
M100	HAIR SALON AND SPA RECEPTION								
M101	STO								
M102	OFFICE								
M103	TREATMENT ROOM								
M104	TREAT.2								
M105	TREAT.3								
M106	TREAT.4								
M109	GYM								
M110	STORAGE								
M111	STOR & AV RACKS								
M112	MENS								
M113	WOMENS								
M114	OFFICE								
M115	OFFICE								
M116	SUPPORT								
M117	RECEPTIPON								
M118	COUNT & DROP SAFE								
M119	STORAGE								
M120	DIR. OF FINANCE								
M121	INCOME OFFICE								
M122	TRAINING SPECIALIST								
M123	COPY								
M124	HK. DIRECTOR								
M125	HK. MANAGER								
M126	GENERAL MANAGER								
M127	DIRECTOR								
M128	VIBE MANAGER								
M129	WORK STATION								
M130	HALL								
M131	HR MANAGER								
M132	HR DIRECTOR								
M133	HUMAN RESOURCES								
M134	CONFERENCE								
M135	MAIN ELEV. LOBBY								
M136	OWNER CONFERENCE								
M138	ELEV LOBBY								
M139	FIREMEN LOBBY								
M140	MEP EQUIP. ROOM								
M141	HOUSEKEEPING								
M142	UNIFORM								
M143	REC.								
M144	STAIR 1								
M145	ELEV. 1&2								
M146	STAIR 3								
M147	STAIR 2								
M148	ELEV. 9								
M149	ELEV.								
M150	ELEV.								
M156	ELEV. 3&4								
M157	ELEV. 5&6								
M158	HALL								
M159	SPA LOUNGE								
M160	STORAGE								
M161	WOMEN LOCKER ROOM								
M162	MEN LOCKER ROOM								

FINISH SCHEDULE - 3RD FLOOR

NUMBER	NAME	FLOOR FINISH	BASE FINISH	N. WALL	S. WALL	E. WALL	W. WALL	CEILING FINISH	CEILING HT.
300	STAIR 1								
301	ELEV. LOBBY								
302	STORAGE								
303	ELEV. LOBBY								
304	STAIR 3								
305	STOR								
306	ROOM								
307	MECHANICAL ROOM								
308	IT WORK STATION								
309	MDF								
310	IT MANAGER								
311	DATA CENTER								
312	OFFICE								
313	MECH								
314	STAIR 2								
315	ELEV. 9								

FINISH SCHEDULE - 4TH FLOOR

NUMBER	NAME	FLOOR FINISH	BASE FINISH	N. WALL	S. WALL	E. WALL	W. WALL	CEILING FINISH	CEILING HT.
400	STAIR 1								
401	ELEV. LOBBY								
402	STORAGE								
403	ELEV. LOBBY								
404	STAIR 3								
405	EMPLOYEE BREAK ROOM								
406	STAIR 2								
407	VESTIBULE								
408	VESTIBULE								
409	MENS LOCKER								
410	WOMENS LOCKER								
411	MENS RR								
412	WOMENS RR								
413	COMPR								

FINISH SCHEDULE - 5TH FLOOR

NUMBER	NAME	FLOOR FINISH	BASE FINISH	N. WALL	S. WALL	E. WALL	W. WALL	CEILING FINISH	CEILING HT.
501	STAIR 1								
502	ELEV. LOBBY								
503	ELEV. LOBBY								
504	ELEV. LOBBY								
505	STAIR 3								
506	LAUNDRY								
507	WATER HEATERS								
508	SPRINK								
509	STAIR 2								

FINISH SCHEDULE - 6TH FLOOR

NUMBER	NAME	FLOOR FINISH	BASE FINISH	N. WALL	S. WALL	E. WALL	W. WALL	CEILING FINISH	CEILING HT.
600	STAIR 1								
601	ELEV. LOBBY								
602	STORAGE								
603	ELEV. LOBBY								
604	STAIR 3								
605	STAIR 2								

FINISH SCHEDULE - 7TH FLOOR

NUMBER	NAME	FLOOR FINISH	BASE FINISH	N. WALL	S. WALL	E. WALL	W. WALL	CEILING FINISH	CEILING HT.
700	STAIR 1								
701	ELEV. LOBBY								
702	STORAGE								
703	ELEV. LOBBY								
704	STAIR 3								
705	WORKSHOP								
706	DOCS.								
707	DIR. OF ENG.								
708	PARTS								
709	ELEV. 9 CONTROL ROOM								
710	WOMEN								
711	MEN								
712	SPRINK								
713	EMP. REST.								
714	WORK STATION								
715	ROCK SHOP BUYER								
716	SESSIONS /PITARD'S MANG.								
717	CHEF								
718	CONFERENCE								
719	IDF								
720	TRANSFER STAIR								
721	FOOD & BEV. DIRECTOR								
722	EXEC. CHEF								
723	AV MANG.								

HB HARRY BAKER SMITH SA II ARCHITECTS II
P L L C
189 Maple Ridge Drive Metairie, LA 70001
(504)-885-4477
central@hbsaii.com hbsaii.com
SINCE 1961

HARD ROCK HOTEL

1031 CANAL STREET
NEW ORLEANS, LOUISIANA

THESE PLANS AND SPECIFICATIONS HAVE BEEN PREPARED BY ME OR UNDER MY CLOSE PERSONAL SUPERVISION AND TO THE BEST OF MY KNOWLEDGE AND BELIEF THEY COMPLY WITH ALL CITY, STATE AND FEDERAL REQUIREMENTS, AND AM NOT PROVIDING CONTRACT ADMINISTRATION.

CERTIFIED CORRECT

THIS DRAWING IS CONFIDENTIAL AND NOT BE LOANED, REPRODUCED, COPIED, EITHER WHOLLY OR IN PART, OR MADE PUBLIC IN ANY MANNER WITHOUT THE WRITTEN CONSENT OF HBSA II ARCHITECTS, A PROFESSIONAL LLC. ALL RIGHTS OF DESIGN OR INVENTION ARE RESERVED AND WILL REMAIN THE SOLE PROPERTY OF HBSA II ARCHITECTS A PROFESSIONAL LLC.

REVISION HISTORY

	4/26/2019	REVISION #12
1		
2		
3		
4		
5		
6		
7		
8		

SCHEDULES

PROJECT#: 1709
PHASE: CD
TEAM: Author
CHECKER: Checker
SCALE: AS NOTED
ISSUED: 2/1/2019
SHEET#:

A6.26

HRH_1031 CANAL ST_FDF ARCH SET_4/26/2019, 12:50 PM

FINISH SCHEDULE - 8TH FLOOR

NUMBER	NAME	FLOOR FINISH	BASE FINISH	N. WALL	S. WALL	E. WALL	W. WALL	CEILING FINISH	CEILING HT.
800	STD/S HOTEL ROOM								
800-1	BATH								
800-3	BALCONY								
801	HOTEL ROOM								
801-1	BATH								
801-2	CLOSET								
801-4	BALCONY								
801-5	BALCONY								
802	HOTEL ROOM								
802-1	BATH								
802-2	CLOS.								
802-3	BALCONY								
803	HOTEL ROOM								
803-1	BATH								
803-2	CLOS.								
803-3	BALCONY								
804	HOTEL ROOM								
804-1	BATH								
804-2	CLOS.								
804-3	BALCONY								
805	HOTEL ROOM								
805-1	BATH								
805-2	CLOS.								
805-3	BALCONY								
806	HOTEL ROOM								
806-1	BATH								
806-2	CLOS.								
806-3	BALCONY								
807	HOTEL ROOM								
807-1	BATH								
807-2	CLOS.								
807-3	BLACONY								
808	LUX/S HOTEL ROOM								
808-1	BATH								
808-3	CLOS.								
808-4	BALCONY								
809	HOTEL ROOM								
809-1	BATH								
809-2	CLOS.								
809-3	BALCONY								
809-4	CLOS.								
810	HOTEL ROOM								
810-1	BATH								
810-2	CLOS.								
810-3	BLACONY								
811	HOTEL ROOM								
811-1	BATH								
811-2	CLOS.								
811-3	BALCONY								
812	ADA HOTEL ROOM								
812-1	ADA BATH								
812-2	BALCONY								
813	HOTEL ROOM								
813-1	BATH								
813-2	CLOS.								
813-3	BALCONY								
814	HOTEL ROOM								
814-1	BATH								
814-2	BALCONY								
815	HOTEL ROOM								
815-1	BATH								
815-2	CLOS.								
815-3	BALCONY								
816	HOTEL ROOM								
816-1	BATH								
816-2	CLOS.								
816-3	BLACONY								
817	HOTEL ROOM								
817-1	BATH								
817-2	CLOS.								
817-3	BALCONY								
818	HOTEL ROOM								
818-1	BATH								
818-2	CLOS.								
818-3	BALCONY								
819	HOTEL ROOM								
819-1	BATH								
819-2	CLOS.								
819-3	BALCONY								
820	HOTEL ROOM								
820-1	BATH								
820-2	CLOS.								
820-3	BALCONY								
821	HOTEL ROOM								
821-1	BATH								
821-2	CLOS.								
821-3	BALCONY								
822	HOTEL ROOM								
822-1	BATH								
822-2	CLOS.								
822-3	BALCONY								
823	STD/S HOTEL ROOM								
823-1	BATH								
823-2	CLOS.								
823-3	BALCONY								
824	HOTEL ROOM								
824-1	BATH								
824-2	BALCONY								
825	HOTEL ROOM								
825-1	BATH								

FINISH SCHEDULE - 8TH FLOOR

NUMBER	NAME	FLOOR FINISH	BASE FINISH	N. WALL	S. WALL	E. WALL	W. WALL	CEILING FINISH	CEILING HT.
825-2	CLOS.								
825-3	BLACONY								
826	HOTEL ROOM								
826-1	BATH								
826-2	CLOS.								
826-3	BLACONY								
827	HOTEL ROOM								
827-1	BATH								
827-2	BALCONY								
828	ADA HOTEL ROOM								
828-1	ADA BATH								
828-2	BLACONY								
829	HOTEL ROOM								
829-1	BATH								
829-2	BALCONY								
830	HOTEL ROOM								
830-1	BATH								
830-2	CLOS.								
830-3	BALCONY								
830-4	BLACONY								
831	HOTEL ROOM								
831-1	BATH								
832	HOTEL ROOM								
832-1	BATH								
832-2	BALCONY								
833	HOTEL ROOM								
833-1	BATH								
833-2	CLOS.								
833-3	BALCONY								
834	HOTEL ROOM								
834-1	BATH								
834-2	CLOS.								
834-3	BALCONY								
835	HOTEL ROOM								
835-1	BATH								
835-2	CLOS.								
835-3	BALCONY								
836	HOTEL ROOM								
836-1	BATH								
836-2	CLOS.								
836-3	BLACONY								
837	HOTEL ROOM								
837-1	BATH								
837-2	CLOS.								
837-3	BALCONY								
838	HOTEL ROOM								
838-1	BATH								
838-2	CLOS.								
839	HOTEL ROOM								
839-1	BATH								
839-3	BALCONY								
839-4	CLOS.								
839-5	BLACONY								
840	HOTEL ROOM								
840-1	BATH								
840-3	BLACONY								
841	HOTEL ROOM								
841-1	BATH								
841-2	BALCONY								
842	HOTEL ROOM								
842-1	BATH								
842-2	BALCONY								
843	HOTEL ROOM								
843-1	BATH								
843-3	BALCONY								
844	HOTEL ROOM								
844-1	BATH								
844-3	BALCONY								
845	HOTEL ROOM								
845-1	BATH								
845-3	BLACONY								
846	HOTEL ROOM								
846-1	BATH								
846-2	BALCONY								
8000	ELEC								
8001	MEN								
8002	WOMEN								
8003	HARD ROCK USE								
8004	STAIRWAY								
8005	MEN								
8006	WOMEN								
8007	STORAGE								
8008	IT								
8009	CORRIDOR								
8010	AMENITY AREA								
8011	MECH.								
8012	8TH FLOOR ELEV. LOBBY								
8013	MECH.								
8014	8TH FLOOR DECK								
8015	ELEV. LOBBY								
8016	ELEV. LOBBY								
8017	STAIR 1								
8018	STAIR 3								

FINISH SCHEDULE - 9TH FLOOR

NUMBER	NAME	FLOOR FINISH	BASE FINISH	N. WALL	S. WALL	E. WALL	W. WALL	CEILING FINISH	CEILING HT.
900	STD/S HOTEL ROOM								
900-1	BATH								
900-3	BALCONY								
901	HOTEL ROOM								
901-1	BATH								
901-3	BALCONY								
901-4	BALCONY								
901-5	CLOS.								
902	HOTEL ROOM								
902-1	BATH								
902-2	CLOS.								
902-3	BALCONY								
903	HOTEL ROOM								
903-1	BATH								
903-2	CLOS.								
903-3	BALCONY								
904	HOTEL ROOM								
904-1	BATH								
904-2	CLOS.								
904-3	BALCONY								
905	HOTEL ROOM								
905-1	BATH								
905-2	CLOS.								
905-3	BALCONY								
906	HOTEL ROOM								
906-1	BATH								
906-2	CLOS.								
906-3	BALCONY								
907	HOTEL ROOM								
907-1	BATH								
907-2	CLOS.								
907-3	BALCONY								
908	LUX/S HOTEL ROOM								
908-1	BATH								
908-2	BALCONY								
908-3	CLOS.								
908-4	CLOS.								
909	HOTEL ROOM								
909-1	BATH								
909-2	CLOS.								
909-3	CLOS.								
909-4	BALCONY								
910	HOTEL ROOM								
910-1	BATH								
910-2	CLOS.								
910-3	BALCONY								
911	HOTEL ROOM								
911-1	BATH								
911-2	CLOS.								
911-3	BALCONY								
912	ADA HOTEL ROOM								
912-1	ADA BATH								
912-2	CLOS.								
912-3	BALCONY								
913	HOTEL ROOM								
913-1	BATH								
913-2	CLOS.								
913-3	BALCONY								
914	HOTEL ROOM								
914-1	BATH								
914-2	CLOS.								
914-3	BALCONY								
915	HOTEL ROOM								
915-1	BATH								
915-2	CLOS.								
915-3	BALCONY								
916	HOTEL ROOM								
916-1	BATH								
916-2	CLOS.								
916-3	BALCONY								
917	HOTEL ROOM								
917-1	BATH								
917-2	CLOS.								
917-3	BALCONY								
918	HOTEL ROOM								
918-1	BATH								
918-2	CLOS.								
918-3	BALCONY								
919	STD/S HOTEL ROOM								
919-1	BATH								
919-2	CLOS.								
920	HOTEL ROOM								
920-1	BATH								
920-2	CLOS.								
920-3	BALCONY								
921	HOTEL ROOM								
921-1	BATH								
921-2	CLOS.								
921-3	BALCONY								
922	HOTEL ROOM								
922-1	BATH								
922-2	CLOS.								
922-3	BALCONY								
923	HOTEL ROOM								
923-1	BATH								
923-2	CLOS.								
923-3	BALCONY								
924	HOTEL ROOM								
924-1	BATH								
924-2	CLOS.								
924-3	BALCONY								
925	STD/S HOTEL ROOM								
925-1	BATH								
925-2	CLOS.								
925-3	BALCONY								
926	HOTEL ROOM								
926-1	BATH								
926-2	CLOS.								
926-3	BALCONY								
927	HOTEL ROOM								
927-1	BATH								

FINISH SCHEDULE - 9TH FLOOR

NUMBER	NAME	FLOOR FINISH	BASE FINISH	N. WALL	S. WALL	E. WALL	W. WALL	CEILING FINISH	CEILING HT.
927-2	CLOS.								
927-3	BALCONY								
928	HOTEL ROOM								
928-1	BATH								
928-2	CLOS.								
928-3	BALCONY								
929	HOTEL ROOM								
929-1	BATH								
929-2	CLOS.								
929-3	BALCONY								
930	HOTEL ROOM								
930-1	BATH								
930-2	CLOS.								
930-3	BALCONY								
931	HOTEL ROOM								
931-1	BATH								
931-2	BALCONY								
932	HOTEL ROOM								
932-1	BATH								
932-2	BALCONY								
933	HOTEL ROOM								
933-1	BATH								
933-2	BALCONY								
934	HOTEL ROOM								
934-1	BATH								
934-2	BALCONY								
935	HOTEL ROOM								
935-1	BATH								
935-2	CLOS.								
935-3	BALCONY								
935-4	BALCONY								
936	HOTEL ROOM								
936-1	BATH								
937	HOTEL ROOM								
937-1	BATH								
937-2	BALCONY								
938	HOTEL ROOM								
938-1	BATH								
938-2	CLOS.								
938-3	BALCONY								
939	HOTEL ROOM								
939-1	BATH								
939-2	CLOS.								
939-3	BALCONY								
940	HOTEL ROOM								
940-1	BATH								
940-2	CLOS.								
940-3	BALCONY								
941	HOTEL ROOM								
941-1	BATH								
941-2	CLOS.								
941-3	BALCONY								
942	HOTEL ROOM								
942-1	BATH								
942-2	CLOS.								
942-3	BALCONY								
943	HOTEL ROOM								
943-1	BATH								
944	HOTEL ROOM								
944-1	BATH								
944-2	CLOS.								
945	HOTEL ROOM								
945-1	BATH								
945-3	BALCONY								
946	HOTEL ROOM								
946-1	BATH								
946-2	CLOS.								
946-3	BALCONY								
946-4	CLOS.								
946-5	BALCONY								
947	HOTEL ROOM								
947-1	BATH								
947-2	BALCONY								
947-3	BALCONY								
948	HOTEL ROOM								
948-1	BATH								
948-2	BALCONY								
949	HOTEL ROOM								
949-1	BATH								
949-2	BALCONY								
949-3	CLOS.								
950	HOTEL ROOM								
950-1	BATH								
950-2	BALCONY								
950-3	CLOS.								
951	HOTEL ROOM								
951-1	BATH								
951-2	BALCONY								
951-3	CLOS.								
952	HOTEL ROOM								
952-1	BATH								
952-2	BALCONY								
953	HOTEL ROOM								
953-1	BATH								
953-2	CLOS.								
953-3	BALCONY								
9000	ICE & VEND.								
9001	ELEV LOBBY								
9002	IDF								
9003	ELEC.								
9004	9TH FLOOR ELEV. LOBBY								
9005	MECH.								
9006	MECH.								
9007	ELEV. LOBBY								
9008	ELEV. LOBBY								
9009	CORRIDOR								
9010	VEST.								
9011	STAIR 1								
9012	STAIR 3								

HB HARRY BAKER SMITH SA II ARCHITECTS II
P L L C
189 Maple Ridge Drive Metairie, LA 70001
(504)-885-4477
central@hbsaii.com hbsaii.com
SINCE 1961

HARD ROCK HOTEL

1031 CANAL STREET
NEW ORLEANS, LOUISIANA

THESE PLANS AND SPECIFICATIONS HAVE BEEN PREPARED BY ME, OR UNDER MY CLOSE PERSONAL SUPERVISION AND TO THE BEST OF MY KNOWLEDGE AND BELIEF THEY COMPLY WITH ALL CITY, STATE AND FEDERAL REQUIREMENTS, AND I AM NOT PROVIDING CONTRACT ADMINISTRATION.

CERTIFIED CORRECT

THIS DRAWING IS CONFIDENTIAL AND NOT BE LOANED, REPRODUCED, COPIED, EITHER WHOLLY OR IN PART, OR MADE PUBLIC IN ANY MANNER WITHOUT THE WRITTEN CONSENT OF HBSA II ARCHITECTS, A PROFESSIONAL L.L.C. ALL RIGHTS OF DESIGN OR INVENTION ARE RESERVED AND WILL REMAIN THE SOLE PROPERTY OF HBSA II ARCHITECTS, A PROFESSIONAL L.L.C.

REVISION HISTORY

1	REVISION #12	4/26/2019
2		
3		
4		
5		
6		
7		
8		

SCHEDULES

PROJECT#: 1709
PHASE: CD
TEAM: Author
CHECKER: Checker
SCALE: AS NOTED
ISSUED: 2/1/2019
SHEET#:

A6.27

HRH_1031 CANAL ST._PDP ARCH SHET_4/26/2019, 12:00 PM

FINISH SCHEDULE - 10TH FLOOR

NUMBER	NAME	FLOOR FINISH	BASE FINISH	N. WALL	S. WALL	E. WALL	W. WALL	CEILING FINISH	CEILING HT.
10-1	Room								
10-2	10TH FLOORS ELEV. LOBBY								
10-3	MECH.								
10-4	MECH.								
10-5	ICE & VEND.								
10-6	IDF								
10-7	ELEC.								
10-8	ELEV. LOBBY								
10-9	ELEV. LOBBY								
10-10	CORRIDOR								
10-11	STAIR 1								
10-12	STAIR 3								
1000	STD/S HOTEL ROOM								
1000-1	BATH								
1000-3	BALCONY								
1001	HOTEL ROOM								
1001-1	BATH								
1001-3	BALCONY								
1001-4	BALCONY								
1001-5	CLOS.								
1002	HOTEL ROOM								
1002-1	BATH								
1002-2	CLOS.								
1002-3	BALCONY								
1003	HOTEL ROOM								
1003-1	BATH								
1003-2	CLOS.								
1003-3	BALCONY								
1004	HOTEL ROOM								
1004-1	BATH								
1004-2	CLOS.								
1004-3	BALCONY								
1005	HOTEL ROOM								
1005-1	BATH								
1005-2	CLOS.								
1005-3	BALCONY								
1006	HOTEL ROOM								
1006-1	BATH								
1006-2	CLOS.								
1006-3	BALCONY								
1007	HOTEL ROOM								
1007-1	BATH								
1007-2	CLOS.								
1007-3	BALCONY								
1008	LUX/S HOTEL ROOM								
1008-1	BATH								
1008-2	BALCONY								
1008-3	CLOS.								
1008-4	CLOS.								
1009	HOTEL ROOM								
1009-1	BATH								
1009-2	CLOS.								
1009-3	CLOS.								
1009-4	BALCONY								
1010	HOTEL ROOM								
1010-1	BATH								
1010-2	CLOS.								
1010-3	BALCONY								
1011	HOTEL ROOM								
1011-1	BATH								
1011-2	CLOS.								
1011-3	BALCONY								
1012	ADA HOTEL ROOM								
1012-1	ADA BATH								
1012-2	BALCONY								
1013	HOTEL ROOM								
1013-1	BATH								
1013-2	CLOS.								
1013-3	BALCONY								
1014	HOTEL ROOM								
1014-1	BATH								
1014-2	BALCONY								
1015	HOTEL ROOM								
1015-1	BATH								
1015-2	CLOS.								
1015-3	BALCONY								
1016	HOTEL ROOM								
1016-1	BATH								
1016-2	CLOS.								
1016-3	BALCONY								
1017	HOTEL ROOM								
1017-1	BATH								
1017-2	CLOS.								
1017-3	BALCONY								
1018	HOTEL ROOM								
1018-1	BATH								
1018-2	CLOS.								
1018-3	BALCONY								
1019	STD/S HOTEL ROOM								
1019-1	BATH								
1019-2	CLOS.								
1020	HOTEL ROOM								
1020-1	BATH								
1020-2	CLOS.								
1020-3	BALCONY								
1021	HOTEL ROOM								
1021-1	BATH								
1021-2	CLOS.								
1021-3	BALCONY								
1022	HOTEL ROOM								
1022-1	BATH								
1022-2	CLOS.								
1022-3	BALCONY								
1023	HOTEL ROOM								
1023-1	BATH								
1023-2	CLOS.								
1023-3	BALCONY								
1024	HOTEL ROOM								
1024-1	BATH								

FINISH SCHEDULE - 10TH FLOOR

NUMBER	NAME	FLOOR FINISH	BASE FINISH	N. WALL	S. WALL	E. WALL	W. WALL	CEILING FINISH	CEILING HT.
1024-2	CLOS.								
1024-3	BALCONY								
1025	STD/S HOTEL ROOM								
1025-1	BATH								
1025-2	CLOS.								
1026	HOTEL ROOM								
1026-1	BATH								
1026-2	CLOS.								
1026-3	BALCONY								
1027	HOTEL ROOM								
1027-1	BATH								
1027-2	CLOS.								
1027-3	BALCONY								
1028	HOTEL ROOM								
1028-1	BATH								
1028-2	CLOS.								
1028-3	BALCONY								
1029	HOTEL ROOM								
1029-1	BATH								
1029-2	CLOS.								
1029-3	BALCONY								
1030	HOTEL ROOM								
1030-1	BATH								
1030-2	CLOS.								
1030-3	BALCONY								
1031	HOTEL ROOM								
1031-1	BATH								
1031-2	BALCONY								
1032	HOTEL ROOM								
1032-1	BATH								
1032-2	BALCONY								
1033	ADA HOTEL ROOM								
1033-1	ADA BATH								
1033-2	BALCONY								
1034	HOTEL ROOM								
1034-1	BATH								
1034-2	BALCONY								
1035	HOTEL ROOM								
1035-1	BATH								
1035-2	CLOS.								
1035-3	BALCONY								
1035-4	BALCONY								
1036	STD/S HOTEL ROOM								
1036-1	BATH								
1036-2	CLOS.								
1036-3	BALCONY								
1037	HOTEL ROOM								
1037-1	BATH								
1037-2	CLOS.								
1037-3	BALCONY								
1038	HOTEL ROOM								
1038-1	BATH								
1038-2	CLOS.								
1038-3	BALCONY								
1039	HOTEL ROOM								
1039-1	BATH								
1039-2	CLOS.								
1039-3	BALCONY								
1040	HOTEL ROOM								
1040-1	BATH								
1040-2	CLOS.								
1040-3	BALCONY								
1041	HOTEL ROOM								
1041-1	BATH								
1042	HOTEL ROOM								
1042-1	BATH								
1042-2	CLOS.								
1042-3	BALCONY								
1043	HOTEL ROOM								
1043-1	BATH								
1043-3	BALCONY								
1044	HOTEL ROOM								
1044-1	BATH								
1044-2	CLOS.								
1045	HOTEL ROOM								
1045-1	BATH								
1045-2	CLOS.								
1045-3	BALCONY								
1045-4	CLOS.								
1045-5	BALCONY								
1046	HOTEL ROOM								
1046-1	BATH								
1046-2	BALCONY								
1046-3	BALCONY								
1047	HOTEL ROOM								
1047-1	BATH								
1047-2	BALCONY								
1048	HOTEL ROOM								
1048-1	BATH								
1048-2	CLOS.								
1048-3	BALCONY								
1049	HOTEL ROOM								
1049-1	BATH								
1049-2	CLOS.								
1049-3	BALCONY								
1050	HOTEL ROOM								
1050-1	BATH								
1050-2	BALCONY								
1050-3	CLOS.								
1051	HOTEL ROOM								
1051-1	BATH								
1051-2	BALCONY								
1052	HOTEL ROOM								
1052-1	BATH								
1052-2	CLOS.								
1052-3	BALCONY								

FINISH SCHEDULE - 11TH FLOOR

NUMBER	NAME	FLOOR FINISH	BASE FINISH	N. WALL	S. WALL	E. WALL	W. WALL	CEILING FINISH	CEILING HT.
11-1	STAIR 1								
11-2	ELEV. LOBBY								
11-3	MECH.								
11-4	11TH FLOOR ELEV. LOBBY								
11-5	MECH.								
11-6	ICE & VEND.								
11-7	IDF								
11-8	ELEC.								
11-9	ELEV. LOBBY								
11-10	ELEV. LOBBY								
11-11	STAIR 3								
11-12	CORRIDOR								
1100	STD/S HOTEL ROOM								
1100-1	BATH								
1100-3	BALCONY								
1101	HOTEL ROOM								
1101-1	BATH								
1101-3	BALCONY								
1101-4	BALCONY								
1101-5	CLOS.								
1102	HOTEL ROOM								
1102-1	BATH								
1102-2	CLOS.								
1102-3	BALCONY								
1103	HOTEL ROOM								
1103-1	BATH								
1103-2	CLOS.								
1103-3	BALCONY								
1104	HOTEL ROOM								
1104-1	BATH								
1104-2	CLOS.								
1104-3	BALCONY								
1105	HOTEL ROOM								
1105-1	BATH								
1105-2	CLOS.								
1105-3	BALCONY								
1106	HOTEL ROOM								
1106-1	BATH								
1106-2	CLOS.								
1106-3	BALCONY								
1107	HOTEL ROOM								
1107-1	BATH								
1107-2	CLOS.								
1107-3	BALCONY								
1108	LUX/S HOTEL ROOM								
1108-1	BATH								
1108-2	BALCONY								
1108-3	CLOS.								
1108-4	CLOS.								
1109	HOTEL ROOM								
1109-1	BATH								
1109-2	CLOS.								
1109-3	CLOS.								
1109-4	BALCONY								
1110	HOTEL ROOM								
1110-1	BATH								
1110-2	CLOS.								
1110-3	BALCONY								
1111	HOTEL ROOM								
1111-1	BATH								
1111-2	CLOS.								
1111-3	BALCONY								
1112	ADA HOTEL ROOM								
1112-1	ADA BATH								
1112-2	BALCONY								
1113	HOTEL ROOM								
1113-1	BATH								
1113-2	CLOS.								
1113-3	BALCONY								
1114	HOTEL ROOM								
1114-1	BATH								
1114-2	BALCONY								
1115	HOTEL ROOM								
1115-1	BATH								
1115-2	CLOS.								
1115-3	BALCONY								
1116	HOTEL ROOM								
1116-1	BATH								
1116-2	CLOS.								
1116-3	BALCONY								
1117	HOTEL ROOM								
1117-1	BATH								
1117-2	CLOS.								
1117-3	BALCONY								
1118	HOTEL ROOM								
1118-1	BATH								
1118-2	CLOS.								
1118-3	BALCONY								
1119	STD/S HOTEL ROOM								
1119-1	BATH								
1119-2	CLOS.								
1120	HOTEL ROOM								
1120-1	BATH								
1120-2	CLOS.								
1120-3	BALCONY								
1121	HOTEL ROOM								
1121-1	BATH								
1121-2	CLOS.								
1121-3	BALCONY								
1122	HOTEL ROOM								
1122-1	BATH								
1122-2	CLOS.								
1122-3	BALCONY								
1123	HOTEL ROOM								
1123-1	BATH								
1123-2	CLOS.								
1123-3	BALCONY								
1124	HOTEL ROOM								
1124-1	BATH								

FINISH SCHEDULE - 11TH FLOOR

NUMBER	NAME	FLOOR FINISH	BASE FINISH	N. WALL	S. WALL	E. WALL	W. WALL	CEILING FINISH	CEILING HT.
1124-2	CLOS.								
1124-3	BALCONY								
1125	STD/S HOTEL ROOM								
1125-1	BATH								
1125-2	CLOS.								
1126	HOTEL ROOM								
1126-1	BATH								
1126-2	CLOS.								
1126-3	BALCONY								
1127	HOTEL ROOM								
1127-1	BATH								
1127-2	CLOS.								
1127-3	BALCONY								
1128	HOTEL ROOM								
1128-1	BATH								
1128-2	CLOS.								
1128-3	BALCONY								
1129	HOTEL ROOM								
1129-1	BATH								
1129-2	CLOS.								
1129-3	BALCONY								
1130	HOTEL ROOM								
1130-1	BATH								
1130-2	CLOS.								
1130-3	BLACONY								
1131	HOTEL ROOM								
1131-1	BATH								
1131-2	BALCONY								
1132	HOTEL ROOM								
1132-1	BATH								
1132-2	BALCONY								
1133	ADA HOTEL ROOM								
1133-1	ADA BATH								
1133-2	BALCONY								
1134	HOTEL ROOM								
1134-1	BATH								
1134-2	BALCONY								
1135	HOTEL ROOM								
1135-1	BATH								
1135-2	CLOS.								
1135-3	BALCONY								
1135-4	BALCONY								
1136	STD/S HOTEL ROOM								
1136-1	BATH								
1136-2	CLOS.								
1136-3	BALCONY								
1137	HOTEL ROOM								
1137-1	BATH								
1137-2	CLOS.								
1137-3	BALCONY								
1138	HOTEL ROOM								
1138-1	BATH								
1138-2	CLOS.								
1138-3	BALCONY								
1139	HOTEL ROOM								
1139-1	BATH								
1139-2	CLOS.								
1139-3	BALCONY								
1140	HOTEL ROOM								
1140-1	BATH								
1140-2	CLOS.								
1140-3	BALCONY								
1141	HOTEL ROOM								
1141-1	BATH								
1142	HOTEL ROOM								
1142-1	BATH								
1142-2	CLOS.								
1142-3	BALCONY								
1143	HOTEL ROOM								
1143-1	BATH								
1143-3	BALCONY								
1144	HOTEL ROOM								
1144-1	BATH								
1144-2	CLOS.								
1145	HOTEL ROOM								
1145-1	BATH								
1145-2	CLOS.								
1145-3	BALCONY								
1145-4	CLOS.								
1145-5	BALCONY								
1146	HOTEL ROOM								
1146-1	BATH								
1146-2	BALCONY								
1146-3	BALCONY								
1147	HOTEL ROOM								
1147-1	BATH								
1147-2	BALCONY								
1148	HOTEL ROOM								
1148-1	BATH								
1148-2	BALCONY								
1148-3	CLOS.								
1149	HOTEL ROOM								
1149-1	BATH								
1149-2	CLOS.								
1149-3	BALCONY								
1150	HOTEL ROOM								
1150-1	BATH								
1150-2	CLOS.								
1150-3	BALCONY								
1151	HOTEL ROOM								
1151-1	BATH								
1151-2	BALCONY								
1152	HOTEL ROOM								
1152-1	BATH								
1152-2	CLOS.								
1152-3	BALCONY								

HB HARRY BAKER SMITH SA II ARCHITECTS II
P L L C
189 Maple Ridge Drive Metairie, LA 70001
(504)-885-4477
central@hbsaii.com hbsaii.com
SINCE 1961

HARD ROCK HOTEL

1031 CANAL STREET
NEW ORLEANS, LOUISIANA

THESE PLANS AND SPECIFICATIONS HAVE BEEN PREPARED BY ME OR UNDER MY CLOSE PERSONAL SUPERVISION AND TO THE BEST OF MY KNOWLEDGE AND BELIEF THEY COMPLY WITH ALL CITY, STATE AND FEDERAL REQUIREMENTS, AND I AM NOT PROVIDING CONTRACT ADMINISTRATION.

CERTIFIED CORRECT

THIS DRAWING IS CONFIDENTIAL AND NOT BE LOANED, REPRODUCED, COPIED, EITHER WHOLLY OR IN PART, OR MADE PUBLIC IN ANY MANNER WITHOUT THE WRITTEN CONSENT OF HB SA II ARCHITECTS, A PROFESSIONAL LLC. ALL RIGHTS OF DESIGN OR INVENTION ARE RESERVED AND WILL REMAIN THE SOLE PROPERTY OF HB SA II ARCHITECTS A PROFESSIONAL LLC.

REVISION HISTORY

	REVISION #12	4/26/2019
1		
2		
3		
4		
5		
6		
7		
8		

SCHEDULES

PROJECT#: 1709
PHASE: CD
TEAM: Author
CHECKER: Checker
SCALE: AS NOTED
ISSUED: 2/1/2019
SHEET#:

A6.28

HRH_1031 CANAL ST_PDF ARCH SET_4/26/2019, 12:20 PM

FINISH SCHEDULE - 12TH FLOOR

NUMBER	NAME	FLOOR FINISH	BASE FINISH	N. WALL	S. WALL	E. WALL	W. WALL	CEILING FINISH	CEILING HT.
12-1	ELEV. LOBBY								
12-2	STAIR 1								
12-3	12TH FLOOR ELEV. LOBBY								
12-4	MECH.								
12-5	MECH.								
12-6	ICE & VEND.								
12-7	IDF								
12-8	ELEC.								
12-9	ELEV. LOBBY								
12-10	ELEV. LOBBY								
12-11	STAIR 3								
12-12	CORRIDOR								
1200	STD/S HOTEL ROOM								
1200-1	BATH								
1200-3	BALCONY								
1201	HOTEL ROOM								
1201-1	BATH								
1201-3	BALCONY								
1201-4	BALCONY								
1201-5	CLOS.								
1202	HOTEL ROOM								
1202-1	BATH								
1202-2	CLOS.								
1202-3	BALCONY								
1203	HOTEL ROOM								
1203-1	BATH								
1203-2	CLOS.								
1203-3	BALCONY								
1204	HOTEL ROOM								
1204-1	BATH								
1204-2	CLOS.								
1204-3	BALCONY								
1205	HOTEL ROOM								
1205-1	BATH								
1205-2	CLOS.								
1205-3	Room								
1206	HOTEL ROOM								
1206-1	BATH								
1206-2	CLOS.								
1206-3	BALCONY								
1207	HOTEL ROOM								
1207-1	BATH								
1207-2	CLOS.								
1207-3	BALCONY								
1208	LUX/S HOTEL ROOM								
1208-1	BATH								
1208-2	BALCONY								
1208-3	CLOS.								
1208-4	CLOS.								
1209	HOTEL ROOM								
1209-1	BATH								
1209-2	CLOS.								
1209-3	CLOS.								
1209-4	BALCONY								
1210	HOTEL ROOM								
1210-1	BATH								
1210-2	CLOS.								
1210-3	BALCONY								
1211	HOTEL ROOM								
1211-1	BATH								
1211-2	CLOS.								
1211-3	BALCONY								
1212	ADA HOTEL ROOM								
1212-1	ADA BATH								
1212-2	BALCONY								
1213	HOTEL ROOM								
1213-1	BATH								
1213-2	CLOS.								
1213-3	BALCONY								
1214	HOTEL ROOM								
1214-1	BATH								
1214-2	BALCONY								
1215	HOTEL ROOM								
1215-1	BATH								
1215-2	CLOS.								
1215-3	BALCONY								
1216	HOTEL ROOM								
1216-1	BATH								
1216-2	CLOS.								
1216-3	BALCONY								
1217	HOTEL ROOM								
1217-1	BATH								
1217-2	CLOS.								
1217-3	BALCONY								
1218	HOTEL ROOM								
1218-1	BATH								
1218-2	CLOS.								
1218-3	BALCONY								
1219	STD/S HOTEL ROOM								
1219-1	BATH								
1219-2	CLOS.								
1220	HOTEL ROOM								
1220-1	BATH								
1220-2	CLOS.								
1220-3	BALCONY								
1221	HOTEL ROOM								
1221-1	BATH								
1221-2	CLOS.								
1221-3	BALCONY								
1222	HOTEL ROOM								
1222-1	BATH								
1222-2	CLOS.								
1222-3	BALCONY								
1223	HOTEL ROOM								
1223-1	BATH								
1223-2	CLOS.								
1223-3	BALCONY								
1224	HOTEL ROOM								
1224-1	BATH								
1224-2	CLOS.								
1224-3	BALCONY								

FINISH SCHEDULE - 12TH FLOOR

NUMBER	NAME	FLOOR FINISH	BASE FINISH	N. WALL	S. WALL	E. WALL	W. WALL	CEILING FINISH	CEILING HT.
1225	STD/S HOTEL ROOM								
1225-1	BATH								
1225-2	CLOS.								
1226	HOTEL ROOM								
1226-1	BATH								
1226-2	CLOS.								
1226-3	BALCONY								
1227	HOTEL ROOM								
1227-1	BATH								
1227-2	CLOS.								
1227-3	BALCONY								
1228	HOTEL ROOM								
1228-1	BATH								
1228-2	CLOS.								
1228-3	BALCONY								
1229	HOTEL ROOM								
1229-1	BATH								
1229-2	CLOS.								
1229-3	BALCONY								
1230	HOTEL ROOM								
1230-1	BATH								
1230-2	CLOS.								
1230-3	BALCONY								
1231	HOTEL ROOM								
1231-1	BATH								
1231-2	BALCONY								
1232	HOTEL ROOM								
1232-1	BATH								
1232-2	BALCONY								
1233	ADA HOTEL ROOM								
1233-1	ADA BATH								
1233-2	BALCONY								
1234	HOTEL ROOM								
1234-1	BATH								
1234-2	BALCONY								
1235	HOTEL ROOM								
1235-1	BATH								
1235-2	CLOS.								
1235-3	BALCONY								
1235-4	BLACONY								
1236	HOTEL ROOM								
1236-1	BATH								
1237	HOTEL ROOM								
1237-1	BATH								
1237-2	BALCONY								
1238	HOTEL ROOM								
1238-1	BATH								
1238-2	CLOS.								
1238-3	BALCONY								
1239	HOTEL ROOM								
1239-1	BATH								
1239-2	CLOS.								
1239-3	BALCONY								
1240	HOTEL ROOM								
1240-1	BATH								
1240-2	CLOS.								
1240-3	BALCONY								
1241	HOTEL ROOM								
1241-1	BATH								
1241-2	CLOS.								
1241-3	BALCONY								
1242	HOTEL ROOM								
1242-1	BATH								
1242-2	CLOS.								
1242-3	BALCONY								
1243	HOTEL ROOM								
1243-1	BATH								
1244	HOTEL ROOM								
1244-1	BATH								
1244-2	CLOS.								
1245	HOTEL ROOM								
1245-1	BATH								
1245-3	BALCONY								
1246	HOTEL ROOM								
1246-1	BATH								
1246-2	CLOS.								
1246-3	BALCONY								
1246-4	CLOS.								
1246-5	BALCONY								
1247	HOTEL ROOM								
1247-1	BATH								
1247-2	BALCONY								
1247-3	BALCONY								
1248	HOTEL ROOM								
1248-1	BATH								
1248-2	BALCONY								
1249	HOTEL ROOM								
1249-1	BATH								
1249-2	CLOS.								
1249-3	BALCONY								
1250	HOTEL ROOM								
1250-1	BATH								
1250-2	CLOS.								
1250-3	BALCONY								
1251	HOTEL ROOM								
1251-1	BATH								
1251-2	CLOS.								
1251-3	BALCONY								
1252	HOTEL ROOM								
1252-1	BATH								
1252-2	BALCONY								
1253	HOTEL ROOM								
1253-1	BATH								
1253-2	CLOS.								
1253-3	BALCONY								

FINISH SCHEDULE - 13TH FLOOR

NUMBER	NAME	FLOOR FINISH	BASE FINISH	N. WALL	S. WALL	E. WALL	W. WALL	CEILING FINISH	CEILING HT.
13-1	ELEV. LOBBY								
13-2	STAIR 1								
13-3	13TH FLOOR ELEV. LOBBY								
13-5	MECH.								
13-6	ICE & VEND.								
13-7	IDF								
13-8	ELEC.								
13-9	ELEV. LOBBY								
13-10	ELEV. LOBBY								
13-11	STAIR 3								
13-12	CORRIDOR								
13-13	VESTIBULE								
13-14	IDF								
13X1	MECH.								
13X2	MECH								
1300	STD/S HOTEL ROOM								
1300-1	BATH								
1300-3	BALCONY								
1301	HOTEL ROOM								
1301-1	BATH								
1301-3	BALCONY								
1301-4	BALCONY								
1301-5	CLOS.								
1302	HOTEL ROOM								
1302-1	BATH								
1302-2	CLOS.								
1302-3	BALCONY								
1303	HOTEL ROOM								
1303-1	BATH								
1303-2	CLOS.								
1303-3	BALCONY								
1304	HOTEL ROOM								
1304-1	BATH								
1304-2	CLOS.								
1304-3	BALCONY								
1305	HOTEL ROOM								
1305-1	BATH								
1305-2	CLOS.								
1305-3	BALCONY								
1306	HOTEL ROOM								
1306-1	BATH								
1306-2	CLOS.								
1306-3	BALCONY								
1307	HOTEL ROOM								
1307-1	BATH								
1307-2	CLOS.								
1307-3	BALCONY								
1308	LUX/S HOTEL ROOM								
1308-1	BATH								
1308-2	BALCONY								
1308-3	CLOS.								
1308-4	CLOS.								
1309	HOTEL ROOM								
1309-1	BATH								
1309-2	CLOS.								
1309-3	CLOS.								
1309-4	BALCONY								
1310	HOTEL ROOM								
1310-1	BATH								
1310-2	CLOS.								
1310-3	BALCONY								
1311	HOTEL ROOM								
1311-1	BATH								
1311-2	CLOS.								
1311-3	BALCONY								
1312	ADA HOTEL ROOM								
1312-1	ADA BATH								
1312-2	BALCONY								
1313	HOTEL ROOM								
1313-1	BATH								
1313-2	CLOS.								
1313-3	BALCONY								
1314	HOTEL ROOM								
1314-1	BATH								
1314-2	BALCONY								
1315	HOTEL ROOM								
1315-1	BATH								
1315-2	CLOS.								
1315-3	BALCONY								
1316	HOTEL ROOM								
1316-1	BATH								
1316-2	CLOS.								
1316-3	BALCONY								
1317	HOTEL ROOM								
1317-1	BATH								
1317-2	CLOS.								
1317-3	BALCONY								
1318	HOTEL ROOM								
1318-1	BATH								
1318-2	CLOS.								
1318-3	BALCONY								
1319	HOTEL ROOM								
1319-1	BATH								
1319-2	CLOS.								
1319-3	BALCONY								
1320	HOTEL ROOM								
1320-1	BATH								
1320-2	CLOS.								
1320-3	BALCONY								
1321	HOTEL ROOM								
1321-1	BATH								
1321-2	CLOS.								
1321-3	BALCONY								
1322	STD/S HOTEL ROOM								
1322-1	BATH								
1322-2	CLOS.								
1323	HOTEL ROOM								
1323-1	BATH								

FINISH SCHEDULE - 13TH FLOOR

NUMBER	NAME	FLOOR FINISH	BASE FINISH	N. WALL	S. WALL	E. WALL	W. WALL	CEILING FINISH	CEILING HT.
1323-2	CLOS.								
1323-3	BALCONY								
1324	HOTEL ROOM								
1324-1	BATH								
1324-2	CLOS.								
1324-3	BALCONY								
1325	HOTEL ROOM								
1325-1	BATH								
1325-2	CLOS.								
1325-3	BALCONY								
1326	HOTEL ROOM								
1326-1	BATH								
1326-2	CLOS.								
1326-3	BALCONY								
1327	HOTEL ROOM								
1327-1	BATH								
1327-2	CLOS.								
1327-3	BALCONY								
1328	HOTEL ROOM								
1328-1	BATH								
1328-2	BALCONY								
1329	HOTEL ROOM								
1329-1	BATH								
1329-2	BALCONY								
1330	ADA HOTEL ROOM								
1330-1	ADA BATH								
1330-2	BALCONY								
1331	HOTEL ROOM								
1331-1	BATH								
1331-2	BALCONY								
1332	HOTEL ROOM								
1332-1	BATH								
1332-2	CLOS.								
1332-3	BALCONY								
1332-4	BALCONY								
1333	HOTEL ROOM								
1333-1	BATH								
1334	HOTEL ROOM								
1334-1	BATH								
1334-2	BALCONY								
1335	HOTEL ROOM								
1335-1	BATH								
1335-2	CLOS.								
1335-3	BALCONY								
1336	HOTEL ROOM								
1336-1	BATH								
1336-2	CLOS.								
1336-3	BALCONY								
1337	HOTEL ROOM								
1337-1	BATH								
1337-2	CLOS.								
1337-3	BALCONY								
1338	HOTEL ROOM								
1338-1	BATH								
1338-2	CLOS.								
1338-3	BALCONY								
1339	HOTEL ROOM								
1339-1	BATH								
1339-2	CLOS.								
1339-3	BALCONY								
1340	HOTEL ROOM								
1340-1	BATH								
1341	HOTEL ROOM								
1341-1	BATH								
1341-3	BALCONY								
1342	JUNIOR SUITE								
1342-1	BATH								
1342-2	CLOS.								
1342-3	BALCONY								
1342-4	CLOS.								
1342-5	BALCONY								
1343	HOTEL ROOM								
1343-1	BATH								
1343-2	BALCONY								
1343-3	BALCONY								
1344	HOTEL ROOM								
1344-1	BATH								
1344-2	BALCONY								
1345	HOTEL ROOM								
1345-1	BATH								
1345-2	CLOS.								
1345-3	BALCONY								
1346	HOTEL ROOM								
1346-1	BATH								
1346-2	CLOS.								
1346-3	BALCONY								
1347	HOTEL ROOM								
1347-1	BATH								
1347-2	CLOS.								
1347-3	BALCONY								
1348	HOTEL ROOM								
1348-1	BATH								
1348-2	BALCONY								
1349	HOTEL ROOM								
1349-1	BATH								
1349-2	CLOS.								
1349-3	BALCONY								
1350	ROCK ROYALTY LOUNGE								
1350-1	RESTROOM								
1350-2	PANTRY								
1350-3	BALCONY								

HB HARRY BAKER SMITH SA II ARCHITECTS II
P L L C
189 Maple Ridge Drive Metairie, LA 70001
(504)-885-4477
central@hbsaii.com hbsaii.com
SINCE 1961

HARD ROCK HOTEL

1031 CANAL STREET
NEW ORLEANS, LOUISIANA

THESE PLANS AND SPECIFICATIONS HAVE BEEN PREPARED BY ME OR UNDER MY CLOSE PERSONAL SUPERVISION AND TO THE BEST OF MY KNOWLEDGE AND BELIEF, THEY COMPLY WITH ALL CITY, STATE AND FEDERAL REQUIREMENTS, AND I AM NOT PROVIDING CONTRACT ADMINISTRATION.

CERTIFIED CORRECT

THIS DRAWING IS CONFIDENTIAL AND NOT BE LOANED, REPRODUCED, COPIED, EITHER WHOLLY OR IN PART, OR MADE PUBLIC IN ANY MANNER WITHOUT THE WRITTEN CONSENT OF HB SA II ARCHITECTS, A PROFESSIONAL LLC. ALL RIGHTS OF DESIGN OR INVENTION ARE RESERVED AND WILL REMAIN THE SOLE PROPERTY OF HB SA II ARCHITECTS A PROFESSIONAL L.L.C.

REVISION HISTORY


	1	2	3	4	5	6	7	8
4-26-2019								
REVISION #12								

SCHEDULES


PROJECT#: 1709
PHASE: CD
TEAM: Author
CHECKER: Checker
SCALE: AS NOTED
ISSUED: 2/1/2019
SHEET#:

A6.29


HSR-1031 CANAL ST_PDF ARCH SET_4.26.2019, 12:20 PM

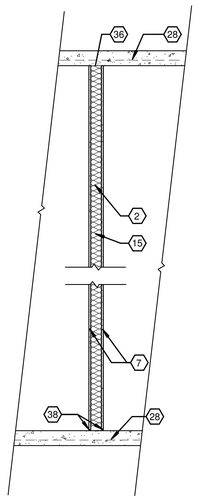


1A INTERIOR WALL SECTION
AT 4-7/8" FIRE PARTITION WALL
UL# U419 (1 HR) STC:50
SCALE: 3/4" = 1'-0"

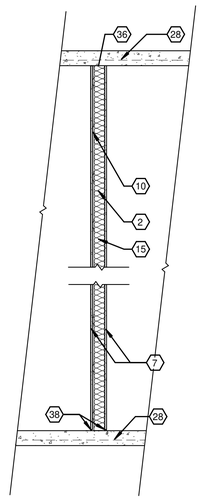


1B INTERIOR WALL SECTION
AT 5-3/8" FIRE PARTITION WALL
UL# U451 (1 HR) STC:50
SCALE: 3/4" = 1'-0"

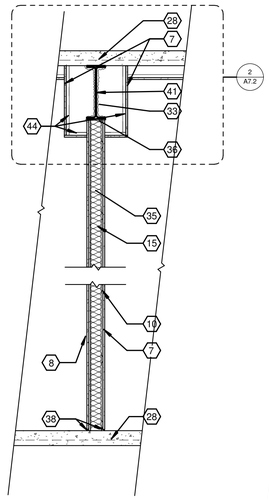


1C INTERIOR WALL SECTION
AT 6" FIRE PARTITION WALL
UL# U452 (1.5 HR) STC:58
SCALE: 3/4" = 1'-0"

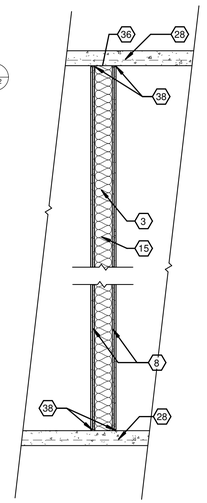


1D INTERIOR WALL SECTION
AT 8-1/2" FIRE PARTITION WALL
UL# U423 (2 HR) 2-SS-2 STC:58
SCALE: 3/4" = 1'-0"

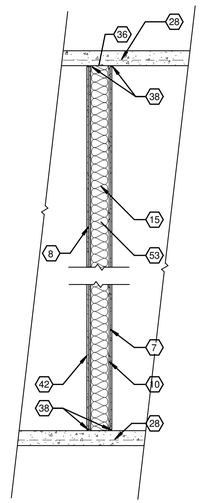


1E INTERIOR WALL SECTION
AT 8-3/8" FIRE PARTITION WALL
UL# U452 (1.5 HR) STC:58
SCALE: 3/4" = 1'-0"

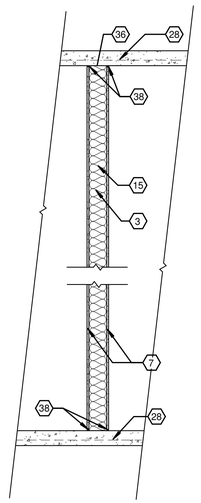


1F INTERIOR WALL SECTION
AT 7-1/4" FIRE PARTITION WALL
UL #419 (1 HR) STC:50
SCALE: 3/4" = 1'-0"

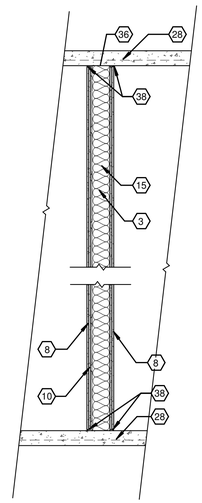


1G INTERIOR WALL SECTION
AT 9" FIRE PARTITION WALL
UL #454 (2 HR) STC:58
SCALE: 3/4" = 1'-0"

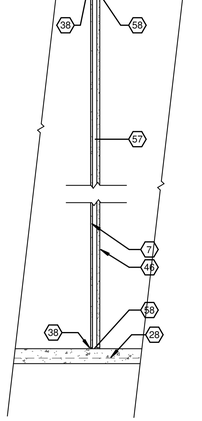


1H INTERIOR WALL SECTION
AT 3-1/8" METAL STUD SHAFT
WALL UL #U499 (1 HR) STC:50
SCALE: 3/4" = 1'-0"

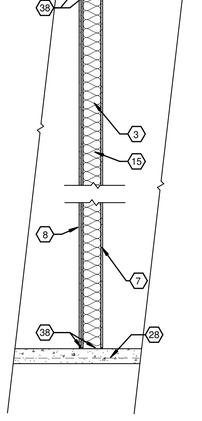


1J INTERIOR WALL SECTION
AT 7-7/8" METAL STUD PARTITION
WALL 1-SS-RC-1 STC:50
SCALE: 3/4" = 1'-0"

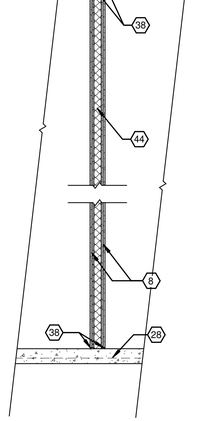


1K INTERIOR WALL SECTION
AT 5" METAL STUD PARTITION
WALL
SCALE: 3/4" = 1'-0"

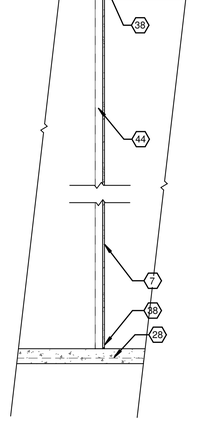


1L INTERIOR WALL SECTION
AT 3-1/8" METAL STUD FURRING
WALL
SCALE: 3/4" = 1'-0"

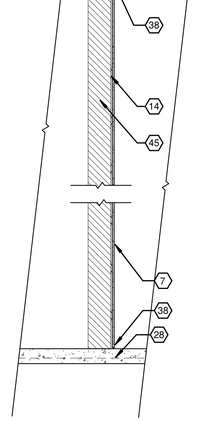

1M INTERIOR WALL SECTION
AT 1-1/2" HAT CHANNEL FURRING
WALL
SCALE: 3/4" = 1'-0"

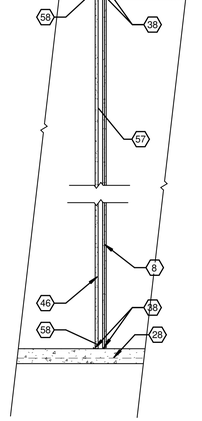

1N INTERIOR WALL SECTION
AT 3-3/4" METAL STUD SHAFT
WALL UL# 415 (2 HR) SYSTEM B
STC: 48
SCALE: 3/4" = 1'-0"

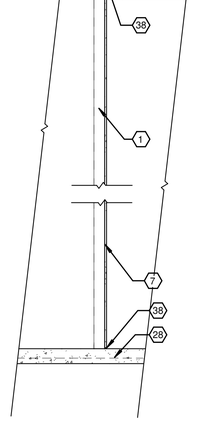

1P INTERIOR WALL SECTION
AT 4-1/4" METAL STUD FURRING WALL
SCALE: 3/4" = 1'-0"

NOTES:
1) REFER TO SHEET A0.2.1 FOR LOCATIONS OF ALL FIRE RATED WALLS.
2) ALL INTERIOR DRYWALL TO BE MOISTURE-RESISTANT, TYPE X PANELS.
3) REFER TO SHEET A8.6 FOR TYPICAL EXTERIOR WALL DETAILS.

WALL PARTITION TYPES KEYNOTE LEGEND

1. 3 5/8" 20 GA MTL STUDS STAGGERED @ 16" O.C.
2. 3 5/8" 22 GA MTL STUDS @ 16" O.C.
3. 6" 22 GA MTL STUDS @ 16" O.C.
4. 6" 18 GA MTL STUDS @ 16" O.C.
5. NOT USED
6. 1-1/2" 20 GA MTL STUDS @ 16" O.C.
7. 1 LAYER 5/8" FIRE CODE GYPSUM BD.
8. 2 LAYERS 5/8" FIRE CODE GYPSUM BD.
9. 5/8" EXTERIOR GYPSUM SHEATING
10. 1/2" RESILIENT CHANNELS @ 16" O.C. VERTICALLY
11. 1/2" CEMENT BD.
12. EXTERIOR METAL PANELS - PRE FINISHED
13. NOT USED
14. 7/8" HAT CHANNELS
15. MINERAL WOOL SOUND INSULATION
16. THERMAL BATT INSULATION
17. FLUID APPLIED VAPOR BARRIER
18. GRANITE VENEER PANELS
19. PORCELAIN TILE FINISH - RE: SPECIFICATIONS
20. AIRSPACE
21. EXPOSED CAST IN PLACE CONCRETE
22. NOT USED
23. SHAFTWALL SYSTEM - RE: LIFE SAFETY PLANS FOR RATING
24. NOT USED
25. 8" CMU
26. 6" CMU
27. NOT USED
28. METAL DECKING / CONCRETE SLAB OR PT SLAB
29. SEE STRUCTURAL DRAWINGS FOR STRUCTURAL GROUT, RE-STEEL, BRACING REQ., AND JOINT SIZING
30. NOT USED
31. NOT USED
32. NOT USED
33. SPRAY APPLIED FIRE PROOFING
34. NOT USED
35. 25 GA 3-5/8" MTL STUDS @ 24" O.C.
36. SLOTTED TOP TRACK
37. NOT USED
38. FIRE CAULK / ACOUSTICAL SEALANT
39. NOT USED
40. NOT USED
41. STRUCTURAL STEEL BEAM
42. 5/8" CEMENT BOARD - 4' HIGH
43. 1-5/8" METAL STUD 20 GA.
44. 2-1/2" METAL STUD 20 GA.
45. COLUMN, WALL, OR OTHER SOLID CONTINUOUS SURFACE
46. 1 LAYER OF 1" GYPSUM BD.
47. 12" CMU
48. 4" HIGH CIP CONCRETE CURB
49. 8" CMU SOLID FILL GROUT
50. NOT USED
51. NOT USED
52. NOT USED
53. 6" 25 GA MTL STUDS @ 24" O.C.
54. NOT USED
55. DOVETAIL DECK ANCHORS
56. NOT USED
57. 2 1/2" CH STUD @ 24" O.C.
58. 2 1/2" J-RUNNER, CONT.
59. 6" CH STUD @ 24" O.C.
60. 6" J-RUNNER, CONT.
61. FIBROUS RESIN DRAINAGE MAT

HB HARRY BAKER SMITH SA II ARCHITECTS II
P L L C
189 Maple Ridge Drive Metairie, LA 70001
(504)-885-4477
central@hbsaii.com hbsaii.com
SINCE 1961

HARD ROCK HOTEL

1031 CANAL STREET
NEW ORLEANS, LOUISIANA

THESE PLANS AND SPECIFICATIONS HAVE BEEN PREPARED BY ME OR UNDER MY CLOSE PERSONAL SUPERVISION AND TO THE BEST OF MY KNOWLEDGE AND BELIEF THEY COMPLY WITH ALL CITY, STATE AND FEDERAL REQUIREMENTS, AND I AM NOT PROVIDING CONTRACT ADMINISTRATION.
CERTIFIED CORRECT

THIS DRAWING IS CONFIDENTIAL AND NOT BE LOANED, REPRODUCED, COPIED, EITHER WHOLLY OR IN PART, OR MADE PUBLIC IN ANY MANNER WITHOUT THE WRITTEN CONSENT OF HBSA II ARCHITECTS, A PROFESSIONAL L.L.C., ALL RIGHTS OF DESIGN OR INVENTION ARE RESERVED AND WILL REMAIN THE SOLE PROPERTY OF HBSA II ARCHITECTS A PROFESSIONAL L.L.C.

REVISION HISTORY


	1	2	3	4	5	6	7	8
4/26/2019								
REVISION #12								

PARTITION TYPES


PROJECT#: 1709
PHASE: CD
TEAM: Author
CHECKER: Checker
SCALE: AS NOTED
ISSUED: 2/1/2019
SHEET#:

A7.0.1


HRHL-1031 CANAL ST_PDF ARCH SET_4/26/2019, 12:05 PM

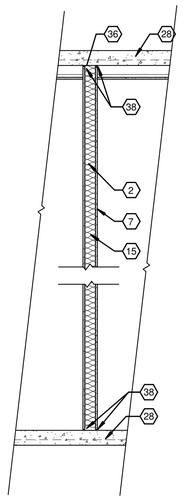


1Q **INTERIOR WALL SECTION**
AT 4-7/8" METAL STUD PARTITION WALL
SCALE: 3/4" = 1'-0"

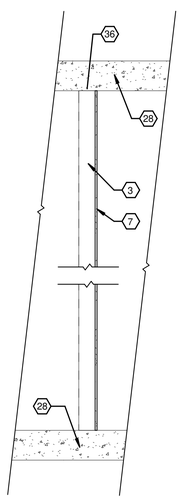


1S **INTERIOR WALL SECTION**
AT 6 5/8" METAL STUD FURRING WALLS
SCALE: 3/4" = 1'-0"

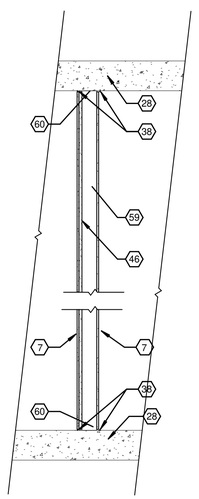


1V **INTERIOR WALL SECTION**
AT 7 1/4" METAL STUD SHAFT WALL UL# 415 (2 HR) SYSTEM E STC: 48
SCALE: 3/4" = 1'-0"

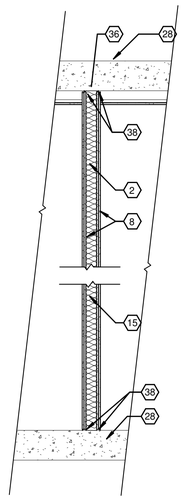


1W **INTERIOR WALL SECTION**
AT 6-1/8" FIRE PARTITION WALL UL #423 (2 HR) STC:50
SCALE: 3/4" = 1'-0"

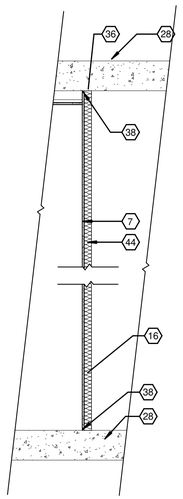


1X **INTERIOR WALL SECTION**
AT 3-1/8" FURRED PARTITION WALL
SCALE: 3/4" = 1'-0"

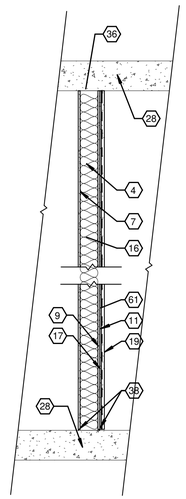


4A **EXTERIOR WALL SECTION**
AT 8" METAL STUD / PORCELAIN TILE BALCONY WALLS
SCALE: 3/4" = 1'-0"

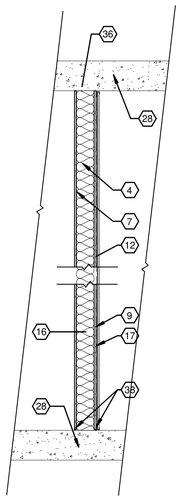


4B **EXTERIOR WALL SECTION**
AT 8" METAL STUD / METAL PANEL BALCONY WALLS
SCALE: 3/4" = 1'-0"

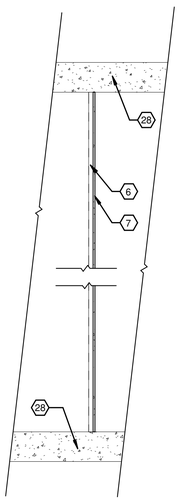


5A **INTERIOR WALL SECTION**
AT 2 1/4" METAL STUD FURRING WALLS
SCALE: 3/4" = 1'-0"

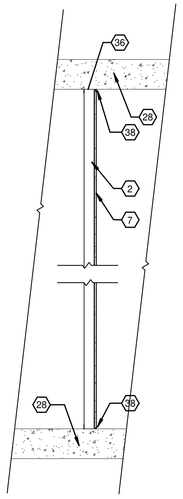

5B **INTERIOR WALL SECTION**
AT 4 1/4" METAL STUD FURRING WALLS
SCALE: 3/4" = 1'-0"

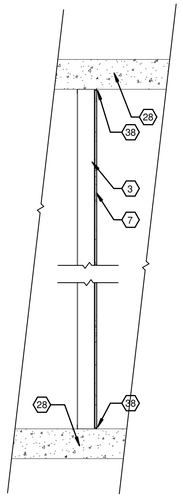

5C **INTERIOR WALL SECTION**
AT 6 5/8" METAL STUD FURRING WALLS
SCALE: 3/4" = 1'-0"

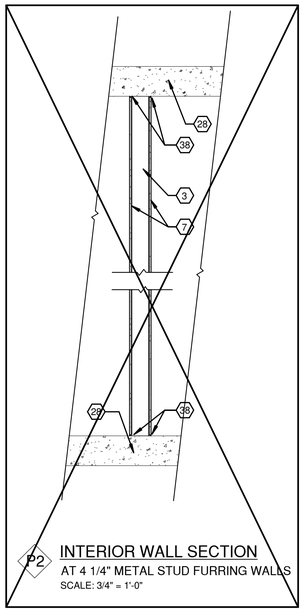

P2 **INTERIOR WALL SECTION**
AT 4 1/4" METAL STUD FURRING WALLS
SCALE: 3/4" = 1'-0"

NOTES:
1) REFER TO SHEET A0.2.1 FOR LOCATIONS OF ALL FIRE RATED WALLS.
2) ALL INTERIOR DRYWALL TO BE MOISTURE-RESISTANT, TYPE X PANELS.
3) REFER TO SHEET A8.6 FOR TYPICAL EXTERIOR WALL DETAILS.

WALL PARTITION TYPES KEYNOTE LEGEND

1. 3 5/8" 20 GA MTL STUDS STAGGERED @ 16" O.C.
2. 3 5/8" 22 GA MTL STUDS @ 16" O.C.
3. 6" 22 GA MTL STUDS @ 16" O.C.
4. 6" 18 GA MTL STUDS @ 16" O.C.
5. NOT USED
6. 1-1/2" 20 GA MTL STUDS @ 16" O.C.
7. 1 LAYER 5/8" FIRE CODE GYPSUM BD.
8. 2 LAYERS 5/8" FIRE CODE GYPSUM BD.
9. 5/8" EXTERIOR GYPSUM SHEATING
10. 1/2" RESILIENT CHANNELS @ 16" O.C. VERTICALLY
11. 1/2" CEMENT BD.
12. EXTERIOR METAL PANELS - PRE FINISHED
13. NOT USED
14. 7/8" HAT CHANNELS
15. MINERAL WOOL SOUND INSULATION
16. THERMAL BATT INSULATION
17. FLUID APPLIED VAPOR BARRIER
18. GRANITE VENEER PANELS
19. PORCELAIN TILE FINISH - RE: SPECIFICATIONS
20. AIRSPACE
21. EXPOSED CAST IN PLACE CONCRETE
22. NOT USED
23. SHAFTWALL SYSTEM - RE: LIFE SAFETY PLANS FOR RATING
24. NOT USED
25. 8" CMU
26. 6" CMU
27. NOT USED
28. METAL DECKING / CONCRETE SLAB OR PT SLAB
29. SEE STRUCTURAL DRAWINGS FOR STRUCTURAL GROUT, RE-STEEL, BRACING REQ., AND JOINT SIZING
30. NOT USED
31. NOT USED
32. NOT USED
33. SPRAY APPLIED FIRE PROOFING
34. NOT USED
35. 25 GA 3-5/8" MTL STUDS @ 24" O.C.
36. SLOTTED TOP TRACK
37. NOT USED
38. FIRE CAULK / ACOUSTICAL SEALANT
39. NOT USED
40. NOT USED
41. STRUCTURAL STEEL BEAM
42. 5/8" CEMENT BOARD - 4' HIGH
43. 1-5/8" METAL STUD 20 GA.
44. 2-1/2" METAL STUD 20 GA.
45. COLUMN, WALL, OR OTHER SOLID CONTINUOUS SURFACE
46. 1 LAYER OF 1" GYPSUM BD.
47. 12" CMU
48. 4" HIGH CIP CONCRETE CURB
49. 8" CMU SOLID FILL GROUT
50. NOT USED
51. NOT USED
52. NOT USED
53. 6" 25 GA MTL STUDS @ 24" O.C.
54. NOT USED
55. DOVETAIL DECK ANCHORS
56. NOT USED
57. 2 1/2" CH STUD @ 24" O.C.
58. 2 1/2" J-RUNNER, CONT.
59. 6" CH STUD @ 24" O.C.
60. 6" J-RUNNER, CONT.
61. FIBROUS RESIN DRAINAGE MAT

HB HARRY BAKER SMITH SA II ARCHITECTS II
P L L C
189 Maple Ridge Drive Metairie, LA 70001
(504)-885-4477
central@hbsaii.com hbsaii.com
SINCE 1961

HARD ROCK HOTEL

1031 CANAL STREET
NEW ORLEANS, LOUISIANA

THESE PLANS AND SPECIFICATIONS HAVE BEEN PREPARED BY ME OR UNDER MY CLOSE PERSONAL SUPERVISION AND TO THE BEST OF MY KNOWLEDGE AND BELIEF THEY COMPLY WITH ALL CITY, STATE AND FEDERAL REQUIREMENTS, AND I AM NOT PROVIDING CONTRACT ADMINISTRATION.

CERTIFIED CORRECT

THIS DRAWING IS CONFIDENTIAL AND NOT BE LOANED, REPRODUCED, COPIED, EITHER WHOLLY OR IN PART, OR MADE PUBLIC IN ANY MANNER WITHOUT THE WRITTEN CONSENT OF HBSA II ARCHITECTS, A PROFESSIONAL L.L.C. ALL RIGHTS OF DESIGN OR INVENTION ARE RESERVED AND WILL REMAIN THE SOLE PROPERTY OF HBSA II ARCHITECTS A PROFESSIONAL L.L.C.

REVISION HISTORY


	1	2	3	4	5	6	7	8
REVISION # #2								
4/26/2019								

PARTITION TYPES


PROJECT#: 1709
PHASE: CD
TEAM: Author
CHECKER: Checker
SCALE: AS NOTED
ISSUED: 2/1/2019
SHEET#:

A7.0.2


HHRL-1031 CANAL ST_ FOF ARCH SET_4-26-2019, 12:05 PM

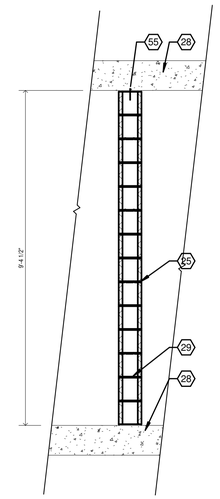


3A INTERIOR WALL SECTION
AT 8" CMU WALL SYSTEM UL#905
SCALE: 3/4" = 1'-0"

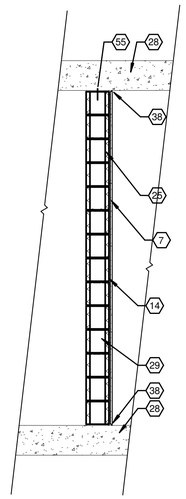


3B INTERIOR WALL SECTION
AT 8" CMU W/ 5/8" GYP. ONE SIDE ON 7/8" HAT CHANNELS
SCALE: 3/4" = 1'-0"

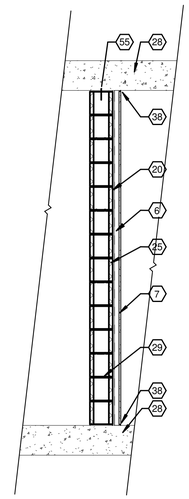


3C INTERIOR WALL SECTION
AT 8" CMU WALL W/ 5/8" GYP. ON 1 1/2" MTL. STUDS W/ 5/8" AIR SPACE
SCALE: 3/4" = 1'-0"

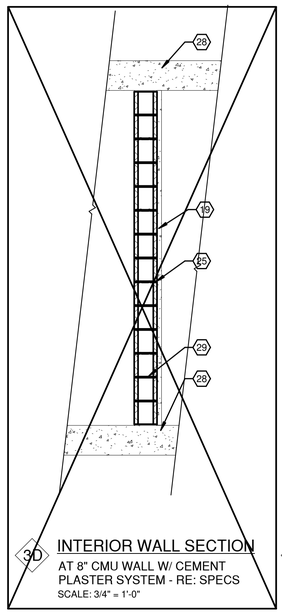


3D INTERIOR WALL SECTION
AT 8" CMU WALL W/ CEMENT PLASTER SYSTEM - RE: SPECS
SCALE: 3/4" = 1'-0"

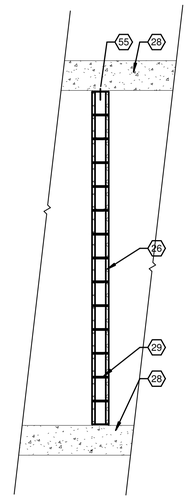


3E INTERIOR WALL SECTION
AT 6" CMU WALL SYSTEM UL #U906 (2 HOUR)
SCALE: 3/4" = 1'-0"

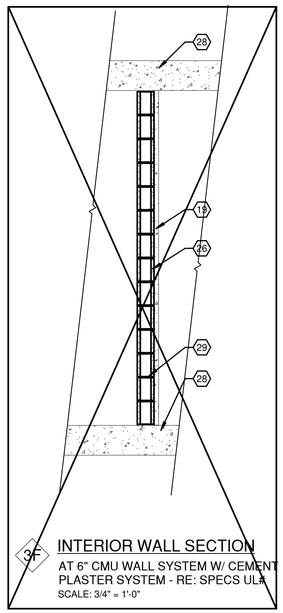


3F INTERIOR WALL SECTION
AT 6" CMU WALL SYSTEM W/ CEMENT PLASTER SYSTEM - RE: SPECS UL#
SCALE: 3/4" = 1'-0"

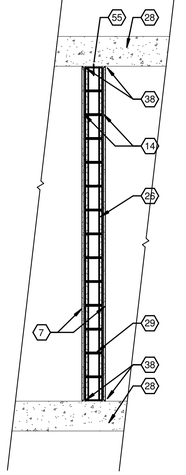


3G INTERIOR WALL SECTION
AT 6" CMU WALL W/ 5/8" GYP. EACH SIDE ON 7/8" HAT CHANNELS FIRE PARTITION WALL UL #906 (2 HR)
SCALE: 3/4" = 1'-0"

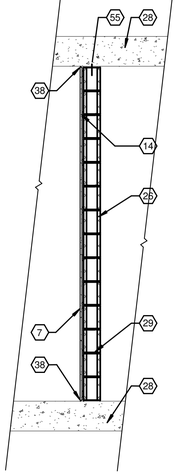


3H INTERIOR WALL SECTION
AT 6" CMU WALL W/ 5/8" GYP. ONE SIDE ON 7/8" HAT CHANNELS FIRE PARTITION WALL UL #906 (2 HR)
SCALE: 3/4" = 1'-0"

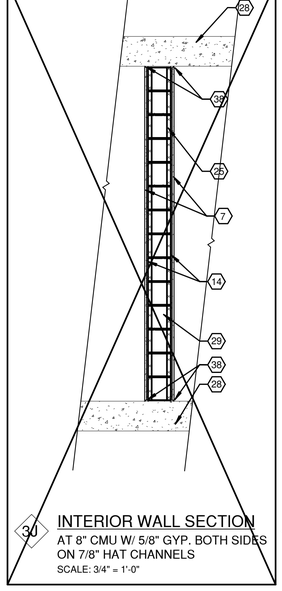


3J INTERIOR WALL SECTION
AT 8" CMU W/ 5/8" GYP. BOTH SIDES ON 7/8" HAT CHANNELS
SCALE: 3/4" = 1'-0"

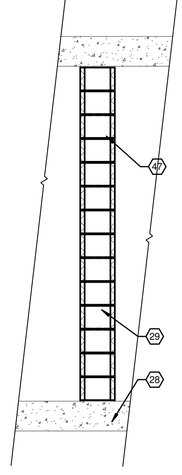

3K INTERIOR WALL SECTION
AT 12" CMU FIRE PARTITION WALL UL #U905 (2 HR)
SCALE: 3/4" = 1'-0"

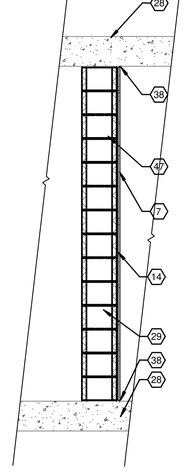

3L INTERIOR WALL SECTION
AT 12" CMU W/ 5/8" GYP. ONE SIDE ON 7/8" HAT CHANNELS
SCALE: 3/4" = 1'-0"

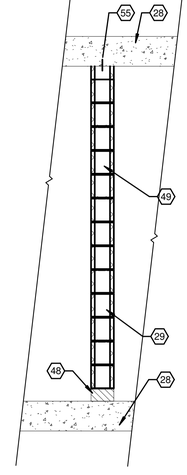

3M INTERIOR WALL SECTION
AT 8" CMU SOLID FILL GROUT UL #U907 (3HR RATED)
SCALE: 3/4" = 1'-0"

NOTES:
1) REFER TO SHEET A0.2.1 FOR LOCATIONS OF ALL FIRE RATED WALLS.
2) ALL INTERIOR DRYWALL TO BE MOISTURE-RESISTANT, TYPE X PANELS.
3) REFER TO SHEET A8.6 FOR TYPICAL EXTERIOR WALL DETAILS.

WALL PARTITION TYPES KEYNOTE LEGEND

1. 3 5/8" 20 GA MTL STUDS STAGGERED @ 16" O.C.
2. 3 5/8" 22 GA MTL STUDS @ 16" O.C.
3. 6" 22 GA MTL STUDS @ 16" O.C.
4. 6" 18 GA MTL STUDS @ 16" O.C.
5. NOT USED
6. 1-1/2" 20 GA MTL STUDS @ 16" O.C.
7. 1 LAYER 5/8" FIRE CODE GYPSUM BD.
8. 2 LAYERS 5/8" FIRE CODE GYPSUM BD.
9. 5/8" EXTERIOR GYPSUM SHEATING
10. 1/2" RESILIENT CHANNELS @ 16" O.C. VERTICALLY
11. 1/2" CEMENT BD.
12. EXTERIOR METAL PANELS - PRE FINISHED
13. NOT USED
14. 7/8" HAT CHANNELS
15. MINERAL WOOL SOUND INSULATION
16. THERMAL BATT INSULATION
17. FLUID APPLIED VAPOR BARRIER
18. GRANITE VENEER PANELS
19. PORCELAIN TILE FINISH - RE: SPECIFICATIONS
20. AIRSPACE
21. EXPOSED CAST IN PLACE CONCRETE
22. NOT USED
23. SHAFTWALL SYSTEM - RE: LIFE SAFETY PLANS FOR RATING
24. NOT USED
25. 8" CMU
26. 6" CMU
27. NOT USED
28. METAL DECKING / CONCRETE SLAB OR PT SLAB
29. SEE STRUCTURAL DRAWINGS FOR STRUCTURAL GROUT, RE-STEEL, BRACING REQ., AND JOINT SIZING
30. NOT USED
31. NOT USED
32. NOT USED
33. SPRAY APPLIED FIRE PROOFING
34. NOT USED
35. 25 GA 3-5/8" MTL STUDS @ 24" O.C.
36. SLOTTED TOP TRACK
37. NOT USED
38. FIRE CAULK / ACOUSTICAL SEALANT
39. NOT USED
40. NOT USED
41. STRUCTURAL STEEL BEAM
42. 5/8" CEMENT BOARD - 4' HIGH
43. 1-5/8" METAL STUD 20 GA.
44. 2-1/2" METAL STUD 20 GA.
45. COLUMN, WALL, OR OTHER SOLID CONTINUOUS SURFACE
46. 1 LAYER OF 1" GYPSUM BD.
47. 12" CMU
48. 4" HIGH CIP CONCRETE CURB
49. 8" CMU SOLID FILL GROUT
50. NOT USED
51. NOT USED
52. NOT USED
53. 6" 25 GA MTL STUDS @ 24" O.C.
54. NOT USED
55. DOVETAIL DECK ANCHORS
56. NOT USED
57. 2 1/2" CH STUD @ 24" O.C.
58. 2 1/2" J-RUNNER, CONT.
59. 6" CH STUD @ 24" O.C.
60. 6" J-RUNNER, CONT.
61. FIBROUS RESIN DRAINAGE MAT

HB HARRY BAKER SMITH SA II ARCHITECTS II P L C
189 Maple Ridge Drive Metairie, LA 70001
(504)-885-4477
central@hbsaii.com hbsaii.com
SINCE 1961

HARD ROCK HOTEL

1031 CANAL STREET
NEW ORLEANS, LOUISIANA

THESE PLANS AND SPECIFICATIONS HAVE BEEN PREPARED BY ME OR UNDER MY CLOSE PERSONAL SUPERVISION AND TO THE BEST OF MY KNOWLEDGE AND BELIEF THEY COMPLY WITH ALL CITY, STATE AND FEDERAL REQUIREMENTS, AND I AM NOT PROVIDING CONTRACT ADMINISTRATION.
CERTIFIED CORRECT

THIS DRAWING IS CONFIDENTIAL AND NOT BE LOANED, REPRODUCED, COPIED, EITHER WHOLLY OR IN PART, OR MADE PUBLIC IN ANY MANNER WITHOUT THE WRITTEN CONSENT OF HBSA II ARCHITECTS, A PROFESSIONAL L.L.C. ALL RIGHTS OF DESIGN OR INVENTION ARE RESERVED AND WILL REMAIN THE SOLE PROPERTY OF HBSA II ARCHITECTS A PROFESSIONAL L.L.C.

REVISION HISTORY


	1	2	3	4	5	6	7	8
4/26/2019								
REVISION #12								

PARTITION TYPES


PROJECT#: 1709
PHASE: CD
TEAM: Author
CHECKER: Checker
SCALE: AS NOTED
ISSUED: 2/1/2019
SHEET#:

A7.1


HRH_1031 CANAL ST_PDF ARCH SHET_4/26/2019, 12:20:0 PM

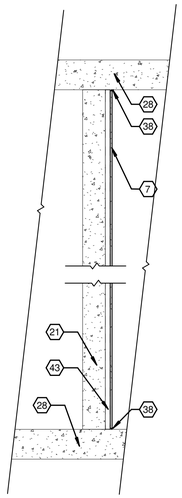


2A INTERIOR WALL SECTION
AT 8" CONCRETE WALL
SCALE: 3/4" = 1'-0"

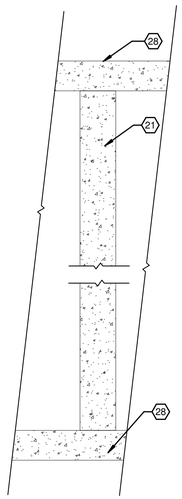


2B INTERIOR WALL SECTION
AT 12" SHEAR WALL
SCALE: 3/4" = 1'-0"

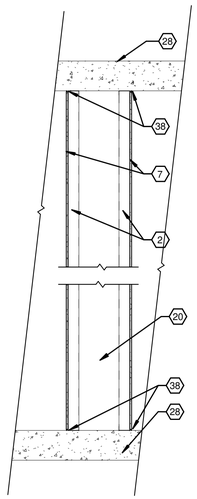


3N INTERIOR WALL SECTION
AT 22" PLUMBING PARTITION WALL UL# U420 (1 HR) STC:50
SCALE: 3/4" = 1'-0"

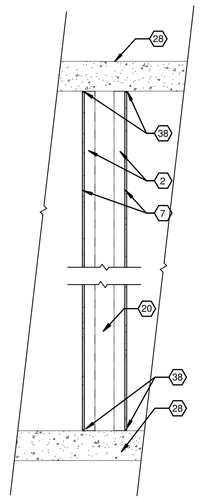

3P INTERIOR WALL SECTION
AT 14-5/8" PLUMBING PARTITION WALL UL# U420 (1 HR) STC:50
SCALE: 3/4" = 1'-0"

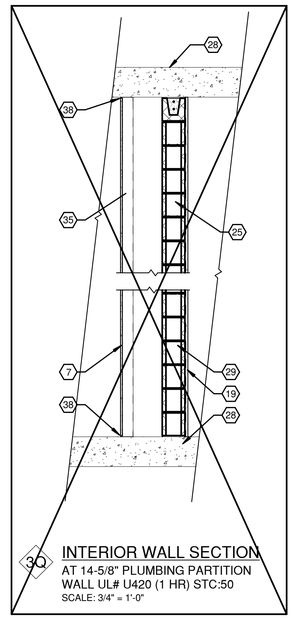

3Q INTERIOR WALL SECTION
AT 14-5/8" PLUMBING PARTITION WALL UL# U420 (1 HR) STC:50
SCALE: 3/4" = 1'-0"

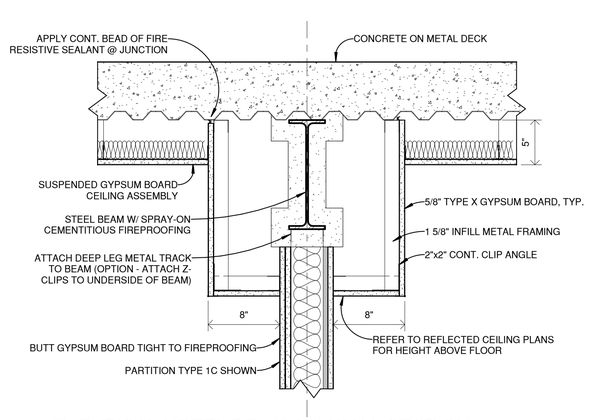

2 TYPICAL HOTEL DEMISING WALL SECTION
SCALE: 1 1/2" = 1'-0"

NOTES:
1) REFER TO SHEET A0.2.1 FOR LOCATIONS OF ALL FIRE RATED WALLS.
2) ALL INTERIOR DRYWALL TO BE MOISTURE-RESISTANT, TYPE X PANELS.
3) REFER TO SHEET A8.6 FOR TYPICAL EXTERIOR WALL DETAILS.

WALL PARTITION TYPES KEYNOTE LEGEND

1. 3 5/8" 20 GA MTL STUDS STAGGERED @ 16" O.C.
2. 3 5/8" 22 GA MTL STUDS @ 16" O.C.
3. 6" 22 GA MTL STUDS @ 16" O.C.
4. 6" 18 GA MTL STUDS @ 16" O.C.
5. NOT USED
6. 1-1/2" 20 GA MTL STUDS @ 16" O.C.
7. 1 LAYER 5/8" FIRE CODE GYPSUM BD.
8. 2 LAYERS 5/8" FIRE CODE GYPSUM BD.
9. 5/8" EXTERIOR GYPSUM SHEATING
10. 1/2" RESILIENT CHANNELS @ 16" O.C. VERTICALLY
11. 1/2" CEMENT BD.
12. EXTERIOR METAL PANELS - PRE FINISHED
13. NOT USED
14. 7/8" HAT CHANNELS
15. MINERAL WOOL SOUND INSULATION
16. THERMAL BATT INSULATION
17. FLUID APPLIED VAPOR BARRIER
18. GRANITE VENEER PANELS
19. PORCELAIN TILE FINISH - RE: SPECIFICATIONS
20. AIRSPACE
21. EXPOSED CAST IN PLACE CONCRETE
22. NOT USED
23. SHAFTWALL SYSTEM - RE: LIFE SAFETY PLANS FOR RATING
24. NOT USED
25. 8" CMU
26. 6" CMU
27. NOT USED
28. METAL DECKING / CONCRETE SLAB OR PT SLAB
29. SEE STRUCTURAL DRAWINGS FOR STRUCTURAL GROUT, RE-STEEL, BRACING REQ., AND JOINT SIZING
30. NOT USED
31. NOT USED
32. NOT USED
33. SPRAY APPLIED FIRE PROOFING
34. NOT USED
35. 25 GA 3-5/8" MTL STUDS @ 24" O.C.
36. SLOTTED TOP TRACK
37. NOT USED
38. FIRE CAULK / ACOUSTICAL SEALANT
39. NOT USED
40. NOT USED
41. STRUCTURAL STEEL BEAM
42. 5/8" CEMENT BOARD - 4' HIGH
43. 1-5/8" METAL STUD 20 GA.
44. 2-1/2" METAL STUD 20 GA.
45. COLUMN, WALL, OR OTHER SOLID CONTINUOUS SURFACE
46. 1 LAYER OF 1" GYPSUM BD.
47. 12" CMU
48. 4" HIGH CIP CONCRETE CURB
49. 8" CMU SOLID FILL GROUT
50. NOT USED
51. NOT USED
52. NOT USED
53. 6" 25 GA MTL STUDS @ 24" O.C.
54. NOT USED
55. DOVETAIL DECK ANCHORS
56. NOT USED
57. 2 1/2" CH STUD @ 24" O.C.
58. 2 1/2" J-RUNNER, CONT.
59. 6" CH STUD @ 24" O.C.
60. 6" J-RUNNER, CONT.
61. FIBROUS RESIN DRAINAGE MAT

HB HARRY BAKER SMITH SA II ARCHITECTS II
P L L C
189 Maple Ridge Drive Metairie, LA 70001
(504)-885-4477
central@hbsaii.com hbsaii.com
SINCE 1961

HARD ROCK HOTEL

1031 CANAL STREET
NEW ORLEANS, LOUISIANA

THESE PLANS AND SPECIFICATIONS HAVE BEEN PREPARED BY ME OR UNDER MY CLOSE PERSONAL SUPERVISION AND TO THE BEST OF MY KNOWLEDGE AND BELIEF THEY COMPLY WITH ALL CITY, STATE AND FEDERAL REQUIREMENTS, AND I AM NOT PROVIDING CONTRACT ADMINISTRATION.
CERTIFIED CORRECT

THIS DRAWING IS CONFIDENTIAL AND NOT BE LOANED, REPRODUCED, COPIED, EITHER WHOLLY OR IN PART, OR MADE PUBLIC IN ANY MANNER WITHOUT THE WRITTEN CONSENT OF HB:SA II ARCHITECTS, A PROFESSIONAL LLC. ALL RIGHTS OF DESIGN OR INVENTION ARE RESERVED AND WILL REMAIN THE SOLE PROPERTY OF HB:SA II ARCHITECTS A PROFESSIONAL L.L.C.

REVISION HISTORY


	1	2	3	4	5	6	7	8
4/26/2019								
REVISION #12								

PARTITION TYPES

PROJECT#: 1709
PHASE: CD
TEAM: Author
CHECKER: Checker
SCALE: AS NOTED
ISSUED: 2/1/2019
SHEET#:


A7.2

HRH_1031 CANAL ST_PDF ARCH SET_4/26/2019, 12:20 PM

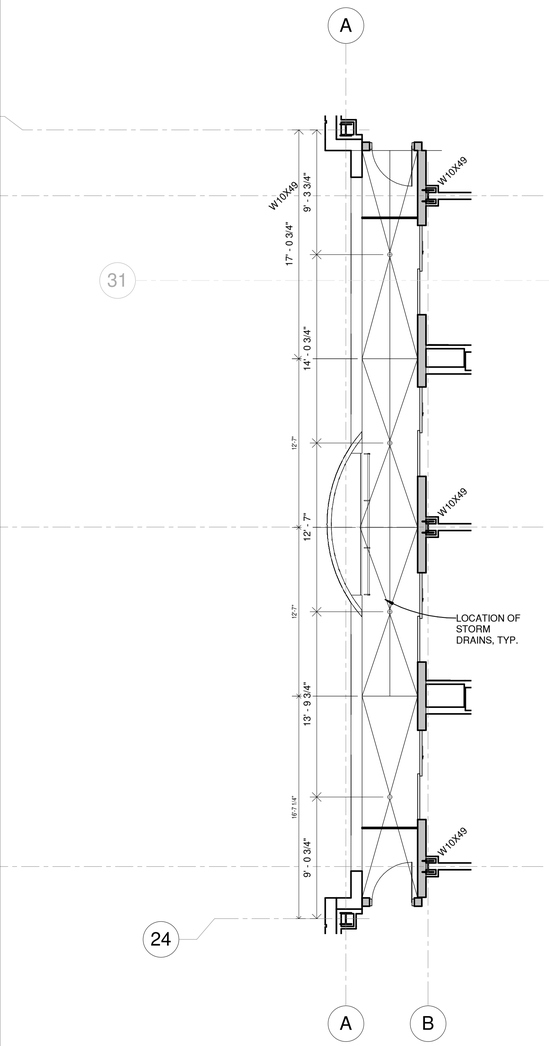


1 8TH FLOOR CANAL BALCONY DRAINAGE

SCALE: 3/16" = 1'-0"

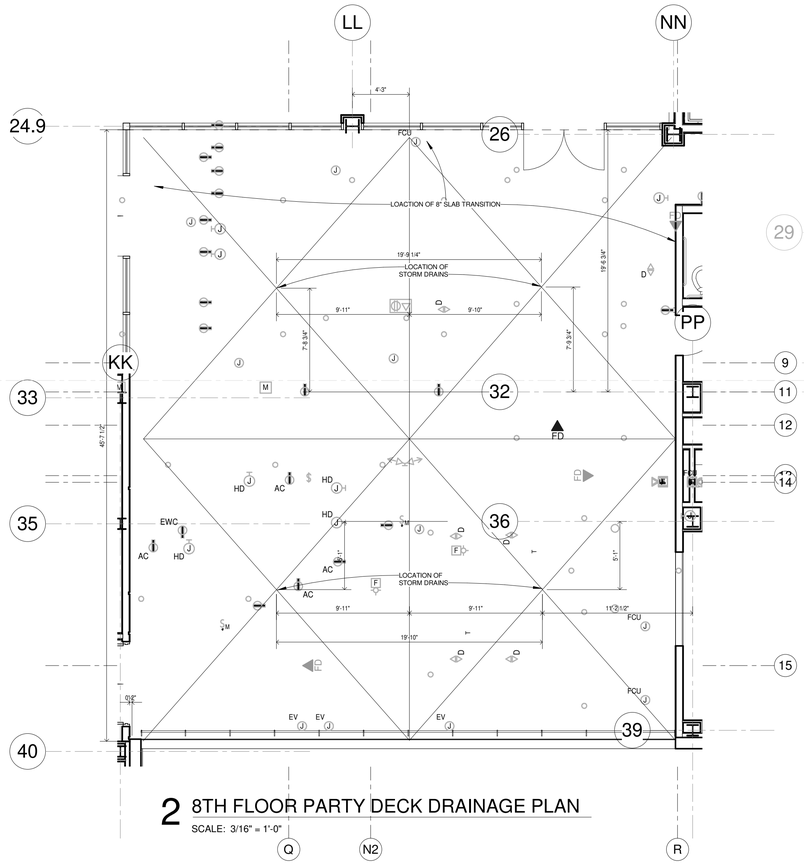


2 8TH FLOOR PARTY DECK DRAINAGE PLAN

SCALE: 3/16" = 1'-0"

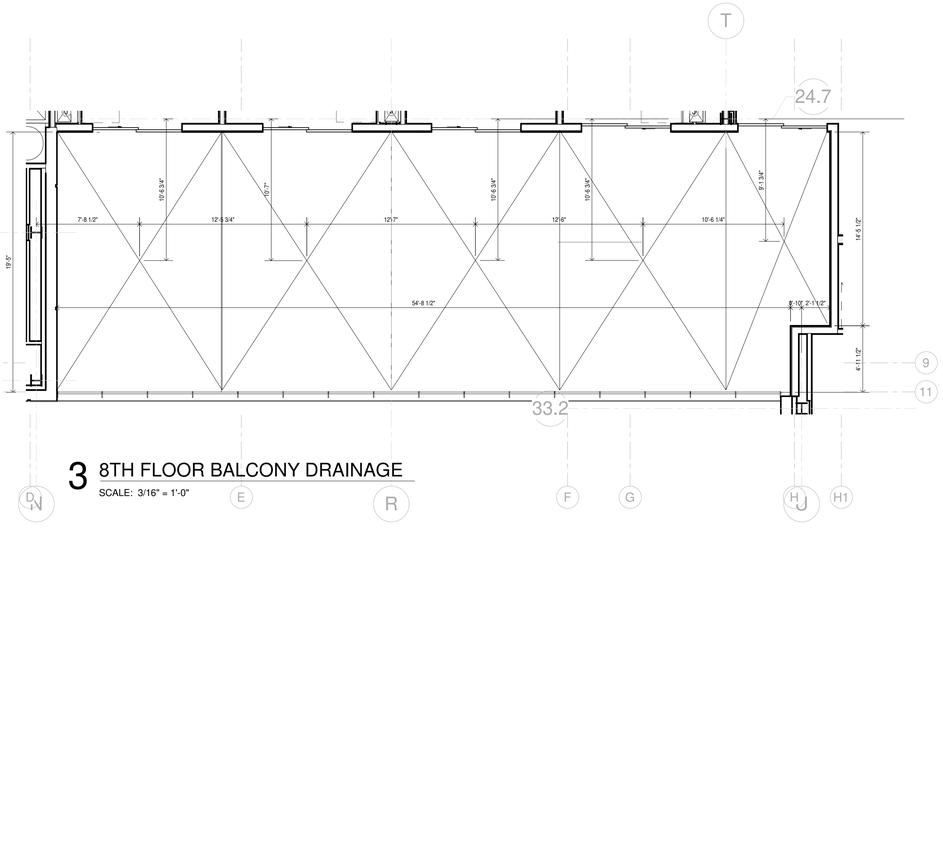

3 8TH FLOOR BALCONY DRAINAGE

SCALE: 3/16" = 1'-0"

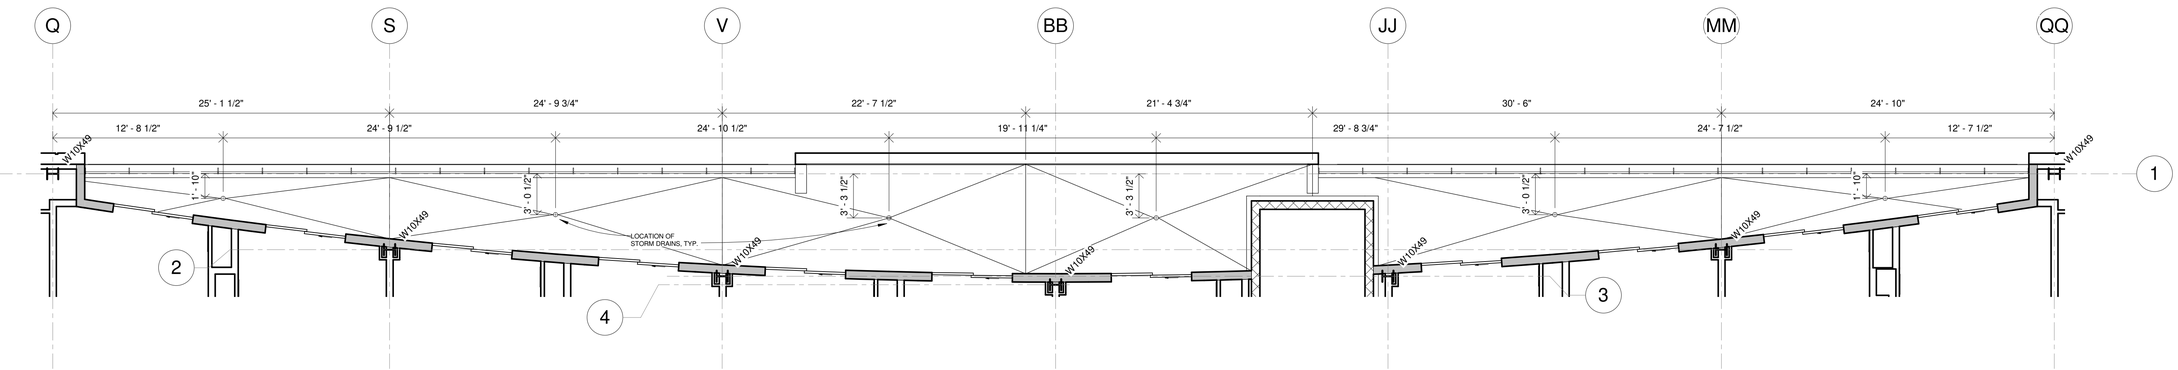

4 8TH FLOOR RAMPART BALCONY DRAINAGE

SCALE: 3/16" = 1'-0"

HB HARRY BAKER SMITH
SA II ARCHITECTS II
P L L C
189 Maple Ridge Drive Metairie, LA 70001
(504)-885-4477
central@hbsaii.com hbsaii.com
SINCE 1961

HARD ROCK HOTEL

1031 CANAL STREET
NEW ORLEANS, LOUISIANA

THESE PLANS AND SPECIFICATIONS HAVE BEEN PREPARED BY ME OR UNDER MY CLOSE PERSONAL SUPERVISION AND TO THE BEST OF MY KNOWLEDGE AND BELIEF THEY COMPLY WITH ALL CITY, STATE AND FEDERAL REQUIREMENTS, AND I AM NOT PROVIDING CONTRACT ADMINISTRATION.

CERTIFIED CORRECT

THIS DRAWING IS CONFIDENTIAL AND NOT BE LOANED, REPRODUCED, COPIED, EITHER WHOLLY OR IN PART, OR MADE PUBLIC IN ANY MANNER WITHOUT THE WRITTEN CONSENT OF HBSA II ARCHITECTS, A PROFESSIONAL LLC. ALL RIGHTS OF DESIGN OR INVENTION ARE RESERVED AND WILL REMAIN THE SOLE PROPERTY OF HBSA II ARCHITECTS A PROFESSIONAL LLC.

REVISION HISTORY


	1	2	3	4	5	6	7	8
4/26/2019								
REVISION #2								

8TH FLOOR DRAINAGE PLAN


PROJECT#: 1709
PHASE: CD
TEAM: Author
CHECKER: Checker
SCALE: AS NOTED
ISSUED: 2/1/2019
SHEET#:

A8.0


HRH_1301 CANAL ST_FOF ARCH SET_4/26/2019, 12:55 PM

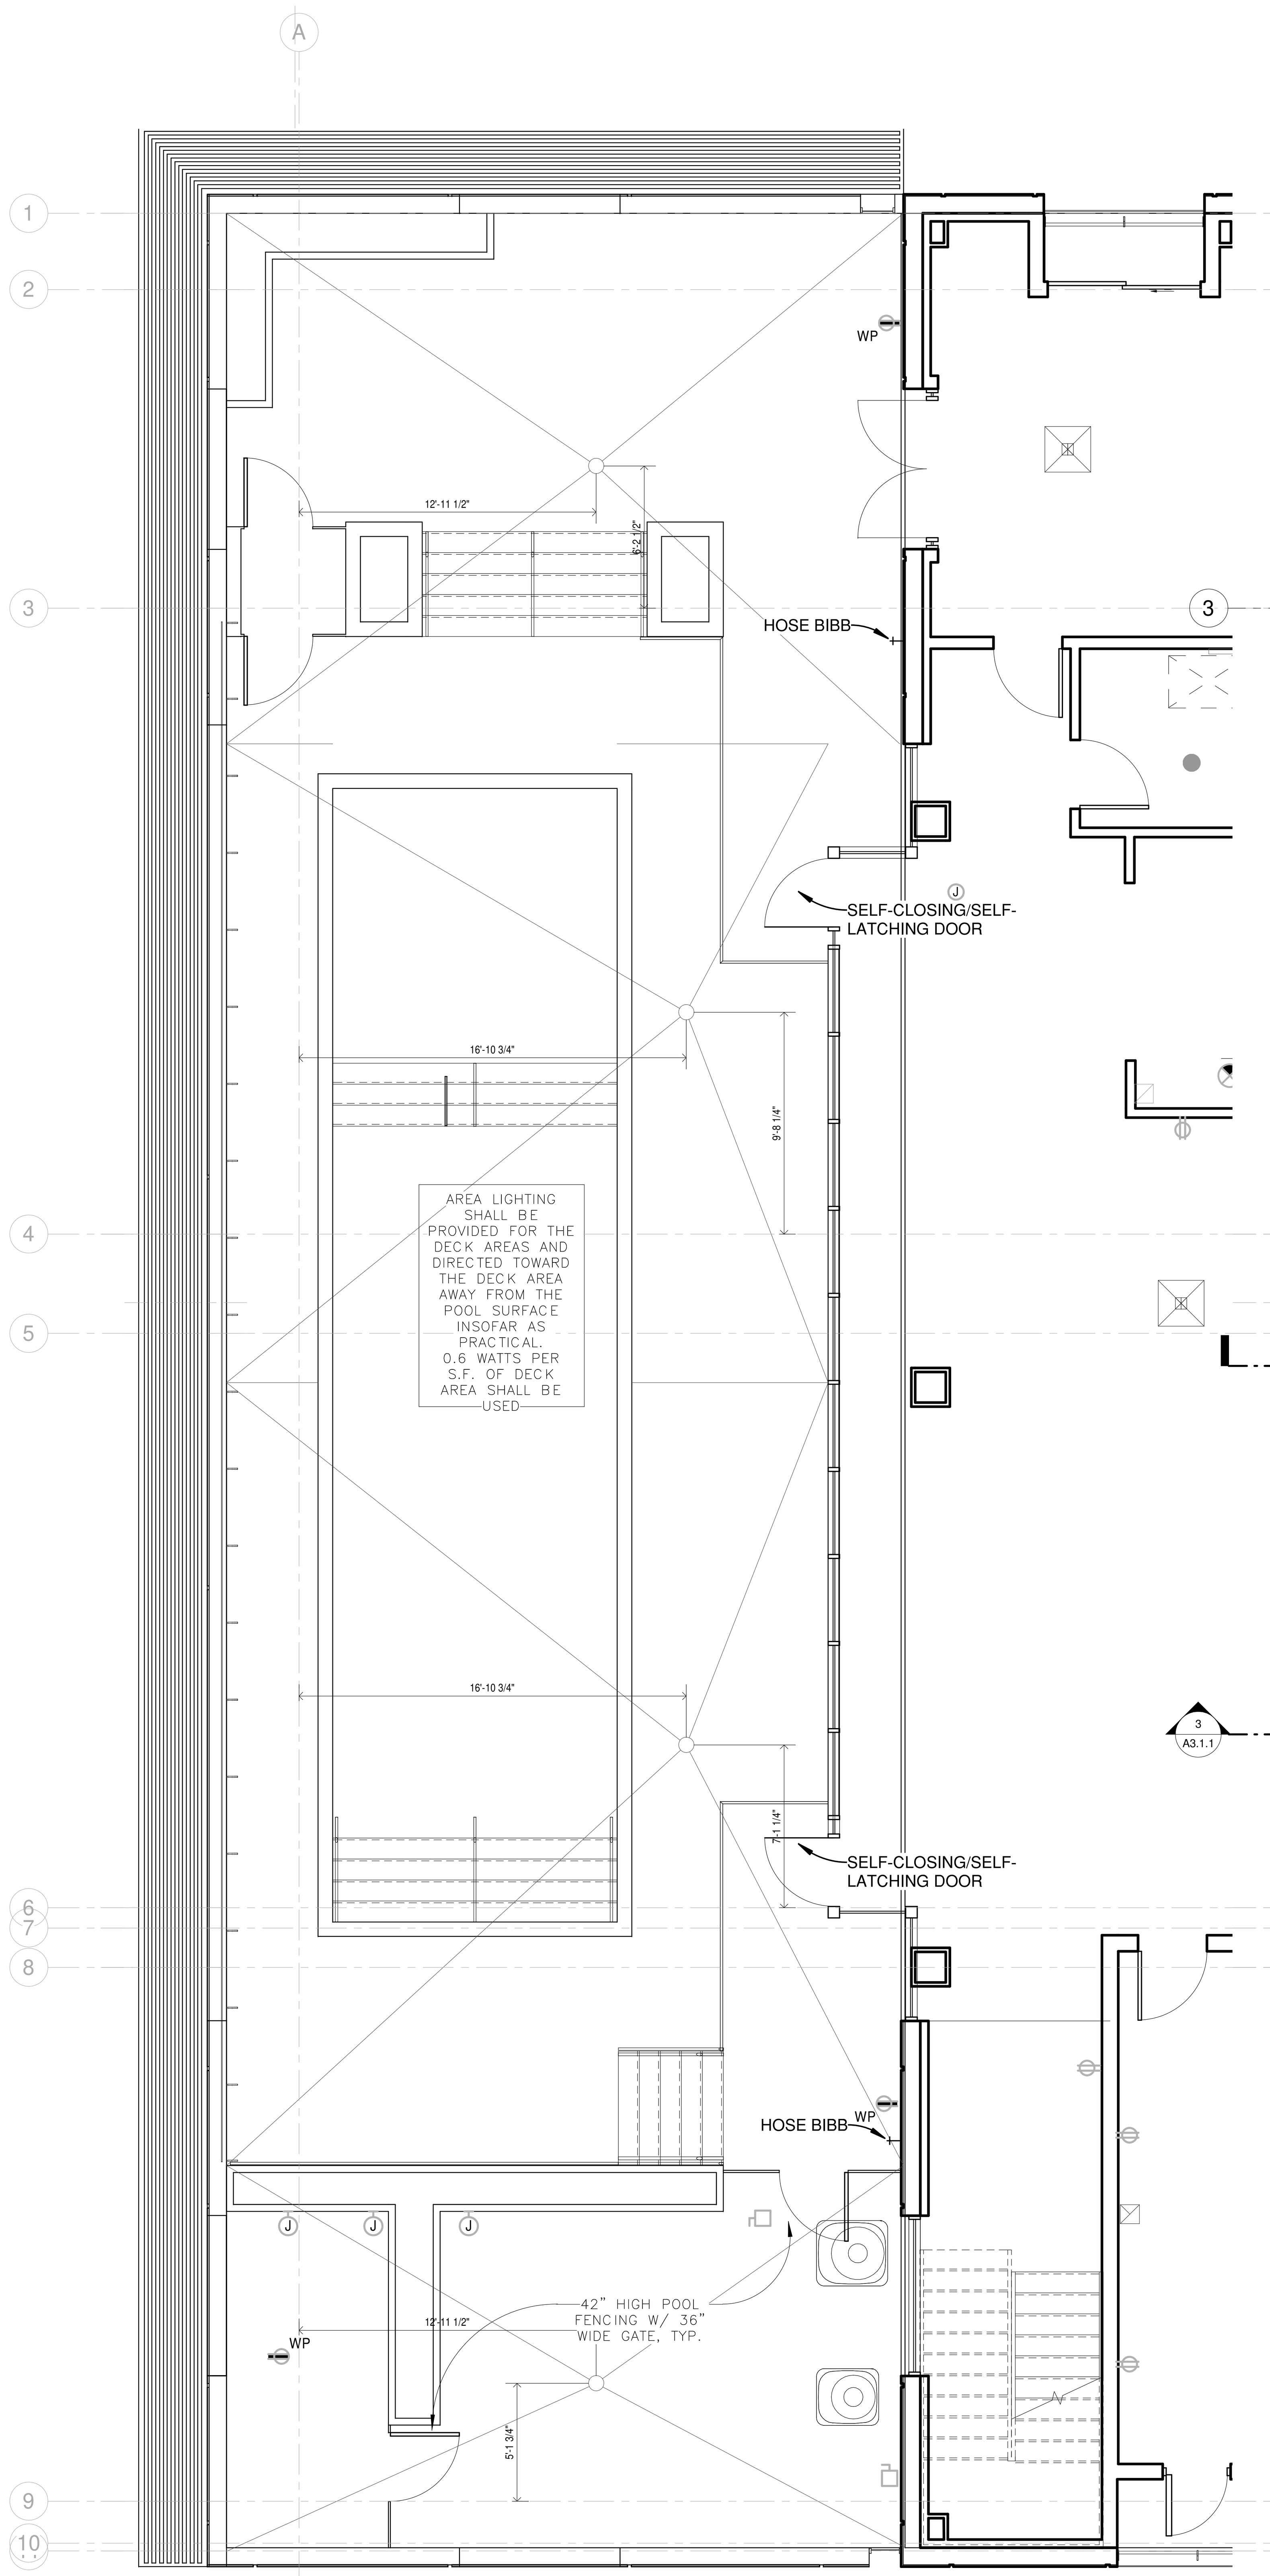


1 14TH FLOOR POOL DECK DRAINAGE PLAN
SCALE: 3/16" = 1'-0"

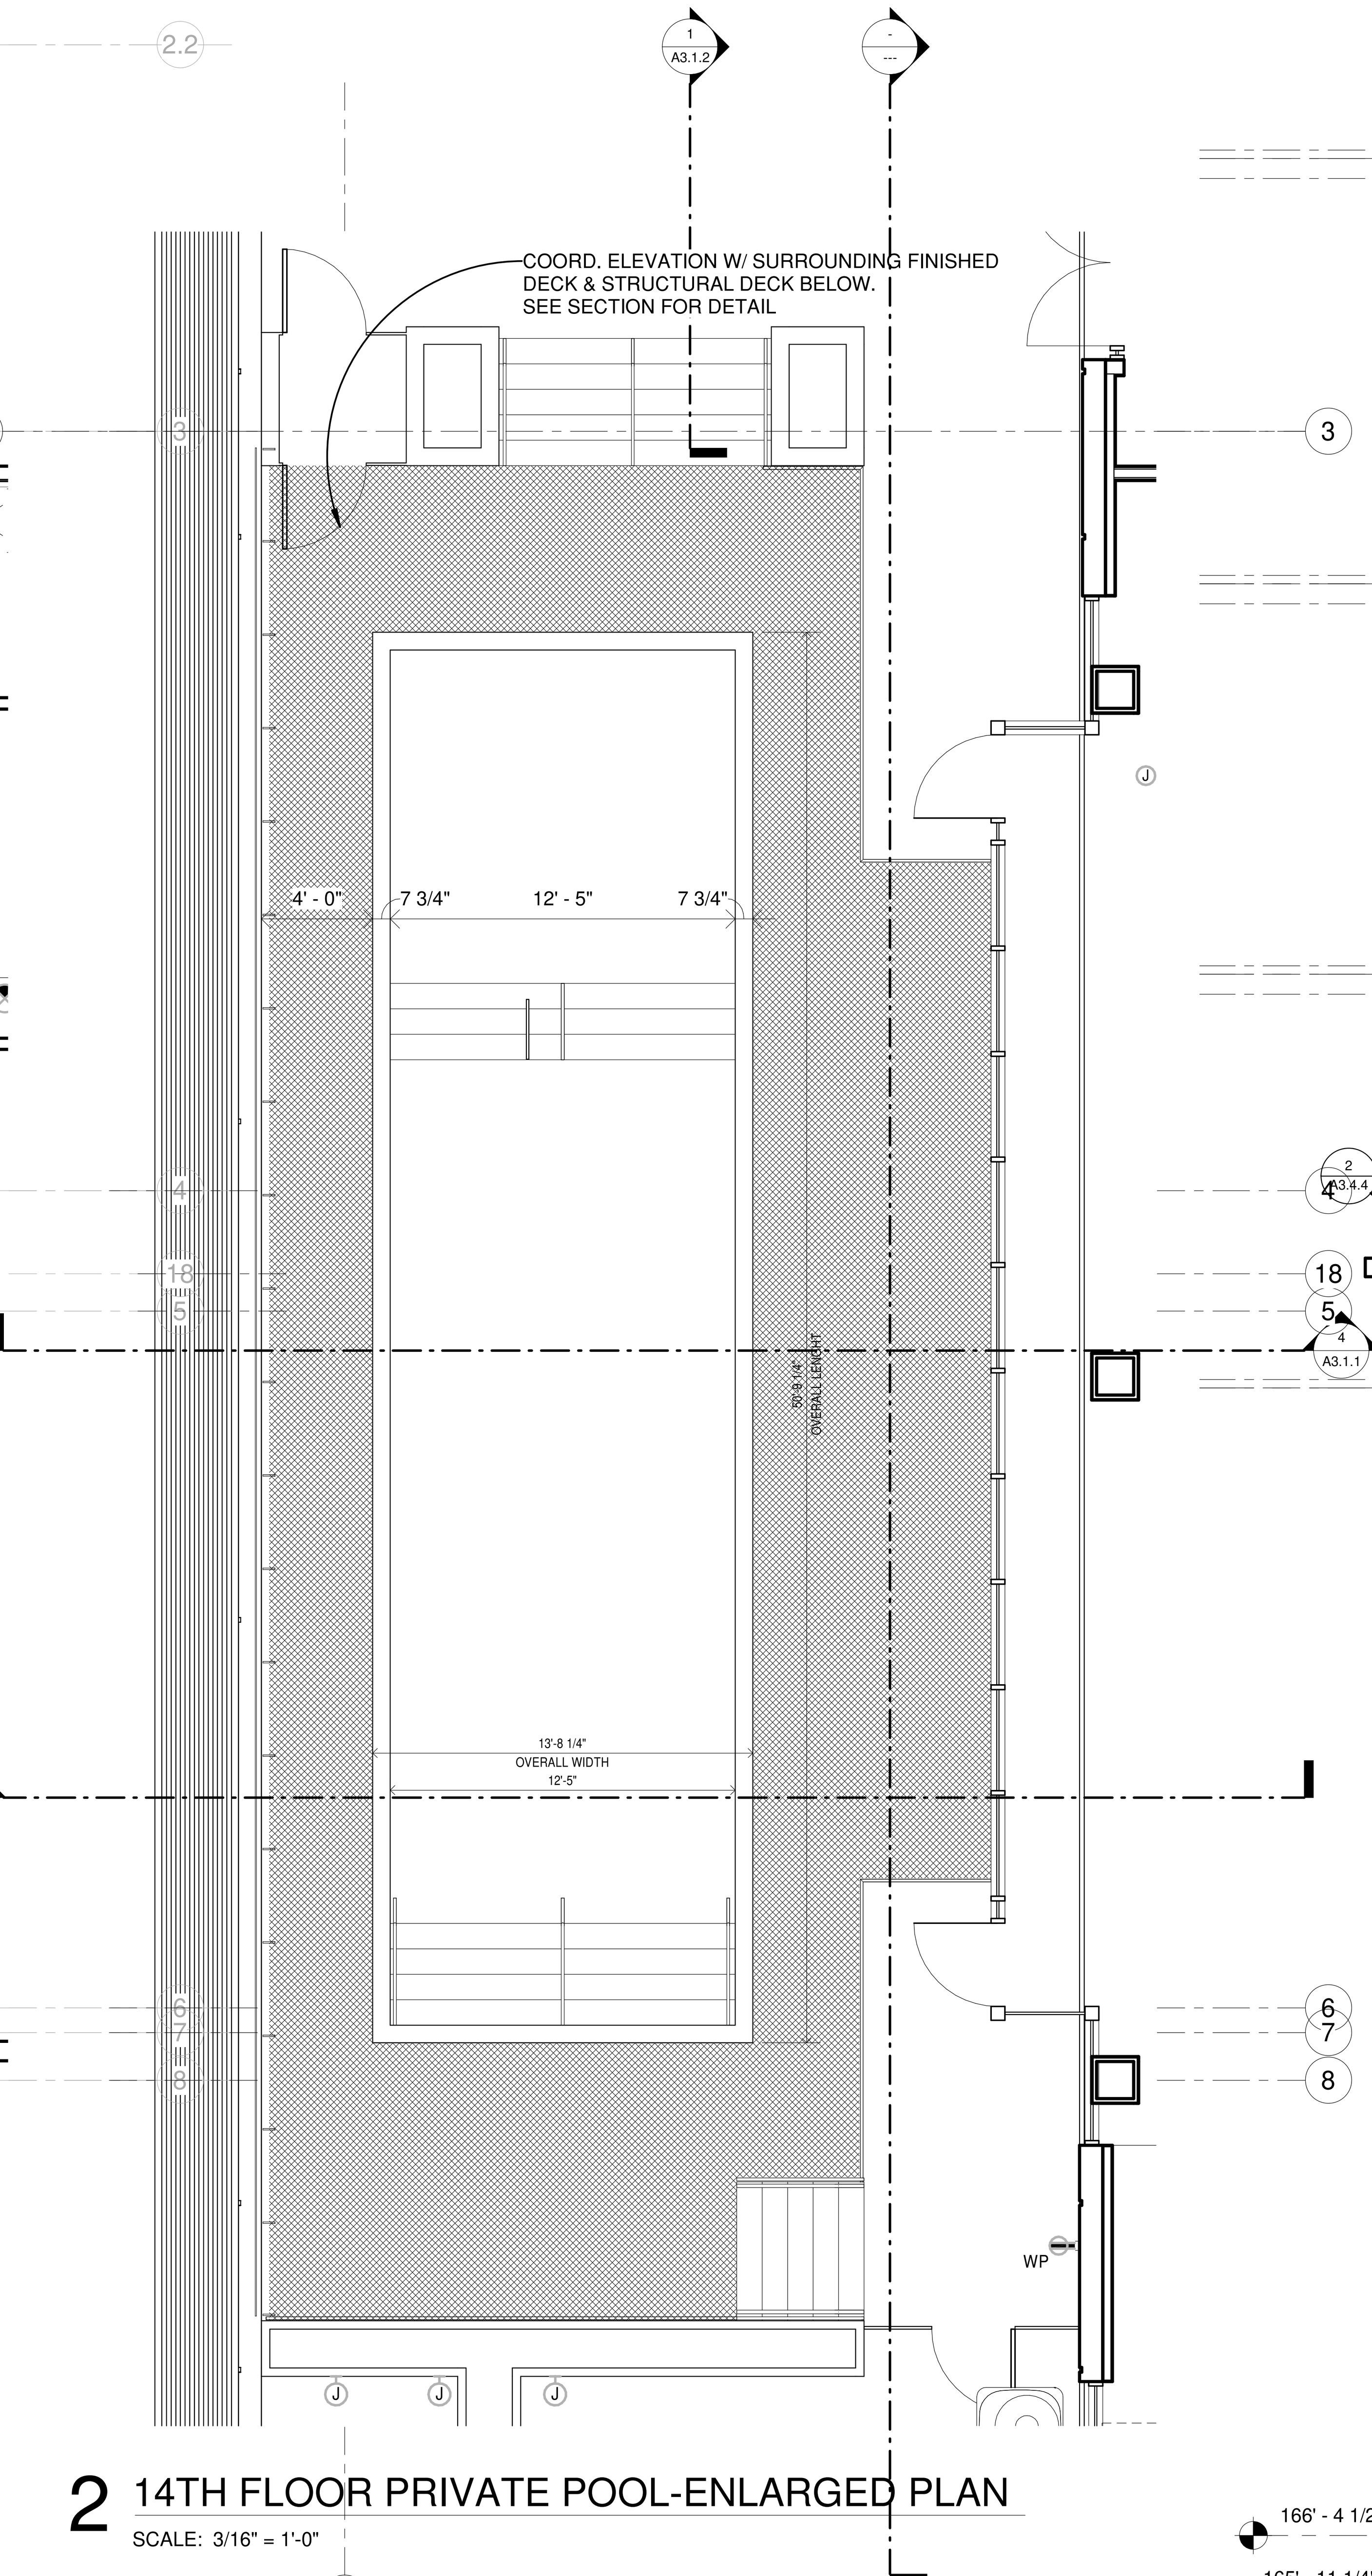

2 14TH FLOOR PRIVATE POOL-ENLARGED PLAN
SCALE: 3/16" = 1'-0"

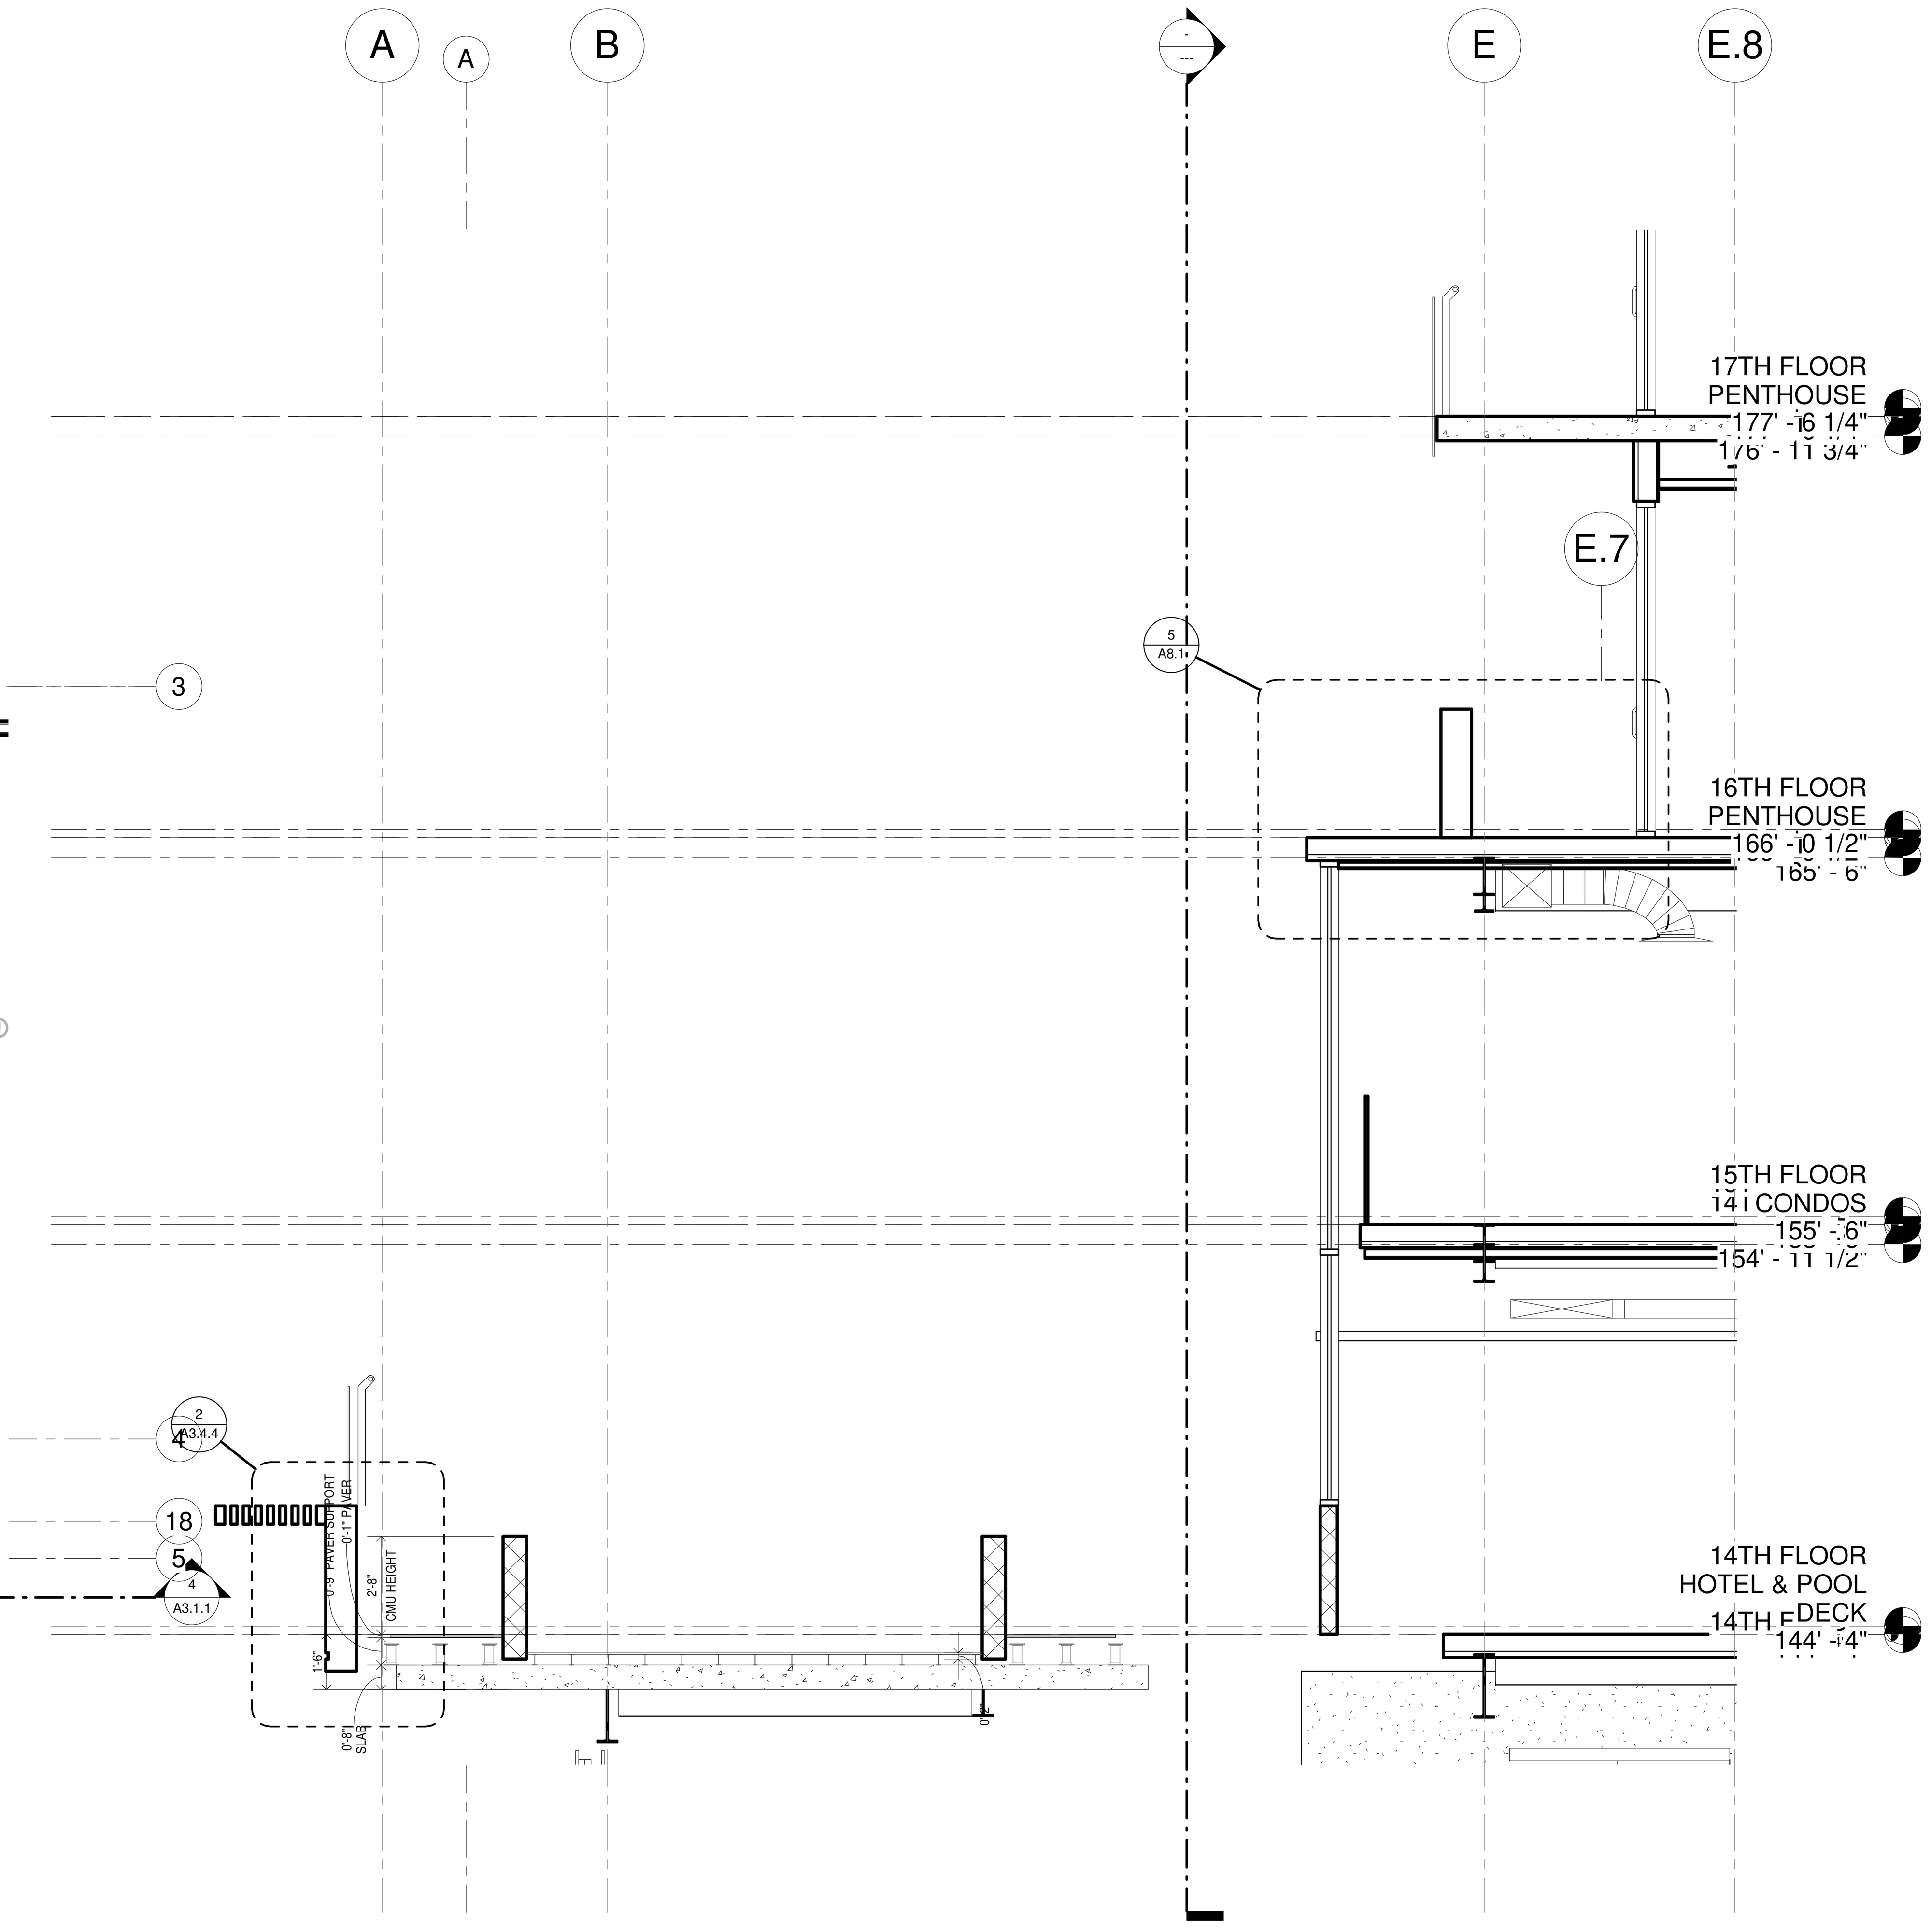

3 SECTION AT POOL
SCALE: 1/4" = 1'-0"

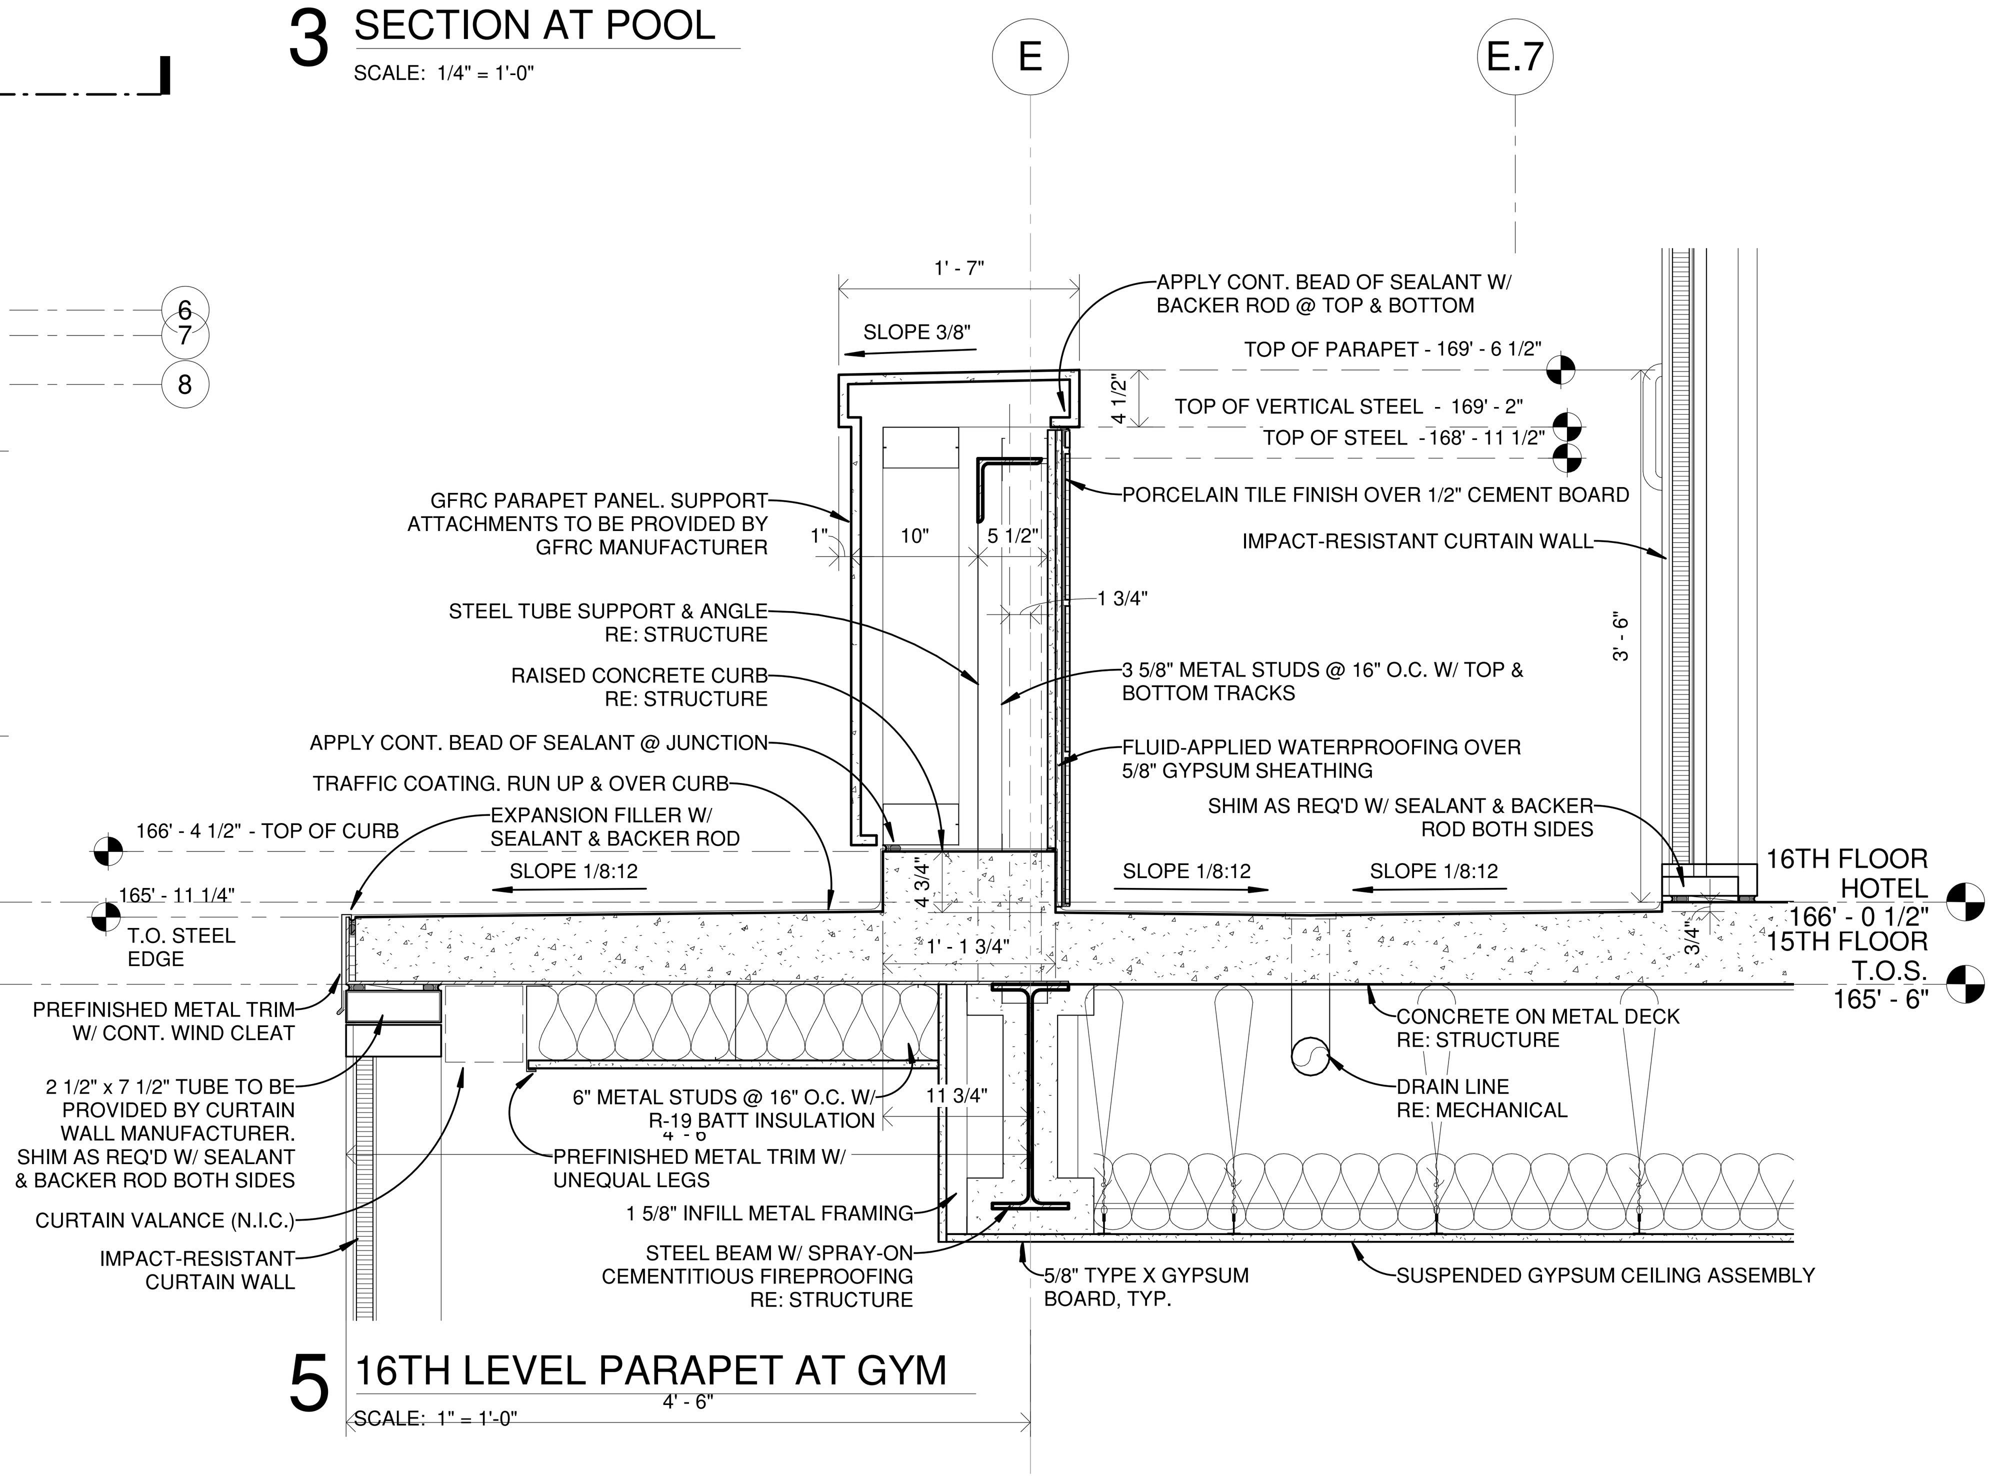

5 16TH LEVEL PARAPET AT GYM
SCALE: 1" = 1'-0"

HBSA II
HARRY BAKER SMITH
ARCHITECTS II
PLLC
189 Maple Ridge Drive Metairie, LA 70001
(504)-885-4477
central@hbsaii.com :-: hbsaii.com
SINCE 1961

HARD ROCK HOTEL
1031 CANAL STREET
NEW ORLEANS, LOUISIANA


THESE PLANS AND SPECIFICATIONS HAVE BEEN PREPARED BY ME OR UNDER MY CLOSE PERSONAL SUPERVISION AND TO THE BEST OF MY KNOWLEDGE AND BELIEF THEY COMPLY WITH ALL CITY, STATE AND FEDERAL REQUIREMENTS, AND I AM NOT PROVIDING CONTRACT ADMINISTRATION.
CERTIFIED CORRECT

THIS DRAWING IS CONFIDENTIAL AND NOT BE LOANED, REPRODUCED, COPIED, EITHER WHOLLY OR IN PART, OR MADE PUBLIC IN ANY MANNER WITHOUT THE WRITTEN CONSENT OF HBSA II ARCHITECTS, A PROFESSIONAL L.L.C. ALL RIGHTS OF DESIGN OR INVENTION ARE RESERVED AND WILL REMAIN THE SOLE PROPERTY OF HBSA II ARCHITECTS A PROFESSIONAL L.L.C.

REVISION HISTORY							
4/26/2019							
REVISION #12							
1	2	3	4	5	6	7	8

ROOF DETAILS


PROJECT#: 1709
PHASE: CD
TEAM: Author
CHECKER: Checker
SCALE: AS NOTED
ISSUED: 2/1/2019
SHEET#:
A8.1

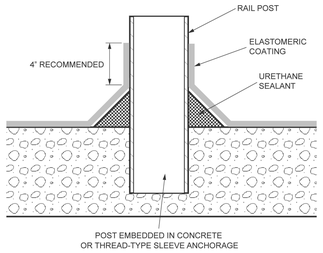

Note: This detail is utilized in the specification and design of surface applied waterproofing, in both new and retrofit applications. It is provided to show a generally recommended procedure for dealing with the condition shown. It will not and cannot provide a specific solution for every condition likely to be encountered in field application. Where field conditions differ, the use of applicable portions of the detail shown or its adaptation by an experienced and conscientious applicator should result in a quality project.

NEOGARD — 2728 Empire Central, Dallas, Texas 75236, (214) 351-1600, www.neogard.com — JONES-BLAIR


Project	Vertical Projection			
Drawn by: D. Bigley	Scale: NTS	Date: 09/13/11	Drawing/Index No.: WP-VP1	

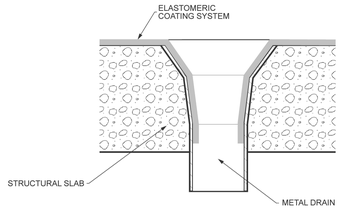

Note: This detail is utilized in the specification and design of surface applied waterproofing, in both new and retrofit applications. It is provided to show a generally recommended procedure for dealing with the condition shown. It will not and cannot provide a specific solution for every condition likely to be encountered in field application. Where field conditions differ, the use of applicable portions of the detail shown or its adaptation by an experienced and conscientious applicator should result in a quality project.

NEOGARD — 2728 Empire Central, Dallas, Texas 75236, (214) 351-1600, www.neogard.com — JONES-BLAIR


Project	Drain Detail			
Drawn by: D. Bigley	Scale: NTS	Date: 09/13/11	Drawing/Index No.: WP-DD1	

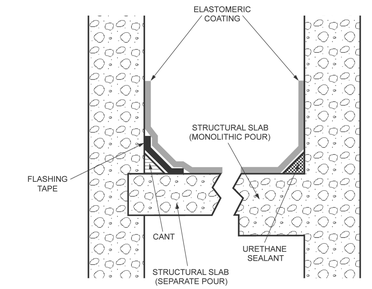

Note: This detail is utilized in the specification and design of surface applied waterproofing, in both new and retrofit applications. It is provided to show a generally recommended procedure for dealing with the condition shown. It will not and cannot provide a specific solution for every condition likely to be encountered in field application. Where field conditions differ, the use of applicable portions of the detail shown or its adaptation by an experienced and conscientious applicator should result in a quality project.

NEOGARD — 2728 Empire Central, Dallas, Texas 75236, (214) 351-1600, www.neogard.com — JONES-BLAIR


Project	Typical Deck Flashing			
Drawn by: D. Bigley	Scale: NTS	Date: 09/13/11	Drawing/Index No.: WP-DF1	

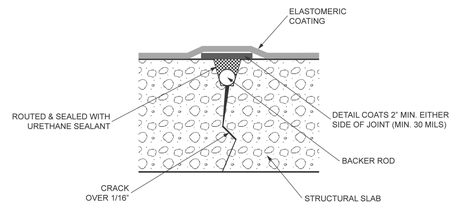

Note: This detail is utilized in the specification and design of surface applied waterproofing, in both new and retrofit applications. It is provided to show a generally recommended procedure for dealing with the condition shown. It will not and cannot provide a specific solution for every condition likely to be encountered in field application. Where field conditions differ, the use of applicable portions of the detail shown or its adaptation by an experienced and conscientious applicator should result in a quality project.

NEOGARD — 2728 Empire Central, Dallas, Texas 75236, (214) 351-1600, www.neogard.com — JONES-BLAIR


Project	Through Slab Crack			
Drawn by: D. Bigley	Scale: NTS	Date: 07/23/12	Drawing/Index No.: WP-TS1	

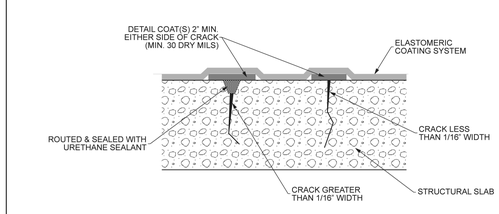

Note: This detail is utilized in the specification and design of surface applied waterproofing, in both new and retrofit applications. It is provided to show a generally recommended procedure for dealing with the condition shown. It will not and cannot provide a specific solution for every condition likely to be encountered in field application. Where field conditions differ, the use of applicable portions of the detail shown or its adaptation by an experienced and conscientious applicator should result in a quality project.

NEOGARD — 2728 Empire Central, Dallas, Texas 75236, (214) 351-1600, www.neogard.com — JONES-BLAIR

Project	Crack Detail			
Drawn by: D. Bigley	Scale: NTS	Date: 07/23/12	Drawing/Index No.: WP-02	

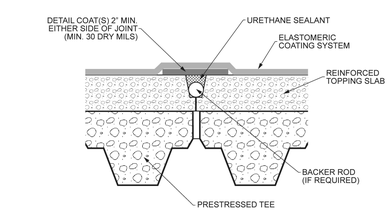


Note: This detail is utilized in the specification and design of surface applied waterproofing, in both new and retrofit applications. It is provided to show a generally recommended procedure for dealing with the condition shown. It will not and cannot provide a specific solution for every condition likely to be encountered in field application. Where field conditions differ, the use of applicable portions of the detail shown or its adaptation by an experienced and conscientious applicator should result in a quality project.

NEOGARD — 2728 Empire Central, Dallas, Texas 75236, (214) 351-1600, www.neogard.com — JONES-BLAIR

Project	Double Tee Crack Control			
Drawn by: D. Bigley	Scale: NTS	Date: 07/10/07	Drawing/Index No.: WP-01	

TYPICAL DETAILS AS APPLICABLE PER FIELD CONDITIONS AND REQUIREMENTS BY THE CONTRACT DOCUMENTS.

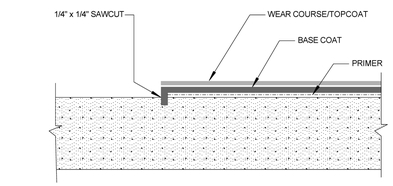

Note: This detail is utilized in the specification and design of surface applied waterproofing, in both new and retrofit applications. It is provided to show a generally recommended procedure for dealing with the condition shown. It will not and cannot provide a specific solution for every condition likely to be encountered in field application. Where field conditions differ, the use of applicable portions of the detail shown or its adaptation by an experienced and conscientious applicator should result in a quality project.

NEOGARD — 2728 Empire Central, Dallas, Texas 75236, (214) 351-1600, www.neogard.com — JONES-BLAIR

Project	Horizontal Termination			
Drawn by: D. Bigley	Scale: NTS	Date: 08/01/12	Drawing/Index No.: WP-10	

HB HARRY BAKER SMITH SA II ARCHITECTS II P L L C
189 Maple Ridge Drive Metairie, LA 70001
(504)-885-4477
central@hbsaii.com hbsaii.com
SINCE 1961

HARD ROCK HOTEL

1031 CANAL STREET
NEW ORLEANS, LOUISIANA

THESE PLANS AND SPECIFICATIONS HAVE BEEN PREPARED BY ME, OR UNDER MY CLOSE PERSONAL SUPERVISION AND TO THE BEST OF MY KNOWLEDGE AND BELIEF THEY COMPLY WITH ALL CITY, STATE AND FEDERAL REQUIREMENTS, AND AM NOT PROVIDING CONTRACT ADMINISTRATION.

CERTIFIED CORRECT

THIS DRAWING IS CONFIDENTIAL AND NOT BE LOANED, REPRODUCED, COPIED, EITHER WHOLLY OR IN PART, OR MADE PUBLIC IN ANY MANNER WITHOUT THE WRITTEN CONSENT OF HB SA II ARCHITECTS, A PROFESSIONAL L.L.C. ALL RIGHTS OF DESIGN OR INVENTION ARE RESERVED AND WILL REMAIN THE SOLE PROPERTY OF HB SA II ARCHITECTS A PROFESSIONAL L.L.C.


REVISION HISTORY								
4/26/2019								
REVISION #12								
1	2	3	4	5	6	7	8	

TRAFFIC COATING GENERAL DETAILS

PROJECT#: 1709
PHASE: CD
TEAM: Author
CHECKER: Checker
SCALE: AS NOTED
ISSUED: 2/1/2019
SHEET#:


A8.5

HSR_1031 CANAL ST_PDF ARCH SET_4/26/2019, 12:20:7 PM

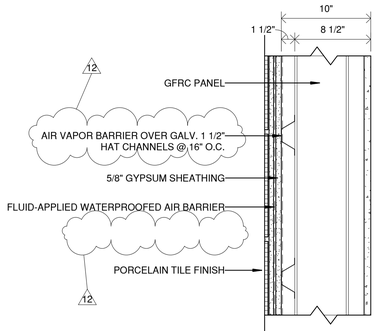


1 GFRC PANEL W/ PORCELAIN TILE BACK-UP

SCALE: 1 1/2" = 1'-0"

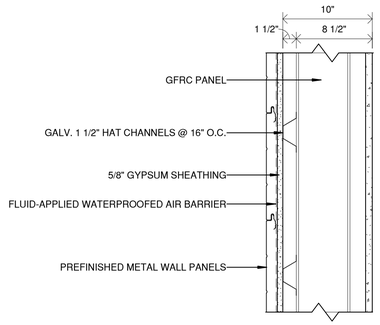


2 GFRC PANEL W/ METAL PANEL BACK-UP

SCALE: 1 1/2" = 1'-0"

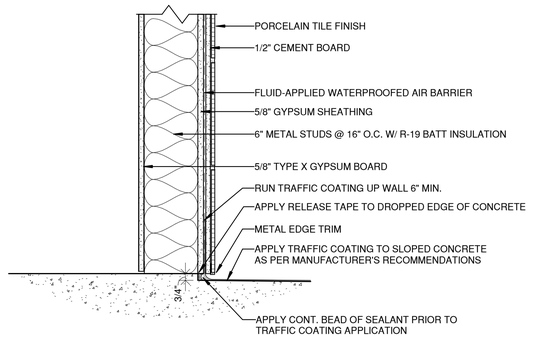


3 EXTERIOR WALL - PORCELAIN TILE BASE DETAIL

SCALE: 1 1/2" = 1'-0"

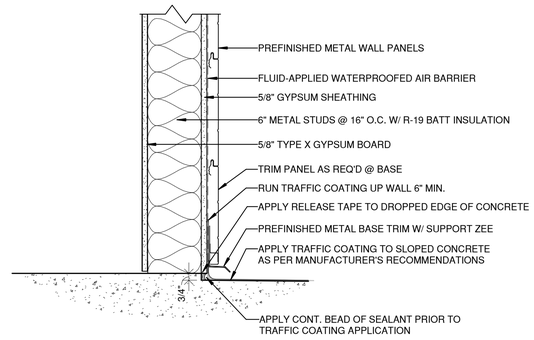


4 EXTERIOR WALL - METAL PANEL BASE DETAIL

SCALE: 1 1/2" = 1'-0"

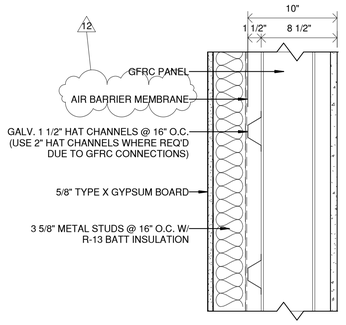


5 EXTERIOR WALL - GFRC PANEL

SCALE: 1 1/2" = 1'-0"

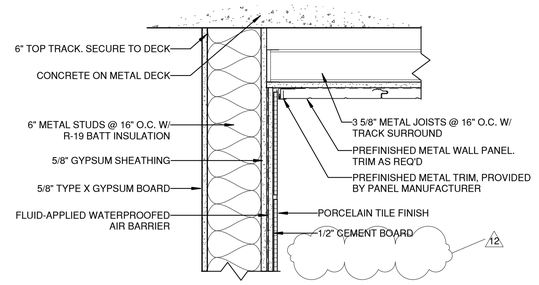

6 BALCONY CEILING - METAL PANEL PROFILE

SCALE: 1 1/2" = 1'-0"

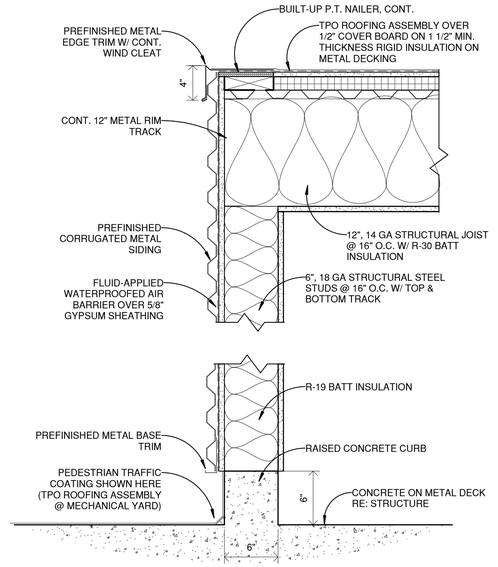

7 PENTHOUSE WALL SECTION - ROOF

SCALE: 1 1/2" = 1'-0"

HB HARRY BAKER SMITH
SA II ARCHITECTS II
P L L C
189 Maple Ridge Drive Metairie, LA 70001
(504)-885-4477
central@hbsaii.com hbsaii.com
SINCE 1961

HARD ROCK HOTEL

1031 CANAL STREET
NEW ORLEANS, LOUISIANA

THESE PLANS AND SPECIFICATIONS HAVE BEEN PREPARED BY ME OR UNDER MY CLOSE PERSONAL SUPERVISION AND TO THE BEST OF MY KNOWLEDGE AND BELIEF THEY COMPLY WITH ALL CITY, STATE AND FEDERAL REQUIREMENTS, AND I AM NOT PROVIDING CONTRACT ADMINISTRATION.

CERTIFIED CORRECT

THIS DRAWING IS CONFIDENTIAL AND NOT BE LOANED, REPRODUCED, COPIED, EITHER WHOLLY OR IN PART, OR MADE PUBLIC IN ANY MANNER WITHOUT THE WRITTEN CONSENT OF HB SA II ARCHITECTS, A PROFESSIONAL LLC. ALL RIGHTS OF DESIGN OR INVENTION ARE RESERVED AND WILL REMAIN THE SOLE PROPERTY OF HB SA II ARCHITECTS A PROFESSIONAL L.L.C.

REVISION HISTORY


	1	2	3	4	5	6	7	8
4.26.2019								
REVISION #12								

TYPICAL WALL DETAILS & SECTIONS

PROJECT#: 1709
PHASE: CD
TEAM: Author
CHECKER: Checker
SCALE: AS NOTED
ISSUED: 2/1/2019
SHEET#:


A8.6

H:\PR_1031 CANAL ST_PDF ARCH SET_4.26.2019_12:20 PM

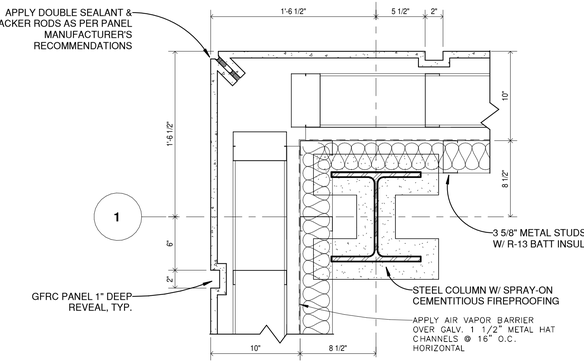


1 8TH FLOOR - COLUMN 1/A

SCALE: 1 1/2" = 1'-0"

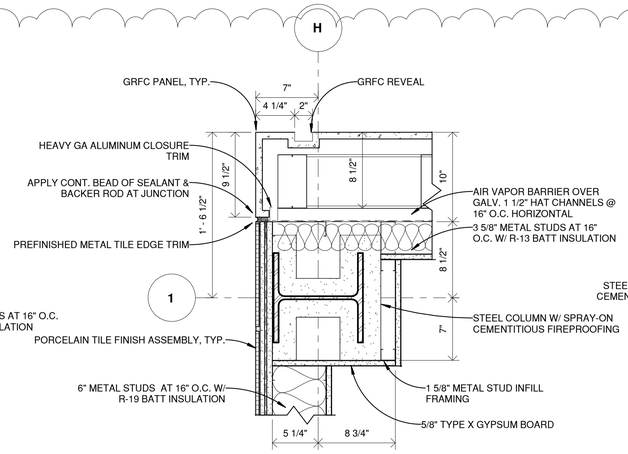


2 8TH FLOOR - COLUMN 1/H

SCALE: 1 1/2" = 1'-0"

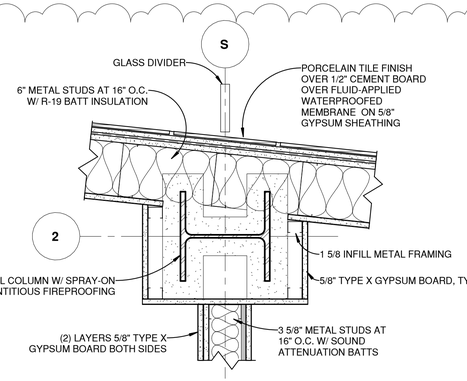


3 8TH FLOOR - COLUMN 2/S

SCALE: 1 1/2" = 1'-0"

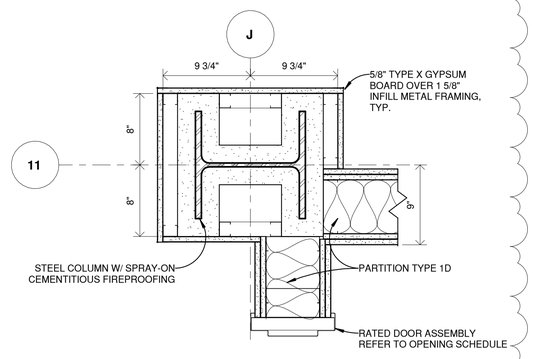


4 8TH FLOOR - COLUMN 11/J

SCALE: 1 1/2" = 1'-0"

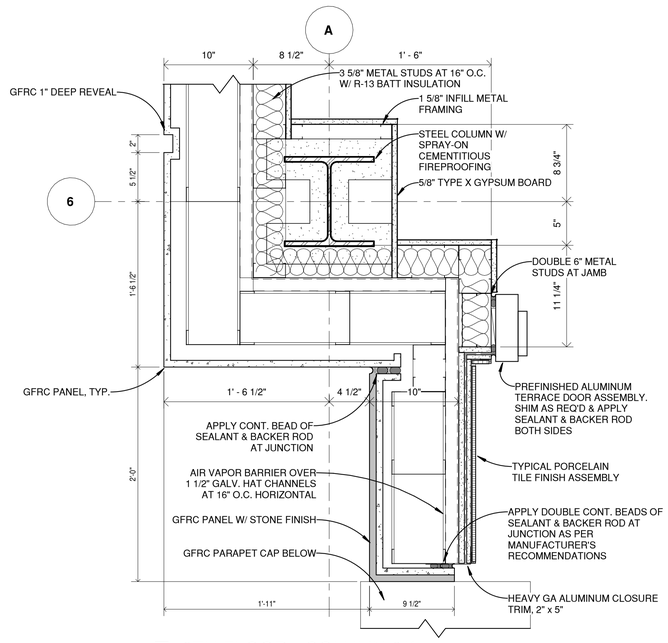


5 8TH FLOOR - COLUMN 6/A

SCALE: 1 1/2" = 1'-0"

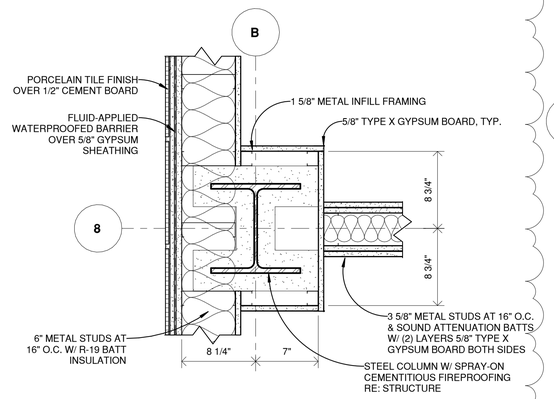


6 8TH FLOOR - COLUMN 8/B

SCALE: 1 1/2" = 1'-0"

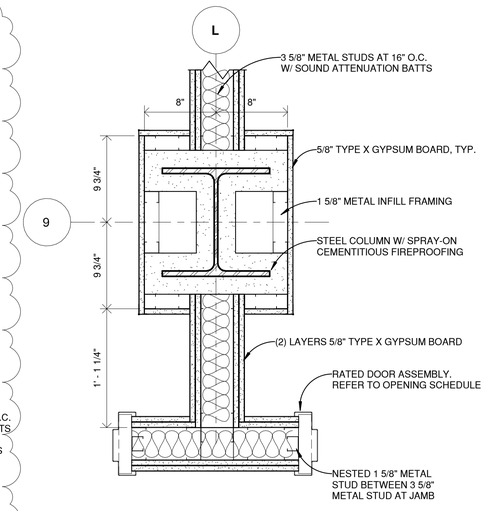


7 8TH FLOOR - COLUMN 9/L

SCALE: 1 1/2" = 1'-0"

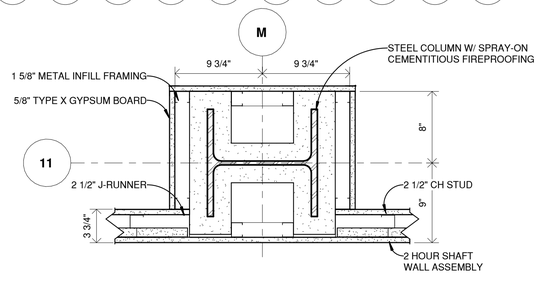


8 8TH FLOOR - COLUMN 11/M

SCALE: 1 1/2" = 1'-0"

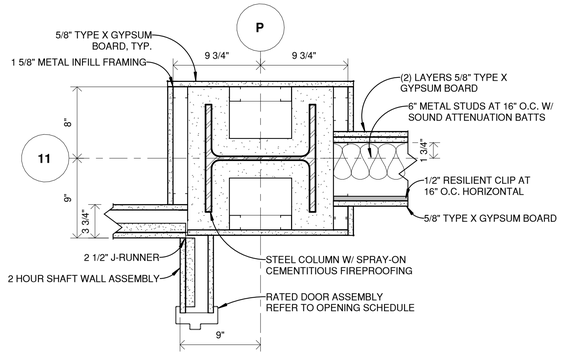


9 8TH FLOOR - COLUMN 11/P

SCALE: 1 1/2" = 1'-0"

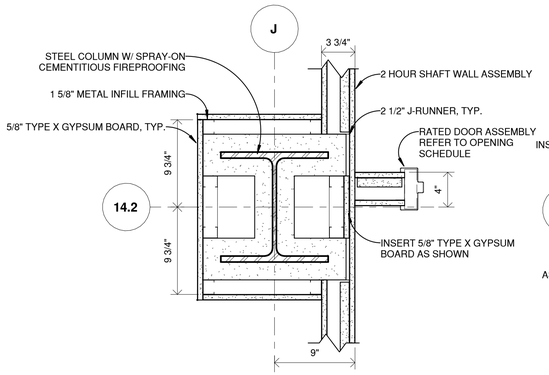


10 8TH FLOOR - COLUMN 14.2/J

SCALE: 1 1/2" = 1'-0"

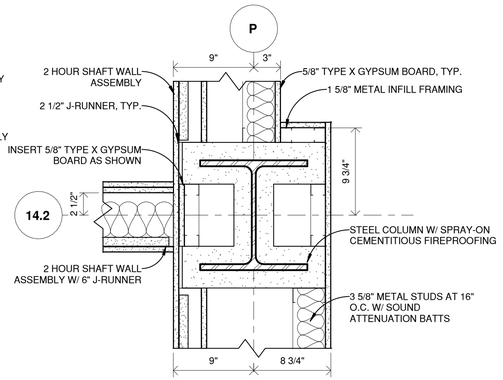


11 8TH FLOOR - COLUMN 14.2/P

SCALE: 1 1/2" = 1'-0"

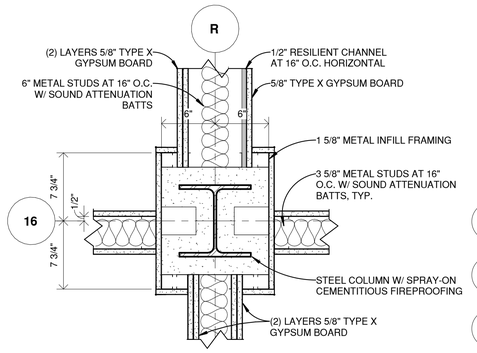

12 8TH FLOOR - COLUMN 16/R

SCALE: 1 1/2" = 1'-0"

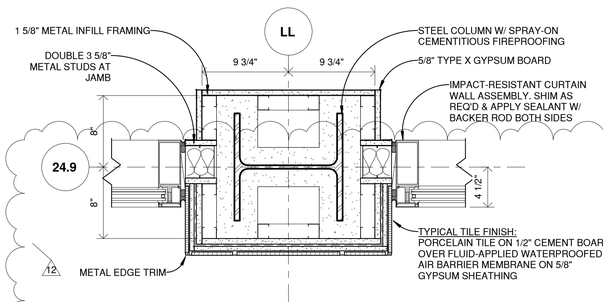

13 8TH FLOOR - COLUMN 24.9/LL

SCALE: 1 1/2" = 1'-0"

HB HARRY BAKER SMITH SA II ARCHITECTS II P L I C
189 Maple Ridge Drive Metairie, LA 70001
(504)-885-4477
central@hbsaii.com hbsaii.com
SINCE 1961

HARD ROCK HOTEL

1031 CANAL STREET
NEW ORLEANS, LOUISIANA

THESE PLANS AND SPECIFICATIONS HAVE BEEN PREPARED BY ME OR UNDER MY CLOSE PERSONAL SUPERVISION AND TO THE BEST OF MY KNOWLEDGE AND BELIEF, THEY COMPLY WITH ALL CITY, STATE AND FEDERAL REQUIREMENTS, AND AM NOT PROVIDING CONTRACT ADMINISTRATION.

CERTIFIED CORRECT

THIS DRAWING IS CONFIDENTIAL AND NOT BE LOANED, REPRODUCED, COPIED, EITHER WHOLLY OR IN PART, OR MADE PUBLIC IN ANY MANNER WITHOUT THE WRITTEN CONSENT OF HBSA II ARCHITECTS, A PROFESSIONAL LLC. ALL RIGHTS OF DESIGN OR INVENTION ARE RESERVED AND WILL REMAIN THE SOLE PROPERTY OF HBSA II ARCHITECTS A PROFESSIONAL LLC.

REVISION HISTORY


REVISION #12	1	2	3	4	5	6	7	8
4/26/2019								

TYPICAL WALL DETAILS & SECTIONS

PROJECT#: 1709
PHASE: CD
TEAM: Author
CHECKER: Checker
SCALE: AS NOTED
ISSUED: 2/1/2019
SHEET#:


A8.7

HRH_1031 CANAL ST._PDF ARCH SET_4/26/2019, 12:00 PM

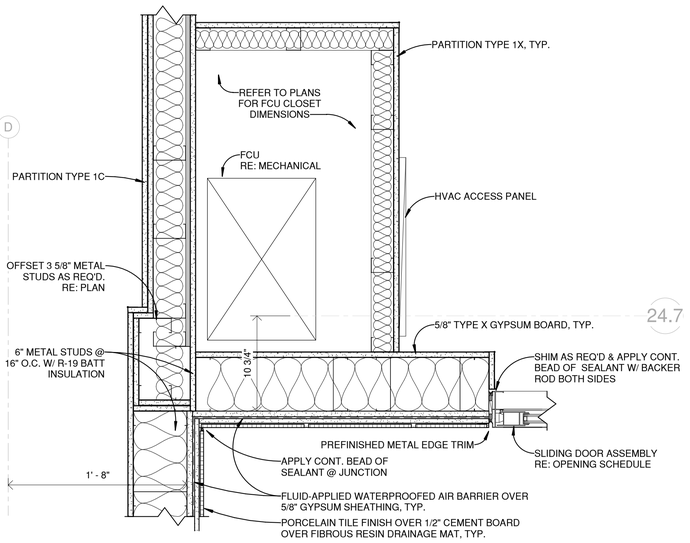


6 EXTERIOR WALL DETAIL - 8TH FLOOR 1

SCALE: 1 1/2" = 1'-0" A4.8.3/ A8.8

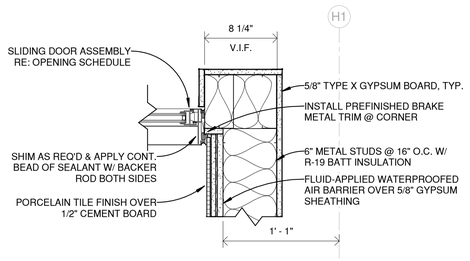


5 EXTERIOR WALL DETAIL - 8TH FLOOR 2

SCALE: 1 1/2" = 1'-0"

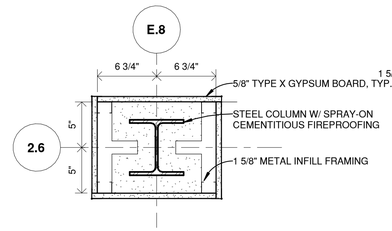


4 16TH FLOOR - COLUMN 2.6/E8

SCALE: 1 1/2" = 1'-0"

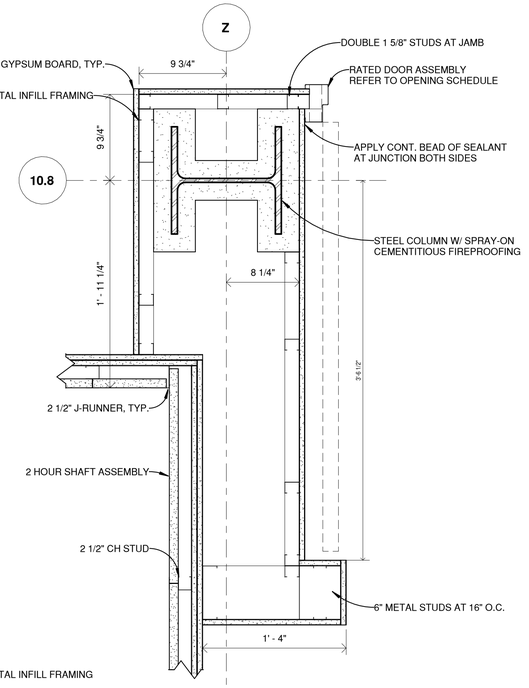


1 9TH FLOOR - COLUMN 10.8/Z

SCALE: 1 1/2" = 1'-0" A8.8

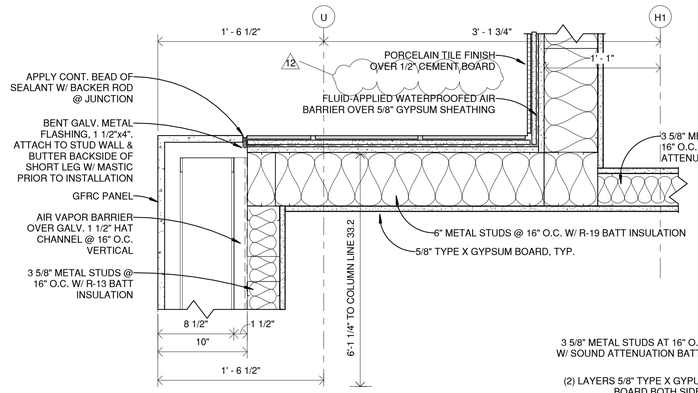


7 EXTERIOR WALL DETAIL - 8TH FLOOR 3

SCALE: 1 1/2" = 1'-0" A4.8.3/ A8.8

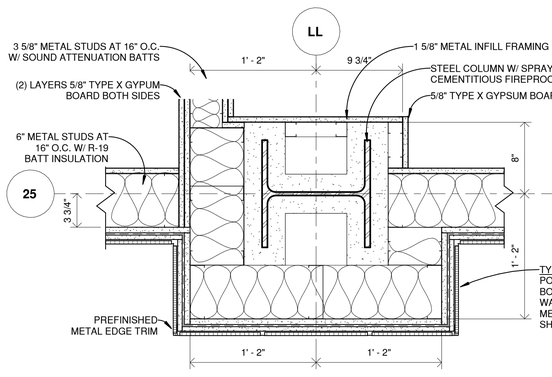


2 9TH FLOOR - COLUMN 25/LL

SCALE: 1 1/2" = 1'-0" A4.9.3/ A8.8

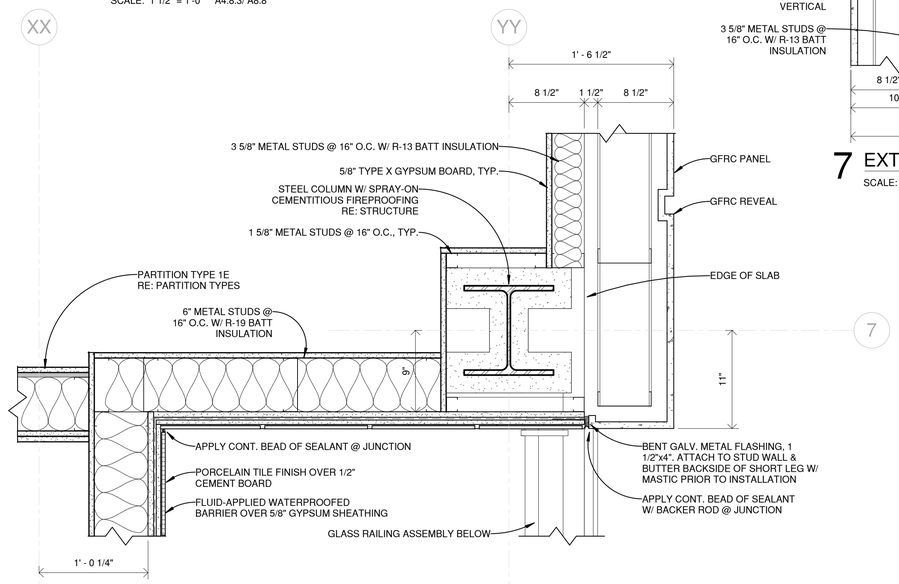


11 EXTERIOR WALL DETAIL - 9TH FLOOR 3

SCALE: 1 1/2" = 1'-0" A4.9.2/ A8.8

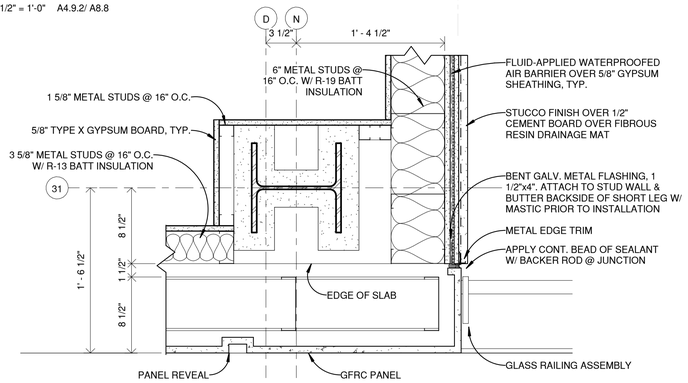


8 EXTERIOR WALL DETAIL - 8TH FLOOR 4

SCALE: 1 1/2" = 1'-0" A4.8.3/ A8.8

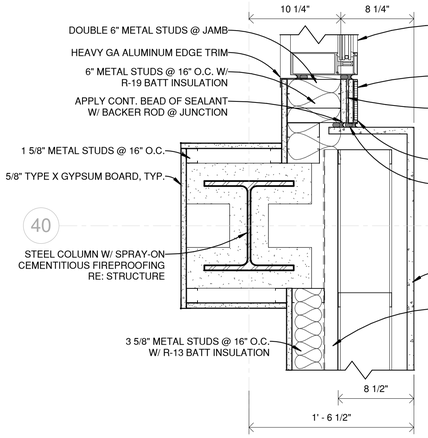


10 EXTERIOR WALL DETAIL - 9TH FLOOR 2

SCALE: 1 1/2" = 1'-0" A4.9.4/ A8.8

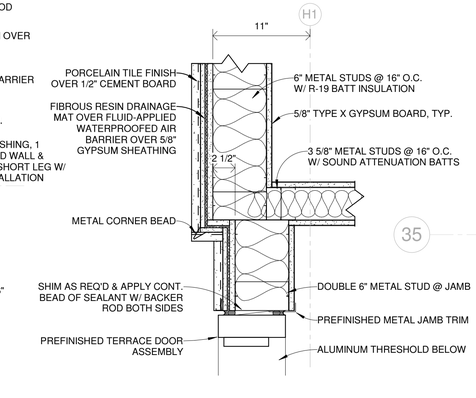

9 EXTERIOR WALL DETAIL - 9TH FLOOR 1

SCALE: 1 1/2" = 1'-0" A4.9.4/ A8.8

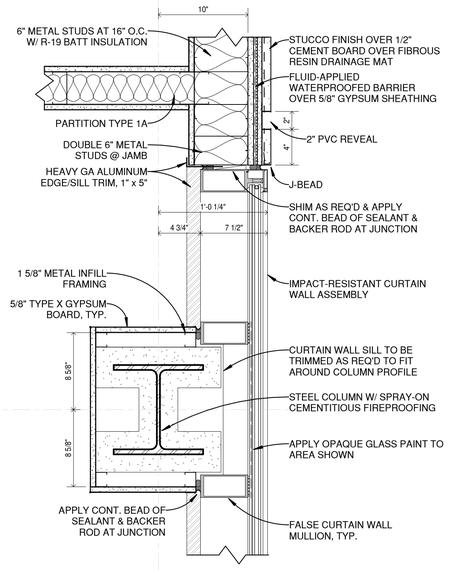

3 EXTERIOR WALL DETAIL 9TH FLOOR 4

SCALE: 1 1/2" = 1'-0" A4.9.3/ A8.8

HB HARRY BAKER SMITH
SA II ARCHITECTS II
F L L C
189 Maple Ridge Drive Metairie, LA 70001
(504)-885-4477
central@hbsaii.com hbsaii.com
SINCE 1961

HARD ROCK HOTEL

1031 CANAL STREET
NEW ORLEANS, LOUISIANA

THESE PLANS AND SPECIFICATIONS HAVE BEEN PREPARED BY ME OR UNDER MY CLOSE PERSONAL SUPERVISION AND TO THE BEST OF MY KNOWLEDGE AND BELIEF THEY COMPLY WITH ALL CITY, STATE AND FEDERAL REQUIREMENTS, AND I AM NOT PROVIDING CONTRACT ADMINISTRATION.

CERTIFIED CORRECT

THIS DRAWING IS CONFIDENTIAL AND NOT BE LOANED, REPRODUCED, COPIED, EITHER WHOLLY OR IN PART, OR MADE PUBLIC IN ANY MANNER WITHOUT THE WRITTEN CONSENT OF HBSA II ARCHITECTS, A PROFESSIONAL LLC. ALL RIGHTS OF DESIGN OR INVENTION ARE RESERVED AND WILL REMAIN THE SOLE PROPERTY OF HBSA II ARCHITECTS A PROFESSIONAL LLC.

REVISION HISTORY

	1	2	3	4	5	6	7	8
4-26-2019								
REVISION #12								


TYPICAL WALL DETAILS & SECTIONS

PROJECT#: 1709
PHASE: CD
TEAM: Author
CHECKER: Checker
SCALE: AS NOTED
ISSUED: 2/1/2019

SHEET#:


A8.8

HRH_1031 CANAL ST._FOF ARCH SET_4-26-2019_12:59 PM

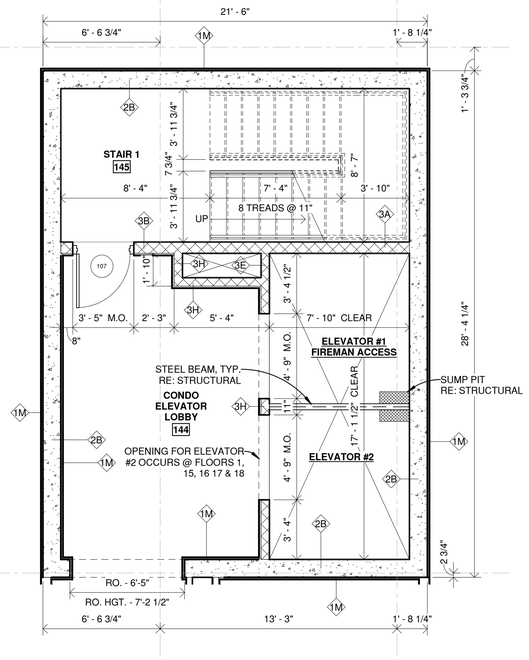


1 ELEV. CORE 1 & 2 - (GROUND FLOOR)

SCALE: 1/4" = 1'-0"

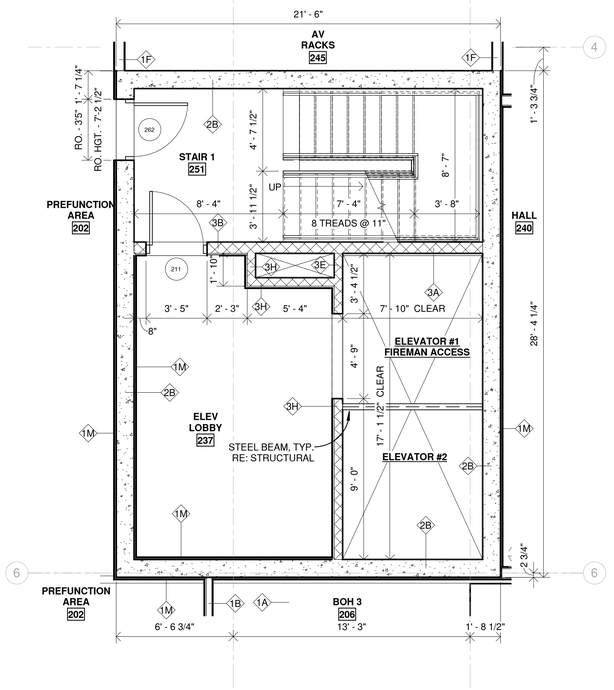


2 ELEV. CORE 1 & 2 - (2ND FLOOR RETAIL)

SCALE: 1/4" = 1'-0"

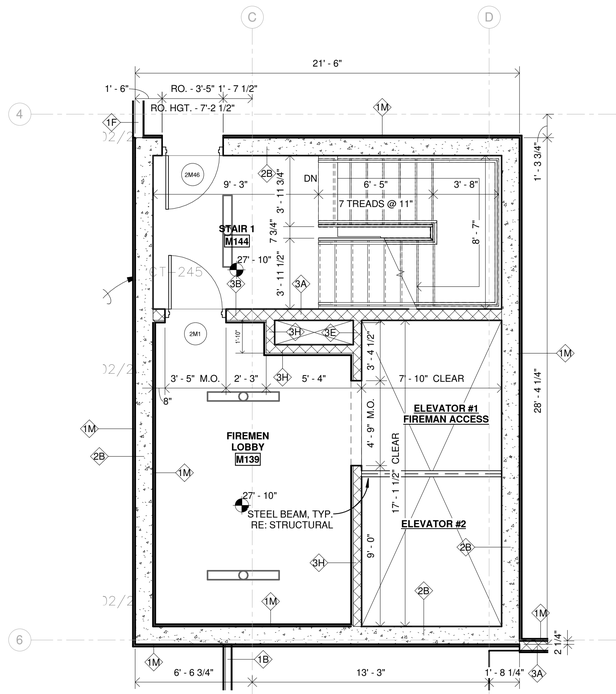


3 ELEV. CORE 1 & 2 - (2ND FLOOR MEZZ)

SCALE: 1/4" = 1'-0"

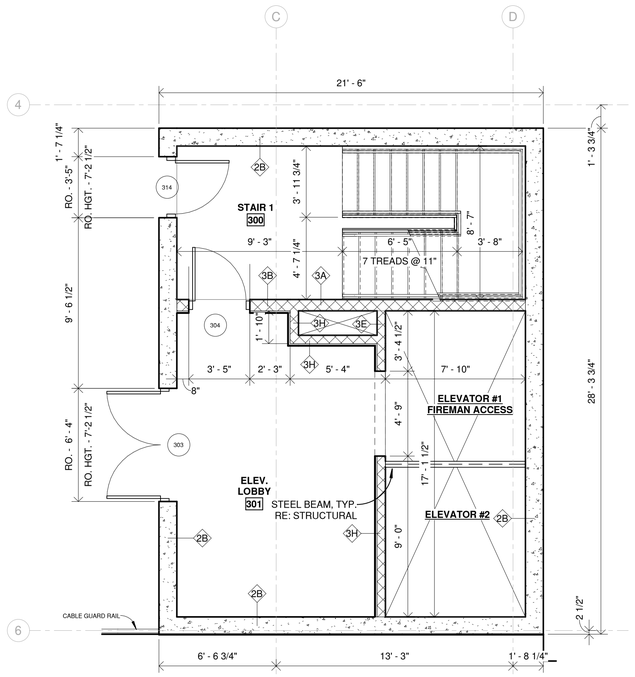


4 ELEV. CORE 1 & 2 - (3RD) FLOOR

SCALE: 1/4" = 1'-0"

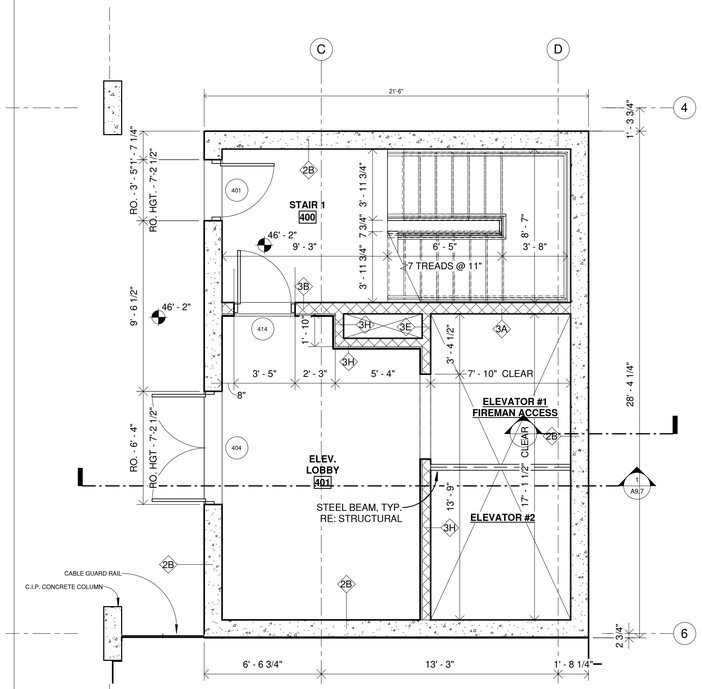

5 ELEV. CORE 1 & 2 - (4TH) FLOOR

SCALE: 1/4" = 1'-0"

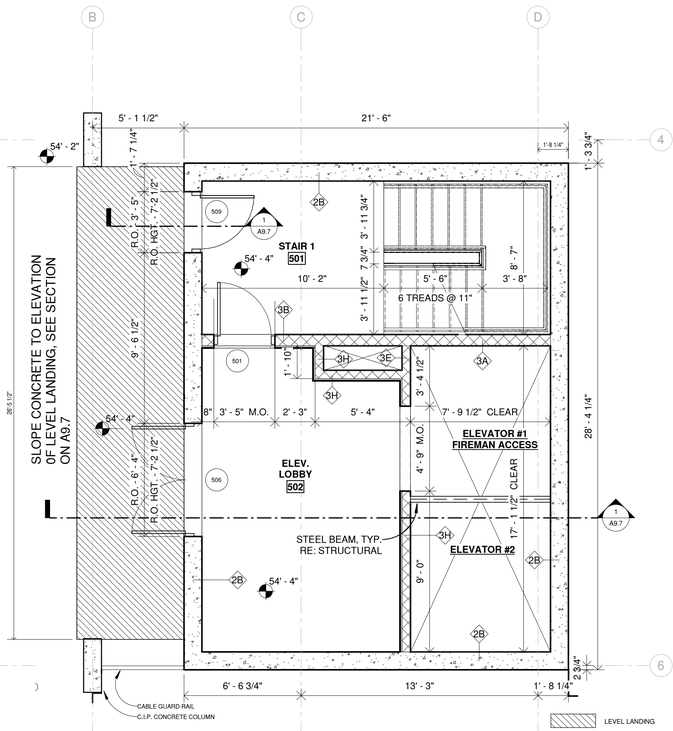

7 ELEV. CORE 1 & 2 - (5TH) FLOOR

SCALE: 1/4" = 1'-0"

HB HARRY BAKER SMITH
SA II ARCHITECTS II
P L L C
189 Maple Ridge Drive Metairie, LA 70001
(504)-885-4477
central@hbsaii.com hbsaii.com
SINCE 1961

HARD ROCK HOTEL

1031 CANAL STREET
NEW ORLEANS, LOUISIANA

THESE PLANS AND SPECIFICATIONS HAVE BEEN PREPARED BY ME, OR UNDER MY CLOSE PERSONAL SUPERVISION AND TO THE BEST OF MY KNOWLEDGE AND BELIEF THEY COMPLY WITH ALL CITY, STATE AND FEDERAL REQUIREMENTS, AND AM NOT PROVIDING CONTRACT ADMINISTRATION.
CERTIFIED CORRECT

THIS DRAWING IS CONFIDENTIAL AND NOT BE LOANED, REPRODUCED, COPIED, EITHER WHOLLY OR IN PART, OR MADE PUBLIC IN ANY MANNER WITHOUT THE WRITTEN CONSENT OF HBSA II ARCHITECTS, A PROFESSIONAL LLC. ALL RIGHTS OF DESIGN OR INVENTION ARE RESERVED AND WILL REMAIN THE SOLE PROPERTY OF HBSA II ARCHITECTS A PROFESSIONAL LLC.

REVISION HISTORY


	1	2	3	4	5	6	7	8
4/26/2019								
REVISION #12								

ENLARGED SERVICE
CORE PLAN, ELEVS 1 & 2

PROJECT#: 1709
PHASE: CD
TEAM: Author
CHECKER: Checker
SCALE: AS NOTED
ISSUED: 2/1/2019
SHEET#:


A9.0

HRH_1031 CANAL ST_PSP ARCH SET_J:\PSP\19\19_1 2:56 PM

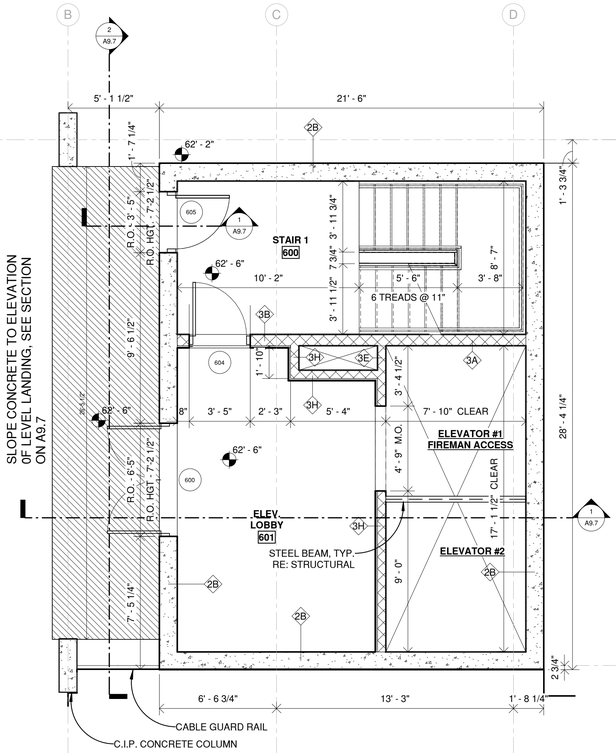


1 ELEV. CORE 1 & 2 - (6TH) FLOOR

SCALE: 1/4" = 1'-0"

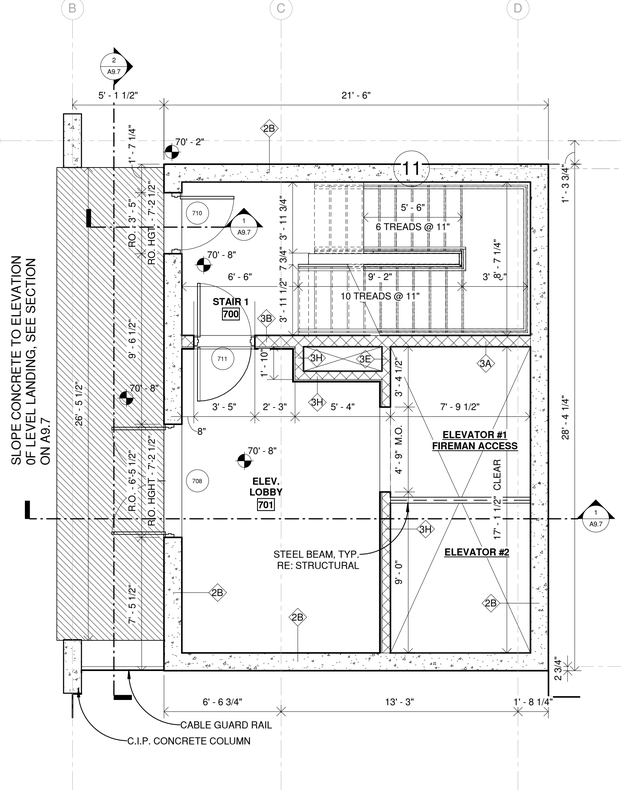


2 ELEV. CORE 1 & 2 - (7TH) FLOOR

SCALE: 1/4" = 1'-0"

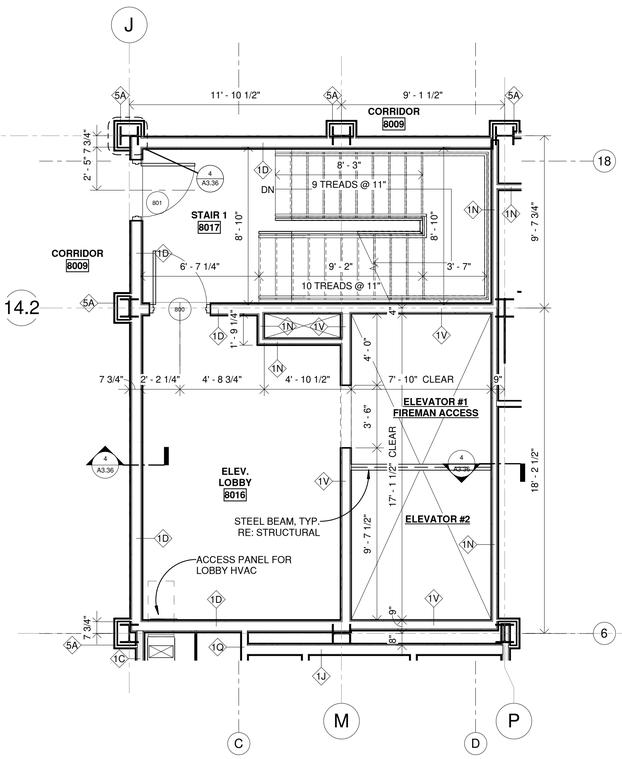


3 ELEV. CORE 1 & 2 - (8TH THRU. 13TH) FLOOR

SCALE: 1/4" = 1'-0"

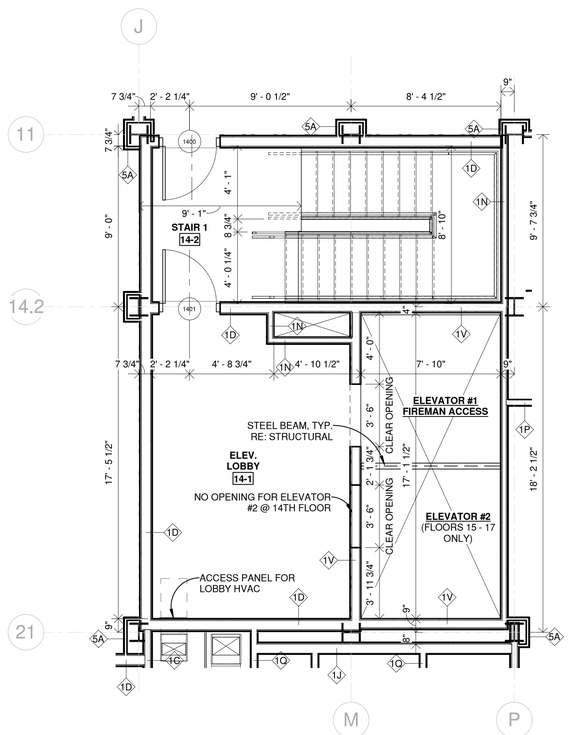

4 ELEV. CORE 1 & 2 - (14TH THRU. 17TH) FLOOR

SCALE: 1/4" = 1'-0"

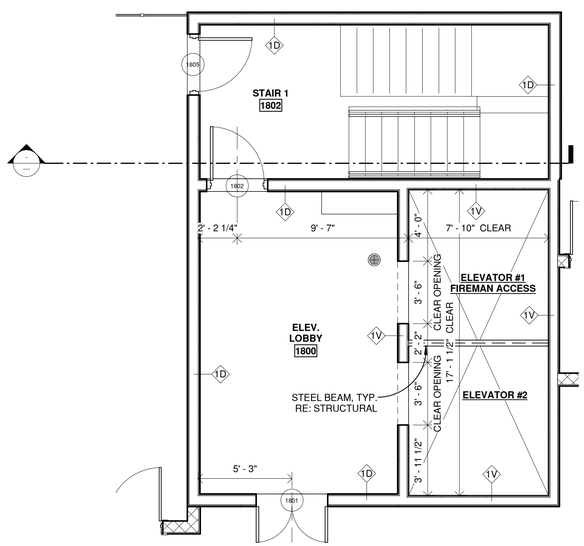

5 ELEV. CORE 1 & 2 - ROOF DECK

SCALE: 1/4" = 1'-0"

HB HARRY BAKER SMITH SA II ARCHITECTS II
F L I C
189 Maple Ridge Drive Metairie, LA 70001
(504)-885-4477
central@hbsai.com hbsai.com
SINCE 1961

HARD ROCK HOTEL

1031 CANAL STREET
NEW ORLEANS, LOUISIANA

THESE PLANS AND SPECIFICATIONS HAVE BEEN PREPARED BY ME, OR UNDER MY CLOSE PERSONAL SUPERVISION AND TO THE BEST OF MY KNOWLEDGE AND BELIEF THEY COMPLY WITH ALL CITY, STATE AND FEDERAL REQUIREMENTS, AND I AM NOT PROVIDING CONTRACT ADMINISTRATION.
CERTIFIED CORRECT

THIS DRAWING IS CONFIDENTIAL AND NOT BE LOANED, REPRODUCED, COPIED, EITHER WHOLLY OR IN PART, OR MADE PUBLIC IN ANY MANNER WITHOUT THE WRITTEN CONSENT OF HBSA II ARCHITECTS, A PROFESSIONAL LLC. ALL RIGHTS OF DESIGN OR INVENTION ARE RESERVED AND WILL REMAIN THE SOLE PROPERTY OF HBSA II ARCHITECTS A PROFESSIONAL LLC.

REVISION HISTORY


	1	2	3	4	5	6	7	8
4/26/2019								
REVISION #12								

ENLARGED SERVICE CORE PLAN, ELEVS 1 & 2

PROJECT#: 1709
PHASE: CD
TEAM: Author
CHECKER: Checker
SCALE: AS NOTED
ISSUED: 2/1/2019
SHEET#:


A9.1

HRH_1031 CANAL ST_PDF ARCH SET_4/26/2019, 12:00 PM

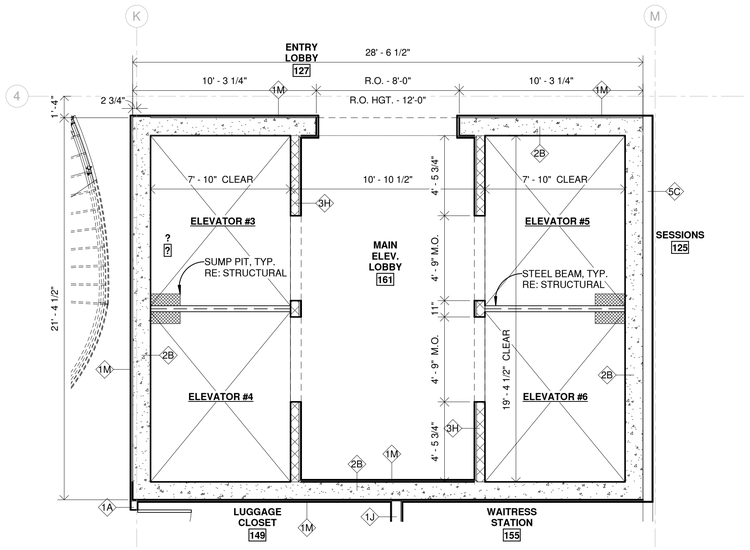


1 ELEV. CORE 3,4,5&6 - (GROUND) FLOOR

SCALE: 1/4" = 1'-0"

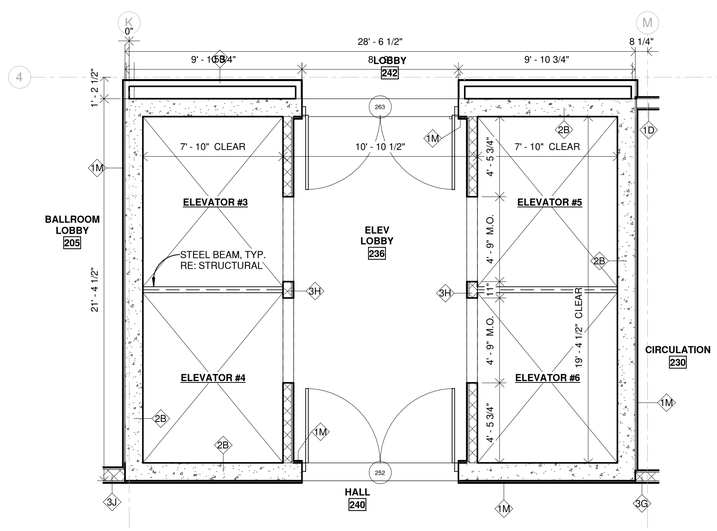


2 ELEV. CORE 3,4,5&6 - (2ND RETAIL) FLOOR

SCALE: 1/4" = 1'-0"

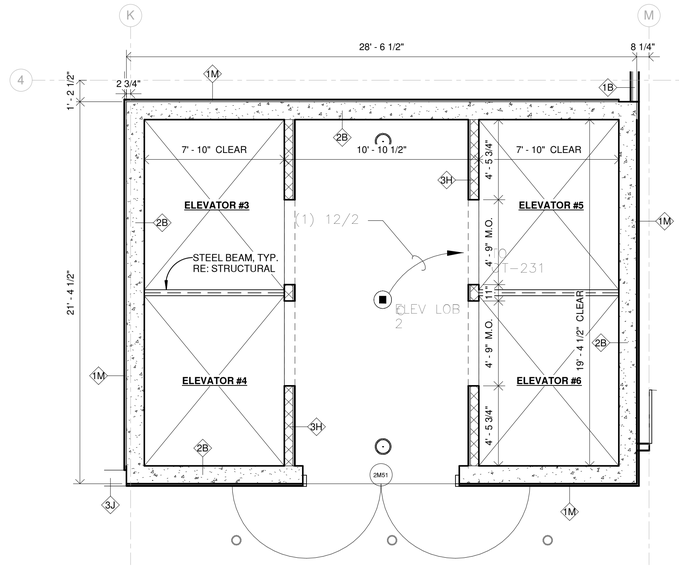


3 ELEV. CORE 3,4,5&6 - (2ND MEZZ) FLOOR

SCALE: 1/4" = 1'-0"

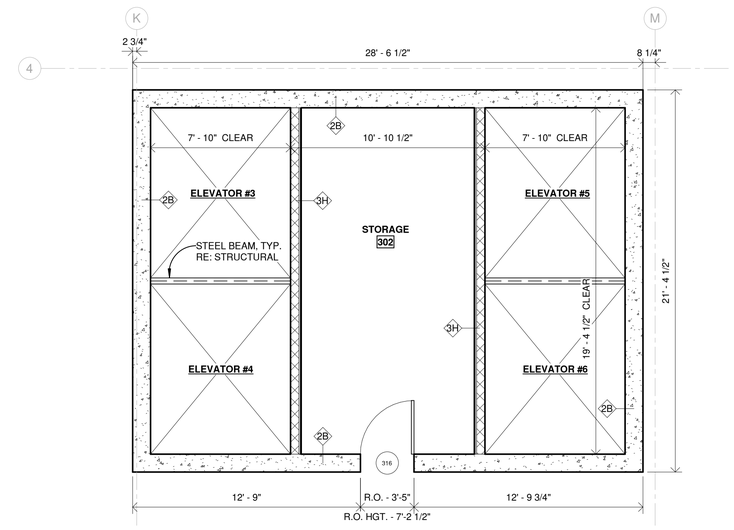


4 ELEV. CORE 3,4,5&6 - (3RD,4TH,6TH) FLOOR

SCALE: 1/4" = 1'-0"

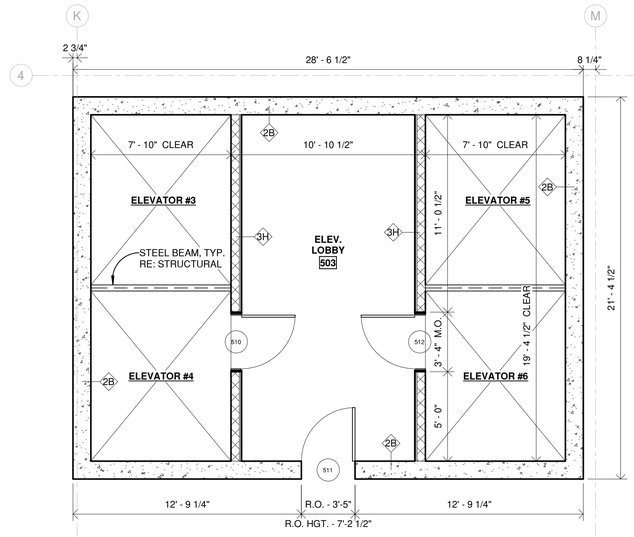

5 ELEV. CORE 3,4,5&6 - (5TH) FLOOR

SCALE: 1/4" = 1'-0"

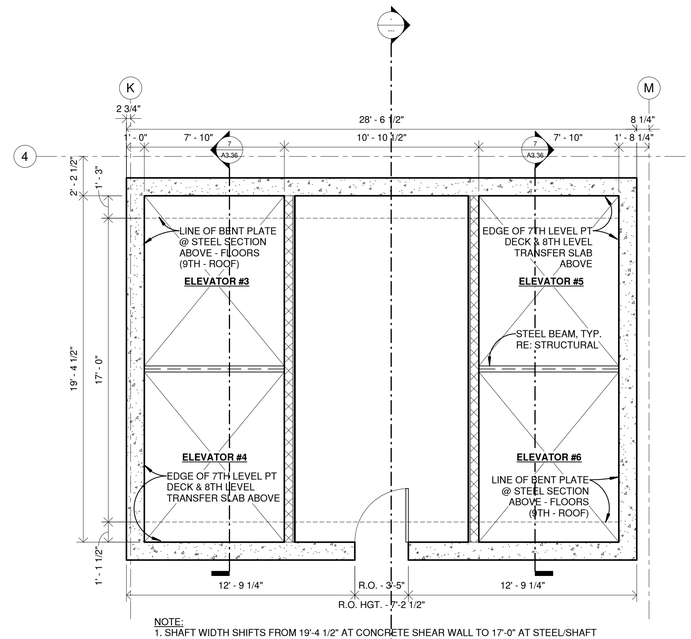

NOTE:
1. SHAFT WIDTH SHIFTS FROM 19'-4 1/2" AT CONCRETE SHEAR WALL TO 17'-0" AT STEEL/SHAFT WALL SECTION.
2.TKE EXTENSION BRACKETS TO BE USED AT CONCRETE SECTION TO ACOMMODATE A 17'-0" WIDE CONTINOUS SHAFT FROM PILE CAP TO ROOF
3. RAIL GUIDES, COUNTER WEIGHTS AND ANY OTHER ELEVATOR MANUFACTURER COMPONENTS SHALL BE INSTALLED TO ACOMMODATE A 17'-0" WIDE CONTINOUS SHAFT UP TO ROOF.

6 ELEV. CORE 3,4,5&6 - (7TH FLOOR)

SCALE: 1/4" = 1'-0"

HB HARRY BAKER SMITH
SA II ARCHITECTS II
P L I C
189 Maple Ridge Drive Metairie, LA 70001
(504)-885-4477
central@hbsaii.com hbsaii.com
SINCE 1961

HARD ROCK HOTEL

1031 CANAL STREET
NEW ORLEANS, LOUISIANA

THESE PLANS AND SPECIFICATIONS HAVE BEEN PREPARED BY ME OR UNDER MY CLOSE PERSONAL SUPERVISION AND TO THE BEST OF MY KNOWLEDGE AND BELIEF THEY COMPLY WITH ALL CITY, STATE AND FEDERAL REQUIREMENTS, AND I AM NOT PROVIDING CONTRACT ADMINISTRATION.

CERTIFIED CORRECT

THIS DRAWING IS CONFIDENTIAL AND NOT BE LOANED, REPRODUCED, COPIED, EITHER WHOLLY OR IN PART, OR MADE PUBLIC IN ANY MANNER WITHOUT THE WRITTEN CONSENT OF HB.SA II ARCHITECTS, A PROFESSIONAL LLC. ALL RIGHTS OF DESIGN OR INVENTION ARE RESERVED AND WILL REMAIN THE SOLE PROPERTY OF HB.SA II ARCHITECTS A PROFESSIONAL LLC.

REVISION HISTORY


	4/26/2019
REVISION # 2	
1	
2	
3	
4	
5	
6	
7	
8	

ENLARGED SERVICE CORE PLAN, ELEVS 3 - 6

PROJECT#: 1709
PHASE: CD
TEAM: Author
CHECKER: Checker
SCALE: AS NOTED
ISSUED: 2/1/2019
SHEET#:


A9.2

HRH-1031 CANAL ST_PDF ARCH SET_4/26/2019_12:00 PM

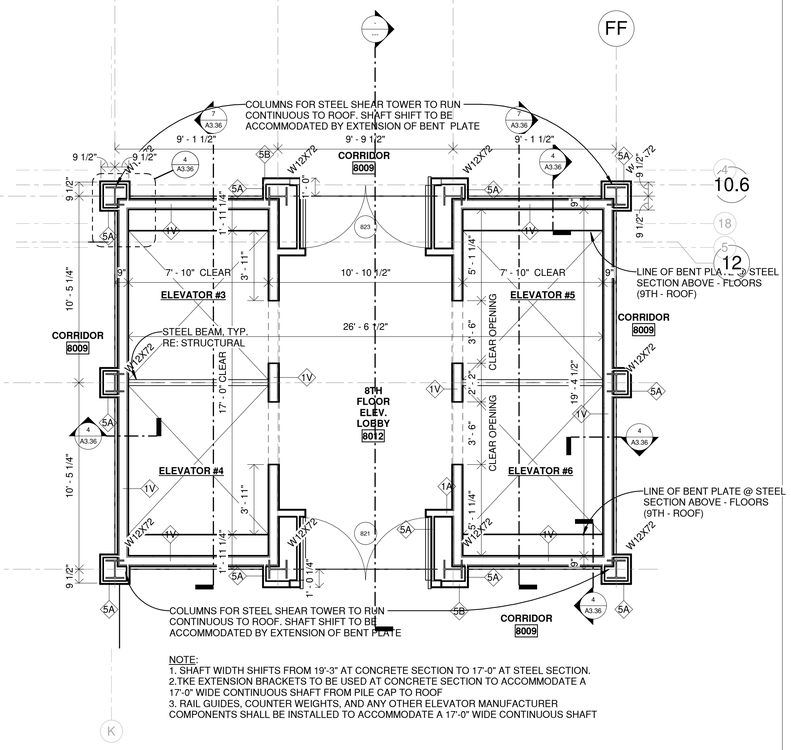


1 ELEV. CORE 3,4,5&6 - (8TH) FLOOR

SCALE: 1/4" = 1'-0"

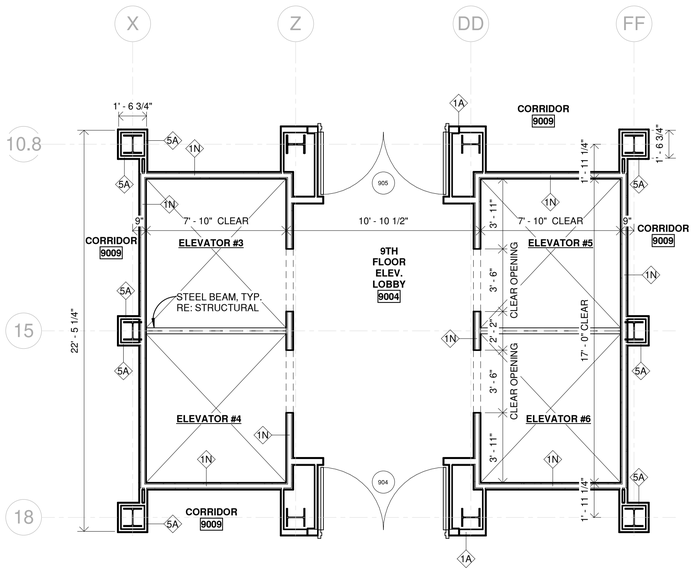


2 ELEV. CORE 3,4,5&6 - (9TH THRU. 14TH) FLOOR

SCALE: 1/4" = 1'-0"

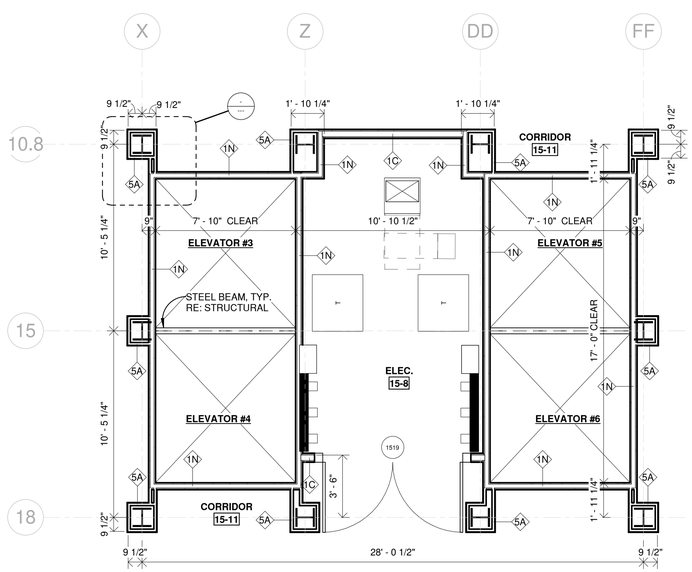

3 ELEV. CORE 3,4,5&6 - (15TH THRU. 17TH) FLOOR1

SCALE: 1/4" = 1'-0"

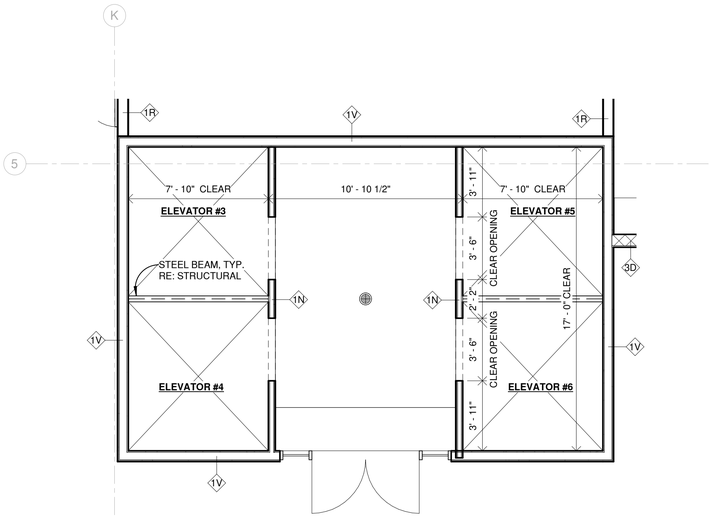

4 ELEV. CORE 3,4,5&6 - (ROOF)

SCALE: 1/4" = 1'-0"

HB HARRY BAKER SMITH SA II ARCHITECTS II
F L I C
189 Maple Ridge Drive Metairie, LA 70001
(504)-885-4477
central@hbsaii.com hbsaii.com
SINCE 1961

HARD ROCK HOTEL

1031 CANAL STREET
NEW ORLEANS, LOUISIANA

THESE PLANS AND SPECIFICATIONS HAVE BEEN PREPARED BY ME OR UNDER MY CLOSE PERSONAL SUPERVISION AND TO THE BEST OF MY KNOWLEDGE AND BELIEF THEY COMPLY WITH ALL CITY, STATE AND FEDERAL REQUIREMENTS, AND I AM NOT PROVIDING CONTRACT ADMINISTRATION.

CERTIFIED CORRECT

THIS DRAWING IS CONFIDENTIAL AND NOT BE LOANED, REPRODUCED, COPIED, EITHER WHOLLY OR IN PART, OR MADE PUBLIC IN ANY MANNER WITHOUT THE WRITTEN CONSENT OF HBSA II ARCHITECTS, A PROFESSIONAL LLC. ALL RIGHTS OF DESIGN OR INVENTION ARE RESERVED AND WILL REMAIN THE SOLE PROPERTY OF HBSA II ARCHITECTS A PROFESSIONAL LLC.

REVISION HISTORY


	4/26/2019	REVISION #12
1		
2		
3		
4		
5		
6		
7		
8		

ENLARGED SERVICE CORE PLAN, ELEVS 3 - 6

PROJECT#: 1709
PHASE: CD
TEAM: Author
CHECKER: Checker
SCALE: AS NOTED
ISSUED: 2/1/2019
SHEET#:


A9.2.1

HRH_1031 CANAL ST_PDF ARCH SET_4/26/2019, 12:26 PM

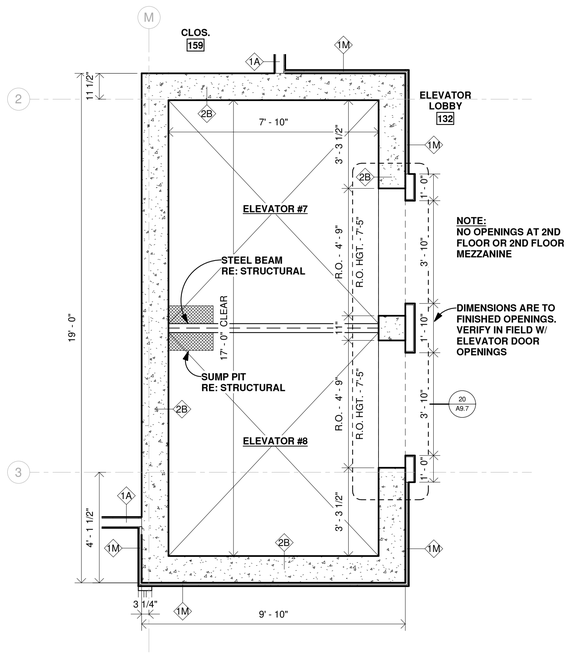


1 ELEV. CORE 7 & 8 - (GROUND & 3RD) FLOOR

SCALE: 3/8" = 1'-0"

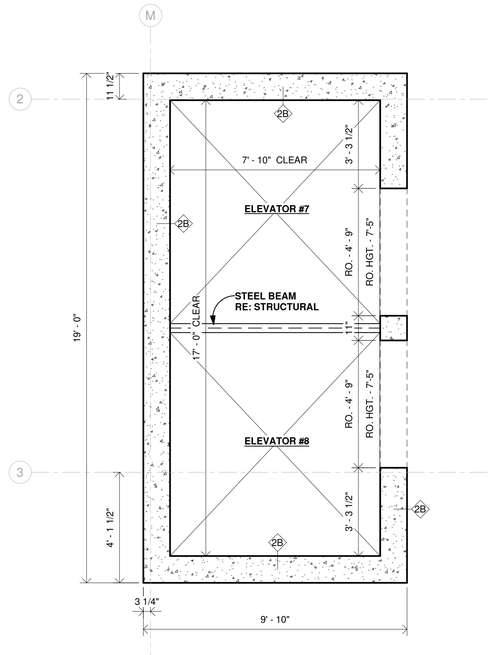


2 ELEV. CORE 7 & 8 - (4TH) FLOOR

SCALE: 3/8" = 1'-0"

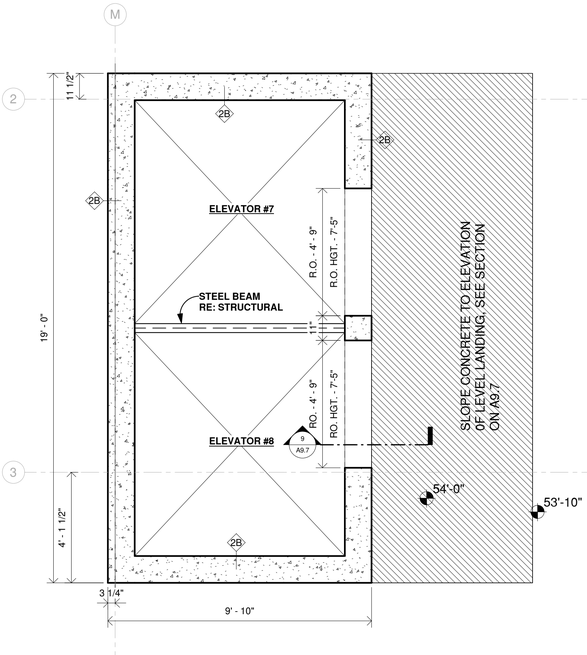


3 ELEV. CORE 7 & 8 - (5TH) FLOOR

SCALE: 3/8" = 1'-0"

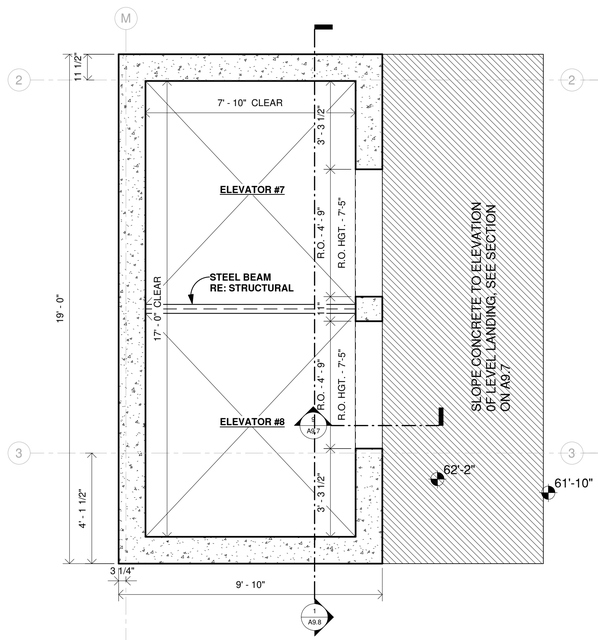


4 ELEV. CORE 7 & 8 - (6TH) FLOOR

SCALE: 3/8" = 1'-0"

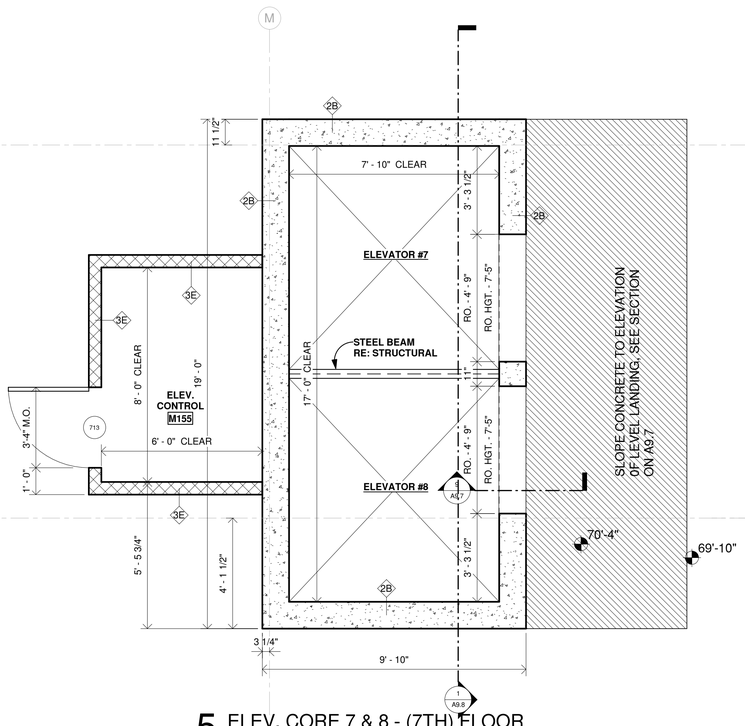

5 ELEV. CORE 7 & 8 - (7TH) FLOOR

SCALE: 3/8" = 1'-0"

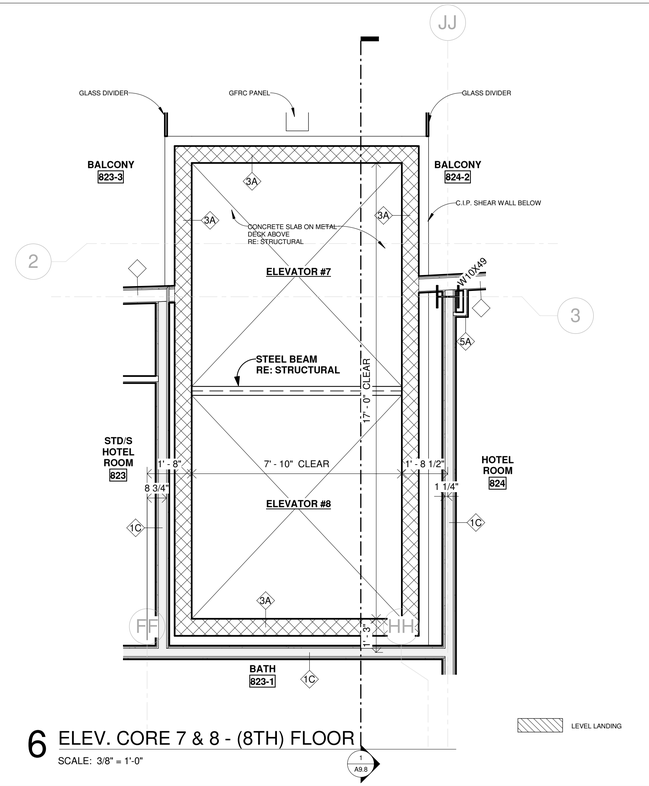

6 ELEV. CORE 7 & 8 - (8TH) FLOOR

SCALE: 3/8" = 1'-0"

HB HARRY BAKER SMITH SA II ARCHITECTS II P L L C
189 Maple Ridge Drive Metairie, LA 70001
(504)-885-4477
central@hbsaii.com hbsaii.com
SINCE 1961

HARD ROCK HOTEL

1031 CANAL STREET
NEW ORLEANS, LOUISIANA

THESE PLANS AND SPECIFICATIONS HAVE BEEN PREPARED BY ME OR UNDER MY CLOSE PERSONAL SUPERVISION AND TO THE BEST OF MY KNOWLEDGE AND BELIEF THEY COMPLY WITH ALL CITY, STATE AND FEDERAL REQUIREMENTS, AND AM NOT PROVIDING CONTRACT ADMINISTRATION.

CERTIFIED CORRECT

THIS DRAWING IS CONFIDENTIAL AND NOT BE LOANED, REPRODUCED, COPIED, EITHER WHOLLY OR IN PART, OR MADE PUBLIC IN ANY MANNER WITHOUT THE WRITTEN CONSENT OF HB SA II ARCHITECTS, A PROFESSIONAL L.L.C. ALL RIGHTS OF DESIGN OR INVENTION ARE RESERVED AND WILL REMAIN THE SOLE PROPERTY OF HB SA II ARCHITECTS A PROFESSIONAL L.L.C.

REVISION HISTORY


#	REVISION #12	4/26/2019
1		
2		
3		
4		
5		
6		
7		
8		

ENLARGED SERVICE CORE PLAN, ELEVS 7 & 8

PROJECT#: 1709
PHASE: CD
TEAM: Author
CHECKER: Checker
SCALE: AS NOTED
ISSUED: 2/1/2019
SHEET#:


A9.3

HRHL-1031 CANAL ST._PDF ARCH SET_4/26/2019, 12:00 PM

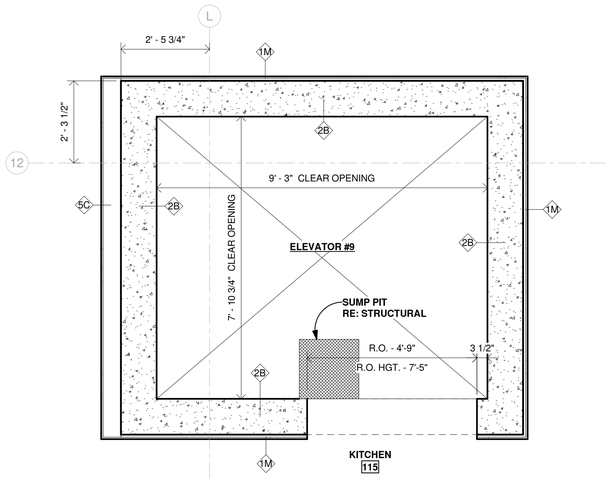


1 ELEV. CORE 9 - (GROUND,2ND RETAIL THRU. 3RD) FLOOR

SCALE: 1/2" = 1'-0"

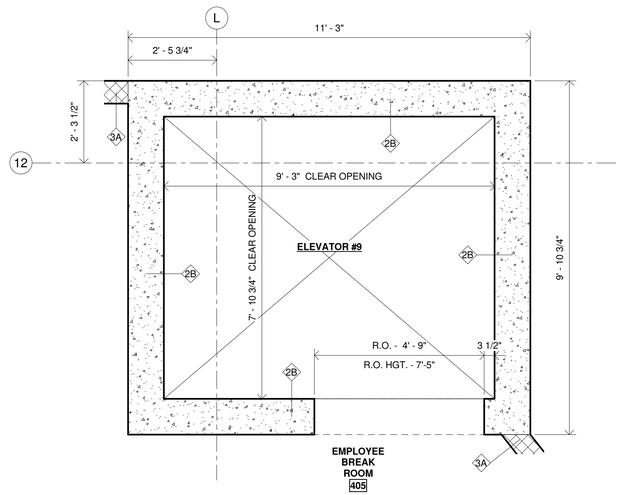


2 ELEV. CORE 9 - (4TH) FLOOR

SCALE: 1/2" = 1'-0"

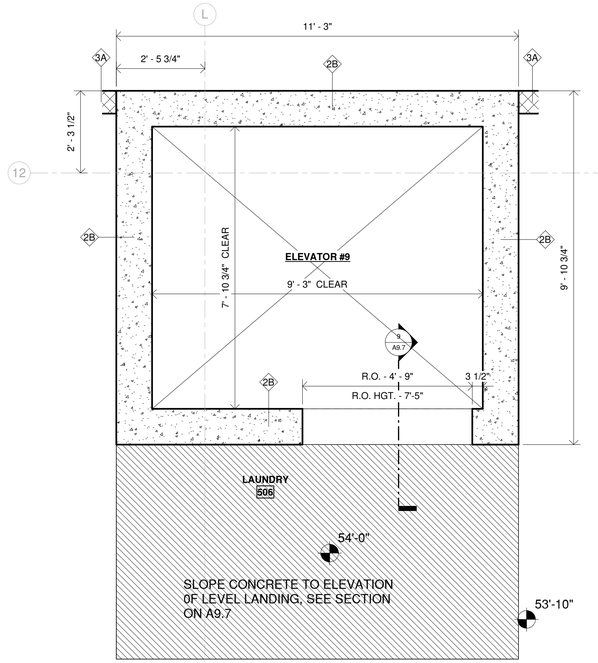


3 ELEV. CORE 9 - (5TH) FLOOR

SCALE: 1/2" = 1'-0"

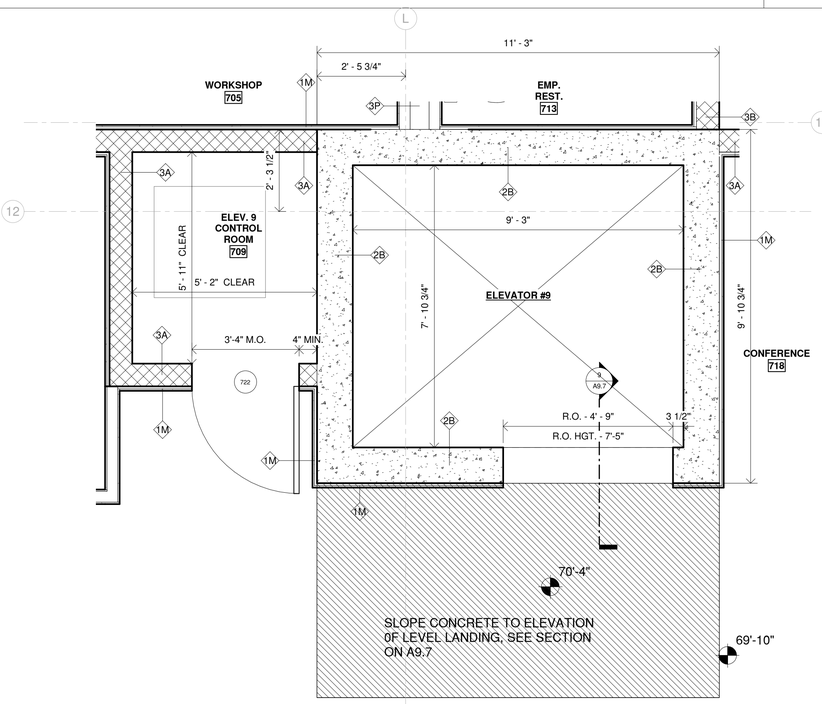


4 ELEV. CORE 9 - (7TH) FLOOR

SCALE: 1/2" = 1'-0"

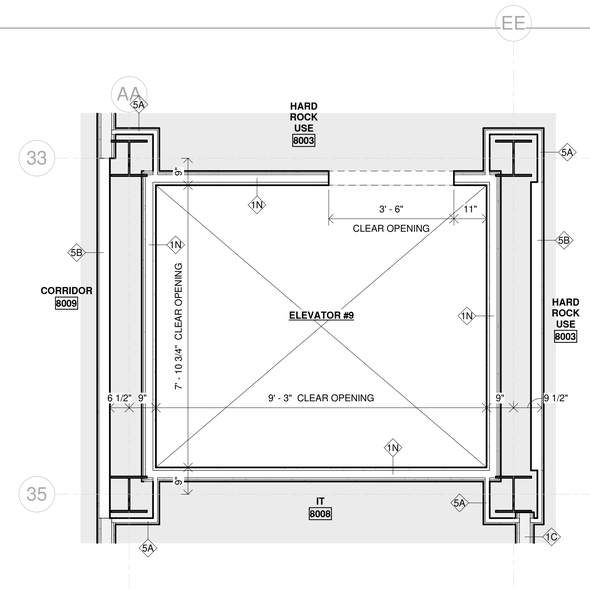

5 ELEV. CORE 9 - (8TH THRU. 14TH) FLOOR

SCALE: 1/2" = 1'-0"

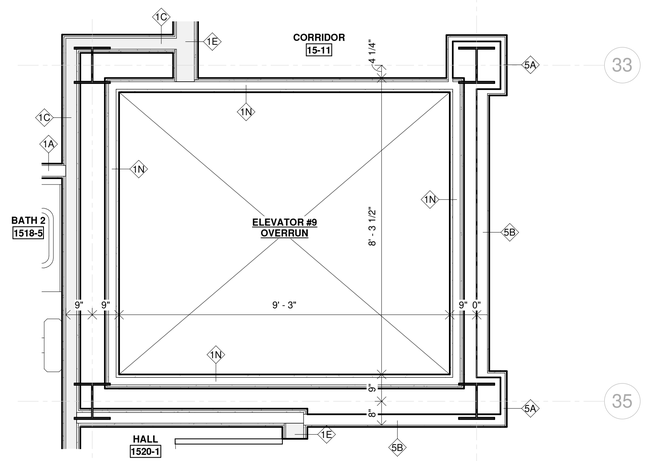

6 ELEV. CORE 9 - (15TH) FLOOR

SCALE: 1/2" = 1'-0"

LEVEL LANDING

HB HARRY BAKER SMITH SA II ARCHITECTS II P L C
189 Maple Ridge Drive Metairie, LA 70001
(504)-885-4477
central@hbsai.com hbsai.com
SINCE 1961

HARD ROCK HOTEL

1031 CANAL STREET
NEW ORLEANS, LOUISIANA

THESE PLANS AND SPECIFICATIONS HAVE BEEN PREPARED BY ME OR UNDER MY CLOSE PERSONAL SUPERVISION AND TO THE BEST OF MY KNOWLEDGE AND BELIEF THEY COMPLY WITH ALL CITY, STATE AND FEDERAL REQUIREMENTS, AND I AM NOT PROVIDING CONTRACT ADMINISTRATION.

CERTIFIED CORRECT

THIS DRAWING IS CONFIDENTIAL AND NOT BE LOANED, REPRODUCED, COPIED, EITHER WHOLLY OR IN PART, OR MADE PUBLIC IN ANY MANNER WITHOUT THE WRITTEN CONSENT OF HBSA II ARCHITECTS, A PROFESSIONAL LLC. ALL RIGHTS OF DESIGN OR INVENTION ARE RESERVED AND WILL REMAIN THE SOLE PROPERTY OF HBSA II ARCHITECTS A PROFESSIONAL LLC.

REVISION HISTORY


	1	2	3	4	5	6	7	8
REVISION #12								
4/26/2019								

ENLARGED SERVICE CORE PLAN, ELEV 9

PROJECT#: 1709
PHASE: CD
TEAM: Author
CHECKER: Checker
SCALE: AS NOTED
ISSUED: 2/1/2019
SHEET#:


A9.4

HRH_1031 CANAL ST_PDF ARCH SET_4/26/2019, 12:00 PM

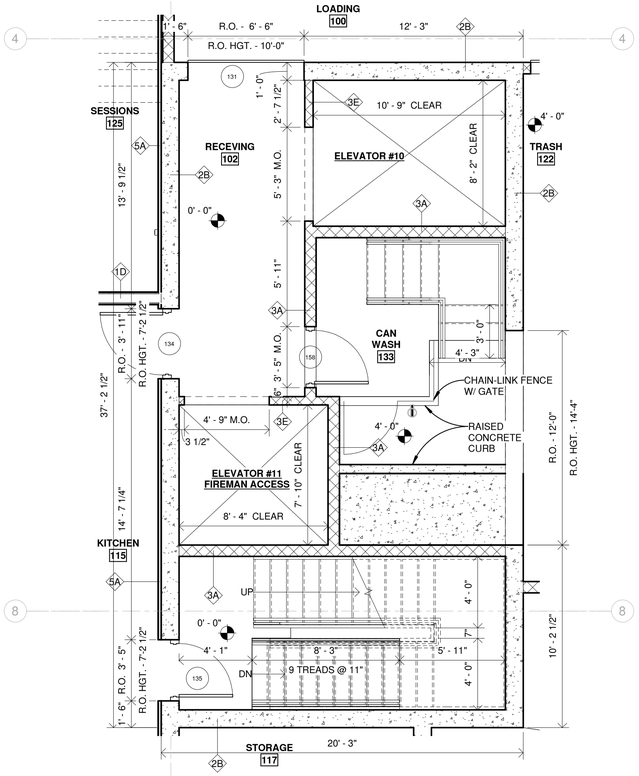


1 ELEV. CORE 10 & 11 - (GROUND) FLOOR

SCALE: 1/4" = 1'-0"

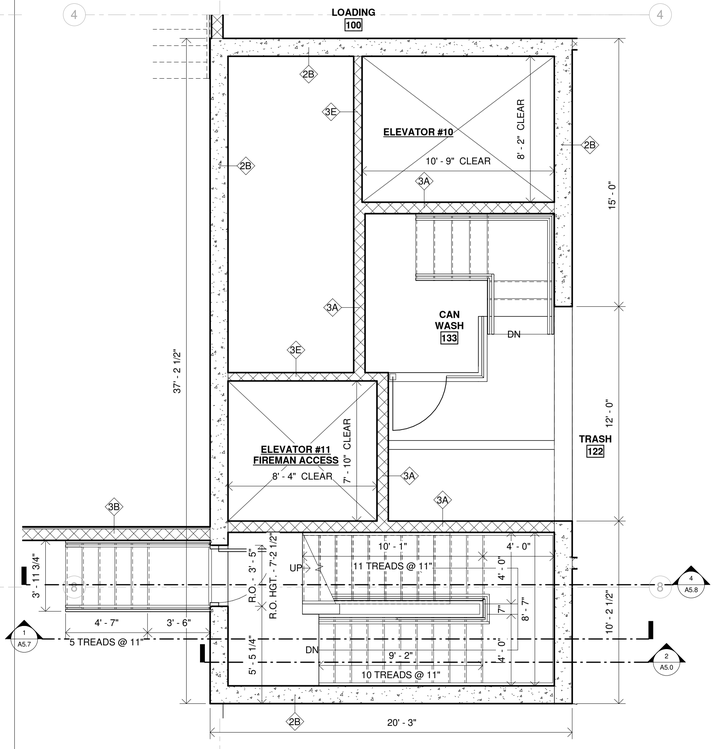


2 ELEV. CORE 10 & 11 - (INT. PARKING) FLOOR

SCALE: 1/4" = 1'-0"

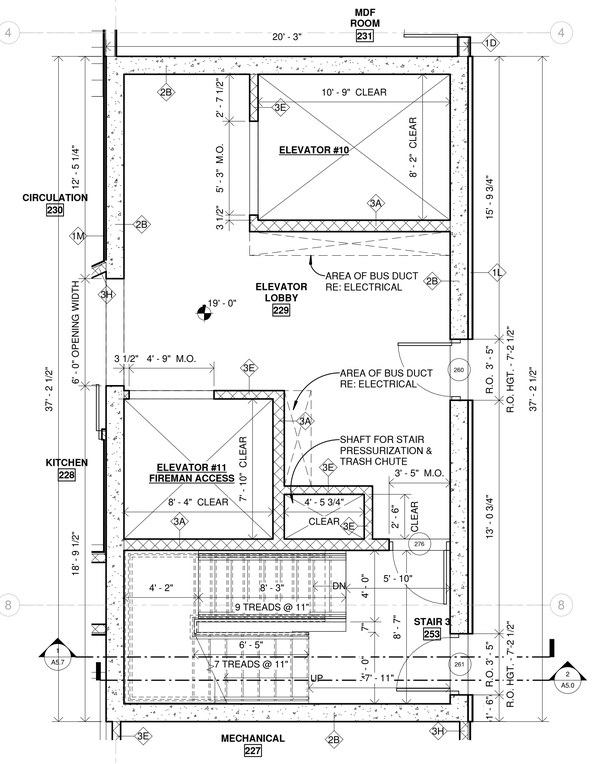


3 ELEV. CORE 10 & 11 - (2ND RETAIL) FLOOR

SCALE: 1/4" = 1'-0"

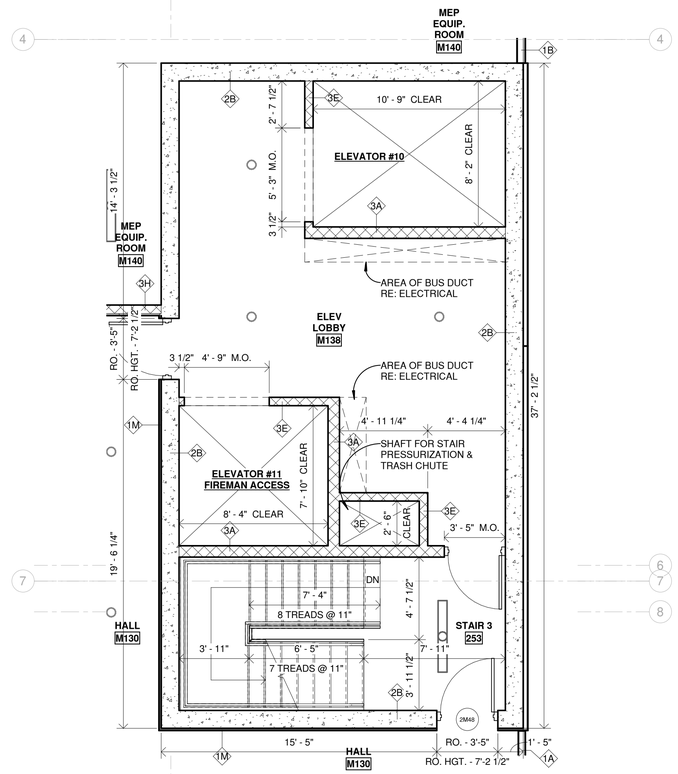


4 ELEV. CORE 10 & 11 - (2ND MEZZ.) FLOOR

SCALE: 1/4" = 1'-0"

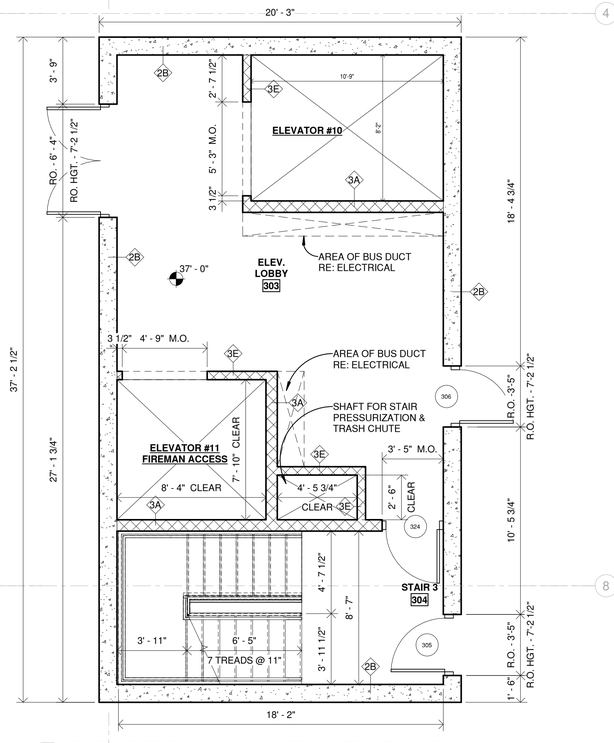

5 ELEV. CORE 10 & 11 - (3RD & 4TH) FLOOR

SCALE: 1/4" = 1'-0"

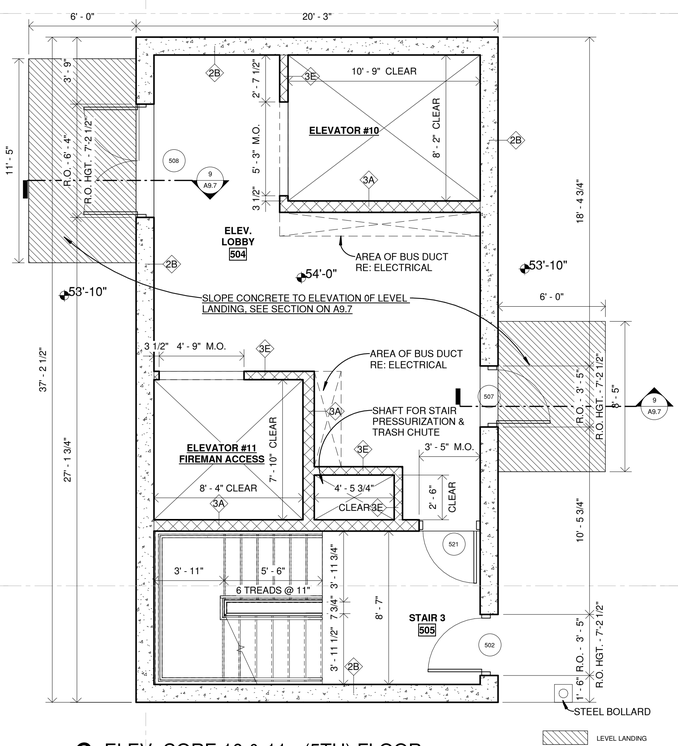

6 ELEV. CORE 10 & 11 - (5TH) FLOOR

SCALE: 1/4" = 1'-0"

HB HARRY BAKER SMITH
SA II ARCHITECTS II
F L I C
189 Maple Ridge Drive Metairie, LA 70001
(504)-885-4477
central@hbsai.com hbsai.com
SINCE 1961

HARD ROCK HOTEL

1031 CANAL STREET
NEW ORLEANS, LOUISIANA

THESE PLANS AND SPECIFICATIONS HAVE BEEN PREPARED BY ME OR UNDER MY CLOSE PERSONAL SUPERVISION AND TO THE BEST OF MY KNOWLEDGE AND BELIEF THEY COMPLY WITH ALL CITY, STATE AND FEDERAL REQUIREMENTS, AND I AM NOT PROVIDING CONTRACT ADMINISTRATION.

CERTIFIED CORRECT

THIS DRAWING IS CONFIDENTIAL AND NOT BE LOANED, REPRODUCED, COPIED, EITHER WHOLLY OR IN PART, OR MADE PUBLIC IN ANY MANNER WITHOUT THE WRITTEN CONSENT OF HB.SA II ARCHITECTS, A PROFESSIONAL LLC. ALL RIGHTS OF DESIGN OR INVENTION ARE RESERVED AND WILL REMAIN THE SOLE PROPERTY OF HB.SA II ARCHITECTS A PROFESSIONAL LLC.

REVISION HISTORY


	1	2	3	4	5	6	7	8
4/26/2019								
REVISION #2								

ENLARGED SERVICE CORE PLAN, ELEVS 10 & 11

PROJECT#: 1709
PHASE: CD
TEAM: Author
CHECKER: Checker
SCALE: AS NOTED
ISSUED: 2/1/2019
SHEET#:


A9.5

HRH-1031 CANAL ST_PDF ARCH SET_4/26/2019_12:26 PM

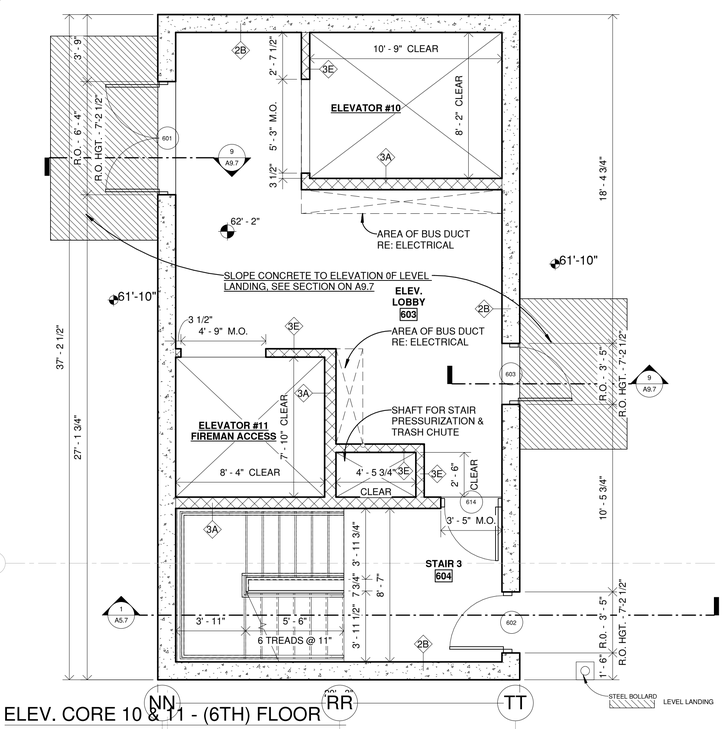


1 ELEV. CORE 10 & 11 - (6TH) FLOOR

SCALE: 1/4" = 1'-0"

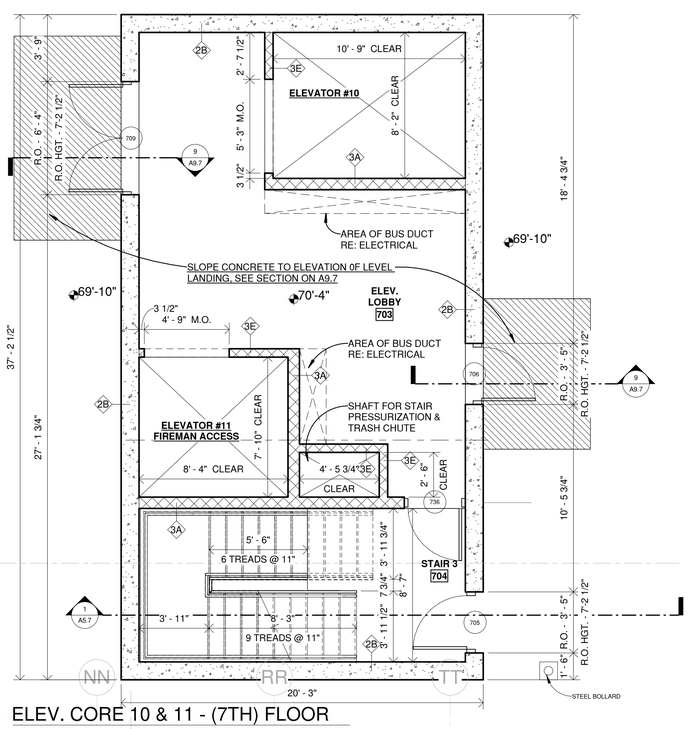


2 ELEV. CORE 10 & 11 - (7TH) FLOOR

SCALE: 1/4" = 1'-0"

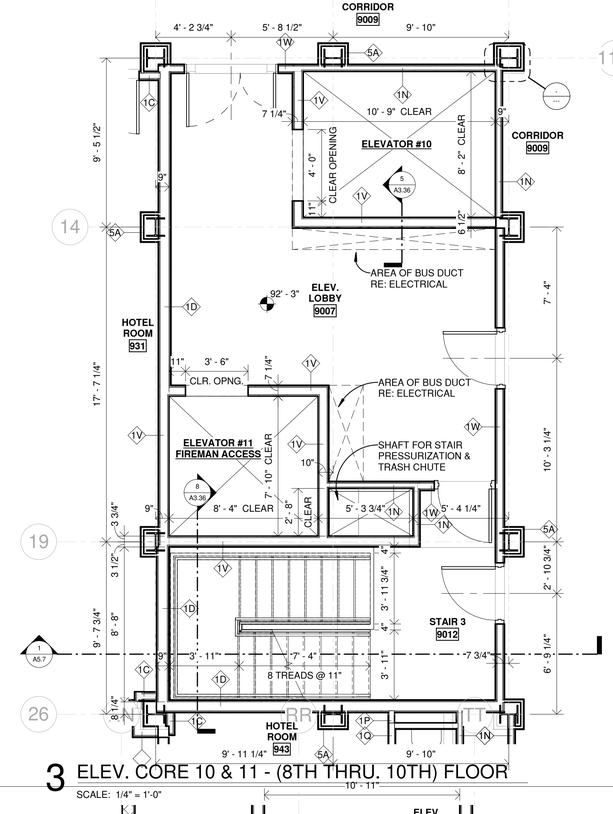


3 ELEV. CORE 10 & 11 - (8TH THRU. 10TH) FLOOR

SCALE: 1/4" = 1'-0"

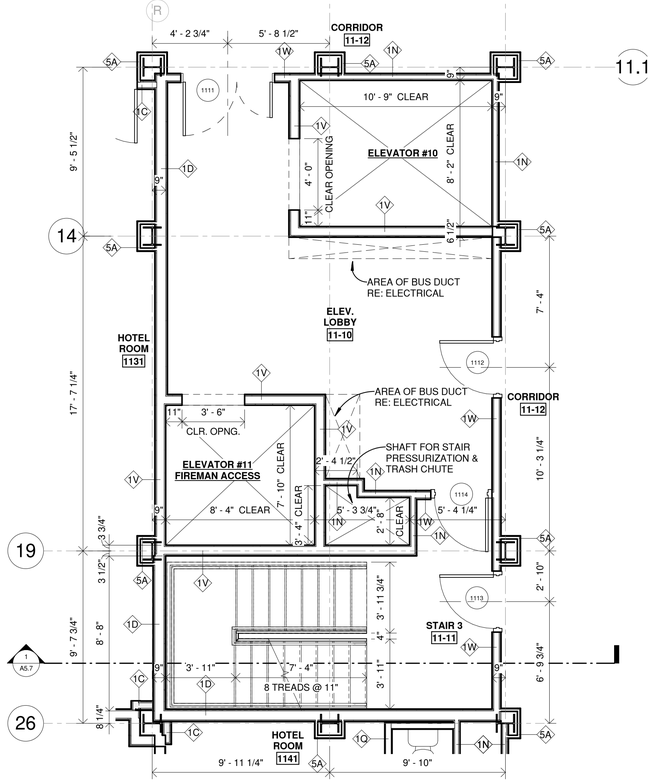


4 ELEV. CORE 10 & 11 - (11TH & 12TH) FLOOR

SCALE: 1/4" = 1'-0"

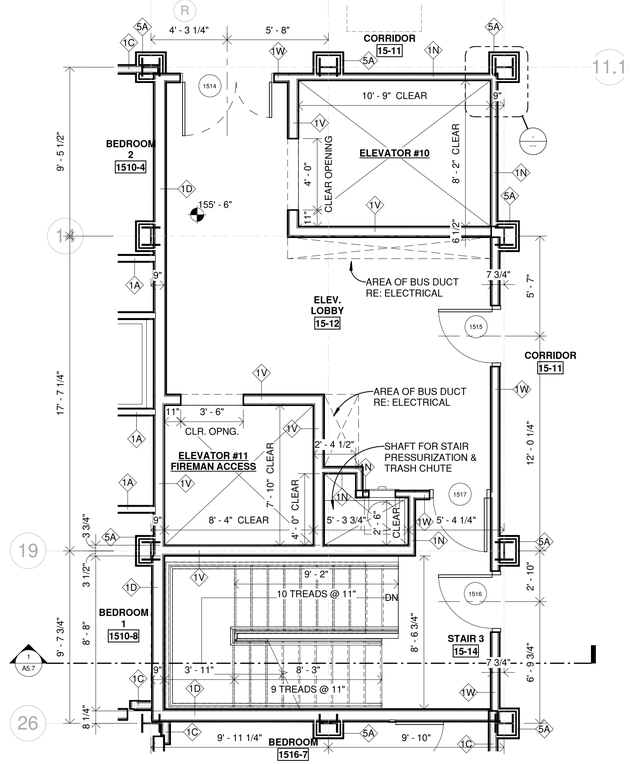

5 ELEV. CORE 10 & 11 - (13TH THRU. 17TH) FLOOR

SCALE: 1/4" = 1'-0"

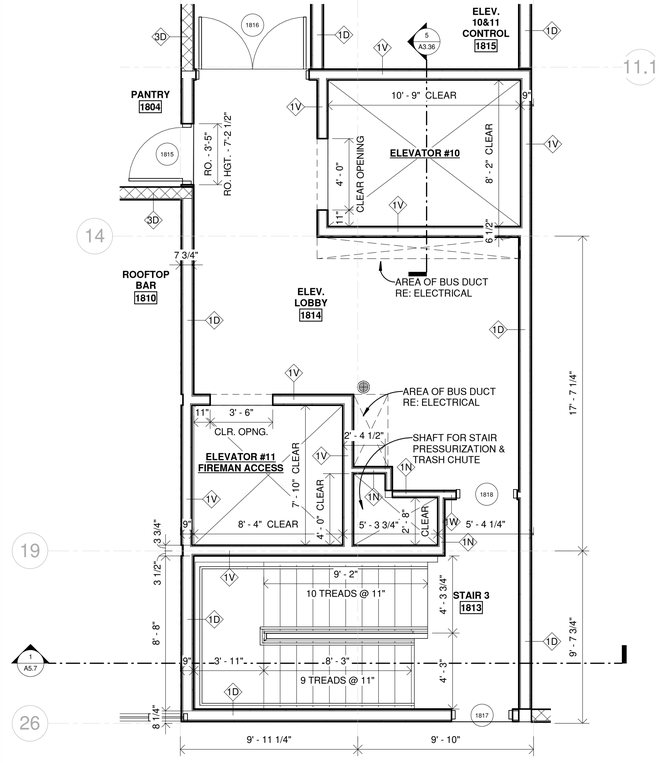

6 ELEV. CORE 10 & 11 - (ROOF)

SCALE: 1/4" = 1'-0"

HB HARRY BAKER SMITH SA II ARCHITECTS II P L L C
189 Maple Ridge Drive Metairie, LA 70001
(504)-885-4477
central@hbsaii.com hbsaii.com
SINCE 1961

HARD ROCK HOTEL

1031 CANAL STREET
NEW ORLEANS, LOUISIANA

THESE PLANS AND SPECIFICATIONS HAVE BEEN PREPARED BY ME OR UNDER MY CLOSE PERSONAL SUPERVISION AND TO THE BEST OF MY KNOWLEDGE AND BELIEF THEY COMPLY WITH ALL CITY, STATE AND FEDERAL REQUIREMENTS. I AM NOT PROVIDING CONTRACT ADMINISTRATION.
CERTIFIED CORRECT

THIS DRAWING IS CONFIDENTIAL AND NOT BE LOANED, REPRODUCED, COPIED, EITHER WHOLLY OR IN PART, OR MADE PUBLIC IN ANY MANNER WITHOUT THE WRITTEN CONSENT OF HBSA II ARCHITECTS, A PROFESSIONAL LLC. ALL RIGHTS OF DESIGN OR INVENTION ARE RESERVED AND WILL REMAIN THE SOLE PROPERTY OF HBSA II ARCHITECTS A PROFESSIONAL L.L.C.

REVISION HISTORY


4/26/2019								
REVISION #12								
1	2	3	4	5	6	7	8	

ENLARGED SERVICE CORE PLAN, ELEVS 10 & 11

PROJECT#: 1709
PHASE: CD
TEAM: Author
CHECKER: Checker
SCALE: AS NOTED
ISSUED: 2/1/2019
SHEET#:


A9.6

HRK-1031 CANAL ST_PDF ARCH SET_4/26/2019, 12:20 PM

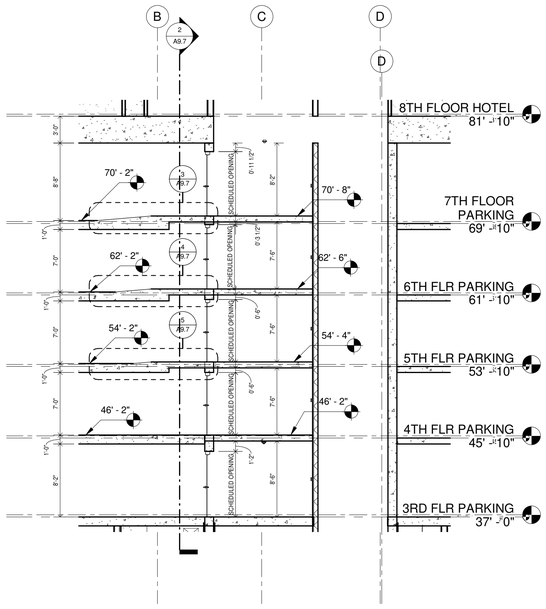


1 ELEVATORS 1 & 2 SECTION

SCALE: 1/8" = 1'-0"

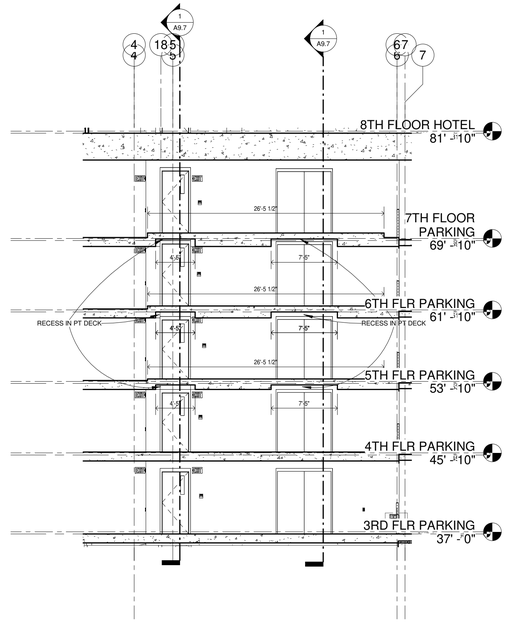

2 SLAB BLOCKOUTS FOR PARKING LEVELS

SCALE: 1/8" = 1'-0"

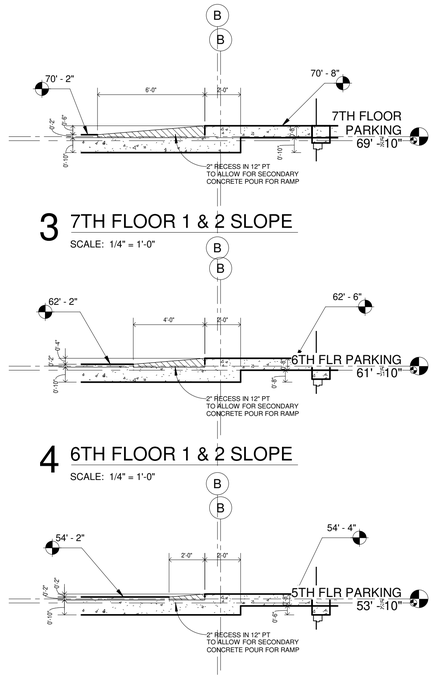

3 7TH FLOOR 1 & 2 SLOPE


SCALE: 1/4" = 1'-0"

4 6TH FLOOR 1 & 2 SLOPE

SCALE: 1/4" = 1'-0"


5 5TH FLOOR 1 & 2 SLOPE

SCALE: 1/4" = 1'-0"

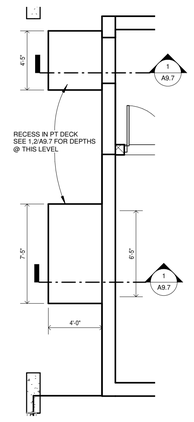


6 ELEV. 1 & 2 - 4TH,5TH, 6TH LEVEL RCP

SCALE: 3/16" = 1'-0" A1.4.1/ A9.7

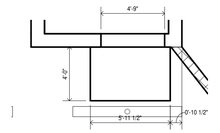


7 ELEV. 9 - 4TH & 6TH LEVEL RCP

SCALE: 3/16" = 1'-0"

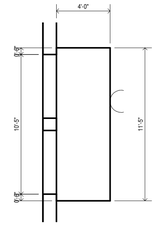


8 ELEV. 7&8 - 4TH,5TH& 6TH LEVEL RCP

SCALE: 3/16" = 1'-0" A1.5.1/ A9.7

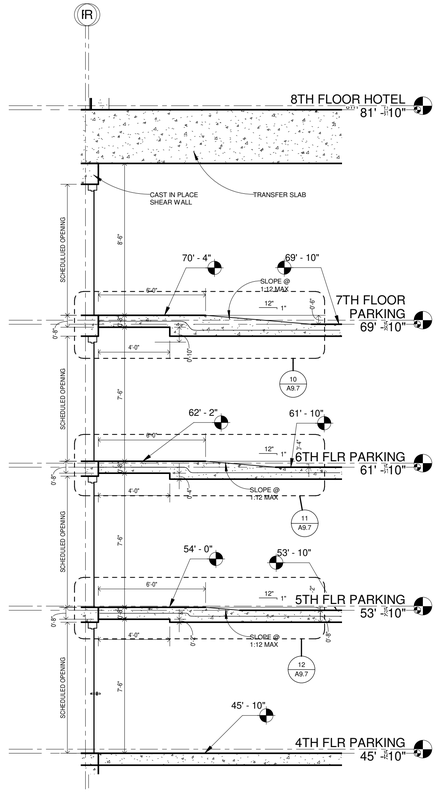


9 ELEVATORS (7,8,9,1O & 11) ENTRANCE SECTION

SCALE: 1/4" = 1'-0"

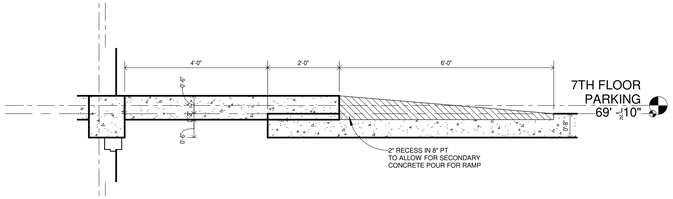


10 7TH FLOOR (7,8,9,1O & 11) SLOPE

SCALE: 1/2" = 1'-0"

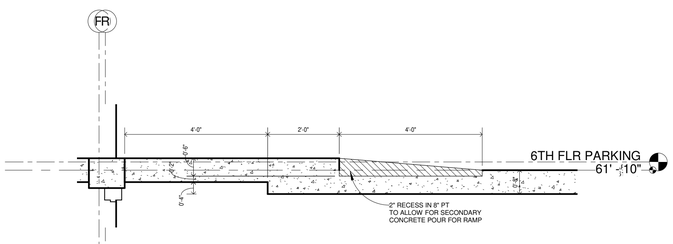


11 6TH FLOOR (7,8,1O & 11) SLOPE

SCALE: 1/2" = 1'-0"

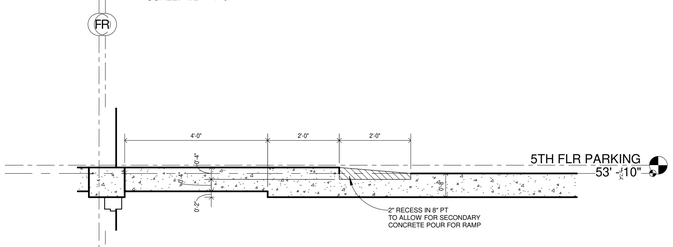


12 5TH FLOOR (7,8,9,1O & 11) SLOPE

SCALE: 1/2" = 1'-0"

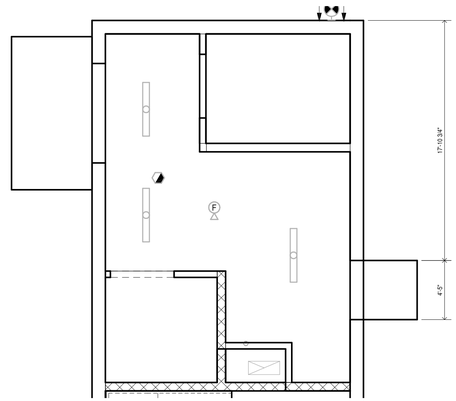

13 4TH FLOOR PARKING RCP - Callout 1

SCALE: 3/16" = 1'-0"

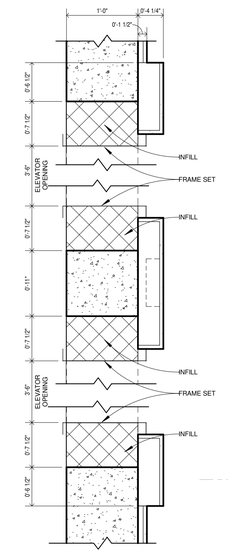

20 ELEV. CORE 7 & 8 - OPENING DETAIL

SCALE: 1" = 1'-0"

HB HARRY BAKER SMITH
SA II ARCHITECTS II
P L L C
189 Maple Ridge Drive Metairie, LA 70001
(504)-885-4477
central@hbsaii.com hbsaii.com
SINCE 1961

HARD ROCK HOTEL

1031 CANAL STREET
NEW ORLEANS, LOUISIANA

THESE PLANS AND SPECIFICATIONS HAVE BEEN PREPARED BY ME OR UNDER MY CLOSE PERSONAL SUPERVISION AND TO THE BEST OF MY KNOWLEDGE AND BELIEF THEY COMPLY WITH ALL CITY, STATE AND FEDERAL REQUIREMENTS, AND I AM NOT PROVIDING CONTRACT ADMINISTRATION.

CERTIFIED CORRECT

THIS DRAWING IS CONFIDENTIAL AND NOT BE LOANED, REPRODUCED, COPIED, EITHER WHOLLY OR IN PART, OR MADE PUBLIC IN ANY MANNER WITHOUT THE WRITTEN CONSENT OF HBSA II ARCHITECTS, A PROFESSIONAL LLC. ALL RIGHTS OF DESIGN OR INVENTION ARE RESERVED AND WILL REMAIN THE SOLE PROPERTY OF HBSA II ARCHITECTS A PROFESSIONAL LLC.

REVISION HISTORY


	1	2	3	4	5	6	7	8
4/26/2019								
REVISION #12								

SHAFT SECTIONS AND DETAILS

PROJECT#: 1709
PHASE: CD
TEAM: Author
CHECKER: Checker
SCALE: AS NOTED
ISSUED: 2/1/2019
SHEET#:


A9.7

HRH_1031 CANAL ST_PDF ARCH SET_4/26/2019, 12:00 PM

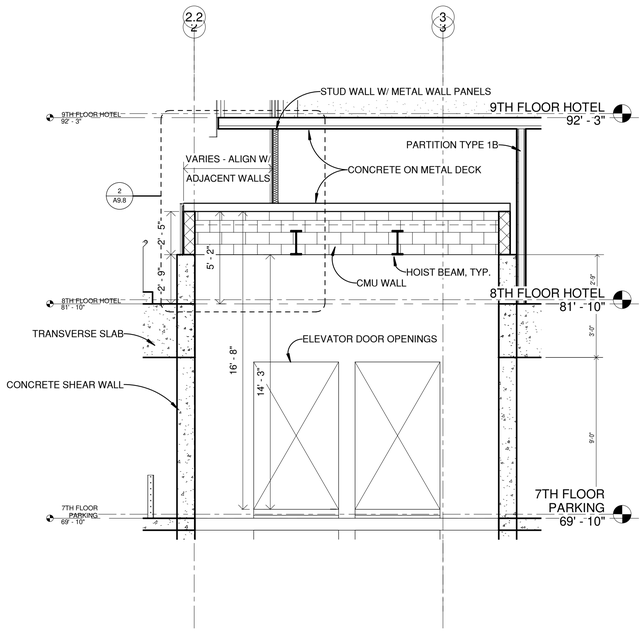


1 ELEV. 7 & 8 OVERRUN

SCALE: 1/4" = 1'-0"

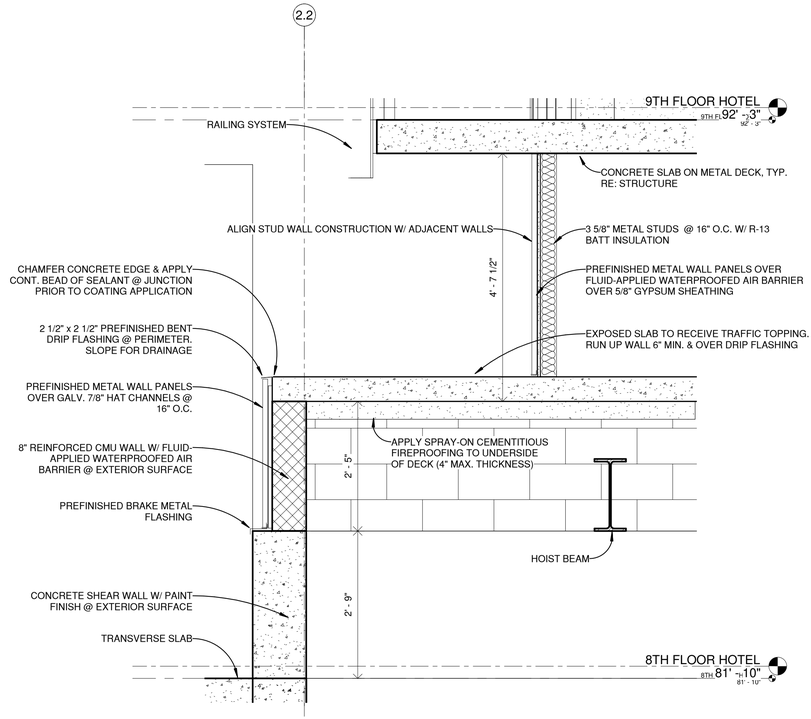

2 ELEV. 7&8 OVERRUN - SECTION DETAIL

SCALE: 3/4" = 1'-0"

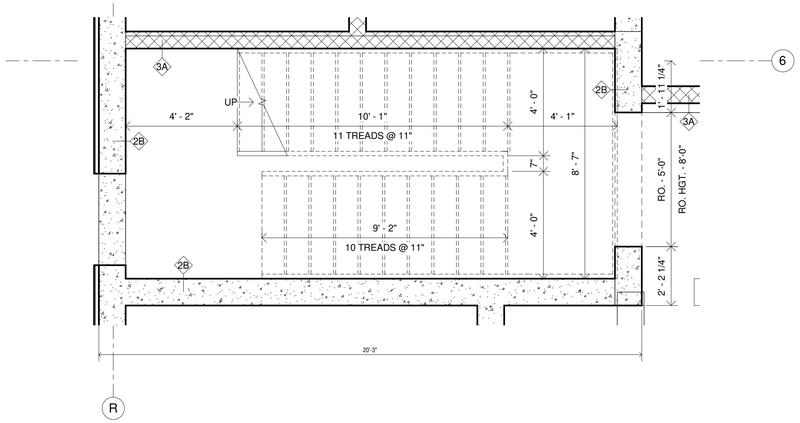

3 TUNNEL SHEAR WALL OPENING

SCALE: 3/8" = 1'-0"

HB HARRY BAKER SMITH SA II ARCHITECTS II P L L C
189 Maple Ridge Drive Metairie, LA 70001
(504)-885-4477
central@hbsaii.com hbsaii.com
SINCE 1961

HARD ROCK HOTEL

1031 CANAL STREET
NEW ORLEANS, LOUISIANA

THESE PLANS AND SPECIFICATIONS HAVE BEEN PREPARED BY ME, OR UNDER MY CLOSE PERSONAL SUPERVISION AND TO THE BEST OF MY KNOWLEDGE AND BELIEF THEY COMPLY WITH ALL CITY, STATE AND FEDERAL REQUIREMENTS, AND I AM NOT PROVIDING CONTRACT ADMINISTRATION.

CERTIFIED CORRECT

THIS DRAWING IS CONFIDENTIAL AND NOT BE LOANED, REPRODUCED, COPIED, EITHER WHOLLY OR IN PART, OR MADE PUBLIC IN ANY MANNER WITHOUT THE WRITTEN CONSENT OF HB.SA II ARCHITECTS, A PROFESSIONAL LL.C. ALL RIGHTS OF DESIGN OR INVENTION ARE RESERVED AND WILL REMAIN THE SOLE PROPERTY OF HB.SA II ARCHITECTS A PROFESSIONAL L.L.C.

REVISION HISTORY


	1	2	3	4	5	6	7	8
4/26/2019								
REVISION #12								

SHAFT SECTIONS AND DETAILS

PROJECT#: 1709
PHASE: CD
TEAM: Author
CHECKER: Checker
SCALE: AS NOTED
ISSUED: 2/1/2019
SHEET#:

A9.8

RVT#_1031 CANAL ST._PDF ARCH SET_4/26/2019_12:20 PM

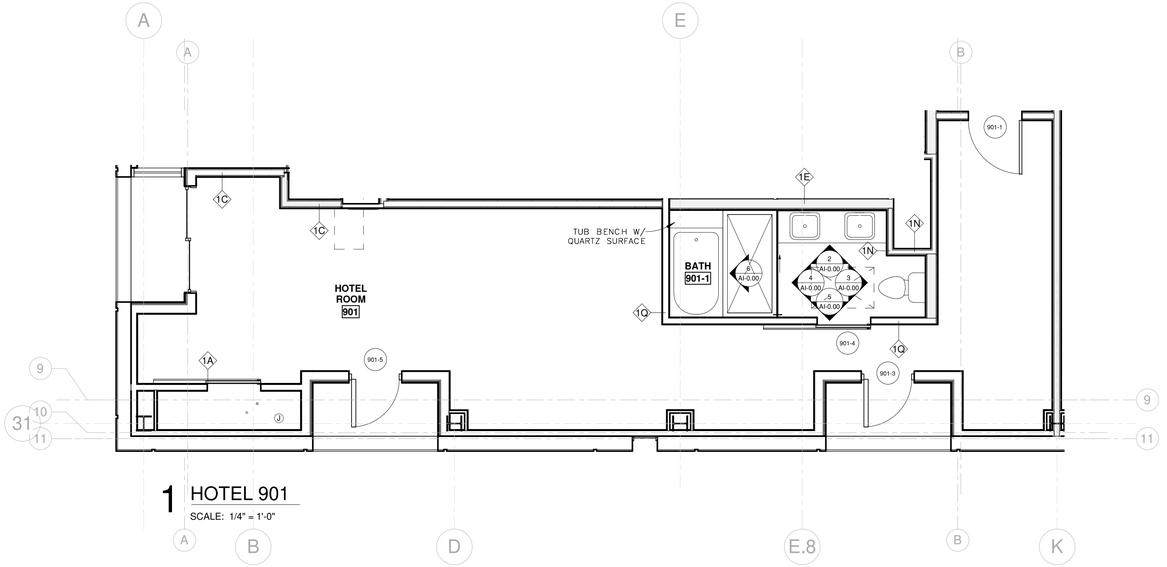


1 HOTEL 901

SCALE: 1/4" = 1'-0"


DOOR SCHEDULE - HOTEL 901										
MARK	FROM	TO	WIDTH	HEIGHT	THICKNESS	DOOR MATERIAL	DOOR FRAME	DOOR TYPE	FIRE RATING	REMARKS
901	CORRIDOR	STAIR 1	3' - 0"	7' - 0"	0' - 1 3/4"		HM	E	2HR	
901-1	HOTEL ROOM	CORRIDOR	3' - 0"	7' - 0"	0' - 1 3/4"		HM	BB	20MIN	
901-3	HOTEL ROOM	BALCONY	2' - 8"	7' - 0"	0' - 2 7/8"		AL	K		EXTERIOR STOREFRONT
901-4	HOTEL ROOM	BATH	3' - 0"	7' - 0"		WD	MTL	Y		
901-5	HOTEL ROOM	BALCONY	2' - 8"	7' - 0"	0' - 2 7/8"		AL	K		EXTERIOR STOREFRONT
901-6	CLOS.	HOTEL ROOM	3' - 0"	7' - 0"						

FINISH SCHEDULE - HOTEL 901									
NUMBER	NAME	FLOOR FINISH	BASE FINISH	N. WALL	S. WALL	E. WALL	W. WALL	CEILING FINISH	CEILING HT.
901	HOTEL ROOM								
901-1	BATH								
901-2	CLOS.								
901-3	BALCONY								
901-4	BALCONY								
901-5	CLOS.								
9010	VEST.								
9011	STAIR 1								
9012	STAIR 3								

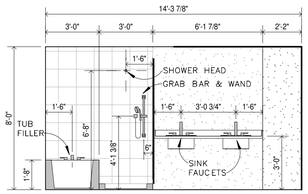


2 BATH ELEVATION A

SCALE: 1/4" = 1'-0"

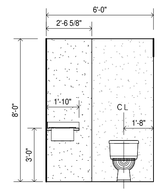


3 BATH ELEVATION B

SCALE: 1/4" = 1'-0"

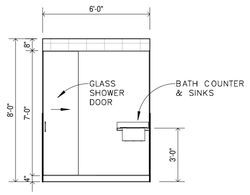


4 BATH ELEVATION C

SCALE: 1/4" = 1'-0"

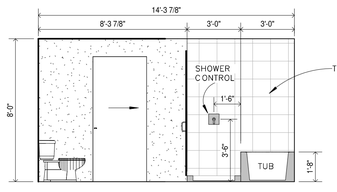

5 BATH ELEVATION D

SCALE: 1/4" = 1'-0"

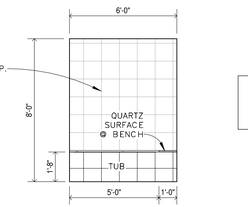

6 BATH ELEVATION E

SCALE: 1/4" = 1'-0"

GENERAL NOTE: SEE PLUMBING FIXTURE SPECS FOR SPECIFIC MOUNTING AND INSTALLATION INSTRUCTIONS

12

HB HARRY BAKER SMITH
SA II ARCHITECTS II
P L L C
189 Maple Ridge Drive Metairie, LA 70001
(504)-885-4477
central@hbsaii.com hbsaii.com
SINCE 1961

HARD ROCK HOTEL

1031 CANAL STREET
NEW ORLEANS, LOUISIANA

THESE PLANS AND SPECIFICATIONS HAVE BEEN PREPARED BY ME OR UNDER MY CLOSE PERSONAL SUPERVISION AND TO THE BEST OF MY KNOWLEDGE AND BELIEF THEY COMPLY WITH ALL CITY, STATE AND FEDERAL REQUIREMENTS, AND I AM NOT PROVIDING CONTRACT ADMINISTRATION.

CERTIFIED CORRECT

THIS DRAWING IS CONFIDENTIAL AND NOT BE LOANED, REPRODUCED, COPIED, EITHER WHOLLY OR IN PART, OR MADE PUBLIC IN ANY MANNER WITHOUT THE WRITTEN CONSENT OF HBSA II ARCHITECTS, A PROFESSIONAL LLC. ALL RIGHTS OF DESIGN OR INVENTION ARE RESERVED AND WILL REMAIN THE SOLE PROPERTY OF HBSA II ARCHITECTS A PROFESSIONAL LLC.

REVISION HISTORY


	4/26/2019	REVISION #12
1		
2		
3		
4		
5		
6		
7		
8		

HOTEL 901

PROJECT#: 1709
PHASE: CD
TEAM: Author
CHECKER: Checker
SCALE: AS NOTED
ISSUED: 2/1/2019
SHEET#:

AI-0.00

HRH_1031 CANAL ST_PDF ARCH SET_4/26/2019_12:00 PM

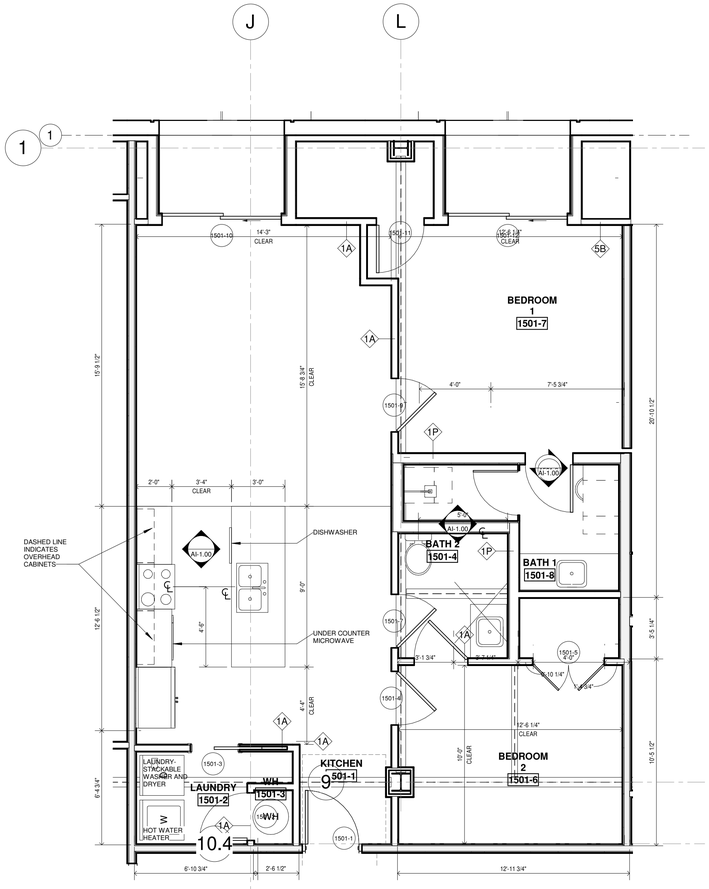

1 CONDO 1500 ENLARGED PLAN


SCALE: 1/4" = 1'-0"

DOOR SCHEDULE - UNIT 1500

MARK	FROM	TO	WIDTH	HEIGHT	THICKNESS	DOOR MATERIAL	DOOR FRAME	DOOR TYPE	FIRE RATING	REMARKS
1500	GYM	YOGA ROOM	3' - 0"	7' - 0"	0' - 1 3/4"		HM	T		
1500-1	KITCHEN	CORRIDOR	3' - 0"	7' - 0"	0' - 1 3/4"				45 Min	
1500-2	KITCHEN	BATH	3' - 0"	8' - 0"	0' - 1 3/4"	WD	WD	AA	1HR	
1500-3	LAUNDRY	KITCHEN	2' - 10"	8' - 0"	0' - 1 3/4"					
1500-4	WH	KITCHEN	2' - 10"	8' - 0"	0' - 1 3/4"					
1500-5	BATH	BEDROOM	3' - 0"	8' - 0"	0' - 1 3/4"	WD	WD	V		
1500-6	KITCHEN	BEDROOM	3' - 0"	8' - 0"	0' - 1 3/4"	WD	WD	AA		
1500-7	BEDROOM	BALCONY	2' - 8"	7' - 0"	0' - 2 7/8"	AL/GL	AL	K		EXTERIOR STOREFRONT
1500-8	CLOSET	BEDROOM	4' - 0"	7' - 0"	0' - 2"	WD	WD	V		
1500-9	CONDO	BALCONY	2' - 8"	7' - 0"	0' - 2 7/8"	AL/GL	AL	K		EXTERIOR STOREFRONT
1500-16	BATH 3	BATH 3	2' - 6"	7' - 0"	0' - 1"					


FINISH SCHEDULE - UNIT 1500

NUMBER	NAME	FLOOR FINISH	BASE FINISH	N. WALL	S. WALL	E. WALL	W. WALL	CEILING FINISH	CEILING HT.
1500	CONDO								
1500-1	KITCHEN								
1500-2	KITCHEN								
1500-3	BEDROOM								
1500-4	BATH								
1500-5	CLOSET								
1500-6	CLO.								
1500-6	LAUNDRY								
1500-7	A/C								
1500-7	WH								
1500-8	BALCONY								
1500-9	BALCONY								
1500-10	CLO.								
1500-11	LIVING								
1500-11	LIVING								

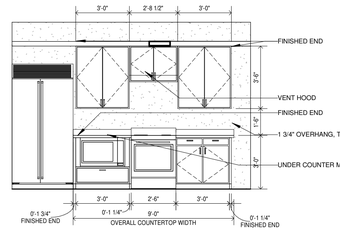


2 KITCHEN UNIT 1500 VIEW A

SCALE: 1/4" = 1'-0"

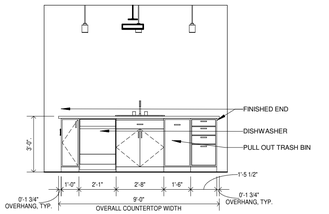


3 KITCHEN UNIT 1500 VIEW B (ISLAND)

SCALE: 1/4" = 1'-0"

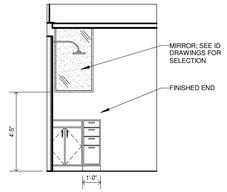


4 BATH 1 UNIT 1500 VIEW A

SCALE: 1/4" = 1'-0"

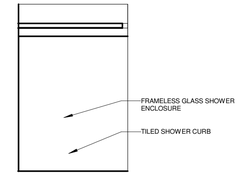


5 BATH 1 UNIT 1500 VIEW B

SCALE: 1/4" = 1'-0"

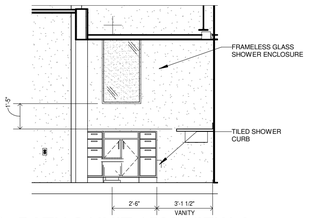


6 BATH 2 UNIT 1500 VIEW A

SCALE: 1/4" = 1'-0"

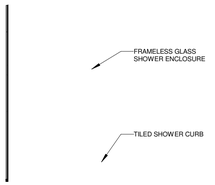

7 BATH 2 UNIT 1500 VIEW B

SCALE: 1/4" = 1'-0"

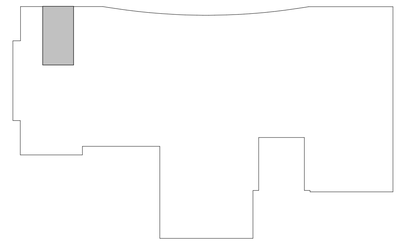

HB HARRY BAKER SMITH SA II ARCHITECTS II
P L L C
189 Maple Ridge Drive Metairie, LA 70001
(504)-885-4477
central@hbsaii.com hbsaii.com
SINCE 1961

HARD ROCK HOTEL

1031 CANAL STREET
NEW ORLEANS, LOUISIANA

THESE PLANS AND SPECIFICATIONS HAVE BEEN PREPARED BY ME OR UNDER MY CLOSE PERSONAL SUPERVISION AND TO THE BEST OF MY KNOWLEDGE AND BELIEF THEY COMPLY WITH ALL CITY, STATE AND FEDERAL REQUIREMENTS, AND AM NOT PROVIDING CONTRACT ADMINISTRATION.

CERTIFIED CORRECT

THIS DRAWING IS CONFIDENTIAL AND NOT BE LOANED, REPRODUCED, COPIED, EITHER WHOLLY OR IN PART, OR MADE PUBLIC IN ANY MANNER WITHOUT THE WRITTEN CONSENT OF HB SA II ARCHITECTS, A PROFESSIONAL LLC. ALL RIGHTS OF DESIGN OR INVENTION ARE RESERVED AND WILL REMAIN THE SOLE PROPERTY OF HB SA II ARCHITECTS A PROFESSIONAL LLC.

REVISION HISTORY


	1	2	3	4	5	6	7	8
4/26/2019								
REVISION #12								

CONDO 1500

PROJECT#: 1709
PHASE: CD
TEAM: Author
CHECKER: Checker
SCALE: AS NOTED
ISSUED: 2/1/2019
SHEET#:

AI-1.00

HRH_1031 CANAL ST._PDF ARCH SET_4/26/2019, 12:00 PM

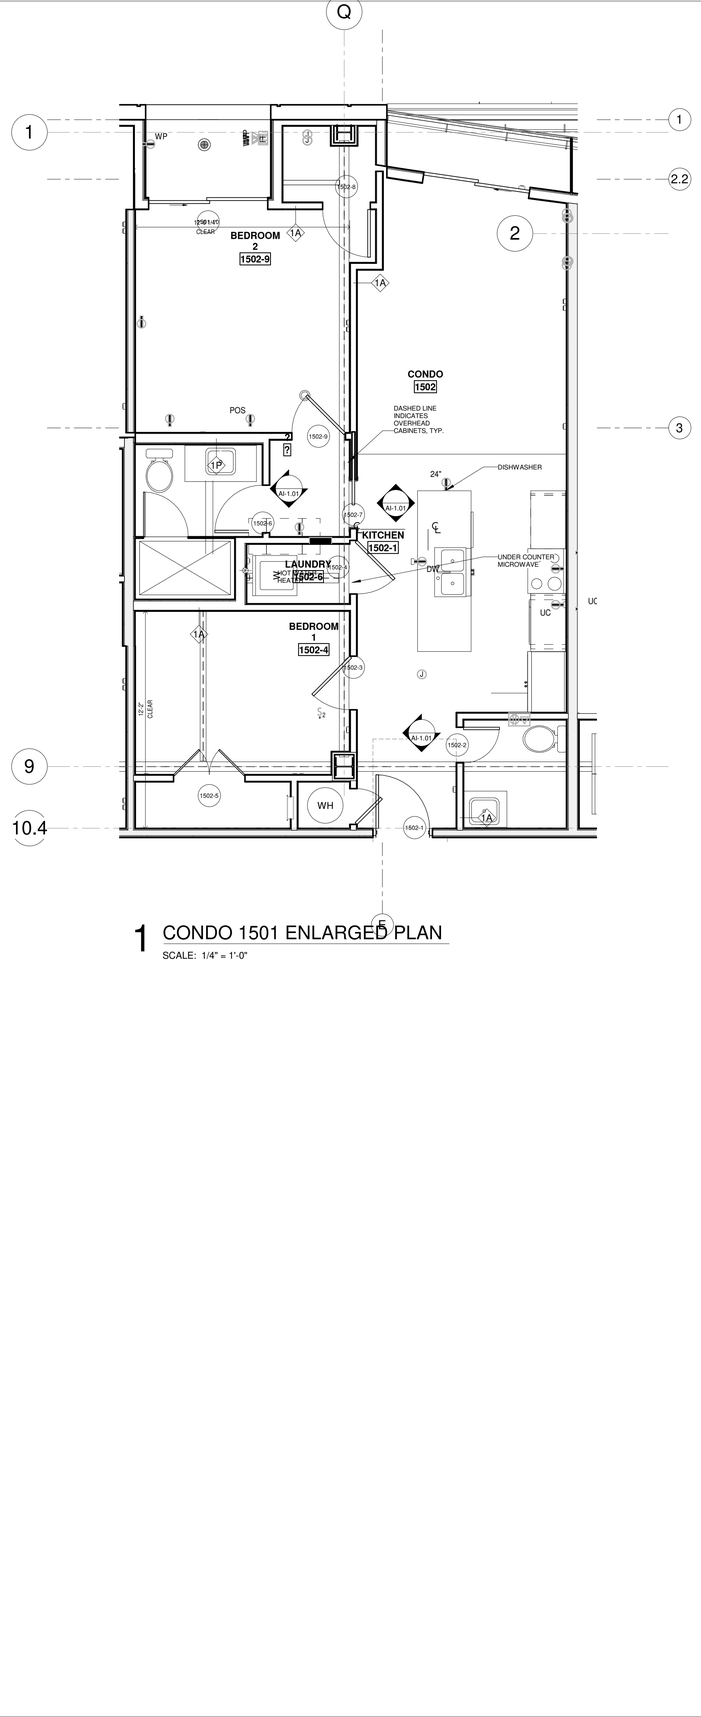

1 CONDO 1501 ENLARGED PLAN


SCALE: 1/4" = 1'-0"

DOOR SCHEDULE - UNIT 1501

MARK	FROM	TO	WIDTH	HEIGHT	THICKNESS	DOOR MATERIAL	DOOR FRAME	DOOR TYPE	FIRE RATING	REMARKS
1501	GYM	GYM RR	3' - 0"	7' - 0"	0' - 1 3/4"		HM	F		
1501-1	CORRIDOR	KITCHEN	3' - 0"	7' - 0"	0' - 1 3/4"	WD	HM	AA	45 Min	1 HOUR RATED
1501-2	LAUNDRY	WH	2' - 8"	8' - 0"	0' - 1 3/4"		WD	M		
1501-3	KITCHEN	LAUNDRY	2' - 8"	8' - 0"	0' - 1 3/4"		WD	M		
1501-4	KITCHEN	BEDROOM 2	3' - 0"	8' - 0"	0' - 1 3/4"		WD	AA		
1501-5	CLOS.	BEDROOM 2	4' - 0"	8' - 0"	0' - 1 3/4"		WD	V		
1501-6	BEDROOM 2	BATH 2	3' - 0"	8' - 0"	0' - 1 3/4"					
1501-7	KITCHEN	BATH 2	3' - 0"	8' - 0"	0' - 1 3/4"		WD	AA		
1501-8	BEDROOM 1	BATH 1	2' - 8"	8' - 0"	0' - 1 3/4"		WD	AA		
1501-9	CONDO	BEDROOM 1	3' - 0"	8' - 0"	0' - 1 3/4"		WD	AA		
1501-10	BALCONY	BEDROOM 2	6' - 8"	7' - 0"	0' - 2"	AL/GL	AL	H		EXTERIOR STOREFRONT
1501-10	CONDO	BALCONY	6' - 8"	7' - 0"	0' - 2"	AL/GL	AL	H		EXTERIOR STOREFRONT
1501-11	CLOSET	BEDROOM 1	2' - 8"	8' - 0"	0' - 1 3/4"		WD	V		
1501-12	BEDROOM 1	BALCONY	6' - 8"	7' - 0"	0' - 2"	WD	AL	H		EXTERIOR STOREFRONT


FINISH SCHEDULE - UNIT 1501

NUMBER	NAME	FLOOR FINISH	BASE FINISH	N. WALL	S. WALL	E. WALL	W. WALL	CEILING FINISH	CEILING HT.
1501	CONDO								
1501-1	ENTRY								
1501-1	KITCHEN								
1501-2	LAUNDRY								
1501-2	A/C								
1501-3	WH								
1501-3	BATH 1								
1501-4	BATH 2								
1501-5	CLOS.								
1501-6	BEDROOM 2								
1501-6	CLOSET								
1501-7	BEDROOM 1								
1501-8	BATH 1								
1501-9	BALCONY								
1501-10	CLOSET								
1501-10	CLOSET								
1501-11	BALCONY								
1501-12	HALL								

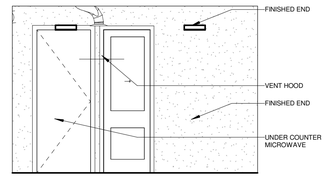


2 KITCHEN UNIT 1501 VIEW A

SCALE: 1/4" = 1'-0"

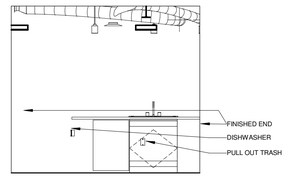


3 KITCHEN UNIT 1501 VIEW B

SCALE: 1/4" = 1'-0"

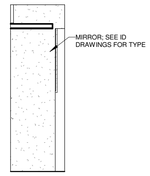


4 BATH 1 UNIT 1501 VIEW A

SCALE: 1/4" = 1'-0"

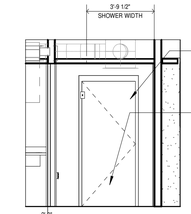


5 BATH 1 UNIT 1501 VIEW B

SCALE: 1/4" = 1'-0"

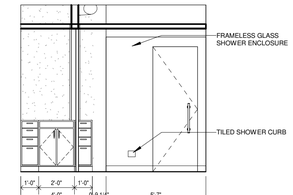


6 BATH 2 UNIT 1501 VIEW A

SCALE: 1/4" = 1'-0"

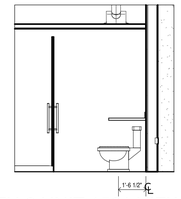

7 BATH 2 UNIT 1501 VIEW B

SCALE: 1/4" = 1'-0"

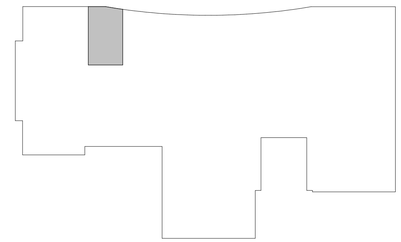

HB HARRY BAKER SMITH
SA II ARCHITECTS II
F L I C
189 Maple Ridge Drive Metairie, LA 70001
(504)-885-4477
central@hbsai.com hbsai.com
SINCE 1961

HARD ROCK HOTEL

1031 CANAL STREET
NEW ORLEANS, LOUISIANA

THESE PLANS AND SPECIFICATIONS HAVE BEEN PREPARED BY ME OR UNDER MY CLOSE PERSONAL SUPERVISION AND TO THE BEST OF MY KNOWLEDGE AND BELIEF THEY COMPLY WITH ALL CITY, STATE AND FEDERAL REQUIREMENTS, AND I AM NOT PROVIDING CONTRACT ADMINISTRATION.
CERTIFIED CORRECT

THIS DRAWING IS CONFIDENTIAL AND NOT BE LOANED, REPRODUCED, COPIED, EITHER WHOLLY OR IN PART, OR MADE PUBLIC IN ANY MANNER WITHOUT THE WRITTEN CONSENT OF HBSA II ARCHITECTS, A PROFESSIONAL LLC. ALL RIGHTS OF DESIGN OR INVENTION ARE RESERVED AND WILL REMAIN THE SOLE PROPERTY OF HBSA II ARCHITECTS A PROFESSIONAL LLC.

REVISION HISTORY


	4/26/2019	REVISION #12
1		
2		
3		
4		
5		
6		
7		
8		

CONDO 1501

PROJECT#: 1709
PHASE: CD
TEAM: Author
CHECKER: Checker
SCALE: AS NOTED
ISSUED: 2/1/2019
SHEET#:

AI-1.01

HRH_1031 CANAL ST_FOF ARCH SET_4/26/2019, 12:00 PM

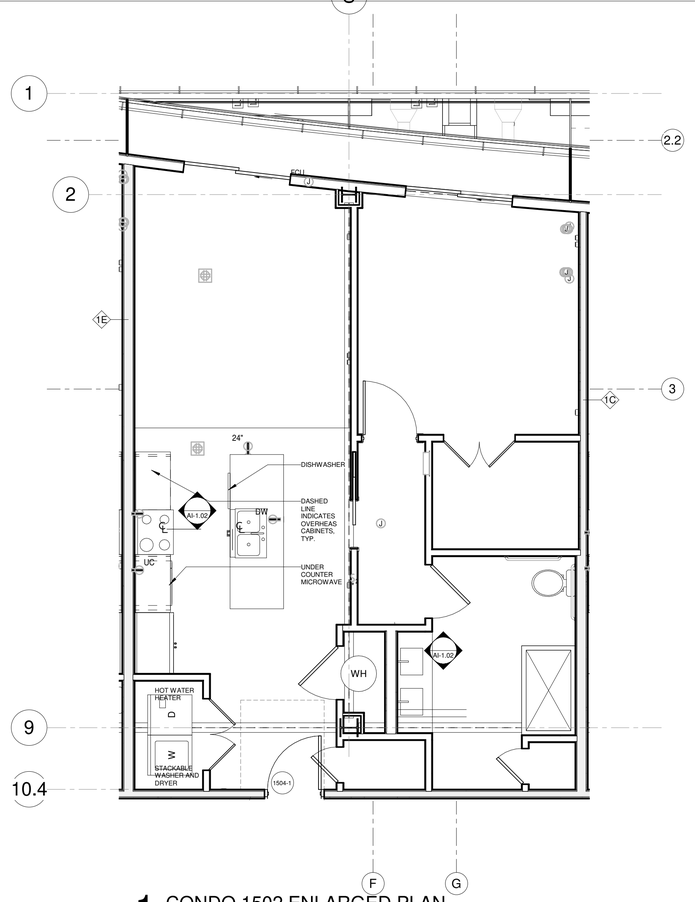

1 CONDO 1502 ENLARGED PLAN


SCALE: 1/4" = 1'-0"

DOOR SCHEDULE - UNIT 1502

MARK	FROM	TO	WIDTH	HEIGHT	THICKNESS	DOOR MATERIAL	DOOR FRAME	DOOR TYPE	FIRE RATING	REMARKS
1502	GYM	IDF	3' - 0"	7' - 0"	0' - 1 3/4"		HM	F		
1502-1	CORRIDOR	KITCHEN	3' - 0"	7' - 0"	0' - 1 3/4"	WD	HM	AA	45 Min	1 HOUR RATED
1502-2	KITCHEN	BATH 2	2' - 0"	8' - 0"	0' - 1 3/4"	WD	WD	AA		
1502-3	BEDROOM 1	KITCHEN	3' - 0"	8' - 0"	0' - 1 3/4"	WD	WD	M		
1502-4	LAUNDRY	KITCHEN	3' - 0"	8' - 0"	0' - 1 3/4"	WD	WD	M		
1502-5	CLOSET	BEDROOM 1	4' - 0"	8' - 0"	0' - 1 3/4"	WD	WD	V		
1502-6	BATH 2	VEST.	2' - 8"	8' - 0"	0' - 1 3/4"	WD	WD	AA		
1502-7	VEST.	KITCHEN	2' - 8"	8' - 0"	0' - 1 3/4"	WD	WD	AA		
1502-8	CLOS.	BEDROOM 2	2' - 8"	8' - 0"	0' - 1 3/4"	WD	WD	V		
1502-9	BEDROOM 2	VEST.	3' - 0"	8' - 0"	0' - 1 3/4"	WD	WD	AA		
1502-11	CONDO	BALCONY	6' - 0"	7' - 0"	0' - 2"		AL	H		EXTERIOR STOREFRONT


FINISH SCHEDULE - UNIT 1502

NUMBER	NAME	FLOOR FINISH	BASE FINISH	N. WALL	S. WALL	E. WALL	W. WALL	CEILING FINISH	CEILING HT.
1502	CONDO								
1502-1	KITCHEN								
1502-2	BATH 2								
1502-3	WH								
1502-4	BEDROOM 1								
1502-5	CLOSET								
1502-6	LAUNDRY								
1502-7	VEST.								
1502-8	BATH 2								
1502-9	BEDROOM 2								
1502-10	BALCONY								
1502-11	CLOS.								
1502-12	BALCONY								

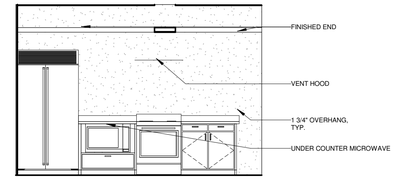


2 KITCHEN UNIT 1502 VIEW A

SCALE: 1/4" = 1'-0"

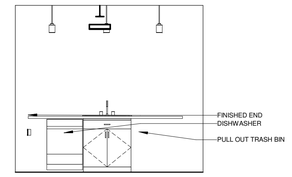


3 KITCHEN UNIT 1502 VIEW B

SCALE: 1/4" = 1'-0"

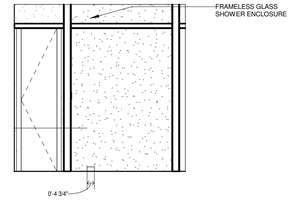


4 BATH UNIT 1502 VIEW A

SCALE: 1/4" = 1'-0"

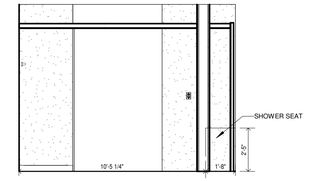


5 BATH UNIT 1502 VIEW B

SCALE: 1/4" = 1'-0"

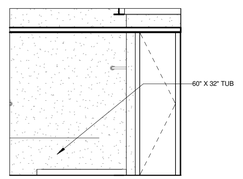

6 BATH UNIT 1502 VIEW C

SCALE: 1/4" = 1'-0"

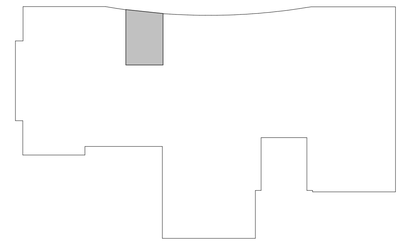

HB HARRY BAKER SMITH SA II ARCHITECTS II P L L C
189 Maple Ridge Drive Metairie, LA 70001
(504)-885-4477
central@hbsaii.com hbsaii.com
SINCE 1961

HARD ROCK HOTEL

1031 CANAL STREET
NEW ORLEANS, LOUISIANA

THESE PLANS AND SPECIFICATIONS HAVE BEEN PREPARED BY ME OR UNDER MY CLOSE PERSONAL SUPERVISION AND TO THE BEST OF MY KNOWLEDGE AND BELIEF THEY COMPLY WITH ALL CITY, STATE AND FEDERAL REQUIREMENTS, AND I AM NOT PROVIDING A CONTRACT ADMINISTRATION.

CERTIFIED CORRECT

THIS DRAWING IS CONFIDENTIAL AND NOT BE LOANED, REPRODUCED, COPIED, EITHER WHOLLY OR IN PART, OR MADE PUBLIC IN ANY MANNER WITHOUT THE WRITTEN CONSENT OF HB SA II ARCHITECTS, A PROFESSIONAL L.L.C. ALL RIGHTS OF DESIGN OR INVENTION ARE RESERVED AND WILL REMAIN THE SOLE PROPERTY OF HB SA II ARCHITECTS A PROFESSIONAL L.L.C.

REVISION HISTORY


	4/26/2019
REVISION #12	
1	
2	
3	
4	
5	
6	
7	
8	

CONDO 1502

PROJECT#: 1709
PHASE: CD
TEAM: Author
CHECKER: Checker
SCALE: AS NOTED
ISSUED: 2/1/2019
SHEET#:

AI-1.02

HRHL-1031 CANAL ST_CPDF ARCH SET_4/26/2019, 12:00 PM

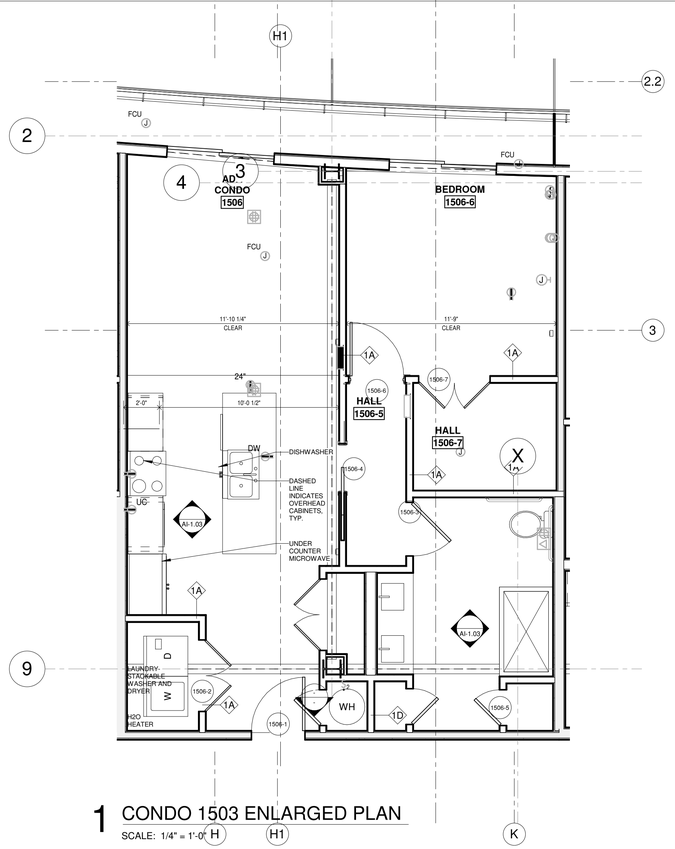

1 CONDO 1503 ENLARGED PLAN


SCALE: 1/4" = 1'-0"

DOOR SCHEDULE - UNIT 1503

MARK	FROM	TO	WIDTH	HEIGHT	THICKNESS	DOOR MATERIAL	DOOR FRAME	DOOR TYPE	FIRE RATING	REMARKS
1503	YOGA ROOM		6' - 8"	7' - 0"	0' - 2"		AL	H		
1503-1	ENTRY	CORRIDOR	3' - 0"	7' - 0"	0' - 1 3/4"	WD	HM	AA	45 Min	1 HOUR RATED
1503-2	BATH 3	ENTRY	3' - 0"	7' - 0"	0' - 1 3/8"	WD	WD	V		
1503-3	CLOSET	ENTRY	3' - 0"	7' - 0"	0' - 1 3/8"	WD	WD	AA		
1503-4	ENTRY	BEDROOM 3	2' - 8"	7' - 0"	0' - 2"				1HR	
1503-5	BATH 1	CLOS.	3' - 0"	8' - 0"	0' - 1 3/4"	WD	WD	M		
1503-6	CLOSET	BEDROOM 3	4' - 0"	8' - 0"	0' - 1 3/4"	WD	WD	AA		
1503-7	LUNDRY	KITCHEN	2' - 10"	8' - 0"	0' - 1 3/4"	WD	WD	V		DOUBLE DOOR / PAIR
1503-8	BEDROOM 2	BATH 2	2' - 8"	8' - 0"	0' - 1 3/4"	WD	WD	AA		
1503-9	BEDROOM 2	CLOS.	2' - 8"	7' - 0"	0' - 2"				1HR	
1503-10	BEDROOM 2	CONDO	3' - 0"	8' - 0"	0' - 1 3/4"	WD	WD	AA		
1503-11	A/C		2' - 6"	7' - 0"	0' - 1"					
1503-11	CONDO	BEDROOM 1	2' - 8"	7' - 0"	0' - 2"				1HR	
1503-12	BATH		2' - 6"	7' - 0"	0' - 1"					
1503-12	BEDROOM 1	BATH 1	2' - 8"	7' - 0"	0' - 2"				1HR	
1503-13	BEDROOM 2	BALCONY	6' - 0"	7' - 0"	0' - 2"		AL/GL	AL	H	EXTERIOR STOREFRONT
1503-13	BATH 1	BATH 2	2' - 6"	7' - 0"	0' - 1"					
1503-14	CONDO	BALCONY	6' - 0"	7' - 0"	0' - 2"		AL/GL	AL	H	EXTERIOR STOREFRONT
1503-15	BEDROOM 1	BALCONY	6' - 0"	7' - 0"	0' - 2"		AL/GL	AL	H	EXTERIOR STOREFRONT
1503-16		ENTRY	2' - 0"	8' - 0"	0' - 1 3/4"	WD	WD	AA		


WINDOW SCHEDULE - UNIT 1503

MARK	NOM. WIDTH	NOM. HEIGHT	HEAD HT. A.F.F.	SILL HT. A.F.F.	GLASS FINISH	N. WALL	S. WALL	E. WALL	W. WALL	CEILING HT.
1503-17	2' - 8"	7' - 0"	9' - 0"	0' - 2"						
1503-18	6' - 0"	7' - 0"	9' - 0"	0' - 2"						
1503-19	6' - 0"	7' - 0"	9' - 0"	0' - 2"						
1503-20	6' - 0"	7' - 0"	9' - 0"	0' - 2"						
1503-21	6' - 0"	7' - 0"	9' - 0"	0' - 2"						
1503-22	6' - 0"	7' - 0"	9' - 0"	0' - 2"						
1503-23	6' - 0"	7' - 0"	9' - 0"	0' - 2"						
1503-24	6' - 0"	7' - 0"	9' - 0"	0' - 2"						
1503-25	6' - 0"	7' - 0"	9' - 0"	0' - 2"						
1503-26	6' - 0"	7' - 0"	9' - 0"	0' - 2"						
1503-27	6' - 0"	7' - 0"	9' - 0"	0' - 2"						

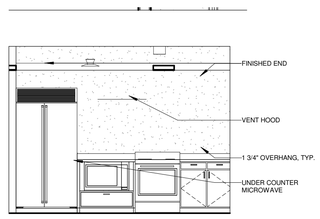


2 KITCHEN UNIT 1503 VIEW A

SCALE: 1/4" = 1'-0"

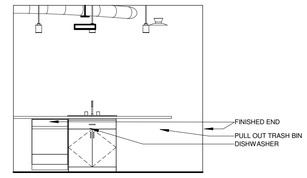


3 KITCHEN UNIT 1503 VIEW B

SCALE: 1/4" = 1'-0"

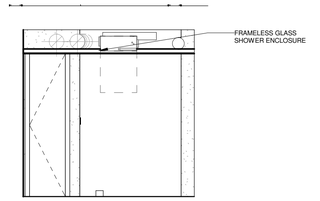


4 BATH UNIT 1503 VIEW A

SCALE: 1/4" = 1'-0"

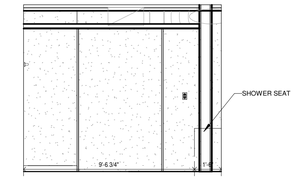


5 BATH UNIT 1503 VIEW B

SCALE: 1/4" = 1'-0"

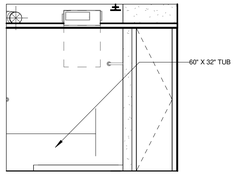

6 BATH UNIT 1503 VIEW C

SCALE: 1/4" = 1'-0"

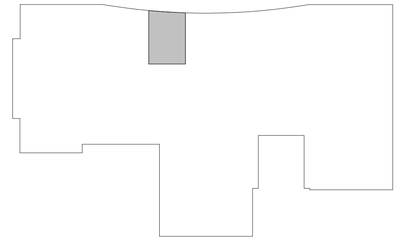

HB HARRY BAKER SMITH SA II ARCHITECTS II P L L C
189 Maple Ridge Drive Metairie, LA 70001
(504)-885-4477
central@hbsaii.com hbsaii.com
SINCE 1961

HARD ROCK HOTEL

1031 CANAL STREET
NEW ORLEANS, LOUISIANA

THESE PLANS AND SPECIFICATIONS HAVE BEEN PREPARED BY ME OR UNDER MY CLOSE PERSONAL SUPERVISION AND TO THE BEST OF MY KNOWLEDGE AND BELIEF THEY COMPLY WITH ALL CITY, STATE AND FEDERAL REQUIREMENTS. I AM NOT PROVIDING CONTRACT ADMINISTRATION.

CERTIFIED CORRECT

THIS DRAWING IS CONFIDENTIAL AND NOT BE LOANED, REPRODUCED, COPIED, EITHER WHOLLY OR IN PART, OR MADE PUBLIC IN ANY MANNER WITHOUT THE WRITTEN CONSENT OF HBSA II ARCHITECTS, A PROFESSIONAL LLC. ALL RIGHTS OF DESIGN OR INVENTION ARE RESERVED AND WILL REMAIN THE SOLE PROPERTY OF HBSA II ARCHITECTS A PROFESSIONAL LLC.

REVISION HISTORY


	4/26/2019	REVISION #12
1		
2		
3		
4		
5		
6		
7		
8		

CONDO 1503

PROJECT#: 1709
PHASE: CD
TEAM: Author
CHECKER: Checker
SCALE: AS NOTED
ISSUED: 2/1/2019
SHEET#:

AI-1.03

HRH_1031 CANAL ST_PDF ARCH SET_4/26/2019, 12:00 PM

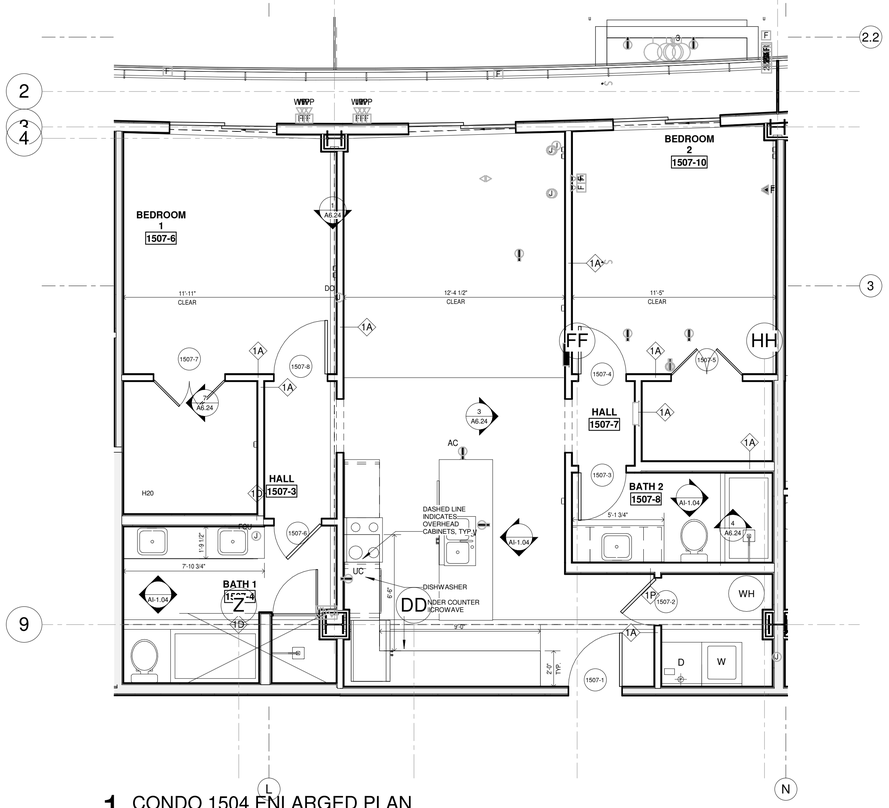

1 CONDO 1504 ENLARGED PLAN


SCALE: 1/4" = 1'-0"

DOOR SCHEDULE - UNIT 1504

MARK	FROM	TO	WIDTH	HEIGHT	THICKNESS	DOOR MATERIAL	DOOR FRAME	DOOR TYPE	FIRE RATING	REMARKS
1504	GYM	CORRIDOR	6' - 0"	7' - 0"	0' - 1 3/4"		HM	EE		
1504-1	CORRIDOR	KITCHEN	3' - 0"	7' - 0"	0' - 1 3/4"	WD	HM	AA	45 Min	1 HOUR RATED
1504-2	KITCHEN	LAUNDRY	4' - 0"	8' - 0"	0' - 1 3/4"	WD	WD	AA		
1504-3	KITCHEN	WH	3' - 0"	8' - 0"	0' - 1 3/4"	WD	WD	M		
1504-4	BATH	HALL	3' - 0"	8' - 0"	0' - 1 3/4"	WD	WD	AA		
1504-5	BATH	CLOS.	2' - 0"	8' - 0"	0' - 1 3/4"					
1504-6	KITCHEN	HALL	2' - 8"	8' - 0"	0' - 1 3/4"	WD	WD	V		
1504-7	CLOSET	BEDROOM	4' - 0"	8' - 0"	0' - 1 3/4"	WD	WD	V		
1504-8	BEDROOM	HALL	3' - 0"	7' - 0"	0' - 1 3/8"	WD	WD	AA		
1504-9	CLOSET	KITCHEN	2' - 0"	8' - 0"	0' - 1 3/4"					
1504-10	BALCONY	ADA CONDO	6' - 0"	7' - 0"	0' - 2"		AL	H		EXTERIOR STOREFRONT
1504-11	BALCONY	BEDROOM	6' - 0"	7' - 0"	0' - 2"		AL	H		EXTERIOR STOREFRONT


FINISH SCHEDULE - UNIT 1504

NUMBER	NAME	FLOOR FINISH	BASE FINISH	N. WALL	S. WALL	E. WALL	W. WALL	CEILING FINISH	CEILING HT.
1504	ADA CONDO								
1504-1	ENTRY								
1504-1	KITCHEN								
1504-2	H20								
1504-2	LAUNDRY								
1504-3	A/C								
1504-3	CLOSET								
1504-4	KITCHEN								
1504-4	WH								
1504-5	LIVING								
1504-5	HALL								
1504-6	BEDROOM								
1504-7	CLOSET								
1504-7	CLOSET								
1504-8	BATH								
1504-9	CLOS.								
1504-10	CLOSET								
1504-10	BALCONY								
1504-11	LAUNDRY								

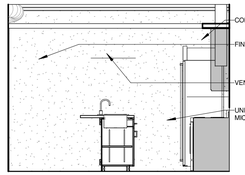


2 KITCHEN UNIT 1504 VIEW A

SCALE: 1/4" = 1'-0"

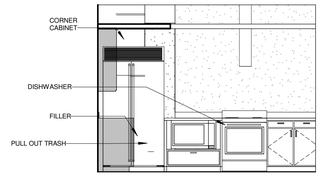


3 KITCHEN UNIT 1504 VIEW B

SCALE: 1/4" = 1'-0"

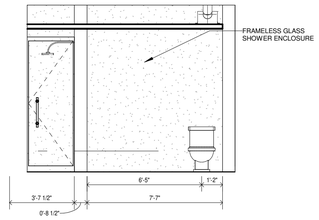


4 BATH 1 UNIT 1504 VIEW A

SCALE: 1/4" = 1'-0"

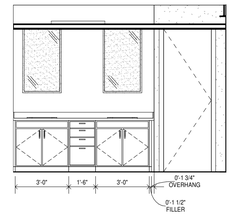


5 BATH 1 UNIT 1504 VIEW B

SCALE: 1/4" = 1'-0"

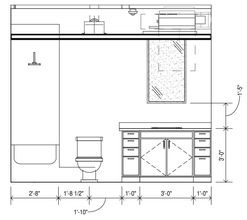


6 BATH 2 UNIT 1504 VIEW A

SCALE: 1/4" = 1'-0"

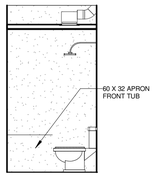

7 BATH 2 UNIT 1504 VIEW B

SCALE: 1/4" = 1'-0"

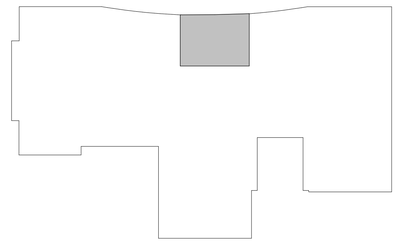

CONDO 1504

HB HARRY BAKER SMITH SA II ARCHITECTS II
P L L C
189 Maple Ridge Drive Metairie, LA 70001
(504)-885-4477
central@hbsai.com hbsai.com
SINCE 1961

HARD ROCK HOTEL

1031 CANAL STREET
NEW ORLEANS, LOUISIANA

THESE PLANS AND SPECIFICATIONS HAVE BEEN PREPARED BY ME OR UNDER MY CLOSE PERSONAL SUPERVISION AND TO THE BEST OF MY KNOWLEDGE AND BELIEF THEY COMPLY WITH ALL CITY, STATE AND FEDERAL REQUIREMENTS, AND I AM NOT PROVIDING CONTRACT ADMINISTRATION.

CERTIFIED CORRECT

THIS DRAWING IS CONFIDENTIAL AND NOT BE LOANED, REPRODUCED, COPIED, EITHER WHOLLY OR IN PART, OR MADE PUBLIC IN ANY MANNER WITHOUT THE WRITTEN CONSENT OF HBSA II ARCHITECTS, A PROFESSIONAL L.L.C. ALL RIGHTS OF DESIGN OR INVENTION ARE RESERVED AND WILL REMAIN THE SOLE PROPERTY OF HBSA II ARCHITECTS A PROFESSIONAL L.L.C.


REVISION HISTORY

	4/26/2019							
REVISION #12								
1	2	3	4	5	6	7	8	

PROJECT#: 1709
PHASE: CD
TEAM: Author
CHECKER: Checker
SCALE: AS NOTED
ISSUED: 2/1/2019
SHEET#:

AI-1.04

HRH_1031 CANAL ST_PKP ARCH SET_4/26/2019, 12:00 PM

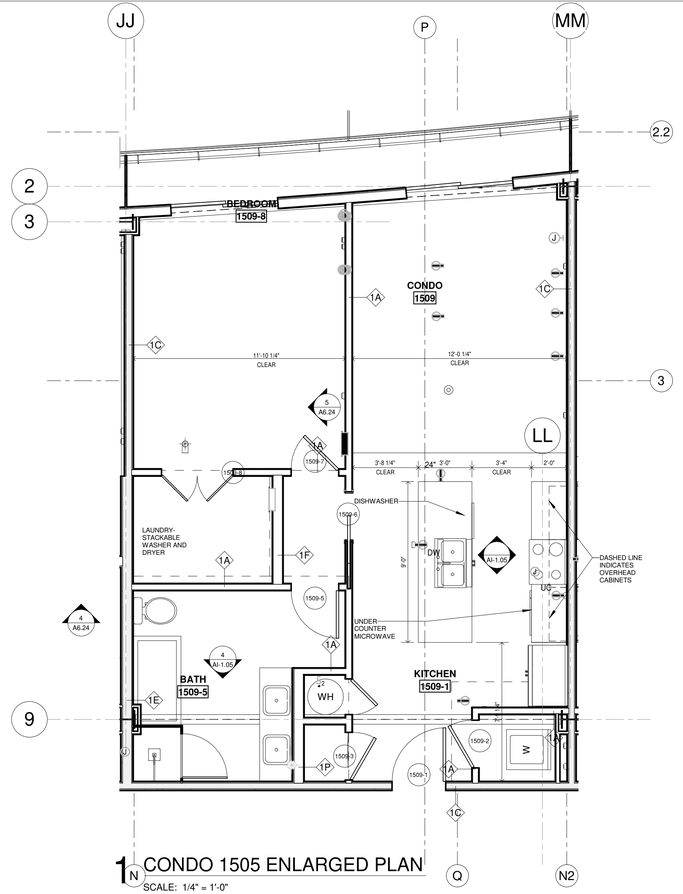


1 CONDO 1505 ENLARGED PLAN

SCALE: 1/4" = 1'-0"


DOOR SCHEDULE - UNIT 1505										
MARK	FROM	TO	WIDTH	HEIGHT	THICKNESS	DOOR MATERIAL	DOOR FRAME	DOOR TYPE	FIRE RATING	REMARKS
1505	CORRIDOR	STAIR 1	3' - 0"	7' - 0"	0' - 1 3/4"		HM	E	2HR	
1505-1	CORRIDOR	HALL	3' - 0"	7' - 0"	0' - 1 3/4"	WD	HM	AA	45 Min	1 HOUR RATED
1505-2	HALL	BATH 2	2' - 8"	8' - 0"	0' - 1 3/4"	WD	WD	AA		
1505-3	LAUNDRY	HALL	2' - 8"	8' - 0"	0' - 1 3/4"	WD	WD	AA		
1505-4	HALL	BEDROOM 2	2' - 8"	8' - 0"	0' - 1 3/4"	WD	WD	AA		
1505-5	WH	KITCHEN	2' - 6"	7' - 0"	0' - 2"	WD	WD	V		DOUBLE DOOR / PAIR
1505-6	BEDROOM 2	CLOSET	4' - 0"	8' - 0"	0' - 1 3/4"	WD	WD	V		
1505-7	BEDROOM 1	BATH 1	2' - 8"	8' - 0"	0' - 1 3/4"	WD	WD	M		
1505-8	BEDROOM 1	CLOSET	3' - 0"	8' - 0"	0' - 1 3/8"		WD	V		
1505-9	BEDROOM 1	CLOSET	5' - 0"	8' - 0"	0' - 1 3/8"	WD	WD	V		DOUBLE DOOR / PAIR
1505-10	CONDO	BEDROOM 1	2' - 8"	8' - 0"	0' - 1 3/4"	WD	WD	AA		
1505-11	CONDO	BALCONY	6' - 0"	7' - 0"	0' - 2"	AL/GL	AL	H		EXTERIOR STOREFRONT

FINISH SCHEDULE - UNIT 1505									
NUMBER	NAME	FLOOR FINISH	BASE FINISH	N. WALL	S. WALL	E. WALL	W. WALL	CEILING FINISH	CEILING HT.
1505	CONDO								
1505-1	HALL								
1505-2	STOR.								
1505-2	BATH 2								
1505-3	A/C								
1505-3	LAUNDRY								
1505-4	BEDROOM 2								
1505-5	CLOSET								
1505-6	CLOSET								
1505-6	WH								
1505-7	LAUNDRY								
1505-7	KITCHEN								
1505-8	H2O								
1505-8	BEDROOM 1								
1505-9	CLOSET								
1505-10	HALL								
1505-10	CLOSET								
1505-11	BATH 1								
1505-12	BALCONY								

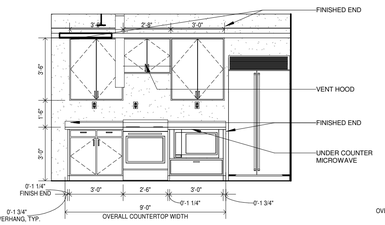


3 KITCHEN UNIT 1505 VIEW A

SCALE: 1/4" = 1'-0"

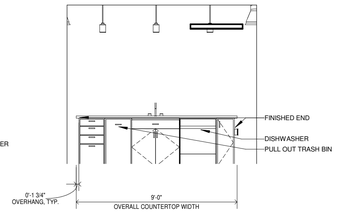

2 KITCHEN UNIT 1505 VIEW B

SCALE: 1/4" = 1'-0"

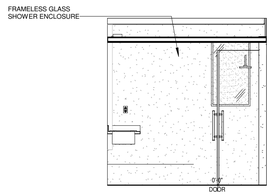

4 BATH UNIT 1505

SCALE: 1/4" = 1'-0"

HB HARRY BAKER SMITH SA II ARCHITECTS II
P L L C
189 Maple Ridge Drive Metairie, LA 70001
(504)-885-4477
central@hbsaii.com hbsaii.com
SINCE 1961

HARD ROCK HOTEL

1031 CANAL STREET
NEW ORLEANS, LOUISIANA

THESE PLANS AND SPECIFICATIONS HAVE BEEN PREPARED BY ME OR UNDER MY CLOSE PERSONAL SUPERVISION AND TO THE BEST OF MY KNOWLEDGE AND BELIEF THEY COMPLY WITH ALL CITY, STATE AND FEDERAL REQUIREMENTS, AND I AM NOT PROVIDING CONTRACT ADMINISTRATION.

CERTIFIED CORRECT

THIS DRAWING IS CONFIDENTIAL AND NOT BE LOANED, REPRODUCED, COPIED, EITHER WHOLLY OR IN PART, OR MADE PUBLIC IN ANY MANNER WITHOUT THE WRITTEN CONSENT OF HBSA II ARCHITECTS, A PROFESSIONAL LLC. ALL RIGHTS OF DESIGN OR INVENTION ARE RESERVED AND WILL REMAIN THE SOLE PROPERTY OF HBSA II ARCHITECTS A PROFESSIONAL LLC.


REVISION HISTORY								
4/26/2019								
REVISION #12								
1	2	3	4	5	6	7	8	

CONDO 1505

PROJECT#: 1709
PHASE: CD
TEAM: Author
CHECKER: Checker
SCALE: AS NOTED
ISSUED: 2/1/2019
SHEET#:

AI-1.05


HRH_1031 CANAL ST_PDF ARCH SET_4/26/2019, 12:00 PM

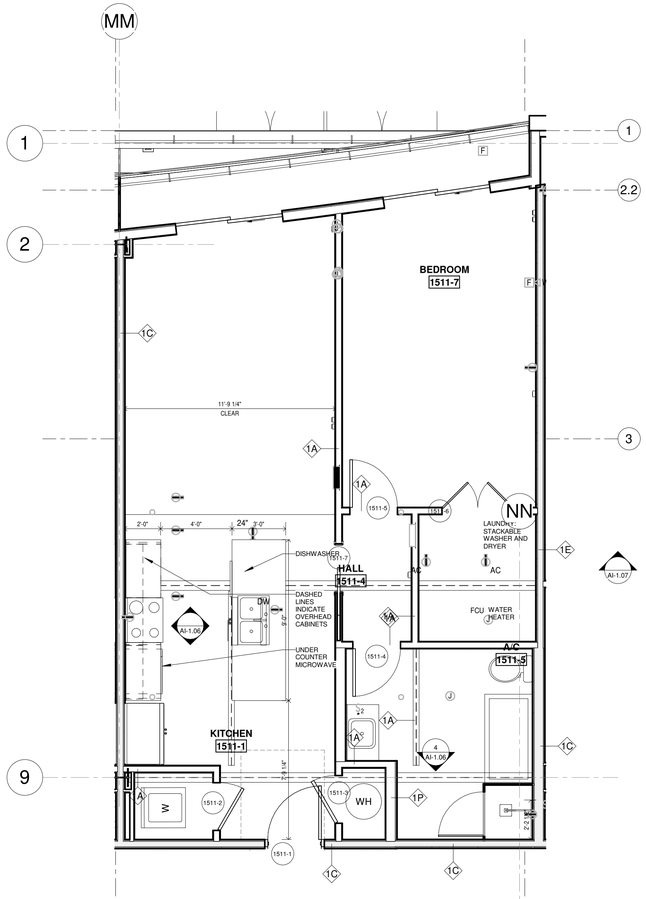

1 CONDO 1506 ENLARGED PLAN


SCALE: 1/4" = 1'-0"

DOOR SCHEDULE - UNIT 1506										
MARK	FROM	TO	WIDTH	HEIGHT	THICKNESS	DOOR MATERIAL	DOOR FRAME	DOOR TYPE	FIRE RATING	REMARKS
1506	CORRIDOR	ELEV. LOBBY	6' - 0"	7' - 0"	0' - 1 3/4"		HM	S		
1506-1	CORRIDOR	Room	3' - 0"	8' - 0"	0' - 1 3/4"	WD	HM	AA	1HR	1 HOUR RATED
1506-2	LAUNDRY	Room	4' - 0"	8' - 0"	0' - 1 3/4"	WD	WD	M		
1506-3	HALL	BATH	3' - 0"	8' - 0"	0' - 1 3/4"	WD	WD	M		
1506-4	Room	HALL	2' - 8"	8' - 0"	0' - 1 3/4"	WD	WD	M		
1506-5	CLOS.	BATH	2' - 0"	8' - 0"	0' - 1 3/4"	WD	WD	AA		
1506-6	HALL	BEDROOM	3' - 0"	7' - 0"	0' - 1 3/8"	WD	WD	V		
1506-7	BEDROOM	HALL	4' - 0"	8' - 0"	0' - 1 3/4"	WD	WD	M		
1506-8	CLOS.	BATH	2' - 0"	8' - 0"	0' - 1 3/4"					
1506-9	CLOS.	Room	4' - 0"	8' - 0"	0' - 1 3/4"					
1506-10	ADA CONDO	BALCONY	6' - 0"	7' - 0"	0' - 2"		AL	H		EXTERIOR STOREFRONT
1506-11	BEDROOM	BALCONY	6' - 0"	7' - 0"	0' - 2"		AL	H		EXTERIOR STOREFRONT

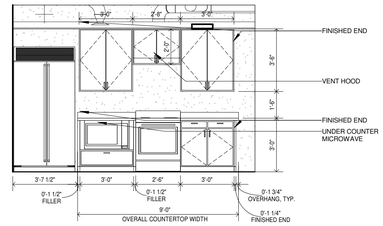


2 KITCHEN UNIT 1506 VIEW A

SCALE: 1/4" = 1'-0"

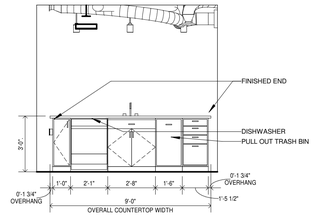

3 KITCHEN UNIT 1506 VIEW B

SCALE: 1/4" = 1'-0"

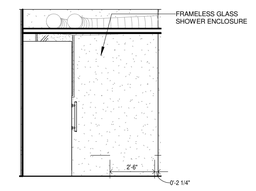

4 BATH UNIT 1506 VIEW A

SCALE: 1/4" = 1'-0"

HB HARRY BAKER SMITH
SA II ARCHITECTS II
P L L C
189 Maple Ridge Drive Metairie, LA 70001
(504)-885-4477
central@hbsaii.com hbsaii.com
SINCE 1961

HARD ROCK HOTEL

1031 CANAL STREET
NEW ORLEANS, LOUISIANA

THESE PLANS AND SPECIFICATIONS HAVE BEEN PREPARED BY ME, OR UNDER MY CLOSE PERSONAL SUPERVISION AND TO THE BEST OF MY KNOWLEDGE AND BELIEF THEY COMPLY WITH ALL CITY, STATE AND FEDERAL REQUIREMENTS, AND I AM NOT PROVIDING CONTRACT ADMINISTRATION.

CERTIFIED CORRECT

THIS DRAWING IS CONFIDENTIAL AND NOT BE LOANED, REPRODUCED, COPIED, EITHER WHOLLY OR IN PART, OR MADE PUBLIC IN ANY MANNER WITHOUT THE WRITTEN CONSENT OF HBSA II ARCHITECTS, A PROFESSIONAL L.L.C. ALL RIGHTS OF DESIGN OR INVENTION ARE RESERVED AND WILL REMAIN THE SOLE PROPERTY OF HBSA II ARCHITECTS A PROFESSIONAL L.L.C.

REVISION HISTORY


	REVISION #12	4/26/2019
1		
2		
3		
4		
5		
6		
7		
8		

CONDO 1506

PROJECT#: 1709
PHASE: CD
TEAM: Author
CHECKER: Checker
SCALE: AS NOTED
ISSUED: 2/1/2019
SHEET#:

AI-1.06

HRHL-1031 CANAL ST_PDF ARCH SET_4/26/2019, 12:00 PM

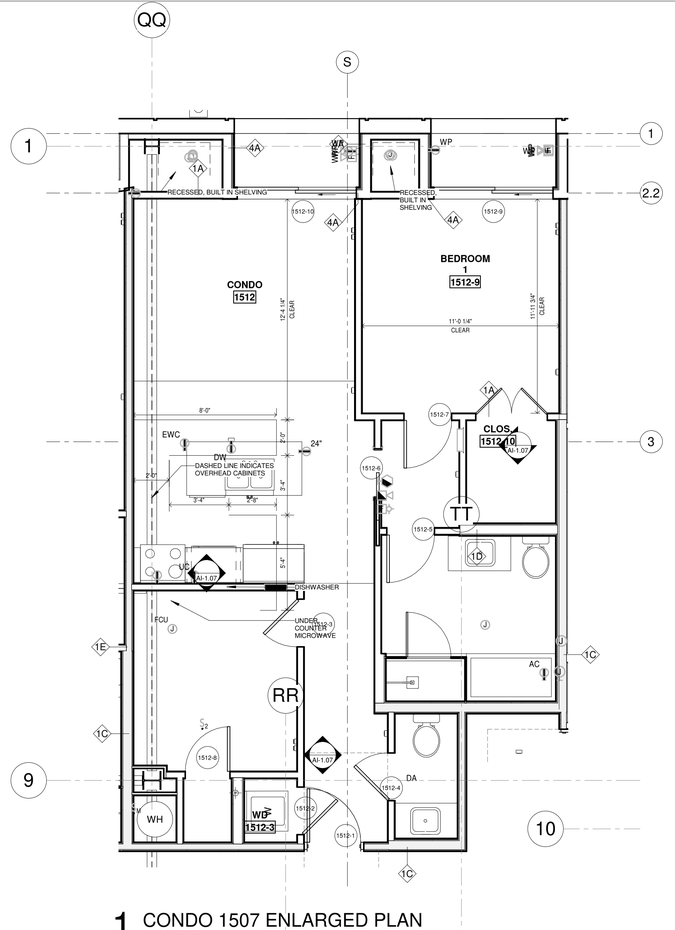

1 CONDO 1507 ENLARGED PLAN


SCALE: 1/4" = 1'-0"

DOOR SCHEDULE - UNIT 1507

MARK	FROM	TO	WIDTH	HEIGHT	THICKNESS	DOOR MATERIAL	DOOR FRAME	DOOR TYPE	FIRE RATING	REMARKS
1507	GYM	IDF	3' - 0"	7' - 0"	0' - 1 3/4"		HM	F		
1507-1	CORRIDOR	KITCHEN	3' - 0"	8' - 0"	0' - 1 3/4"	WD	HM	AA	1HR	1 HOUR RATED
1507-2	LAUNDRY	KITCHEN	2' - 8"	8' - 0"	0' - 1 3/4"	WD	WD	AA		
1507-3	HALL	BATH 2	2' - 8"	8' - 0"	0' - 1 3/4"	WD	WD	AA		
1507-4	BEDROOM 2	HALL	2' - 8"	8' - 0"	0' - 1 3/4"	WD	WD	AA		
1507-5	CLSOET	BEDROOM 2	4' - 0"	8' - 0"	0' - 1 3/4"	WD	WD	V		
1507-6	HALL	BATH 1	2' - 8"	8' - 0"	0' - 1 3/4"	WD	WD	AA		
1507-7	BEDROOM 1	CLSOET	4' - 0"	8' - 0"	0' - 1 3/4"	WD	WD	V		
1507-8	HALL	BEDROOM 1	3' - 0"	8' - 0"	0' - 1 3/4"	WD	WD	AA		
1507-9	BALCONY	BEDROOM 1	6' - 0"	7' - 0"	0' - 2"		AL	H		EXTERIOR STOREFRONT
1507-10	BALCONY	CONDO	6' - 0"	7' - 0"	0' - 2"		AL	H		EXTERIOR STOREFRONT
1507-11	BEDROOM 2	BALCONY	6' - 0"	7' - 0"	0' - 2"		AL	H		EXTERIOR STOREFRONT
1507-147	OUTSIDE	GENERATOR	4' - 0"	9' - 0"	0' - 1 3/4"		M	B		
1507-148		GENERATOR	4' - 0"	4' - 1"	0' - 1 3/4"					


FINISH SCHEDULE - UNIT 1507

NUMBER	NAME	FLOOR FINISH	BASE FINISH	N. WALL	S. WALL	E. WALL	W. WALL	CEILING FINISH	CEILING HT.
1507	CONDO								
1507-1	ENTRY								
1507-1	KITCHEN								
1507-2	LAUNDRY								
1507-3	HALL								
1507-3	BATH 2								
1507-4	KITCHEN								
1507-4	BATH 1								
1507-5	CLSOET								
1507-6	BEDROOM 1								
1507-7	HALL								
1507-8	BATH 2								
1507-8	WATER								
1507-9	BATH								
1507-9	CLSOET								
1507-10	BEDROOM 2								
1507-10	BEDROOM 2								
1507-11	CLOSET								
1507-11	BALCONY								

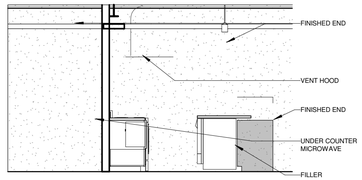


2 KITCHEN UNIT 1507 VIEW A

SCALE: 1/4" = 1'-0"

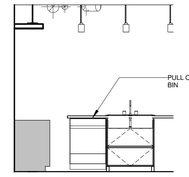


3 KITCHEN UNIT 1507 VIEW B

SCALE: 1/4" = 1'-0"

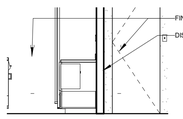


4 KITCHEN UNIT 1507 VIEW C

SCALE: 1/4" = 1'-0"

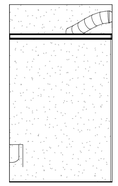


5 BATH 1 UNIT 1507 VIEW A

SCALE: 1/4" = 1'-0"

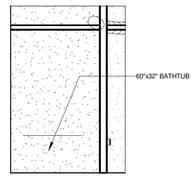


6 BATH 1 UNIT 1507 VIEW B

SCALE: 1/4" = 1'-0"

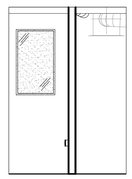

7 BATH 2 UNIT 1507 VIEW A

SCALE: 1/4" = 1'-0"

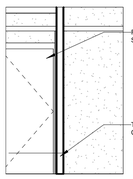

8 BATH 2 UNIT 1507 VIEW B

SCALE: 1/4" = 1'-0"

HB HARRY BAKER SMITH SA II ARCHITECTS II
P L L C
189 Maple Ridge Drive Metairie, LA 70001
(504)-885-4477
central@hbsaii.com hbsaii.com
SINCE 1961

HARD ROCK HOTEL

1031 CANAL STREET
NEW ORLEANS, LOUISIANA

THESE PLANS AND SPECIFICATIONS HAVE BEEN PREPARED BY ME OR UNDER MY CLOSE PERSONAL SUPERVISION AND TO THE BEST OF MY KNOWLEDGE AND BELIEF THEY COMPLY WITH ALL CITY, STATE AND FEDERAL REQUIREMENTS, AND AM NOT PROVIDING A CONTRACT ADMINISTRATION.

CERTIFIED CORRECT

THIS DRAWING IS CONFIDENTIAL AND NOT BE LOANED, REPRODUCED, COPIED, EITHER WHOLLY OR IN PART, OR MADE PUBLIC IN ANY MANNER WITHOUT THE WRITTEN CONSENT OF HBSA II ARCHITECTS, A PROFESSIONAL LLC. ALL RIGHTS OF DESIGN OR INVENTION ARE RESERVED AND WILL REMAIN THE SOLE PROPERTY OF HBSA II ARCHITECTS A PROFESSIONAL LLC.

REVISION HISTORY


	REVISION #12	4/26/2019
1		
2		
3		
4		
5		
6		
7		
8		

CONDO 1507

PROJECT#: 1709
PHASE: CD
TEAM: Author
CHECKER: Checker
SCALE: AS NOTED
ISSUED: 2/1/2019
SHEET#:

AI-1.07

HRH_1031 CANAL ST_RDF ARCH SET_4/26/2019, 12:00 PM

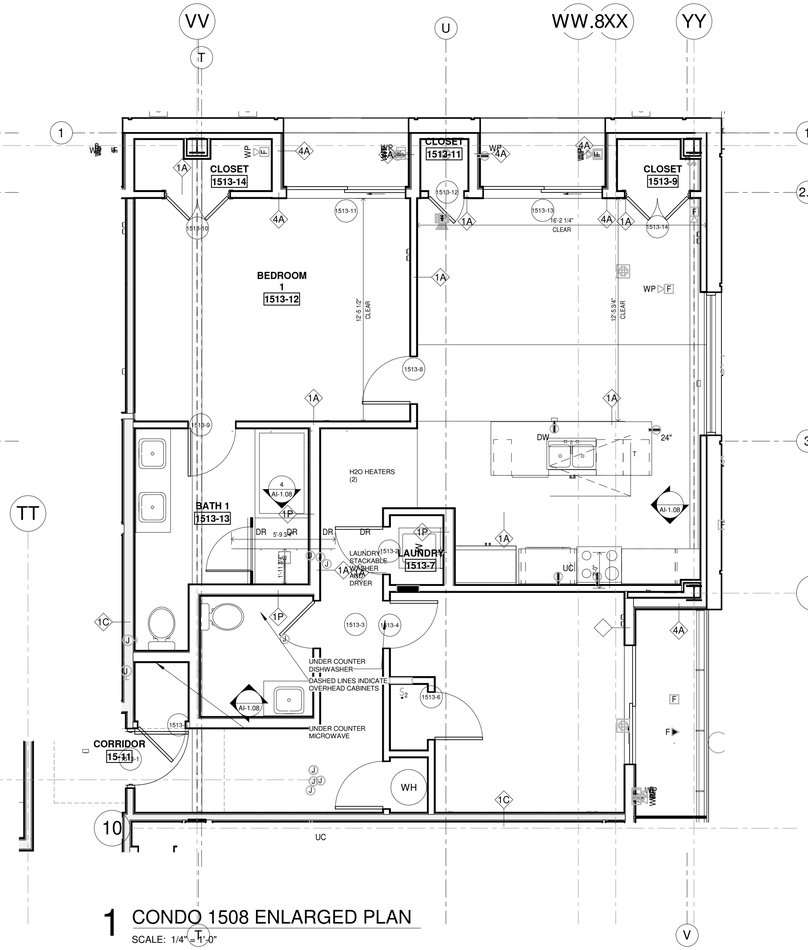

1 CONDO 1508 ENLARGED PLAN


SCALE: 1/4" = 1'-0"

DOOR SCHEDULE - UNIT 1508

MARK	FROM	TO	WIDTH	HEIGHT	THICKNESS	DOOR MATERIAL	DOOR FRAME	DOOR TYPE	FIRE RATING	REMARKS
1508-1	CORRIDOR	HALL	3' - 0"	7' - 0"	0' - 1 3/4"	WD	HM	AA	45 Min	1 HOUR RATED
1508-2	HALL	BATH 2	2' - 8"	8' - 0"	0' - 1 3/4"	WD	WD	AA		
1508-3	CLOS.	HALL	2' - 8"	8' - 0"	0' - 1 3/4"	WD	WD	AA		
1508-4	HALL	BEDROOM 2	3' - 0"	8' - 0"	0' - 1 3/4"	WD	WD	AA		
1508-5	CLOSET	BEDROOM 2	4' - 0"	8' - 0"	0' - 1 3/4"	WD	WD	CC		DOUBLE DOOR / PAIR
1508-6	WH	KITCHEN	2' - 0"	8' - 0"	0' - 1 3/4"	WD	WD	AA		DOUBLE DOOR / PAIR
1508-7	BEDROOM 1	BATH 1	2' - 8"	8' - 0"	0' - 1 3/4"	WD	WD	AA		
1508-8	LAUNDRY	BEDROOM 1	3' - 0"	8' - 0"	0' - 1 3/4"	WD	WD	V		
1508-9	BEDROOM 1	CLOSET	3' - 0"	8' - 0"	0' - 1 3/4"	WD	WD	V		DOUBLE DOOR / PAIR
1508-10	BEDROOM 1	CONDO	3' - 0"	8' - 0"	0' - 1 3/4"	WD	WD	AA		
1508-11	BEDROOM 1	BALCONY	6' - 0"	7' - 0"	0' - 2"	AL/GL	AL	H		EXTERIOR STOREFRONT


FINISH SCHEDULE - UNIT 1508

NUMBER	NAME	FLOOR FINISH	BASE FINISH	N. WALL	S. WALL	E. WALL	W. WALL	CEILING FINISH	CEILING HT.
1508	CONDO								
1508-1	HALL								
1508-2	KITCHEN								
1508-2	BATH 2								
1508-3	LIVING								
1508-3	CLOS.								
1508-4	HALL								
1508-4	BEDROOM 2								
1508-5	LAUNDRY								
1508-5	CLOSET								
1508-6	WH								
1508-7	KITCHEN								
1508-7	STOR.								
1508-8	BEDROOM 1								
1508-9	LAUNDRY								
1508-10	CLOS.								
1508-10	CLOSET								
1508-11	BATH 1								
1508-12	BEDROOM 2								
1508-12	BALCONY								
1508-14	CLOSET								
1508-15	BATH 2								

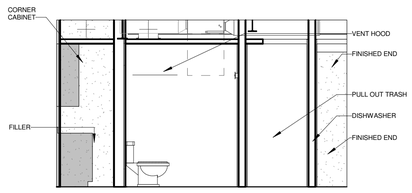


2 KITCHEN UNIT 1508 VIEW A

SCALE: 1/4" = 1'-0"

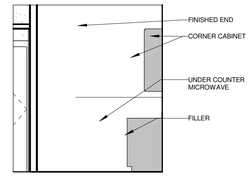


3 KITCHEN UNIT 1508 VIEW B

SCALE: 1/4" = 1'-0"

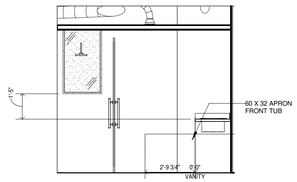


4 BATH 1 UNIT 1508

SCALE: 1/4" = 1'-0"

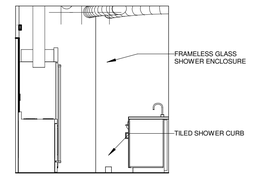

5 BATH 2 UNIT 1508 VIEW A

SCALE: 1/4" = 1'-0"

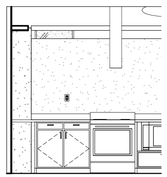

6 BATH 2 UNIT 1508 VIEW B

SCALE: 1/4" = 1'-0"

HB HARRY BAKER SMITH SA II ARCHITECTS II P L L C
189 Maple Ridge Drive Metairie, LA 70001
(504)-885-4477
central@hbsaii.com hbsaii.com
SINCE 1961

HARD ROCK HOTEL

1031 CANAL STREET
NEW ORLEANS, LOUISIANA

THESE PLANS AND SPECIFICATIONS HAVE BEEN PREPARED BY ME OR UNDER MY CLOSE PERSONAL SUPERVISION AND TO THE BEST OF MY KNOWLEDGE AND BELIEF THEY COMPLY WITH ALL CITY, STATE AND FEDERAL REQUIREMENTS, AND AM NOT PROVIDING A CONTRACT ADMINISTRATION.

CERTIFIED CORRECT

THIS DRAWING IS CONFIDENTIAL AND NOT BE LOANED, REPRODUCED, COPIED, EITHER WHOLLY OR IN PART, OR MADE PUBLIC IN ANY MANNER WITHOUT THE WRITTEN CONSENT OF HBSA II ARCHITECTS, A PROFESSIONAL LLC. ALL RIGHTS OF DESIGN OR INVENTION ARE RESERVED AND WILL REMAIN THE SOLE PROPERTY OF HBSA II ARCHITECTS A PROFESSIONAL L.L.C.

REVISION HISTORY


	1	2	3	4	5	6	7	8
REVISION #12								
4/26/2019								

CONDO 1508

PROJECT#: 1709
PHASE: CD
TEAM: Author
CHECKER: Checker
SCALE: AS NOTED
ISSUED: 2/1/2019
SHEET#:

AI-1.08

RPR-1031 CANAL ST_PDF ARCH SET_4/26/2019, 12:26 PM

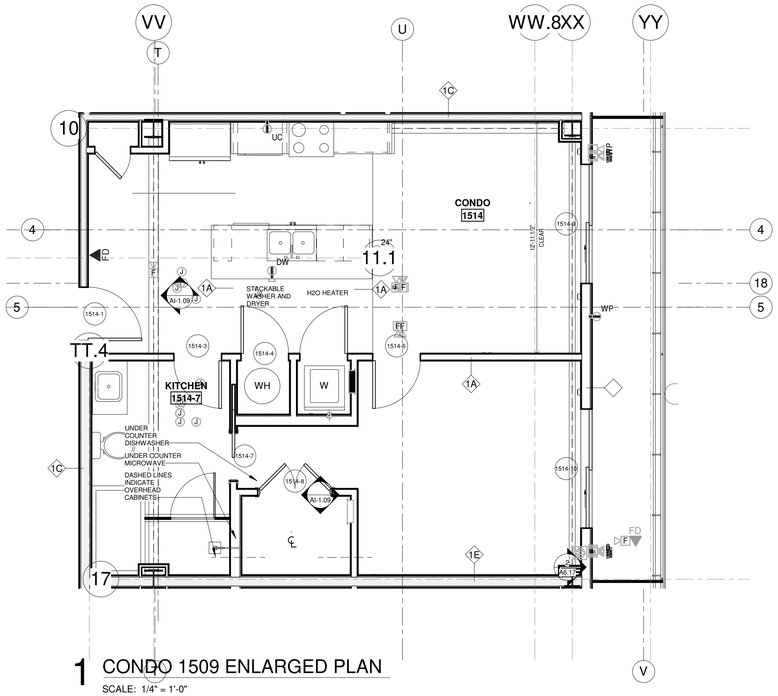

1 CONDO 1509 ENLARGED PLAN


SCALE: 1/4" = 1'-0"

DOOR SCHEDULE - UNIT 1509

MARK	FROM	TO	WIDTH	HEIGHT	THICKNESS	DOOR MATERIAL	DOOR FRAME	DOOR TYPE	FIRE RATING	REMARKS
1509		CORRIDOR	6' - 0"	7' - 0"	0' - 1 3/4"		HM	S		
1509-1	CORRIDOR	KITCHEN	3' - 0"	8' - 0"	0' - 1 3/4"	WD	WD	AA		1 HOUR RATED
1509-2	LAUNDRY	KITCHEN	2' - 8"	8' - 0"	0' - 1 3/4"	WD	WD	AA		
1509-3	KITCHEN	CLOS.	2' - 8"	8' - 0"	0' - 1 3/4"	WD	WD	AA		
1509-4	WH	KITCHEN	2' - 0"	8' - 0"	0' - 1 3/4"					
1509-5	HALL	BATH	2' - 8"	8' - 0"	0' - 1 3/4"	WD	WD	AA		
1509-6	KITCHEN	HALL	2' - 8"	8' - 0"	0' - 1 3/4"	WD	WD	AA		
1509-7	HALL	BEDROOM	2' - 8"	8' - 0"	0' - 1 3/4"	WD	WD	AA		
1509-8	CLSOET	BEDROOM	4' - 0"	8' - 0"	0' - 1 3/4"	WD	WD	V		DOUBLE DOOR / PAIR
1509-9	BEDROOM	BALCONY	6' - 0"	7' - 0"	0' - 2"		AL	H		EXTERIOR STOREFRONT
1509-10	CONDO	BALCONY	6' - 0"	7' - 0"	0' - 2"		AL	H		EXTERIOR STOREFRONT
1509-11	KITCHEN	KITCHEN	2' - 6"	7' - 0"	0' - 1"					
1509-17	BATH	BEDROOM	2' - 8"	8' - 0"	0' - 1 3/4"	WD	WD	AA		1 HOUR RATED
1509-19	BATH	BATH	2' - 6"	7' - 0"	0' - 1"					


FINISH SCHEDULE - UNIT 1509

NUMBER	NAME	FLOOR FINISH	BASE FINISH	N. WALL	S. WALL	E. WALL	W. WALL	CEILING FINISH	CEILING HT.
1509	CONDO								
1509-1	KITCHEN								
1509-2	A/C								
1509-2	LAUNDRY								
1509-3	LIVING								
1509-3	WH								
1509-4	LAUNDRY								
1509-4	CLOS.								
1509-5	BATH								
1509-5	H20								
1509-6	HALL								
1509-7	CLOSET								
1509-7	CLSOET								
1509-8	BEDROOM								
1509-8	BATH								
1509-9	BALCONY								

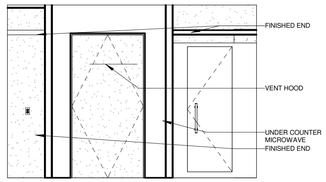


4 KITCHEN UNIT 1509 VIEW A

SCALE: 1/4" = 1'-0"

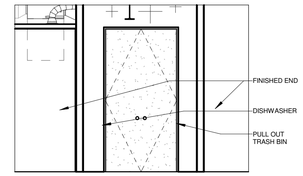


5 KITCHEN UNIT 1509 VIEW B

SCALE: 1/4" = 1'-0"

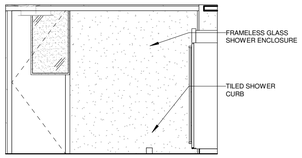

2 BATH UNIT 1509 VIEW A

SCALE: 1/4" = 1'-0"

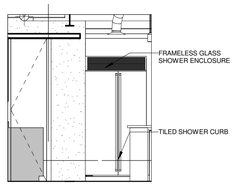

3 BATH UNIT 1509 VIEW B

SCALE: 1/4" = 1'-0"

HB HARRY BAKER SMITH SA II ARCHITECTS II
P L L C
189 Maple Ridge Drive Metairie, LA 70001
(504)-885-4477
central@hbsai.com hbsai.com
SINCE 1961

HARD ROCK HOTEL

1031 CANAL STREET
NEW ORLEANS, LOUISIANA

THESE PLANS AND SPECIFICATIONS HAVE BEEN PREPARED BY ME OR UNDER MY CLOSE PERSONAL SUPERVISION AND TO THE BEST OF MY KNOWLEDGE AND BELIEF THEY COMPLY WITH ALL CITY, STATE AND FEDERAL REQUIREMENTS, AND AM NOT PROVIDING CONTRACT ADMINISTRATION.

CERTIFIED CORRECT

THIS DRAWING IS CONFIDENTIAL AND NOT BE LOANED, REPRODUCED, COPIED, EITHER WHOLLY OR IN PART, OR MADE PUBLIC IN ANY MANNER WITHOUT THE WRITTEN CONSENT OF HBSA II ARCHITECTS, A PROFESSIONAL L.L.C. ALL RIGHTS OF DESIGN OR INVENTION ARE RESERVED AND WILL REMAIN THE SOLE PROPERTY OF HBSA II ARCHITECTS A PROFESSIONAL L.L.C.

REVISION HISTORY


	4/26/2019
1	REVISION #12
2	
3	
4	
5	
6	
7	
8	

CONDO 1509

PROJECT#: 1709
PHASE: CD
TEAM: Author
CHECKER: Checker
SCALE: AS NOTED
ISSUED: 2/1/2019
SHEET#:

AI-1.09

HRHL-1031 CANAL ST_CPDF ARCH SET_4/26/2019, 12:09 PM

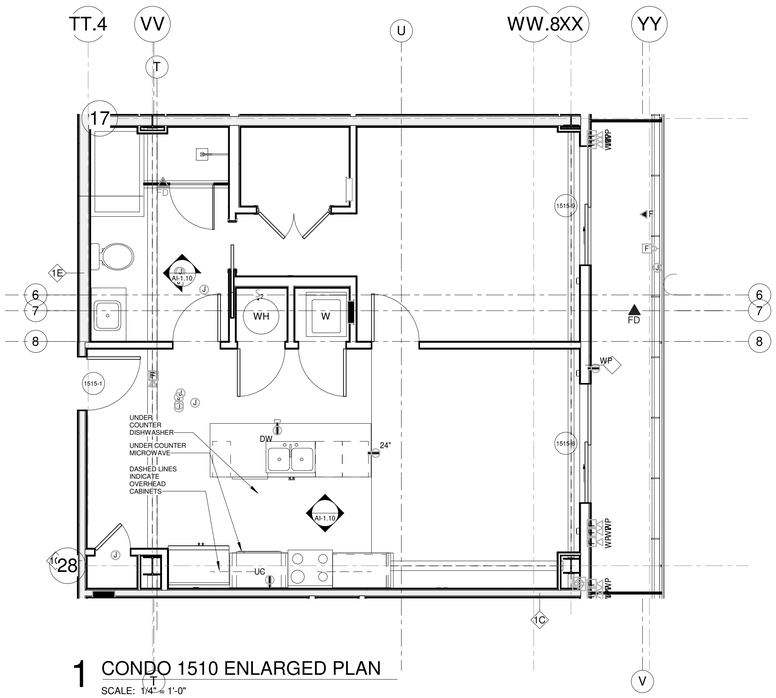

1 CONDO 1510 ENLARGED PLAN


SCALE: 1/4" = 1'-0"

DOOR SCHEDULE - UNIT 1510

MARK	FROM	TO	WIDTH	HEIGHT	THICKNESS	DOOR MATERIAL	DOOR FRAME	DOOR TYPE	FIRE RATING	REMARKS
1510-1	CORRIDOR	HALL	3' - 0"	7' - 0"	0' - 1 3/4"	WD	WD	AA	45 Min	
1510-2	HALL	BATH 2	2' - 8"	8' - 0"	0' - 1 3/4"	WD	WD	AA		
1510-3	CLOS.	HALL	2' - 0"	8' - 0"	0' - 1 3/4"	AL/GL	WD	AA		
1510-4	HALL	BEDROOM 2	3' - 0"	8' - 0"	0' - 1 3/4"	WD	WD	AA		
1510-5	CLOSET	BEDROOM 2	4' - 0"	8' - 0"	0' - 1 3/4"	WD	WD	V		
1510-6	WH	KITCHEN	2' - 0"	8' - 0"	0' - 1 3/4"	WD	WD	AA		
1510-7	BEDROOM 1	BATH 1	2' - 8"	8' - 0"	0' - 1 3/4"	WD	WD	AA		
1510-8	LAUNDRY	BEDROOM 1	3' - 0"	8' - 0"	0' - 1 3/4"	WD	WD	V		DOUBLE DOOR / PAIR
1510-9	BEDROOM 1	CLOSET	3' - 0"	8' - 0"	0' - 1 3/4"	WD	WD	V		DOUBLE DOOR / PAIR
1510-10	CONDO	BEDROOM 1	3' - 0"	8' - 0"	0' - 1 3/4"	WD	WD	AA		
1510-11	CONDO	BALCONY	6' - 0"	7' - 0"	0' - 2"	AL/GL	AL	H		EXTERIOR STOREFRONT
1510-12	BEDROOM 1	BALCONY	6' - 0"	7' - 0"	0' - 2"	AL/GL	AL	H		EXTERIOR STOREFRONT
15108	BATH 1	BATH 1	2' - 6"	7' - 0"	0' - 1"					


FINISH SCHEDULE - UNIT 1510

NUMBER	NAME	FLOOR FINISH	BASE FINISH	N. WALL	S. WALL	E. WALL	W. WALL	CEILING FINISH	CEILING HT.
1510	CONDO								
1510-1	KITCHEN								
1510-1	HALL								
1510-2	A/C								
1510-2	BATH 2								
1510-3	LAUNDRY								
1510-3	CLOS.								
1510-4	H2O								
1510-4	BEDROOM 2								
1510-5	CLOSET								
1510-6	BEDROOM								
1510-6	WH								
1510-7	KITCHEN								
1510-7	CLOSET								
1510-8	BATH								
1510-8	BEDROOM 1								
1510-9	LAUNDRY								
1510-10	CLOSET								
1510-11	BATH 1								
1510-12	BALCONY								

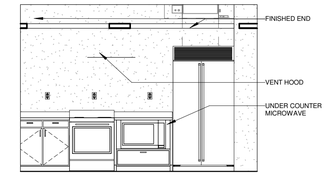


2 KITCHEN UNIT 1510 VIEW A

SCALE: 1/4" = 1'-0"

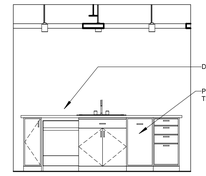


3 KITCHEN UNIT 1510 VIEW B

SCALE: 1/4" = 1'-0"

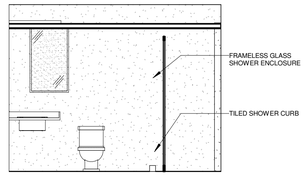

4 BATH UNIT 1510 VIEW A

SCALE: 1/4" = 1'-0"

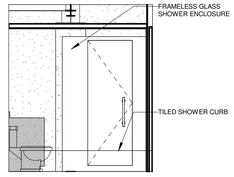

5 BATH UNIT 1510 VIEW B

SCALE: 1/4" = 1'-0"

HB HARRY BAKER SMITH SA II ARCHITECTS II P L L C
189 Maple Ridge Drive Metairie, LA 70001
(504)-885-4477
central@hbsaii.com hbsaii.com
SINCE 1961

HARD ROCK HOTEL

1031 CANAL STREET
NEW ORLEANS, LOUISIANA

THESE PLANS AND SPECIFICATIONS HAVE BEEN PREPARED BY ME OR UNDER MY CLOSE PERSONAL SUPERVISION AND TO THE BEST OF MY KNOWLEDGE AND BELIEF THEY COMPLY WITH ALL CITY, STATE AND FEDERAL REQUIREMENTS, AND I AM NOT PROVIDING CONTRACT ADMINISTRATION.

CERTIFIED CORRECT

THIS DRAWING IS CONFIDENTIAL AND NOT BE LOANED, REPRODUCED, COPIED, EITHER WHOLLY OR IN PART, OR MADE PUBLIC IN ANY MANNER WITHOUT THE WRITTEN CONSENT OF HB SA II ARCHITECTS, A PROFESSIONAL L.L.C. ALL RIGHTS OF DESIGN OR INVENTION ARE RESERVED AND WILL REMAIN THE SOLE PROPERTY OF HB SA II ARCHITECTS A PROFESSIONAL L.L.C.

REVISION HISTORY


	4/26/2019
1	REVISION #12
2	
3	
4	
5	
6	
7	
8	

CONDO 1510

PROJECT#: 1709
PHASE: CD
TEAM: Author
CHECKER: Checker
SCALE: AS NOTED
ISSUED: 2/1/2019
SHEET#:

AI-1.10

HRHL-1031 CANAL ST_CPDF ARCH SET_4/26/2019, 12:00 PM

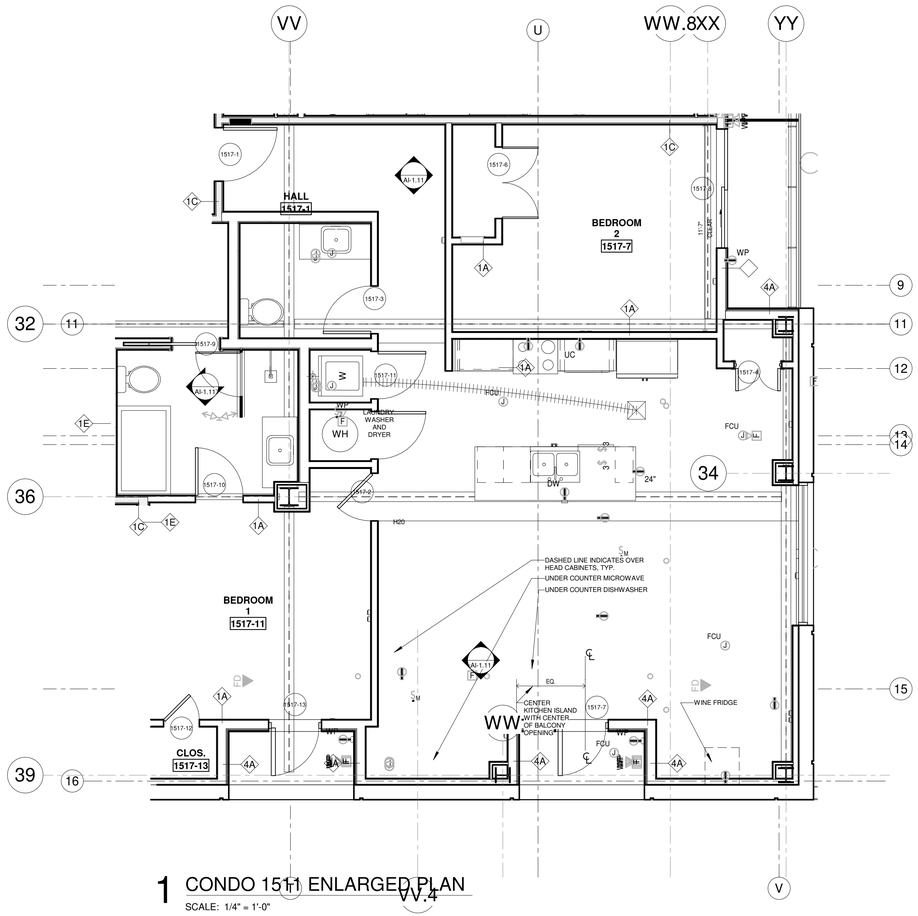

1 CONDO 1511 ENLARGED PLAN


SCALE: 1/4" = 1'-0"

DOOR SCHEDULE - UNIT 1511

MARK	FROM	TO	WIDTH	HEIGHT	THICKNESS	DOOR MATERIAL	DOOR FRAME	DOOR TYPE	FIRE RATING	REMARKS
1511	CORRIDOR		6' - 0"	7' - 0"	0' - 1 3/4"		HM	S		
1511-1	CORRIDOR	KITCHEN	3' - 0"	7' - 0"	0' - 1 3/4"	WD	HM	AA	45 Min	1 HOUR RATED
1511-2	KITCHEN	LAUNDRY	2' - 8"	8' - 0"	0' - 1 3/4"	WD	WD	AA		
1511-3	WH	KITCHEN	2' - 8"	7' - 0"	0' - 2"	WD	WD	AA	1HR	
1511-4	A/C	HALL	2' - 8"	8' - 0"	0' - 1 3/4"	WD	WD	AA		
1511-5	BEDROOM	HALL	2' - 8"	8' - 0"	0' - 1 3/4"	WD	WD	AA		
1511-6	CLOSET	BEDROOM	4' - 0"	8' - 0"	0' - 1 3/4"	WD	WD	V		DOUBLE DOOR / PAIR
1511-7	KITCHEN	HALL	2' - 8"	8' - 0"	0' - 1 3/4"	WD	WD	AA		
1511-8	BALCONY	CONDO	6' - 0"	7' - 0"	0' - 2"		AL	H		EXTERIOR STOREFRONT
1511-9	BEDROOM	BALCONY	6' - 0"	7' - 0"	0' - 2"		AL	H		EXTERIOR STOREFRONT
15117	BATH 1	BATH 1	2' - 6"	7' - 0"	0' - 1"					


FINISH SCHEDULE - UNIT 1511

NUMBER	NAME	FLOOR FINISH	BASE FINISH	N. WALL	S. WALL	E. WALL	W. WALL	CEILING FINISH	CEILING HT.
1511	CONDO								
1511-1	KITCHEN								
1511-2	CLOSET								
1511-2	LAUNDRY								
1511-3	HALL								
1511-3	WH								
1511-4	BATH 1								
1511-4	HALL								
1511-5	A/C								
1511-5	STOR.								
1511-6	CLOSET								
1511-7	BEDROOM								
1511-7	CLOSET								
1511-8	BATH 2								
1511-8	BALCONY								
1511-9	CLOS.								
1511-10	LAUNDRY								
1511-13	KITCHEN								
1511-14	LIVING								

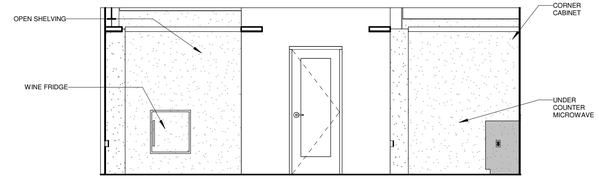


2 KITCHEN UNIT 1511 VIEW A

SCALE: 1/4" = 1'-0"

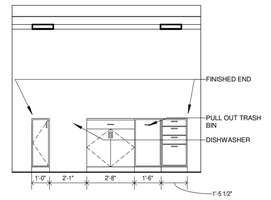


3 KITCHEN UNIT 1511 VIEW B

SCALE: 1/4" = 1'-0"

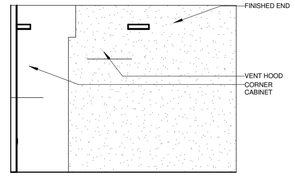


4 KITCHEN UNIT 1511 VIEW C

SCALE: 1/4" = 1'-0"

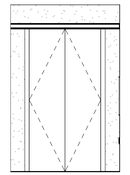


5 BATH 1 UNIT 1511 VIEW A

SCALE: 1/4" = 1'-0"

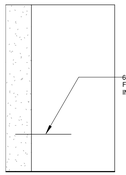


6 BATH 1 UNIT 1511 VIEW B

SCALE: 1/4" = 1'-0"

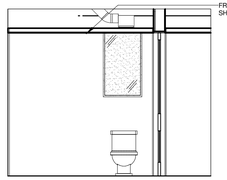

7 BATH 2 UNIT 1511 VIEW A

SCALE: 1/4" = 1'-0"

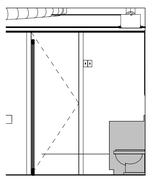

8 BATH 2 UNIT 1511 VIEW B

SCALE: 1/4" = 1'-0"

HB HARRY BAKER SMITH SA II ARCHITECTS II
P L L C
189 Maple Ridge Drive Metairie, LA 70001
(504)-885-4477
central@hbsaii.com hbsaii.com
SINCE 1961

HARD ROCK HOTEL

1031 CANAL STREET
NEW ORLEANS, LOUISIANA

THESE PLANS AND SPECIFICATIONS HAVE BEEN PREPARED BY ME OR UNDER MY CLOSE PERSONAL SUPERVISION AND TO THE BEST OF MY KNOWLEDGE AND BELIEF THEY COMPLY WITH ALL CITY, STATE AND FEDERAL REQUIREMENTS, AND AM NOT PROVIDING CONTRACT ADMINISTRATION.

CERTIFIED CORRECT

THIS DRAWING IS CONFIDENTIAL AND NOT BE LOANED, REPRODUCED, COPIED, EITHER WHOLLY OR IN PART, OR MADE PUBLIC IN ANY MANNER WITHOUT THE WRITTEN CONSENT OF HBSA II ARCHITECTS, A PROFESSIONAL L.L.C. ALL RIGHTS OF DESIGN OR INVENTION ARE RESERVED AND WILL REMAIN THE SOLE PROPERTY OF HBSA II ARCHITECTS A PROFESSIONAL L.L.C.

REVISION HISTORY


REVISION #	4/26/2019
1	
2	
3	
4	
5	
6	
7	
8	

CONDO 1511

PROJECT#: 1709
PHASE: CD
TEAM: Author
CHECKER: Checker
SCALE: AS NOTED
ISSUED: 2/1/2019
SHEET#:

AI-1.11

HRH_1031 CANAL ST_FOF ARCH SET_4/26/2019_12:07 PM

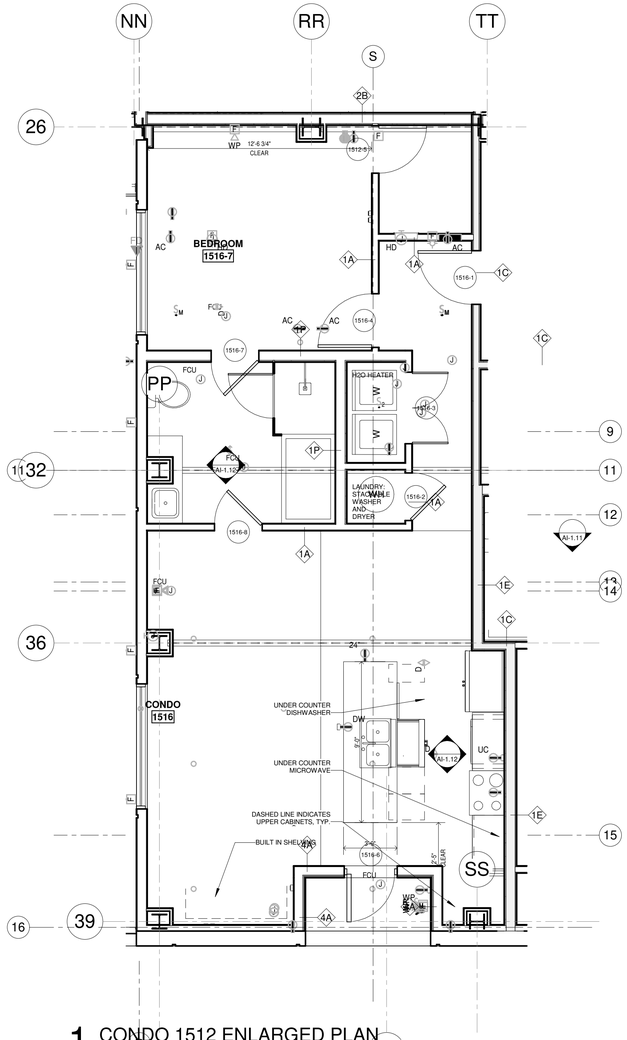

1 CONDO 1512 ENLARGED PLAN


SCALE: 1/4" = 1'-0"

DOOR SCHEDULE - UNIT 1512

MARK	FROM	TO	WIDTH	HEIGHT	THICKNESS	DOOR MATERIAL	DOOR FRAME	DOOR TYPE	FIRE RATING	REMARKS
1512-1	CORRIDOR	HALL	3' - 0"	7' - 0"	0' - 1 3/4"	WD	HM	AA	45 Min	1 HOUR RATED
1512-2	WD	HALL	2' - 8"	8' - 0"	0' - 1 3/4"	WD	WD	AA		
1512-3	BEDROOOM 2	HALL	2' - 8"	8' - 0"	0' - 1 3/4"	WD	WD	AA		
1512-4	HALL	POWDER	2' - 8"	8' - 0"	0' - 1 3/4"	WD	WD	V		DOUBLE DOOR / PAIR
1512-5	BATH	VEST.	2' - 8"	8' - 0"	0' - 1 3/4"	WD	WD	AA		
1512-5	BEDROOM	CLOS.	2' - 8"	8' - 0"	0' - 1 3/4"	WD	WD	V		
1512-6	VEST.	KITCHEN	2' - 8"	8' - 0"	0' - 1 3/4"	WD	WD	AA		
1512-7	VEST.	BEDROOM 1	2' - 8"	8' - 0"	0' - 1 3/4"	WD	WD	AA		
1512-8	CLOS.	BEDROOOM 2	2' - 6"	8' - 0"	0' - 1 3/4"	WD	WD	V		
1512-9	BEDROOM 1	BALCONY	6' - 8"	7' - 0"	0' - 2"	AL/GL	AL	H		EXTERIOR STOREFRONT
1512-10	CONDO	BALCONY	6' - 8"	7' - 0"	0' - 2"	AL/GL	AL	H		EXTERIOR STOREFRONT
1512-11	CLOS.	BEDROOM 1	4' - 0"	8' - 0"	0' - 1 3/4"		WD	AA		
15121	BATH 1	BATH	2' - 6"	7' - 0"	0' - 1"					
15127		BATH 2	2' - 6"	7' - 0"	0' - 1"					
15129	BATH 1	BATH	2' - 6"	7' - 0"	0' - 1"					


FINISH SCHEDULE - UNIT 1512

NUMBER	NAME	FLOOR FINISH	BASE FINISH	N. WALL	S. WALL	E. WALL	W. WALL	CEILING FINISH	CEILING HT.
1512	CONDO								
1512-1	ENTRY								
1512-1	HALL								
1512-2	A/C								
1512-2	POWDER								
1512-3	WD								
1512-3	LAUNDRY								
1512-4	CLOSET								
1512-4	BEDROOOM 2								
1512-5	CLOS.								
1512-6	BATH								
1512-6	VEST.								
1512-7	KITCHEN								
1512-7	BATH								
1512-8	KITCHEN								
1512-9	BEDROOM 1								
1512-10	CLOS.								
1512-11	BALCONY								
1512-12	BALCONY								

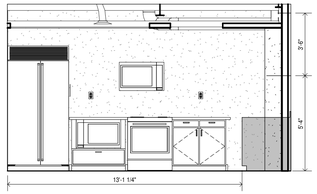


2 KITCHEN UNIT 1512 VIEW A

SCALE: 1/4" = 1'-0"

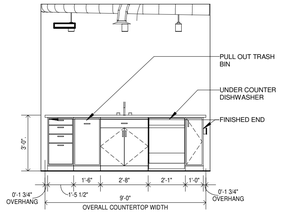


3 KITCHEN UNIT 1512 VIEW B

SCALE: 1/4" = 1'-0"

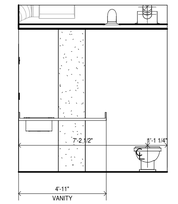


4 BATH UNIT 1512 VIEW A

SCALE: 1/4" = 1'-0"

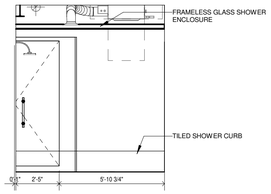

5 BATH UNIT 1512 VIEW B

SCALE: 1/4" = 1'-0"

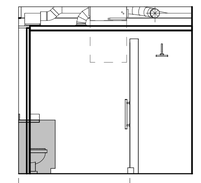

6 BATH UNIT 1512 VIEW C

SCALE: 1/4" = 1'-0"

HB HARRY BAKER SMITH SA II ARCHITECTS II P L L C
189 Maple Ridge Drive Metairie, LA 70001
(504)-885-4477
central@hbsaii.com hbsaii.com
SINCE 1961

HARD ROCK HOTEL

1031 CANAL STREET
NEW ORLEANS, LOUISIANA

THESE PLANS AND SPECIFICATIONS HAVE BEEN PREPARED BY ME OR UNDER MY CLOSE PERSONAL SUPERVISION AND TO THE BEST OF MY KNOWLEDGE AND BELIEF THEY COMPLY WITH ALL CITY, STATE AND FEDERAL REQUIREMENTS, AND I AM NOT PROVIDING A CONTRACT ADMINISTRATION.

CERTIFIED CORRECT

THIS DRAWING IS CONFIDENTIAL AND NOT BE LOANED, REPRODUCED, COPIED, EITHER WHOLLY OR IN PART, OR MADE PUBLIC IN ANY MANNER WITHOUT THE WRITTEN CONSENT OF HBSA II ARCHITECTS, A PROFESSIONAL L.L.C. ALL RIGHTS OF DESIGN OR INVENTION ARE RESERVED AND WILL REMAIN THE SOLE PROPERTY OF HBSA II ARCHITECTS A PROFESSIONAL L.L.C.

REVISION HISTORY


	1	2	3	4	5	6	7	8
4/26/2019								
REVISION #12								

CONDO 1512

PROJECT#: 1709
PHASE: CD
TEAM: Author
CHECKER: Checker
SCALE: AS NOTED
ISSUED: 2/1/2019
SHEET#:

AI-1.12

HRHL-1031 CANAL ST_PDF ARCH SET_4/26/2019, 12:00 PM

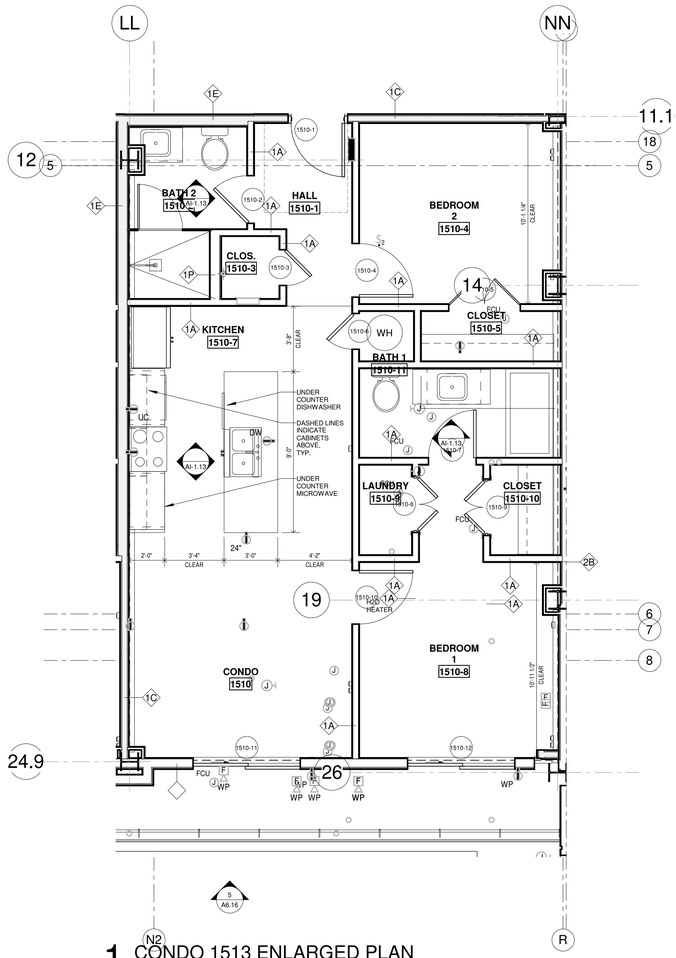


1 CONDO 1513 ENLARGED PLAN

SCALE: 1/4" = 1'-0"


DOOR SCHEDULE - UNIT 1513										
MARK	FROM	TO	WIDTH	HEIGHT	THICKNESS	DOOR MATERIAL	DOOR FRAME	DOOR TYPE	FIRE RATING	REMARKS
1513-1	HALL	CORRIDOR	3' - 0"	7' - 0"	0' - 1 3/4"	WD	HM	AA	45 Min	1 HOUR RATED
1513-2	LAUNDRY	HALL	2' - 8"	8' - 0"	0' - 1 3/4"	WD	WD	AA		
1513-3	HALL	BATH 2	2' - 8"	8' - 0"	0' - 1 3/4"	WD	WD	V		DOUBLE DOOR / PAIR
1513-4	BEDROOM 2	HALL	2' - 8"	8' - 0"	0' - 1 3/4"	WD	WD	AA		
1513-5	HALL	CLOS.	2' - 8"	8' - 0"	0' - 1 3/4"	WD	WD	V		
1513-6	CLOS.	BEDROOM 2	2' - 8"	8' - 0"	0' - 1 3/4"	WD	WD	V		
1513-7	BEDROOM 2	BALCONY	6' - 8"	7' - 0"	0' - 2"		AL	H		
1513-8	KITCHEN	BEDROOM 1	2' - 8"	8' - 0"	0' - 1 3/4"	WD	WD	AA		
1513-9	BATH 1	BEDROOM 1	2' - 8"	8' - 0"	0' - 1 3/4"	WD	WD	AA		
1513-10	CLOSET	BEDROOM 1	3' - 6"	8' - 0"	0' - 1 3/4"	WD	WD	V		DOUBLE DOOR / PAIR
1513-11	BEDROOM 1	BALCONY	6' - 8"	7' - 0"	0' - 2"	AL/GL	AL	H		EXTERIOR STOREFRONT
1513-12	CLOSET	CONDO	2' - 0"	8' - 0"	0' - 1 3/4"	WD	WD	AA		
1513-13	CONDO	BALCONY	6' - 8"	7' - 0"	0' - 2"	AL/GL	AL	H		EXTERIOR STOREFRONT
1513-14	CLOSET	CONDO	3' - 6"	8' - 0"	0' - 1 3/4"	WD	WD	V		DOUBLE DOOR / PAIR
15136	BATH	BATH	2' - 0"	7' - 0"	0' - 1"					

FINISH SCHEDULE - UNIT 1513								
NUMBER	NAME	FLOOR FINISH	BASE FINISH	N. WALL	S. WALL	E. WALL	W. WALL	CEILING FINISH	CEILING HT.
1513	CONDO								
1513-1	HALL								
1513-2	CLOS.								
1513-3	WH								
1513-4	BATH 2								
1513-5	BEDROOM 2								
1513-6	CLOS.								
1513-6	BALCONY								
1513-7	LAUNDRY								
1513-8	KITCHEN								
1513-9	CLOSET								
1513-10	BATH 2								
1513-10	BALCONY								
1513-11	CLOSET								
1513-12	BEDROOM 1								
1513-13	BATH 1								
1513-14	CLOSET								
1513-15	BALCONY								

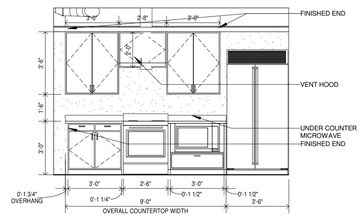


2 KITCHEN UNIT 1513 VIEW A

SCALE: 1/4" = 1'-0"

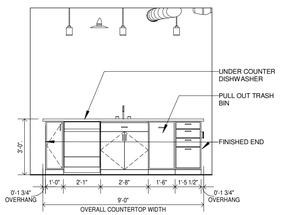


3 KITCHEN UNIT 1513 VIEW B

SCALE: 1/4" = 1'-0"

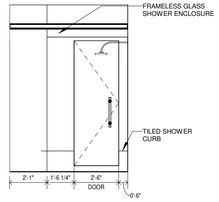


4 BATH 1 UNIT 1513 VIEW A

SCALE: 1/4" = 1'-0"

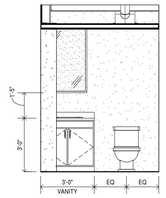


5 BATH 1 UNIT 1513 VIEW B

SCALE: 1/4" = 1'-0"

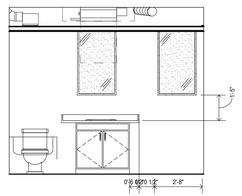

6 BATH 2 UNIT 1513 VIEW A

SCALE: 1/4" = 1'-0"

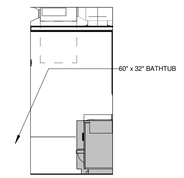

7 BATH 2 UNIT 1513 VIEW B

SCALE: 1/4" = 1'-0"

HB HARRY BAKER SMITH SA II ARCHITECTS II
P L L C
189 Maple Ridge Drive Metairie, LA 70001
(504)-885-4477
central@hbsaii.com hbsaii.com
SINCE 1961

HARD ROCK HOTEL

1031 CANAL STREET
NEW ORLEANS, LOUISIANA

THESE PLANS AND SPECIFICATIONS HAVE BEEN PREPARED BY ME OR UNDER MY CLOSE PERSONAL SUPERVISION AND TO THE BEST OF MY KNOWLEDGE AND BELIEF THEY COMPLY WITH ALL CITY, STATE AND FEDERAL REQUIREMENTS, AND I AM NOT PROVIDING CONTRACT ADMINISTRATION.

CERTIFIED CORRECT

THIS DRAWING IS CONFIDENTIAL AND NOT BE LOANED, REPRODUCED, COPIED, EITHER WHOLLY OR IN PART, OR MADE PUBLIC IN ANY MANNER WITHOUT THE WRITTEN CONSENT OF HBSA II ARCHITECTS, A PROFESSIONAL LLC. ALL RIGHTS OF DESIGN OR INVENTION ARE RESERVED AND WILL REMAIN THE SOLE PROPERTY OF HBSA II ARCHITECTS A PROFESSIONAL LLC.

REVISION HISTORY


	1	2	3	4	5	6	7	8
4/26/2019								
REVISION #12								

CONDO 1513

PROJECT#: 1709
PHASE: CD
TEAM: Author
CHECKER: Checker
SCALE: AS NOTED
ISSUED: 2/1/2019
SHEET#:

AI-1.13

HRH-1031 CANAL ST_PDF ARCH SET_4/26/2019_12:26 PM

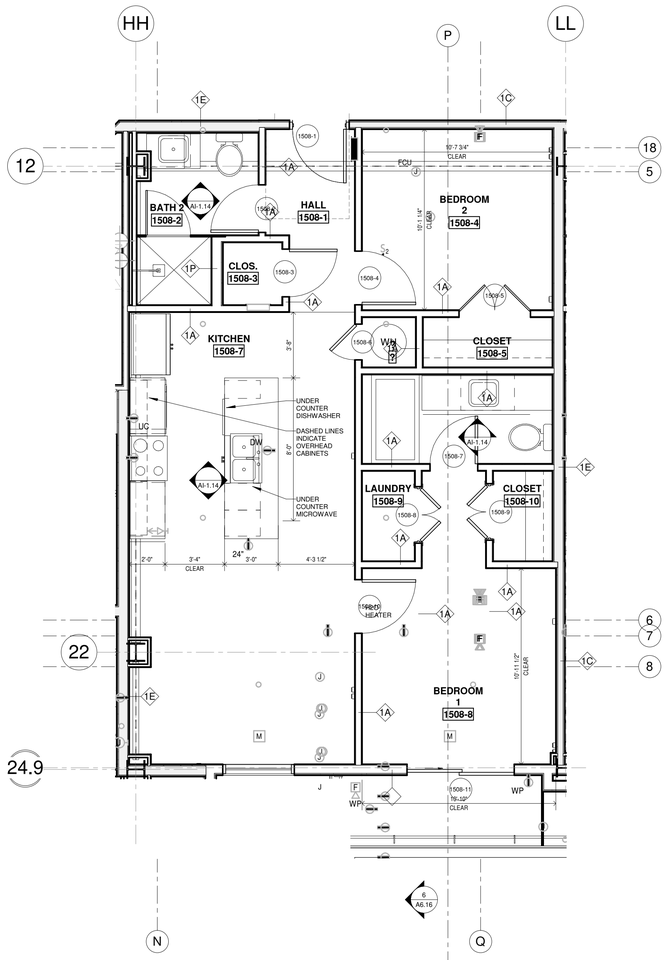

1 CONDO 1514 ENLARGED PLAN


SCALE: 1/4" = 1'-0"

DOOR SCHEDULE - UNIT 1514

MARK	FROM	TO	WIDTH	HEIGHT	THICKNESS	DOOR MATERIAL	DOOR FRAME	DOOR TYPE	FIRE RATING	REMARKS
1514	CORRIDOR	ELEV. LOBBY	5' - 3"	6' - 10 11/16"	0' - 0"		HM	S		
1514-1	CORRIDOR	KITCHEN	3' - 0"	8' - 0"	0' - 1 3/4"	WD	HM	AA	1HR	1 HOUR RATED
1514-2	PANTRY	KITCHEN	2' - 0"	8' - 0"	0' - 1 3/4"					
1514-3	KITCHEN	KITCHEN	2' - 8"	8' - 0"	0' - 1 3/4"	WD	WD	AA		
1514-4	WH	KITCHEN	2' - 8"	8' - 0"	0' - 1 3/4"	WD	WD	AA		
1514-5	KITCHEN	LAUNDRY	2' - 8"	8' - 0"	0' - 1 3/4"	WD	WD	AA		
1514-6	BEDROOM	CONDO	2' - 8"	8' - 0"	0' - 1 3/4"	WD	WD	AA		
1514-7	BEDROOM	KITCHEN	2' - 8"	8' - 0"	0' - 1 3/4"	WD	WD	AA		1 HOUR RATED
1514-8	CLOS.	BEDROOM	4' - 0"	8' - 0"	0' - 1 3/4"	WD	WD	V		DOUBLE DOOR / PAIR
1514-9	CONDO	BLACONY	6' - 8"	7' - 0"	0' - 2"	AL	AL	H		EXTERIOR STOREFRONT
1514-10	BEDROOM	BLACONY	6' - 8"	7' - 0"	0' - 2"	AL	AL	H		EXTERIOR STOREFRONT
15144		BATH	2' - 0"	7' - 0"	0' - 1"					


FINISH SCHEDULE - UNIT 1514

NUMBER	NAME	FLOOR FINISH	BASE FINISH	N. WALL	S. WALL	E. WALL	W. WALL	CEILING FINISH	CEILING HT.
1514	CONDO								
1514-1	KITCHEN								
1514-2	PANTRY								
1514-3	WH								
1514-4	LAUNDRY								
1514-5	BEDROOM								
1514-6	CLOS.								
1514-7	KITCHEN								
1514-8	LIVING								
1514-8	BLACONY								
1514-12	BATH 2								

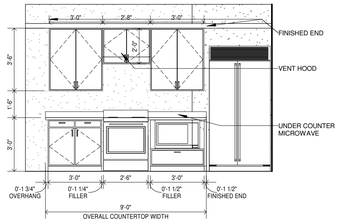


2 KITCHEN UNIT 1514 VIEW A

SCALE: 1/4" = 1'-0"

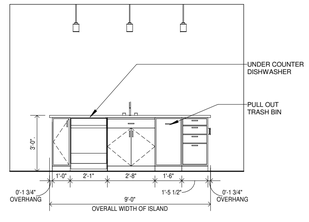


3 KITCHEN UNIT 1514 VIEW B

SCALE: 1/4" = 1'-0"

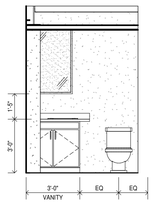


4 BATH 1 UNIT 1514 VIEW A

SCALE: 1/4" = 1'-0"

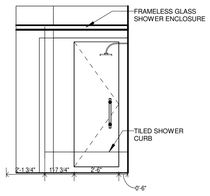


5 BATH 1 UNIT 1514 VIEW B

SCALE: 1/4" = 1'-0"

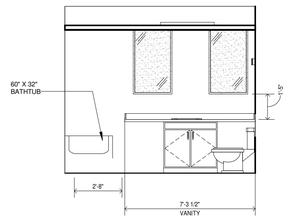

6 BATH 2 UNIT 1514 VIEW A

SCALE: 1/4" = 1'-0"

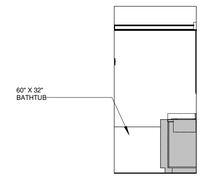

7 BATH 2 UNIT 1514 VIEW B

SCALE: 1/4" = 1'-0"

HB HARRY BAKER SMITH SA II ARCHITECTS II P L L C
189 Maple Ridge Drive Metairie, LA 70001
(504)-885-4477
central@hbsaii.com hbsaii.com
SINCE 1961

HARD ROCK HOTEL

1031 CANAL STREET
NEW ORLEANS, LOUISIANA

THESE PLANS AND SPECIFICATIONS HAVE BEEN PREPARED BY ME, OR UNDER MY CLOSE PERSONAL SUPERVISION AND TO THE BEST OF MY KNOWLEDGE AND BELIEF THEY COMPLY WITH ALL CITY, STATE AND FEDERAL REQUIREMENTS, AND I AM NOT PROVIDING A CONTRACT ADMINISTRATION.
CERTIFIED CORRECT

THIS DRAWING IS CONFIDENTIAL AND NOT BE LOANED, REPRODUCED, COPIED, EITHER WHOLLY OR IN PART, OR MADE PUBLIC IN ANY MANNER WITHOUT THE WRITTEN CONSENT OF HBSA II ARCHITECTS, A PROFESSIONAL L.L.C. ALL RIGHTS OF DESIGN OR INVENTION ARE RESERVED AND WILL REMAIN THE SOLE PROPERTY OF HBSA II ARCHITECTS A PROFESSIONAL L.L.C.

REVISION HISTORY


	REVISION # 12	4/26/2019
1		
2		
3		
4		
5		
6		
7		
8		

CONDO 1514

PROJECT#: 1709
PHASE: CD
TEAM: Author
CHECKER: Checker
SCALE: AS NOTED
ISSUED: 2/1/2019
SHEET#:

AI-1.14

HHPA_1031 CANAL ST_FCP ARCH SET_4/26/2019_12:05 PM

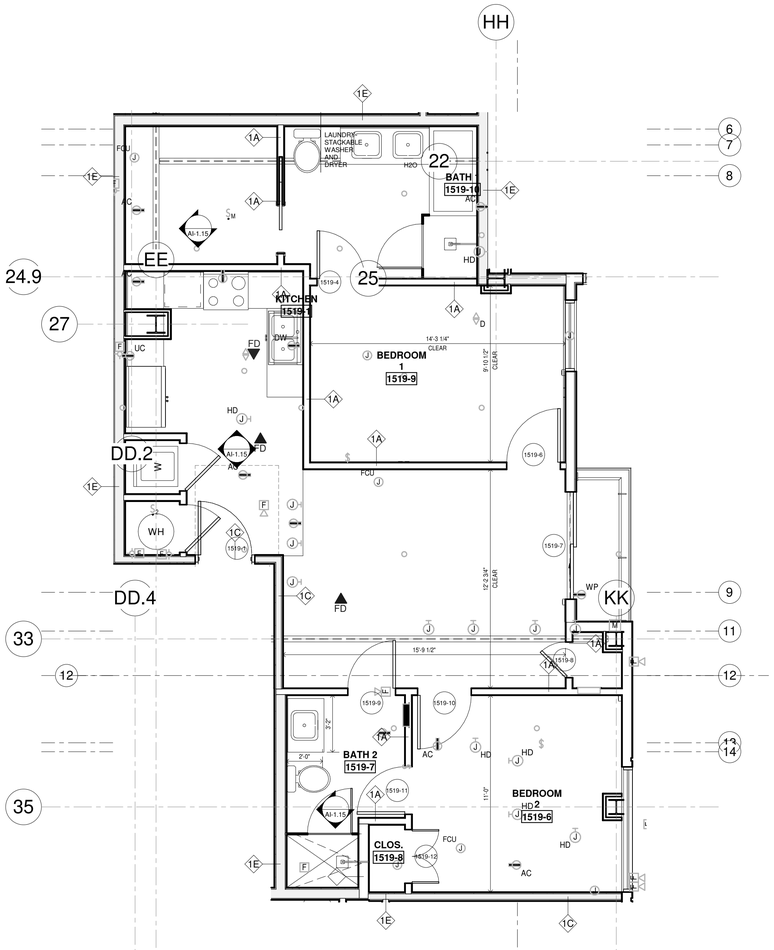

1 CONDO 1515 ENLARGED PLAN


SCALE: 1/4" = 1'-0"

DOOR SCHEDULE - UNIT 1515

MARK	FROM	TO	WIDTH	HEIGHT	THICKNESS	DOOR MATERIAL	DOOR FRAME	DOOR TYPE	FIRE RATING	REMARKS
1515	ELEV. LOBBY	CORRIDOR	3' - 0"	7' - 0"	0' - 1 3/4"		HM	F	2HR	
1515-1	CORRIDOR	KITCHEN	3' - 0"	8' - 0"	0' - 1 3/4"	WD	HM	AA	1HR	1 HOUR RATED
1515-2	KITCHEN	PANTRY	2' - 0"	8' - 0"	0' - 1 3/4"					
1515-3	KITCHEN	BATH	2' - 8"	8' - 0"	0' - 1 3/4"	WD	WD	AA		
1515-4	KITCHEN	LAUNDRY	2' - 8"	8' - 0"	0' - 1 3/4"	WD	WD	AA		
1515-5	WH	KITCHEN	2' - 8"	8' - 0"	0' - 1 3/4"	WD	WD	AA		
1515-6	CONDO	BEDROOM	2' - 8"	8' - 0"	0' - 1 3/4"	WD	WD	AA		
1515-7	BEDROOM	CLOS.	4' - 0"	8' - 0"	0' - 1 3/4"	WD	WD	V		DOUBLE DOOR / PAIR
1515-8	CONDO	BALCONY	6' - 8"	7' - 0"	0' - 2"	WD	AL	H		EXTERIOR STOREFRONT
1515-9	BEDROOM	BALCONY	6' - 8"	7' - 0"	0' - 2"	WD	AL	H		EXTERIOR STOREFRONT


FINISH SCHEDULE - UNIT 1515

NUMBER	NAME	FLOOR FINISH	BASE FINISH	N. WALL	S. WALL	E. WALL	W. WALL	CEILING FINISH	CEILING HT.
1515	CONDO								
1515-1	KITCHEN								
1515-1	KITCHEN								
1515-2	H20								
1515-2	PANTRY								
1515-3	WH								
1515-4	LIVING								
1515-4	LAUNDRY								
1515-5	BEDROOM								
1515-6	CLOS.								
1515-7	LAUNDRY								
1515-7	BATH								
1515-8	BATH 1								
1515-8	BALCONY								

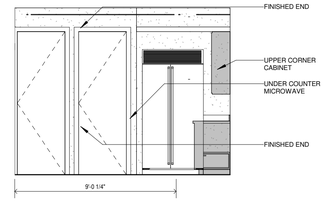


2 KITCHEN UNIT 1515 VIEW B

SCALE: 1/4" = 1'-0"

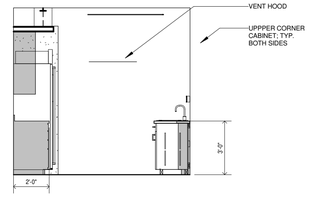


3 KITCHEN UNIT 1515 VIEW A

SCALE: 1/4" = 1'-0"

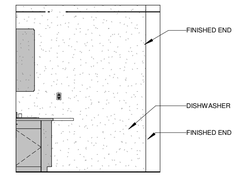


4 KITCHEN UNIT 1515 VIEW C

SCALE: 1/4" = 1'-0"

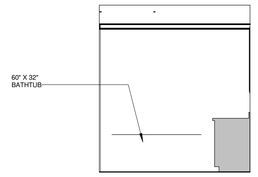


5 BATH 1 UNIT 1515 VIEW A

SCALE: 1/4" = 1'-0"

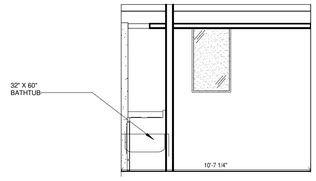


6 BATH 1 UNIT 1515 VIEW B

SCALE: 1/4" = 1'-0"

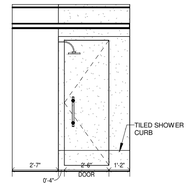

7 BATH 2 UNIT 1515 VIEW A

SCALE: 1/4" = 1'-0"

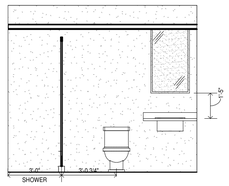

8 BATH 2 UNIT 1515 VIEW B

SCALE: 1/4" = 1'-0"

HB HARRY BAKER SMITH SA II ARCHITECTS II P L L C
189 Maple Ridge Drive Metairie, LA 70001
(504)-885-4477
central@hbsaii.com hbsaii.com
SINCE 1961

HARD ROCK HOTEL

1031 CANAL STREET
NEW ORLEANS, LOUISIANA

THESE PLANS AND SPECIFICATIONS HAVE BEEN PREPARED BY ME, OR UNDER MY CLOSE PERSONAL SUPERVISION AND TO THE BEST OF MY KNOWLEDGE AND BELIEF THEY COMPLY WITH ALL CITY, STATE AND FEDERAL REQUIREMENTS, AND AM NOT PROVIDING A CONTRACT ADMINISTRATION.

CERTIFIED CORRECT

THIS DRAWING IS CONFIDENTIAL AND NOT BE LOANED, REPRODUCED, COPIED, EITHER WHOLLY OR IN PART, OR MADE PUBLIC IN ANY MANNER WITHOUT THE WRITTEN CONSENT OF HB SA II ARCHITECTS, A PROFESSIONAL LLC. ALL RIGHTS OF DESIGN OR INVENTION ARE RESERVED AND WILL REMAIN THE SOLE PROPERTY OF HB SA II ARCHITECTS A PROFESSIONAL L.L.C.

REVISION HISTORY


	1	2	3	4	5	6	7	8
4/26/2019								
REVISION #12								

CONDO 1515

PROJECT#: 1709
PHASE: CD
TEAM: Author
CHECKER: Checker
SCALE: AS NOTED
ISSUED: 2/1/2019
SHEET#:

AI-1.15

HRH_1031 CANAL ST_PDF ARCH SET_4/26/2019, 12:00 PM

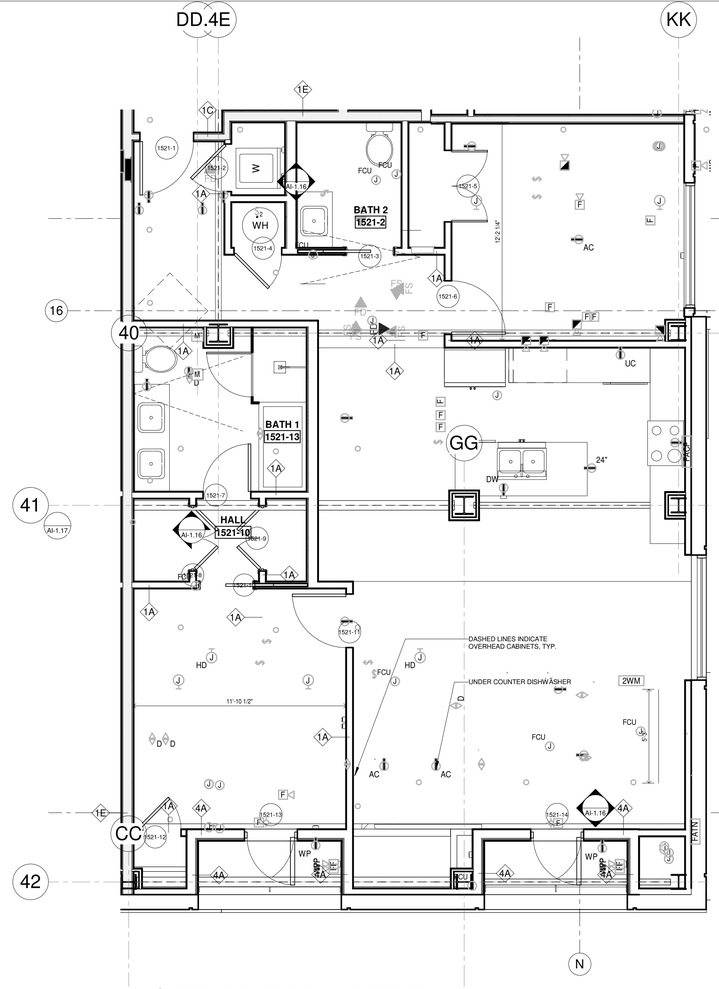

1 CONDO 1516 ENLARGED PLAN


SCALE: 1/4" = 1'-0"

DOOR SCHEDULE - UNIT 1516

MARK	FROM	TO	WIDTH	HEIGHT	THICKNESS	DOOR MATERIAL	DOOR FRAME	DOOR TYPE	FIRE RATING	REMARKS
1516	STAIR 3	CORRIDOR	3' - 0"	7' - 0"	0' - 1 3/4"		HM	E	2HR	
1516-1	HALL	CORRIDOR	3' - 0"	8' - 0"	0' - 1 3/4"	WD	HM	AA	1HR	1 HOUR RATED
1516-2	WH	HALL	2' - 8"	8' - 0"	0' - 1 3/4"	WD	WD	AA		
1516-3	LAUNDRY	HALL	4' - 0"	8' - 0"	0' - 1 3/4"	WD	WD	V		
1516-4	HALL	BEDROOM	3' - 0"	8' - 0"	0' - 1 3/4"	AL/GL	WD	AA		
1516-6	KITCHEN	BALCONY	2' - 8"	7' - 0"	0' - 2 7/8"	AL/GL	AL	K		EXTERIOR STOREFRONT
1516-7	BEDROOM	BATH	2' - 8"	8' - 0"	0' - 1 3/4"	WD	WD	AA		
1516-8	BATH	CONDO	2' - 8"	8' - 0"	0' - 1 3/4"	WD	WD	AA		
15163		BATH	2' - 0"	7' - 0"	0' - 1"					
15166		BATH 1	2' - 0"	7' - 0"	0' - 1"					


FINISH SCHEDULE - UNIT 1516

NUMBER	NAME	FLOOR FINISH	BASE FINISH	N. WALL	S. WALL	E. WALL	W. WALL	CEILING FINISH	CEILING HT.
1516	CONDO								
1516-1	ENTRY								
1516-1	HALL								
1516-2	LAUNDRY								
1516-2	LAUNDRY								
1516-3	CLOS.								
1516-3	WH								
1516-4	A/C								
1516-4	KITCHEN								
1516-5	BALCONY								
1516-6	BATH								
1516-7	BEDROOM								
1516-7	BEDROOM 2								
1516-8	CLOSET								
1516-8	CLOS.								
1516-9	LIVING								
1516-10	KITCHEN								
1516-11	BEDROOM 1								
1516-12	CLOSET								
1516-13	BATH 1								

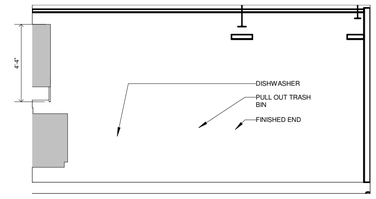


2 KITCHEN UNIT 1516 VIEW A

SCALE: 1/4" = 1'-0"

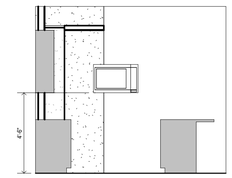


3 KITCHEN UNIT 1516 VIEW B

SCALE: 1/4" = 1'-0"

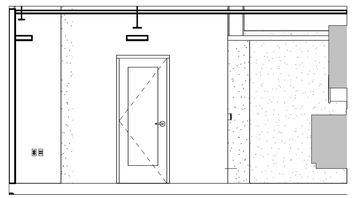


4 KITCHEN UNIT 1516 VIEW C

SCALE: 1/4" = 1'-0"

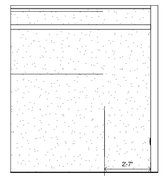


5 KITCHEN UNIT 1516 VIEW D

SCALE: 1/4" = 1'-0"

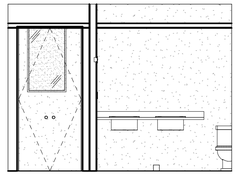


6 BATH 1 UNIT 1516 VIEW A

SCALE: 1/4" = 1'-0"

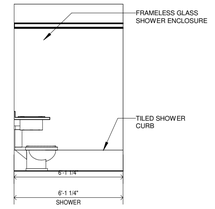


7 BATH 1 UNIT 1516 VIEW B

SCALE: 1/4" = 1'-0"

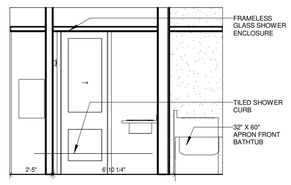


8 BATH 2 UNIT 1516 VIEW A

SCALE: 1/4" = 1'-0"

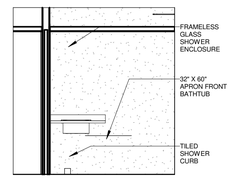

9 BATH 2 UNIT 1516 VIEW B

SCALE: 1/4" = 1'-0"

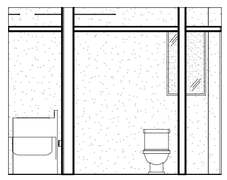

10 BATH 2 UNIT 1516 VIEW C

SCALE: 1/4" = 1'-0"

HB HARRY BAKER SMITH SA II ARCHITECTS II
P L L C
189 Maple Ridge Drive Metairie, LA 70001
(504)-885-4477
central@hbsaii.com hbsaii.com
SINCE 1961

HARD ROCK HOTEL

1031 CANAL STREET
NEW ORLEANS, LOUISIANA

THESE PLANS AND SPECIFICATIONS HAVE BEEN PREPARED BY ME, OR UNDER MY CLOSE PERSONAL SUPERVISION AND TO THE BEST OF MY KNOWLEDGE AND BELIEF THEY COMPLY WITH ALL CITY, STATE AND FEDERAL REQUIREMENTS, AND AM NOT PROVIDING CONTRACT ADMINISTRATION.

CERTIFIED CORRECT

THIS DRAWING IS CONFIDENTIAL AND NOT BE LOANED, REPRODUCED, COPIED, EITHER WHOLLY OR IN PART, OR MADE PUBLIC IN ANY MANNER WITHOUT THE WRITTEN CONSENT OF HBSA II ARCHITECTS, A PROFESSIONAL LLC. ALL RIGHTS OF DESIGN OR INVENTION ARE RESERVED AND WILL REMAIN THE SOLE PROPERTY OF HBSA II ARCHITECTS A PROFESSIONAL LLC.

REVISION HISTORY


	REVISION #12	4-26-2019
1		
2		
3		
4		
5		
6		
7		
8		

CONDO 1516

PROJECT#: 1709
PHASE: CD
TEAM: Author
CHECKER: Checker
SCALE: AS NOTED
ISSUED: 2/1/2019
SHEET#:

AI-1.16

HRH_1031 CANAL ST_FOF ARCH SET_4-26-2019, 12:55 PM

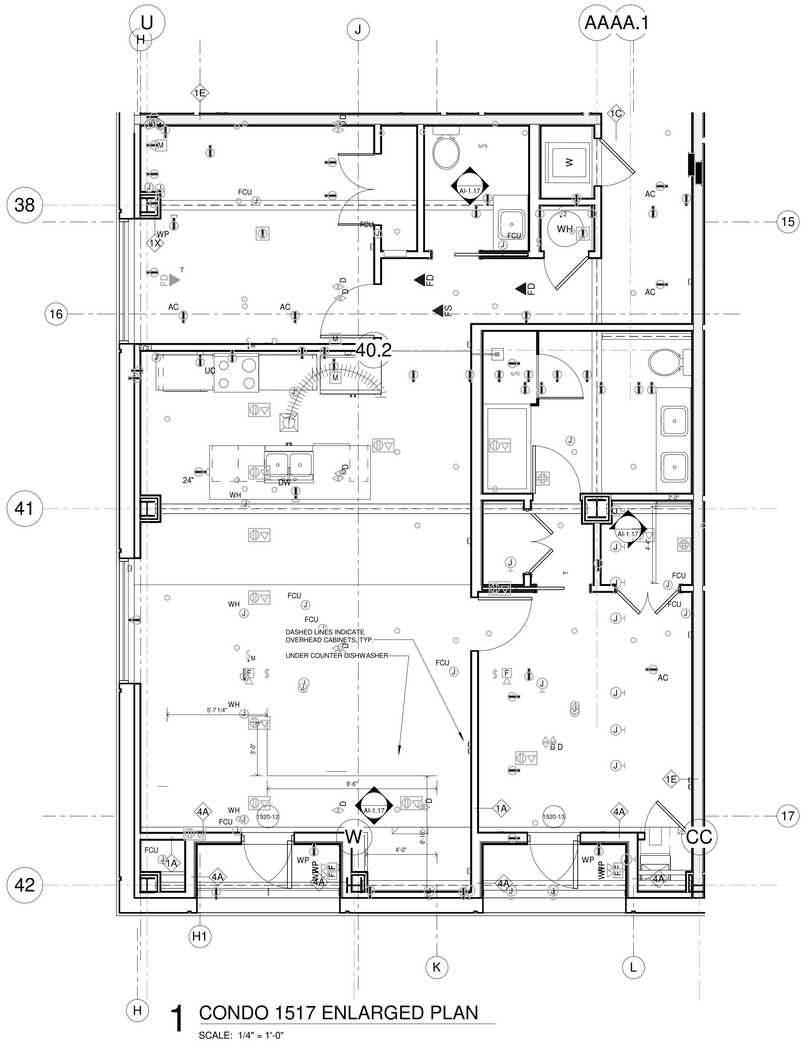

1 CONDO 1517 ENLARGED PLAN


SCALE: 1/4" = 1'-0"

DOOR SCHEDULE - UNIT 1517

MARK	FROM	TO	WIDTH	HEIGHT	THICKNESS	DOOR MATERIAL	DOOR FRAME	DOOR TYPE	FIRE RATING	REMARKS
1517	STAIR 3	ELEV. LOBBY	3' - 0"	7' - 0"	0' - 1 3/4"				2HR	
1517-1	CORRIDOR	HALL	3' - 0"	8' - 0"	0' - 1 3/4"	WD	HM	AA	1HR	1 HOUR RATED
1517-2	BEDROOM 1	KITCHEN	2' - 8"	8' - 0"	0' - 1 3/4"	WD	WD	V		DOUBLE DOOR / PAIR
1517-3	HALL	BATH 2	2' - 8"	8' - 0"	0' - 1 3/4"	WD	WD	AA		
1517-4	CLOS.	KITCHEN	2' - 6"	8' - 0"	0' - 1 3/4"	WD	WD	V		DOUBLE DOOR / PAIR
1517-5	KITCHEN	WH	2' - 8"	8' - 0"	0' - 1 3/4"	WD	WD	V		DOUBLE DOOR / PAIR
1517-6	BEDROOM 2	CLOS.	4' - 0"	8' - 0"	0' - 1 3/4"	WD	WD	V		
1517-7	CONDO	BALCONY	2' - 8"	7' - 0"	0' - 2 7/8"	WD	AL	K		EXTERIOR STOREFRONT
1517-8	BEDROOM 2	BALCONY	6' - 8"	7' - 0"	0' - 2"	AL/GL	AL	H		EXTERIOR STOREFRONT
1517-9	BATH 1	CLOS.	2' - 8"	8' - 0"	0' - 1 3/4"	WD	WD	V		DOUBLE DOOR / PAIR
1517-10	BEDROOM 1	BATH 1	2' - 8"	8' - 0"	0' - 1 3/4"	WD	WD	V		DOUBLE DOOR / PAIR
1517-11	KITCHEN	LAUNDRY	2' - 8"	8' - 0"	0' - 1 3/4"	WD	WD	V		DOUBLE DOOR / PAIR
1517-12	CLOS.	BEDROOM 1	2' - 0"	8' - 0"	0' - 1 3/4"	WD	WD	AA		
1517-13	BALCONY	BEDROOM 1	2' - 8"	7' - 0"	0' - 2 7/8"	AL/GL	AL	K		EXTERIOR STOREFRONT
15170		BATH	2' - 0"	7' - 0"	0' - 1 3/4"	WD	WD	V		
15171	BATH 2		2' - 0"	7' - 0"	0' - 1"					
15174		BATH 2	2' - 0"	7' - 0"	0' - 1"					


FINISH SCHEDULE - UNIT 1517

NUMBER	NAME	FLOOR FINISH	BASE FINISH	N. WALL	S. WALL	E. WALL	W. WALL	CEILING FINISH	CEILING HT.
1517	LIVING								
1517	CONDO								
1517-1	HALL								
1517-1	ENTRY								
1517-2	CLOS.								
1517-2	BATH 2								
1517-3	LAUNDRY								
1517-3	KITCHEN								
1517-4	A/C								
1517-4	LAUNDRY								
1517-5	H2O								
1517-5	WH								
1517-6	BEDROOM 2								
1517-6	CLOS.								
1517-7	BEDROOM 2								
1517-7	CLOS.								
1517-8	BATH 2								
1517-8	CLOS.								
1517-9	BALCONY								
1517-10	KITCHEN								
1517-10	BALCONY								
1517-11	BEDROOM 1								
1517-11	BEDROOM 1								
1517-12	CLOSET								
1517-12	BALCONY								
1517-13	CLOS.								
1517-13	HALL								
1517-14	BATH 1								
1517-14	BATH 1								
1517-15	CLOS.								

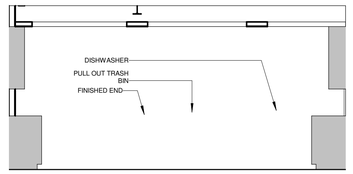


2 KITCHEN UNIT 1517 VIEW A

SCALE: 1/4" = 1'-0"

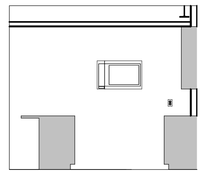


3 KITCHEN UNIT 1517 VIEW B

SCALE: 1/4" = 1'-0"

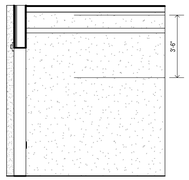


4 KITCHEN UNIT 1517 VIEW C

SCALE: 1/4" = 1'-0"

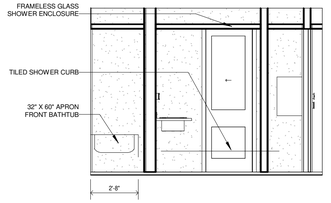


5 BATH 2 UNIT 1517 VIEW C

SCALE: 1/4" = 1'-0"

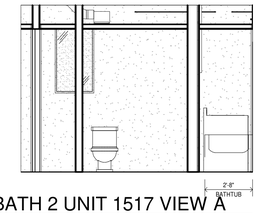


6 BATH 2 UNIT 1517 VIEW A

SCALE: 1/4" = 1'-0"

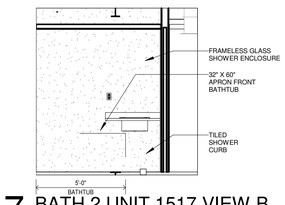


7 BATH 2 UNIT 1517 VIEW B

SCALE: 1/4" = 1'-0"

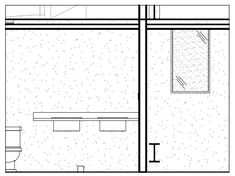

8 BATH 1 UNIT 1517 VIEW A

SCALE: 1/4" = 1'-0"

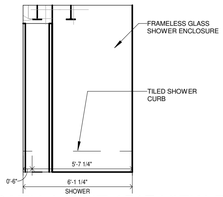

9 BATH 1 UNIT 1517 VIEW B

SCALE: 1/4" = 1'-0"

HB HARRY BAKER SMITH SA II ARCHITECTS II P L L C
189 Maple Ridge Drive Metairie, LA 70001
(504)-885-4477
central@hbsaii.com hbsaii.com
SINCE 1961

HARD ROCK HOTEL

1031 CANAL STREET
NEW ORLEANS, LOUISIANA

THESE PLANS AND SPECIFICATIONS HAVE BEEN PREPARED BY ME OR UNDER MY CLOSE PERSONAL SUPERVISION AND TO THE BEST OF MY KNOWLEDGE AND BELIEF THEY COMPLY WITH ALL CITY, STATE AND FEDERAL REQUIREMENTS, AND I AM NOT PROVIDING CONTRACT ADMINISTRATION.
CERTIFIED CORRECT

THIS DRAWING IS CONFIDENTIAL AND NOT BE LOANED, REPRODUCED, COPIED, EITHER WHOLLY OR IN PART, OR MADE PUBLIC IN ANY MANNER WITHOUT THE WRITTEN CONSENT OF HBSA II ARCHITECTS, A PROFESSIONAL LLC. ALL RIGHTS OF DESIGN OR INVENTION ARE RESERVED AND WILL REMAIN THE SOLE PROPERTY OF HBSA II ARCHITECTS A PROFESSIONAL LLC.

REVISION HISTORY


	1	2	3	4	5	6	7	8
4/26/2019								
REVISION #12								

CONDO 1517

PROJECT#: 1709
PHASE: CD
TEAM: Author
CHECKER: Checker
SCALE: AS NOTED
ISSUED: 2/1/2019
SHEET#:

AI-1.17

HRH:\1031 CANAL ST_PNP ARCH SET_4-26-2019, 12:30 PM

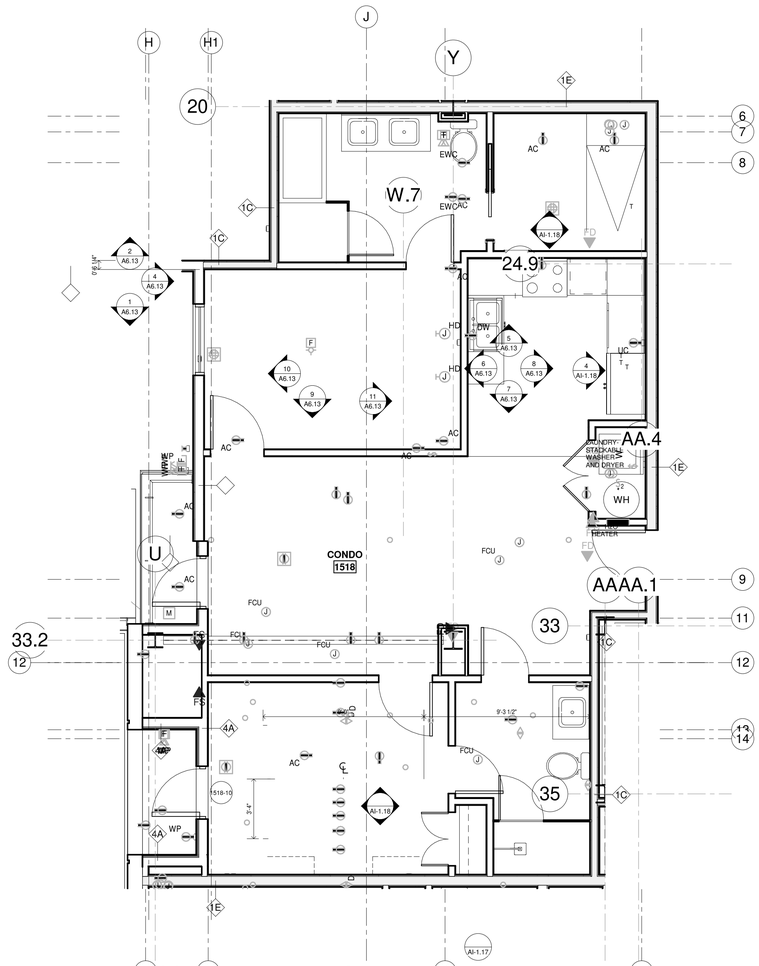


1 CONDO 1518 ENLARGED PLAN

SCALE: 1/4" = 1'-0"


DOOR SCHEDULE - UNIT 1518										
MARK	FROM	TO	WIDTH	HEIGHT	THICKNESS	DOOR MATERIAL	DOOR FRAME	DOOR TYPE	FIRE RATING	REMARKS
1518-1	CORRIDOR	CONDO	3' - 0"	8' - 0"	0' - 1 3/4"	WD	HM	AA	1HR	1 HOUR RATED
1518-2	LAUNDRY	CONDO	4' - 0"	8' - 0"	0' - 1 3/4"					
1518-3	BATH 1	CLOS.	2' - 8"	8' - 0"	0' - 1 3/4"		WD	M		
1518-4	BATH 1	BEDROOM 1	2' - 8"	8' - 0"	0' - 1 3/4"	WD	WD	AA		
1518-5	BEDROOM 1	CONDO	3' - 0"	8' - 0"	0' - 1 3/4"	WD	WD	AA	1HR	1 HOUR RATED
1518-6	CONDO	BEDROOM 2	3' - 0"	8' - 0"	0' - 1 3/4"	WD	WD	AA		
1518-7	BATH 2	CONDO	2' - 8"	8' - 0"	0' - 1 3/4"	WD	WD	AA		
1518-8	BEDROOM 2	BATH 2	2' - 8"	8' - 0"	0' - 1 3/4"	WD	WD	AA		
1518-9	CLOS.	BEDROOM 2	3' - 0"	8' - 0"	0' - 1 3/4"	WD	WD	V		
1518-10	BEDROOM 2	BALCONY	2' - 8"	7' - 0"	0' - 2 7/8"	AL	AL	K		EXTERIOR STOREFRONT
1518-11	CONDO	BALCONY	2' - 8"	7' - 0"	0' - 2 7/8"		AL	K		EXTERIOR STOREFRONT

FINISH SCHEDULE - UNIT 1518									
NUMBER	NAME	FLOOR FINISH	BASE FINISH	N. WALL	S. WALL	E. WALL	W. WALL	CEILING FINISH	CEILING HT.
1518	CONDO								
1518-1	KITCHEN								
1518-1	LAUNDRY								
1518-2	KITCHEN								
1518-3	LAUNDRY								
1518-3	BALCONY								
1518-4	POWDER								
1518-4	BEDROOM 2								
1518-5	A/C								
1518-5	BATH 2								
1518-6	BEDROOM								
1518-6	CLOS.								
1518-7	STUDY								
1518-7	BALCONY								
1518-8	CLOSET								
1518-8	BEDROOM 1								
1518-9	BATH								
1518-9	BATH 1								
1518-10	STORAGE								
1518-10	CLOS.								

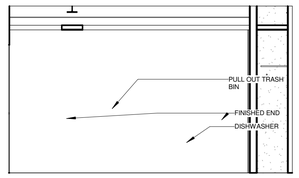


2 KITCHEN UNIT 1518 VIEW A

SCALE: 1/4" = 1'-0"

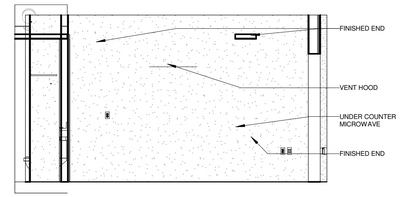

3 KITCHEN UNIT 1518 VIEW B

SCALE: 1/4" = 1'-0"

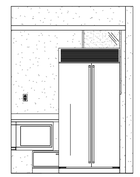


4 POWDER ROOM UNIT 1518

SCALE: 1/4" = 1'-0"



5 BATH 1 UNIT 1518 VIEW A

SCALE: 1/4" = 1'-0"

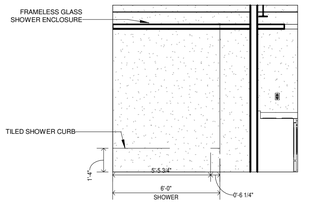

6 BATH 1 UNIT 1518 VIEW B

SCALE: 1/4" = 1'-0"

HB HARRY BAKER SMITH SA II ARCHITECTS II P L L C
189 Maple Ridge Drive Metairie, LA 70001
(504)-885-4477
central@hbsai.com hbsai.com
SINCE 1961

HARD ROCK HOTEL

1031 CANAL STREET
NEW ORLEANS, LOUISIANA

THESE PLANS AND SPECIFICATIONS HAVE BEEN PREPARED BY ME OR UNDER MY CLOSE PERSONAL SUPERVISION AND TO THE BEST OF MY KNOWLEDGE AND BELIEF THEY COMPLY WITH ALL CITY, STATE AND FEDERAL REQUIREMENTS, AND AM NOT PROVIDING CONTRACT ADMINISTRATION.

CERTIFIED CORRECT

THIS DRAWING IS CONFIDENTIAL AND NOT BE LOANED, REPRODUCED, COPIED, EITHER WHOLLY OR IN PART, OR MADE PUBLIC IN ANY MANNER WITHOUT THE WRITTEN CONSENT OF HBSA II ARCHITECTS, A PROFESSIONAL LLC. ALL RIGHTS OF DESIGN OR INVENTION ARE RESERVED AND WILL REMAIN THE SOLE PROPERTY OF HBSA II ARCHITECTS A PROFESSIONAL LLC.

REVISION HISTORY


	1	2	3	4	5	6	7	8
4.26.2019								
REVISION #12								

CONDO 1518

PROJECT#: 1709
PHASE: CD
TEAM: Author
CHECKER: Checker
SCALE: AS NOTED
ISSUED: 2/1/2019
SHEET#:

AI-1.18

H:\HRH_1001 CANAL ST_FOF ARCH SET_4-26-2019, 12:55 PM

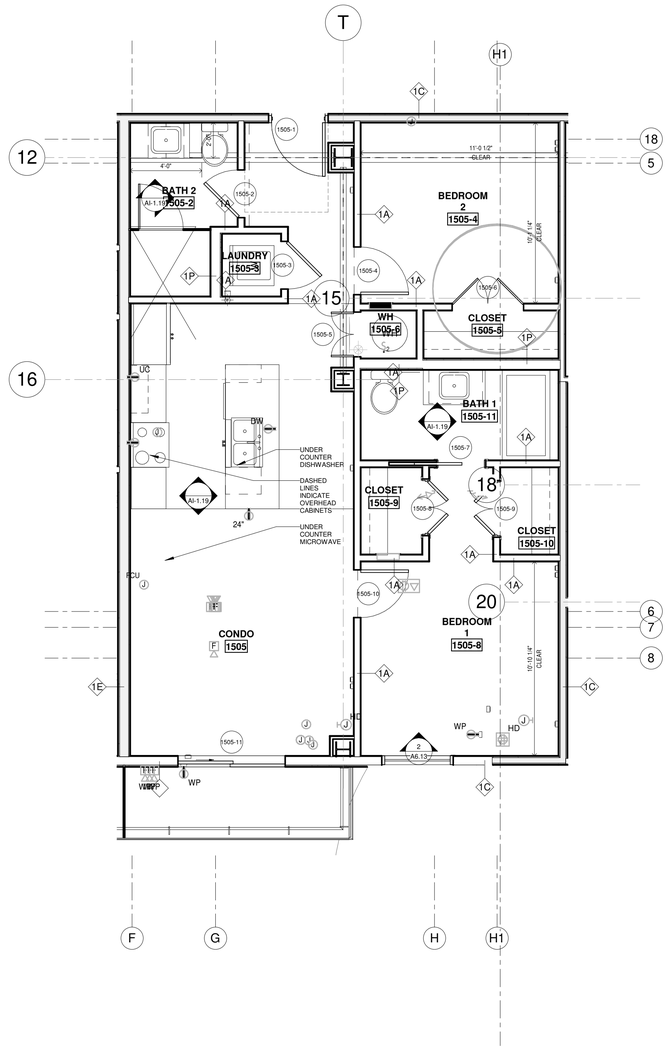


1 CONDO 1519 ENLARGED PLAN

SCALE: 1/4" = 1'-0"


DOOR SCHEDULE - UNIT 1519										
MARK	FROM	TO	WIDTH	HEIGHT	THICKNESS	DOOR MATERIAL	DOOR FRAME	DOOR TYPE	FIRE RATING	REMARKS
1519	ELEC.	CORRIDOR	7' - 10"	7' - 10"	0' - 1 3/4"		HM	S	20MIN	
1519-1	CORRIDOR	KITCHEN	3' - 0"	7' - 0"	0' - 1 3/4"	WD	HM	AA	45 Min	1 HOUR RATED
1519-2	KITCHEN	WH	2' - 8"	8' - 0"	0' - 1 3/4"					
1519-3	KITCHEN	LAUNDRY	2' - 8"	8' - 0"	0' - 1 3/4"					
1519-4	BEDROOM 1	BATH 1	2' - 8"	8' - 0"	0' - 1 3/4"	WD	WD	AA		
1519-5	CLOS.	BATH 1	2' - 8"	8' - 0"	0' - 1 3/4"		WD	M		
1519-6	CONDO	BEDROOM 1	3' - 0"	8' - 0"	0' - 1 3/4"	WD	WD	AA	1HR	1 HOUR RATED
1519-7	CONDO	BALCONY	6' - 0"	7' - 0"	0' - 2"	AL/GL	AL	H		EXTERIOR STOREFRONT
1519-8	CLOS.	CONDO	2' - 0"	8' - 0"	0' - 1 3/4"	WD	WD	AA		
1519-9	CONDO	BATH 2	2' - 8"	8' - 0"	0' - 1 3/4"	WD	WD	AA		
1519-10	BEDROOM 2	CONDO	3' - 0"	8' - 0"	0' - 1 3/4"	WD	WD	AA		
1519-11	BATH 2	BEDROOM 2	2' - 8"	8' - 0"	0' - 1 3/4"	WD	WD	AA		
1519-12	BEDROOM 2	CLOS.	3' - 0"	8' - 0"	0' - 1 3/4"	WD	WD	V		

FINISH SCHEDULE - UNIT 1519									
NUMBER	NAME	FLOOR FINISH	BASE FINISH	N. WALL	S. WALL	E. WALL	W. WALL	CEILING FINISH	CEILING HT.
1519	CONDO								
1519-1	KITCHEN								
1519-1	ENTRY								
1519-2	LAUNDRY								
1519-3	WH								
1519-4	CLOS.								
1519-5	A/C								
1519-5	BALCONY								
1519-6	BEDROOM 2								
1519-7	BATH 2								
1519-8	CLOS.								
1519-8	KITCHEN								
1519-9	BEDROOM 1								
1519-10	BATH 1								
1519-11	CLOS.								
1519-15	Room								

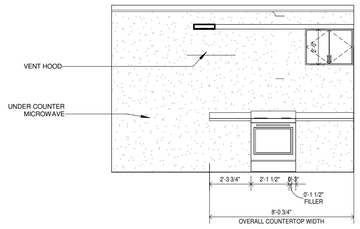


2 KITCHEN UNIT 1519 VIEW A

SCALE: 1/4" = 1'-0"

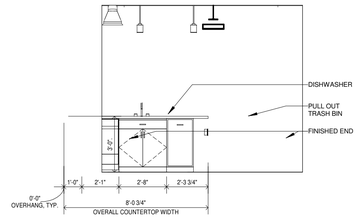


3 KITCHEN UNIT 1519 VIEW B

SCALE: 1/4" = 1'-0"

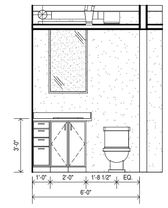


4 BATH 1 UNIT 1519 VIEW A

SCALE: 1/4" = 1'-0"

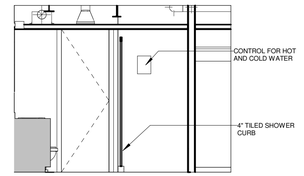


5 BATH 1 UNIT 1519 VIEW B

SCALE: 1/4" = 1'-0"

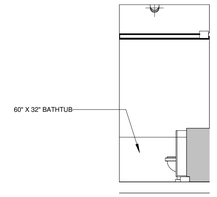


6 BATH 2 UNIT 1519 VIEW A

SCALE: 1/4" = 1'-0"

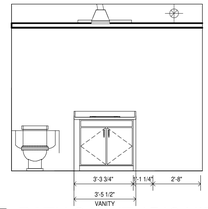

7 BATH 2 UNIT 1519 VIEW B

SCALE: 1/4" = 1'-0"

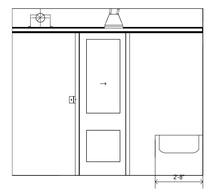

8 BATH 2 UNIT 1519 VIEW C

SCALE: 1/4" = 1'-0"

HB HARRY BAKER SMITH SA II ARCHITECTS II P L L C
189 Maple Ridge Drive Metairie, LA 70001
(504)-885-4477
central@hbsaii.com hbsaii.com
SINCE 1961

HARD ROCK HOTEL

1031 CANAL STREET
NEW ORLEANS, LOUISIANA

THESE PLANS AND SPECIFICATIONS HAVE BEEN PREPARED BY ME, OR UNDER MY CLOSE PERSONAL SUPERVISION AND TO THE BEST OF MY KNOWLEDGE AND BELIEF THEY COMPLY WITH ALL CITY, STATE AND FEDERAL REQUIREMENTS, AND I AM NOT PROVIDING CONTRACT ADMINISTRATION.

CERTIFIED CORRECT

THIS DRAWING IS CONFIDENTIAL AND NOT BE LOANED, REPRODUCED, COPIED, EITHER WHOLLY OR IN PART, OR MADE PUBLIC IN ANY MANNER WITHOUT THE WRITTEN CONSENT OF HBSA II ARCHITECTS, A PROFESSIONAL LLC. ALL RIGHTS OF DESIGN OR INVENTION ARE RESERVED AND WILL REMAIN THE SOLE PROPERTY OF HBSA II ARCHITECTS A PROFESSIONAL LLC.

REVISION HISTORY


	1	2	3	4	5	6	7	8
4/26/2019								
REVISION #12								

CONDO 1519

PROJECT#: 1709
PHASE: CD
TEAM: Author
CHECKER: Checker
SCALE: AS NOTED
ISSUED: 2/1/2019
SHEET#:

AI-1.19

HRH_1031 CANAL ST_RDF ARCH SET_4/26/2019, 12:00 PM

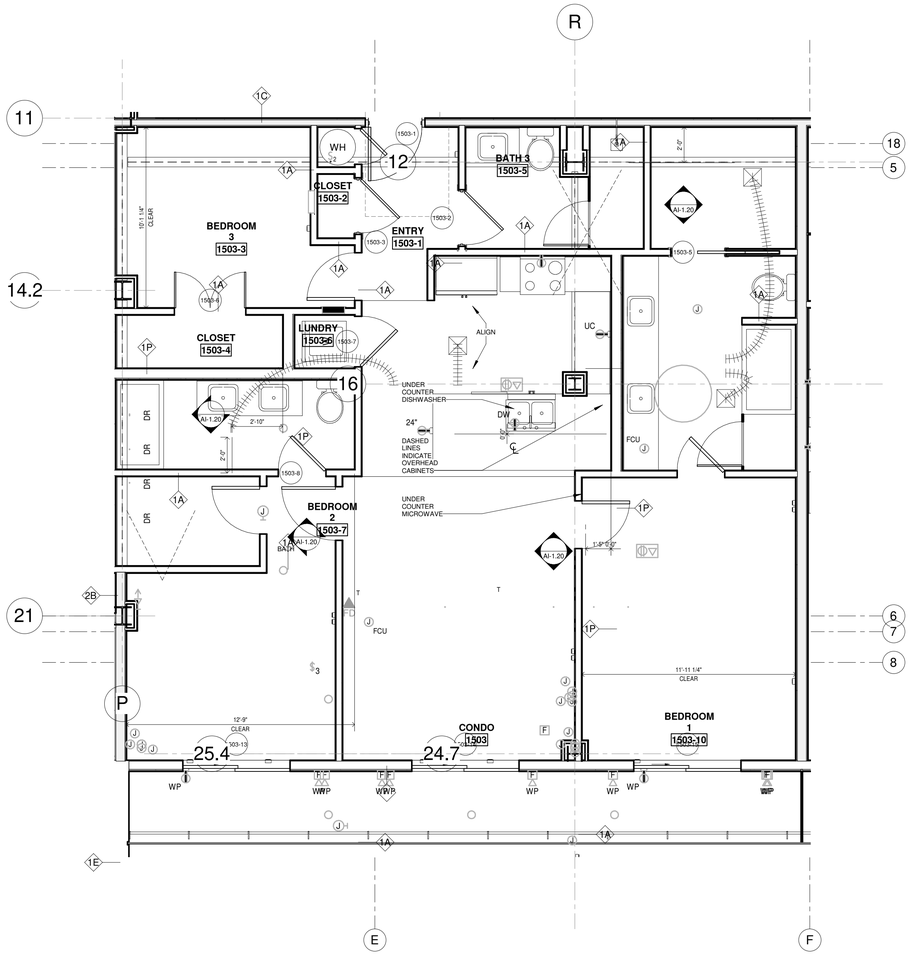

1 CONDO 1520 ENLARGED PLAN


SCALE: 1/4" = 1'-0"

DOOR SCHEDULE - UNIT 1520

MARK	FROM	TO	WIDTH	HEIGHT	THICKNESS	DOOR MATERIAL	DOOR FRAME	DOOR TYPE	FIRE RATING	REMARKS
1520-1	CORRIDOR	HALL	3' - 0"	8' - 0"	0' - 1 3/4"	WD	HM	AA	1HR	1 HOUR RATED
1520-2	LAUNDRY	HALL	2' - 8"	8' - 0"	0' - 1 3/4"	WD	WD	AA		
1520-3	HALL	WH	2' - 6"	8' - 0"	0' - 1 3/4"	WD	WD	AA		
1520-4	HALL	BATH 2	2' - 8"	8' - 0"	0' - 1 3/4"	WD	WD	AA		
1520-5	BEDROOM 2	HALL	3' - 0"	8' - 0"	0' - 1 3/4"	WD	WD	AA		
1520-6	BEDROOM 2	CLOS.	4' - 0"	8' - 0"	0' - 1 3/4"	WD	WD	V		
1520-7	BATH 1	VEST.	2' - 8"	8' - 0"	0' - 1 3/4"	WD	WD	AA		
1520-8	CLOS.	VEST.	3' - 6"	8' - 0"	0' - 1 3/4"	WD	WD	AA		
1520-9	VEST.	BEDROOM 1	3' - 0"	8' - 0"	0' - 1 3/4"	WD	WD	M		
1520-10	BEDROOM 1	CLOS.	3' - 6"	8' - 0"	0' - 1 3/4"	WD	WD	V		DOUBLE DOOR / PAIR
1520-11	BEDROOM 1	CONDO	3' - 0"	8' - 0"	0' - 1 3/4"	WD	WD	AA		
1520-12	CONDO	BALCONY	2' - 8"	7' - 0"	0' - 2 7/8"	AL/GL	AL	K		EXTERIOR STOREFRONT
1520-13	BEDROOM 1	BALCONY	2' - 8"	7' - 0"	0' - 2 7/8"	AL/GL	AL	K		EXTERIOR STOREFRONT
1520-14	CLOS.	BEDROOM 1	2' - 6"	8' - 0"	0' - 1 3/4"	WD	WD	AA		


FINISH SCHEDULE - UNIT 1520

NUMBER	NAME	FLOOR FINISH	BASE FINISH	N. WALL	S. WALL	E. WALL	W. WALL	CEILING FINISH	CEILING HT.
1520	CONDO								
1520-1	HALL								
1520-2	LAUNDRY								
1520-3	PANTRY								
1520-3	WH								
1520-4	BATH 2								
1520-5	BEDROOM 2								
1520-6	CLOSET								
1520-6	CLOS.								
1520-7	KITCHEN								
1520-7	KITCHEN								
1520-8	BALCONY								
1520-9	BEDROOM 1								
1520-10	A/C								
1520-10	BALCONY								
1520-11	CLOS.								
1520-12	CLOSET								
1520-12	VEST.								
1520-13	CLOSET								
1520-13	CLOS.								
1520-14	BEDROOM 3								
1520-14	CLOS.								
1520-15	BATH 1								
1520-17	CLOSET								
1520-18	CLOSET								
1520-19	BATH 2								
1520-20	TOILET								

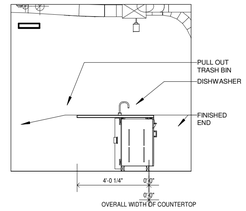


2 KITCHEN UNIT 1520 VIEW A

SCALE: 1/4" = 1'-0"

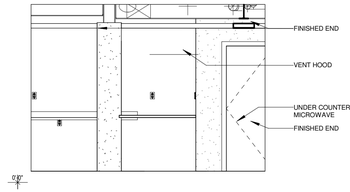


3 KITCHEN UNIT 1520 VIEW B

SCALE: 1/4" = 1'-0"

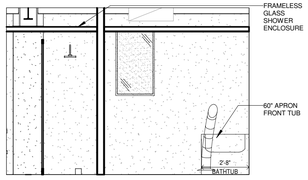


4 BATH 2 UNIT 1520 VIEW A

SCALE: 1/4" = 1'-0"

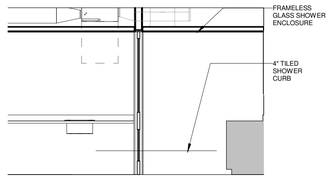


5 BATH 2 UNIT 1520 VIEW B

SCALE: 1/4" = 1'-0"

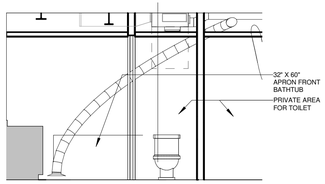


6 BATH 2 UNIT1520 VIEW C

SCALE: 1/4" = 1'-0"

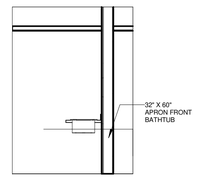


7 BATH 1 UNIT 1520

SCALE: 1/4" = 1'-0"

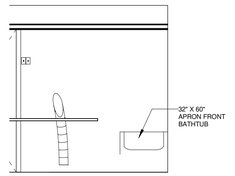


8 BATH 1 UNIT 1520 VIEW B

SCALE: 1/4" = 1'-0"

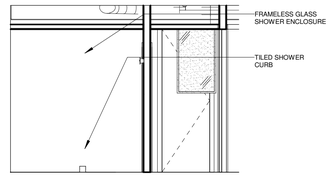

9 BATH 3 UNIT 1520 VIEW A

SCALE: 1/4" = 1'-0"

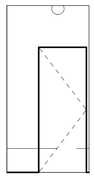

10 BATH 3 UNIT 1520 VIEW B

SCALE: 1/4" = 1'-0"

HB HARRY BAKER SMITH SA II ARCHITECTS II P L L C
189 Maple Ridge Drive Metairie, LA 70001
(504)-885-4477
central@hbsai.com hbsai.com
SINCE 1961

HARD ROCK HOTEL

1031 CANAL STREET
NEW ORLEANS, LOUISIANA

THESE PLANS AND SPECIFICATIONS HAVE BEEN PREPARED BY ME OR UNDER MY CLOSE PERSONAL SUPERVISION AND TO THE BEST OF MY KNOWLEDGE AND BELIEF THEY COMPLY WITH ALL CITY, STATE AND FEDERAL REQUIREMENTS, AND AM NOT PROVIDING A CONTRACT ADMINISTRATION.
CERTIFIED CORRECT

THIS DRAWING IS CONFIDENTIAL AND NOT BE LOANED, REPRODUCED, COPIED, EITHER WHOLLY OR IN PART, OR MADE PUBLIC IN ANY MANNER WITHOUT THE WRITTEN CONSENT OF HBSA II ARCHITECTS, A PROFESSIONAL LLC. ALL RIGHTS OF DESIGN OR INVENTION ARE RESERVED AND WILL REMAIN THE SOLE PROPERTY OF HBSA II ARCHITECTS A PROFESSIONAL LLC.

REVISION HISTORY


	1	2	3	4	5	6	7	8
4-26-2019								
REVISION #12								

CONDO 1520

PROJECT#: 1709
PHASE: CD
TEAM: Author
CHECKER: Checker
SCALE: AS NOTED
ISSUED: 2/1/2019
SHEET#:

AI-1.20

HRH_1031 CANAL ST_FOF ARCH SET_4-26-2019, 12:53 PM

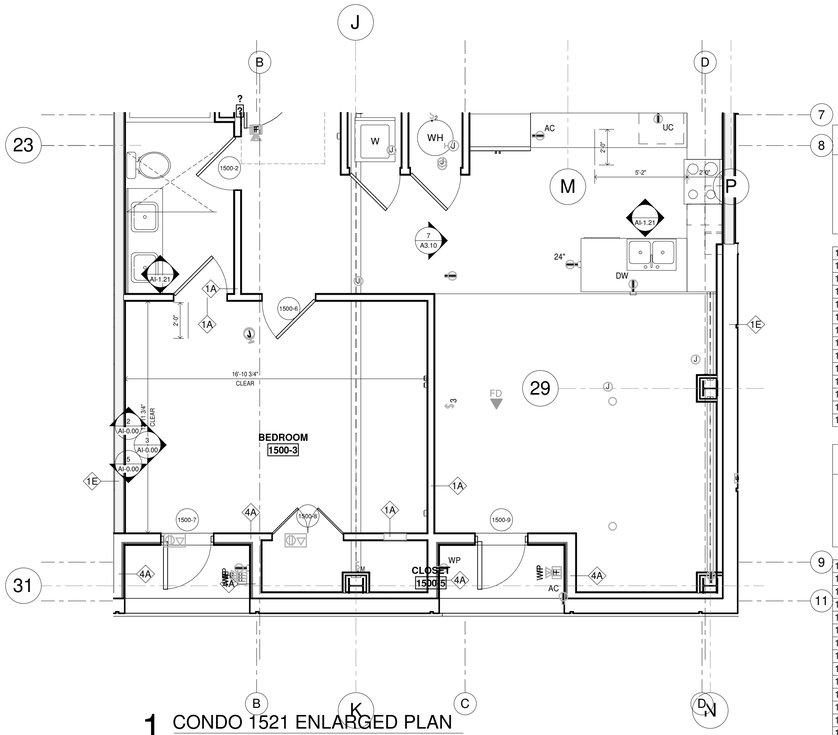

1 CONDO 1521 ENLARGED PLAN


SCALE: 1/4" = 1'-0"

DOOR SCHEDULE - UNIT 1521

MARK	FROM	TO	WIDTH	HEIGHT	THICKNESS	DOOR MATERIAL	DOOR FRAME	DOOR TYPE	FIRE RATING	REMARKS
1521-1	CORRIDOR	HALL	3' - 0"	8' - 0"	0' - 1 3/4"	WD	HM	AA	1HR	1 HOUR RATED
1521-2	HALL	LAUNDRY	2' - 8"	8' - 0"	0' - 1 3/4"	WD	WD	AA		
1521-3	BATH 2	HALL	2' - 8"	8' - 0"	0' - 1 3/4"	WD	WD	AA		
1521-4	WH	HALL	2' - 8"	8' - 0"	0' - 1 3/4"	WD	WD	AA		
1521-5	CLOS.	BEDROOM 2	4' - 0"	8' - 0"	0' - 1 3/4"	WD	WD	V		
1521-6	HALL	BEDROOM 2	3' - 0"	8' - 0"	0' - 1 3/4"	WD	WD	AA		
1521-7	HALL	BATH 1	2' - 8"	8' - 0"	0' - 1 3/4"	WD	WD	AA		
1521-8	CLOS.	HALL	3' - 6"	8' - 0"	0' - 1 3/4"	WD	WD	V		DOUBLE DOOR / PAIR
1521-9	HALL	CLOS.	3' - 6"	8' - 0"	0' - 1 3/4"	WD	WD	AA		
1521-10	BEDROOM 1	HALL	3' - 0"	8' - 0"	0' - 1 3/4"	WD	WD	M		
1521-11	CONDO	BEDROOM 1	3' - 0"	8' - 0"	0' - 1 3/4"	WD	WD	AA		
1521-12	BEDROOM 1	CLOS.	2' - 6"	8' - 0"	0' - 1 3/4"	WD	WD	AA		
1521-13	BEDROOM 1	BALCONY	2' - 8"	7' - 0"	0' - 2 7/8"	AL/GL	AL	K		EXTERIOR STOREFRONT
1521-14	CONDO	BALCONY	2' - 8"	7' - 0"	0' - 2 7/8"	AL/GL	AL	K		EXTERIOR STOREFRONT


FINISH SCHEDULE - UNIT 1521

NUMBER	NAME	FLOOR FINISH	BASE FINISH	N. WALL	S. WALL	E. WALL	W. WALL	CEILING FINISH	CEILING HT.
1521	ENGINEERING								
1521	CONDO								
1521-1	ENTRY								
1521-1	HALL								
1521-2	BATH 2								
1521-2	LAUNDRY								
1521-3	LAUNDRY / H2O								
1521-3	WH								
1521-3	BEDROOM 2								
1521-4	KITCHEN								
1521-4	CLOS.								
1521-5	A/C								
1521-5	KITCHEN								
1521-6	BATH								
1521-6	BALCONY								
1521-7	BEDROOM 1								
1521-8	BALCONY								
1521-9	LIVING								
1521-9	CLOS.								
1521-10	HALL								
1521-11	CLOS.								
1521-12	CLOS.								
1521-13	BATH 1								
1521-23	Room								

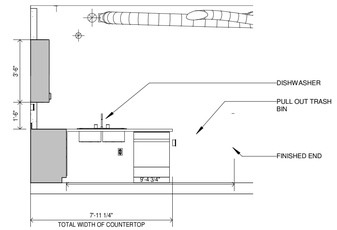


2 KITCHEN UNIT 1521 VIEW A

SCALE: 1/4" = 1'-0"

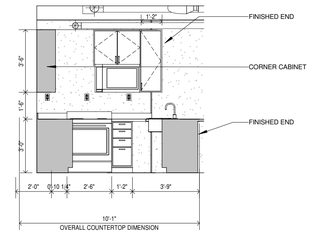


3 KITCHEN UNIT 1521 VIEW B

SCALE: 1/4" = 1'-0"

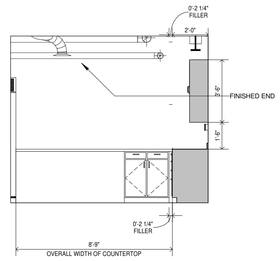


4 KITCHEN UNIT 1521 VIEW C

SCALE: 1/4" = 1'-0"

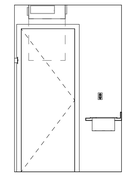


5 BATH 1 UNIT 1521 VIEW A

SCALE: 1/4" = 1'-0"

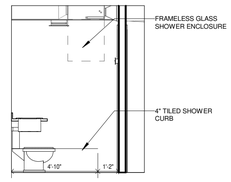

6 BATH 1 UNIT 1521 VIEW B

SCALE: 1/4" = 1'-0"

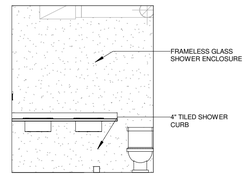

7 BATH 1 UNIT 1521 VIEW C

SCALE: 1/4" = 1'-0"

HB HARRY BAKER SMITH
SA II ARCHITECTS II
P L L C
189 Maple Ridge Drive Metairie, LA 70001
(504)-885-4477
central@hbsai.com hbsai.com
SINCE 1961

HARD ROCK HOTEL

1031 CANAL STREET
NEW ORLEANS, LOUISIANA

THESE PLANS AND SPECIFICATIONS HAVE BEEN PREPARED BY ME OR UNDER MY CLOSE PERSONAL SUPERVISION AND TO THE BEST OF MY KNOWLEDGE AND BELIEF THEY COMPLY WITH ALL CITY, STATE AND FEDERAL REQUIREMENTS, AND AM NOT PROVIDING CONTRACT ADMINISTRATION.

CERTIFIED CORRECT

THIS DRAWING IS CONFIDENTIAL AND NOT BE LOANED, REPRODUCED, COPIED, EITHER WHOLLY OR IN PART, OR MADE PUBLIC IN ANY MANNER WITHOUT THE WRITTEN CONSENT OF HB SA II ARCHITECTS, A PROFESSIONAL LLC. ALL RIGHTS OF DESIGN OR INVENTION ARE RESERVED AND WILL REMAIN THE SOLE PROPERTY OF HB SA II ARCHITECTS A PROFESSIONAL L.L.C.

REVISION HISTORY


	1	2	3	4	5	6	7	8
4/26/2019								
REVISION #12								

CONDO 1521

PROJECT#: 1709
PHASE: CD
TEAM: Author
CHECKER: Checker
SCALE: AS NOTED
ISSUED: 2/1/2019
SHEET#:

AI-1.21

HARK-1031 CANAL ST._PDF ARCH SET_4/26/2019, 12:00 PM

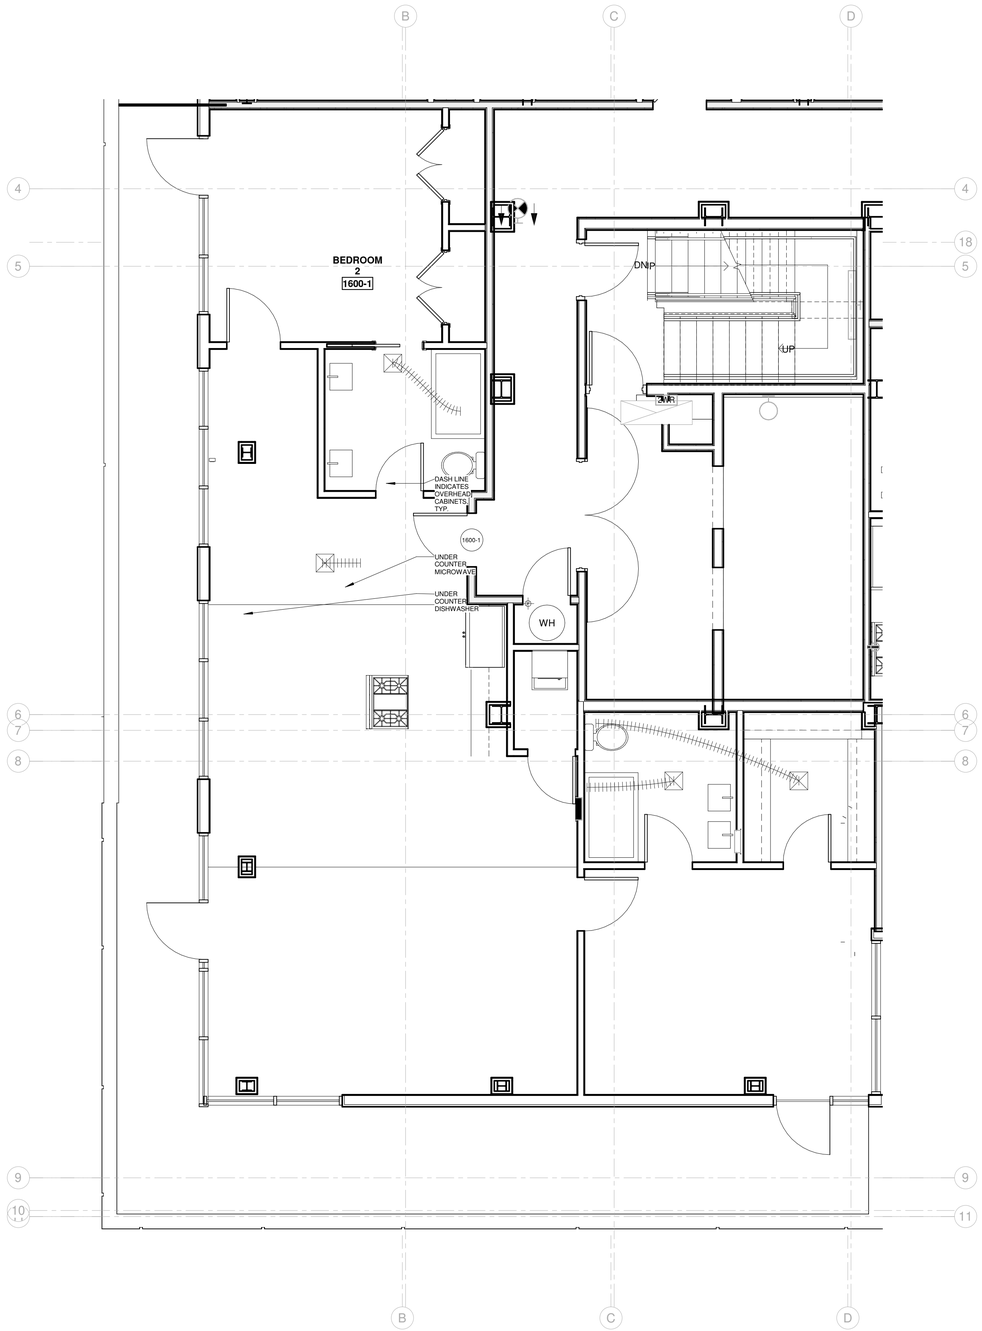

1 CONDO 1600 ENLARGED PLAN

SCALE: 1/4" = 1'-0"

DOOR SCHEDULE - UNIT 1600

MARK	FROM	TO	WIDTH	HEIGHT	THICKNESS	DOOR MATERIAL	DOOR FRAME	DOOR TYPE	FIRE RATING	REMARKS
1600	CORRIDOR	ELEV. LOBBY	6' - 0"	7' - 0"	0" - 1 3/4"		WD	V		
1600-1	CONDO	CORRIDOR	3' - 0"	8' - 0"	0" - 1 3/4"	WD	WD	AA	1HR	1 HOUR RATED
1600-2	BATH 2	CONDO	2' - 8"	8' - 0"	0" - 1 3/4"					
1600-3	BEDROOM 2	CONDO	3' - 0"	8' - 0"	0" - 1 3/4"					
1600-4	BATH 2	BEDROOM 2	2' - 8"	8' - 0"	0" - 1 3/4"					
1600-5		BEDROOM 2	4' - 0"	8' - 0"	0" - 1 3/4"	WD	WD	V		DOUBLE DOOR / PAIR
1600-6		BEDROOM 2	4' - 0"	8' - 0"	0" - 1 3/4"	WD	WD	V		DOUBLE DOOR / PAIR
1600-7	BALCONY	BEDROOM 2	3' - 2"	7' - 0"						
1600-8	LAUNDRY	KITCHEN	2' - 8"	8' - 0"	0" - 1 3/4"					
1600-9	BALCONY	LIVING	3' - 1 31/32"	7' - 0"						
1600-10	LIVING	BEDROOM 1	3' - 0"	8' - 0"	0" - 1 3/4"		WD	V		
1600-11	B ATH 1	BEDROOM 1	2' - 8"	8' - 0"	0" - 1 3/4"					
1600-12	BEDROOM 1	CLOS.	2' - 8"	8' - 0"	0" - 1 3/4"					
1600-13	BEDROOM 1	BALCONY	3' - 0"	6' - 11 3/4"						

FINISH SCHEDULE - UNIT 1600

NUMBER	NAME	FLOOR FINISH	BASE FINISH	N. WALL	S. WALL	E. WALL	W. WALL	CEILING FINISH	CEILING HT.
1600	CONDO								
1600-1	BEDROOM 2								
1600-2	LIVING								
1600-2	BATH 2								
1600-3	MASTER BEDROOM								
1600-3	KITCHEN								
1600-4	A/C								
1600-4	LAUNDRY								
1600-5	MASTER BATH								
1600-5	LIVING								
1600-6	CLOSET								
1600-6	BEDROOM 1								
1600-7	KITCHEN								
1600-7	B ATH 1								
1600-8	HALL								
1600-8	CLOS.								
1600-9	UTILITY								
1600-9	WH								
1600-9	BALCONY								
1600-10	BEDROOM								
1600-11	CLOSET								
1600-12	BATH								
1600-13	GARAGE								

HB HARRY BAKER SMITH SA II ARCHITECTS II P L L C
189 Maple Ridge Drive Metairie, LA 70001
(504)-885-4477
central@hbsaii.com hbsaii.com
SINCE 1961

HARD ROCK HOTEL

1031 CANAL STREET
NEW ORLEANS, LOUISIANA

THESE PLANS AND SPECIFICATIONS HAVE BEEN PREPARED BY ME OR UNDER MY CLOSE PERSONAL SUPERVISION AND TO THE BEST OF MY KNOWLEDGE AND BELIEF THEY COMPLY WITH ALL CITY, STATE AND FEDERAL REQUIREMENTS, AND I AM NOT PROVIDING CONTRACT ADMINISTRATION.

CERTIFIED CORRECT

THIS DRAWING IS CONFIDENTIAL AND NOT BE LOANED, REPRODUCED, COPIED, EITHER WHOLLY OR IN PART, OR MADE PUBLIC IN ANY MANNER WITHOUT THE WRITTEN CONSENT OF HBSA II ARCHITECTS, A PROFESSIONAL LLC. ALL RIGHTS OF DESIGN OR INVENTION ARE RESERVED AND WILL REMAIN THE SOLE PROPERTY OF HBSA II ARCHITECTS A PROFESSIONAL LLC.

REVISION HISTORY


	4/26/2019	REVISION #12
1		
2		
3		
4		
5		
6		
7		
8		

CONDO 1600

PROJECT#: 1709
PHASE: CD
TEAM: Author
CHECKER: Checker
SCALE: AS NOTED
ISSUED: 2/1/2019
SHEET#:

AI-1.23

H:\PR\1031 CANAL ST_PDF ARCH SET_4/26/2019, 12:26 PM

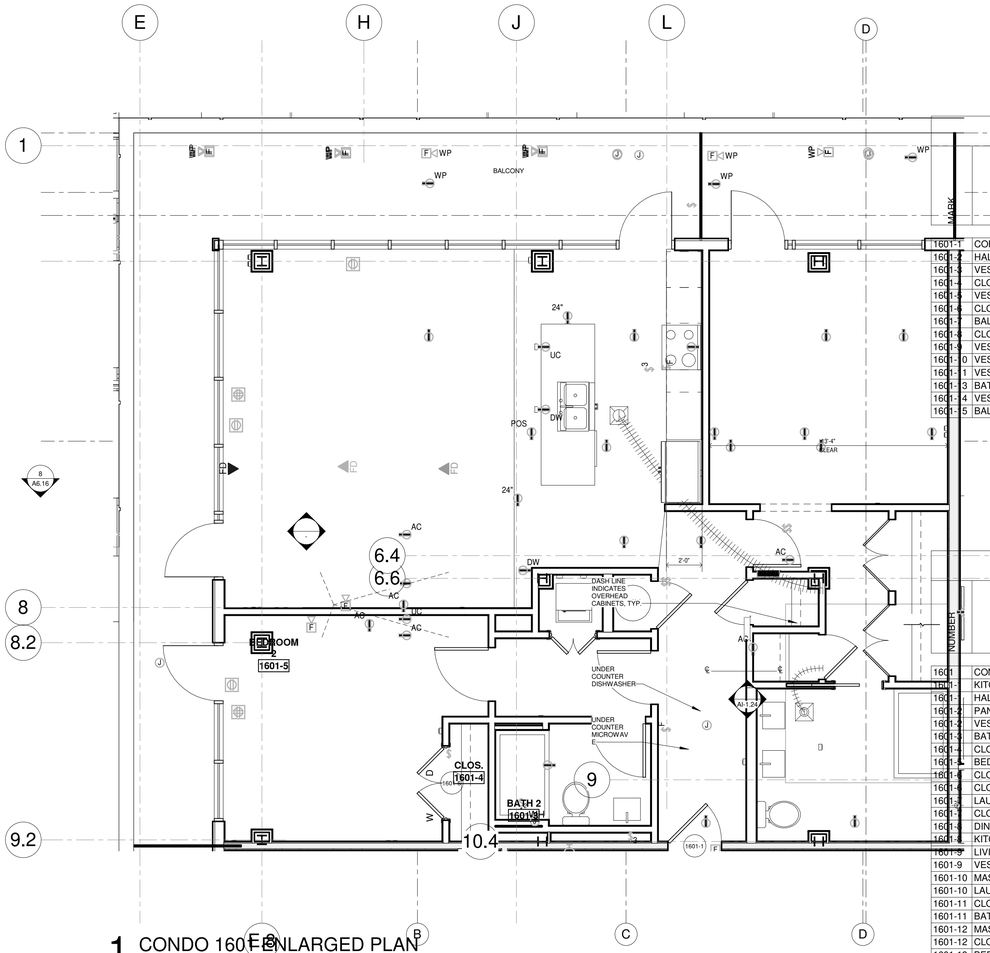

1 CONDO 1601 - ENLARGED PLAN


SCALE: 1/4" = 1'-0"

DOOR SCHEDULE - UNIT 1601

MARK	FROM	TO	WIDTH	HEIGHT	THICKNESS	DOOR MATERIAL	DOOR FRAME	DOOR TYPE	FIRE RATING	REMARKS
1601-1	CORRIDOR	HALL	3' - 0"	8' - 0"	0' - 1 3/4"	WD	WD	AA	1HR	1 HOUR RATED
1601-2	HALL	VEST.	3' - 0"	8' - 0"	0' - 1 3/4"					
1601-3	VEST.	BATH 2	3' - 0"	8' - 0"	0' - 1 3/4"	WD	WD	AA		
1601-4	CLOS.	VEST.	2' - 6"	8' - 0"	0' - 1 3/4"	WD	WD	V		DOUBLE DOOR / PAIR
1601-5	VEST.	BEDROOM 2	3' - 0"	8' - 0"	0' - 1 3/4"	WD	WD	AA		
1601-6	CLOS.	BEDROOM 2	4' - 0"	8' - 0"	0' - 1 3/4"	WD	WD	V		DOUBLE DOOR / PAIR
1601-7	BALCONY	BEDROOM 2	3' - 1"	7' - 0"						
1601-8	CLOS.	HALL	2' - 8"	8' - 0"	0' - 1 3/4"	WD	WD	AA		
1601-9	VEST.	HALL	2' - 8"	8' - 0"	0' - 1 3/4"	WD	WD	AA		
1601-10	VEST.	CLOS.	4' - 0"	8' - 0"	0' - 1 3/4"					
1601-11	VEST.	CLOS.	4' - 0"	8' - 0"	0' - 1 3/4"					
1601-13	BATH 1	VEST.	2' - 8"	8' - 0"	0' - 1 3/4"	WD	WD	V		
1601-14	VEST.	BEDROOM 1	4' - 0"	8' - 0"						
1601-15	BALCONY	CONDO	3' - 0"	7' - 0"						


FINISH SCHEDULE - UNIT 1601

NUMBER	NAME	FLOOR FINISH	BASE FINISH	N. WALL	S. WALL	E. WALL	W. WALL	CEILING FINISH	CEILING HT.
1601	CONDO								
1601-	KITCHEN								
1601-	HALL								
1601-2	PANTRY								
1601-2	VEST.								
1601-3	BATH 2								
1601-4	CLOS.								
1601-5	BEDROOM 2								
1601-6	CLOSET								
1601-6	CLOS.								
1601-7	LAUNDRY								
1601-7	CLOS.								
1601-8	DINING								
1601-8	KITCHEN								
1601-8	LIVING								
1601-9	VEST.								
1601-10	MASTER BEDROOM								
1601-10	LAUNDRY								
1601-11	CLOSET								
1601-11	BATH 1								
1601-12	MASTER BATH								
1601-12	CLOS.								
1601-13	BEDROOM 1								
1601-13	TOILET ROOM								
1601-14	HALL								
1601-14	BALCONY								
1601-15	BALCONY								

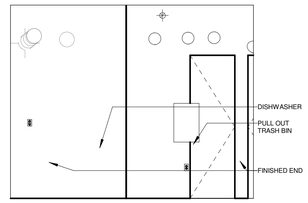

2 KITCHEN UNIT 1601 VIEW A

SCALE: 1/4" = 1'-0"

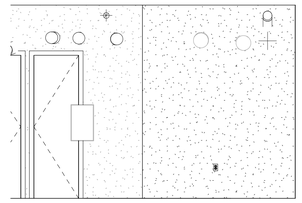

3 KITCHEN UNIT 1601 VIEW B

SCALE: 1/4" = 1'-0"

HB HARRY BAKER SMITH SA II ARCHITECTS II P L L C
189 Maple Ridge Drive Metairie, LA 70001
(504)-885-4477
central@hbsaii.com :: hbsaii.com
SINCE 1961

HARD ROCK HOTEL

1031 CANAL STREET
NEW ORLEANS, LOUISIANA

THESE PLANS AND SPECIFICATIONS HAVE BEEN PREPARED BY ME OR UNDER MY CLOSE PERSONAL SUPERVISION AND TO THE BEST OF MY KNOWLEDGE AND BELIEF THEY COMPLY WITH ALL CITY, STATE AND FEDERAL REQUIREMENTS, AND AM NOT PROVIDING A CONTRACT ADMINISTRATION.

CERTIFIED CORRECT

THIS DRAWING IS CONFIDENTIAL AND NOT BE LOANED, REPRODUCED, COPIED, EITHER WHOLLY OR IN PART, OR MADE PUBLIC IN ANY MANNER WITHOUT THE WRITTEN CONSENT OF HBSA II ARCHITECTS, A PROFESSIONAL LLC. ALL RIGHTS OF DESIGN OR INVENTION ARE RESERVED AND WILL REMAIN THE SOLE PROPERTY OF HBSA II ARCHITECTS A PROFESSIONAL LLC.

REVISION HISTORY


	1	2	3	4	5	6	7	8
4/26/2019								
REVISION #12								

CONDO 1601

PROJECT#: 1709
PHASE: CD
TEAM: Author
CHECKER: Checker
SCALE: AS NOTED
ISSUED: 2/1/2019
SHEET#:

AI-1.24

HRH-1031 CANAL ST_PDF ARCH SET_4/26/2019, 12:20 PM

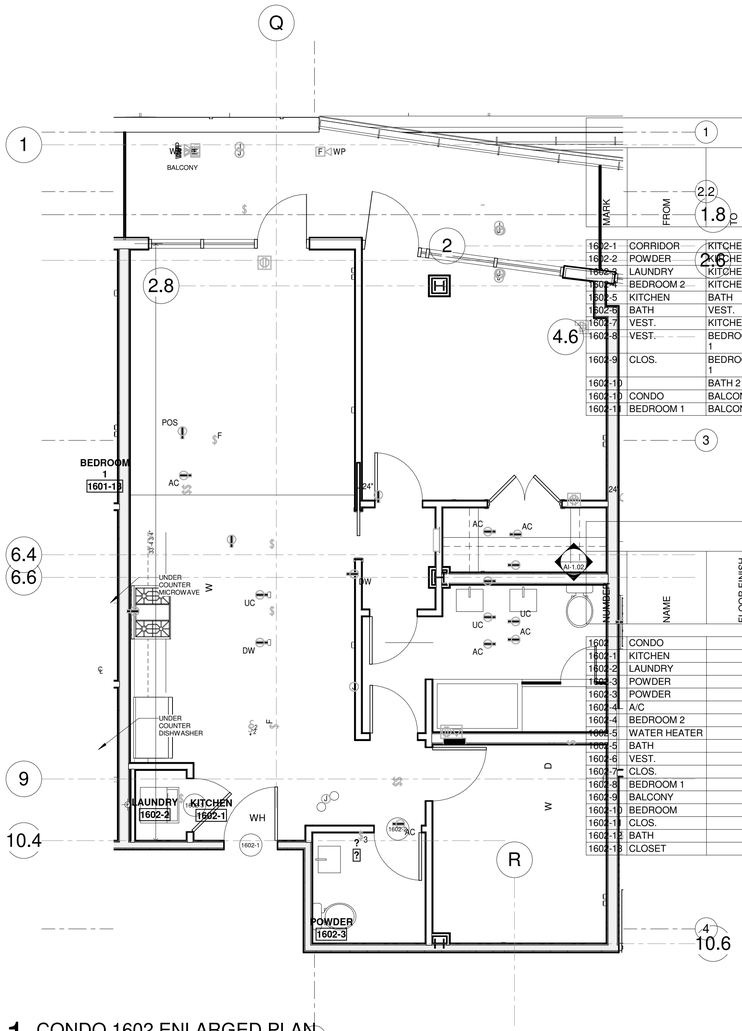

1 CONDO 1602 ENLARGED PLAN

SCALE: 1/4" = 1'-0"

DOOR SCHEDULE - UNIT 1602

MARK	FROM	TO	WIDTH	HEIGHT	THICKNESS	DOOR MATERIAL	DOOR FRAME	DOOR TYPE	FIRE RATING	REMARKS
1602-1	CORRIDOR	KITCHEN	3' - 0"	8' - 0"	0' - 1 3/4"	WD	WD	AA	1HR	1 HOUR RATED
1602-2	POWDER	KITCHEN	2' - 8"	8' - 0"	0' - 1 3/4"	WD	WD	AA		
1602-3	LAUNDRY	KITCHEN	3' - 0"	8' - 0"	0' - 1 3/4"	WD	WD	AA		
1602-4	BEDROOM 2	KITCHEN	3' - 0"	8' - 0"	0' - 1 3/4"					
1602-5	KITCHEN	BATH	2' - 8"	8' - 0"	0' - 1 3/4"					
1602-6	BATH	VEST.	2' - 8"	8' - 0"	0' - 1 3/4"					
1602-7	VEST.	KITCHEN	2' - 8"	8' - 0"	0' - 1 3/4"					
1602-8	VEST.	BEDROOM 1	2' - 8"	8' - 0"	0' - 1 3/4"					
1602-9	CLOS.	BEDROOM 1	4' - 0"	8' - 0"	0' - 1 3/4"					
1602-10		BATH 2	2' - 0"	7' - 0"	0' - 1"					
1602-11	CONDO	BALCONY	2' - 9"	7' - 0"						
1602-11	BEDROOM 1	BALCONY	3' - 0"	7' - 0"						

FINISH SCHEDULE - UNIT 1602

NUMBER	NAME	FLOOR FINISH	BASE FINISH	N. WALL	S. WALL	E. WALL	W. WALL	CEILING FINISH	CEILING HT.
1602	CONDO								
1602-1	KITCHEN								
1602-2	LAUNDRY								
1602-3	POWDER								
1602-3	POWDER								
1602-4	A/C								
1602-4	BEDROOM 2								
1602-5	WATER HEATER								
1602-5	BATH								
1602-6	VEST.								
1602-7	CLOS.								
1602-8	BEDROOM 1								
1602-9	BALCONY								
1602-10	BEDROOM								
1602-11	CLOS.								
1602-12	BATH								
1602-13	CLOSET								

HB HARRY BAKER SMITH SA II ARCHITECTS II P L L C
189 Maple Ridge Drive Metairie, LA 70001
(504)-885-4477
central@hbsaii.com hbsaii.com
SINCE 1961

HARD ROCK HOTEL

1031 CANAL STREET
NEW ORLEANS, LOUISIANA

THESE PLANS AND SPECIFICATIONS HAVE BEEN PREPARED BY ME OR UNDER MY CLOSE PERSONAL SUPERVISION AND TO THE BEST OF MY KNOWLEDGE AND BELIEF THEY COMPLY WITH ALL CITY, STATE AND FEDERAL REQUIREMENTS, AND I AM NOT PROVIDING CONTRACT ADMINISTRATION.

CERTIFIED CORRECT

THIS DRAWING IS CONFIDENTIAL AND NOT BE LOANED, REPRODUCED, COPIED, EITHER WHOLLY OR IN PART, OR MADE PUBLIC IN ANY MANNER WITHOUT THE WRITTEN CONSENT OF HBSA II ARCHITECTS, A PROFESSIONAL L.L.C. ALL RIGHTS OF DESIGN OR INVENTION ARE RESERVED AND WILL REMAIN THE SOLE PROPERTY OF HBSA II ARCHITECTS A PROFESSIONAL L.L.C.

REVISION HISTORY


	1	2	3	4	5	6	7	8
4/26/2019								
REVISION #12								

CONDO 1602

PROJECT#: 1709
PHASE: CD
TEAM: Author
CHECKER: Checker
SCALE: AS NOTED
ISSUED: 2/1/2019
SHEET#:

AI-1.25

HRH_1031 CANAL ST_PKP_ARCH SET_4.26.2019, 12:30 PM

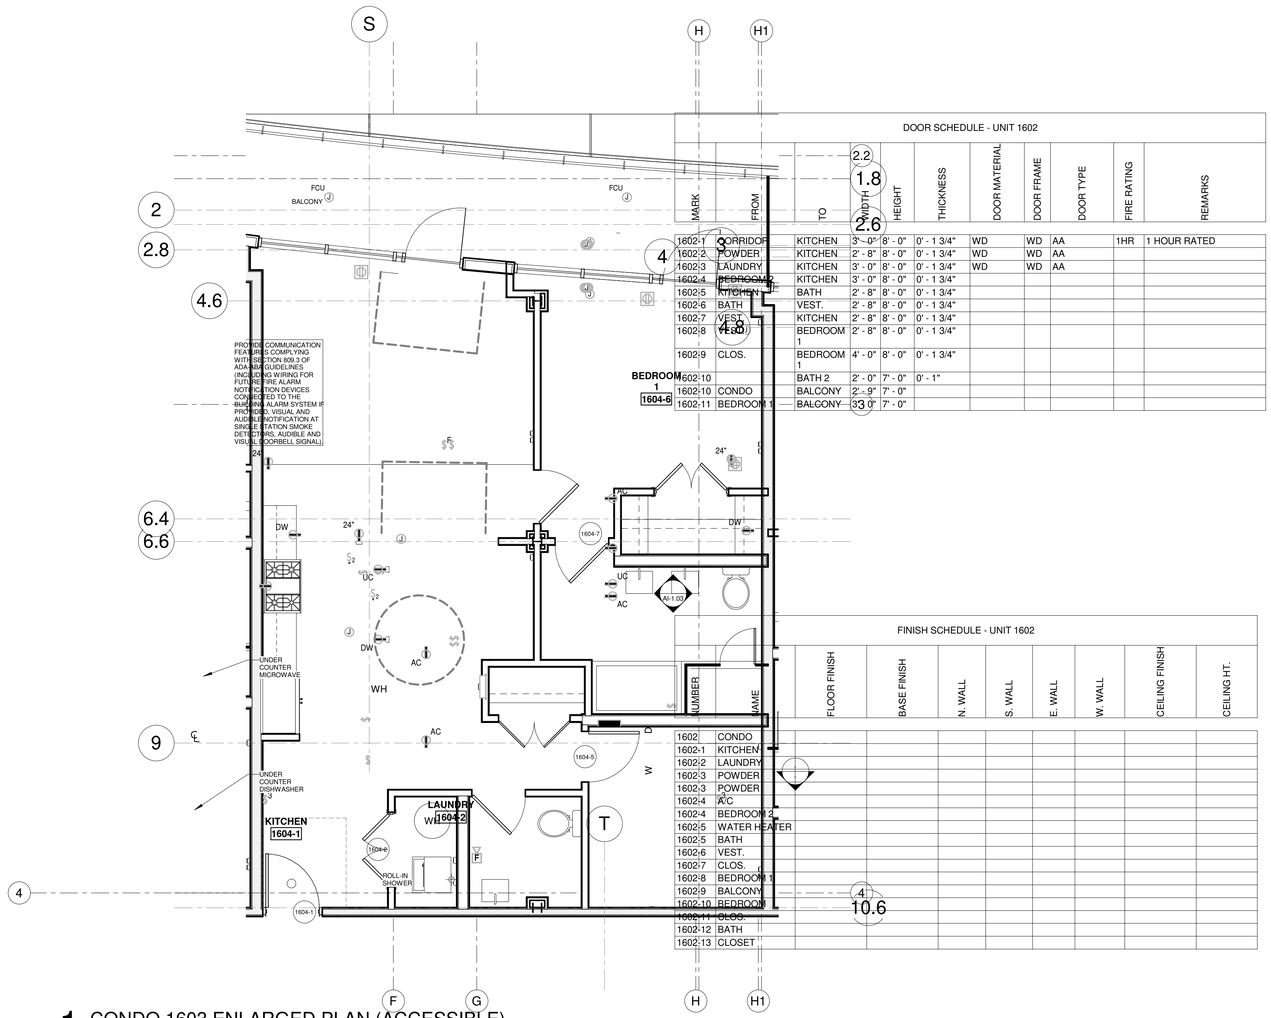

DOOR SCHEDULE - UNIT 1602

MARK	FROM	TO	WIDTH	HEIGHT	THICKNESS	DOOR MATERIAL	DOOR FRAME	DOOR TYPE	FIRE RATING	REMARKS
1602-1	CORRIDOR	KITCHEN	3'-~0"	8' - 0"	0' - 1 3/4"	WD	WD	AA	1HR	1 HOUR RATED
1602-2	POWDER	KITCHEN	2' - 8"	8' - 0"	0' - 1 3/4"	WD	WD	AA		
1602-3	LAUNDRY	KITCHEN	3' - 0"	8' - 0"	0' - 1 3/4"	WD	WD	AA		
1602-4	BEDROOM 2	KITCHEN	3' - 0"	8' - 0"	0' - 1 3/4"					
1602-5	KITCHEN	BATH	2' - 8"	8' - 0"	0' - 1 3/4"					
1602-6	BATH	VEST.	2' - 8"	8' - 0"	0' - 1 3/4"					
1602-7	VEST.	KITCHEN	2' - 8"	8' - 0"	0' - 1 3/4"					
1602-8	KITCHEN	BEDROOM 1	2' - 8"	8' - 0"	0' - 1 3/4"					
1602-9	CLOS.	BEDROOM 1	4' - 0"	8' - 0"	0' - 1 3/4"					
1602-10		BATH 2	2' - 0"	7' - 0"	0' - 1"					
1602-11	CONDO	BALCONY	2'-~9"	7' - 0"						
1602-11	BEDROOM 1	BALCONY	3' 0"	7' - 0"						

FINISH SCHEDULE - UNIT 1602

NUMBER	NAME	FLOOR FINISH	BASE FINISH	N. WALL	S. WALL	E. WALL	W. WALL	CEILING FINISH	CEILING HT.
1602	CONDO								
1602-1	KITCHEN								
1602-2	LAUNDRY								
1602-3	POWDER								
1602-3	POWDER								
1602-4	A/C								
1602-4	BEDROOM 2								
1602-5	WATER HEATER								
1602-5	BATH								
1602-6	VEST.								
1602-7	CLOS.								
1602-8	BEDROOM 1								
1602-9	BALCONY								
1602-10	BEDROOM								
1602-11	CLOS.								
1602-12	BATH								
1602-13	CLOSET								

1 CONDO 1603 ENLARGED PLAN (ACCESSIBLE)

SCALE: 1/4" = 1'-0"

HB HARRY BAKER SMITH SA II ARCHITECTS II P L L C
189 Maple Ridge Drive Metairie, LA 70001
(504)-885-4477
central@hbsaii.com hbsaii.com
SINCE 1961

HARD ROCK HOTEL

1031 CANAL STREET
NEW ORLEANS, LOUISIANA

THESE PLANS AND SPECIFICATIONS HAVE BEEN PREPARED BY ME OR UNDER MY CLOSE PERSONAL SUPERVISION AND TO THE BEST OF MY KNOWLEDGE AND BELIEF THEY COMPLY WITH ALL CITY, STATE AND FEDERAL REQUIREMENTS, AND I AM NOT PROVIDING CONTRACT ADMINISTRATION.
CERTIFIED CORRECT

THIS DRAWING IS CONFIDENTIAL AND NOT BE LOANED, REPRODUCED, COPIED, EITHER WHOLLY OR IN PART, OR MADE PUBLIC IN ANY MANNER WITHOUT THE WRITTEN CONSENT OF HB SA II ARCHITECTS, A PROFESSIONAL LLC. ALL RIGHTS OF DESIGN OR INVENTION ARE RESERVED AND WILL REMAIN THE SOLE PROPERTY OF HB SA II ARCHITECTS A PROFESSIONAL LLC.

REVISION HISTORY


	4/26/2019	REVISION # 12
1		
2		
3		
4		
5		
6		
7		
8		

CONDO 1603

PROJECT#: 1709
PHASE: CD
TEAM: Author
CHECKER: Checker
SCALE: AS NOTED
ISSUED: 2/1/2019
SHEET#:

AI-1.26

HHR-1031 CANAL ST_PDF ARCH SET_4/26/2019, 12:00 PM

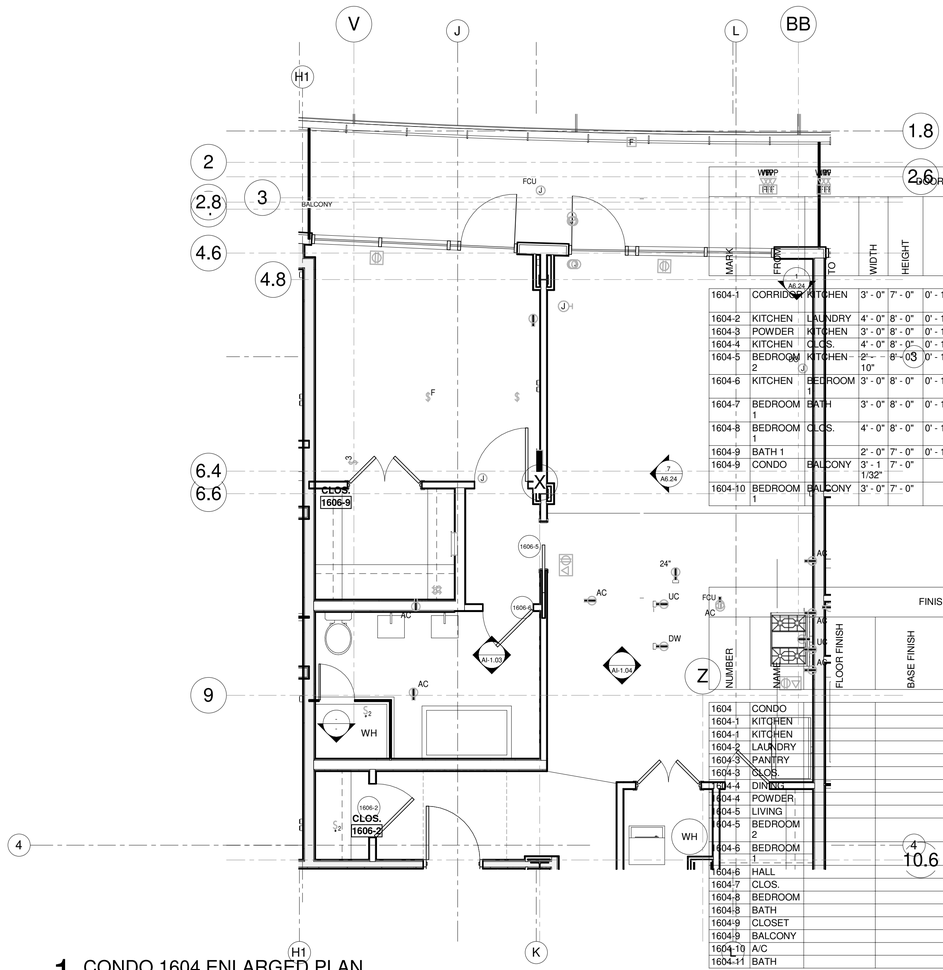

1 CONDO 1604 ENLARGED PLAN

SCALE: 1/4" = 1'-0"

DOOR SCHEDULE - UNIT 1604

MARK	FROM	TO	WIDTH	HEIGHT	THICKNESS	DOOR MATERIAL	DOOR FRAME	DOOR TYPE	FIRE RATING	REMARKS
1604-1	CORRIDOR	KITCHEN	3' - 0"	7' - 0"	0' - 1 3/4"	WD	WD	AA	45 Min	1 HOUR RATED
1604-2	KITCHEN	LAUNDRY	4' - 0"	8' - 0"	0' - 1 3/4"	WD	WD	M		
1604-3	POWDER	KITCHEN	3' - 0"	8' - 0"	0' - 1 3/4"	WD	WD	AA		
1604-4	KITCHEN	CLOS.	4' - 0"	8' - 0"	0' - 1 3/4"	WD	WD	V		
1604-5	BEDROOM 2	KITCHEN	2' - 10"	8' - 0"	0' - 1 3/4"	WD	WD	AA		
1604-6	KITCHEN	BEDROOM 1	3' - 0"	8' - 0"	0' - 1 3/4"	WD	WD	V		DOUBLE DOOR / PAIR
1604-7	BEDROOM 1	BATH	3' - 0"	8' - 0"	0' - 1 3/4"	WD	WD	AA		
1604-8	BEDROOM 1	CLOS.	4' - 0"	8' - 0"	0' - 1 3/4"					
1604-9	BATH 1		2' - 0"	7' - 0"	0' - 1"					
1604-9	CONDO	BALCONY	3' - 1 1/32"	7' - 0"						
1604-10	BEDROOM 1	BALCONY	3' - 0"	7' - 0"						

FINISH SCHEDULE - UNIT 1604

NUMBER	NAME	FLOOR FINISH	BASE FINISH	N. WALL	S. WALL	E. WALL	W. WALL	CEILING FINISH	CEILING HT.
1604	CONDO								
1604-1	KITCHEN								
1604-1	KITCHEN								
1604-2	LAUNDRY								
1604-3	PANTRY								
1604-3	CLOS.								
1604-4	DINING								
1604-4	POWDER								
1604-5	LIVING								
1604-5	BEDROOM 2								
1604-6	BEDROOM 1								
1604-6	HALL								
1604-7	CLOS.								
1604-8	BEDROOM								
1604-8	BATH								
1604-9	CLOSET								
1604-9	BALCONY								
1604-10	A/C								
1604-11	BATH								

HB HARRY BAKER SMITH SA II ARCHITECTS II P L L C
189 Maple Ridge Drive Metairie, LA 70001
(504)-885-4477
central@hbsaii.com hbsaii.com
SINCE 1961

HARD ROCK HOTEL

1031 CANAL STREET
NEW ORLEANS, LOUISIANA

THESE PLANS AND SPECIFICATIONS HAVE BEEN PREPARED BY ME OR UNDER MY CLOSE PERSONAL SUPERVISION AND TO THE BEST OF MY KNOWLEDGE AND BELIEF THEY COMPLY WITH ALL CITY, STATE AND FEDERAL REQUIREMENTS, AND I AM NOT PROVIDING CONTRACT ADMINISTRATION.

CERTIFIED CORRECT

THIS DRAWING IS CONFIDENTIAL AND NOT BE LOANED, REPRODUCED, COPIED, EITHER WHOLLY OR IN PART, OR MADE PUBLIC IN ANY MANNER WITHOUT THE WRITTEN CONSENT OF HBSA II ARCHITECTS, A PROFESSIONAL LLC. ALL RIGHTS OF DESIGN OR INVENTION ARE RESERVED AND WILL REMAIN THE SOLE PROPERTY OF HBSA II ARCHITECTS A PROFESSIONAL LLC.

REVISION HISTORY


	4.26.2019	REVISION #12
1		
2		
3		
4		
5		
6		
7		
8		

CONDO 1604

PROJECT#: 1709
PHASE: CD
TEAM: Author
CHECKER: Checker
SCALE: AS NOTED
ISSUED: 2/1/2019
SHEET#:

AI-1.27

HRH_1031 CANAL ST_PDF ARCH SET_4.26.2019_12:20 PM

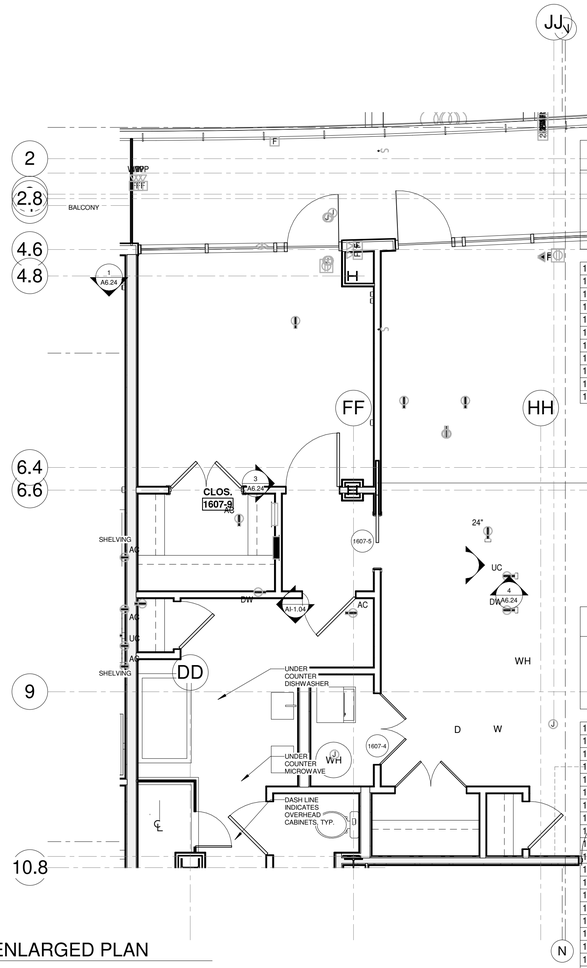

1 CONDO 1605 ENLARGED PLAN

SCALE: 1/4" = 1'-0"

DOOR SCHEDULE - UNIT 1605

MARK	FROM	TO	WIDTH	HEIGHT	THICKNESS	DOOR MATERIAL	DOOR FRAME	DOOR TYPE	FIRE RATING	REMARKS
1605		CORRIDOR	6' - 0"	7' - 0"	0" - 1 3/4"	HM	WD	S		
1605-1	CORRIDOR	KITCHEN	3' - 0"	8' - 0"	0" - 1 3/4"	WD	WD	AA	1HR	1 HOUR RATED
1605-2	KITCHEN	BATH 2	2' - 8"	8' - 0"	0" - 1 3/4"					
1605-3	BEDROOM 2	KITCHEN	2' - 8"	8' - 0"	0" - 1 3/4"	WD	WD	V		
1605-4	BEDROOM 2	CLOS.	2' - 8"	8' - 0"	0" - 1 3/4"	WD	WD	AA		
1605-5	LAUNDRY	KITCHEN	2' - 8"	8' - 0"	0" - 1 3/4"					
1605-6	BEDROOM 1	CONDO	3' - 0"	8' - 0"	0" - 1 3/4"	WD	WD	AA		
1605-7	BEDROOM 1	WH	2' - 8"	8' - 0"	0" - 1 3/4"	WD	WD	AA		
1605-8	BEDROOM 1	BATH 1	2' - 8"	8' - 0"	0" - 1 3/4"	WD	WD	M		
1605-9	BATH 1	CLOS.	2' - 8"	8' - 0"	0" - 1 3/4"	WD	WD	M		
1605-16		BATH	2' - 0"	7' - 0"	0" - 1"					

FINISH SCHEDULE - UNIT 1605

NUMBER	NAME	FLOOR FINISH	BASE FINISH	N. WALL	S. WALL	E. WALL	W. WALL	CEILING FINISH	CEILING HT.
1605	CONDO								
1605-1	ENTRY								
1605-1	KITCHEN								
1605-2	KITCHEN								
1605-2	BATH 2								
1605-3	DINING								
1605-3	BEDROOM 2								
1605-4	CLOS.								
1605-5	BEDROOM								
1605-5	LAUNDRY								
1605-6	HALL								
1605-6	BEDROOM 1								
1605-7	CLOSET								
1605-7	BATH 1								
1605-7	WH								
1605-7	BALCONY								
1605-8	CLOS.								
1605-9	A/C								
1605-10	CLOSET								
1605-11	BATH								
1605-18	Room								
1605-19	Room								

HB HARRY BAKER SMITH SA II ARCHITECTS II P L L C

189 Maple Ridge Drive Metairie, LA 70001
(504)-885-4477
central@hbsaii.com hbsaii.com

SINCE 1961

HARD ROCK HOTEL

1031 CANAL STREET
NEW ORLEANS, LOUISIANA

THESE PLANS AND SPECIFICATIONS HAVE BEEN PREPARED BY ME OR UNDER MY CLOSE PERSONAL SUPERVISION AND TO THE BEST OF MY KNOWLEDGE AND BELIEF THEY COMPLY WITH ALL CITY, STATE AND FEDERAL REQUIREMENTS, AND I AM NOT PROVIDING A CONTRACT ADMINISTRATION.

CERTIFIED CORRECT

THIS DRAWING IS CONFIDENTIAL AND NOT BE LOANED, REPRODUCED, COPIED, EITHER WHOLLY OR IN PART, OR MADE PUBLIC IN ANY MANNER WITHOUT THE WRITTEN CONSENT OF HBSA II ARCHITECTS, A PROFESSIONAL L.L.C. ALL RIGHTS OF DESIGN OR INVENTION ARE RESERVED AND WILL REMAIN THE SOLE PROPERTY OF HBSA II ARCHITECTS A PROFESSIONAL L.L.C.

REVISION HISTORY


	REVISION # 12	4/26/2019
1		
2		
3		
4		
5		
6		
7		
8		

CONDO 1605

PROJECT#: 1709
PHASE: CD
TEAM: Author
CHECKER: Checker
SCALE: AS NOTED
ISSUED: 2/1/2019
SHEET#:

AI-1.28

HHRL-1031 CANAL ST_PDF ARCH SET_4/26/2019_12:05 PM

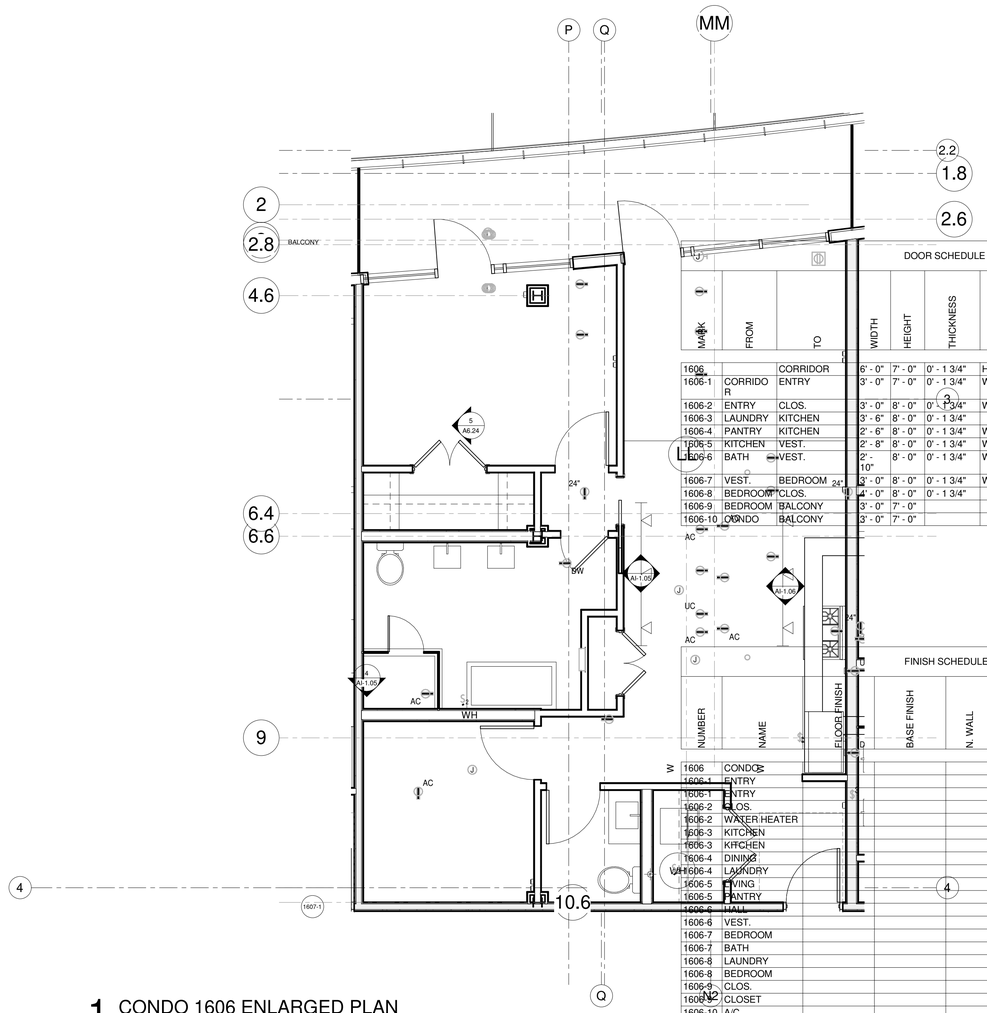

1 CONDO 1606 ENLARGED PLAN

SCALE: 1/4" = 1'-0"

DOOR SCHEDULE - UNIT 1606

MARK	FROM	TO	WIDTH	HEIGHT	THICKNESS	DOOR MATERIAL	DOOR FRAME	DOOR TYPE	FIRE RATING	REMARKS
1606		CORRIDOR	6' - 0"	7' - 0"	0' - 1 3/4"	HM	WD	S		
1606-1	CORRIDOR	ENTRY	3' - 0"	7' - 0"	0' - 1 3/4"	WD	WD	AA	45 Min	1 HOUR RATED
1606-2	ENTRY	CLOS.	3' - 0"	8' - 0"	0' - 1 3/4"	WD	WD	AA		
1606-3	LAUNDRY	KITCHEN	3' - 6"	8' - 0"	0' - 1 3/4"					
1606-4	PANTRY	KITCHEN	2' - 6"	8' - 0"	0' - 1 3/4"	WD	WD	M		
1606-5	KITCHEN	VEST.	2' - 8"	8' - 0"	0' - 1 3/4"	WD	WD	M		
1606-6	BATH	VEST.	2' - 10"	8' - 0"	0' - 1 3/4"	WD	WD	M		
1606-7	VEST.	BEDROOM	3' - 0"	8' - 0"	0' - 1 3/4"	WD	WD	AA		
1606-8	BEDROOM	CLOS.	4' - 0"	8' - 0"	0' - 1 3/4"					
1606-9	BEDROOM	BALCONY	3' - 0"	7' - 0"						
1606-10	CONDO	BALCONY	3' - 0"	7' - 0"						

FINISH SCHEDULE - UNIT 1606

NUMBER	NAME	FLOOR FINISH	BASE FINISH	N. WALL	S. WALL	E. WALL	W. WALL	CEILING FINISH	CEILING HT.
1606	CONDO								
1606-1	ENTRY								
1606-1	ENTRY								
1606-2	CLOS.								
1606-2	WATER HEATER								
1606-3	KITCHEN								
1606-3	KITCHEN								
1606-4	DINING								
1606-4	LAUNDRY								
1606-5	LIVING								
1606-5	PANTRY								
1606-6	HALL								
1606-6	VEST.								
1606-7	BEDROOM								
1606-7	BATH								
1606-8	LAUNDRY								
1606-8	BEDROOM								
1606-9	CLOS.								
1606-9	CLOSET								
1606-10	A/C								
1606-10	BALCONY								
1606-11	BATH								

HB HARRY BAKER SMITH SA II ARCHITECTS II P L L C
189 Maple Ridge Drive Metairie, LA 70001
(504)-885-4477
central@hbsaii.com hbsaii.com
SINCE 1961

HARD ROCK HOTEL

1031 CANAL STREET
NEW ORLEANS, LOUISIANA

THESE PLANS AND SPECIFICATIONS HAVE BEEN PREPARED BY ME OR UNDER MY CLOSE PERSONAL SUPERVISION AND TO THE BEST OF MY KNOWLEDGE AND BELIEF THEY COMPLY WITH ALL CITY, STATE AND FEDERAL REQUIREMENTS, AND I AM NOT PROVIDING CONTRACT ADMINISTRATION.

CERTIFIED CORRECT

THIS DRAWING IS CONFIDENTIAL AND NOT BE LOANED, REPRODUCED, COPIED, EITHER WHOLLY OR IN PART, OR MADE PUBLIC IN ANY MANNER WITHOUT THE WRITTEN CONSENT OF HBSA II ARCHITECTS, A PROFESSIONAL L.L.C. ALL RIGHTS OF DESIGN OR INVENTION ARE RESERVED AND WILL REMAIN THE SOLE PROPERTY OF HBSA II ARCHITECTS A PROFESSIONAL L.L.C.

REVISION HISTORY


	4.26.2019	REVISION #12
1		
2		
3		
4		
5		
6		
7		
8		

CONDO 1606

PROJECT#: 1709
PHASE: CD
TEAM: Author
CHECKER: Checker
SCALE: AS NOTED
ISSUED: 2/1/2019
SHEET#:

AI-1.29

HRH_1031 CANAL ST._FOF ARCH SET_4-26-2019, 12:55 PM

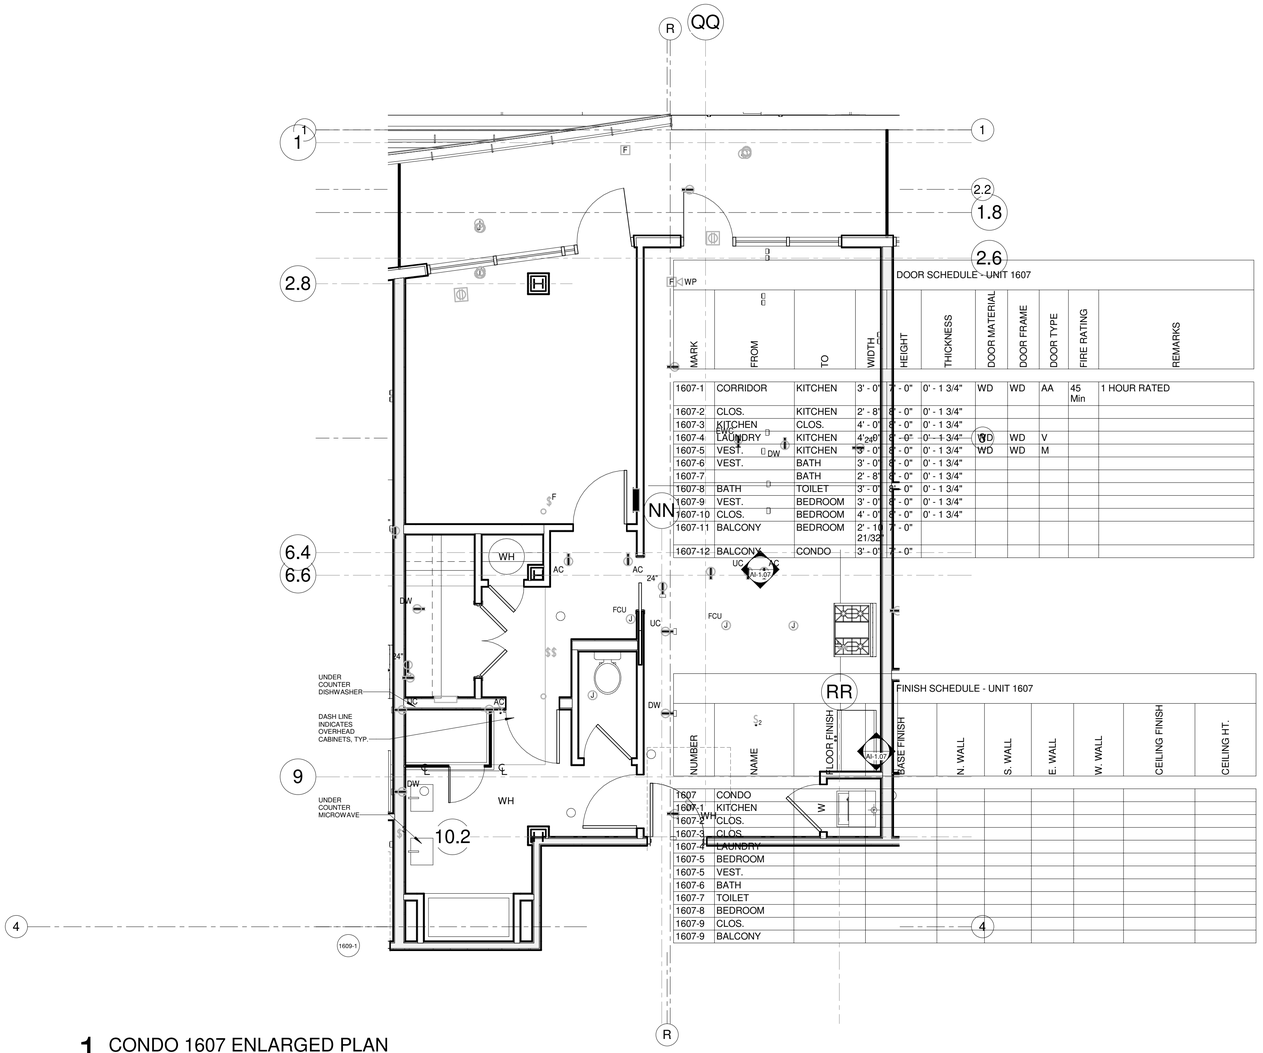

DOOR SCHEDULE - UNIT 1607

MARK	FROM	TO	WIDTH	HEIGHT	THICKNESS	DOOR MATERIAL	DOOR FRAME	DOOR TYPE	FIRE RATING	REMARKS
1607-1	CORRIDOR	KITCHEN	3' - 0"	7' - 0"	0' - 1 3/4"	WD	WD	AA	45 Min	1 HOUR RATED
1607-2	CLOS.	KITCHEN	2' - 8"	6' - 0"	0' - 1 3/4"					
1607-3	KITCHEN	CLOS.	4' - 0"	6' - 0"	0' - 1 3/4"					
1607-4	LAUNDRY	KITCHEN	4' - 0"	6' - 0"	0' - 1 3/4"	WD	WD	V		
1607-5	VEST.	KITCHEN	3' - 0"	6' - 0"	0' - 1 3/4"	WD	WD	M		
1607-6	VEST.	BATH	3' - 0"	6' - 0"	0' - 1 3/4"					
1607-7		BATH	2' - 8"	6' - 0"	0' - 1 3/4"					
1607-8	BATH	TOILET	3' - 0"	6' - 0"	0' - 1 3/4"					
1607-9	VEST.	BEDROOM	3' - 0"	6' - 0"	0' - 1 3/4"					
1607-10	CLOS.	BEDROOM	4' - 0"	6' - 0"	0' - 1 3/4"					
1607-11	BALCONY	BEDROOM	2' - 10 21/32"	7' - 0"						
1607-12	BALCONY	CONDO	3' - 0"	7' - 0"						

FINISH SCHEDULE - UNIT 1607

NUMBER	NAME	FLOOR FINISH	BASE FINISH	N. WALL	S. WALL	E. WALL	W. WALL	CEILING FINISH	CEILING HT.
1607	CONDO								
1607-1	KITCHEN								
1607-2	CLOS.								
1607-3	CLOS.								
1607-4	LAUNDRY								
1607-5	BEDROOM								
1607-5	VEST.								
1607-6	BATH								
1607-7	TOILET								
1607-8	BEDROOM								
1607-9	CLOS.								
1607-9	BALCONY								

1 CONDO 1607 ENLARGED PLAN

SCALE: 1/4" = 1'-0"

HB HARRY BAKER SMITH SA II ARCHITECTS II P L L C
189 Maple Ridge Drive Metairie, LA 70001
(504)-885-4477
central@hbsaii.com hbsaii.com
SINCE 1961

HARD ROCK HOTEL

1031 CANAL STREET
NEW ORLEANS, LOUISIANA

THESE PLANS AND SPECIFICATIONS HAVE BEEN PREPARED BY ME OR UNDER MY CLOSE PERSONAL SUPERVISION AND TO THE BEST OF MY KNOWLEDGE AND BELIEF THEY COMPLY WITH ALL CITY, STATE AND FEDERAL REQUIREMENTS, AND I AM NOT PROVIDING A CONTRACT ADMINISTRATION.

CERTIFIED CORRECT

THIS DRAWING IS CONFIDENTIAL AND NOT BE LOANED, REPRODUCED, COPIED, EITHER WHOLLY OR IN PART, OR MADE PUBLIC IN ANY MANNER WITHOUT THE WRITTEN CONSENT OF HBSA II ARCHITECTS, A PROFESSIONAL L.L.C. ALL RIGHTS OF DESIGN OR INVENTION ARE RESERVED AND WILL REMAIN THE SOLE PROPERTY OF HBSA II ARCHITECTS A PROFESSIONAL L.L.C.

REVISION HISTORY


REVISION #	4/26/2019
1	
2	
3	
4	
5	
6	
7	
8	

CONDO 1607

PROJECT#: 1709
PHASE: CD
TEAM: Author
CHECKER: Checker
SCALE: AS NOTED
ISSUED: 2/1/2019
SHEET#:

AI-1.30

HRH_1031 CANAL ST_FOF ARCH SET_4/26/2019, 12:05 PM

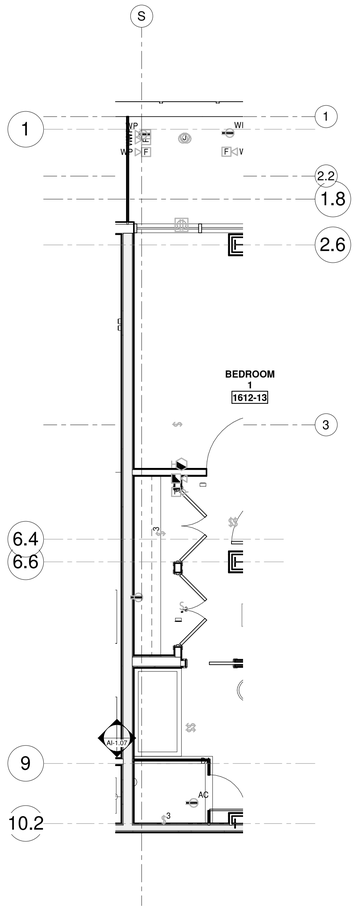

1 CONDO 1608 ENLARGED PLAN

SCALE: 1/4" = 1'-0"

DOOR SCHEDULE - UNIT 1608

MARK	FROM	TO	WIDTH	HEIGHT	THICKNESS	DOOR MATERIAL	DOOR FRAME	DOOR TYPE	FIRE RATING	REMARKS
1608-1	CORRIDOR	KITCHEN	3' - 0"	7' - 0"	0' - 1 3/4"	WD	WD	AA	45 Min	1 HOUR RATED
1608-2	LAUNDRY	KITCHEN	4' - 0"	8' - 0"	0' - 1 3/4"	WD	WD	AA		
1608-3	KITCHEN	VEST.	3' - 0"	8' - 0"	0' - 1 3/4"	WD	WD	M		
1608-4	BATH	VEST.	3' - 0"	8' - 0"	0' - 1 3/4"	WD	WD	AA	1HR	
1608-5	CLOSET	BATH	3' - 0"	8' - 0"	0' - 1 3/4"	WD	WD	M		
1608-6	BATH	BEDROOM	2' - 8"	8' - 0"	0' - 1 3/4"	WD	WD	M		
1608-7	BEDROOM	VEST.	3' - 0"	8' - 0"	0' - 1 3/4"	WD	WD	AA		

FINISH SCHEDULE - UNIT 1608

NUMBER	NAME	FLOOR FINISH	BASE FINISH	N. WALL	S. WALL	E. WALL	W. WALL	CEILING FINISH	CEILING HT.
1608	CONDO								
1608-1	ENTRY								
1608-1	KITCHEN								
1608-2	KITCHEN								
1608-2	LAUNDRY								
1608-3	DINING								
1608-3	VEST.								
1608-4	BEDROOM								
1608-5	HALL								
1608-5	BATH								
1608-6	CLOSET								
1608-7	LAUNDRY								
1608-8	CLOSET								
1608-9	A/C								
1608-10	WATER HEATER								
1608-11	BATHROOM								
1608-16	Room								

HB HARRY BAKER SMITH SA II ARCHITECTS II P L L C
189 Maple Ridge Drive Metairie, LA 70001
(504)-885-4477
central@hbsaii.com hbsaii.com
SINCE 1961

HARD ROCK HOTEL

1031 CANAL STREET
NEW ORLEANS, LOUISIANA

THESE PLANS AND SPECIFICATIONS HAVE BEEN PREPARED BY ME OR UNDER MY CLOSE PERSONAL SUPERVISION AND TO THE BEST OF MY KNOWLEDGE AND BELIEF THEY COMPLY WITH ALL CITY, STATE AND FEDERAL REQUIREMENTS, AND I AM NOT PROVIDING A CONTRACT ADMINISTRATION.

CERTIFIED CORRECT

THIS DRAWING IS CONFIDENTIAL AND NOT BE LOANED, REPRODUCED, COPIED, EITHER WHOLLY OR IN PART, OR MADE PUBLIC IN ANY MANNER WITHOUT THE WRITTEN CONSENT OF HBSA II ARCHITECTS, A PROFESSIONAL LLC. ALL RIGHTS OF DESIGN OR INVENTION ARE RESERVED AND WILL REMAIN THE SOLE PROPERTY OF HBSA II ARCHITECTS A PROFESSIONAL LLC.

REVISION HISTORY


	4/26/2019	REVISION #12
1		
2		
3		
4		
5		
6		
7		
8		

CONDO 1608

PROJECT#: 1709
PHASE: CD
TEAM: Author
CHECKER: Checker
SCALE: AS NOTED
ISSUED: 2/1/2019
SHEET#:

AI-1.31

HRH_1031 CANAL ST_RDF ARCH SET_4/26/2019, 12:00 PM

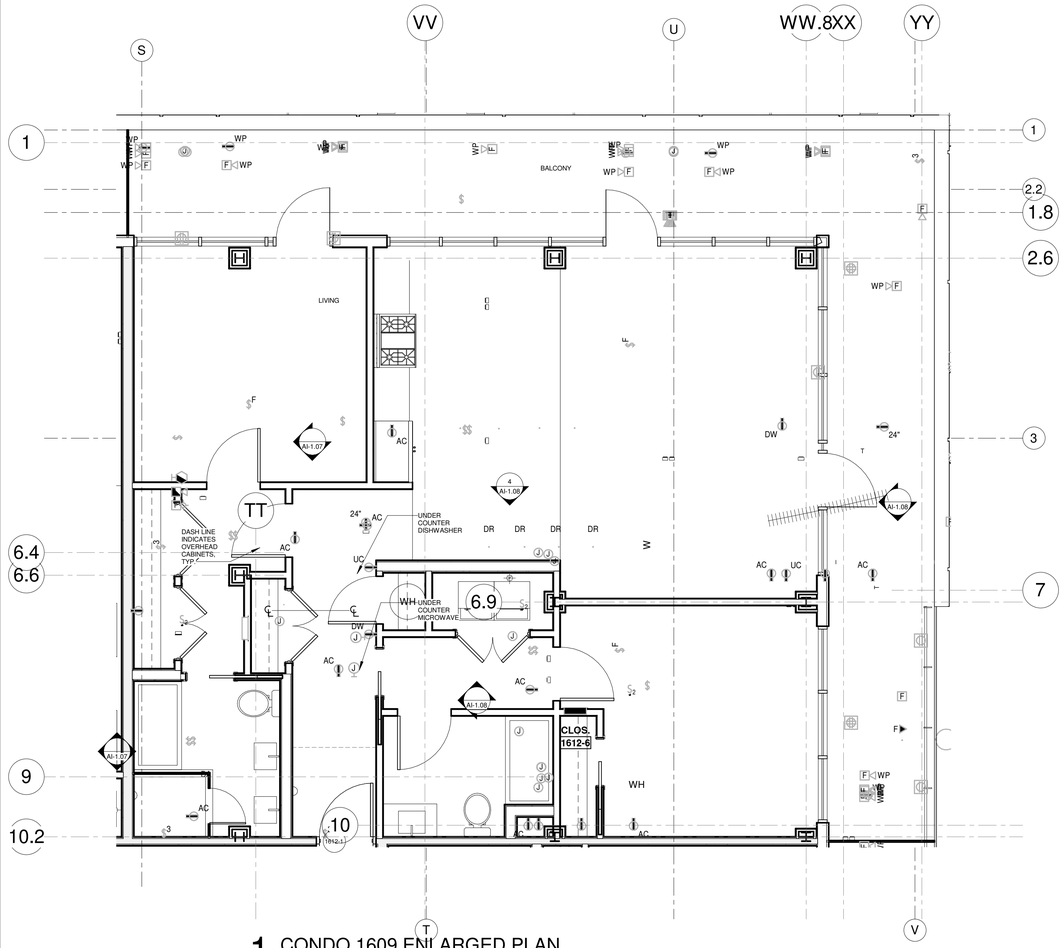

1 CONDO 1609 ENLARGED PLAN

SCALE: 1/4" = 1'-0"

DOOR SCHEDULE - UNIT 1609										
MARK	FROM	TO	WIDTH	HEIGHT	THICKNESS	DOOR MATERIAL	DOOR FRAME	DOOR TYPE	FIRE RATING	REMARKS
1609	CORRIDOR	ELEV. LOBBY	5' - 3"	6' - 10 11/16"	0' - 0"		HM	S		
1609-1	CORRIDOR	KITCHEN	3' - 0"	7' - 0"	0' - 1 3/4"	WD	WD	AA	45 Min	1 HOUR RATED
1609-2	LAUNDRY	KITCHEN	4' - 0"	8' - 0"	0' - 1 3/4"	WD	WD	AA		
1609-3	POWDER	KITCHEN	3' - 0"	8' - 0"	0' - 1 3/4"	WD	WD	M		
1609-4	BEDROOM 2	KITCHEN	3' - 0"	8' - 0"	0' - 1 3/4"	WD	WD	V		
1609-5	CLOS.	KITCHEN	3' - 6"	8' - 0"	0' - 1 3/4"					
1609-6	VEST.	KITCHEN	2' - 8"	8' - 0"	0' - 1 3/4"					
1609-7	VEST.	BATH	2' - 8"	8' - 0"	0' - 1 3/4"					
1609-8	VEST.	BEDROOM 1	3' - 0"	8' - 0"	0' - 1 3/4"					
1609-9	BEDROOM 1	CLOS.	4' - 0"	8' - 0"	0' - 1 3/4"					
1609-10	BEDROOM 1	BALCONY	3' - 0"	7' - 0"						
1609-11	CONDO	BALCONY	3' - 2 15/32"	7' - 0"						

FINISH SCHEDULE - UNIT 1609									
NUMBER	NAME	FLOOR FINISH	BASE FINISH	N. WALL	S. WALL	E. WALL	W. WALL	CEILING FINISH	CEILING HT.
1609	CONDO								
1609-1	KITCHEN								
1609-2	KITCHEN								
1609-2	LAUNDRY								
1609-3	POWDER								
1609-4	LIVING								
1609-4	BEDROOM 2								
1609-5	CLOS.								
1609-6	HALL								
1609-6	VEST.								
1609-7	BATH								
1609-8	MASTER BATH								
1609-8	BEDROOM 1								
1609-9	CLOSET								
1609-9	CLOS.								
1609-10	BALCONY								
1609-14	CLOSET								

HB HARRY BAKER SMITH SA II ARCHITECTS II P L L C
189 Maple Ridge Drive Metairie, LA 70001
(504)-885-4477
central@hbsaii.com hbsaii.com
SINCE 1961

HARD ROCK HOTEL

1031 CANAL STREET
NEW ORLEANS, LOUISIANA

THESE PLANS AND SPECIFICATIONS HAVE BEEN PREPARED BY ME OR UNDER MY CLOSE PERSONAL SUPERVISION AND TO THE BEST OF MY KNOWLEDGE AND BELIEF THEY COMPLY WITH ALL CITY, STATE AND FEDERAL REQUIREMENTS, AND I AM NOT PROVIDING CONTRACT ADMINISTRATION.

CERTIFIED CORRECT

THIS DRAWING IS CONFIDENTIAL AND NOT BE LOANED, REPRODUCED, COPIED, EITHER WHOLLY OR IN PART, OR MADE PUBLIC IN ANY MANNER WITHOUT THE WRITTEN CONSENT OF HB SA II ARCHITECTS, A PROFESSIONAL LLC. ALL RIGHTS OF DESIGN OR INVENTION ARE RESERVED AND WILL REMAIN THE SOLE PROPERTY OF HB SA II ARCHITECTS A PROFESSIONAL LLC.


REVISION HISTORY								
4-26-2019								
REVISION #12								
1	2	3	4	5	6	7	8	

CONDO 1609

PROJECT#: 1709
PHASE: CD
TEAM: Author
CHECKER: Checker
SCALE: AS NOTED
ISSUED: 2/1/2019
SHEET#:

AI-1.32

H:\PH_1031 CANAL ST_PDF ARCH SET_4.26.2019_12:20 PM

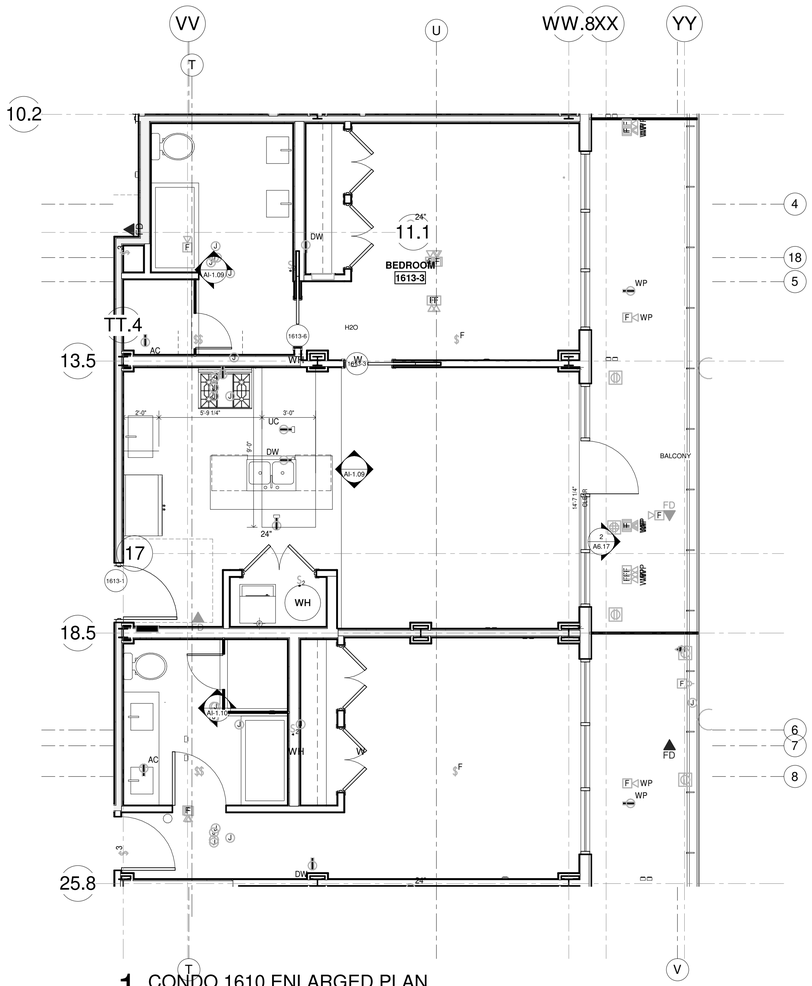

1 CONDO 1610 ENLARGED PLAN

SCALE: 1/4" = 1'-0"

DOOR SCHEDULE - UNIT 1610

MARK	FROM	TO	WIDTH	HEIGHT	THICKNESS	DOOR MATERIAL	DOOR FRAME	DOOR TYPE	FIRE RATING	REMARKS
1610	ELEV. LOBBY	CORRIDOR	3' - 0"	7' - 0"	0' - 1 3/4"		HM	F	2HR	
1610-1	KITCHEN	CORRIDOR	3' - 0"	7' - 0"	0' - 1 3/4"	WD	WD	AA	45 Min	1 HOUR RATED
1610-2	LAUNDRY	KITCHEN	4' - 0"	8' - 0"	0' - 1 3/4"	WD	WD	AA		
1610-3	VEST.	KITCHEN	3' - 0"	8' - 0"	0' - 1 3/4"	WD	WD	M		
1610-4	VEST.	BATH	3' - 0"	8' - 0"	0' - 1 3/4"	WD	WD	AA	1HR	
1610-5	BATH	CLOSET	2' - 8"	8' - 0"	0' - 1 3/4"	WD	WD	M		
1610-6	VEST.	BEDROOM	3' - 0"	8' - 0"	0' - 1 3/4"	WD	WD	AA		
1610-7	BATH	BEDROOM	2' - 8"	8' - 0"	0' - 1 3/4"	WD	WD	M		
1610-8	BEDROOM	BALCONY	3' - 0"	7' - 0"		AL/GL	HM	K		
1610-9	CONDO	BALCONY	3' - 0"	7' - 0"						

FINISH SCHEDULE - UNIT 1610

NUMBER	NAME	FLOOR FINISH	BASE FINISH	N. WALL	S. WALL	E. WALL	W. WALL	CEILING FINISH	CEILING HT.
1610	CONDO								
1610-1	ENTRY								
1610-1	KITCHEN								
1610-2	DINING								
1610-2	LAUNDRY								
1610-3	KITCHEN								
1610-3	VEST.								
1610-4	LIVING								
1610-4	BEDROOM								
1610-5	BATH								
1610-6	MASTER BEDROOM								
1610-6	CLOSET								
1610-7	CLOSET								
1610-7	BALCONY								
1610-8	MASTER BATH								
1610-9	HALL								
1610-10	CLOSET								
1610-11	BEDROOM								
1610-12	CLOSET								
1610-13	A/C								
1610-14	BATH								
1610-15	LAUNDRY								
1610-16	CLOSET								

HB HARRY BAKER SMITH
SA II ARCHITECTS II
P L L C
189 Maple Ridge Drive Metairie, LA 70001
(504)-885-4477
central@hbsaii.com hbsaii.com
SINCE 1961

HARD ROCK HOTEL

1031 CANAL STREET
NEW ORLEANS, LOUISIANA

THESE PLANS AND SPECIFICATIONS HAVE BEEN PREPARED BY ME OR UNDER MY CLOSE PERSONAL SUPERVISION AND TO THE BEST OF MY KNOWLEDGE AND BELIEF THEY COMPLY WITH ALL CITY, STATE AND FEDERAL REQUIREMENTS. I AM NOT PROVIDING CONTRACT ADMINISTRATION.

CERTIFIED CORRECT

THIS DRAWING IS CONFIDENTIAL AND NOT BE LOANED, REPRODUCED, COPIED, EITHER WHOLLY OR IN PART, OR MADE PUBLIC IN ANY MANNER WITHOUT THE WRITTEN CONSENT OF HBSA II ARCHITECTS, A PROFESSIONAL L.L.C. ALL RIGHTS OF DESIGN OR INVENTION ARE RESERVED AND WILL REMAIN THE SOLE PROPERTY OF HBSA II ARCHITECTS A PROFESSIONAL L.L.C.

REVISION HISTORY


	4/26/2019	REVISION #12
1		
2		
3		
4		
5		
6		
7		
8		

CONDO 1610

PROJECT#: 1709
PHASE: CD
TEAM: Author
CHECKER: Checker
SCALE: AS NOTED
ISSUED: 2/1/2019
SHEET#:

AI-1.33

H:\PK_1031 CANAL ST_PDF ARCH SET_4\26\2019, 12:20 PM

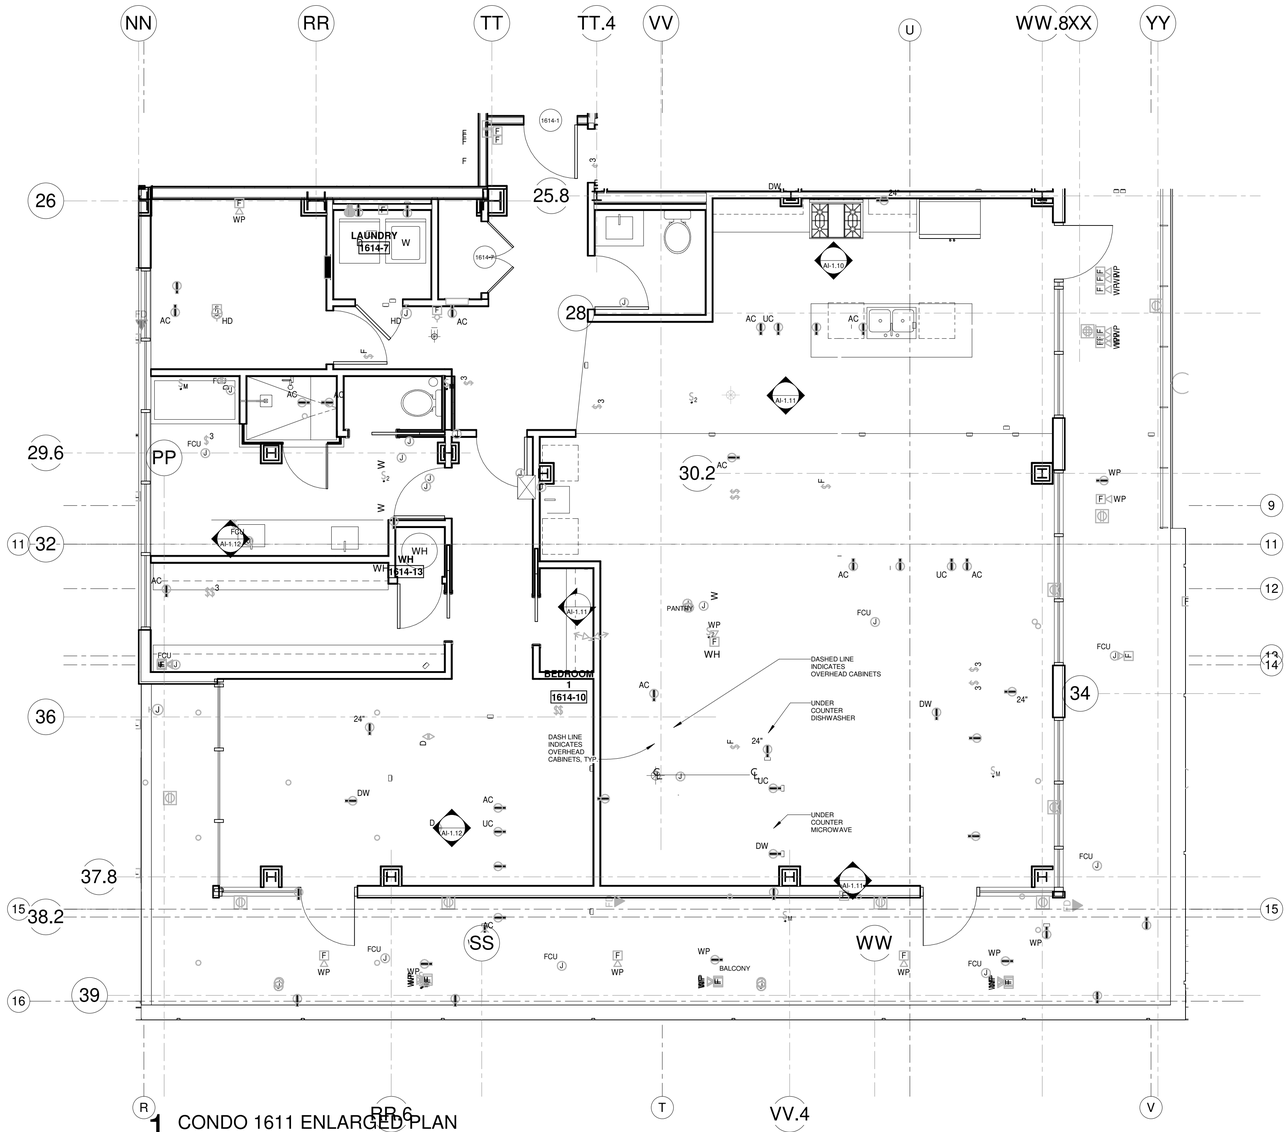

1 CONDO 1611 ENLARGED PLAN

SCALE: 1/4" = 1'-0"

DOOR SCHEDULE - UNIT 1611

MARK	FROM	TO	WIDTH	HEIGHT	THICKNESS	DOOR MATERIAL	DOOR FRAME	DOOR TYPE	FIRE RATING	REMARKS
1611	ELEV. LOBBY	STAIR 3	3' - 0"	7' - 0"	0' - 1 3/4"				2HR	
1611-1	CORRIDOR	KITCHEN	3' - 0"	7' - 0"	0' - 1 3/4"	WD	WD	AA	45 Min	
1611-2	LAUNDRY	KITCHEN	2' - 8"	8' - 0"	0' - 1 3/4"					
1611-3	KITCHEN	BATH	3' - 0"	8' - 0"	0' - 1 3/4"	WD	WD	M		
1611-4	TOILET	BATH	2' - 8"	8' - 0"	0' - 1 3/4"	WD	WD	M		
1611-5	VEST.	BATH	3' - 0"	8' - 0"	0' - 1 3/4"					
1611-6	VEST.	CLOS.	4' - 0"	8' - 0"	0' - 1 3/4"	WD	WD	V		
1611-7	VEST.	WH	2' - 0"	8' - 0"	0' - 1 3/4"	WD	WD	V		
1611-8	VEST.	KITCHEN	3' - 0"	8' - 0"	0' - 1 3/4"	WD	WD	V		
1611-9	VEST.	BEDROOM	3' - 0"	8' - 0"	0' - 1 3/4"	WD	WD	M		
1611-10	BALCONY	BEDROOM	3' - 0 9/32"	7' - 0"						
1611-11	BALCONY	CONDO	2' - 9"	7' - 0"						

FINISH SCHEDULE - UNIT 1611

NUMBER	NAME	FLOOR FINISH	BASE FINISH	N. WALL	S. WALL	E. WALL	W. WALL	CEILING FINISH	CEILING HT.
1611	CONDO								
1611-1	ENTRY								
1611-1	KITCHEN								
1611-2	LAUNDRY								
1611-3	POWDER								
1611-3	BATH								
1611-4	WATER HEATER								
1611-4	TOILET								
1611-5	LIVING								
1611-5	VEST.								
1611-6	KITCHEN								
1611-6	WH								
1611-7	DINING								
1611-7	CLOS.								
1611-8	HALL								
1611-8	BEDROOM								
1611-9	CLOSET								
1611-9	BALCONY								
1611-10	BEDROOM								
1611-11	BATH								
1611-12	TOILET ROOM								
1611-13	CLOSET								
1611-14	HALL								
1611-15	CLOSET								
1611-16	A/C								
1611-18	OFFICE								
1611-19	MASTER BEDROOM								
1611-21	TOILET								
1611-22	MASTER BATH								
1611-23	MASTER CLOSET								
1611-24	Room								

HB HARRY BAKER SMITH
SA II ARCHITECTS II
P L L C
189 Maple Ridge Drive Metairie, LA 70001
(504)-885-4477
central@hbsaii.com hbsaii.com
SINCE 1961

HARD ROCK HOTEL

1031 CANAL STREET
NEW ORLEANS, LOUISIANA

THESE PLANS AND SPECIFICATIONS HAVE BEEN PREPARED BY ME OR UNDER MY CLOSE PERSONAL SUPERVISION AND TO THE BEST OF MY KNOWLEDGE AND BELIEF THEY COMPLY WITH ALL CITY, STATE AND FEDERAL REQUIREMENTS, AND I AM NOT PROVIDING CONTRACT ADMINISTRATION.

CERTIFIED CORRECT

THIS DRAWING IS CONFIDENTIAL AND NOT BE LOANED, REPRODUCED, COPIED, EITHER WHOLLY OR IN PART, OR MADE PUBLIC IN ANY MANNER WITHOUT THE WRITTEN CONSENT OF HBSA II ARCHITECTS, A PROFESSIONAL L.L.C. ALL RIGHTS OF DESIGN OR INVENTION ARE RESERVED AND WILL REMAIN THE SOLE PROPERTY OF HBSA II ARCHITECTS A PROFESSIONAL L.L.C.

REVISION HISTORY


	4/26/2019	REVISION #12
1		
2		
3		
4		
5		
6		
7		
8		

CONDO 1611

PROJECT#: 1709
PHASE: CD
TEAM: Author
CHECKER: Checker
SCALE: AS NOTED
ISSUED: 2/1/2019
SHEET#:

AI-1.34

HRH_1031 CANAL ST_PDF ARCH SET_4/26/2019, 12:00 PM

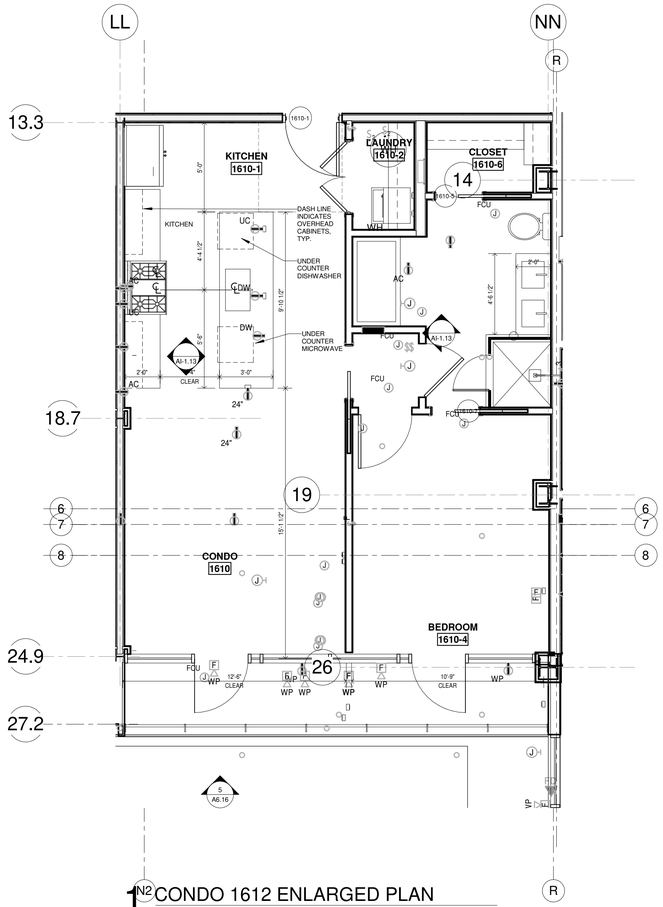

1 CONDO 1612 ENLARGED PLAN

SCALE: 1/4" = 1'-0"

DOOR SCHEDULE - UNIT 1612

MARK	FROM	TO	WIDTH	HEIGHT	THICKNESS	DOOR MATERIAL	DOOR FRAME	DOOR TYPE	FIRE RATING	REMARKS
1612	STAIR 3	CORRIDOR	3' - 0"	7' - 0"	0' - 1 3/4"		HM	E	2HR	
1612-1	CORRIDOR	HALL	3' - 0"	7' - 0"	0' - 1 3/4"	WD	WD	AA	45 Min	
1612-2	HALL	HALL	2' - 8"	8' - 0"	0' - 1 3/4"					
1612-3	HALL	BATH 2	3' - 0"	8' - 0"	0' - 1 3/4"	WD	WD	AA		
1612-4	HALL	LAUNDRY	4' - 0"	8' - 0"	0' - 1 3/4"	WD	WD	V		DOUBLE DOOR / PAIR
1612-5	HALL	BEDROOM 2	3' - 0"	8' - 0"	0' - 1 3/4"					
1612-6	BEDROOM 2	CLOS.	2' - 8"	8' - 0"	0' - 1 3/4"	WD	WD	V		DOUBLE DOOR / PAIR
1612-7	WH	HALL	2' - 8"	8' - 0"	0' - 1 3/4"	WD	WD	AA		
1612-8	CLOS.	HALL	4' - 0"	8' - 0"	0' - 1 3/4"					
1612-9	HALL	VEST.	3' - 0"	8' - 0"	0' - 1 3/4"	WD	WD	AA		
1612-10	VEST.	CLOS.	4' - 0"	8' - 0"	0' - 1 3/4"	WD	WD	V		DOUBLE DOOR / PAIR
1612-11	CLOS.	VEST.	4' - 0"	8' - 0"	0' - 1 3/4"					
1612-12	BATH 1	VEST.	2' - 8"	8' - 0"	0' - 1 3/4"	WD	WD	M		
1612-13	VEST.	BEDROOM 1	3' - 0"	8' - 0"	0' - 1 3/4"	WD	WD	AA		
1612-14	BALCONY	BEDROOM 1	3' - 0"	7' - 0"						
1612-15	BALCONY	CONDO	2' - 10 5/8"	7' - 0"						
1612-16	BALCONY	CONDO	3' - 0"	7' - 0"						

FINISH SCHEDULE - UNIT 1612

NUMBER	NAME	FLOOR FINISH	BASE FINISH	N. WALL	S. WALL	E. WALL	W. WALL	CEILING FINISH	CEILING HT.
1612	CONDO								
1612-1	HALL								
1612-2	HALL								
1612-3	A/C								
1612-3	LAUNDRY								
1612-4	BATH 2								
1612-5	BEDROOM 2								
1612-6	BATH								
1612-6	CLOS.								
1612-7	WH								
1612-8	CLOS.								
1612-9	KITCHEN								
1612-10	VEST.								
1612-11	CLOS.								
1612-12	BATH 1								
1612-13	BEDROOM 1								
1612-14	BALCONY								
1612-19	Room								

HB HARRY BAKER SMITH SA II ARCHITECTS II P L L C
189 Maple Ridge Drive Metairie, LA 70001
(504)-885-4477
central@hbsaii.com hbsaii.com
SINCE 1961

HARD ROCK HOTEL

1031 CANAL STREET
NEW ORLEANS, LOUISIANA

THESE PLANS AND SPECIFICATIONS HAVE BEEN PREPARED BY ME OR UNDER MY CLOSE PERSONAL SUPERVISION AND TO THE BEST OF MY KNOWLEDGE AND BELIEF THEY COMPLY WITH ALL CITY, STATE AND FEDERAL REQUIREMENTS, AND AM NOT PROVIDING CONTRACT ADMINISTRATION.

CERTIFIED CORRECT

THIS DRAWING IS CONFIDENTIAL AND NOT BE LOANED, REPRODUCED, COPIED, EITHER WHOLLY OR IN PART, OR MADE PUBLIC IN ANY MANNER WITHOUT THE WRITTEN CONSENT OF HBSA II ARCHITECTS, A PROFESSIONAL L.L.C. ALL RIGHTS OF DESIGN OR INVENTION ARE RESERVED AND WILL REMAIN THE SOLE PROPERTY OF HBSA II ARCHITECTS A PROFESSIONAL L.L.C.

REVISION HISTORY


	4/26/2019	REVISION #12
1		
2		
3		
4		
5		
6		
7		
8		

CONDO 1612

PROJECT#: 1709
PHASE: CD
TEAM: Author
CHECKER: Checker
SCALE: AS NOTED
ISSUED: 2/1/2019
SHEET#:

AI-1.35

HRHL-1031 CANAL ST_PDF ARCH SET_4/26/2019, 12:00 PM

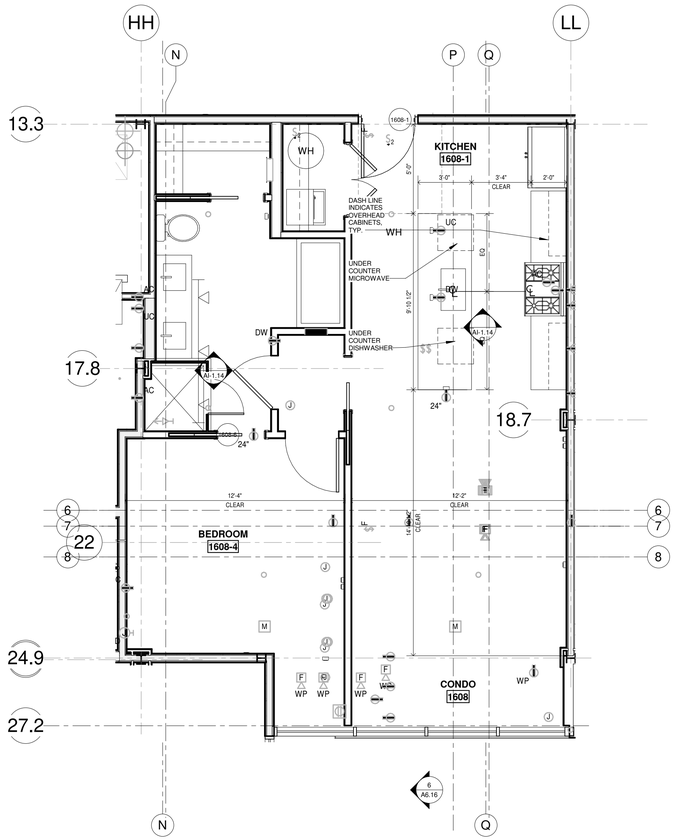

1 CONDO 1613 ENLARGED PLAN

SCALE: 1/4" = 1'-0"

DOOR SCHEDULE - UNIT 1613

MARK	FROM	TO	WIDTH	HEIGHT	THICKNESS	DOOR MATERIAL	DOOR FRAME	DOOR TYPE	FIRE RATING	REMARKS
1613-1	CORRIDOR	KITCHEN	3' - 0"	7' - 0"	0' - 1 3/4"	WD	WD	AA	45 Min	
1613-2	KITCHEN	LAUNDRY	4' - 0"	8' - 0"	0' - 1 3/4"					
1613-3	CONDO	BEDROOM	2' - 8"	8' - 0"	0' - 1 3/4"	WD	WD	M		
1613-4	BEDROOM	CLOS.	3' - 6"	8' - 0"	0' - 1 3/4"	WD	WD	V		DOUBLE DOOR / PAIR
1613-5	BEDROOM	CLOS.	3' - 6"	8' - 0"	0' - 1 3/4"	WD	WD	AA		
1613-6	BEDROOM	BATH	2' - 8"	8' - 0"	0' - 1 3/4"	WD	WD	M		
1613-7	BALCONY	CONDO	2' - 11 1/2"	7' - 0"		AL/GL	HM	K		

FINISH SCHEDULE - UNIT 1613

NUMBER	NAME	FLOOR FINISH	BASE FINISH	N. WALL	S. WALL	E. WALL	W. WALL	CEILING FINISH	CEILING HT.
1613	CONDO								
1613-1	KITCHEN								
1613-2	LAUNDRY								
1613-2	LAUNDRY								
1613-3	BEDROOM								
1613-3	A/C								
1613-4	CLOS.								
1613-5	BATH								
1613-6	BATH								
1613-6	BALCONY								
1613-7	CLOSET								

HB HARRY BAKER SMITH
SA II ARCHITECTS II
P L L C
189 Maple Ridge Drive Metairie, LA 70001
(504)-885-4477
central@hbsaii.com hbsaii.com
SINCE 1961

HARD ROCK HOTEL

1031 CANAL STREET
NEW ORLEANS, LOUISIANA

THESE PLANS AND SPECIFICATIONS HAVE BEEN PREPARED BY ME OR UNDER MY CLOSE PERSONAL SUPERVISION AND TO THE BEST OF MY KNOWLEDGE AND BELIEF THEY COMPLY WITH ALL CITY, STATE AND FEDERAL REQUIREMENTS, AND I AM NOT PROVIDING A CONTRACT ADMINISTRATION.

CERTIFIED CORRECT

THIS DRAWING IS CONFIDENTIAL AND NOT BE LOANED, REPRODUCED, COPIED, EITHER WHOLLY OR IN PART, OR MADE PUBLIC IN ANY MANNER WITHOUT THE WRITTEN CONSENT OF HBSA II ARCHITECTS, A PROFESSIONAL L.L.C. ALL RIGHTS OF DESIGN OR INVENTION ARE RESERVED AND WILL REMAIN THE SOLE PROPERTY OF HBSA II ARCHITECTS A PROFESSIONAL L.L.C.

REVISION HISTORY


	1	2	3	4	5	6	7	8
4/26/2019								
REVISION # 12								

CONDO 1613

PROJECT#: 1709
PHASE: CD
TEAM: Author
CHECKER: Checker
SCALE: AS NOTED
ISSUED: 2/1/2019
SHEET#:

AI-1.36

HHRA_1031 CANAL ST_FOF ARCH SET_4/26/2019, 12:05 PM

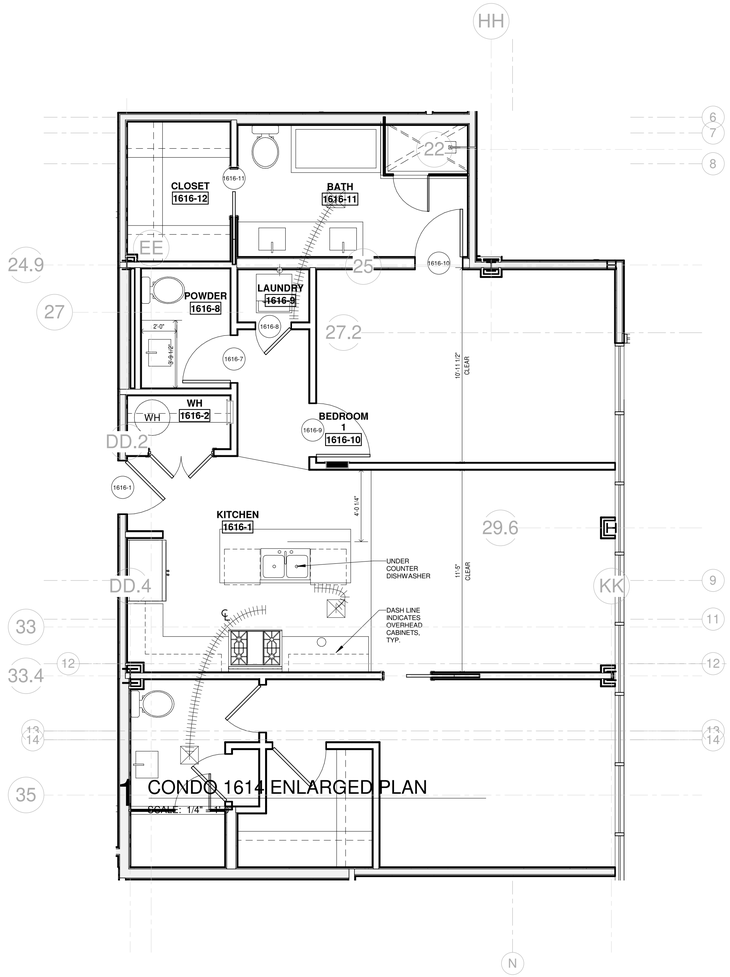

DOOR SCHEDULE - UNIT 1614

MARK	FROM	TO	WIDTH	HEIGHT	THICKNESS	DOOR MATERIAL	DOOR FRAME	DOOR TYPE	FIRE RATING	REMARKS
1614-1	CORRIDOR 1	ENTRY	3' - 0"	8' - 0"	0' - 1 3/4"	WD	WD	AA	1HR	
1614-2	ENTRY	BEDROOM 2	3' - 0"	8' - 0"	0' - 1 3/4"	WD	WD	AA		
1614-3	BEDROOM 2	BATH 2	3' - 0"	8' - 0"	0' - 1 3/4"					
1614-4	CLOS.	BEDROOM 2	3' - 6"	8' - 0"	0' - 1 3/4"	WD	WD	M		
1614-5	CLOS.	BEDROOM 2	3' - 6"	8' - 0"	0' - 1 3/4"	WD	WD	AA		
1614-6	ENTRY	POWDER	3' - 0"	8' - 0"	0' - 1 3/4"					
1614-7	ENTRY	CLOS.	4' - 0"	8' - 0"	0' - 1 3/4"	WD	WD	AA		
1614-8	LAUNDRY	ENTRY	2' - 8"	8' - 0"	0' - 1 3/4"	WD	WD	AA		
1614-9	OFFICE	ENTRY	3' - 0"	8' - 0"	0' - 1 3/4"	WD	WD	AA	1HR	
1614-10	ENTRY	BEDROOM 1	2' - 10"	8' - 0"	0' - 1 3/4"	WD	WD	AA		
1614-11	BEDROOM 1	BATH 1	2' - 10"	8' - 0"	0' - 1 3/4"	WD	WD	AA		

FINISH SCHEDULE - UNIT 1614

MARK	ROOM NAME	FLOOR FINISH	BASE HEIGHT	N. WALL	S. WALL	E. WALL	W. WALL	CEILING FINISH	CEILING HT.
1614-12	TOILET	BATH 1	2' - 8"	8' - 0"	0' - 1 3/4"	WD	WD	M					
1614-13	BEDROOM 1	CLOS.	2' - 8"	8' - 0"	0' - 1 3/4"	WD	WD	M					
1614-14	WH	CLOS.	2' - 6"	8' - 0"	0' - 1 3/4"	WD	WD	AA					
1614-15	CLOS.	BEDROOM 1	2' - 8"	8' - 0"	0' - 1 3/4"	WD	WD	M					
1614-16	BALCONY	KITCHEN	3' - 0"	7' - 0"									
1614-17	CONDO	BALCONY	3' - 0"	7' - 0"									
1614-18	BEDROOM	BALCONY	3' - 0"	7' - 0"									
1614-1	KITCHEN												
1614-1	ENTRY												
1614-2	BEDROOM 2												
1614-3	LIVING												
1614-3	CLOS.												
1614-4	BATH 2												
1614-5	POWDER												
1614-6	CLOS.												
1614-7	LAUNDRY												
1614-8	A/C												
1614-8	OFFICE												
1614-9	BEDROOM												
1614-9	KITCHEN												
1614-10	BEDROOM 1												
1614-11	CLOS.												
1614-12	CLOS.												
1614-13	WH												
1614-14	BATH 1												
1614-15	TOILET												
1614-16	BALCONY												

HB HARRY BAKER SMITH
SA II ARCHITECTS II
P L L C
189 Maple Ridge Drive Metairie, LA 70001
(504)-885-4477
central@hbsaii.com hbsaii.com
SINCE 1961

HARD ROCK HOTEL

1031 CANAL STREET
NEW ORLEANS, LOUISIANA

THESE PLANS AND SPECIFICATIONS HAVE BEEN PREPARED BY ME OR UNDER MY CLOSE PERSONAL SUPERVISION AND TO THE BEST OF MY KNOWLEDGE AND BELIEF THEY COMPLY WITH ALL CITY, STATE AND FEDERAL REQUIREMENTS. I AM NOT PROVIDING CONTRACT ADMINISTRATION.

CERTIFIED CORRECT

THIS DRAWING IS CONFIDENTIAL AND NOT BE LOANED, REPRODUCED, COPIED, EITHER WHOLLY OR IN PART, OR MADE PUBLIC IN ANY MANNER WITHOUT THE WRITTEN CONSENT OF HBSA II ARCHITECTS, A PROFESSIONAL L.L.C. ALL RIGHTS OF DESIGN OR INVENTION ARE RESERVED AND WILL REMAIN THE SOLE PROPERTY OF HBSA II ARCHITECTS A PROFESSIONAL L.L.C.

REVISION HISTORY


	1	2	3	4	5	6	7	8
4/26/2019								
REVISION #12								

CONDO 1614

PROJECT#: 1709
PHASE: CD
TEAM: Author
CHECKER: Checker
SCALE: AS NOTED
ISSUED: 2/1/2019
SHEET#:

AI-1.37

HRH_1031 CANAL ST_PKP ARCH SHEET_4/26/2019, 12:00 PM

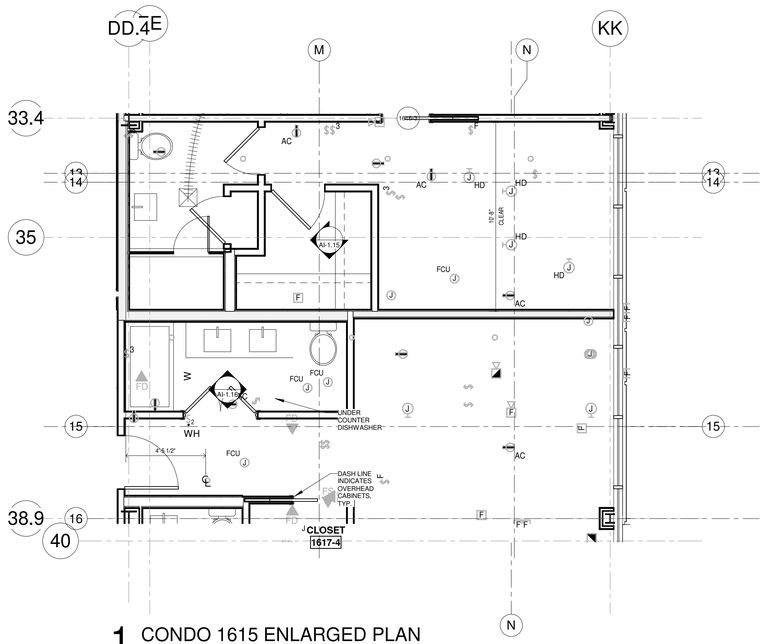

1 CONDO 1615 ENLARGED PLAN

SCALE: 1/4" = 1'-0"

DOOR SCHEDULE - UNIT 1615										
MARK	FROM	TO	WIDTH	HEIGHT	THICKNESS	DOOR MATERIAL	DOOR FRAME	DOOR TYPE	FIRE RATING	REMARKS
1615-1	KITCHEN	CORRIDOR	3' - 0"	8' - 0"	0' - 1 3/4"	WD	WD	AA	1HR	
1615-2	WH	KITCHEN	4' - 0"	8' - 0"	0' - 1 3/4"					
1615-3	CONDO	BEDROOM 2	3' - 0"	8' - 0"	0' - 1 3/4"	WD	WD	M		
1615-4	BEDROOM 2	CLOS.	2' - 8"	8' - 0"	0' - 1 3/4"	WD	WD	AA		
1615-5	BEDROOM 2	BATH 2	2' - 8"	8' - 0"	0' - 1 3/4"	WD	WD	M		
1615-6	BEDROOM 2	BALCONY	3' - 0"	8' - 0"			AL	K		
1615-7	KITCHEN	POWDER	3' - 0"	8' - 0"	0' - 1 3/4"					
1615-8	LAUNDRY	KITCHEN	2' - 8"	8' - 0"	0' - 1 3/4"	WD	WD	M		
1615-9	KITCHEN	BEDROOM 1	3' - 0"	8' - 0"	0' - 1 3/4"	WD	WD	M		
1615-10	BEDROOM 1	BATH 1	2' - 8"	8' - 0"	0' - 1 3/4"	WD	WD	M		
1615-11	CLOSET	BATH 1	2' - 8"	8' - 0"	0' - 1 3/4"	WD	WD	V		DOUBLE DOOR / PAIR

FINISH SCHEDULE - UNIT 1615									
NUMBER	NAME	FLOOR FINISH	BASE FINISH	N. WALL	S. WALL	E. WALL	W. WALL	CEILING FINISH	CEILING HT.
1615	CONDO								
1615-1	ENTRY								
1615-1	KITCHEN								
1615-2	UTILITY								
1615-2	WH								
1615-3	A/C								
1615-3	BEDROOM 2								
1615-4	KITCHEN								
1615-4	CLOS.								
1615-5	LIVIING								
1615-5	BATH 2								
1615-6	BATH								
1615-6	BALCONY								
1615-7	BEDROOM								
1615-7	POWDER								
1615-8	LAUNDRY								
1615-9	BEDROOM 1								
1615-10	CLOSET								
1615-11	BATH 1								

HB HARRY BAKER SMITH SA II ARCHITECTS II P L L C
189 Maple Ridge Drive Metairie, LA 70001
(504)-885-4477
central@hbsaii.com hbsaii.com
SINCE 1961

HARD ROCK HOTEL

1031 CANAL STREET
NEW ORLEANS, LOUISIANA

THESE PLANS AND SPECIFICATIONS HAVE BEEN PREPARED BY ME OR UNDER MY CLOSE PERSONAL SUPERVISION AND TO THE BEST OF MY KNOWLEDGE AND BELIEF THEY COMPLY WITH ALL CITY, STATE AND FEDERAL REQUIREMENTS, AND I AM NOT PROVIDING A CONTRACT ADMINISTRATION.

CERTIFIED CORRECT

THIS DRAWING IS CONFIDENTIAL AND NOT BE LOANED, REPRODUCED, COPIED, EITHER WHOLLY OR IN PART, OR MADE PUBLIC IN ANY MANNER WITHOUT THE WRITTEN CONSENT OF HBSA II ARCHITECTS, A PROFESSIONAL L.L.C. ALL RIGHTS OF DESIGN OR INVENTION ARE RESERVED AND WILL REMAIN THE SOLE PROPERTY OF HBSA II ARCHITECTS A PROFESSIONAL L.L.C.


REVISION HISTORY								
4/26/2019								
REVISION #12								
1	2	3	4	5	6	7	8	

CONDO 1615

PROJECT#: 1709
PHASE: CD
TEAM: Author
CHECKER: Checker
SCALE: AS NOTED
ISSUED: 2/1/2019
SHEET#:

AI-1.38

HRHL-1031 CANAL ST_CPDF ARCH SET_4/26/2019, 12:00 PM

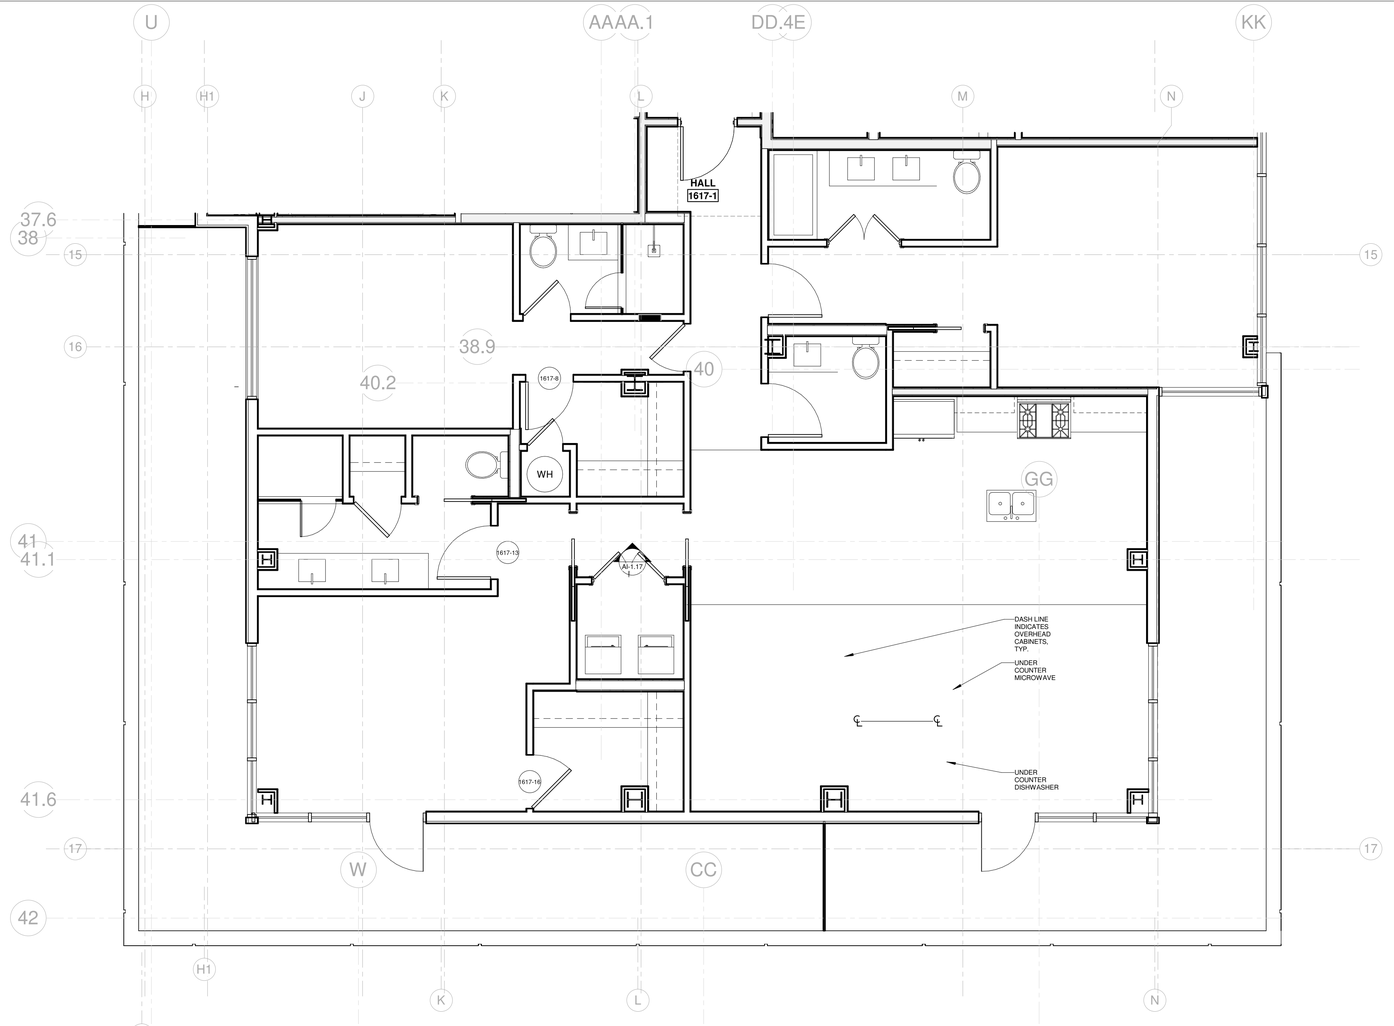

1 CONDO 1616 ENLARGED PLAN

SCALE: 1/4" = 1'-0"

DOOR SCHEDULE - UNIT 1616

MARK	FROM	TO	WIDTH	HEIGHT	THICKNESS	DOOR MATERIAL	DOOR FRAME	DOOR TYPE	FIRE RATING	REMARKS
1616-1	CORRIDOR	KITCHEN	3' - 0"	8' - 0"	0' - 1 3/4"	WD	WD	AA	1HR	
1616-2	WH	KITCHEN	3' - 6"	8' - 0"	0' - 1 3/4"	WD	WD	AA		
1616-3	BEDROOM 2	CONDO	2' - 8"	8' - 0"	0' - 1 3/4"	WD	WD	AA		
1616-4	BEDROOM 2	CLOS.	3' - 0"	8' - 0"	0' - 1 3/4"					
1616-5	BEDROOM 2	BATH 2	2' - 8"	8' - 0"	0' - 1 3/4"					
1616-6	CLOS	BATH 2	2' - 8"	8' - 0"	0' - 1 3/4"					
1616-7	HALL	POWDER	2' - 8"	8' - 0"	0' - 1 3/4"	WD	WD	AA		
1616-8	HALL	LAUNDRY	2' - 0"	8' - 0"	0' - 1 3/4"	WD	WD	AA		
1616-8		BATH	2' - 6"	7' - 0"	0' - 1"					
1616-9	HALL	BEDROOM 1	3' - 0"	8' - 0"	0' - 1 3/4"	WD	WD	AA		
1616-10	BEDROOM 1	BATH	2' - 8"	8' - 0"	0' - 1 3/4"	WD	WD	AA		
1616-11	CLOSET	BATH	2' - 8"	8' - 0"	0' - 1 3/4"	WD	WD	M		
1616-11		BATH	2' - 6"	7' - 0"	0' - 1"					
1616-13		BATH	2' - 6"	7' - 0"	0' - 1"					
1616-14		BATH	2' - 6"	7' - 0"	0' - 1"					
1616-15		BATH	2' - 6"	7' - 0"	0' - 1"					
1616-23	BATH 2		2' - 0"	7' - 0"	0' - 1"					

FINISH SCHEDULE - UNIT 1616

NUMBER	NAME	FLOOR FINISH	BASE FINISH	N. WALL	S. WALL	E. WALL	W. WALL	CEILING FINISH	CEILING HT.
1616	CONDO								
1616-1	KITCHEN								
1616-2	WH								
1616-2	LAUNDRY								
1616-3	CLOSET								
1616-3	BEDROOM 2								
1616-4	BEDROOM								
1616-4	CLOS.								
1616-5	A/C								
1616-5	CLOS								
1616-6	BATH								
1616-6	BATH 2								
1616-7	HALL								
1616-7	HALL								
1616-8	POWDER								
1616-8	WATER HEATER								
1616-9	LAUNDRY								
1616-9	CLOSET								
1616-10	BEDROOM 1								
1616-10	POWDER								
1616-11	BATH								
1616-11	BEDROOM 2								
1616-12	CLOSET								
1616-12	HALL								
1616-13	CLOSET								
1616-14	MASTER BATH								
1616-15	TOILET ROOM								
1616-16	MASTER BEDROOM								
1616-17	KITCHEN								
1616-18	LIVING								
1616-19	DINING								

HB HARRY BAKER SMITH SA II ARCHITECTS II P L L C
189 Maple Ridge Drive Metairie, LA 70001
(504)-885-4477
central@hbsaii.com hbsaii.com
SINCE 1961

HARD ROCK HOTEL

1031 CANAL STREET
NEW ORLEANS, LOUISIANA

THESE PLANS AND SPECIFICATIONS HAVE BEEN PREPARED BY ME OR UNDER MY CLOSE PERSONAL SUPERVISION AND TO THE BEST OF MY KNOWLEDGE AND BELIEF THEY COMPLY WITH ALL CITY, STATE AND FEDERAL REQUIREMENTS, AND I AM NOT PROVIDING CONTRACT ADMINISTRATION.

CERTIFIED CORRECT

THIS DRAWING IS CONFIDENTIAL AND NOT BE LOANED, REPRODUCED, COPIED, EITHER WHOLLY OR IN PART, OR MADE PUBLIC IN ANY MANNER WITHOUT THE WRITTEN CONSENT OF HBSA II ARCHITECTS, A PROFESSIONAL L.L.C. ALL RIGHTS OF DESIGN OR INVENTION ARE RESERVED AND WILL REMAIN THE SOLE PROPERTY OF HBSA II ARCHITECTS A PROFESSIONAL L.L.C.

REVISION HISTORY


	1	2	3	4	5	6	7	8
4/26/2019								
REVISION #12								

CONDO 1616

PROJECT#: 1709
PHASE: CD
TEAM: Author
CHECKER: Checker
SCALE: AS NOTED
ISSUED: 2/1/2019
SHEET#:

AI-1.39

H:\PH_1031 CANAL ST_PDP_ARCH SHET_4/26/2019, 12:00 PM

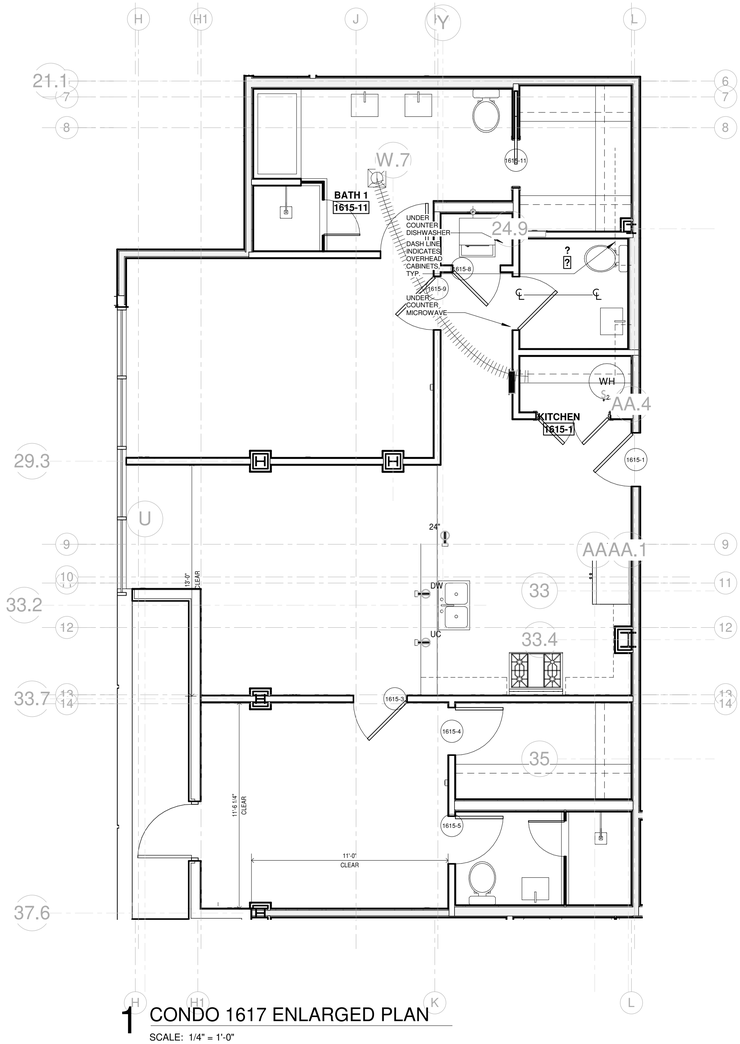

1 CONDO 1617 ENLARGED PLAN

SCALE: 1/4" = 1'-0"

DOOR SCHEDULE - UNIT 1617										
MARK	FROM	TO	WIDTH	HEIGHT	THICKNESS	DOOR MATERIAL	DOOR FRAME	DOOR TYPE	FIRE RATING	REMARKS
1617-1	CORRIDOR	HALL	3' - 0"	7' - 0"	0' - 1 3/4"	AL/GL	WD	AA	45 Min	1 HOUR RATED
1617-2	HALL	BEDROOM 3	3' - 0"	8' - 0"	0' - 1 3/4"					
1617-3	BEDROOM 3	BATH 3	4' - 0"	8' - 0"	0' - 1 3/4"	WD	WD	AA		
1617-4	CLOSET	BEDROOM 3	2' - 8"	8' - 0"	0' - 1 3/4"	WD	WD	M		
1617-5	POWDER	HALL	3' - 0"	8' - 0"	0' - 1 3/4"					
1617-6	BEDROOM 2	HALL	2' - 8"	8' - 0"	0' - 1 3/4"					
1617-7	BEDROOM 2	BATH 2	2' - 8"	8' - 0"	0' - 1 3/4"	WD	WD	AA		
1617-8	BEDROOM 2	CLOS.	2' - 8"	8' - 0"	0' - 1 3/4"	WD	WD	AA		
1617-9	CLOS.	CLOS.	2' - 0"	8' - 0"	0' - 1 3/4"	WD	WD	AA		
1617-10	VEST.	KITCHEN	3' - 0"	8' - 0"	0' - 1 3/4"					
1617-11	VEST.	LAUNDRY	4' - 0"	8' - 0"	0' - 1 3/4"	WD	WD	AA		
1617-12	BEDROOM 1	VEST.	3' - 0"	8' - 0"	0' - 1 3/4"	WD	WD	M		
1617-13	BEDROOM 1	BATH 1	3' - 0"	8' - 0"	0' - 1 3/4"	WD	WD	AA		
1617-14	BATH 1	TOILET	3' - 0"	8' - 0"	0' - 1 3/4"		WD	V		
1617-15	KITCHEN	KITCHEN	2' - 8"	4' - 0"	0' - 2"	WD	WD	AA	1HR	
1617-16	CLOS.	BEDROOM 1	3' - 0"	8' - 0"	0' - 1 3/4"	WD	WD	AA		
1617-17	BALCONY	BEDROOM 1	3' - 0"	7' - 0"						
1617-18	CONDO	BALCONY	3' - 0"	7' - 0"						

FINISH SCHEDULE - UNIT 1617									
NUMBER	NAME	FLOOR FINISH	BASE FINISH	N. WALL	S. WALL	E. WALL	W. WALL	CEILING FINISH	CEILING HT.
1617	CONDO								
1617-1	HALL								
1617-2	POWDER								
1617-3	PANTRY								
1617-3	BEDROOM 3								
1617-4	CLOSET								
1617-4	LAUNDRY								
1617-5	BATH 3								
1617-6	BEDROOM								
1617-6	KITCHEN								
1617-7	CLOSET								
1617-7	BEDROOM 2								
1617-8	DINING								
1617-8	BATH 2								
1617-9	LIVING								
1617-9	CLOS.								
1617-10	A/C								
1617-10	CLOS.								
1617-11	CLOSET								
1617-11	VEST.								
1617-12	MASTER BEDROOM								
1617-12	LAUNDRY								
1617-13	MASTER BATH								
1617-13	BEDROOM 1								
1617-14	CLOS.								
1617-15	BATH 1								
1617-16	TOILET								
1617-17	BALCONY								
1617-18	BALCONY								

HB HARRY BAKER SMITH
SA II ARCHITECTS II
P L L C
189 Maple Ridge Drive Metairie, LA 70001
(504)-885-4477
central@hbsaii.com hbsaii.com
SINCE 1961

HARD ROCK HOTEL

1031 CANAL STREET
NEW ORLEANS, LOUISIANA

THESE PLANS AND SPECIFICATIONS HAVE BEEN PREPARED BY ME OR UNDER MY CLOSE PERSONAL SUPERVISION AND TO THE BEST OF MY KNOWLEDGE AND BELIEF THEY COMPLY WITH ALL CITY, STATE AND FEDERAL REQUIREMENTS, AND I AM NOT PROVIDING A CONTRACT ADMINISTRATION.

CERTIFIED CORRECT

THIS DRAWING IS CONFIDENTIAL AND NOT BE LOANED, REPRODUCED, COPIED, EITHER WHOLLY OR IN PART, OR MADE PUBLIC IN ANY MANNER WITHOUT THE WRITTEN CONSENT OF HB SA II ARCHITECTS, A PROFESSIONAL L.L.C. ALL RIGHTS OF DESIGN OR INVENTION ARE RESERVED AND WILL REMAIN THE SOLE PROPERTY OF HB SA II ARCHITECTS A PROFESSIONAL L.L.C.


REVISION HISTORY							
4/26/2019							
REVISION #12							
1	2	3	4	5	6	7	8

CONDO 1617

PROJECT#: 1709
PHASE: CD
TEAM: Author
CHECKER: Checker
SCALE: AS NOTED
ISSUED: 2/1/2019
SHEET#:

AI-1.40

HRH_1031 CANAL ST._PDF ARCH SET_4/26/2019, 12:00 PM

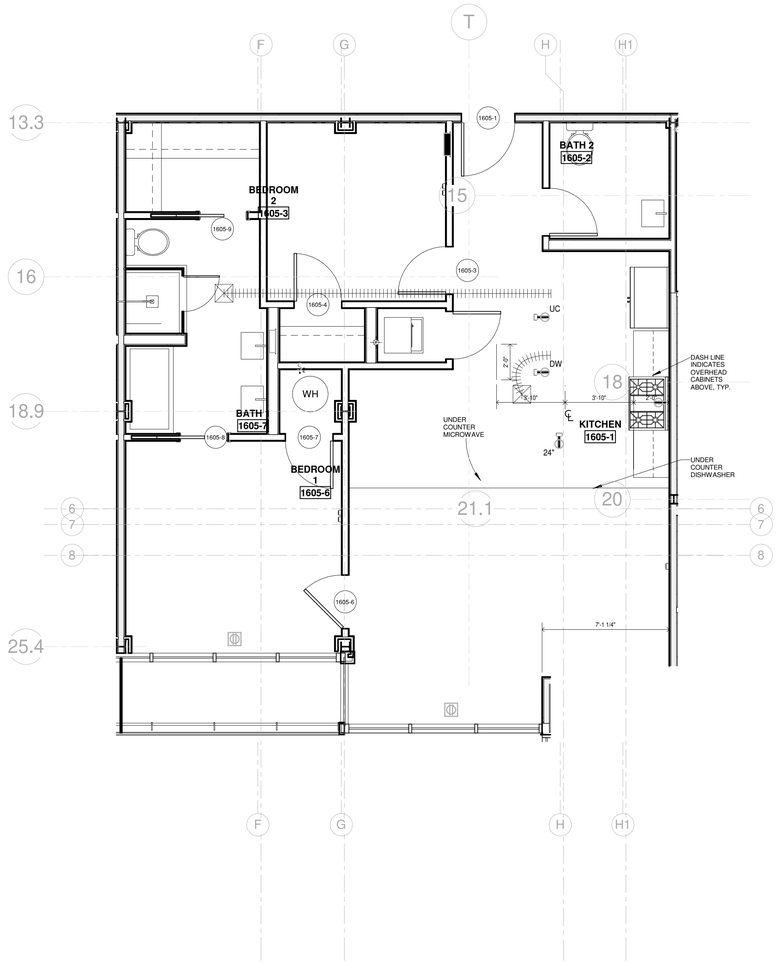

1 CONDO 1618 ENLARGED PLAN

SCALE: 1/4" = 1'-0"

DOOR SCHEDULE - UNIT 1618										
MARK	FROM	TO	WIDTH	HEIGHT	THICKNESS	DOOR MATERIAL	DOOR FRAME	DOOR TYPE	FIRE RATING	REMARKS

FINISH SCHEDULE - UNIT 1618									
NUMBER	NAME	FLOOR FINISH	BASE FINISH	N. WALL	S. WALL	E. WALL	W. WALL	CEILING FINISH	CEILING HT.
1618-1	ENTRY								
1618-4	CLOSET								
1618-7	DINING								
1618-8	LIVIING								
1618-9	MASTER BEDROOM								
1618-10	A/C								
1618-11	HALL								
1618-12	CLOSET								
1618-13	CLOSET								
1618-14	MASTER BATH								
1618-16	TOILET								

HB HARRY BAKER SMITH
SA II ARCHITECTS II
P L L C
189 Maple Ridge Drive Metairie, LA 70001
(504)-885-4477
central@hbsaii.com hbsaii.com
SINCE 1961

HARD ROCK HOTEL

1031 CANAL STREET
NEW ORLEANS, LOUISIANA

THESE PLANS AND SPECIFICATIONS HAVE BEEN PREPARED BY ME OR UNDER MY CLOSE PERSONAL SUPERVISION AND TO THE BEST OF MY KNOWLEDGE AND BELIEF THEY COMPLY WITH ALL CITY, STATE AND FEDERAL REQUIREMENTS, AND I AM NOT PROVIDING A CONTRACT ADMINISTRATION.

CERTIFIED CORRECT

THIS DRAWING IS CONFIDENTIAL AND NOT BE LOANED, REPRODUCED, COPIED, EITHER WHOLLY OR IN PART, OR MADE PUBLIC IN ANY MANNER WITHOUT THE WRITTEN CONSENT OF HBSA II ARCHITECTS, A PROFESSIONAL L.L.C. ALL RIGHTS OF DESIGN OR INVENTION ARE RESERVED AND WILL REMAIN THE SOLE PROPERTY OF HBSA II ARCHITECTS A PROFESSIONAL L.L.C.


REVISION HISTORY								
4/26/2019								
REVISION #12								
1	2	3	4	5	6	7	8	

CONDO 1618

PROJECT#: 1709
PHASE: CD
TEAM: Author
CHECKER: Checker
SCALE: AS NOTED
ISSUED: 2/1/2019
SHEET#:

AI-1.41

HRH_1031 CANAL ST_PDF ARCH SET_4/26/2019, 12:00 PM

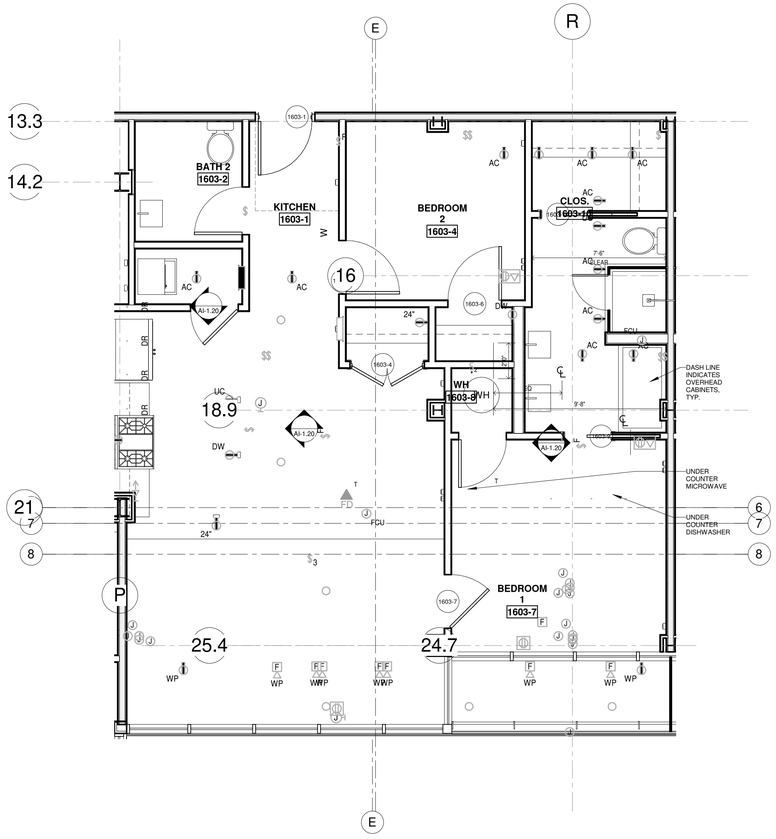

1 CONDO 1619 ENLARGED PLAN

SCALE: 1/4" = 1'-0"

DOOR SCHEDULE - UNIT 1619										
MARK	FROM	TO	WIDTH	HEIGHT	THICKNESS	DOOR MATERIAL	DOOR FRAME	DOOR TYPE	FIRE RATING	REMARKS

FINISH SCHEDULE - UNIT 1619									
NUMBER	NAME	FLOOR FINISH	BASE FINISH	N. WALL	S. WALL	E. WALL	W. WALL	CEILING FINISH	CEILING HT.
1619-6	UTILITY								
1619-8	MASTER BEDROOM								
1619-9	A/C								
1619-10	HALL								
1619-11	CLOSET								
1619-12	CLOSET								
1619-13	MASTER BATH								
1619-14	CLOSET								
1619-15	TOILET								

HB HARRY BAKER SMITH
SA II ARCHITECTS II
P L L C
189 Maple Ridge Drive Metairie, LA 70001
(504)-885-4477
central@hbsaii.com hbsaii.com
SINCE 1961

HARD ROCK HOTEL

1031 CANAL STREET
NEW ORLEANS, LOUISIANA

THESE PLANS AND SPECIFICATIONS HAVE BEEN PREPARED BY ME OR UNDER MY CLOSE PERSONAL SUPERVISION AND TO THE BEST OF MY KNOWLEDGE AND BELIEF THEY COMPLY WITH ALL CITY, STATE AND FEDERAL REQUIREMENTS, AND I AM NOT PROVIDING A CONTRACT ADMINISTRATION.

CERTIFIED CORRECT

THIS DRAWING IS CONFIDENTIAL AND NOT BE LOANED, REPRODUCED, COPIED, EITHER WHOLLY OR IN PART, OR MADE PUBLIC IN ANY MANNER WITHOUT THE WRITTEN CONSENT OF HBSA II ARCHITECTS, A PROFESSIONAL L.L.C. ALL RIGHTS OF DESIGN OR INVENTION ARE RESERVED AND WILL REMAIN THE SOLE PROPERTY OF HBSA II ARCHITECTS A PROFESSIONAL L.L.C.

REVISION HISTORY


	1	2	3	4	5	6	7	8
REVISION #12								
4.26.2019								

CONDO 1619

PROJECT#: 1709
PHASE: CD
TEAM: Author
CHECKER: Checker
SCALE: AS NOTED
ISSUED: 2/1/2019
SHEET#:

AI-1.42

HRH_1031 CANAL ST_FOF ARCH SET_4.26.2019, 12:55 PM

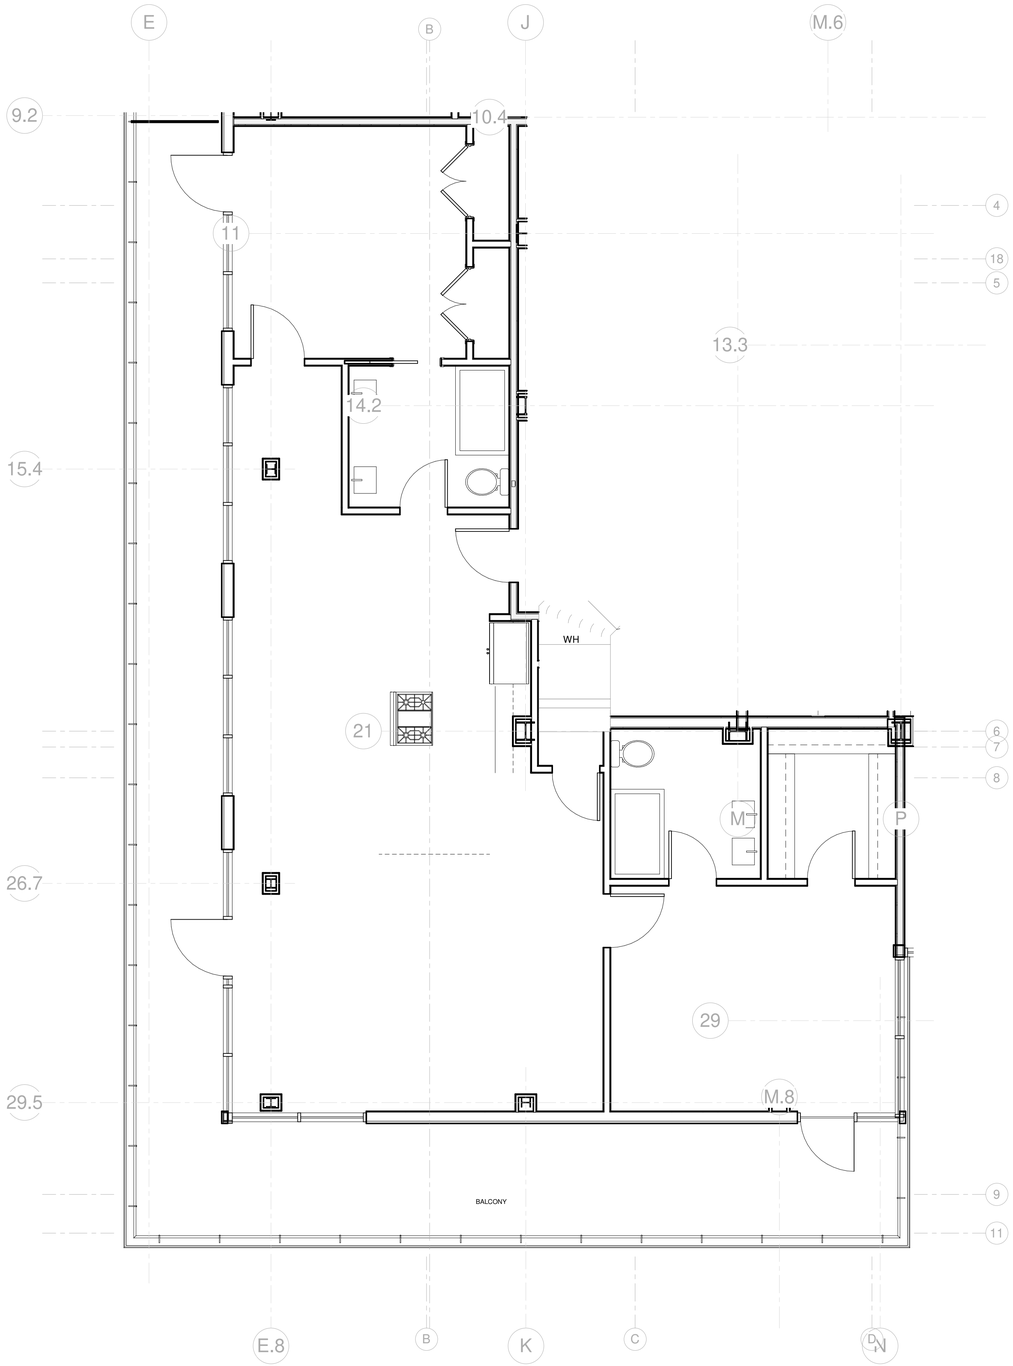

1 PENTHOUSE 1700 ENLARGED PLAN

SCALE: 1/4" = 1'-0"

DOOR SCHEDULE - UNIT 1700

MARK	FROM	TO	WIDTH	HEIGHT	THICKNESS	DOOR MATERIAL	DOOR FRAME	DOOR TYPE	FIRE RATING	REMARKS
1700	CORRIDOR	ELEC.	7' - 10"	7' - 10"	0' - 1 3/4"		HM	S	20MIN	
1700-1	CONDO	CORRIDOR	3' - 0"	8' - 0"	0' - 1 3/4"	WD	WD	AA	1HR	1 HOUR RATED
1700-2	BATH 2	CONDO	2' - 8"	8' - 0"	0' - 1 3/4"					
1700-3	BEDROOM 2	CONDO	3' - 0"	8' - 0"	0' - 1 3/4"					
1700-4	BATH 2	BEDROOM 2	2' - 8"	8' - 0"	0' - 1 3/4"					
1700-5	CLOS.	BEDROOM 2	4' - 0"	8' - 0"	0' - 1 3/4"	WD	WD	V		DOUBLE DOOR / PAIR
1700-7	CLOS.	BEDROOM 2	4' - 0"	8' - 0"	0' - 1 3/4"	WD	WD	V		DOUBLE DOOR / PAIR
1700-8		BEDROOM 2	3' - 2"	7' - 0"						
1700-9	LAUNDRY	KITCHEN	2' - 8"	8' - 0"	0' - 1 3/4"					
1700-10		LIVING	3' - 1 31/32"	7' - 0"						
1700-11	LIVING	BEDROOM 1	3' - 0"	8' - 0"	0' - 1 3/4"		WD	V		
1700-12	BATH 1	BEDROOM 1	2' - 8"	8' - 0"	0' - 1 3/4"					
1700-13	BEDROOM 1	CLOS.	2' - 8"	8' - 0"	0' - 1 3/4"					
1700-14	BEDROOM 1		3' - 0"	6' - 11 3/4"						
1700-15	WH	CORRIDOR	2' - 8"	8' - 0"	0' - 1 3/4"					

FINISH SCHEDULE - UNIT 1700

NUMBER	NAME	FLOOR FINISH	BASE FINISH	N. WALL	S. WALL	E. WALL	W. WALL	CEILING FINISH	CEILING HT.
1700	CONDO								
1700-1	BEDROOM 2								
1700-2	CLOS.								
1700-3	CLOS.								
1700-4	BATH 2								
1700-5	KITCHEN								
1700-6	LAUNDRY								
1700-7	LIVING								
1700-8	BEDROOM 1								
1700-9	BATH 1								
1700-9	CLOS.								
1700-10	WH								
1700-11	BALCONY								
17008-6	CLOS.								

HB HARRY BAKER SMITH
SA II ARCHITECTS II PLLC
189 Maple Ridge Drive Metairie, LA 70001
(504)-885-4477
central@hbsaii.com hbsaii.com
SINCE 1961

HARD ROCK HOTEL

1031 CANAL STREET
NEW ORLEANS, LOUISIANA

THESE PLANS AND SPECIFICATIONS HAVE BEEN PREPARED BY ME OR UNDER MY CLOSE PERSONAL SUPERVISION AND TO THE BEST OF MY KNOWLEDGE AND BELIEF THEY COMPLY WITH ALL CITY, STATE AND FEDERAL REQUIREMENTS, AND I AM NOT PROVIDING CONTRACT ADMINISTRATION.

CERTIFIED CORRECT

THIS DRAWING IS CONFIDENTIAL AND NOT BE LOANED, REPRODUCED, COPIED, EITHER WHOLLY OR IN PART, OR MADE PUBLIC IN ANY MANNER WITHOUT THE WRITTEN CONSENT OF HBSA II ARCHITECTS, A PROFESSIONAL LLC. ALL RIGHTS OF DESIGN OR INVENTION ARE RESERVED AND WILL REMAIN THE SOLE PROPERTY OF HBSA II ARCHITECTS A PROFESSIONAL L.L.C.

REVISION HISTORY


	1	2	3	4	5	6	7	8
4/26/2019								
REVISION # 12								

CONDO 1700

PROJECT#: 1709
PHASE: CD
TEAM: Author
CHECKER: Checker
SCALE: AS NOTED
ISSUED: 2/1/2019
SHEET#:

AI-1.44

HRH_1031 CANAL ST_PDF ARCH SET_4/26/2019, 12:05 PM

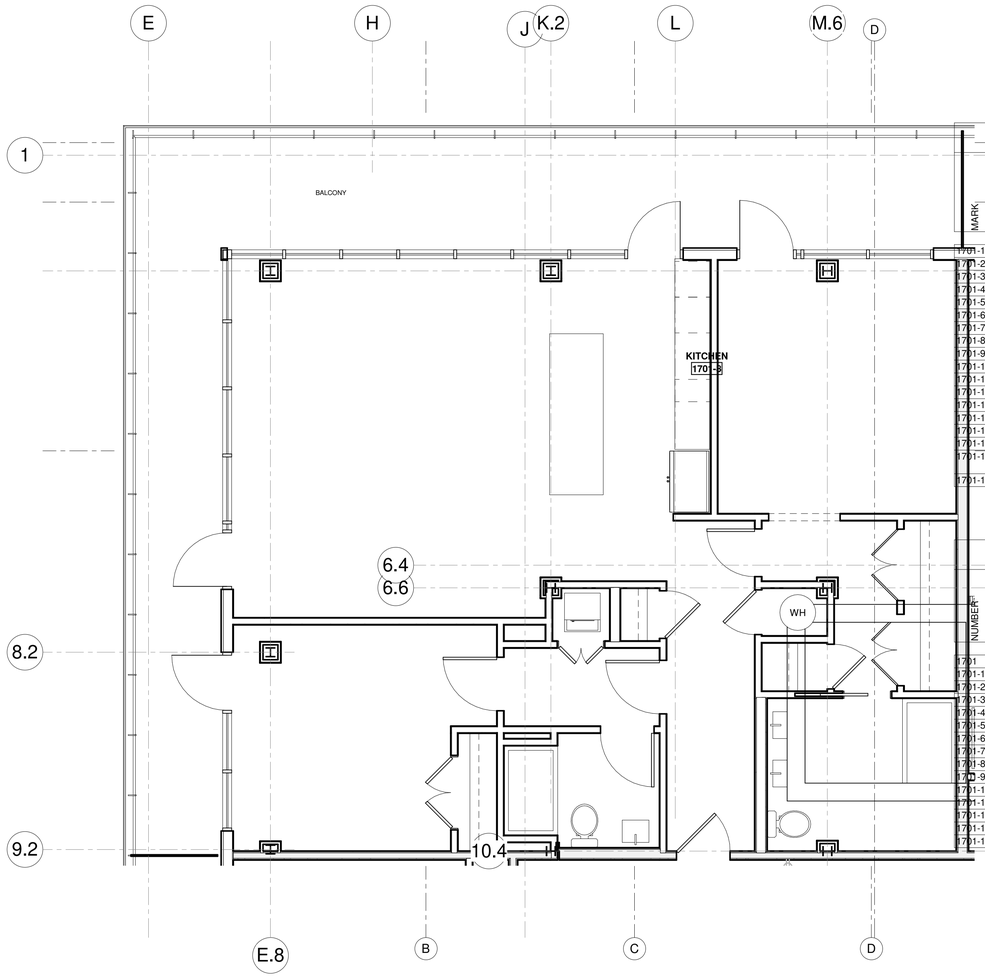

DOOR SCHEDULE - UNIT 1701

MARK	FROM	TO	WIDTH	HEIGHT	THICKNESS	DOOR MATERIAL	DOOR FRAME	DOOR TYPE	FIRE RATING	REMARKS
1701-1	CORRIDOR	HALL	3' - 0"	8' - 0"	0' - 1 3/4"	WD	WD	AA	1HR	1 HOUR RATED
1701-2	HALL	VEST.	3' - 0"	8' - 0"	0' - 1 3/4"					
1701-3	LAUNDRY	VEST.	2' - 6"	8' - 0"	0' - 1 3/4"	WD	WD	V		DOUBLE DOOR / PAIR
1701-4	VEST.	BATH 2	3' - 0"	8' - 0"	0' - 1 3/4"	WD	WD	AA		
1701-5	VEST.	BEDROOM 2	3' - 0"	8' - 0"	0' - 1 3/4"	WD	WD	AA		
1701-6	CLOS.	BEDROOM 2	4' - 0"	8' - 0"	0' - 1 3/4"	WD	WD	V		DOUBLE DOOR / PAIR
1701-7		BEDROOM 2	3' - 1"	7' - 0"						
1701-8	CLOS.	HALL	2' - 8"	8' - 0"	0' - 1 3/4"	WD	WD	AA		
1701-9	WH	HALL	2' - 6"	8' - 0"	0' - 1 3/4"	WD	WD	V		
1701-10	VEST.		2' - 8"	8' - 0"	0' - 1 3/4"	WD	WD	AA		
1701-11	VEST.	BEDROOM 1	4' - 0"	8' - 0"						
1701-12	VEST.	CLOS.	4' - 0"	8' - 0"	0' - 1 3/4"					
1701-13	VEST.	CLOS.	4' - 0"	8' - 0"	0' - 1 3/4"					
1701-14	VEST.	CLOS.	2' - 6"	8' - 0"	0' - 1 3/4"	WD	WD	V		
1701-15	BATH 1	VEST.	2' - 8"	8' - 0"	0' - 1 3/4"	WD	WD	V		
1701-16		CONDO	3' - 0"	7' - 0"						
1701-17	KITCHEN		2' - 11 1/4"	7' - 0"						
1701-18	BEDROOM 1		3' - 0"	7' - 0"						

FINISH SCHEDULE - UNIT 1701

ROOM NUMBER	NAME	FLOOR FINISH	BASE FINISH	N. WALL	S. WALL	E. WALL	W. WALL	CEILING FINISH	CEILING HT.
1701	CONDO								
1701-1	HALL								
1701-2	VEST.								
1701-3	BATH 2								
1701-4	BEDROOM 2								
1701-5	CLOS.								
1701-6	LAUNDRY								
1701-7	CLOS.								
1701-8	KITCHEN								
1701-9	WH								
1701-10	VEST.								
1701-11	CLOS.								
1701-12	CLOS.								
1701-13	BATH 1								
1701-14	BEDROOM 1								

1 PENTHOUSE 1701 ENLARGED PLAN

SCALE: 1/4" = 1'-0"

HB HARRY BAKER SMITH SA II ARCHITECTS II P L L C
189 Maple Ridge Drive Metairie, LA 70001
(504)-885-4477
central@hbsaii.com hbsaii.com
SINCE 1961

HARD ROCK HOTEL

1031 CANAL STREET
NEW ORLEANS, LOUISIANA

THESE PLANS AND SPECIFICATIONS HAVE BEEN PREPARED BY ME OR UNDER MY CLOSE PERSONAL SUPERVISION AND TO THE BEST OF MY KNOWLEDGE AND BELIEF THEY COMPLY WITH ALL CITY, STATE AND FEDERAL REQUIREMENTS, AND I AM NOT PROVIDING CONTRACT ADMINISTRATION.
CERTIFIED CORRECT

THIS DRAWING IS CONFIDENTIAL AND NOT BE LOANED, REPRODUCED, COPIED, EITHER WHOLLY OR IN PART, OR MADE PUBLIC IN ANY MANNER WITHOUT THE WRITTEN CONSENT OF HBSA II ARCHITECTS, A PROFESSIONAL L.L.C. ALL RIGHTS OF DESIGN OR INVENTION ARE RESERVED AND WILL REMAIN THE SOLE PROPERTY OF HB SA II ARCHITECTS A PROFESSIONAL L.L.C.

REVISION HISTORY

	4/26/2019	REVISION # 12
1		
2		
3		
4		
5		
6		
7		
8		

CONDO 1701

PROJECT#: 1709
PHASE: CD
TEAM: Author
CHECKER: Checker
SCALE: AS NOTED
ISSUED: 2/1/2019
SHEET#:

AI-1.45

HARH_1031 CANAL ST_PDF ARCH SET_4/26/2019, 12:00 PM

DOOR SCHEDULE - UNIT 1702

MARK	FROM	TO	WIDTH	HEIGHT	THICKNESS	DOOR MATERIAL	DOOR FRAME	DOOR TYPE	FIRE RATING	REMARKS
1702-1	CORRIDOR	KITCHEN	3' - 0"	8' - 0"	0' - 1 3/4"	WD	WD	AA	1HR	1 HOUR RATED
1702-2	LAUNDRY	KITCHEN	3' - 0"	8' - 0"	0' - 1 3/4"	WD	WD	AA		
1702-3	BATH 2	KITCHEN	2' - 8"	8' - 0"	0' - 1 3/4"	WD	WD	AA		
1702-4	BEDROOM 2	KITCHEN	3' - 0"	8' - 0"	0' - 1 3/4"					
1702-5	VEST.	KITCHEN	2' - 8"	8' - 0"	0' - 1 3/4"					
1702-6	BATH 1	VEST.	2' - 8"	8' - 0"	0' - 1 3/4"					
1702-7	WH	BATH 1	2' - 8"	8' - 0"	0' - 1 3/4"					
1702-8	VEST.	BEDROOM 1	2' - 8"	8' - 0"	0' - 1 3/4"					
1702-9	CLOS.	BEDROOM 1	4' - 0"	8' - 0"	0' - 1 3/4"					
1702-10	CONDO		2' - 9"	7' - 0"						
1702-11	BEDROOM 1		3' - 0"	7' - 0"						

FINISH SCHEDULE - UNIT 1702

NUMBER	NAME	FLOOR FINISH	BASE FINISH	N. WALL	S. WALL	E. WALL	W. WALL	CEILING FINISH	CEILING HT.
1702	CONDO								
1702-1	KITCHEN								
1702-2	LAUNDRY								
1702-3	BATH 2								
1702-4	BEDROOM 2								
1702-5	VEST.								
1702-6	BATH 1								
1702-7	WH								
1702-8	BEDROOM 1								
1702-9	CLOS.								

HB HARRY BAKER SMITH SA II ARCHITECTS II P L L C
189 Maple Ridge Drive Metairie, LA 70001
(504)-885-4477
central@hbsaii.com hbsaii.com
SINCE 1961

HARD ROCK HOTEL

1031 CANAL STREET
NEW ORLEANS, LOUISIANA

THESE PLANS AND SPECIFICATIONS HAVE BEEN PREPARED BY ME OR UNDER MY CLOSE PERSONAL SUPERVISION AND TO THE BEST OF MY KNOWLEDGE AND BELIEF THEY COMPLY WITH ALL CITY, STATE AND FEDERAL REQUIREMENTS, AND I AM NOT PROVIDING A CONTRACT ADMINISTRATION.

CERTIFIED CORRECT

THIS DRAWING IS CONFIDENTIAL AND NOT BE LOANED, REPRODUCED, COPIED, EITHER WHOLLY OR IN PART, OR MADE PUBLIC IN ANY MANNER WITHOUT THE WRITTEN CONSENT OF HBSA II ARCHITECTS, A PROFESSIONAL L.L.C. ALL RIGHTS OF DESIGN OR INVENTION ARE RESERVED AND WILL REMAIN THE SOLE PROPERTY OF HBSA II ARCHITECTS A PROFESSIONAL L.L.C.

REVISION HISTORY


	REVISION #12	4/26/2019
1		
2		
3		
4		
5		
6		
7		
8		

CONDO 1702

PROJECT#: 1709
PHASE: CD
TEAM: Author
CHECKER: Checker
SCALE: AS NOTED
ISSUED: 2/1/2019
SHEET#:

AI-1.46

HRHL-1031 CANAL ST_CPDF ARCH SET_4/26/2019, 12:00 PM

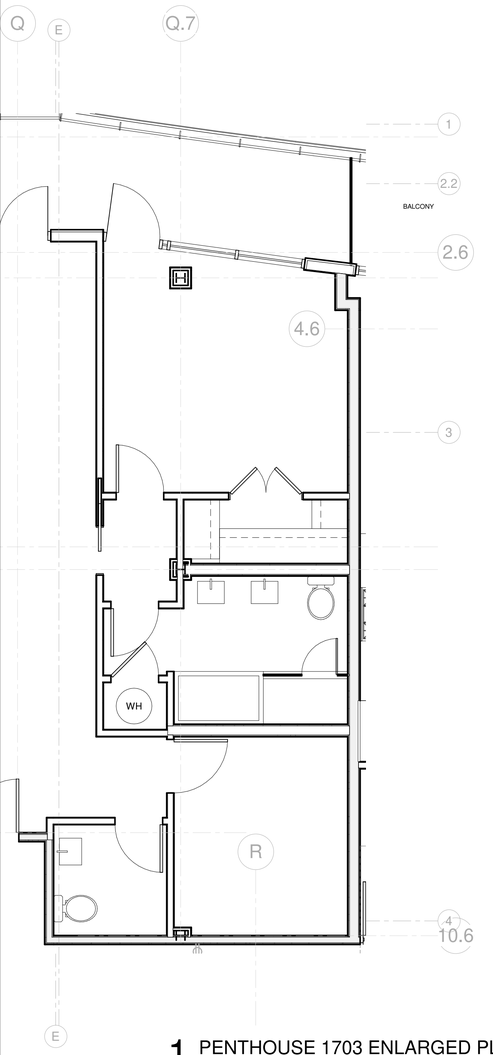

1 PENTHOUSE 1703 ENLARGED PLAN

SCALE: 1/4" = 1'-0"

DOOR SCHEDULE - UNIT 1703

MARK	FROM	TO	WIDTH	HEIGHT	THICKNESS	DOOR MATERIAL	DOOR FRAME	DOOR TYPE	FIRE RATING	REMARKS
1703		CORRIDOR	6' - 0"	7' - 0"	0' - 1 3/4"	HM	WD	S		
1703-1	CORRIDOR	KITCHEN	3' - 0"	8' - 0"	0' - 1 3/4"	WD	WD	AA	1HR	1 HOUR RATED
1703-2	BATH 2	KITCHEN	2' - 8"	8' - 0"	0' - 1 3/4"	WD	WD	AA		
1703-4	KITCHEN	BEDROOM 2	3' - 0"	8' - 0"	0' - 1 3/4"	WD	WD	M		
1703-5	CLOS.	BEDROOM 2	3' - 0"	8' - 0"	0' - 1 3/4"	WD	WD	AA		
1703-6	KITCHEN	LAUNDRY	2' - 8"	8' - 0"	0' - 1 3/4"	WD	WD	AA		
1703-7	CLOS.	KITCHEN	4' - 0"	8' - 0"	0' - 1 3/4"	WD	WD	V		DOUBLE DOOR / PAIR
1703-8	BEDROOM 1	CONDO	3' - 0"	8' - 0"	0' - 1 3/4"	WD	WD	AA		
1703-9	WH	BEDROOM 1	2' - 8"	8' - 0"	0' - 1 3/4"	WD	WD	AA		
1703-10	BEDROOM 1	BATH 1	2' - 8"	8' - 0"	0' - 1 3/4"	WD	WD	M		
1703-11	CLOS.	BATH 1	2' - 8"	8' - 0"	0' - 1 3/4"	WD	WD	V		
1703-12	CONDO		3' - 7 11/16"	8' - 9 1/2"						

FINISH SCHEDULE - UNIT 1703

NUMBER	NAME	FLOOR FINISH	BASE FINISH	N. WALL	S. WALL	E. WALL	W. WALL	CEILING FINISH	CEILING HT.
1703	CONDO								
1703-1	KITCHEN								
1703-2	BATH 2								
1703-3	LAUNDRY								
1703-4	CLOS.								
1703-5	CLOS.								
1703-5	BEDROOM 2								
1703-6	BEDROOM 1								
1703-7	WH								
1703-8	BATH 1								
1703-9	CLOS.								

HB HARRY BAKER SMITH SA II ARCHITECTS II P L L C
189 Maple Ridge Drive Metairie, LA 70001
(504)-885-4477
central@hbsaii.com hbsaii.com
SINCE 1961

HARD ROCK HOTEL

1031 CANAL STREET
NEW ORLEANS, LOUISIANA

THESE PLANS AND SPECIFICATIONS HAVE BEEN PREPARED BY ME OR UNDER MY CLOSE PERSONAL SUPERVISION AND TO THE BEST OF MY KNOWLEDGE AND BELIEF THEY COMPLY WITH ALL CITY, STATE AND FEDERAL REQUIREMENTS, AND I AM NOT PROVIDING CONTRACT ADMINISTRATION.

CERTIFIED CORRECT

THIS DRAWING IS CONFIDENTIAL AND NOT BE LOANED, REPRODUCED, COPIED, EITHER WHOLLY OR IN PART, OR MADE PUBLIC IN ANY MANNER WITHOUT THE WRITTEN CONSENT OF HBSA II ARCHITECTS, A PROFESSIONAL L.L.C. ALL RIGHTS OF DESIGN OR INVENTION ARE RESERVED AND WILL REMAIN THE SOLE PROPERTY OF HBSA II ARCHITECTS A PROFESSIONAL L.L.C.

REVISION HISTORY


	REVISION #12	4.26.2019
1		
2		
3		
4		
5		
6		
7		
8		

CONDO 1703

PROJECT#: 1709
PHASE: CD
TEAM: Author
CHECKER: Checker
SCALE: AS NOTED
ISSUED: 2/1/2019
SHEET#:

AI-1.47

HRH_1031 CANAL ST._FOF ARCH SET_4-26-2019, 12:55 PM

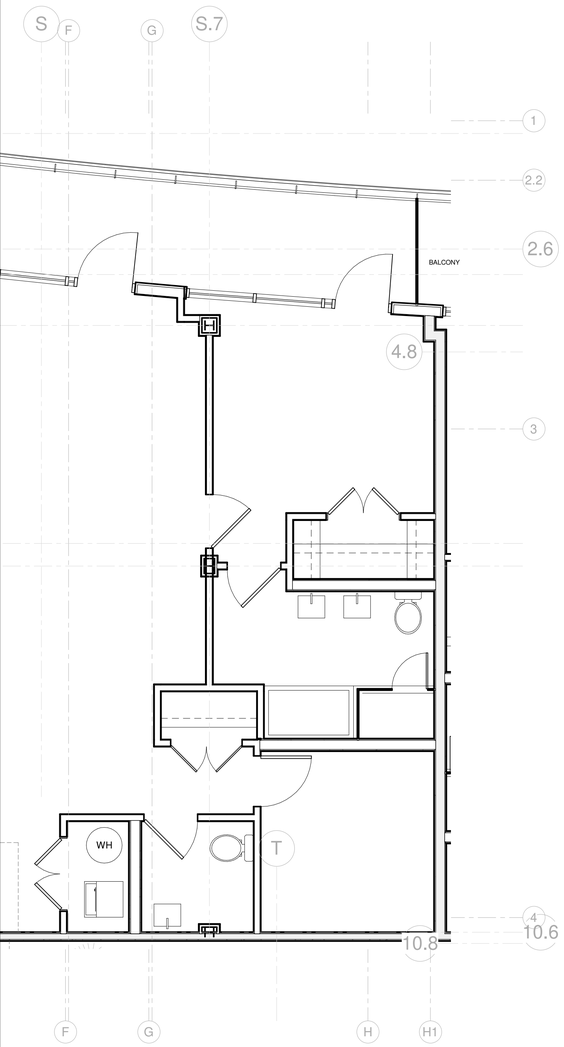

1 PENTHOUSE 1704 ENLARGED PLAN

SCALE: 1/4" = 1'-0"

DOOR SCHEDULE - UNIT 1704

MARK	FROM	TO	WIDTH	HEIGHT	THICKNESS	DOOR MATERIAL	DOOR FRAME	DOOR TYPE	FIRE RATING	REMARKS
1704-1	CORRIDOR	KITCHEN	3' - 0"	7' - 0"	0' - 1 3/4"	WD	WD	AA	45 Min	1 HOUR RATED
1704-2	KITCHEN	LAUNDRY	4' - 0"	8' - 0"	0' - 1 3/4"	WD	WD	M		
1704-3	POWDER	KITCHEN	3' - 0"	8' - 0"	0' - 1 3/4"	WD	WD	AA		
1704-4	BEDROOM 2	KITCHEN	2' - 10"	8' - 0"	0' - 1 3/4"	WD	WD	AA		
1704-5	KITCHEN	CLOS.	4' - 0"	8' - 0"	0' - 1 3/4"	WD	WD	V		
1704-6	KITCHEN	BEDROOM 1	3' - 0"	8' - 0"	0' - 1 3/4"	WD	WD	V		DOUBLE DOOR / PAIR
1704-7	BEDROOM 1	BATH 1	3' - 0"	8' - 0"	0' - 1 3/4"	WD	WD	AA		
1704-8	BEDROOM 1	CLOS.	4' - 0"	8' - 0"	0' - 1 3/4"					
1704-9	CONDO		3' - 1 1/32"	7' - 0"						
1704-10	BEDROOM 1		3' - 0"	7' - 0"						

FINISH SCHEDULE - UNIT 1704

NUMBER	NAME	FLOOR FINISH	BASE FINISH	N. WALL	S. WALL	E. WALL	W. WALL	CEILING FINISH	CEILING HT.
1704	CONDO								
1704-1	KITCHEN								
1704-2	LAUNDRY								
1704-3	CLOS.								
1704-4	POWDER								
1704-5	BEDROOM 2								
1704-6	BEDROOM 1								
1704-7	BATH 1								
1704-8	CLOS.								

HB HARRY BAKER SMITH
SA II ARCHITECTS II
P L L C
189 Maple Ridge Drive Metairie, LA 70001
(504)-885-4477
central@hbsaii.com hbsaii.com
SINCE 1961

HARD ROCK HOTEL

1031 CANAL STREET
NEW ORLEANS, LOUISIANA

THESE PLANS AND SPECIFICATIONS HAVE BEEN PREPARED BY ME OR UNDER MY CLOSE PERSONAL SUPERVISION AND TO THE BEST OF MY KNOWLEDGE AND BELIEF THEY COMPLY WITH ALL CITY, STATE AND FEDERAL REQUIREMENTS, AND I AM NOT PROVIDING CONTRACT ADMINISTRATION.

CERTIFIED CORRECT

THIS DRAWING IS CONFIDENTIAL AND NOT BE LOANED, REPRODUCED, COPIED, EITHER WHOLLY OR IN PART, OR MADE PUBLIC IN ANY MANNER WITHOUT THE WRITTEN CONSENT OF HBSA II ARCHITECTS, A PROFESSIONAL LLC. ALL RIGHTS OF DESIGN OR INVENTION ARE RESERVED AND WILL REMAIN THE SOLE PROPERTY OF HBSA II ARCHITECTS A PROFESSIONAL L.L.C.

REVISION HISTORY


	REVISION # 12	4/26/2019
1		
2		
3		
4		
5		
6		
7		
8		

CONDO 1704

PROJECT#: 1709
PHASE: CD
TEAM: Author
CHECKER: Checker
SCALE: AS NOTED
ISSUED: 2/1/2019
SHEET#:

AI-1.48

HRH_1031 CANAL ST_FOF ARCH SET_4/26/2019, 12:05 PM

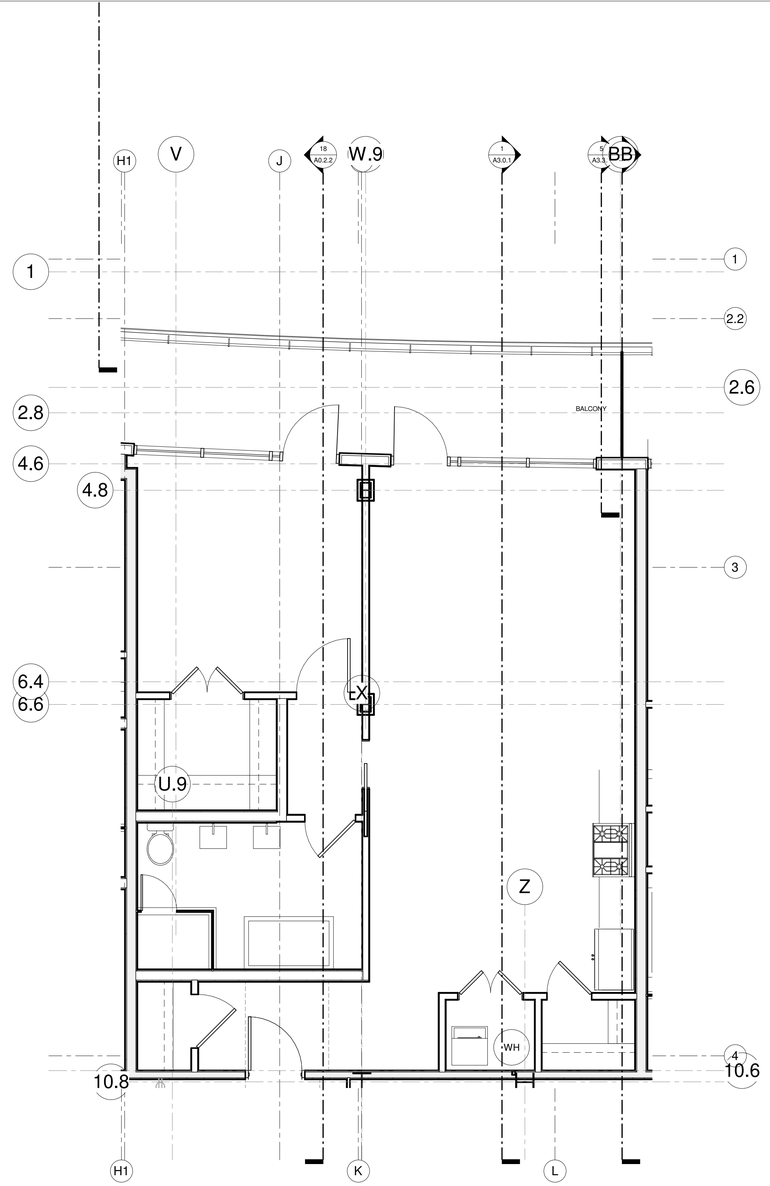

1 PENTHOUSE 1705 ENLARGED PLAN

SCALE: 1/4" = 1'-0"

DOOR SCHEDULE - UNIT 1705

MARK	FROM	TO	WIDTH	HEIGHT	THICKNESS	DOOR MATERIAL	DOOR FRAME	DOOR TYPE	FIRE RATING	REMARKS
1705-1	CORRIDOR	KITCHEN	3' - 0"	8' - 0"	0' - 1 3/4"	WD	WD	AA	1HR	1 HOUR RATED
1705-2	KITCHEN	BATH 2	2' - 8"	8' - 0"	0' - 1 3/4"					
1705-3	BEDROOM 2	KITCHEN	2' - 8"	8' - 0"	0' - 1 3/4"	WD	WD	V		
1705-4	BEDROOM 2	CLOS.	2' - 8"	8' - 0"	0' - 1 3/4"	WD	WD	AA		
1705-5	LAUNDRY	KITCHEN	2' - 8"	8' - 0"	0' - 1 3/4"					
1705-6	BEDROOM 1	CONDO	3' - 0"	8' - 0"	0' - 1 3/4"	WD	WD	AA		
1705-7	BEDROOM 1	WH	2' - 8"	8' - 0"	0' - 1 3/4"	WD	WD	AA		
1705-8	BATH 1	BEDROOM 1	2' - 8"	8' - 0"	0' - 1 3/4"	WD	WD	M		
1705-9	BATH 1	CLOS.	2' - 8"	8' - 0"	0' - 1 3/4"	WD	WD	M		
1705-10		CONDO	3' - 2 3/16"	8' - 9"						

FINISH SCHEDULE - UNIT 1705

NUMBER	NAME	FLOOR FINISH	BASE FINISH	N. WALL	S. WALL	E. WALL	W. WALL	CEILING FINISH	CEILING HT.
1705	CONDO								
1705-1	KITCHEN								
1705-2	BATH 2								
1705-3	LAUNDRY								
1705-4	BEDROOM 2								
1705-5	CLOS.								
1705-6	BEDROOM 1								
1705-7	WH								
1705-7	BATH 1								
1705-8	CLOS.								
1705-12	BALCONY								

HB HARRY BAKER SMITH SA II ARCHITECTS II P L L C
189 Maple Ridge Drive Metairie, LA 70001
(504)-885-4477
central@hbsaii.com hbsaii.com
SINCE 1961

HARD ROCK HOTEL

1031 CANAL STREET
NEW ORLEANS, LOUISIANA

THESE PLANS AND SPECIFICATIONS HAVE BEEN PREPARED BY ME, OR UNDER MY CLOSE PERSONAL SUPERVISION AND TO THE BEST OF MY KNOWLEDGE AND BELIEF THEY COMPLY WITH ALL CITY, STATE AND FEDERAL REQUIREMENTS, AND I AM NOT PROVIDING A CONTRACT ADMINISTRATION.

CERTIFIED CORRECT

THIS DRAWING IS CONFIDENTIAL AND NOT BE LOANED, REPRODUCED, COPIED, EITHER WHOLLY OR IN PART, OR MADE PUBLIC IN ANY MANNER WITHOUT THE WRITTEN CONSENT OF HBSA II ARCHITECTS, A PROFESSIONAL L.L.C. ALL RIGHTS OF DESIGN OR INVENTION ARE RESERVED AND WILL REMAIN THE SOLE PROPERTY OF HBSA II ARCHITECTS A PROFESSIONAL L.L.C.

REVISION HISTORY


	4/26/2019	REVISION #12
1		
2		
3		
4		
5		
6		
7		
8		

CONDO 1705

PROJECT#: 1709
PHASE: CD
TEAM: Author
CHECKER: Checker
SCALE: AS NOTED
ISSUED: 2/1/2019
SHEET#:

AI-1.49

HRH_1031 CANAL ST_PDF ARCH SHEET_4/26/2019, 12:20:7 PM

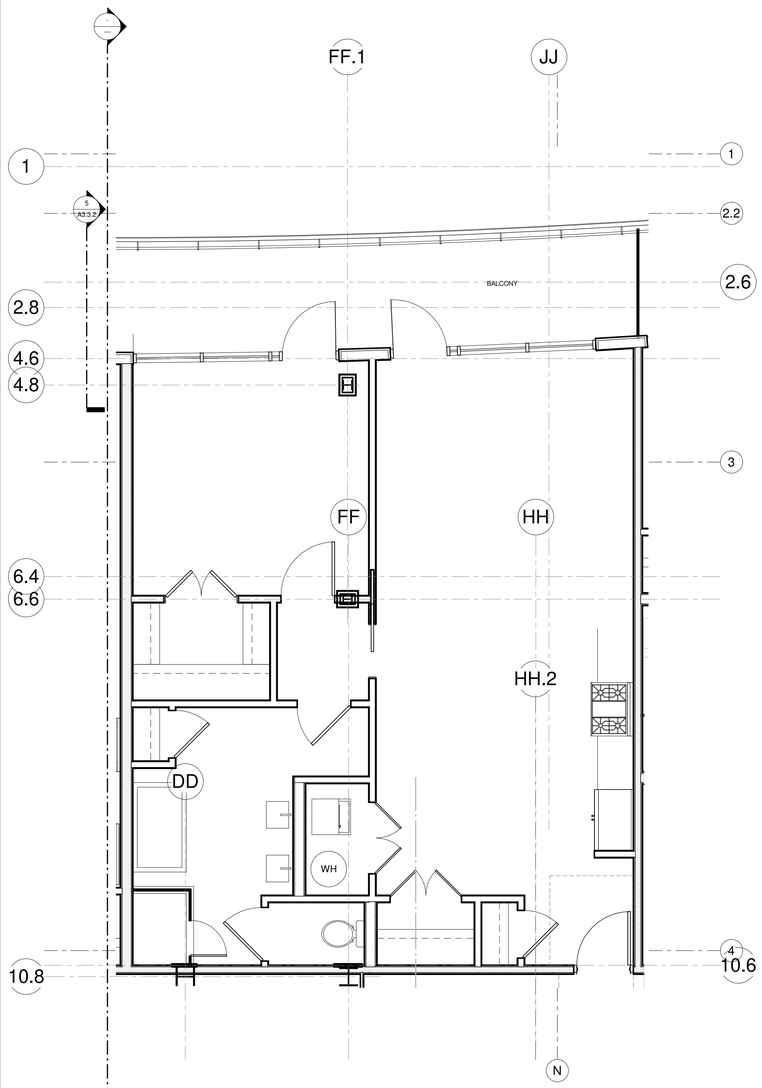

1 17TH FLOOR PENTHOUSE - ENLARGED FLOOR PLAN

SCALE: 1/4" = 1'-0"

DOOR SCHEDULE - UNIT 1706

MARK	FROM	TO	WIDTH	HEIGHT	THICKNESS	DOOR MATERIAL	DOOR FRAME	DOOR TYPE	FIRE RATING	REMARKS
1706		CORRIDOR	6' - 0"	7' - 0"	0' - 1 3/4"	HM	WD	S		
1706-1	CORRIDOR	ENTRY	3' - 0"	7' - 0"	0' - 1 3/4"	WD	WD	AA	45 Min	1 HOUR RATED
1706-2	ENTRY	CLOS.	3' - 0"	8' - 0"	0' - 1 3/4"	WD	WD	AA		
1706-3	LAUNDRY	KITCHEN	3' - 6"	8' - 0"	0' - 1 3/4"					
1706-4	CLOS.	KITCHEN	2' - 6"	8' - 0"	0' - 1 3/4"	WD	WD	M		
1706-5	KITCHEN	VEST.	2' - 8"	8' - 0"	0' - 1 3/4"	WD	WD	M		
1706-6	BATH 1	VEST.	2' - 10"	8' - 0"	0' - 1 3/4"	WD	WD	M		
1706-7	VEST.	BEDROOM	3' - 0"	8' - 0"	0' - 1 3/4"	WD	WD	AA		
1706-8	BEDROOM	CLOS.	4' - 0"	8' - 0"	0' - 1 3/4"					
1706-9	BEDROOM	BALCONY	3' - 0"	7' - 0"						
1706-10	CONDO	BALCONY	3' - 0"	7' - 0"						

FINISH SCHEDULE - UNIT 1706

NUMBER	NAME	FLOOR FINISH	BASE FINISH	N. WALL	S. WALL	E. WALL	W. WALL	CEILING FINISH	CEILING HT.
1706	CONDO								
1706-1	ENTRY								
1706-2	CLOS.								
1706-3	KITCHEN								
1706-4	LAUNDRY								
1706-5	CLOS.								
1706-6	VEST.								
1706-7	BATH 1								
1706-8	CLOS.								
1706-9	BEDROOM								

HB HARRY BAKER SMITH SA II ARCHITECTS II P L L C
189 Maple Ridge Drive Metairie, LA 70001
(504)-885-4477
central@hbsaii.com hbsaii.com
SINCE 1961

HARD ROCK HOTEL

1031 CANAL STREET
NEW ORLEANS, LOUISIANA

THESE PLANS AND SPECIFICATIONS HAVE BEEN PREPARED BY ME OR UNDER MY CLOSE PERSONAL SUPERVISION AND TO THE BEST OF MY KNOWLEDGE AND BELIEF THEY COMPLY WITH ALL CITY, STATE AND FEDERAL REQUIREMENTS, AND I AM NOT PROVIDING A CONTRACT ADMINISTRATION.

CERTIFIED CORRECT

THIS DRAWING IS CONFIDENTIAL AND NOT BE LOANED, REPRODUCED, COPIED, EITHER WHOLLY OR IN PART, OR MADE PUBLIC IN ANY MANNER WITHOUT THE WRITTEN CONSENT OF HBSA II ARCHITECTS, A PROFESSIONAL LLC. ALL RIGHTS OF DESIGN OR INVENTION ARE RESERVED AND WILL REMAIN THE SOLE PROPERTY OF HBSA II ARCHITECTS A PROFESSIONAL LLC.

REVISION HISTORY


	REVISION #12	4/26/2019
1		
2		
3		
4		
5		
6		
7		
8		

CONDO 1706

PROJECT#: 1709
PHASE: CD
TEAM: Author
CHECKER: Checker
SCALE: AS NOTED
ISSUED: 2/1/2019
SHEET#:

AI-1.50

#RPL-1031 CANAL ST_PDF ARCH SET_4/26/2019, 12:26 PM

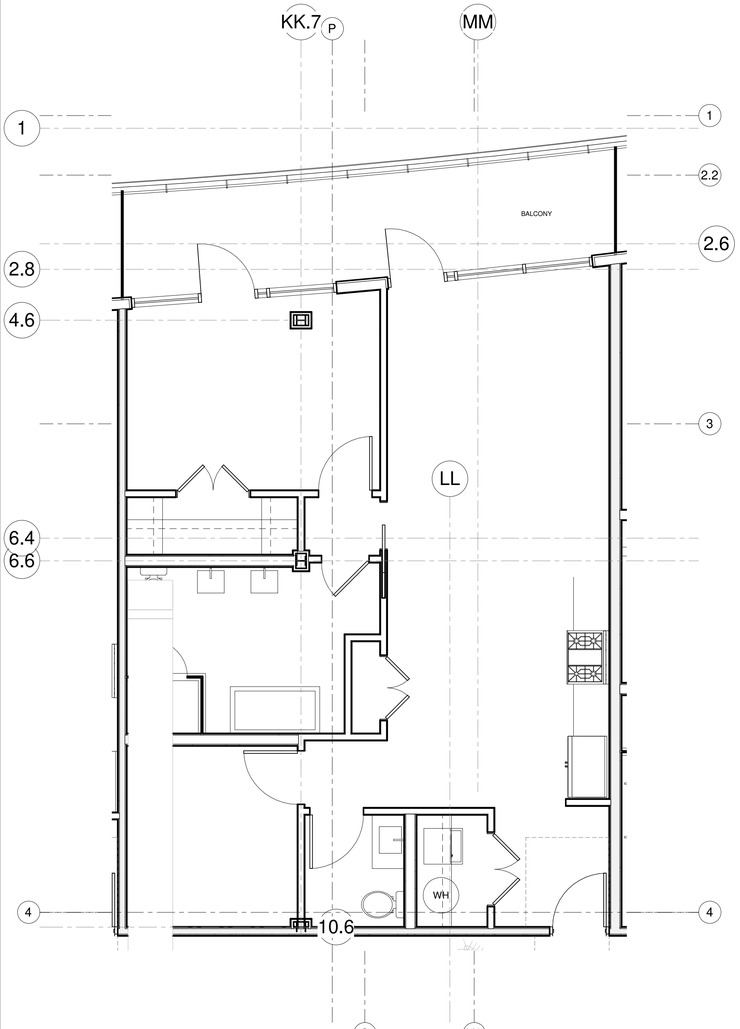

1 PENTHOUSE 1707 ENLARGED PLAN

SCALE: 1/4" = 1'-0"

DOOR SCHEDULE - UNIT 1707										
MARK	FROM	TO	WIDTH	HEIGHT	THICKNESS	DOOR MATERIAL	DOOR FRAME	DOOR TYPE	FIRE RATING	REMARKS
1707	CORRIDOR	ELEV. LOBBY	5' - 3"	6' - 10 11/16 "	0' - 0"		HM	S		
1707-1	CORRIDOR	KITCHEN	3' - 0"	7' - 0"	0' - 1 3/4"	WD	WD	AA	45 Min	1 HOUR RATED
1707-2	CLOS.	KITCHEN	2' - 8"	8' - 0"	0' - 1 3/4"					
1707-3	KITCHEN	CLOS.	4' - 0"	8' - 0"	0' - 1 3/4"					
1707-4	LAUNDRY	KITCHEN	4' - 0"	8' - 0"	0' - 1 3/4"	WD	WD	V		
1707-5	VEST.	KITCHEN	3' - 0"	8' - 0"	0' - 1 3/4"	WD	WD	M		
1707-6	VEST.	BATH	3' - 0"	8' - 0"	0' - 1 3/4"					
1707-7		BATH	2' - 8"	8' - 0"	0' - 1 3/4"					
1707-8	BATH	TOILET	3' - 0"	8' - 0"	0' - 1 3/4"					
1707-9	VEST.	BEDROOM	3' - 0"	8' - 0"	0' - 1 3/4"					
1707-10	CLOS.	BEDROOM	4' - 0"	8' - 0"	0' - 1 3/4"					
1707-11		BEDROOM	3' - 0"	7' - 0"						
1707-12		CONDO	3' - 0"	7' - 0"						

FINISH SCHEDULE - UNIT 1707									
NUMBER	NAME	FLOOR FINISH	BASE FINISH	N. WALL	S. WALL	E. WALL	W. WALL	CEILING FINISH	CEILING HT.
1707	CONDO								
1707-1	KITCHEN								
1707-2	CLOS.								
1707-3	CLOS.								
1707-4	LAUNDRY								
1707-5	VEST.								
1707-6	BATH								
1707-7	TOILET								
1707-7	CLOS.								
1707-8	BEDROOM								

HB HARRY BAKER SMITH SA II ARCHITECTS II P L L C
189 Maple Ridge Drive Metairie, LA 70001
(504)-885-4477
central@hbsaii.com hbsaii.com
SINCE 1961

HARD ROCK HOTEL

1031 CANAL STREET
NEW ORLEANS, LOUISIANA

THESE PLANS AND SPECIFICATIONS HAVE BEEN PREPARED BY ME OR UNDER MY CLOSE PERSONAL SUPERVISION AND TO THE BEST OF MY KNOWLEDGE AND BELIEF THEY COMPLY WITH ALL CITY, STATE AND FEDERAL REQUIREMENTS, AND I AM NOT PROVIDING A CONTRACT ADMINISTRATION.

CERTIFIED CORRECT

THIS DRAWING IS CONFIDENTIAL AND NOT BE LOANED, REPRODUCED, COPIED, EITHER WHOLLY OR IN PART, OR MADE PUBLIC IN ANY MANNER WITHOUT THE WRITTEN CONSENT OF HB.SA II ARCHITECTS, A PROFESSIONAL LLC. ALL RIGHTS OF DESIGN OR INVENTION ARE RESERVED AND WILL REMAIN THE SOLE PROPERTY OF HB.SA II ARCHITECTS A PROFESSIONAL LLC.

REVISION HISTORY


	REVISION #12	4/26/2019
1		
2		
3		
4		
5		
6		
7		
8		

CONDO 1707

PROJECT#: 1709
PHASE: CD
TEAM: Author
CHECKER: Checker
SCALE: AS NOTED
ISSUED: 2/1/2019
SHEET#:

AI-1.51

HRH-1031 CANAL ST_PDF-ARCH SET_4/26/2019, 12:26 PM

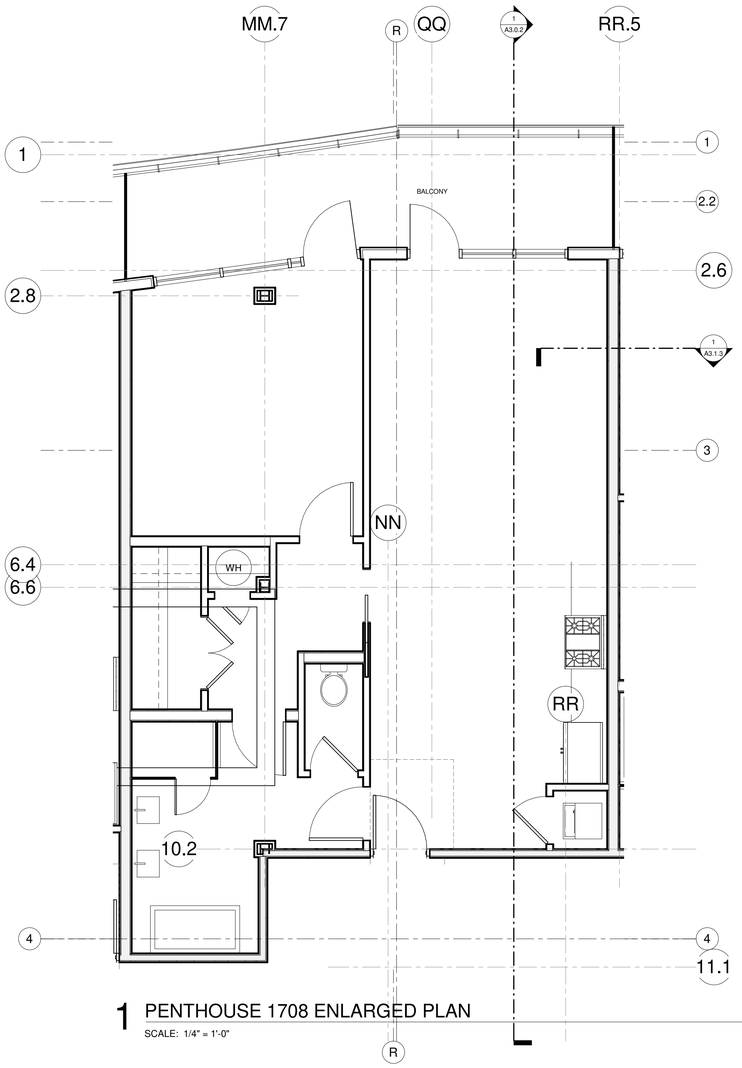

1 PENTHOUSE 1708 ENLARGED PLAN

SCALE: 1/4" = 1'-0"

DOOR SCHEDULE - UNIT 1708

MARK	FROM	TO	WIDTH	HEIGHT	THICKNESS	DOOR MATERIAL	DOOR FRAME	DOOR TYPE	FIRE RATING	REMARKS
1708	ELEV. LOBBY	CORRIDOR	3' - 0"	7' - 0"	0' - 1 3/4"		HM	F	2HR	
1708-1	CORRIDOR	KITCHEN	3' - 0"	8' - 0"	0' - 1 3/4"	WD	WD	AA	1HR	1 HOUR RATED
1708-2	LAUNDRY	KITCHEN	4' - 0"	8' - 0"	0' - 1 3/4"	WD	WD	AA		
1708-3	KITCHEN	VEST.	3' - 0"	8' - 0"	0' - 1 3/4"	WD	WD	M		
1708-4	BATH	VEST.	3' - 0"	8' - 0"	0' - 1 3/4"	WD	WD	AA	1HR	
1708-5	CLOS.	BATH	3' - 0"	8' - 0"	0' - 1 3/4"	WD	WD	M		
1708-6	BATH	BEDROOM	2' - 8"	8' - 0"	0' - 1 3/4"	WD	WD	M		
1708-7	BEDROOM	VEST.	3' - 0"	8' - 0"	0' - 1 3/4"	WD	WD	AA		

FINISH SCHEDULE - UNIT 1708

NUMBER	NAME	FLOOR FINISH	BASE FINISH	N. WALL	S. WALL	E. WALL	W. WALL	CEILING FINISH	CEILING HT.
1708	CONDO								
1708-1	KITCHEN								
1708-2	LAUNDRY								
1708-3	VEST.								
1708-4	BEDROOM								
1708-5	BATH								

HB HARRY BAKER SMITH
SA II ARCHITECTS II
P L L C
189 Maple Ridge Drive Metairie, LA 70001
(504)-885-4477
central@hbsaii.com hbsaii.com
SINCE 1961

HARD ROCK HOTEL

1031 CANAL STREET
NEW ORLEANS, LOUISIANA

THESE PLANS AND SPECIFICATIONS HAVE BEEN PREPARED BY ME OR UNDER MY CLOSE PERSONAL SUPERVISION AND TO THE BEST OF MY KNOWLEDGE AND BELIEF THEY COMPLY WITH ALL CITY, STATE AND FEDERAL REQUIREMENTS, AND I AM NOT PROVIDING A CONTRACT ADMINISTRATION.

CERTIFIED CORRECT

THIS DRAWING IS CONFIDENTIAL AND NOT BE LOANED, REPRODUCED, COPIED, EITHER WHOLLY OR IN PART, OR MADE PUBLIC IN ANY MANNER WITHOUT THE WRITTEN CONSENT OF HBSA II ARCHITECTS, A PROFESSIONAL L.L.C. ALL RIGHTS OF DESIGN OR INVENTION ARE RESERVED AND WILL REMAIN THE SOLE PROPERTY OF HBSA II ARCHITECTS A PROFESSIONAL L.L.C.

REVISION HISTORY


	1	2	3	4	5	6	7	8
4/26/2019								
REVISION #12								

CONDO 1708

PROJECT#: 1709
PHASE: CD
TEAM: Author
CHECKER: Checker
SCALE: AS NOTED
ISSUED: 2/1/2019
SHEET#:

AI-1.52

HRH_1031 CANAL ST_PDP ARCH SHET_4/26/2019, 12:00 PM

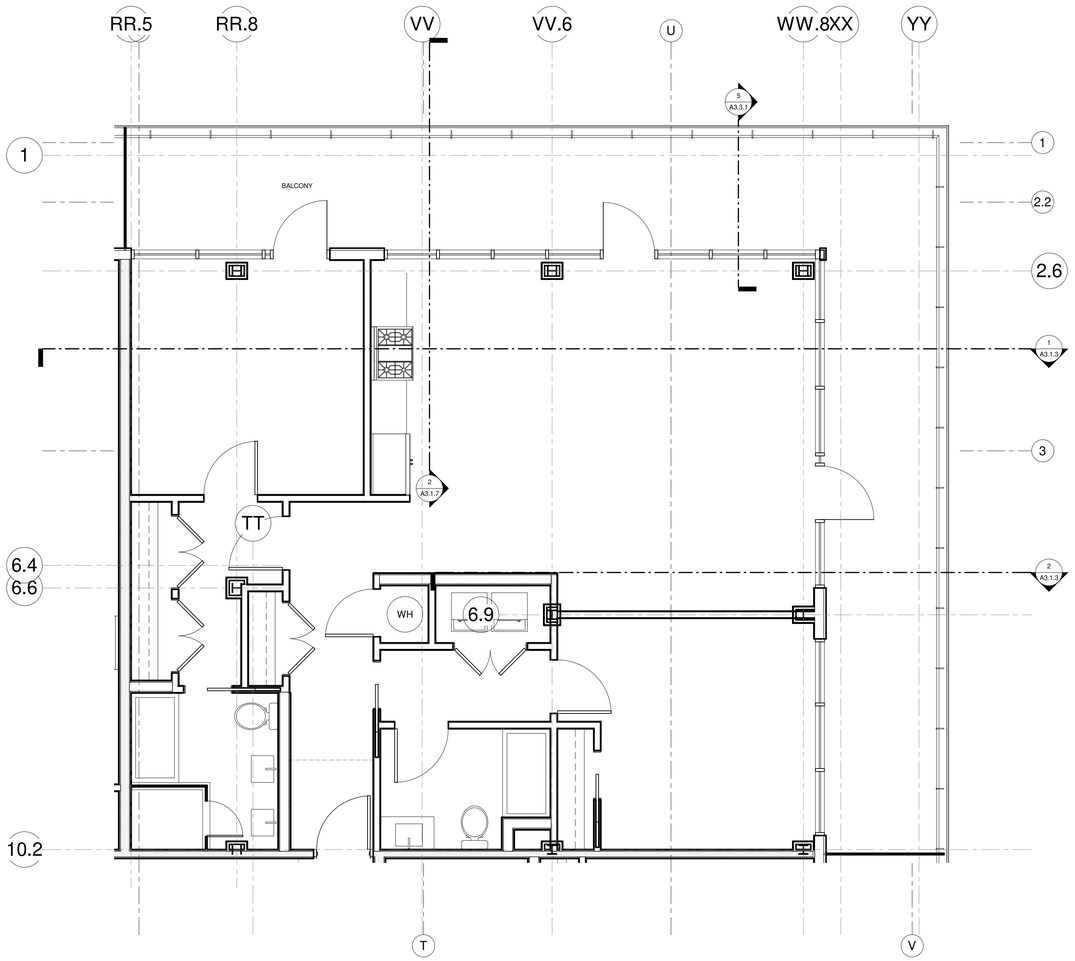

1 PENTHOUSE 1709 ENLARGED PLAN

SCALE: 1/4" = 1'-0"

DOOR SCHEDULE - UNIT 1709

MARK	FROM	TO	WIDTH	HEIGHT	THICKNESS	DOOR MATERIAL	DOOR FRAME	DOOR TYPE	FIRE RATING	REMARKS
1709	ELEV. LOBBY	STAIR 3	3' - 0"	7' - 0"	0' - 1 3/4"				2HR	
1709-1	CORRIDOR	KITCHEN	3' - 0"	7' - 0"	0' - 1 3/4"	WD	WD	AA	45 Min	1 HOUR RATED
1709-2	LAUNDRY	KITCHEN	4' - 0"	8' - 0"	0' - 1 3/4"	WD	WD	AA		
1709-3	POWDER	KITCHEN	3' - 0"	8' - 0"	0' - 1 3/4"	WD	WD	M		
1709-4	BEDROOM 2	KITCHEN	3' - 0"	8' - 0"	0' - 1 3/4"	WD	WD	V		
1709-5	CLOS.	KITCHEN	3' - 6"	8' - 0"	0' - 1 3/4"					
1709-6	VEST.	KITCHEN	2' - 8"	8' - 0"	0' - 1 3/4"					
1709-7	VEST.	BATH	2' - 8"	8' - 0"	0' - 1 3/4"					
1709-8	VEST.	BEDROOM 1	3' - 0"	8' - 0"	0' - 1 3/4"					
1709-9	BEDROOM 1	CLOS.	4' - 0"	8' - 0"	0' - 1 3/4"					
1709-10	BEDROOM 1		3' - 0"	7' - 0"						
1709-11	CONDO		3' - 0"	7' - 0"						

FINISH SCHEDULE - UNIT 1709

NUMBER	NAME	FLOOR FINISH	BASE FINISH	N. WALL	S. WALL	E. WALL	W. WALL	CEILING FINISH	CEILING HT.
1709	CONDO								
1709-1	KITCHEN								
1709-2	LAUNDRY								
1709-3	POWDER								
1709-4	BEDROOM 2								
1709-5	CLOS.								
1709-6	VEST.								
1709-7	BATH								
1709-8	BEDROOM 1								
1709-9	CLOS.								

HB HARRY BAKER SMITH SA II ARCHITECTS II P L L C
189 Maple Ridge Drive Metairie, LA 70001
(504)-885-4477
central@hbsaii.com hbsaii.com
SINCE 1961

HARD ROCK HOTEL

1031 CANAL STREET
NEW ORLEANS, LOUISIANA

THESE PLANS AND SPECIFICATIONS HAVE BEEN PREPARED BY ME OR UNDER MY CLOSE PERSONAL SUPERVISION AND TO THE BEST OF MY KNOWLEDGE AND BELIEF THEY COMPLY WITH ALL CITY, STATE AND FEDERAL REQUIREMENTS, AND I AM NOT PROVIDING CONTRACT ADMINISTRATION.
CERTIFIED CORRECT

THIS DRAWING IS CONFIDENTIAL AND NOT BE LOANED, REPRODUCED, COPIED, EITHER WHOLLY OR IN PART, OR MADE PUBLIC IN ANY MANNER WITHOUT THE WRITTEN CONSENT OF HB.SA II ARCHITECTS, A PROFESSIONAL LLC. ALL RIGHTS OF DESIGN OR INVENTION ARE RESERVED AND WILL REMAIN THE SOLE PROPERTY OF HB.SA II ARCHITECTS A PROFESSIONAL L.L.C.

REVISION HISTORY


REVISION #	4/26/2019
1	
2	
3	
4	
5	
6	
7	
8	

CONDO 1709

PROJECT#: 1709
PHASE: CD
TEAM: Author
CHECKER: Checker
SCALE: AS NOTED
ISSUED: 2/1/2019
SHEET#:

AI-1.53

HARH_1031 CANAL ST._PDF ARCH SET_4/26/2019, 12:00 PM

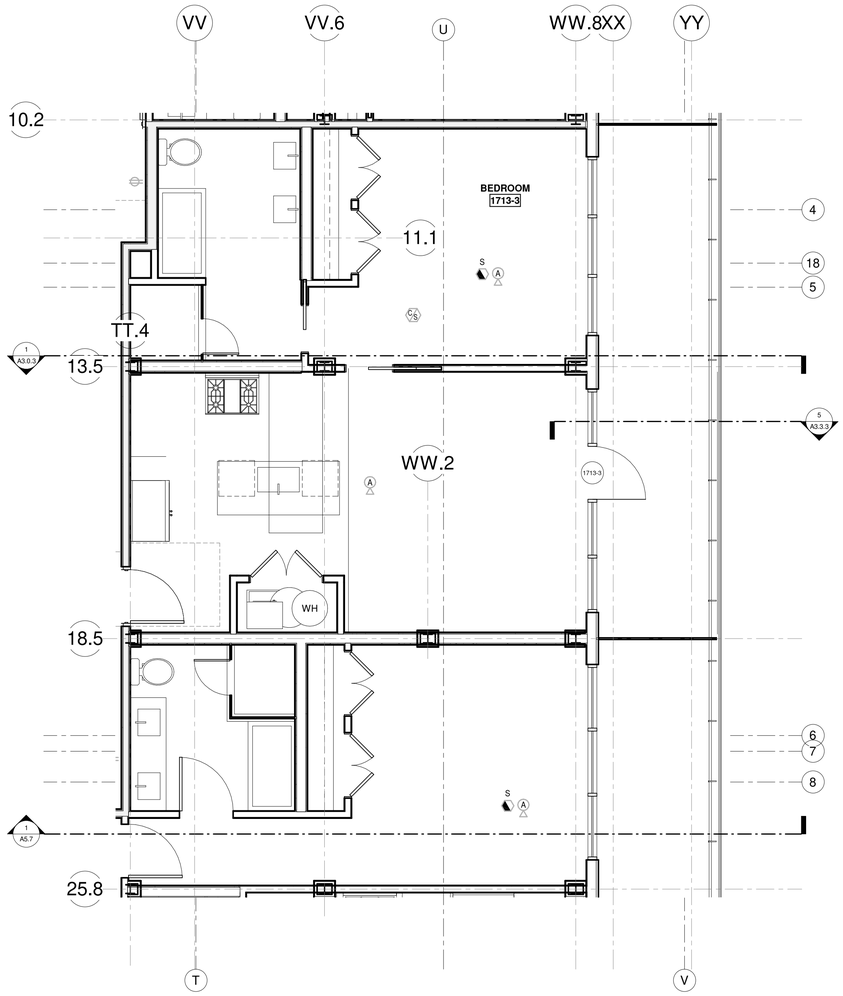

1 PENTHOUSE 1710 ENLARGED PLAN

SCALE: 1/4" = 1'-0"

DOOR SCHEDULE - UNIT 1710

MARK	FROM	TO	WIDTH	HEIGHT	THICKNESS	DOOR MATERIAL	DOOR FRAME	DOOR TYPE	FIRE RATING	REMARKS
1710	STAIR 3	CORRIDOR	3' - 0"	7' - 0"	0' - 1 3/4"		HM	E	2HR	
1710-1	KITCHEN	CORRIDOR	3' - 0"	8' - 0"	0' - 1 3/4"	WD	WD	AA	1HR	1 HOUR RATED
1710-2	LAUNDRY	KITCHEN	4' - 0"	8' - 0"	0' - 1 3/4"	WD	WD	AA		
1710-3	VEST.	KITCHEN	3' - 0"	8' - 0"	0' - 1 3/4"	WD	WD	M		
1710-4	VEST.	BATH	3' - 0"	8' - 0"	0' - 1 3/4"	WD	WD	AA	1HR	
1710-5	BATH	CLOS.	2' - 8"	8' - 0"	0' - 1 3/4"	WD	WD	M		
1710-6	VEST.	BEDROOM	3' - 0"	8' - 0"	0' - 1 3/4"	WD	WD	AA		
1710-7	BATH	BEDROOM	2' - 8"	8' - 0"	0' - 1 3/4"	WD	WD	M		
1710-8	BEDROOM		3' - 0"	7' - 0"		AL/GL	HM	K		
1710-9	CONDO		3' - 0"	7' - 0"						

FINISH SCHEDULE - UNIT 1710

NUMBER	NAME	FLOOR FINISH	BASE FINISH	N. WALL	S. WALL	E. WALL	W. WALL	CEILING FINISH	CEILING HT.
1710	CONDO								
1710-1	KITCHEN								
1710-2	LAUNDRY								
1710-3	VEST.								
1710-4	BEDROOM								
1710-5	BATH								
1710-6	CLOS.								

HB HARRY BAKER SMITH SA II ARCHITECTS II P L L C
189 Maple Ridge Drive Metairie, LA 70001
(504)-885-4477
central@hbsaii.com hbsaii.com
SINCE 1961

HARD ROCK HOTEL

1031 CANAL STREET
NEW ORLEANS, LOUISIANA

THESE PLANS AND SPECIFICATIONS HAVE BEEN PREPARED BY ME OR UNDER MY CLOSE PERSONAL SUPERVISION AND TO THE BEST OF MY KNOWLEDGE AND BELIEF, THEY COMPLY WITH ALL CITY, STATE AND FEDERAL REQUIREMENTS, AND I AM NOT PROVIDING CONTRACT ADMINISTRATION.

CERTIFIED CORRECT

THIS DRAWING IS CONFIDENTIAL AND NOT BE LOANED, REPRODUCED, COPIED, EITHER WHOLLY OR IN PART, OR MADE PUBLIC IN ANY MANNER WITHOUT THE WRITTEN CONSENT OF HBSA II ARCHITECTS, A PROFESSIONAL L.L.C. ALL RIGHTS OF DESIGN OR INVENTION ARE RESERVED AND WILL REMAIN THE SOLE PROPERTY OF HBSA II ARCHITECTS A PROFESSIONAL L.L.C.

REVISION HISTORY


	1	2	3	4	5	6	7	8
4.26.2019								
REVISION #12								

CONDO 1710

PROJECT#: 1709
PHASE: CD
TEAM: Author
CHECKER: Checker
SCALE: AS NOTED
ISSUED: 2/1/2019
SHEET#:

AI-1.54

HRH_1031 CANAL ST_FOF ARCH SET_4-26-2019, 12:55 PM

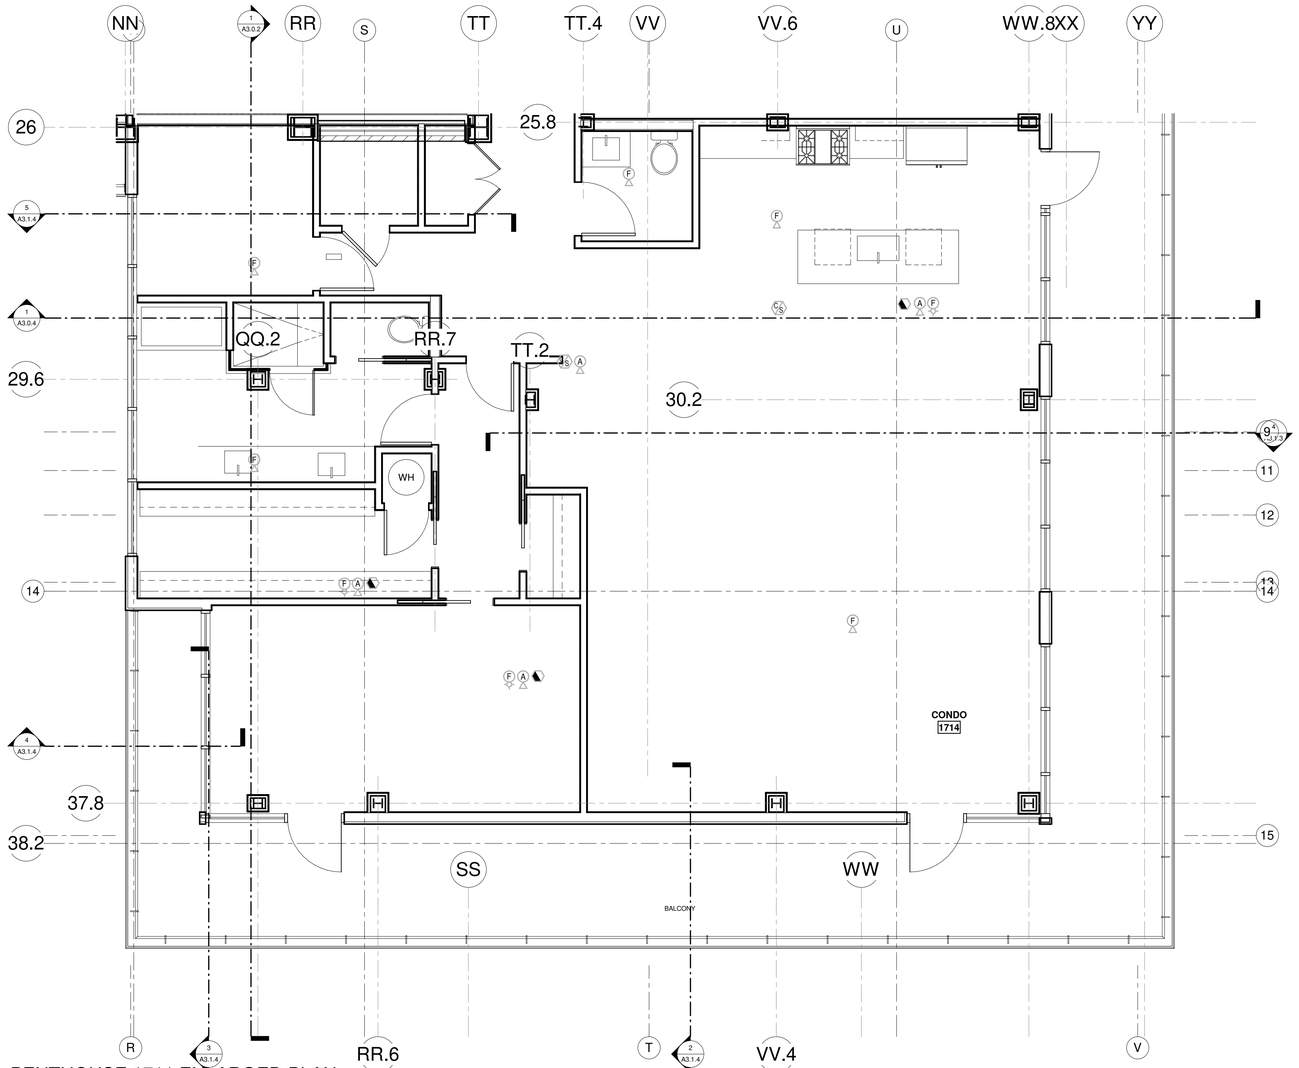

1 PENTHOUSE 1711 ENLARGED PLAN

SCALE: 1/4" = 1'-0"

DOOR SCHEDULE - UNIT 1711

MARK	FROM	TO	WIDTH	HEIGHT	THICKNESS	DOOR MATERIAL	DOOR FRAME	DOOR TYPE	FIRE RATING	REMARKS
1711-1	CORRIDOR	KITCHEN	3' - 0"	7' - 0"	0' - 1 3/4"	WD	WD	AA	45 Min	
1711-2		KITCHEN	2' - 8"	8' - 0"	0' - 1 3/4"					
1711-3	KITCHEN	BATH	3' - 0"	8' - 0"	0' - 1 3/4"	WD	WD	M		
1711-4	TOILET	BATH	2' - 8"	8' - 0"	0' - 1 3/4"	WD	WD	M		
1711-5	VEST.	BATH	3' - 0"	8' - 0"	0' - 1 3/4"					
1711-6	VEST.	CLOS.	4' - 0"	8' - 0"	0' - 1 3/4"	WD	WD	V		
1711-7	VEST.	WH	2' - 0"	8' - 0"	0' - 1 3/4"	WD	WD	V		
1711-8	VEST.	KITCHEN	3' - 0"	8' - 0"	0' - 1 3/4"	WD	WD	V		
1711-9	VEST.	BEDROOM	3' - 0"	8' - 0"	0' - 1 3/4"	WD	WD	M		
1711-10		BEDROOM	3' - 0"	7' - 0"						
1711-11		CONDO	2' - 9"	7' - 0"						

FINISH SCHEDULE - UNIT 1711

NUMBER	NAME	FLOOR FINISH	BASE FINISH	N. WALL	S. WALL	E. WALL	W. WALL	CEILING FINISH	CEILING HT.
1711	CONDO								
1711-1	KITCHEN								
1711-2	VEST.								
1711-3	WH								
1711-4	CLOS.								
1711-5	BATH								
1711-6	TOILET								
1711-7	BEDROOM								
1711-27	Room								

HB HARRY BAKER SMITH
SA II ARCHITECTS II
P L L C
189 Maple Ridge Drive Metairie, LA 70001
(504)-885-4477
central@hbsaii.com hbsaii.com
SINCE 1961

HARD ROCK HOTEL

1031 CANAL STREET
NEW ORLEANS, LOUISIANA

THESE PLANS AND SPECIFICATIONS HAVE BEEN PREPARED BY ME OR UNDER MY CLOSE PERSONAL SUPERVISION AND TO THE BEST OF MY KNOWLEDGE AND BELIEF THEY COMPLY WITH ALL CITY, STATE AND FEDERAL REQUIREMENTS, AND I AM NOT PROVIDING A CONTRACT ADMINISTRATION.

CERTIFIED CORRECT

THIS DRAWING IS CONFIDENTIAL AND NOT BE LOANED, REPRODUCED, COPIED, EITHER WHOLLY OR IN PART, OR MADE PUBLIC IN ANY MANNER WITHOUT THE WRITTEN CONSENT OF HBSA II ARCHITECTS, A PROFESSIONAL LLC. ALL RIGHTS OF DESIGN OR INVENTION ARE RESERVED AND WILL REMAIN THE SOLE PROPERTY OF HBSA II ARCHITECTS A PROFESSIONAL LLC.

REVISION HISTORY


	REVISION # 2	4/26/2019
1		
2		
3		
4		
5		
6		
7		
8		

CONDO 1711

PROJECT#: 1709
PHASE: CD
TEAM: Author
CHECKER: Checker
SCALE: AS NOTED
ISSUED: 2/1/2019
SHEET#:

AI-1.55

HRH_1031 CANAL ST_FOF ARCH SET_4/26/2019, 12:55 PM

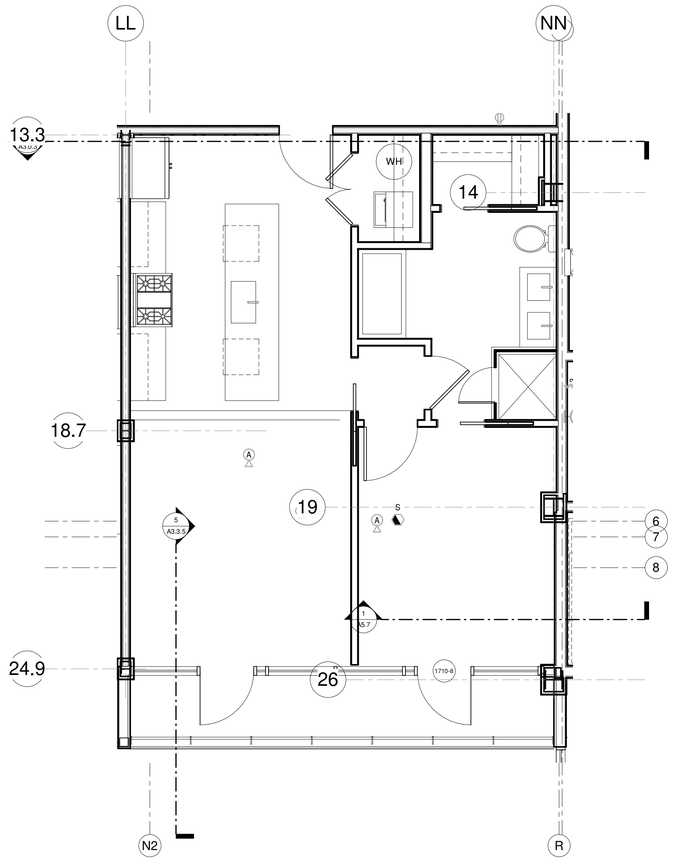

1 PENTHOUSE 1712 ENLARGED PLAN

SCALE: 1/4" = 1'-0"

DOOR SCHEDULE - UNIT 1712

MARK	FROM	TO	WIDTH	HEIGHT	THICKNESS	DOOR MATERIAL	DOOR FRAME	DOOR TYPE	FIRE RATING	REMARKS
1712-1	CORRIDOR	HALL	3' - 0"	7' - 0"	0' - 1 3/4"	WD	WD	AA	45 Min	
1712-2	HALL	VEST.	2' - 8"	8' - 0"	0' - 1 3/4"					
1712-3	VEST.	BATH 2	3' - 0"	8' - 0"	0' - 1 3/4"	WD	WD	AA		
1712-4	VEST.	LAUNDRY	4' - 0"	8' - 0"	0' - 1 3/4"	WD	WD	V		DOUBLE DOOR / PAIR
1712-5	VEST.	BEDROOM 2	3' - 0"	8' - 0"	0' - 1 3/4"					
1712-6	BEDROOM 2	Room	2' - 8"	8' - 0"	0' - 1 3/4"	WD	WD	V		DOUBLE DOOR / PAIR
1712-7	WH	HALL	2' - 8"	8' - 0"	0' - 1 3/4"	WD	WD	AA		
1712-8	CLOS.	HALL	4' - 0"	8' - 0"	0' - 1 3/4"					
1712-9	HALL	VEST.	3' - 0"	8' - 0"	0' - 1 3/4"	WD	WD	AA		
1712-10	VEST.	CLOS.	4' - 0"	8' - 0"	0' - 1 3/4"	WD	WD	V		DOUBLE DOOR / PAIR
1712-11	CLOS.	VEST.	4' - 0"	8' - 0"	0' - 1 3/4"					
1712-12	BATH 1	VEST.	2' - 8"	8' - 0"	0' - 1 3/4"	WD	WD	M		
1712-13	VEST.	BEDROOM 1	3' - 0"	8' - 0"	0' - 1 3/4"	WD	WD	AA		
1712-14		BEDROOM 1	2' - 10"	7' - 0"						
1712-15		CONDO	2' - 10 5/8"	7' - 0"						
1712-16		CONDO	2' - 0"	7' - 0"						

FINISH SCHEDULE - UNIT 1712

NUMBER	NAME	FLOOR FINISH	BASE FINISH	N. WALL	S. WALL	E. WALL	W. WALL	CEILING FINISH	CEILING HT.
1712	CONDO								
1712-1	HALL								
1712-2	VEST.								
1712-3	BATH 2								
1712-4	LAUNDRY								
1712-5	BEDROOM 2								
1712-6	WH								
1712-7	CLOS.								
1712-8	VEST.								
1712-9	BATH 1								
1712-10	CLOS.								
1712-11	BEDROOM 1								
1712-12	KITCHEN								

HB HARRY BAKER SMITH
SA II ARCHITECTS II P L L C
189 Maple Ridge Drive Metairie, LA 70001
(504)-885-4477
central@hbsaii.com hbsaii.com
SINCE 1961

HARD ROCK HOTEL

1031 CANAL STREET
NEW ORLEANS, LOUISIANA

THESE PLANS AND SPECIFICATIONS HAVE BEEN PREPARED BY ME OR UNDER MY CLOSE PERSONAL SUPERVISION AND TO THE BEST OF MY KNOWLEDGE AND BELIEF THEY COMPLY WITH ALL CITY, STATE AND FEDERAL REQUIREMENTS, AND I AM NOT PROVIDING A CONTRACT ADMINISTRATION.

CERTIFIED CORRECT

THIS DRAWING IS CONFIDENTIAL AND NOT BE LOANED, REPRODUCED, COPIED, EITHER WHOLLY OR IN PART, OR MADE PUBLIC IN ANY MANNER WITHOUT THE WRITTEN CONSENT OF HBSA II ARCHITECTS, A PROFESSIONAL L.L.C. ALL RIGHTS OF DESIGN OR INVENTION ARE RESERVED AND WILL REMAIN THE SOLE PROPERTY OF HBSA II ARCHITECTS A PROFESSIONAL L.L.C.

REVISION HISTORY


	REVISION #12	4/26/2019
1		
2		
3		
4		
5		
6		
7		
8		

CONDO 1712

PROJECT#: 1709
PHASE: CD
TEAM: Author
CHECKER: Checker
SCALE: AS NOTED
ISSUED: 2/1/2019
SHEET#:

AI-1.56

HRHL-1031 CANAL ST_PDF ARCH SET_4/26/2019, 12:00 PM

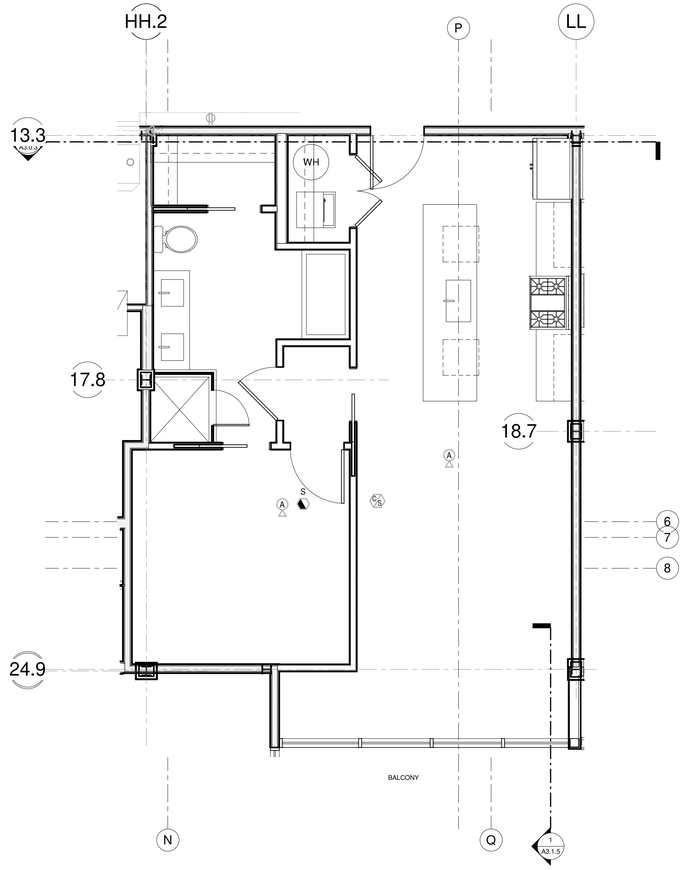

1 PENTHOUSE 1713 ENLARGED PLAN

SCALE: 1/4" = 1'-0"

DOOR SCHEDULE - UNIT 1713

MARK	FROM	TO	WIDTH	HEIGHT	THICKNESS	DOOR MATERIAL	DOOR FRAME	DOOR TYPE	FIRE RATING	REMARKS
1713-1	CORRIDOR	KITCHEN	3' - 0"	7' - 0"	0' - 1 3/4"	WD	WD	AA	45 Min	
1713-2	KITCHEN	LAUNDRY	4' - 0"	8' - 0"	0' - 1 3/4"					
1713-3		CONDO	2' - 11 1/2"	7' - 0"		AL/GL	HM	K		
1713-4	CONDO	BEDROOM	2' - 8"	8' - 0"	0' - 1 3/4"	WD	WD	M		
1713-5	BEDROOM	CLOS.	3' - 6"	8' - 0"	0' - 1 3/4"	WD	WD	V		DOUBLE DOOR / PAIR
1713-6	BEDROOM	CLOS.	3' - 6"	8' - 0"	0' - 1 3/4"	WD	WD	AA		
1713-7	BEDROOM	BATH	2' - 8"	8' - 0"	0' - 1 3/4"	WD	WD	M		

FINISH SCHEDULE - UNIT 1713

NUMBER	NAME	FLOOR FINISH	BASE FINISH	N. WALL	S. WALL	E. WALL	W. WALL	CEILING FINISH	CEILING HT.
1713	CONDO								
1713-1	KITCHEN								
1713-2	LAUNDRY								
1713-3	BEDROOM								
1713-4	CLOS.								
1713-5	BATH								

HB HARRY BAKER SMITH SA II ARCHITECTS II P L L C
189 Maple Ridge Drive Metairie, LA 70001
(504)-885-4477
central@hbsaii.com hbsaii.com
SINCE 1961

HARD ROCK HOTEL

1031 CANAL STREET
NEW ORLEANS, LOUISIANA

THESE PLANS AND SPECIFICATIONS HAVE BEEN PREPARED BY ME OR UNDER MY CLOSE PERSONAL SUPERVISION AND TO THE BEST OF MY KNOWLEDGE AND BELIEF THEY COMPLY WITH ALL CITY, STATE AND FEDERAL REQUIREMENTS, AND I AM NOT PROVIDING CONTRACT ADMINISTRATION.
CERTIFIED CORRECT

THIS DRAWING IS CONFIDENTIAL AND NOT BE LOANED, REPRODUCED, COPIED, EITHER WHOLLY OR IN PART, OR MADE PUBLIC IN ANY MANNER WITHOUT THE WRITTEN CONSENT OF HBSA II ARCHITECTS, A PROFESSIONAL L.L.C. ALL RIGHTS OF DESIGN OR INVENTION ARE RESERVED AND WILL REMAIN THE SOLE PROPERTY OF HBSA II ARCHITECTS A PROFESSIONAL L.L.C.

REVISION HISTORY


	REVISION #12	4/26/2019
1		
2		
3		
4		
5		
6		
7		
8		

CONDO 1713

PROJECT#: 1709
PHASE: CD
TEAM: Author
CHECKER: Checker
SCALE: AS NOTED
ISSUED: 2/1/2019
SHEET#:

AI-1.57

H:\PR-1\1031 CANAL ST_PDF ARCH SET_4-26-2019_12:26 PM

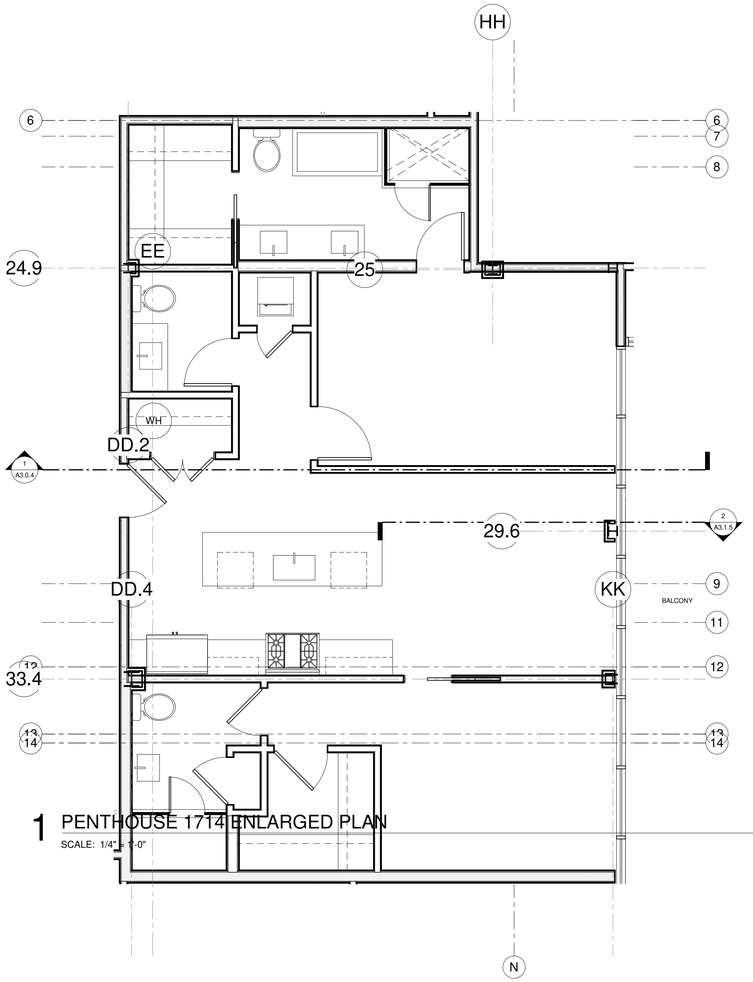

1 PENTHOUSE 1714 ENLARGED PLAN

SCALE: 1/4" = 1'-0"

DOOR SCHEDULE - UNIT 1714

MARK	FROM	TO	WIDTH	HEIGHT	THICKNESS	DOOR MATERIAL	DOOR FRAME	DOOR TYPE	FIRE RATING	REMARKS
1714-1	CORRIDOR	ENTRY	3' - 0"	8' - 0"	0' - 1 3/4"	WD	WD	AA	1HR	
1714-2	ENTRY	BEDROOM 2	3' - 0"	8' - 0"	0' - 1 3/4"	WD	WD	AA		
1714-3	BEDROOM 2	BATH 2	3' - 0"	8' - 0"	0' - 1 3/4"					
1714-4	CLOS.	BEDROOM 2	3' - 6"	8' - 0"	0' - 1 3/4"	WD	WD	M		
1714-5	CLOS.	BEDROOM 2	3' - 6"	8' - 0"	0' - 1 3/4"	WD	WD	AA		
1714-6	ENTRY	POWDER	3' - 0"	8' - 0"	0' - 1 3/4"					
1714-7	ENTRY	CLOS.	4' - 0"	8' - 0"	0' - 1 3/4"	WD	WD	AA		
1714-8	LAUNDRY	ENTRY	2' - 8"	8' - 0"	0' - 1 3/4"	WD	WD	AA		
1714-9	BEDROOM 3	ENTRY	3' - 0"	8' - 0"	0' - 1 3/4"	WD	WD	AA	1HR	
1714-10	ENTRY	VEST.	2' - 8"	8' - 0"	0' - 1 3/4"	WD	WD	AA		
1714-11	VEST.	BATH 1	2' - 10"	8' - 0"	0' - 1 3/4"	WD	WD	AA		
1714-12	TOILET	BATH 1	2' - 8"	8' - 0"	0' - 1 3/4"	WD	WD	M		
1714-12	VEST.	CLOS.	2' - 8"	8' - 0"	0' - 1 3/4"	WD	WD	M		
1714-13	WH	CLOS.	2' - 6"	8' - 0"	0' - 1 3/4"	WD	WD	AA		
1714-14	CLOS.	VEST.	2' - 8"	8' - 0"	0' - 1 3/4"	WD	WD	M		
1714-15	BEDROOM 1	VEST.	2' - 8"	8' - 0"	0' - 1 3/4"	WD	WD	M		
1714-16		KITCHEN	3' - 0"	7' - 0"						
1714-17	CONDO		3' - 0"	7' - 0"						
1714-18	BEDROOM 1		3' - 0"	7' - 0"						

FINISH SCHEDULE - UNIT 1714

NUMBER	NAME	FLOOR FINISH	BASE FINISH	N. WALL	S. WALL	E. WALL	W. WALL	CEILING FINISH	CEILING HT.
1714	CONDO								
1714-1	ENTRY								
1714-2	BEDROOM 2								
1714-3	CLOS.								
1714-4	BATH 2								
1714-5	POWDER								
1714-6	CLOS.								
1714-7	LAUNDRY								
1714-8	BEDROOM 3								
1714-9	KITCHEN								
1714-10	VEST.								
1714-11	BEDROOM 1								
1714-12	CLOS.								
1714-13	WH								
1714-14	CLOS.								
1714-15	BATH 1								
1714-16	TOILET								

HB HARRY BAKER SMITH SA II ARCHITECTS II P L L C
189 Maple Ridge Drive Metairie, LA 70001
(504)-885-4477
central@hbsaii.com hbsaii.com
SINCE 1961

HARD ROCK HOTEL

1031 CANAL STREET
NEW ORLEANS, LOUISIANA

THESE PLANS AND SPECIFICATIONS HAVE BEEN PREPARED BY ME OR UNDER MY CLOSE PERSONAL SUPERVISION AND TO THE BEST OF MY KNOWLEDGE AND BELIEF THEY COMPLY WITH ALL CITY, STATE AND FEDERAL REQUIREMENTS, AND I AM NOT PROVIDING CONTRACT ADMINISTRATION.

CERTIFIED CORRECT

THIS DRAWING IS CONFIDENTIAL AND NOT BE LOANED, REPRODUCED, COPIED, EITHER WHOLLY OR IN PART, OR MADE PUBLIC IN ANY MANNER WITHOUT THE WRITTEN CONSENT OF HBSA II ARCHITECTS, A PROFESSIONAL L.L.C. ALL RIGHTS OF DESIGN OR INVENTION ARE RESERVED AND WILL REMAIN THE SOLE PROPERTY OF HBSA II ARCHITECTS A PROFESSIONAL L.L.C.

REVISION HISTORY

	1	2	3	4	5	6	7	8
4/26/2019								
REVISION #12								

CONDO 1714

PROJECT#: 1709
PHASE: CD
TEAM: Author
CHECKER: Checker
SCALE: AS NOTED
ISSUED: 2/1/2019
SHEET#:

AI-1.58

HRH_1031 CANAL ST_FOF ARCH SET_4/26/2019, 12:55 PM

BALCONY

DOOR SCHEDULE - UNIT 1715

MARK	FROM	TO	WIDTH	HEIGHT	THICKNESS	DOOR MATERIAL	DOOR FRAME	DOOR TYPE	FIRE RATING	REMARKS
1715-1	HALL	CORRIDOR	3' - 0"	8' - 0"	0' - 1 3/4"	WD	WD	AA	1HR	
1715-2	WH	HALL	4' - 0"	8' - 0"	0' - 1 3/4"					
1715-3	CONDO	BEDROOM 2	3' - 0"	8' - 0"	0' - 1 3/4"	WD	WD	M		
1715-4	BEDROOM 2	CLOS.	2' - 8"	8' - 0"	0' - 1 3/4"	WD	WD	AA		
1715-5	BEDROOM 2	BATH 2	2' - 8"	8' - 0"	0' - 1 3/4"	WD	WD	M		
1715-6	BEDROOM 2		3' - 0"	8' - 0"			AL	K		
1715-7	HALL	POWDER	3' - 0"	8' - 0"	0' - 1 3/4"					
1715-8	LAUNDRY	HALL	2' - 8"	8' - 0"	0' - 1 3/4"	WD	WD	M		
1715-9	HALL	BEDROOM 1	3' - 0"	8' - 0"	0' - 1 3/4"	WD	WD	M		
1715-10	BEDROOM 1	BATH 1	2' - 8"	8' - 0"	0' - 1 3/4"	WD	WD	M		
1715-11	CLOS.	BATH 1	2' - 8"	8' - 0"	0' - 1 3/4"	WD	WD	V		DOUBLE DOOR / PAIR

FINISH SCHEDULE - UNIT 1715

NUMBER	NAME	FLOOR FINISH	BASE FINISH	N. WALL	S. WALL	E. WALL	W. WALL	CEILING FINISH	CEILING HT.
1715	CONDO								
1715-1	KITCHEN								
1715-2	BEDROOM 2								
1715-3	CLOS.								
1715-4	BATH 2								
1715-5	WH								
1715-6	HALL								
1715-7	POWDER								
1715-8	LAUNDRY								
1715-9	BEDROOM 1								
1715-10	BATH 1								
1715-11	CLOS.								

HB HARRY BAKER SMITH SA II ARCHITECTS II P L L C
189 Maple Ridge Drive Metairie, LA 70001
(504)-885-4477
central@hbsaii.com hbsaii.com
SINCE 1961

HARD ROCK HOTEL

1031 CANAL STREET
NEW ORLEANS, LOUISIANA

THESE PLANS AND SPECIFICATIONS HAVE BEEN PREPARED BY ME OR UNDER MY CLOSE PERSONAL SUPERVISION AND TO THE BEST OF MY KNOWLEDGE AND BELIEF THEY COMPLY WITH ALL CITY, STATE AND FEDERAL REQUIREMENTS, AND I AM NOT PROVIDING A CONTRACT ADMINISTRATION.

CERTIFIED CORRECT

THIS DRAWING IS CONFIDENTIAL AND NOT BE LOANED, REPRODUCED, COPIED, EITHER WHOLLY OR IN PART, OR MADE PUBLIC IN ANY MANNER WITHOUT THE WRITTEN CONSENT OF HB SA II ARCHITECTS, A PROFESSIONAL L.L.C. ALL RIGHTS OF DESIGN OR INVENTION ARE RESERVED AND WILL REMAIN THE SOLE PROPERTY OF HB SA II ARCHITECTS A PROFESSIONAL L.L.C.

REVISION HISTORY


	4/26/2019
1	REVISION #12
2	
3	
4	
5	
6	
7	
8	

CONDO 1715

PROJECT#: 1709
PHASE: CD
TEAM: Author
CHECKER: Checker
SCALE: AS NOTED
ISSUED: 2/1/2019
SHEET#:

AI-1.59

HRHL-1031 CANAL ST._CPDF ARCH SET_4/26/2019, 12:00 PM

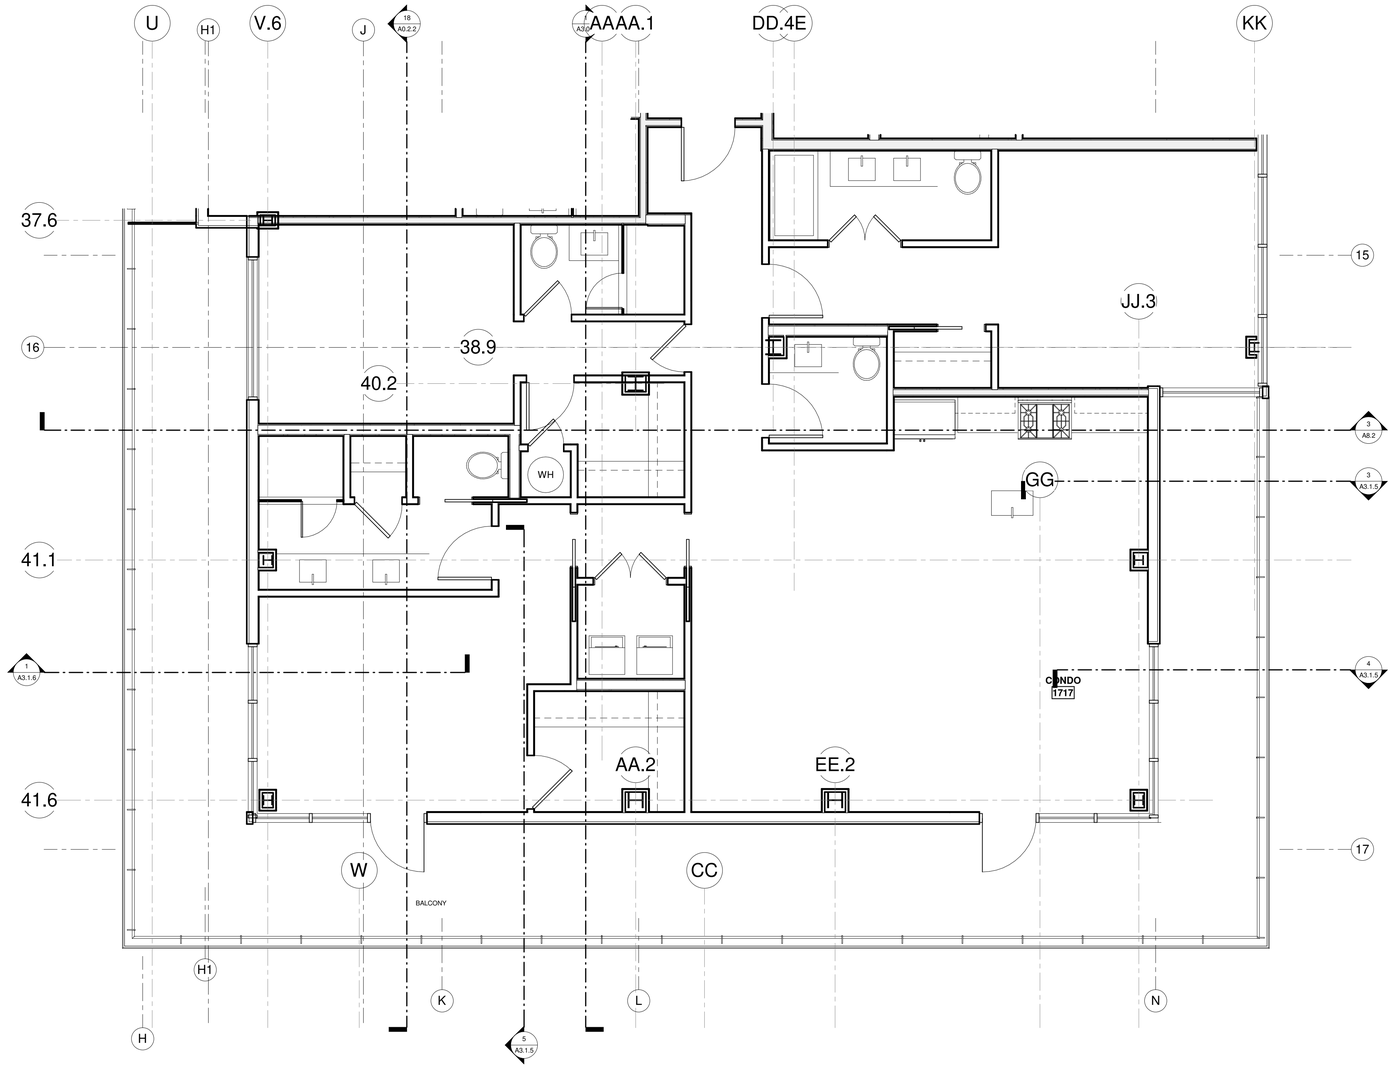

1 PENTHOUSE 1716 ENLARGED PLAN

SCALE: 1/4" = 1'-0"

DOOR SCHEDULE - UNIT 1716

MARK	FROM	TO	WIDTH	HEIGHT	THICKNESS	DOOR MATERIAL	DOOR FRAME	DOOR TYPE	FIRE RATING	REMARKS
1716-1	CORRIDOR	KITCHEN	3' - 0"	8' - 0"	0' - 1 3/4"	WD	WD	AA	1HR	
1716-2	BEDROOM 2	CONDO	2' - 8"	8' - 0"	0' - 1 3/4"	WD	WD	AA		
1716-3	BEDROOM 2	CLOS.	3' - 0"	8' - 0"	0' - 1 3/4"					
1716-4	BEDROOM 2	BATH 2	2' - 8"	8' - 0"	0' - 1 3/4"					
1716-5		BATH 2	2' - 8"	8' - 0"	0' - 1 3/4"					
1716-6	WH	KITCHEN	3' - 6"	8' - 0"	0' - 1 3/4"	WD	WD	AA		
1716-7	KITCHEN	POWDER	2' - 8"	8' - 0"	0' - 1 3/4"	WD	WD	AA		
1716-8	KITCHEN	LAUNDRY	2' - 0"	8' - 0"	0' - 1 3/4"	WD	WD	AA		
1716-9	KITCHEN	BEDROOM 1	3' - 0"	8' - 0"	0' - 1 3/4"	WD	WD	AA		
1716-10	BEDROOM 1	BATH 1	2' - 8"	8' - 0"	0' - 1 3/4"	WD	WD	AA		
1716-11	CLOS.	BATH 1	2' - 8"	8' - 0"	0' - 1 3/4"	WD	WD	M		

FINISH SCHEDULE - UNIT 1716

NUMBER	NAME	FLOOR FINISH	BASE FINISH	N. WALL	S. WALL	E. WALL	W. WALL	CEILING FINISH	CEILING HT.
1716	CONDO								
1716-1	KITCHEN								
1716-2	BEDROOM 2								
1716-3	CLOS.								
1716-4	BATH 2								
1716-5	WH								
1716-6	POWDER								
1716-7	LAUNDRY								
1716-8	BEDROOM 1								
1716-9	BATH 1								
1716-10	CLOS.								

HB HARRY BAKER SMITH SA II ARCHITECTS II P L L C
189 Maple Ridge Drive Metairie, LA 70001
(504)-885-4477
central@hbsaii.com hbsaii.com
SINCE 1961

HARD ROCK HOTEL

1031 CANAL STREET
NEW ORLEANS, LOUISIANA

THESE PLANS AND SPECIFICATIONS HAVE BEEN PREPARED BY ME OR UNDER MY CLOSE PERSONAL SUPERVISION AND TO THE BEST OF MY KNOWLEDGE AND BELIEF THEY COMPLY WITH ALL CITY, STATE AND FEDERAL REQUIREMENTS, AND I AM NOT PROVIDING CONTRACT ADMINISTRATION.

CERTIFIED CORRECT

THIS DRAWING IS CONFIDENTIAL AND NOT BE LOANED, REPRODUCED, COPIED, EITHER WHOLLY OR IN PART, OR MADE PUBLIC IN ANY MANNER WITHOUT THE WRITTEN CONSENT OF HBSA II ARCHITECTS, A PROFESSIONAL LLC. ALL RIGHTS OF DESIGN OR INVENTION ARE RESERVED AND WILL REMAIN THE SOLE PROPERTY OF HBSA II ARCHITECTS A PROFESSIONAL LLC.

REVISION HISTORY


	REVISION #12	4/26/2019
1		
2		
3		
4		
5		
6		
7		
8		

CONDO 1716

PROJECT#: 1709
PHASE: C.D.
TEAM: Author
CHECKER: Checker
SCALE: AS NOTED
ISSUED: 2/1/2019
SHEET#:

AI-1.60

HRA - 1031 CANAL ST_PDF ARCH SET_4/26/2019, 3:30 PM

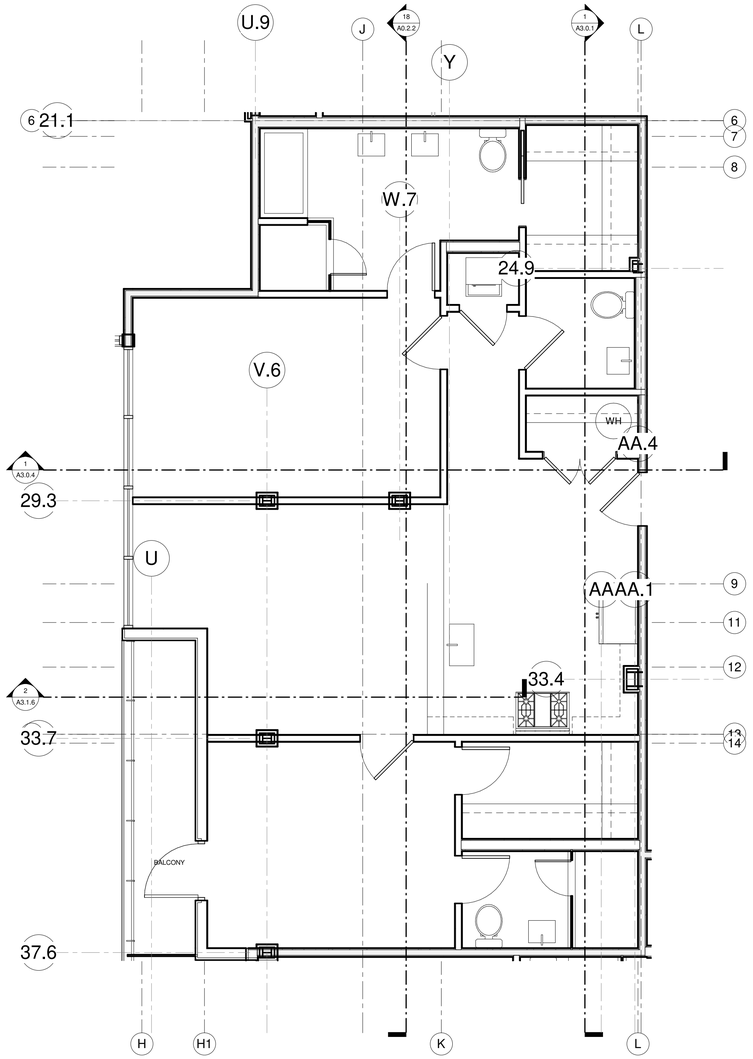

1 PENTHOUSE 1717 ENLARGED PLAN

SCALE: 1/4" = 1'-0"

DOOR SCHEDULE - UNIT 1717

MARK	FROM	TO	WIDTH	HEIGHT	THICKNESS	DOOR MATERIAL	DOOR FRAME	DOOR TYPE	FIRE RATING	REMARKS
1717-1	CORRIDOR	HALL	3' - 0"	8' - 0"	0' - 1 3/4"	AL/GL	WD	AA	1HR	1 HOUR RATED
1717-2	HALL		3' - 0"	8' - 0"	0' - 1 3/4"					
1717-3		BATH 3	4' - 0"	8' - 0"	0' - 1 3/4"	WD	WD	AA		
1717-4	CLOS.	BEDROOM 3	2' - 8"	8' - 0"	0' - 1 3/4"	WD	WD	M		
1717-5	BEDROOM 2	HALL	2' - 8"	8' - 0"	0' - 1 3/4"					
1717-6	BEDROOM 2	BATH 2	2' - 8"	8' - 0"	0' - 1 3/4"	WD	WD	AA		
1717-7	BEDROOM 2	CLOS.	2' - 8"	8' - 0"	0' - 1 3/4"	WD	WD	AA		
1717-8	WH	CLOS.	2' - 0"	8' - 0"	0' - 1 3/4"	WD	WD	AA		
1717-9	POWDER	HALL	3' - 0"	8' - 0"	0' - 1 3/4"					
1717-10		KITCHEN	3' - 0"	8' - 0"	0' - 1 3/4"					
1717-11		CLOS.	4' - 0"	8' - 0"	0' - 1 3/4"	WD	WD	AA		
1717-12	BEDROOM 1		3' - 0"	8' - 0"	0' - 1 3/4"	WD	WD	M		
1717-13	BEDROOM 1	BATH 1	3' - 0"	8' - 0"	0' - 1 3/4"	WD	WD	AA		
1717-14	BATH 1	TOILET	3' - 0"	8' - 0"	0' - 1 3/4"		WD	V		
1717-15		BATH 1	2' - 8"	4' - 0"	0' - 2"	WD	WD	AA	1HR	
1717-16	CLOSET	BEDROOM 1	3' - 0"	8' - 0"	0' - 1 3/4"	WD	WD	AA		
1717-17		BEDROOM 1	3' - 0"	7' - 0"						
1717-18	CONDO		3' - 0"	7' - 0"						

FINISH SCHEDULE - UNIT 1717

NUMBER	NAME	FLOOR FINISH	BASE FINISH	N. WALL	S. WALL	E. WALL	W. WALL	CEILING FINISH	CEILING HT.
1717	CONDO								
1717-1	HALL								
1717-2	BEDROOM 3								
1717-3	BATH 3								
1717-4	CLOS.								
1717-5	POWDER								
1717-6	KITCHEN								
1717-7	BEDROOM 2								
1717-8	BATH 2								
1717-9	CLOS.								
1717-10	BEDROOM 1								
1717-11	CLOSET								
1717-12	CLOS.								
1717-13	BATH 1								
1717-14	TOILET								
1717-15	WH								

HB HARRY BAKER SMITH
SA II ARCHITECTS II
P L L C
189 Maple Ridge Drive Metairie, LA 70001
(504)-885-4477
central@hbsaii.com hbsaii.com
SINCE 1961

HARD ROCK HOTEL

1031 CANAL STREET
NEW ORLEANS, LOUISIANA

THESE PLANS AND SPECIFICATIONS HAVE BEEN PREPARED BY ME, OR UNDER MY CLOSE PERSONAL SUPERVISION AND TO THE BEST OF MY KNOWLEDGE AND BELIEF THEY COMPLY WITH ALL CITY, STATE AND FEDERAL REQUIREMENTS, AND I AM NOT PROVIDING A CONTRACT ADMINISTRATION.

CERTIFIED CORRECT

THIS DRAWING IS CONFIDENTIAL AND NOT BE LOANED, REPRODUCED, COPIED, EITHER WHOLLY OR IN PART, OR MADE PUBLIC IN ANY MANNER WITHOUT THE WRITTEN CONSENT OF HBSA II ARCHITECTS, A PROFESSIONAL L.L.C. ALL RIGHTS OF DESIGN OR INVENTION ARE RESERVED AND WILL REMAIN THE SOLE PROPERTY OF HBSA II ARCHITECTS A PROFESSIONAL L.L.C.

REVISION HISTORY


	REVISION #12	4/26/2019
1		
2		
3		
4		
5		
6		
7		
8		

CONDO 1717

PROJECT#: 1709
PHASE: CD
TEAM: Author
CHECKER: Checker
SCALE: AS NOTED
ISSUED: 2/1/2019
SHEET#:

AI-1.61

HRH_1031 CANAL ST._CP.IF ARCH SET_4/26/2019, 12:00 PM

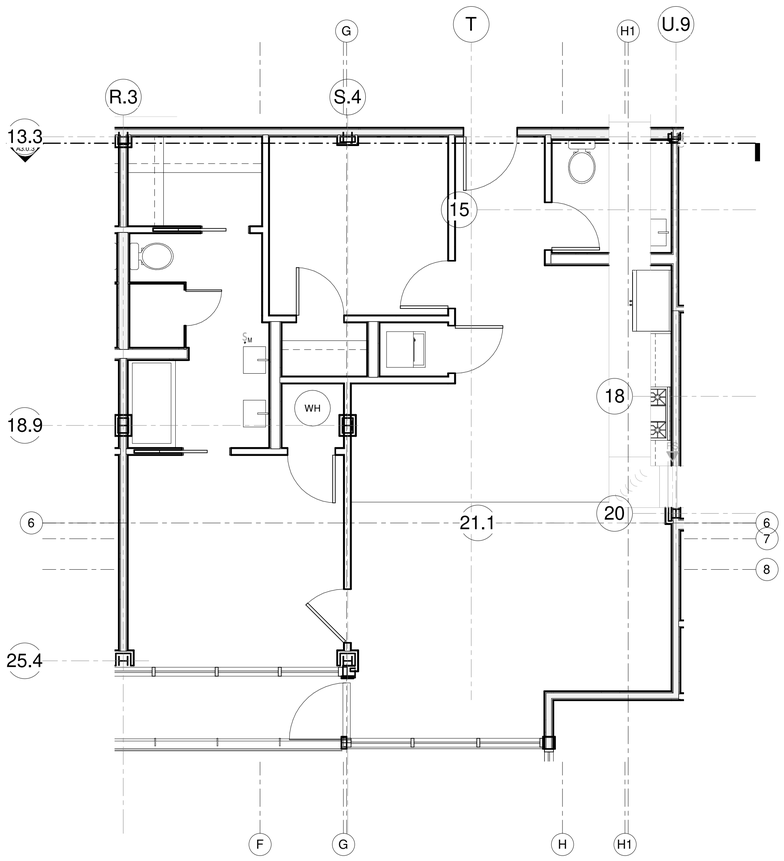

1 PENTHOUSE 1718 ENLARGED PLAN

SCALE: 1/4" = 1'-0"

DOOR SCHEDULE - UNIT 1718

MARK	FROM	TO	WIDTH	HEIGHT	THICKNESS	DOOR MATERIAL	DOOR FRAME	DOOR TYPE	FIRE RATING	REMARKS

FINISH SCHEDULE - UNIT 1718

NUMBER	NAME	FLOOR FINISH	BASE FINISH	N. WALL	S. WALL	E. WALL	W. WALL	CEILING FINISH	CEILING HT.

HB HARRY BAKER SMITH
SA II ARCHITECTS II
P L L C
189 Maple Ridge Drive Metairie, LA 70001
(504)-885-4477
central@hbsaii.com hbsaii.com
SINCE 1961

HARD ROCK HOTEL

1031 CANAL STREET
NEW ORLEANS, LOUISIANA

THESE PLANS AND SPECIFICATIONS HAVE BEEN PREPARED BY ME OR UNDER MY CLOSE PERSONAL SUPERVISION AND TO THE BEST OF MY KNOWLEDGE AND BELIEF THEY COMPLY WITH ALL CITY, STATE AND FEDERAL REQUIREMENTS, AND I AM NOT PROVIDING A CONTRACT ADMINISTRATION.

CERTIFIED CORRECT

THIS DRAWING IS CONFIDENTIAL AND NOT BE LOANED, REPRODUCED, COPIED, EITHER WHOLLY OR IN PART, OR MADE PUBLIC IN ANY MANNER WITHOUT THE WRITTEN CONSENT OF HB SA II ARCHITECTS, A PROFESSIONAL L.L.C. ALL RIGHTS OF DESIGN OR INVENTION ARE RESERVED AND WILL REMAIN THE SOLE PROPERTY OF HB SA II ARCHITECTS A PROFESSIONAL L.L.C.

REVISION HISTORY


	4/26/2019
REVISION #12	
1	
2	
3	
4	
5	
6	
7	
8	

CONDO 1718

PROJECT#: 1709
PHASE: CD
TEAM: Author
CHECKER: Checker
SCALE: AS NOTED
ISSUED: 2/1/2019
SHEET#:

AI-1.62

HRHL-1031 CANAL ST_PDF ARCH SET_4/26/2019, 12:00 PM

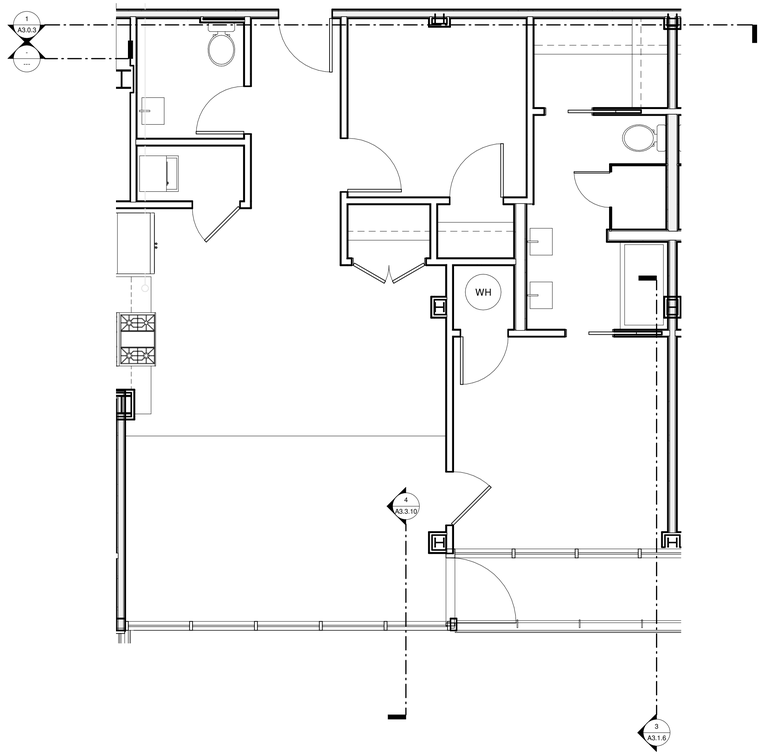

1 PENTHOUSE 1719 ENLARGED PLAN

SCALE: 1/4" = 1'-0"

DOOR SCHEDULE - UNIT 1719										
MARK	FROM	TO	WIDTH	HEIGHT	THICKNESS	DOOR MATERIAL	DOOR FRAME	DOOR TYPE	FIRE RATING	REMARKS

FINISH SCHEDULE - UNIT 1719									
NUMBER	NAME	FLOOR FINISH	BASE FINISH	N. WALL	S. WALL	E. WALL	W. WALL	CEILING FINISH	CEILING HT.

HB HARRY BAKER SMITH
SA II ARCHITECTS II
P L L C
189 Maple Ridge Drive Metairie, LA 70001
(504)-885-4477
central@hbsaii.com hbsaii.com
SINCE 1961

HARD ROCK HOTEL

1031 CANAL STREET
NEW ORLEANS, LOUISIANA

THESE PLANS AND SPECIFICATIONS HAVE BEEN PREPARED BY ME OR UNDER MY CLOSE PERSONAL SUPERVISION AND TO THE BEST OF MY KNOWLEDGE AND BELIEF THEY COMPLY WITH ALL CITY, STATE AND FEDERAL REQUIREMENTS, AND I AM NOT PROVIDING CONTRACT ADMINISTRATION.

CERTIFIED CORRECT

THIS DRAWING IS CONFIDENTIAL AND NOT BE LOANED, REPRODUCED, COPIED, EITHER WHOLLY OR IN PART, OR MADE PUBLIC IN ANY MANNER WITHOUT THE WRITTEN CONSENT OF HBSA II ARCHITECTS, A PROFESSIONAL LLC'S. ALL RIGHTS OF DESIGN OR INVENTION ARE RESERVED AND WILL REMAIN THE SOLE PROPERTY OF HBSA II ARCHITECTS A PROFESSIONAL LLC.

REVISION HISTORY								
4/26/2019								
REVISION #12								
1	2	3	4	5	6	7	8	

CONDO 1719

PROJECT#: 1709
PHASE: CD
TEAM: Author
CHECKER: Checker
SCALE: AS NOTED
ISSUED: 2/1/2019
SHEET#:

AI-1.63

H:\PA_1031 CANAL ST_PDF ARCH SHET_4/26/2019, 12:00 PM